




North	PROJECT :- LIG Flats, B+S+12, (1056 flats) SECTOR-26, DwarkaPuri Phase II, Pratap Nagar , Jaipur	ARCHITECT :- SPACE WIZARD ARCHITECTS PVT.LTD. 610, Balaji Tower-VI, Airport Plaza, Near Hotel Radisson, Durgapura, Tonk Road, Jaipur - 302018
Scale: 1:200	DRG. TITLE STILT FLOOR PLAN	S.NO. :- 2/9
	OWNER :- RHB	ARCHITECT :- RAMESH KUMAR (ARCHITECT) CA2002/30417

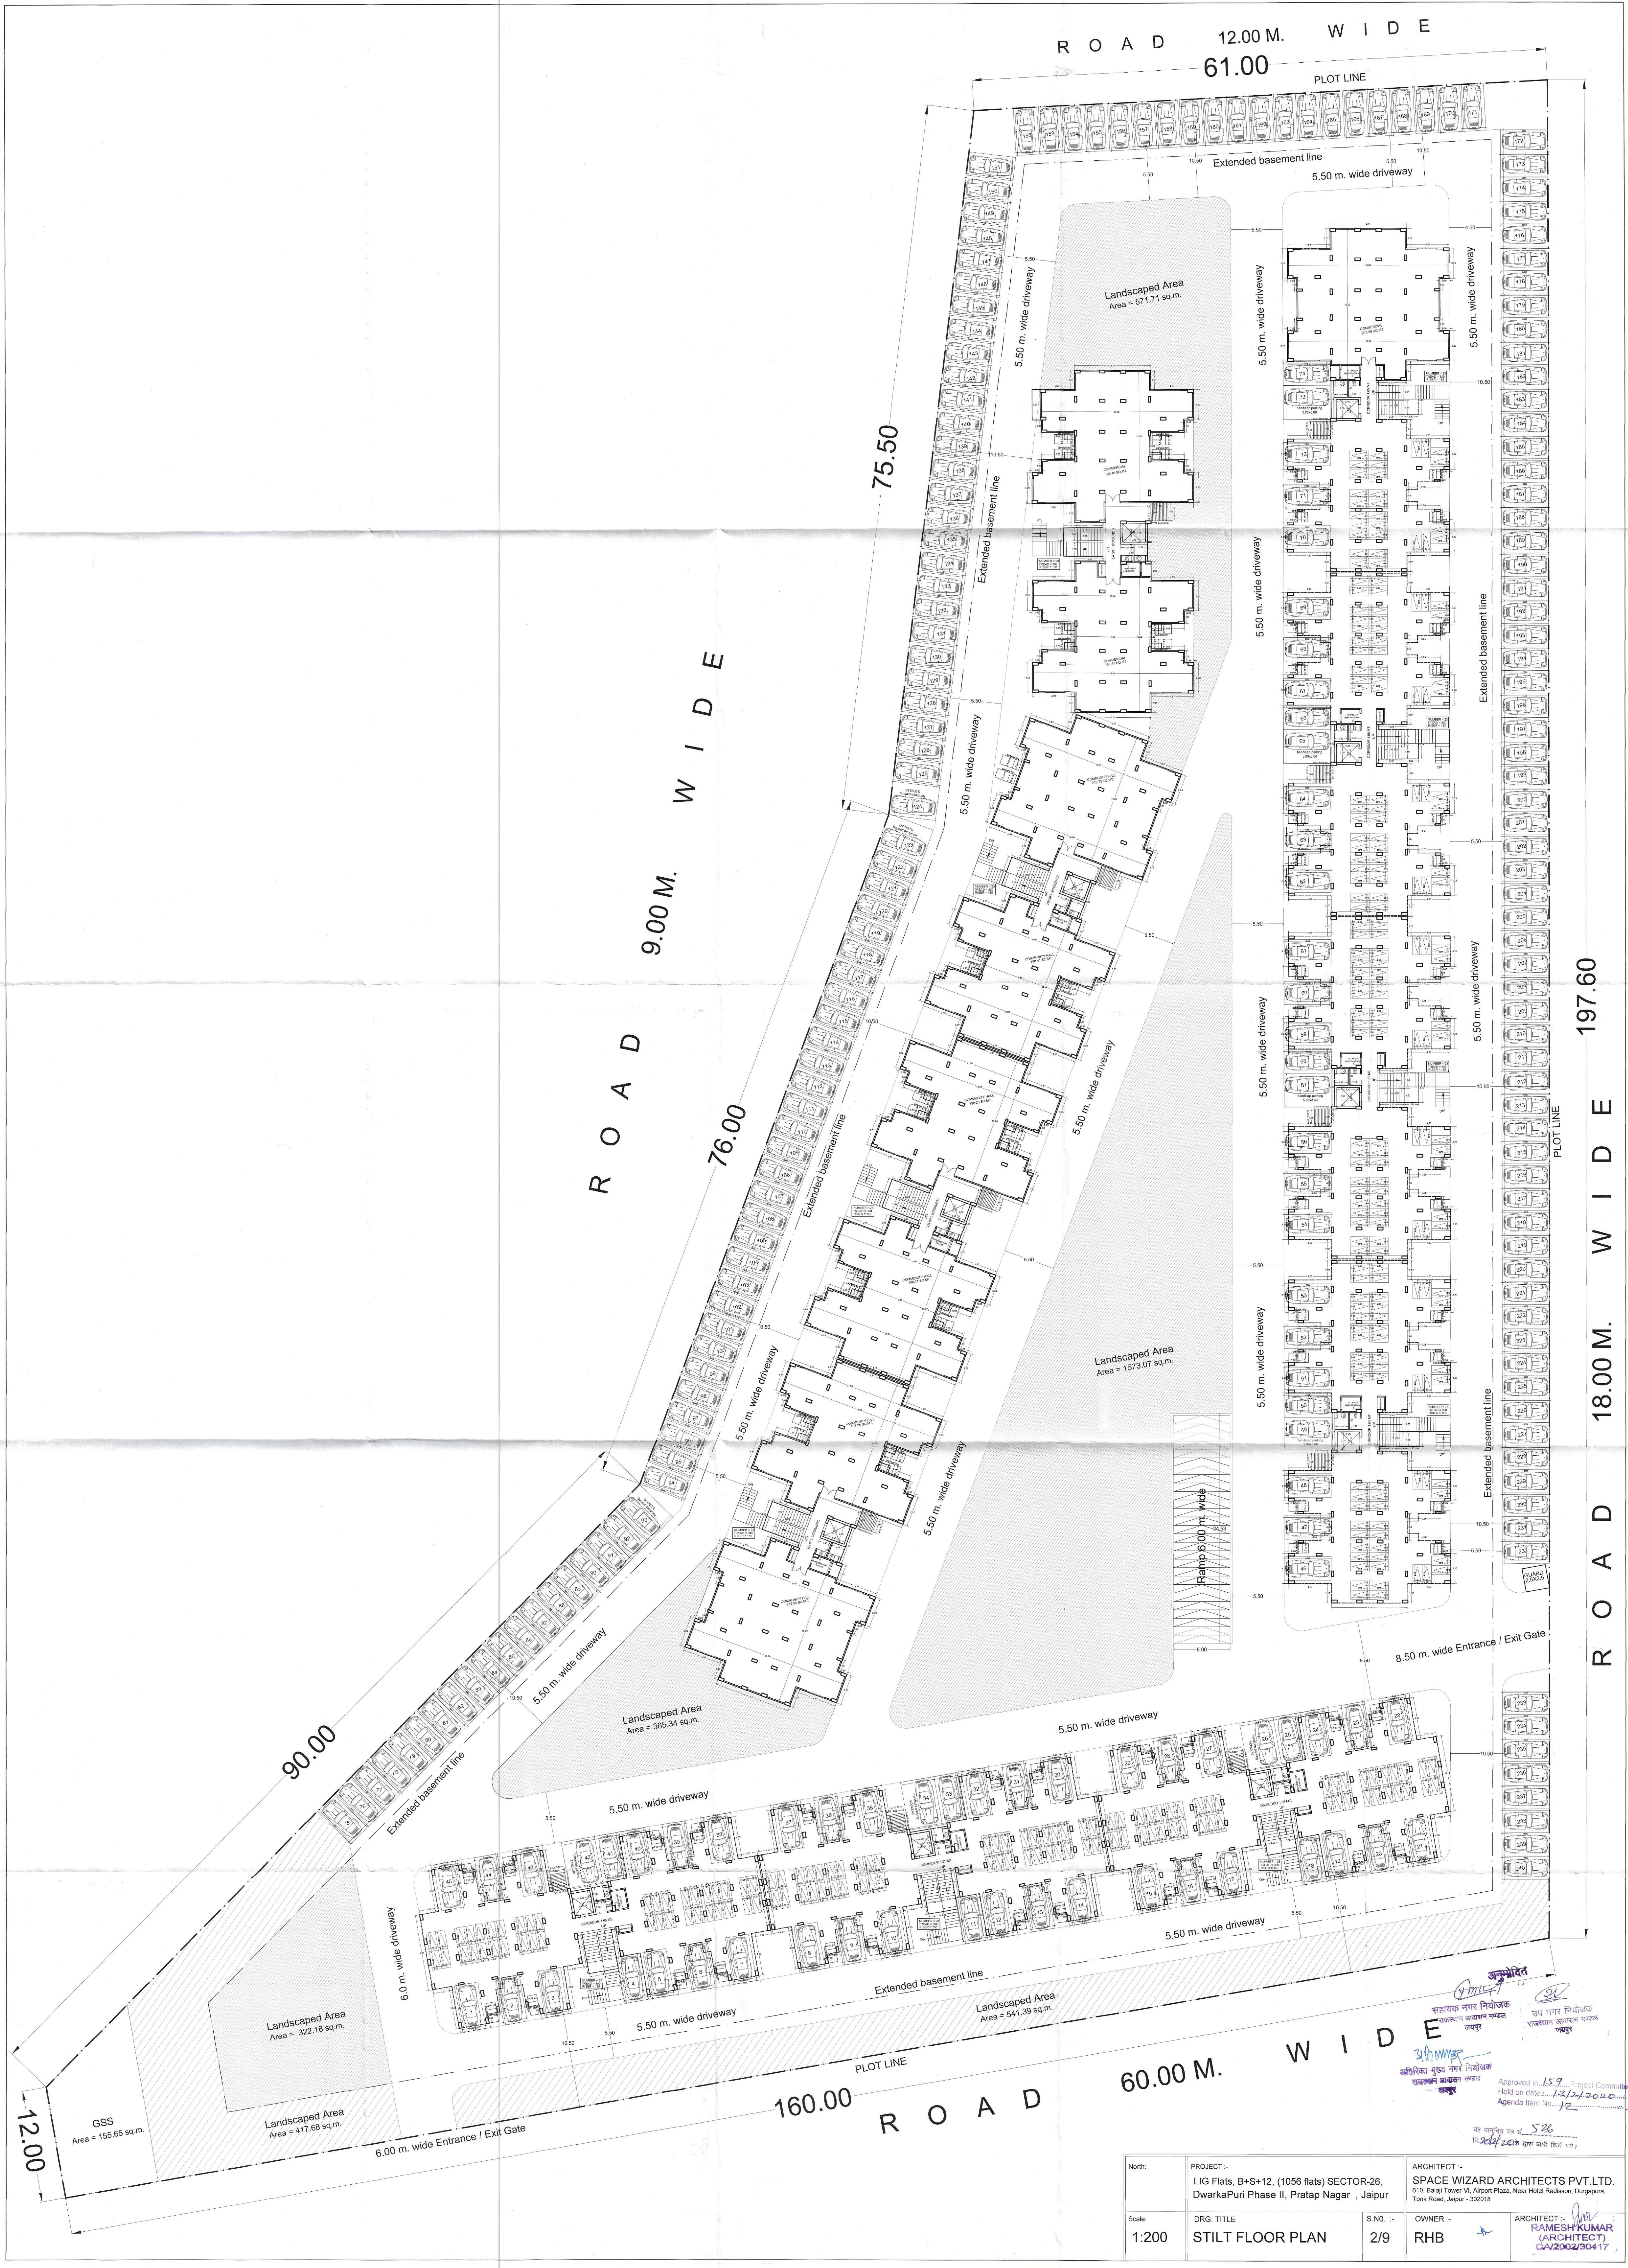