
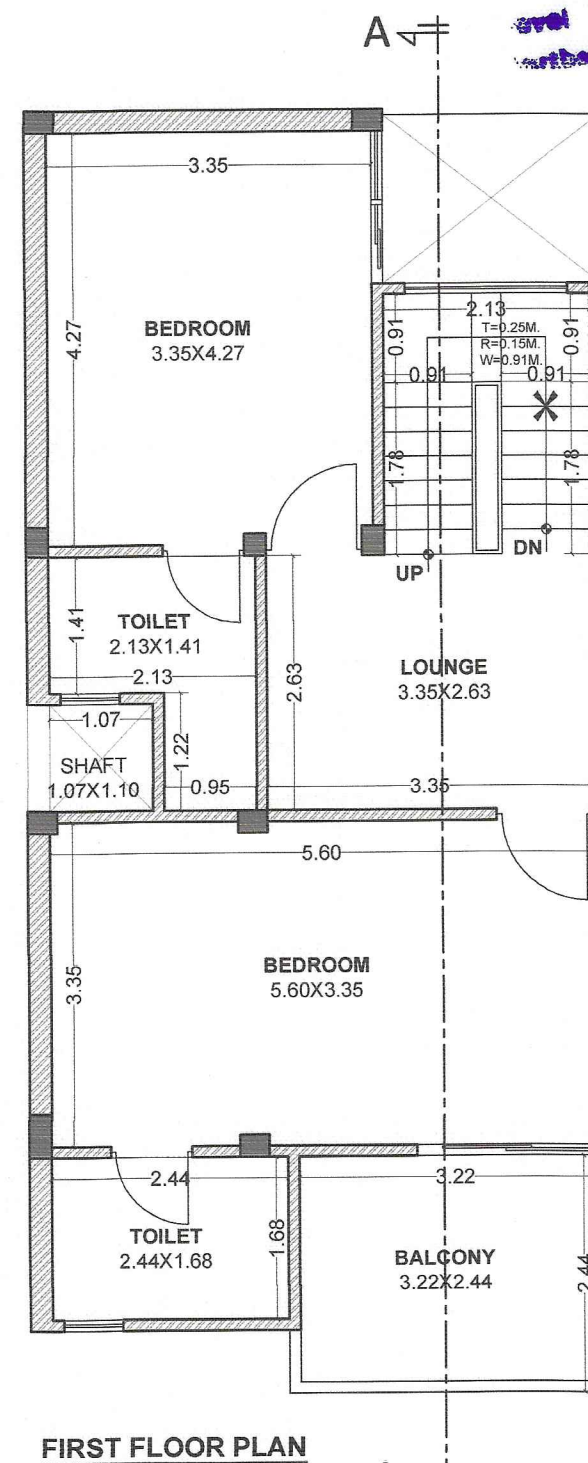


3K1 -TYPE VILLA-PLAN, ELEVATION, SECTION, AREA CALCULATION

[illegible]


FIRST FLOOR PLAN

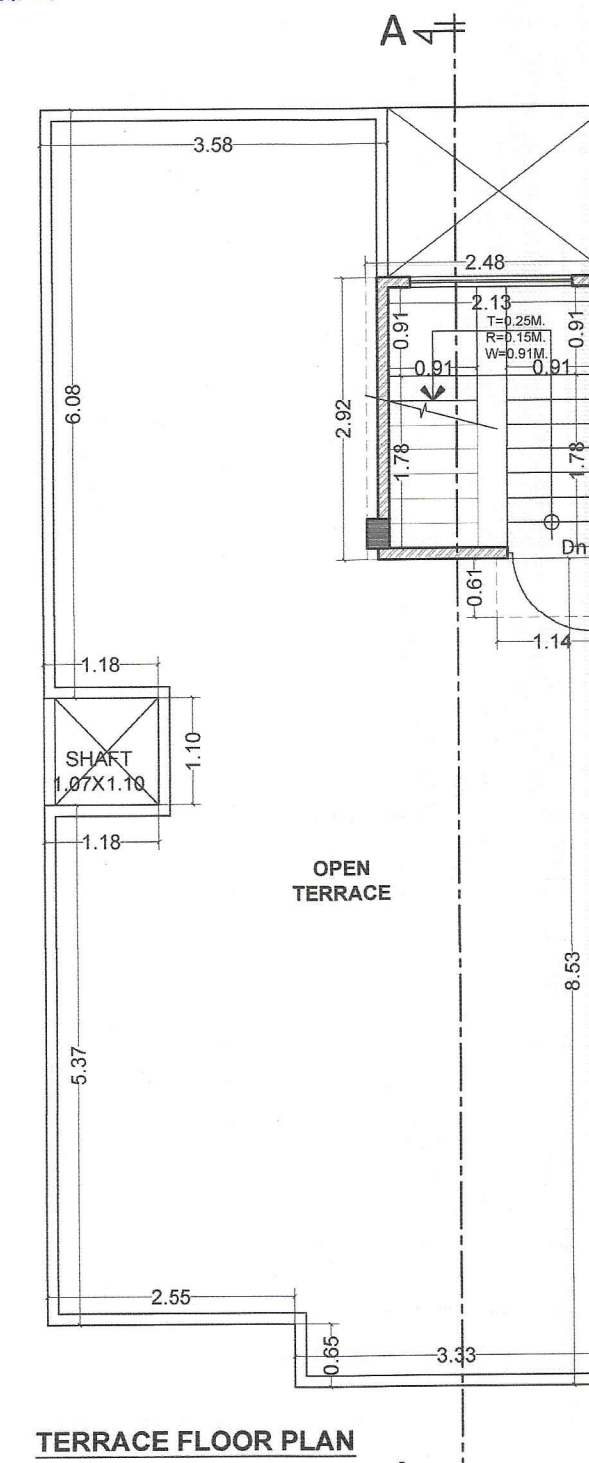

TERRACE FLOOR PLAN

3K1-TYPICAL VILLA AREA CALCULATION

S.NO.	FLOORS	BLOCK AREA (SQ.M.)	CUT OUT AREA (SQ.M.)	GROSS BUILT UP AREA (SQ.M.)	PROJECTION (SQ.M.)	B.A.R. (SQ.M.)	NO. OF UNIT
01.	GROUND	71.17	1.17	70.00	12.56	57.44	272
02.	FIRST	71.17	1.17	70.00	-	70.00	
03.	TERRACE	7.93	-	7.93	-	-	
	TOTAL	150.27	2.34	147.93	12.56	127.44	

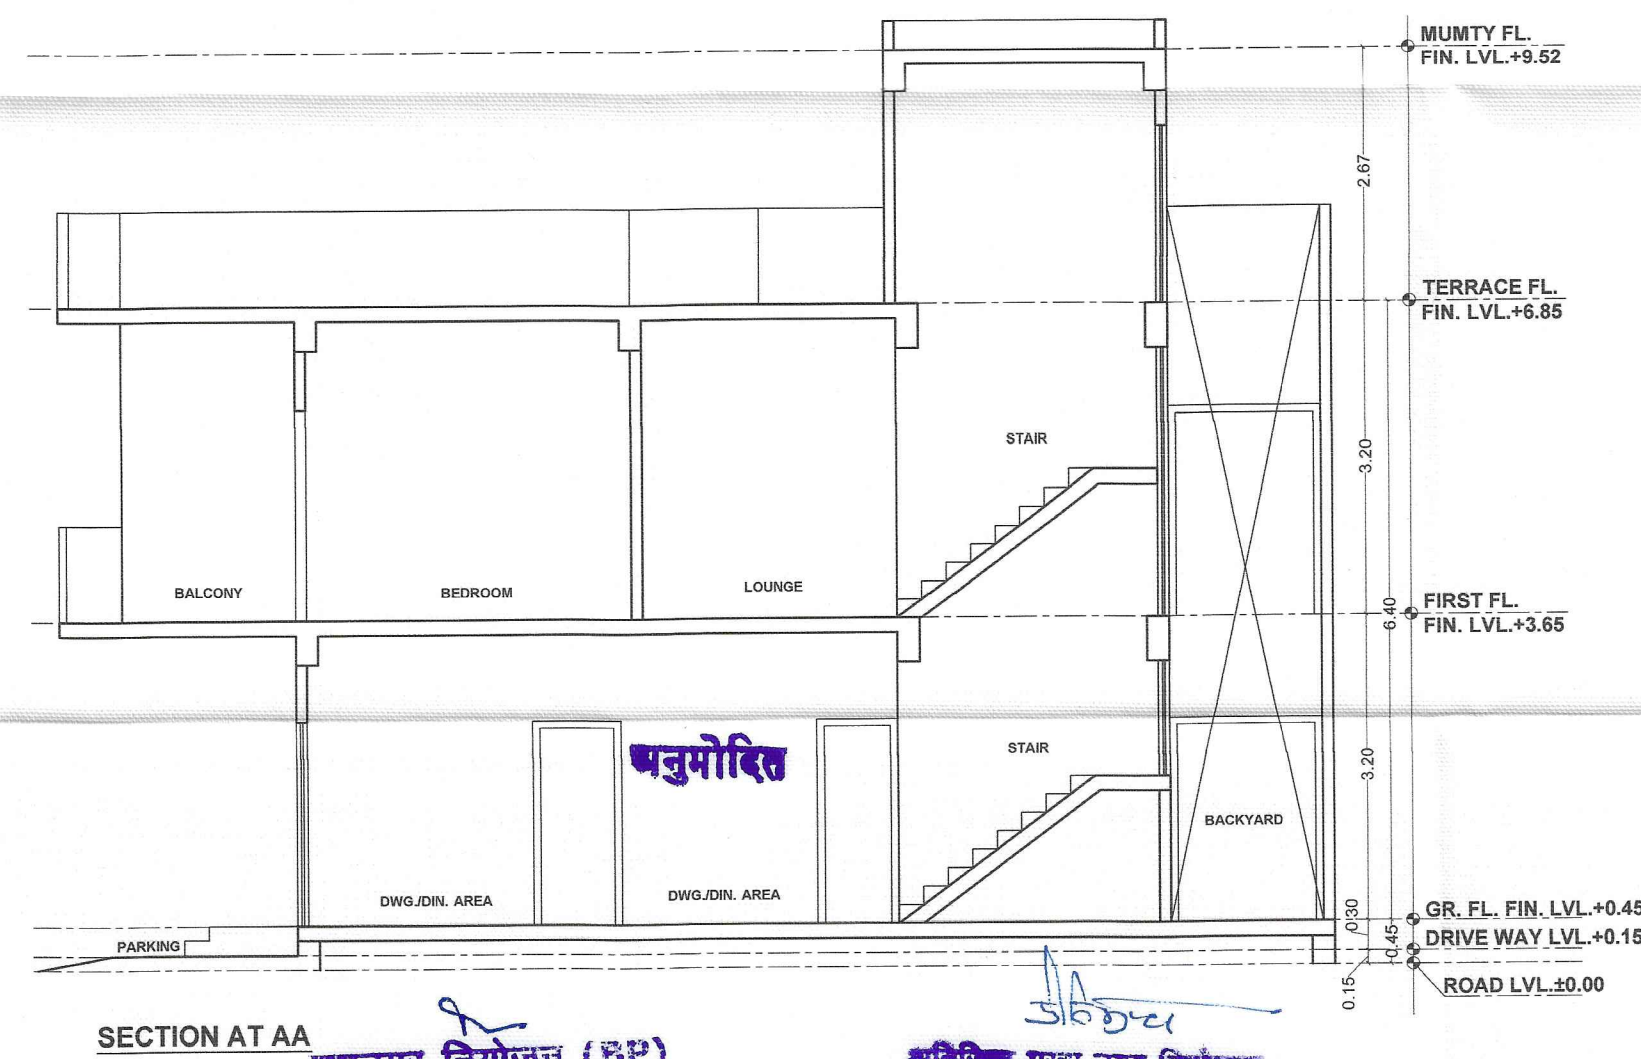

SECTION AT AA

उपनगर नियोजन (UP)
जयपुर विकास प्राधिकरण, जयपुर

अतिरिक्त मुख्य नगर नियोजक
भवन मानविक समिति
जयपुर विकास समिति, जयपुर

DRAWING TITLE :-

**3K1 -TYPE VILLA-PLAN, ELEVATION, SECTION,
AREA CALCULATION**

PROJECT TITLE :-

PROPOSED RESIDENTIAL GROUP HOUSING
AT KHASRA NO.-269,270,493 TO 507, 509 TO
523, ⁴⁹⁰/₁₃₃₆, 490 VILLAGE- BHAMBHORIYA, TEH.-
SANAGANER, JAIPUR

SCALE :-

1:100

NORTH :-

AS/SITE PLAN

OWNER

For KEDIA REAL ESTATE LLP

Partner

ARCHITECT

ARCHITECT
CA/2009/45059

STUDIO

STUDIO

Ha

Figure 1

Architecture
Landscape
Interior