
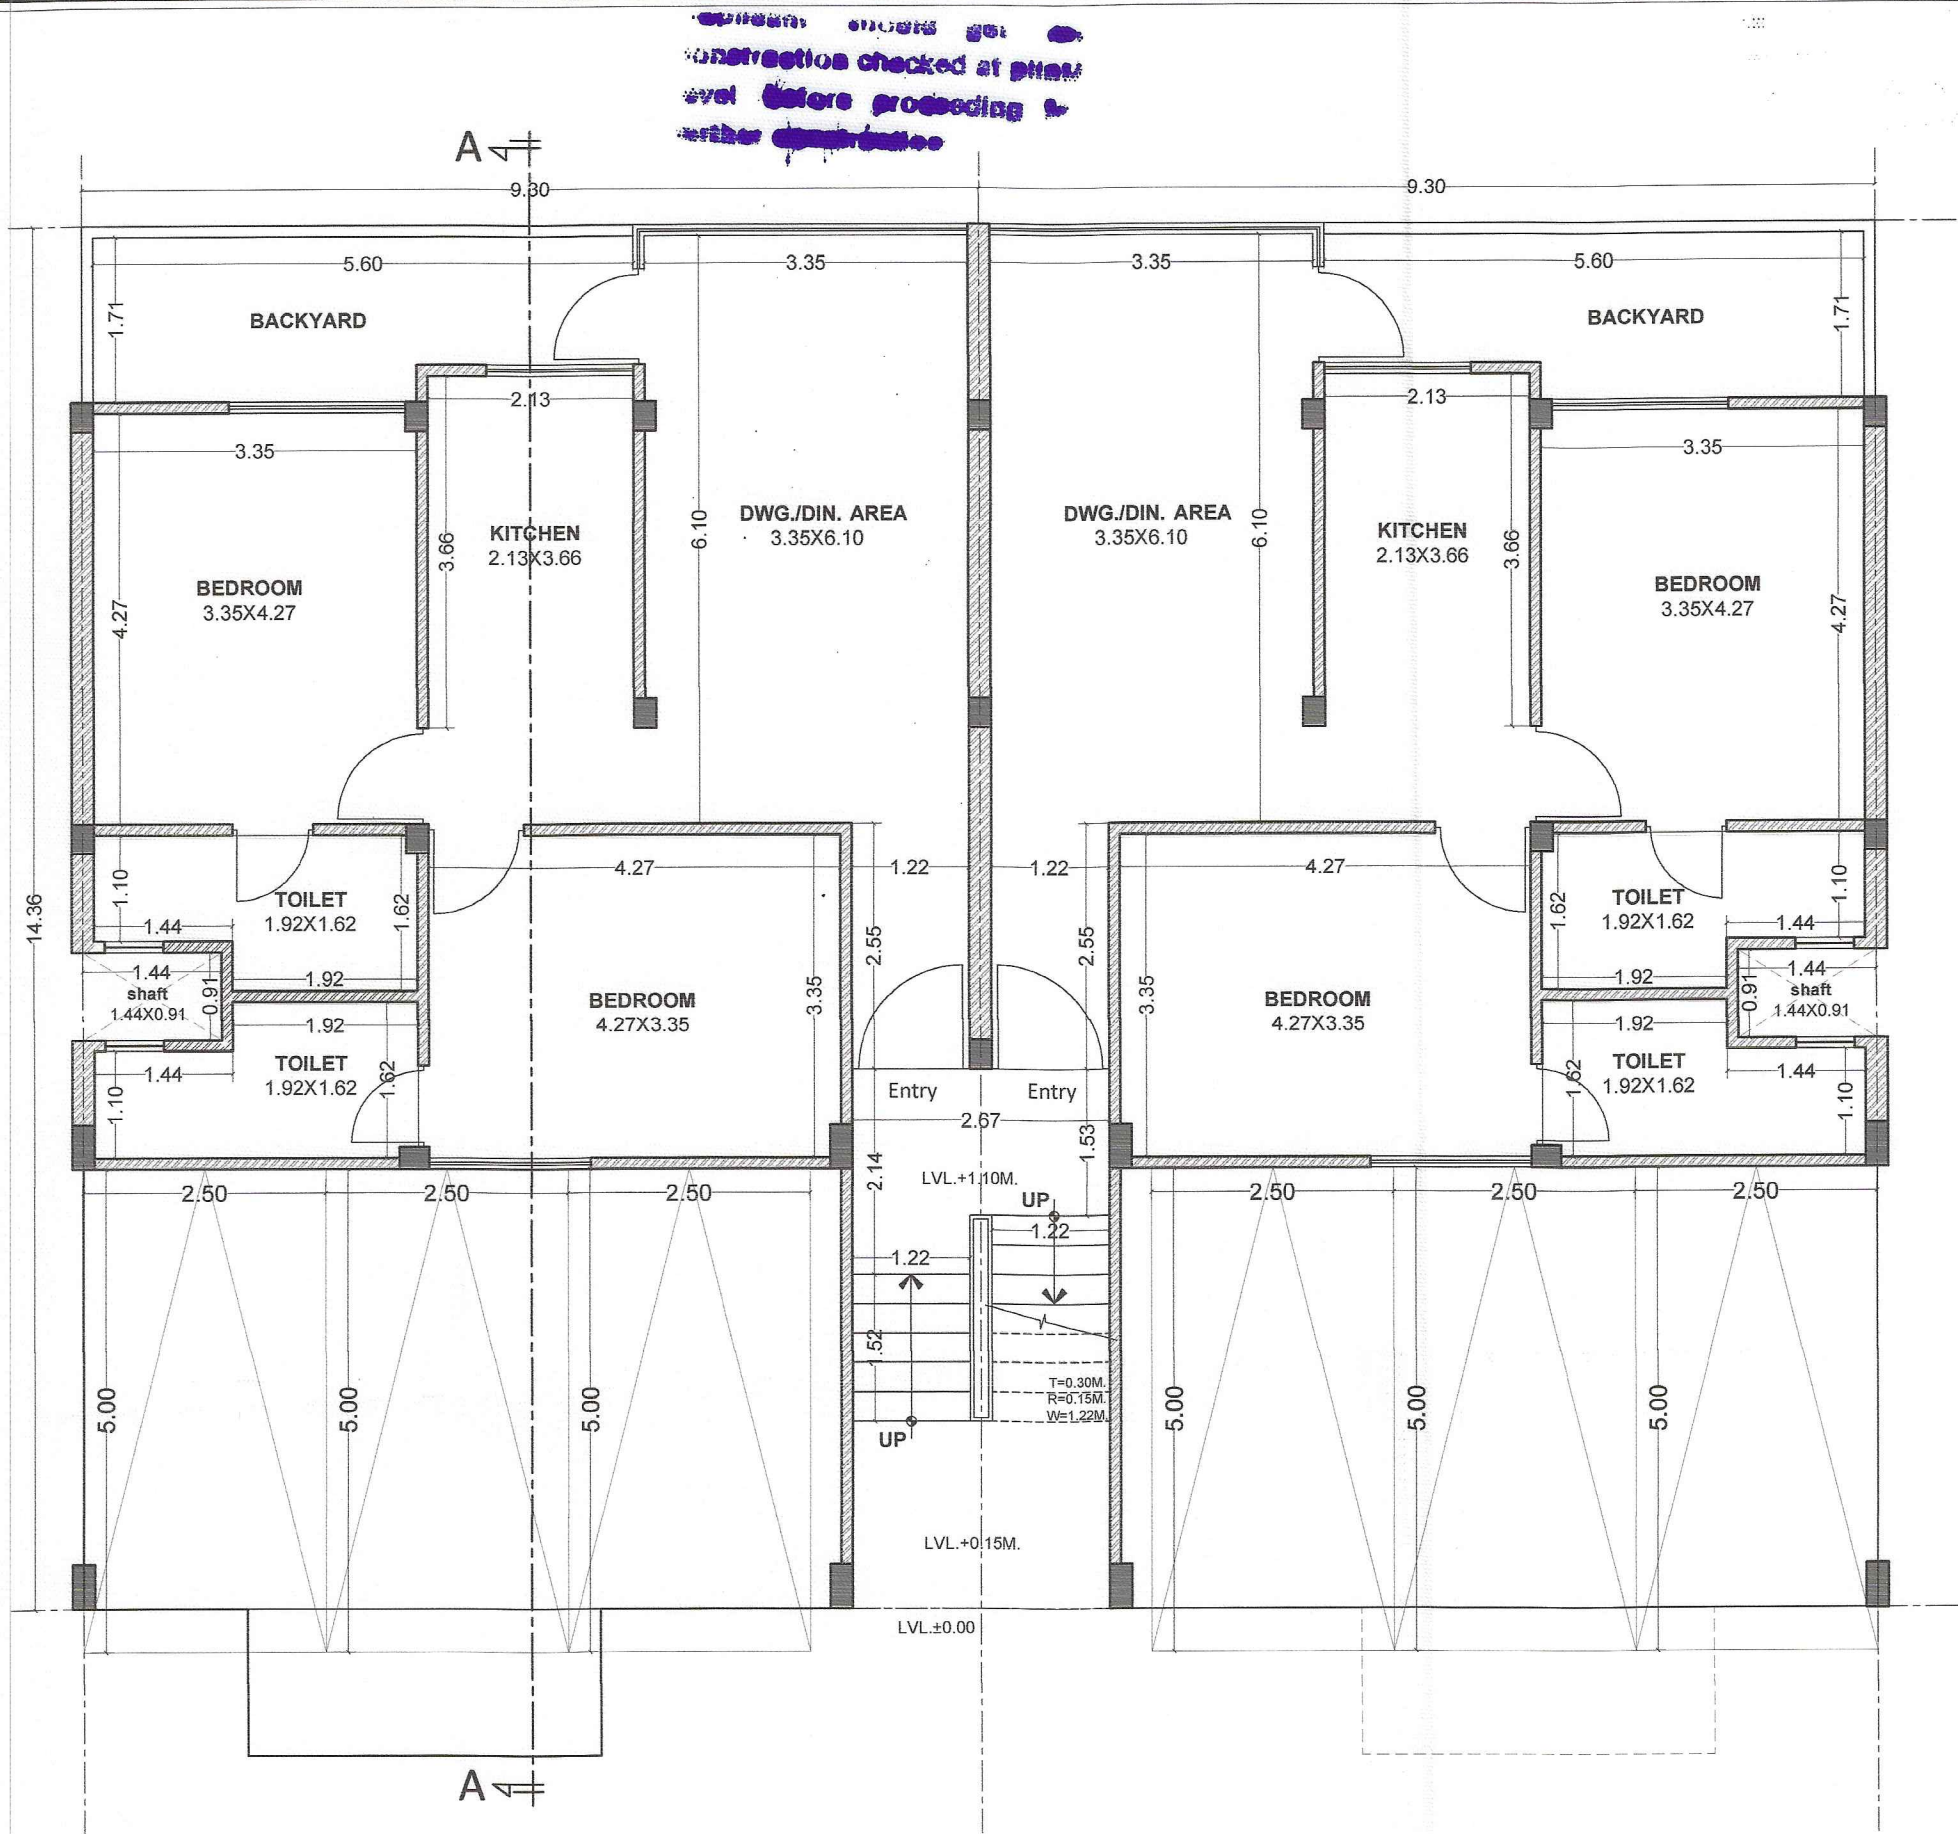
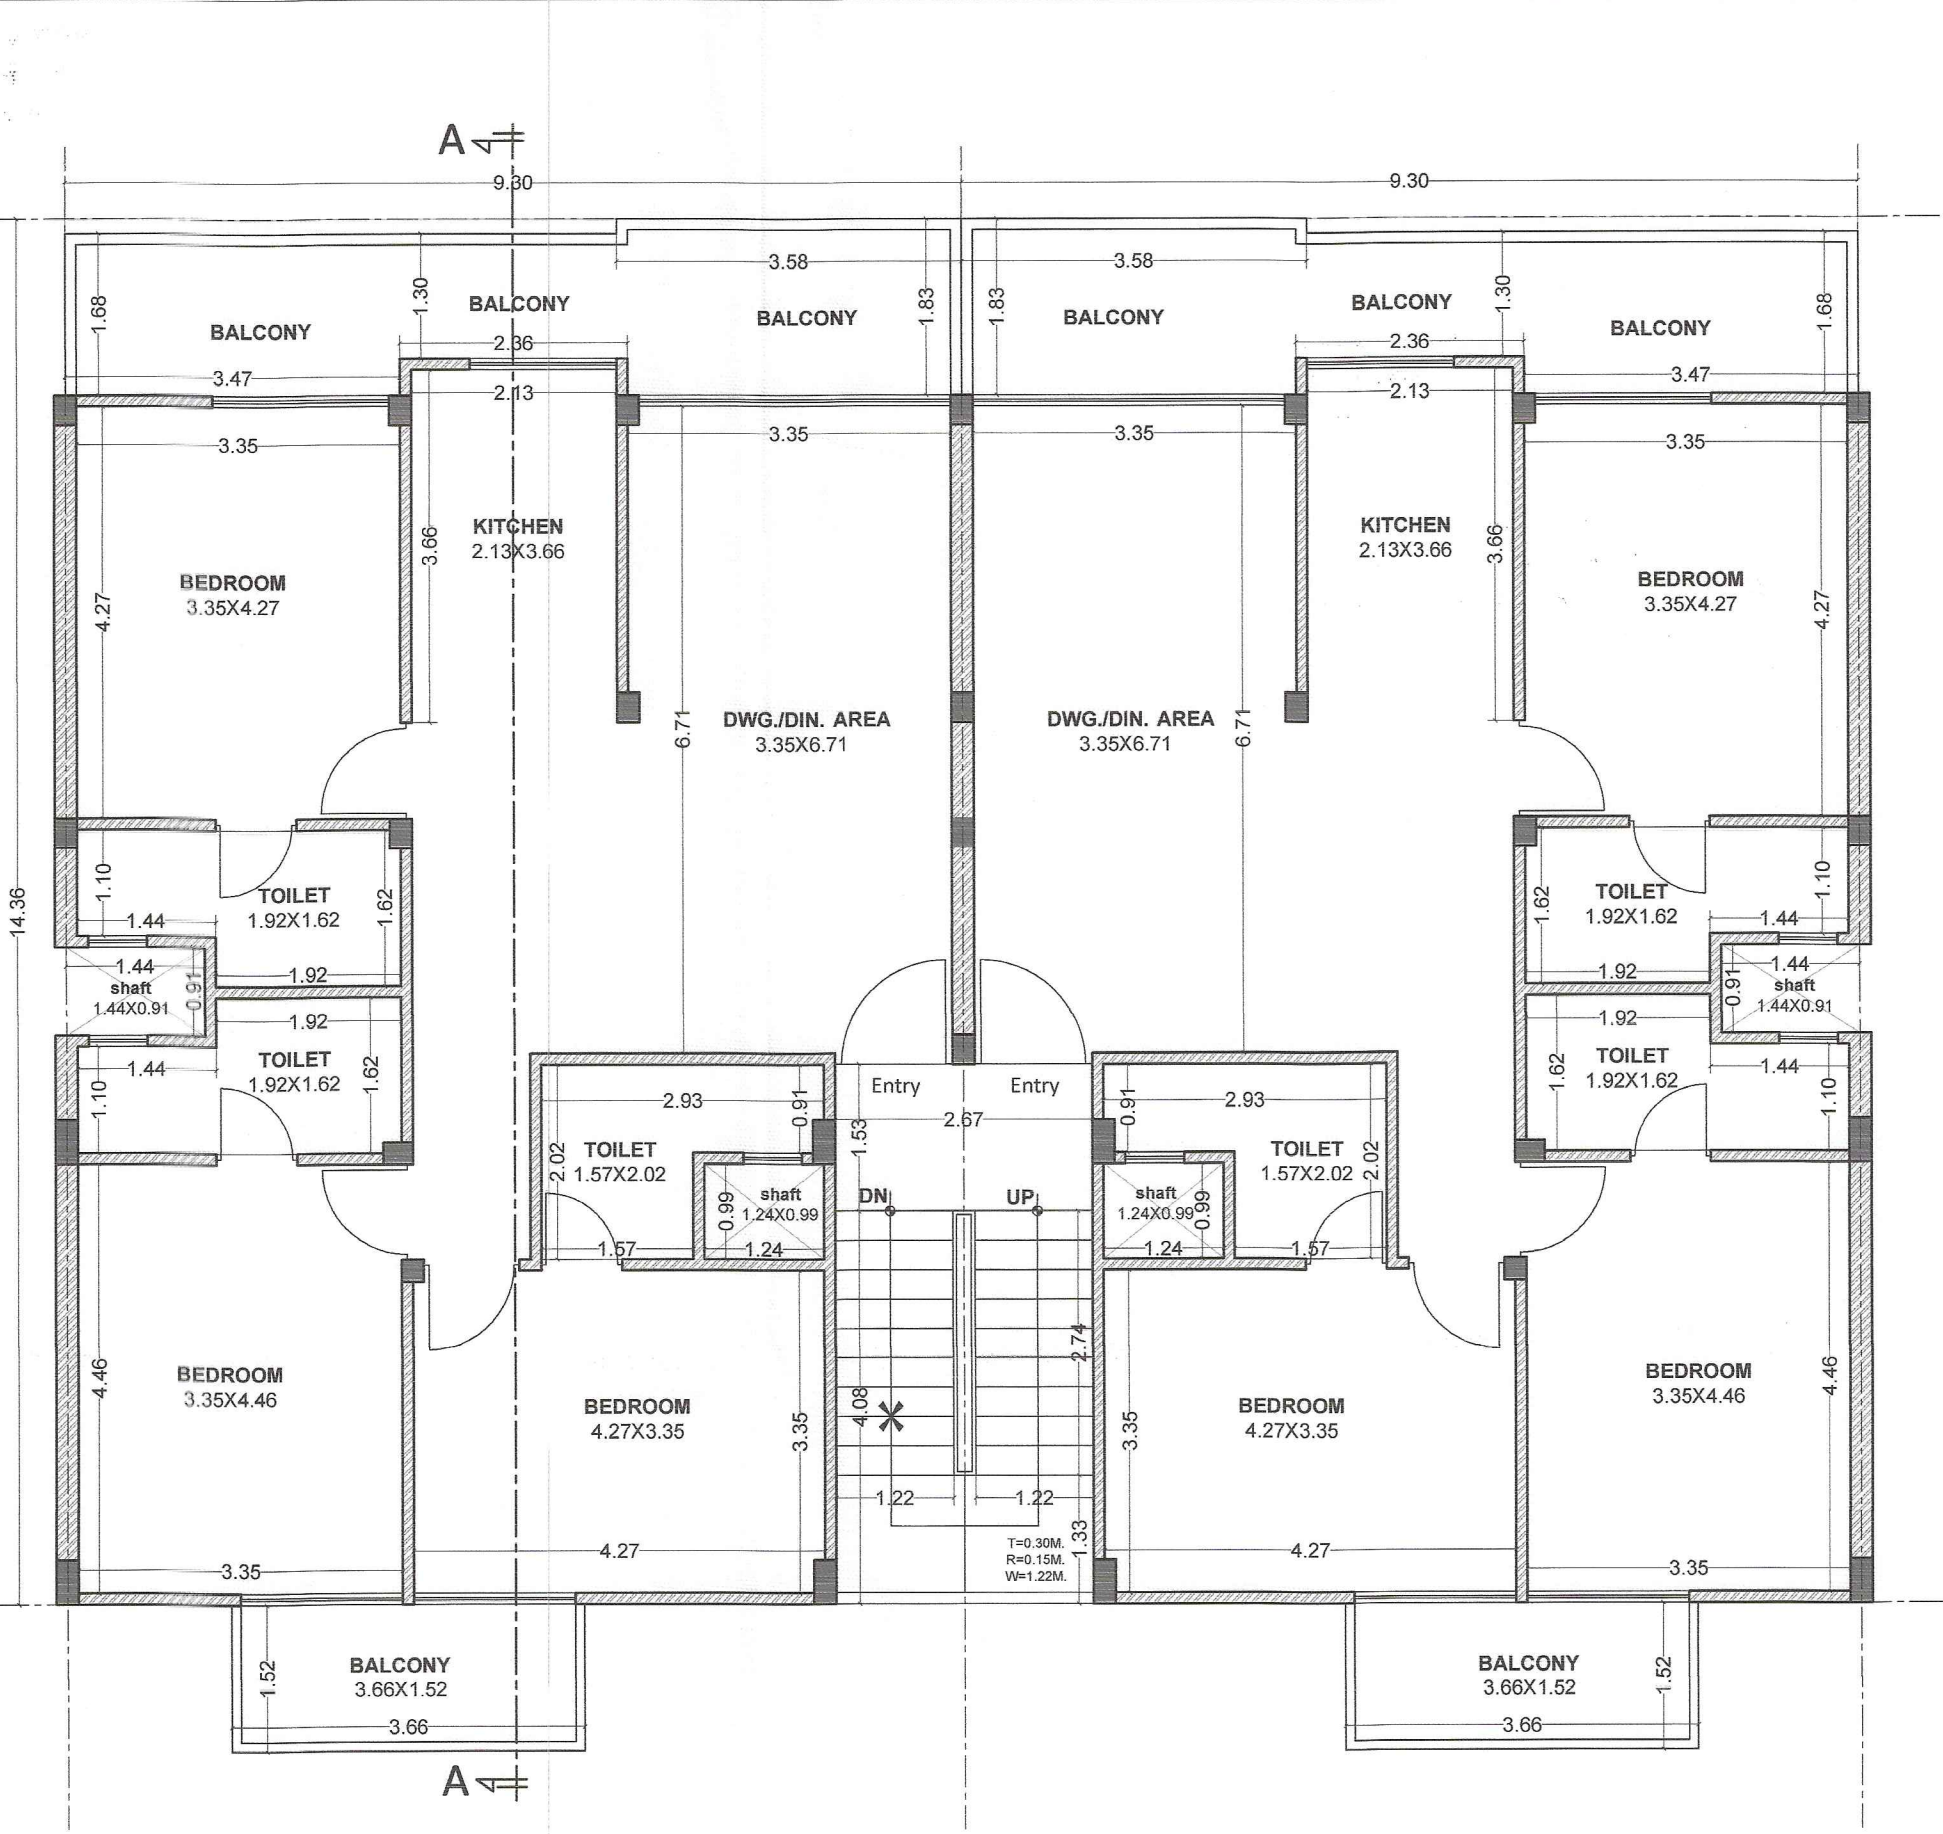
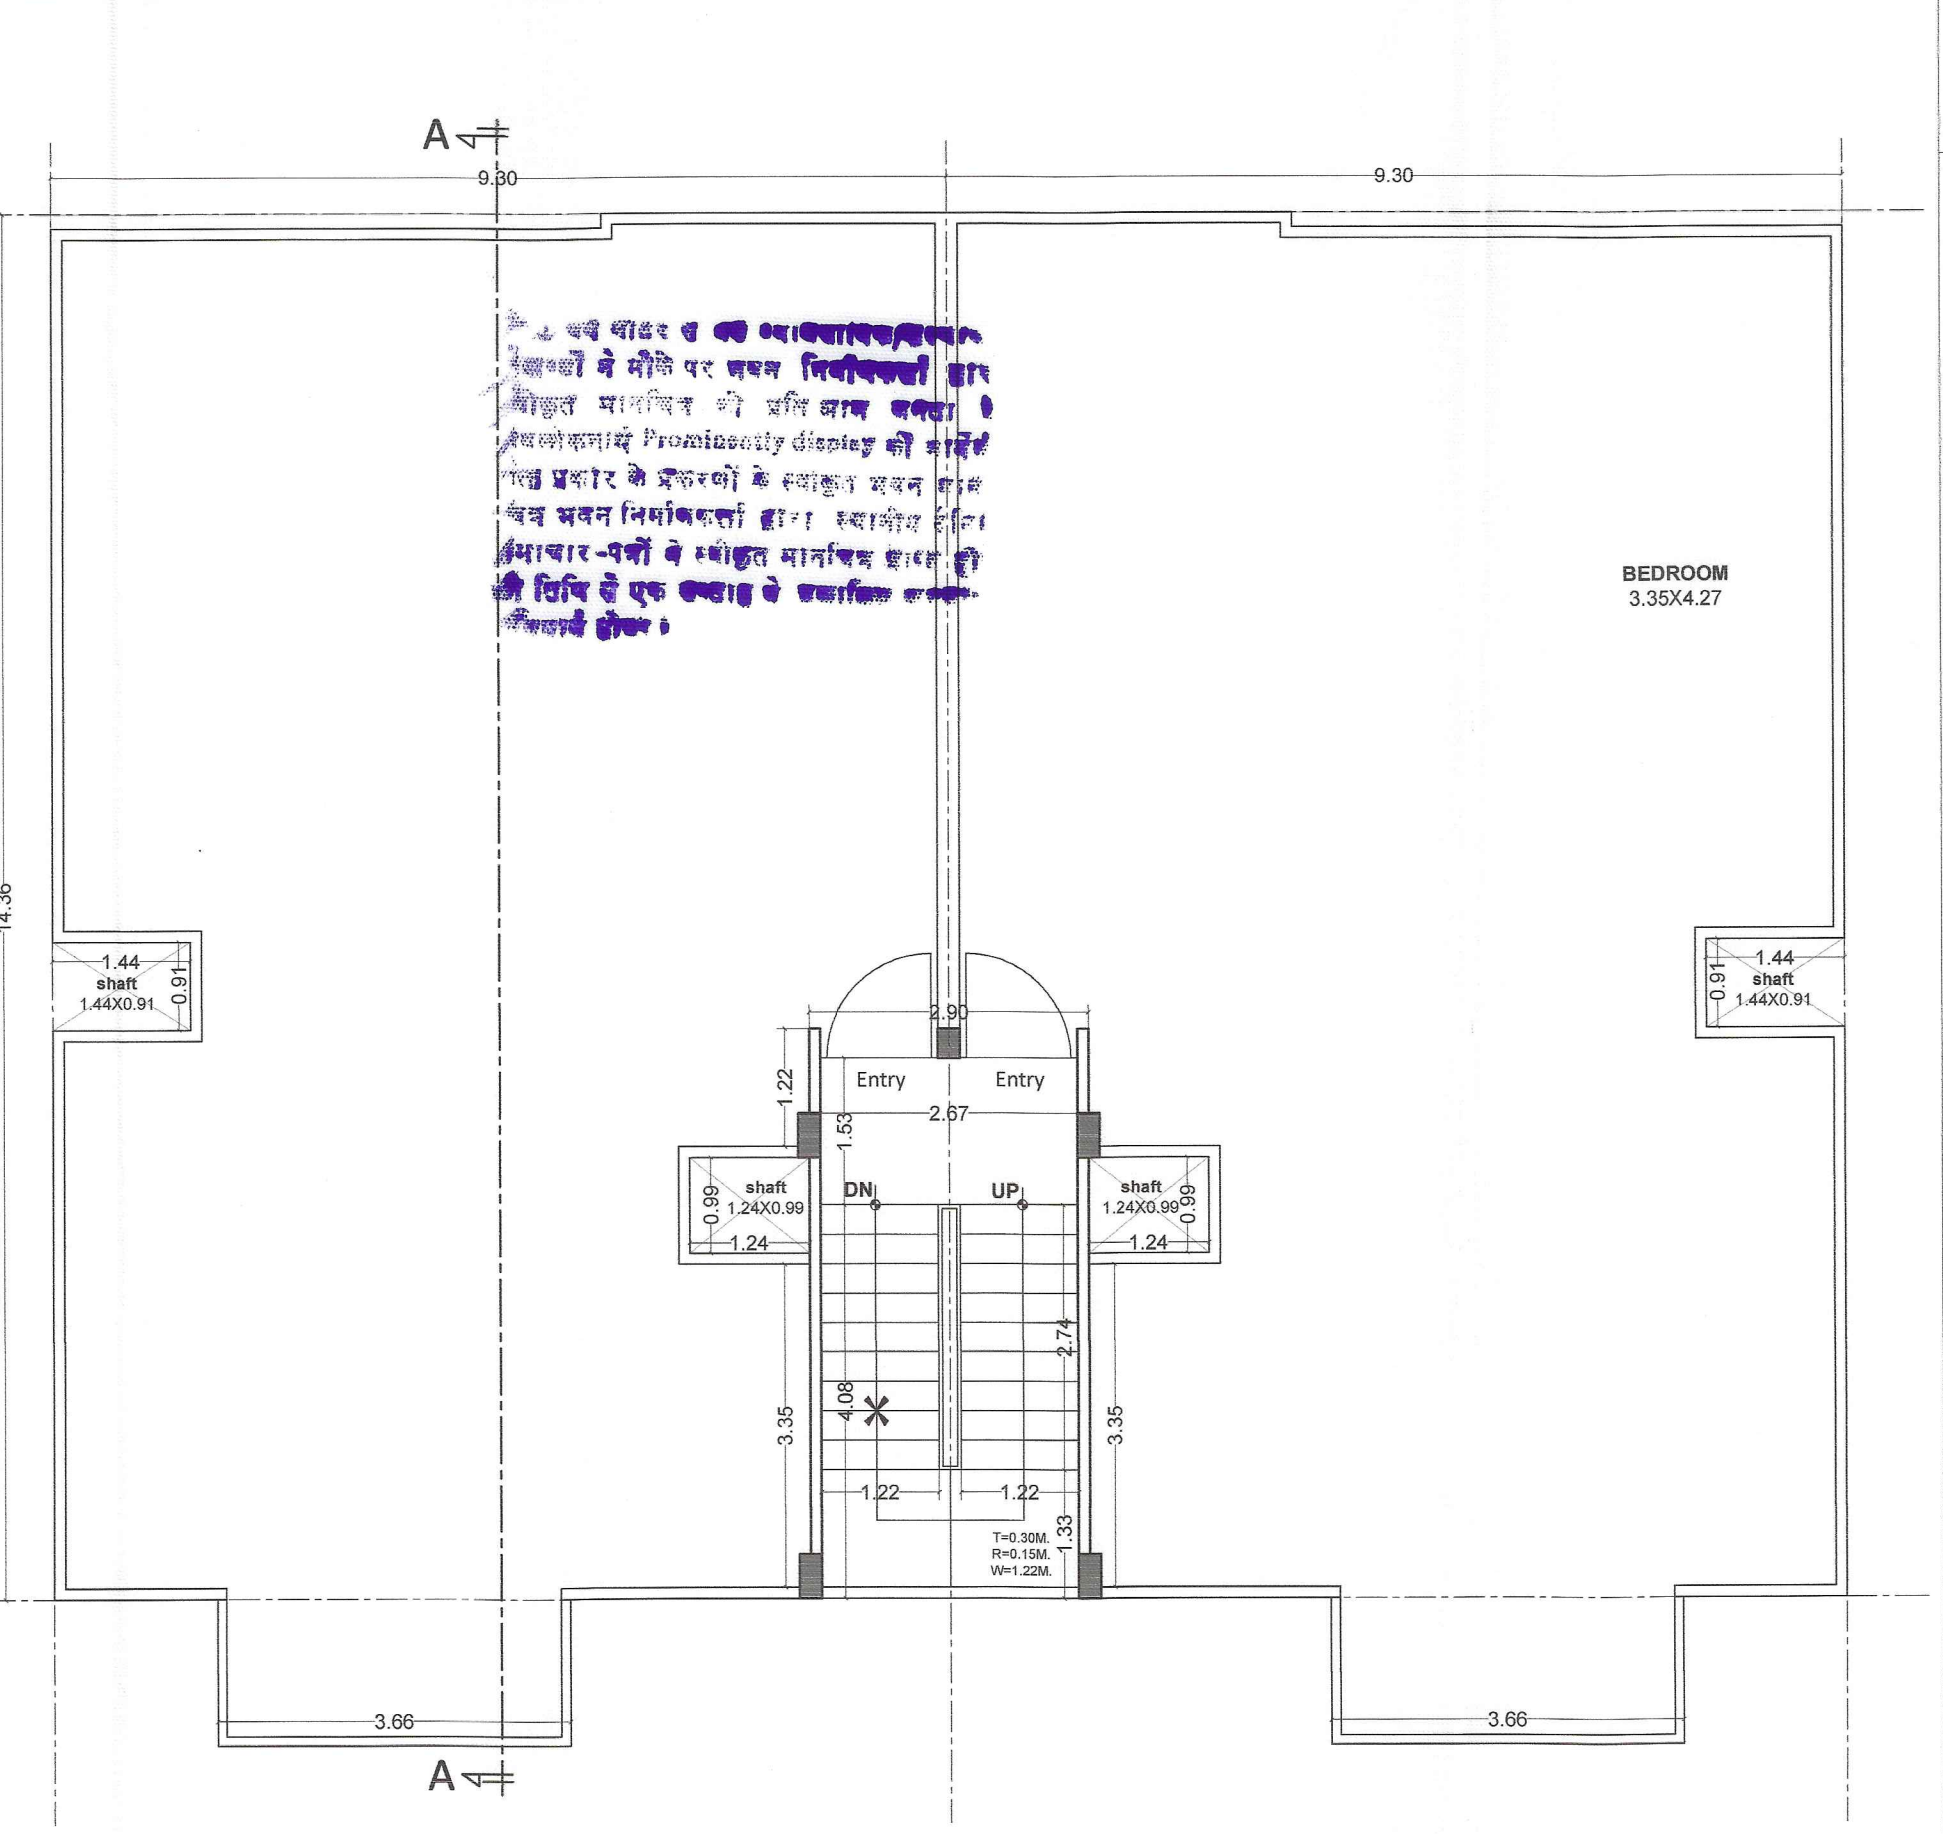
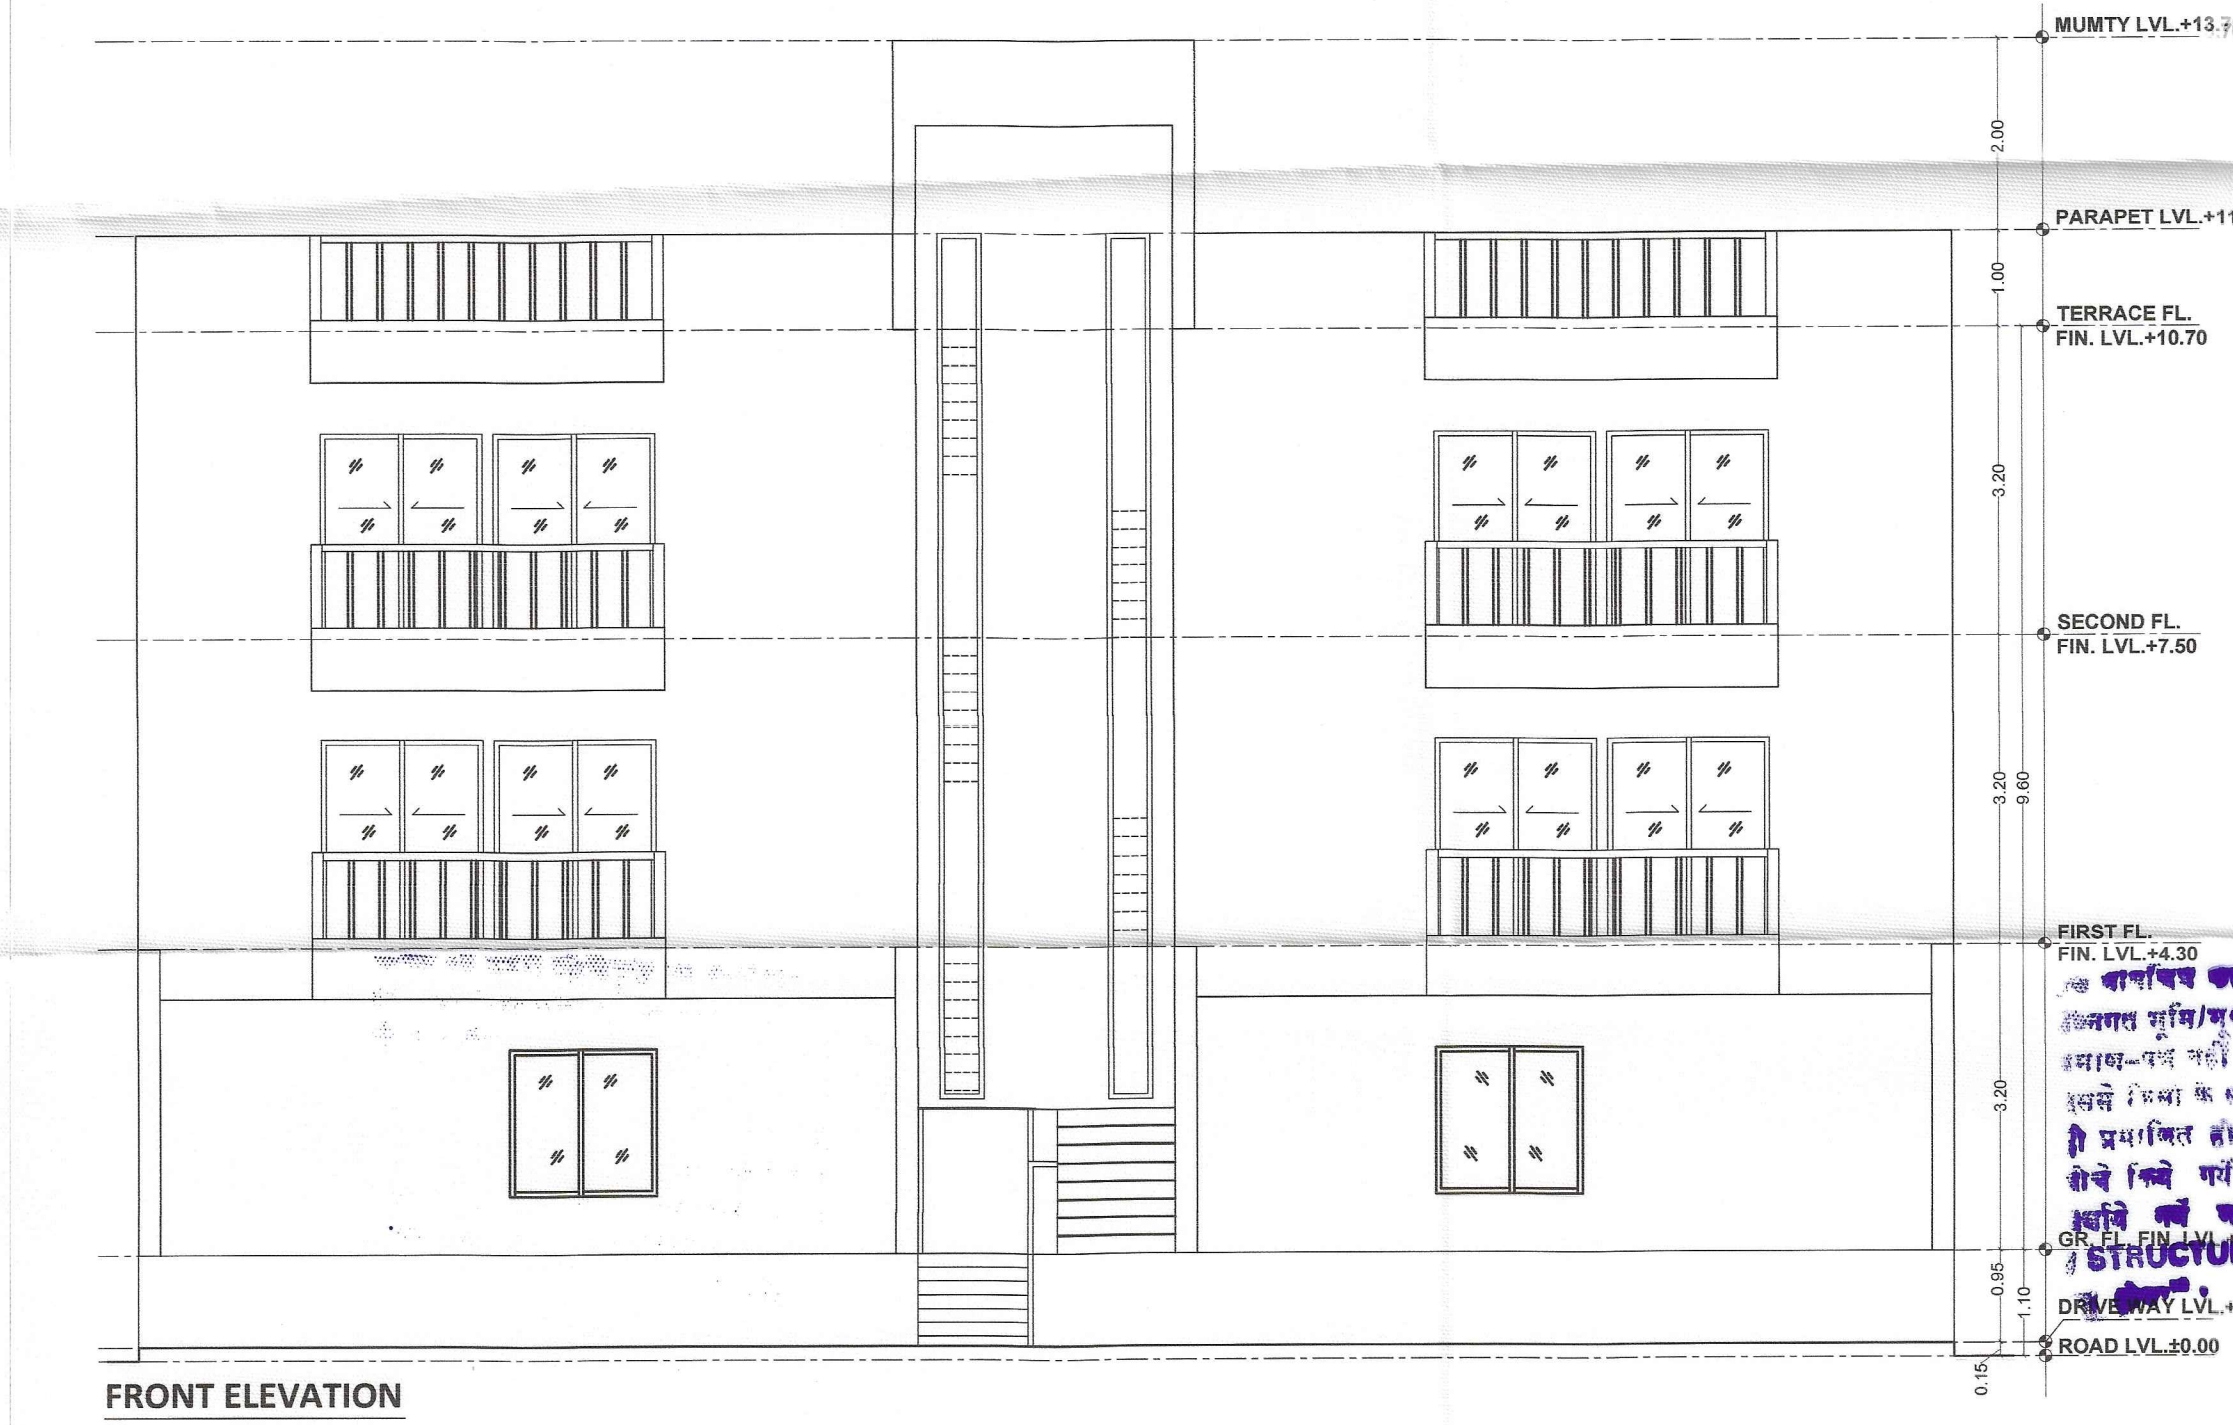


WALK UP APARTMENT
PLAN, ELEVATION, SECTION,
AREA CALCULATION

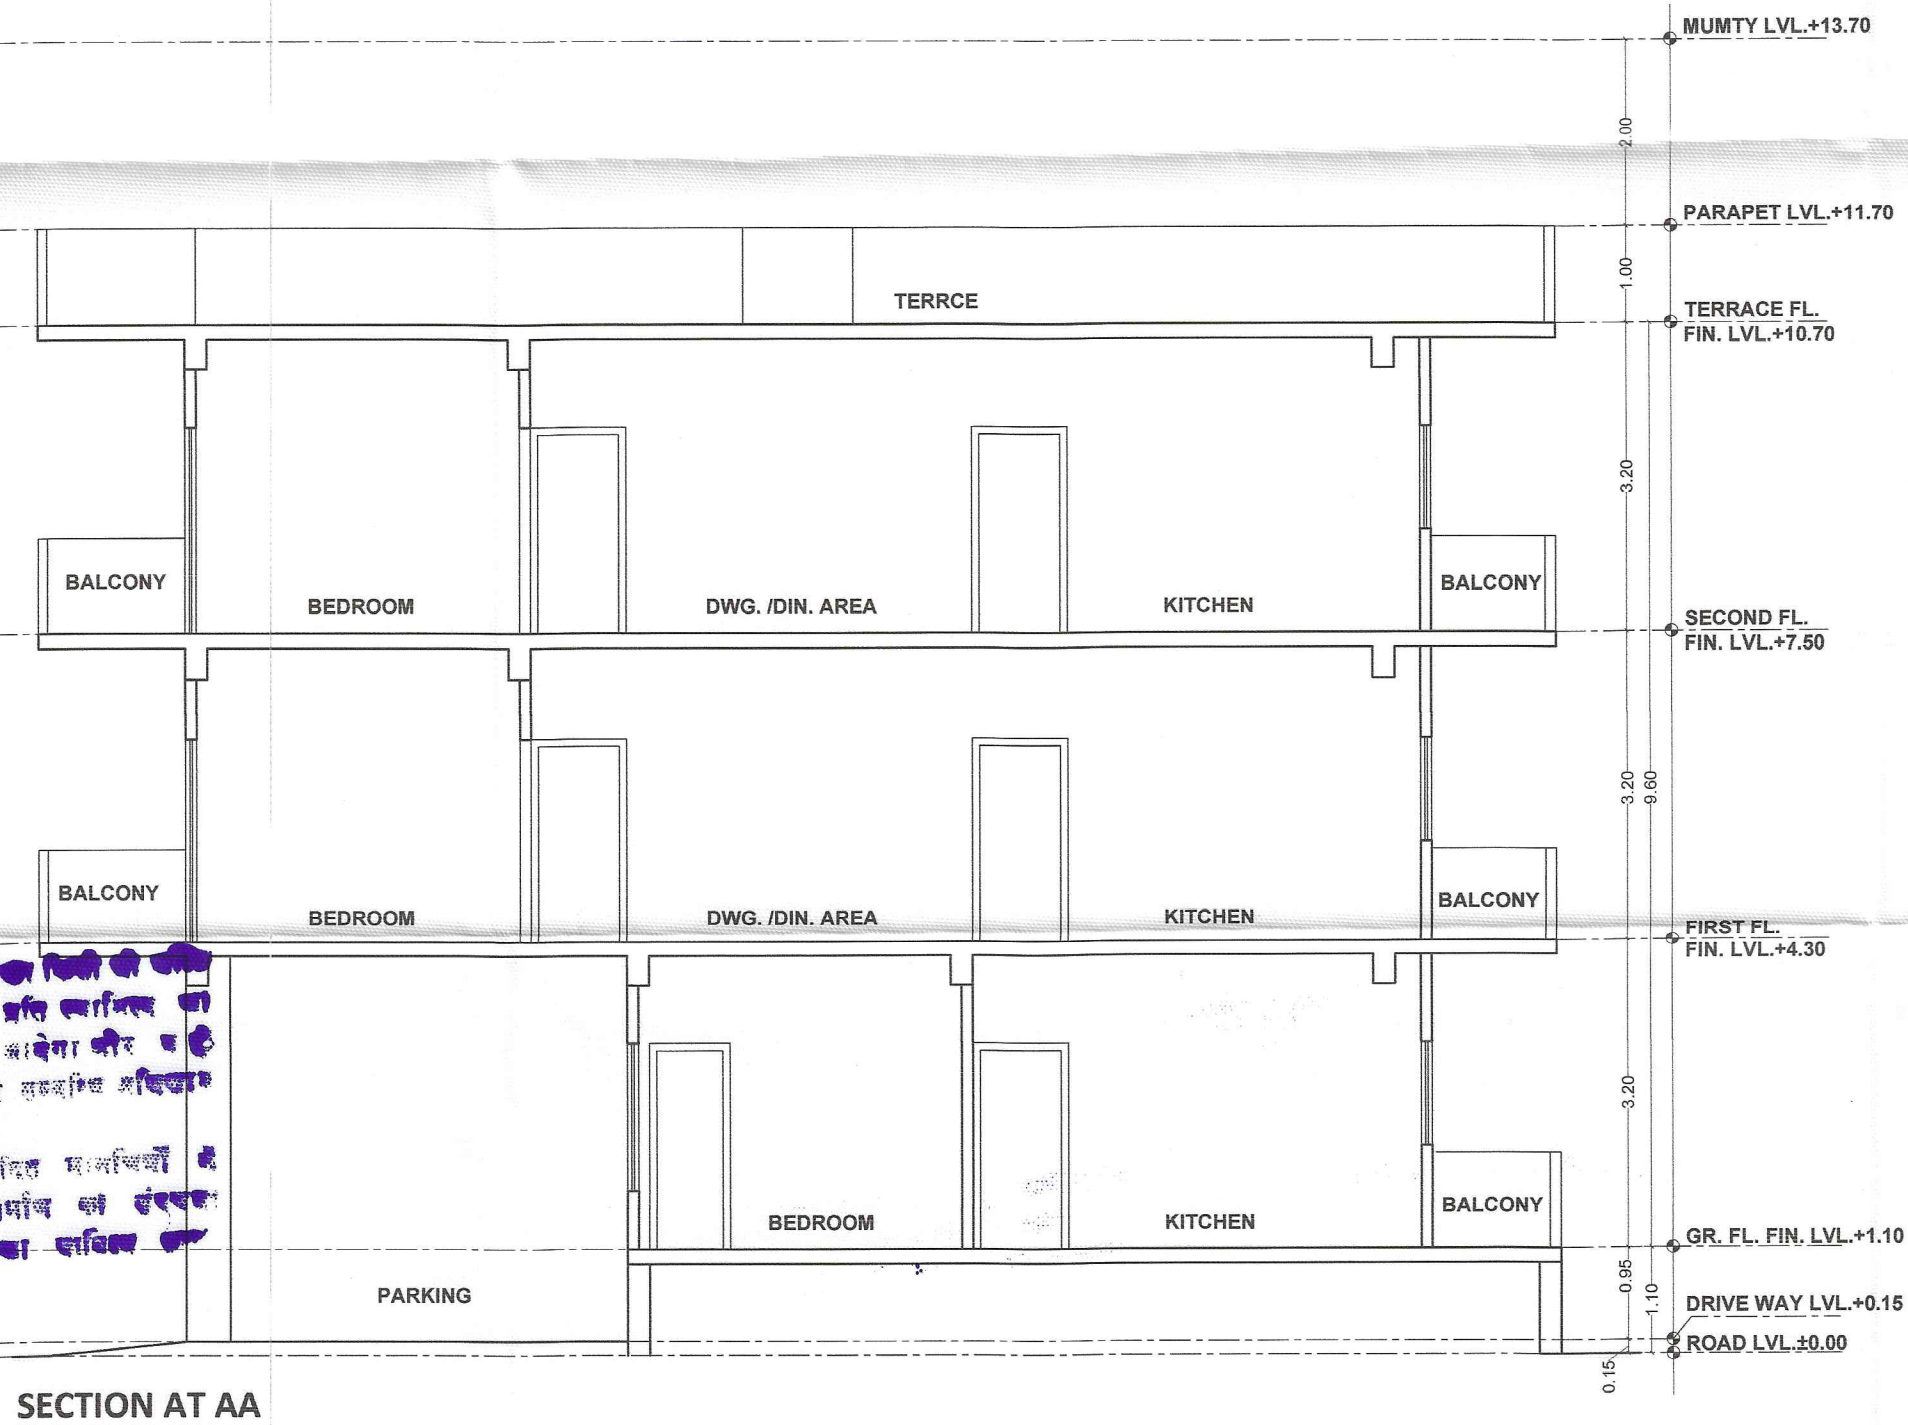

WALK UP VILLA -TYPICAL VILLA AREA CALCULATION

S.NO.	FLOORS	BLOCK AREA (SQ.M.)	CUT OUT AREA (SQ.M.)	GROSS BUILT UP AREA (SQ.M.)	PROJECTION (SQ.M.)	B.A.R. (SQ.M.)	NO. OF UNITS
01.	GROUND	138.22	1.31	136.91	41.98	94.93	94
02.	FIRST	138.22	2.54	135.68	-	135.68	94
03.	SECOND	138.22	2.54	135.68	-	135.68	94
04.	TERRACE	9.22	-	9.22	-	-	-
TOTAL		423.88	6.39	417.49	41.98	366.29	282

सपनगर नियोजन (BP)
जयपुर विकास प्राधिकरण, जयपुर

कमिशनर मुख्य नगर नियोजक
जयपुर विकास प्राधिकरण, जयपुर

DRAWING TITLE :-
WALK UP APARTMENT-PLAN, ELEVATION,
SECTION, AREA CALCULATION

PROJECT TITLE :-
PROPOSED RESIDENTIAL GROUP HOUSING
AT KHASRA NO.-269,270,493 TO 507, 509 TO
523, 498, 490 VILLAGE- BHAMBHORIYA, TEH.-
SANAGANER, JAIPUR

SCALE :-
1:100
NORTH :-
AS/SITE PLAN

OWNER

For KEDIA REAL ESTATE LLP
Partner

ARCHITECT
CA/2009/45059
STUDIO
ha
Architecture
Landscape
Interior