

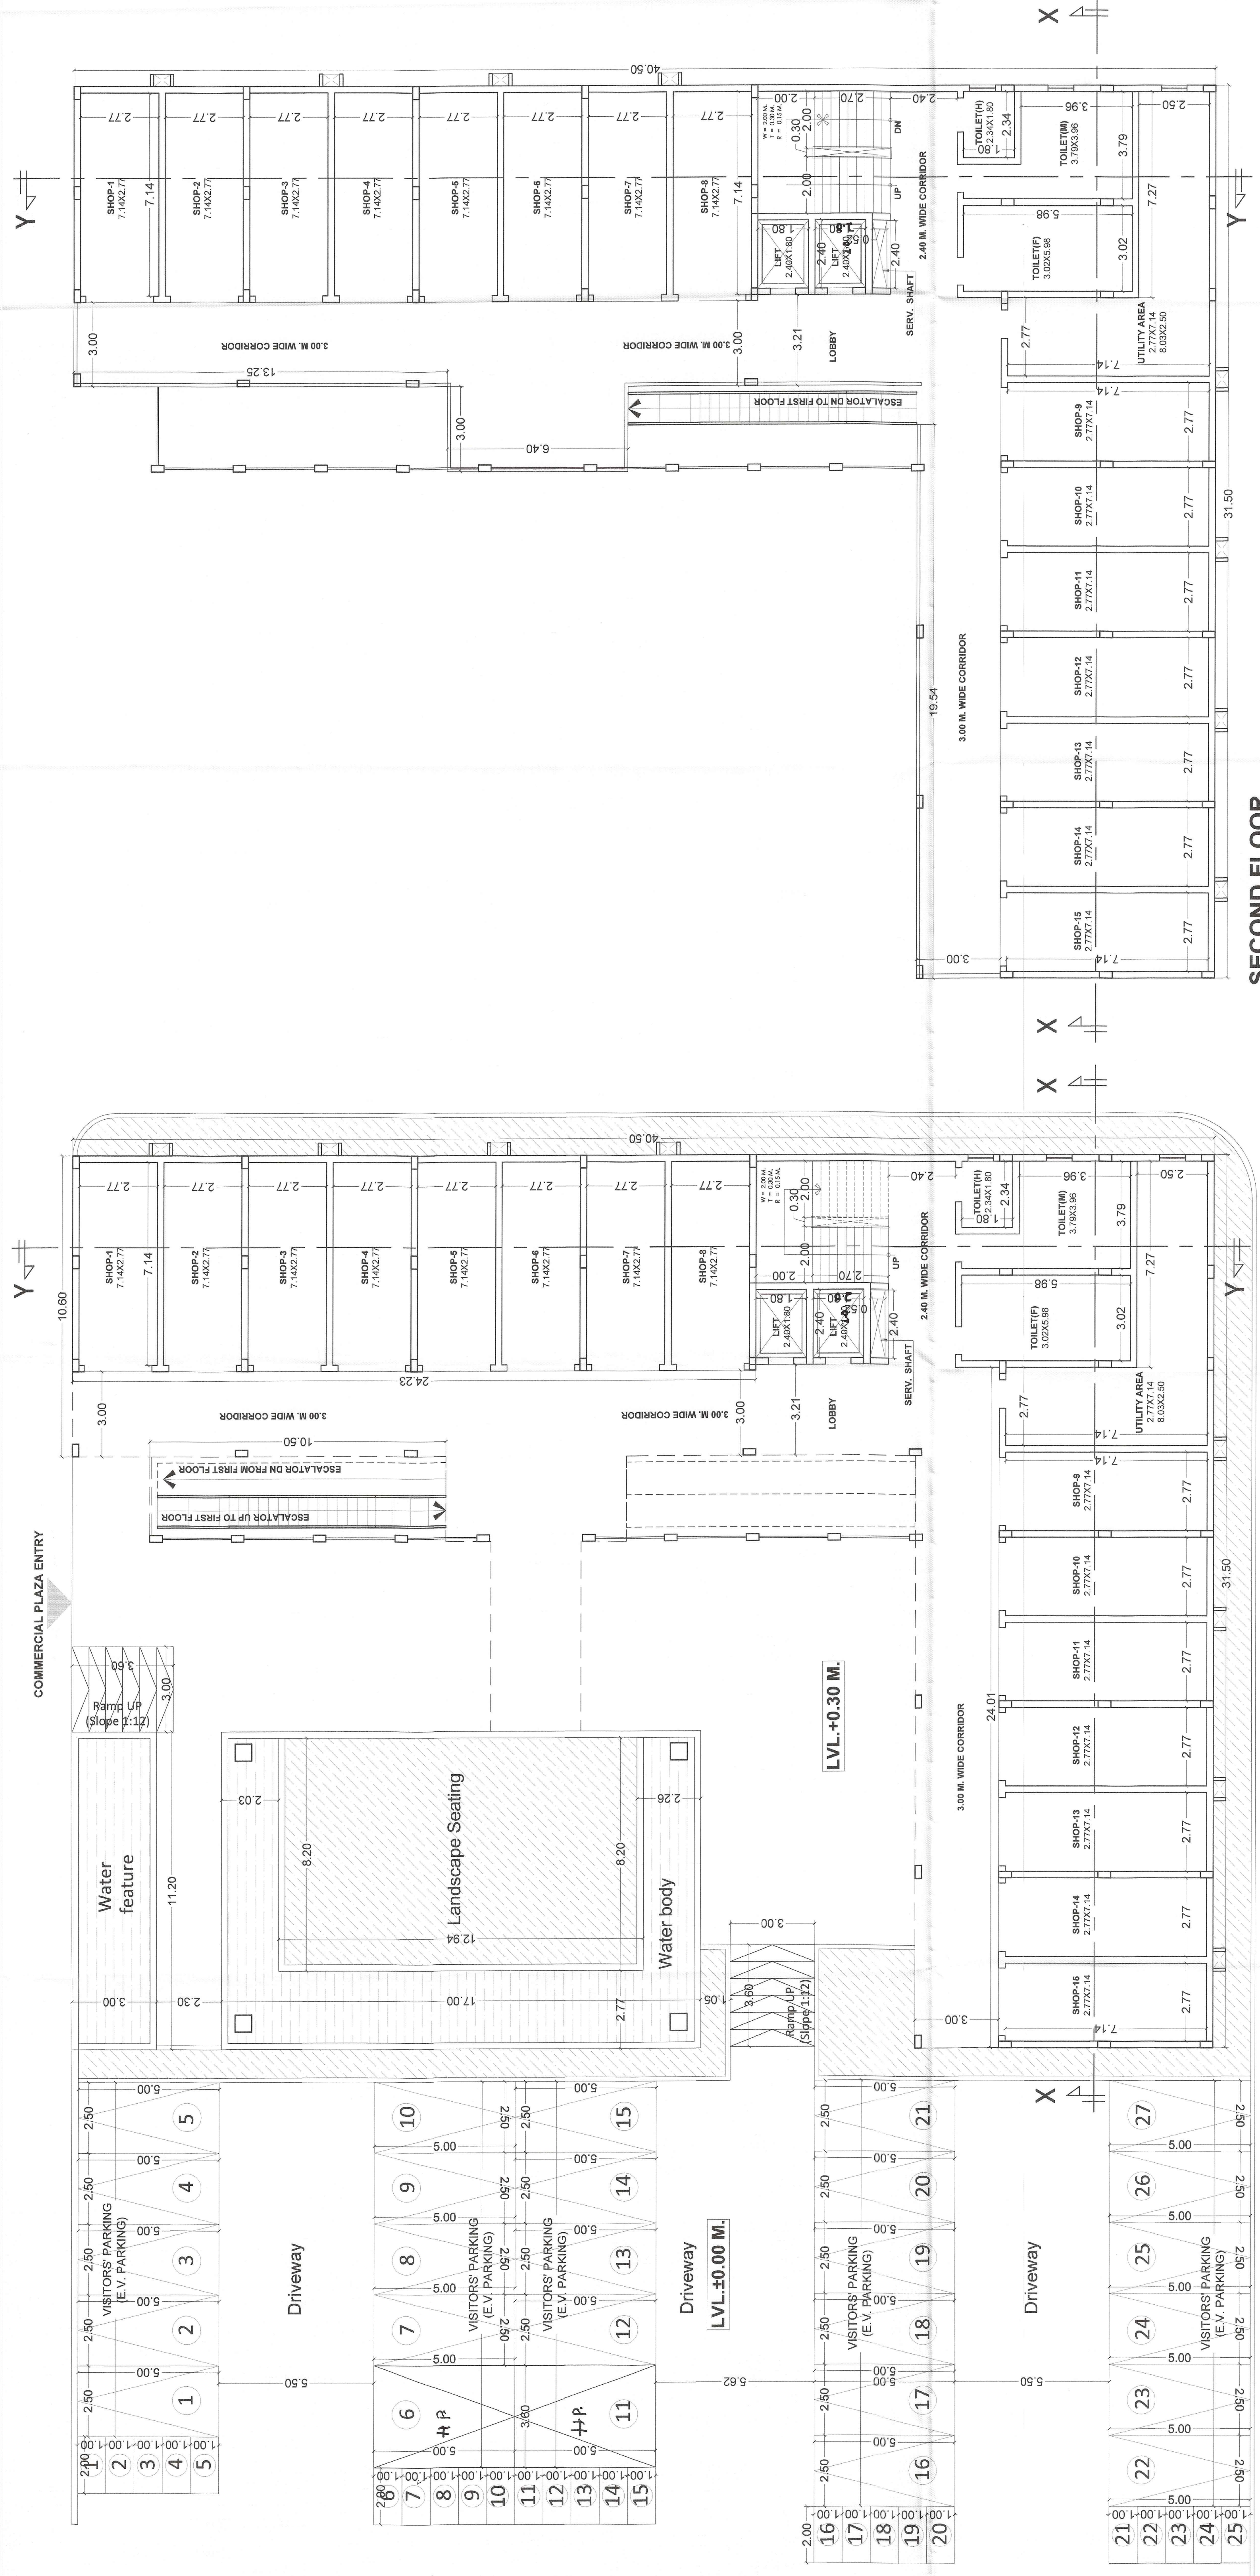


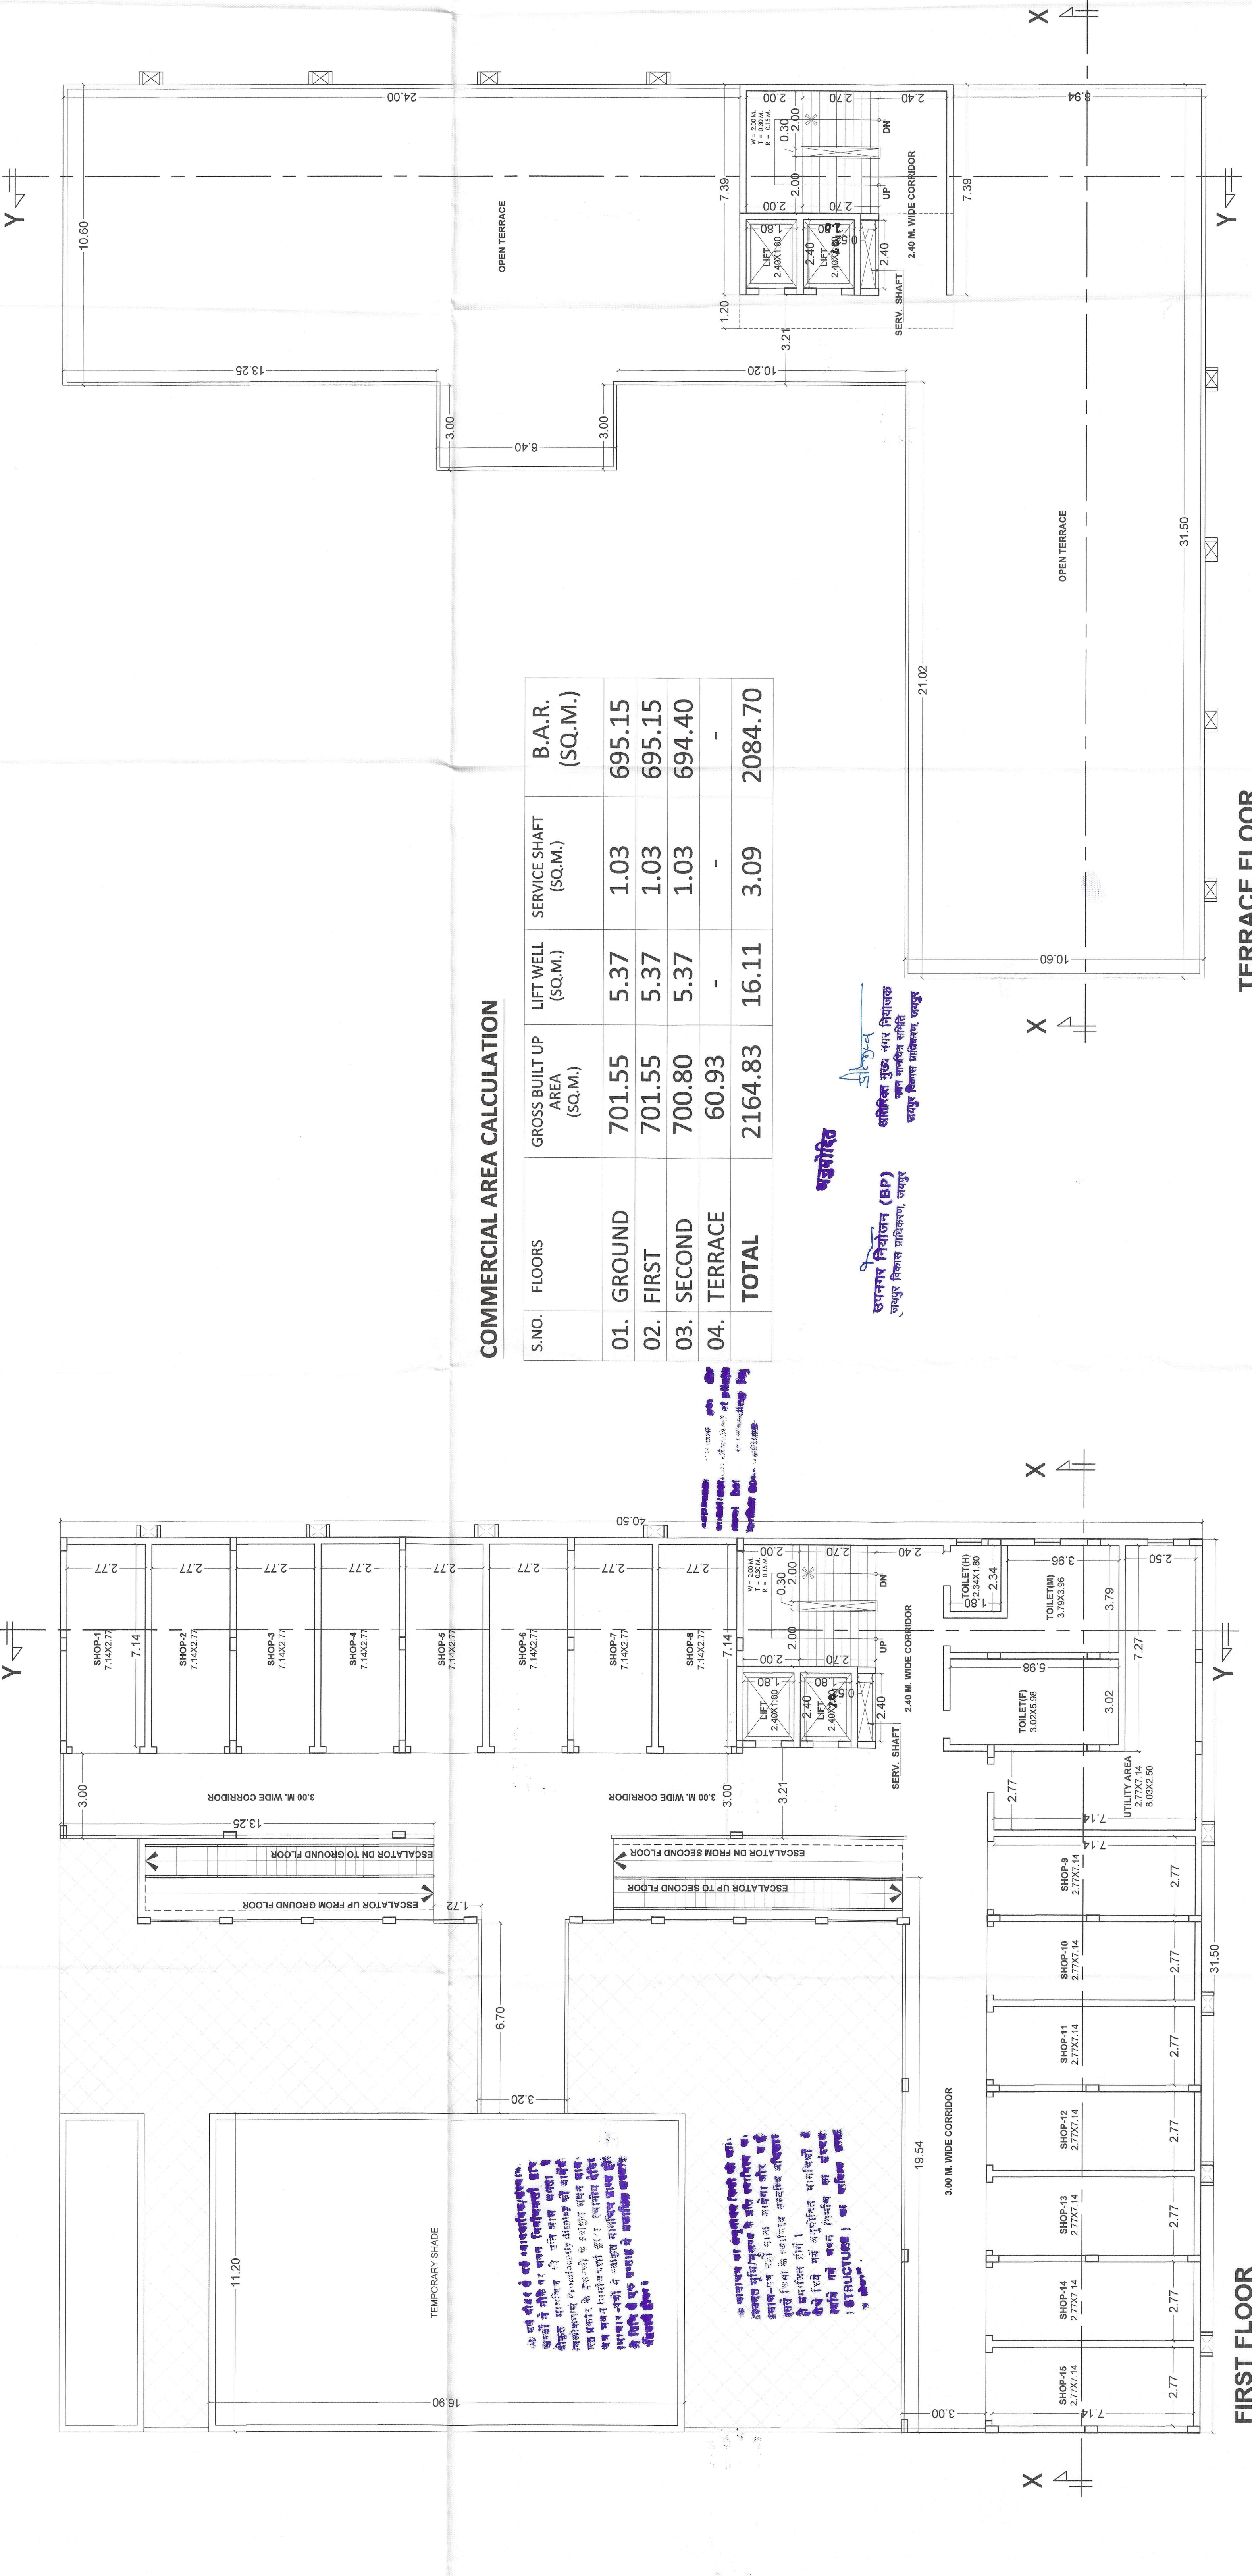

COMMERCIAL AREA CALCULATION

S.NO.	FLOORS	GROSS BUILT UP AREA (SQ.M.)	LIFT WELL (SQ.M.)	SERVICE SHAFT (SQ.M.)	B.A.R. (SQ.M.)
01.	GROUND	701.55	5.37	1.03	695.15
02.	FIRST	701.55	5.37	1.03	695.15
03.	SECOND	700.80	5.37	1.03	694.40
04.	TERRACE	60.93	-	-	-
	TOTAL	2164.83	16.11	3.09	2084.70

सुप्रसन्न
सुप्रसन्न प्रोजेक्ट (SPP)
सुप्रसन्न प्रोजेक्ट (SPP)
सुप्रसन्न प्रोजेक्ट (SPP)

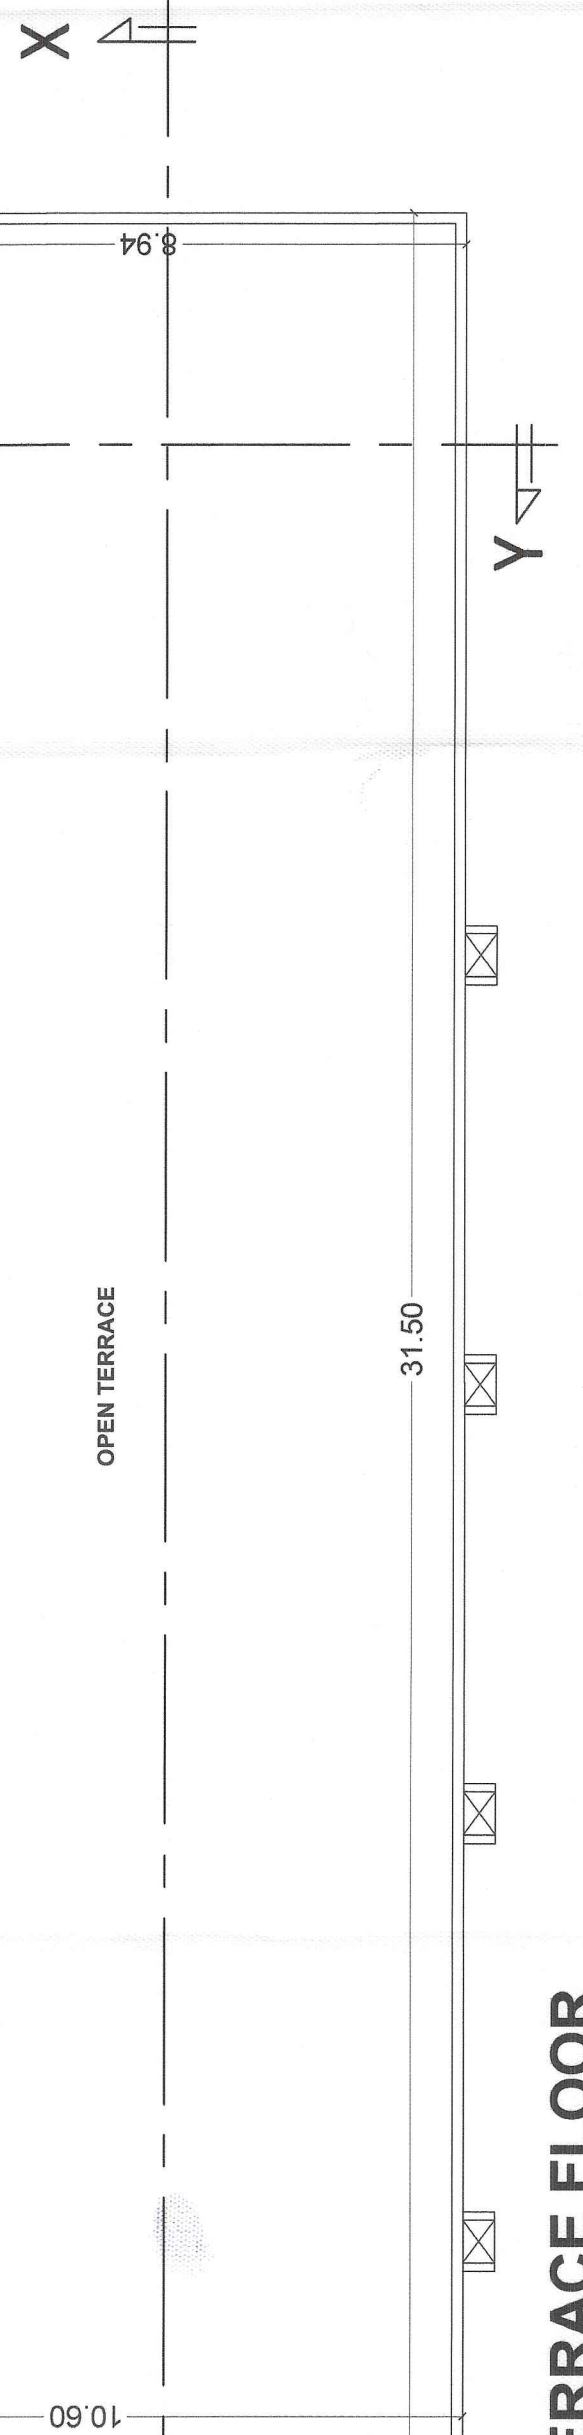


DRAWING TITLE :-
COMMERCIAL- PLAN, AREA CALCULATION

PROJECT TITLE :-
PROPOSED RESIDENTIAL GROUP HOUSING AT KHASRA NO.-269,270,493 TO 507, 509 TO 523, 490, 490 VILLAGE- BHAMBHORIYA, TEH.- SANAGANER, JAIPUR

SCALE :-
1:100
NORTH :-


OWNER
For MEDIA RELEASE
Pattana

ARCHITECT
STUDIO
a
it s u Taneja
ARCHITECT
A-20/2/4009
Architecture
Landscape
Interior


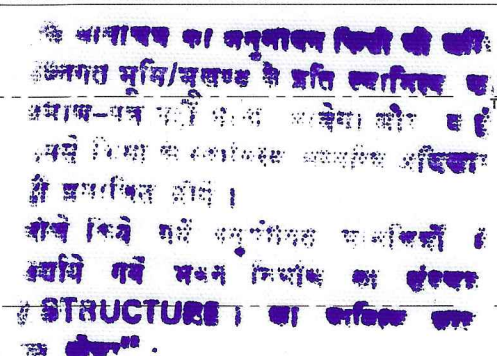


उपनगर नियोजन (BP)
जयपुर विकास प्राधिकरण, जयपुर

अतिरिक्त मुख्य नगर नियांजक
मदन कामधेय समिति
सहायक विकास प्राधिकरण, जयपुर

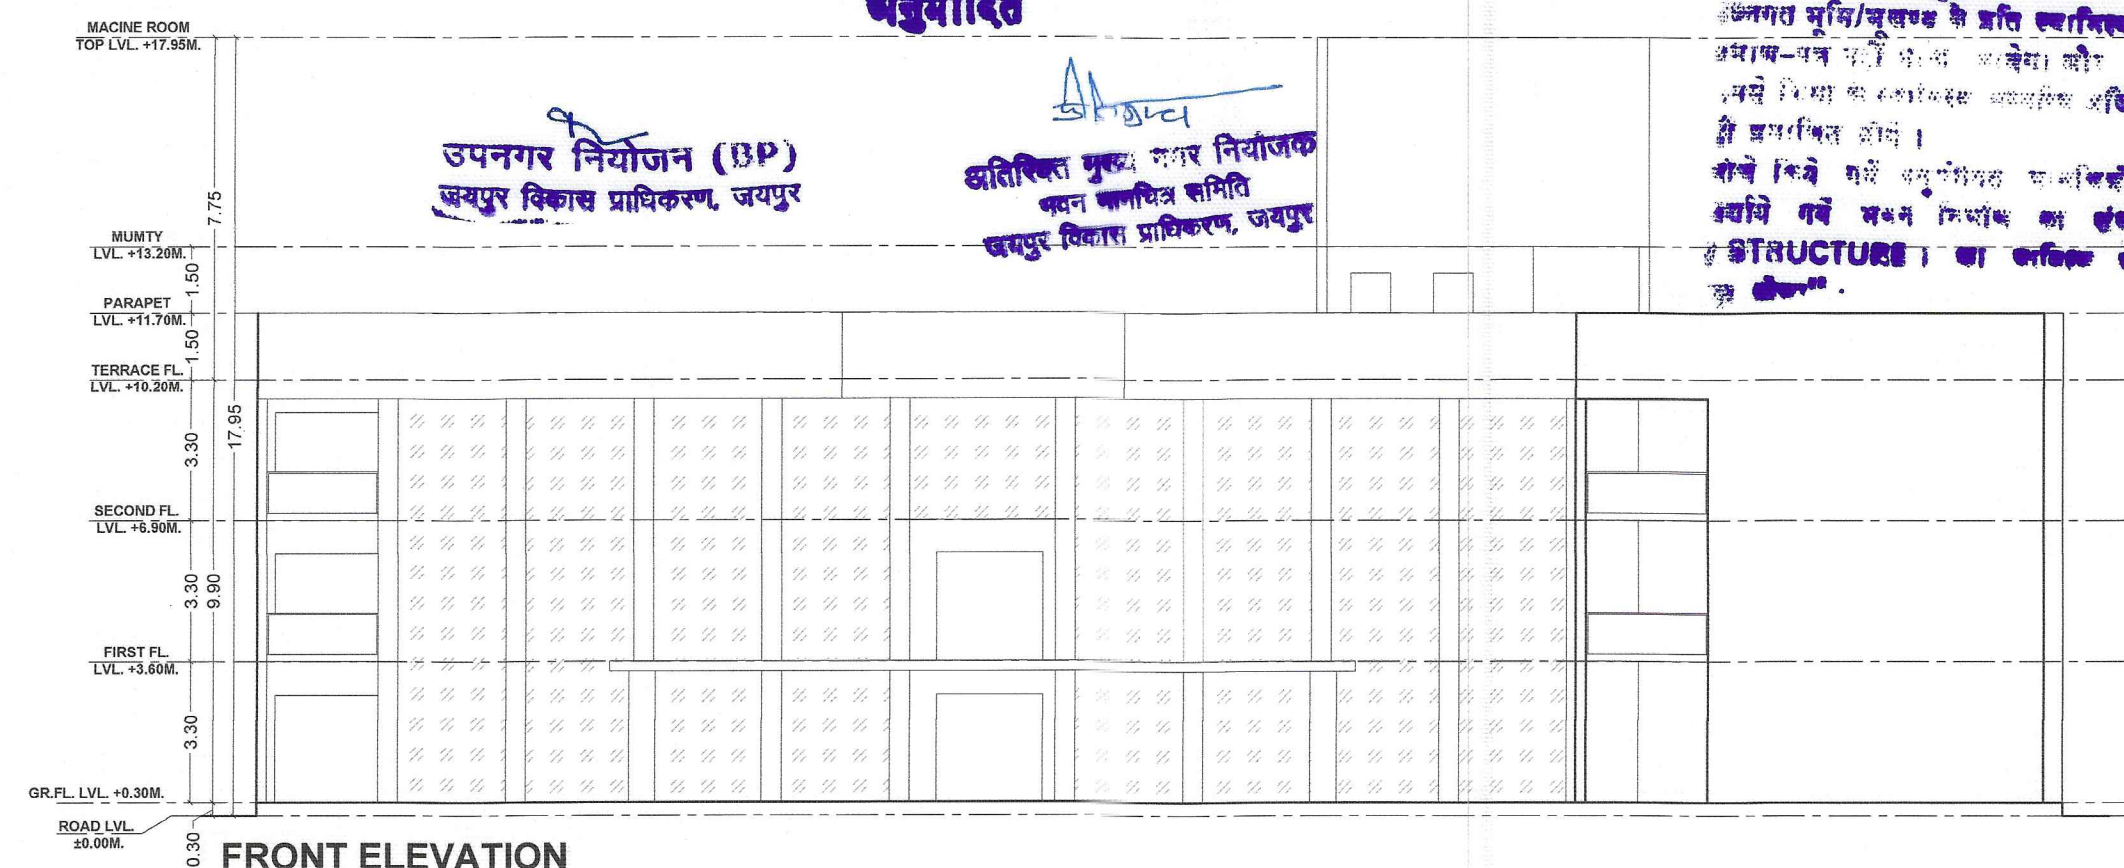


FRONT ELEVATION

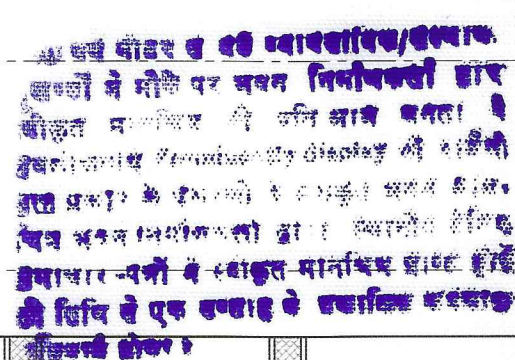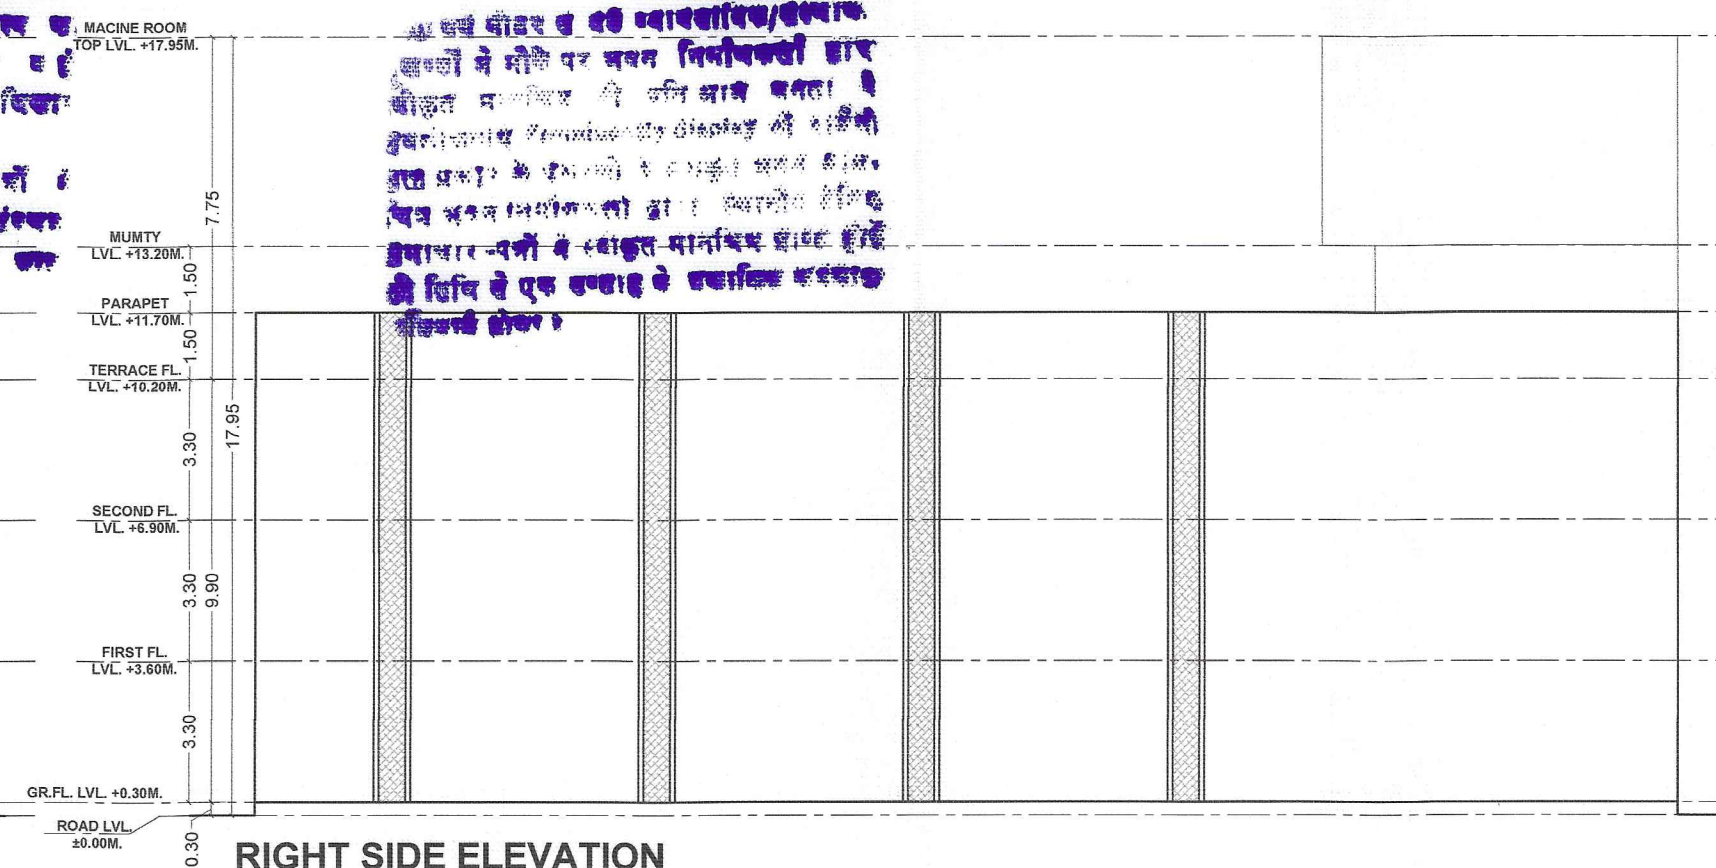


RIGHT SIDE ELEVATION


Construction checked at point
and before proceeding to
the construction.

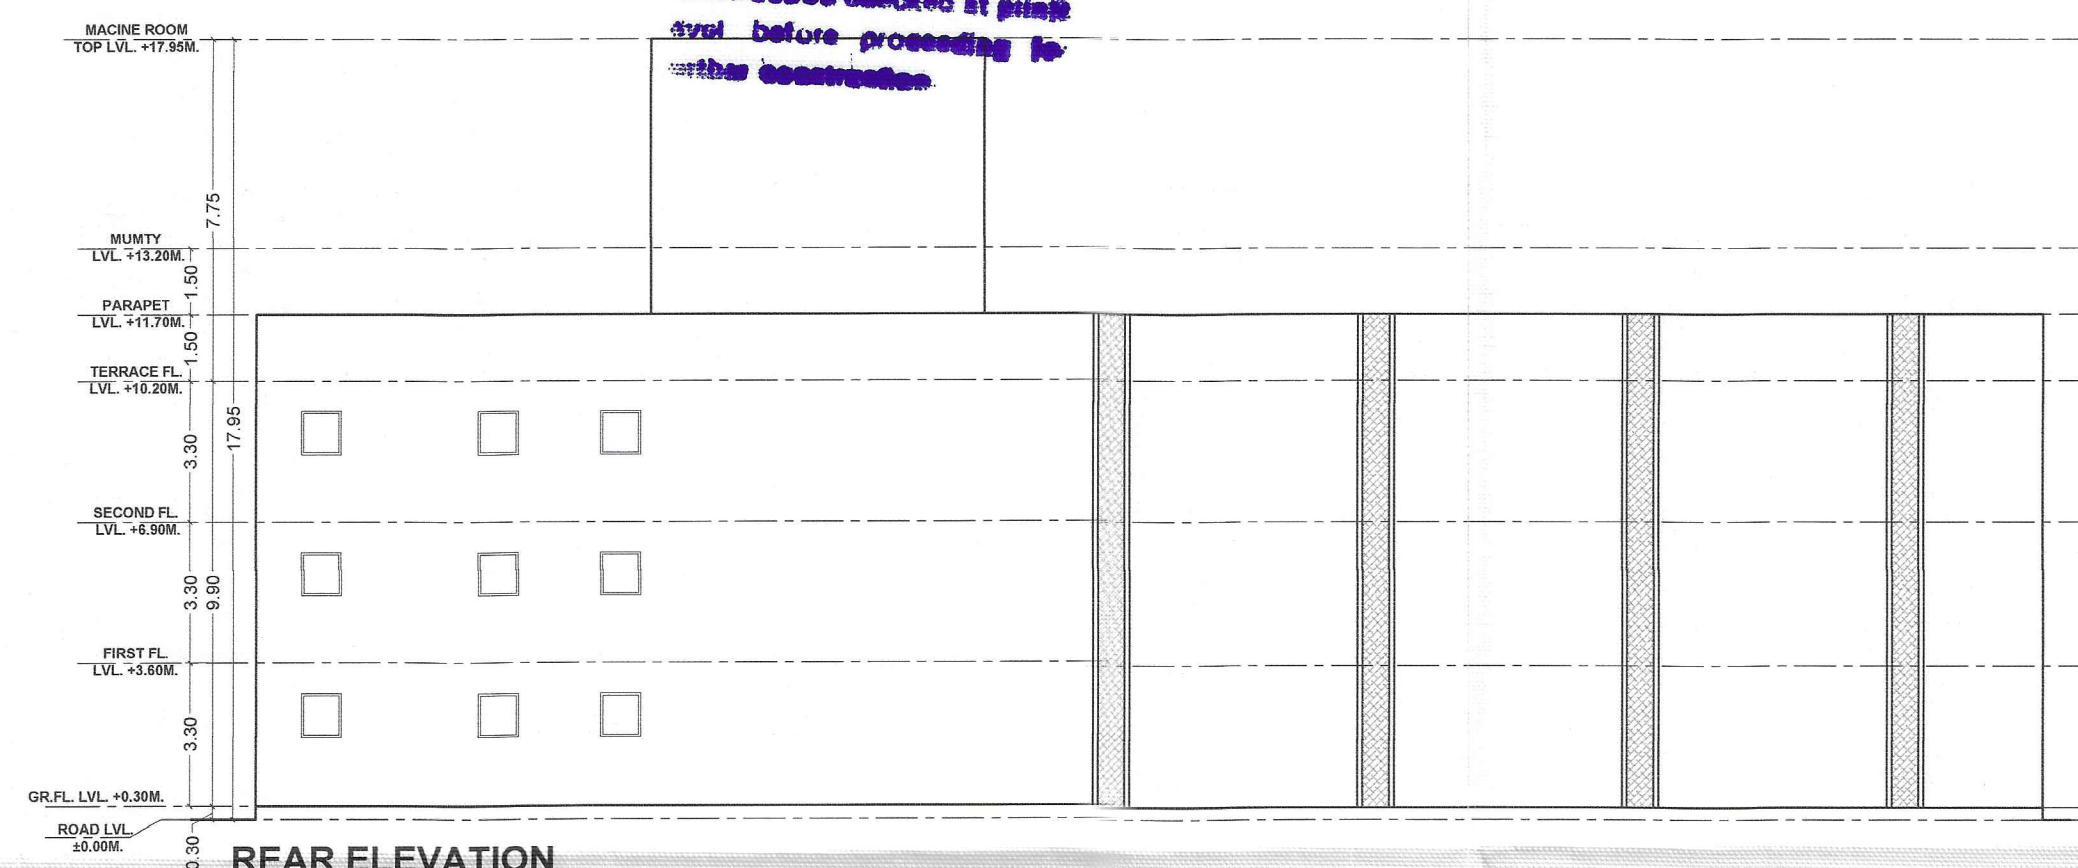


REAR ELEVATION

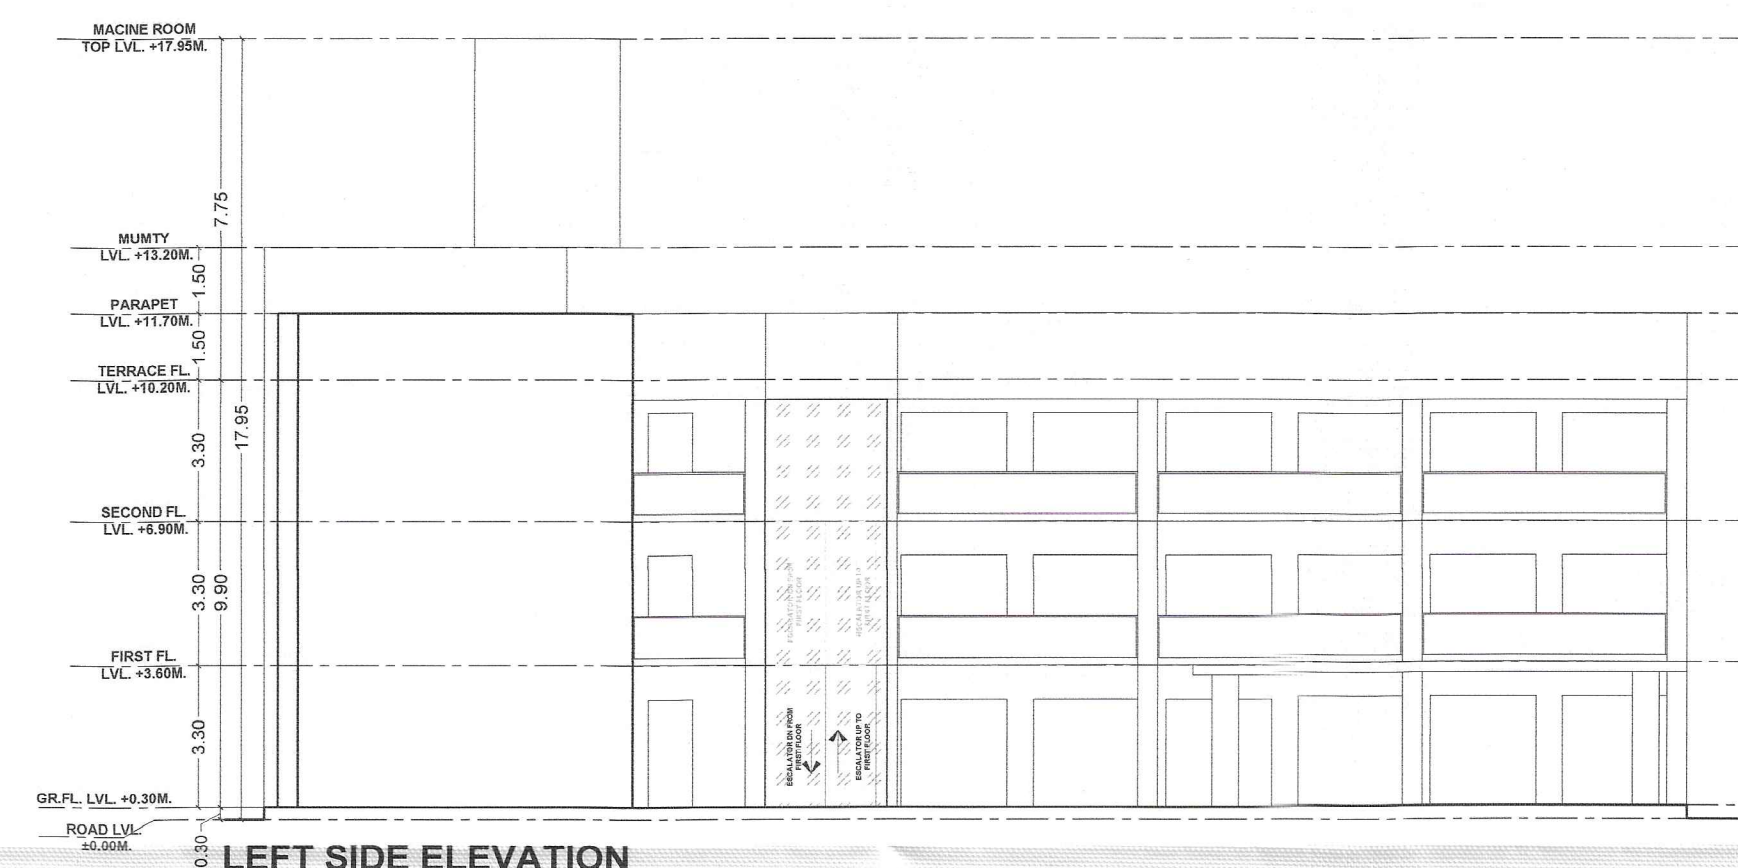

0.30 - LEFT SIDE ELEVATION

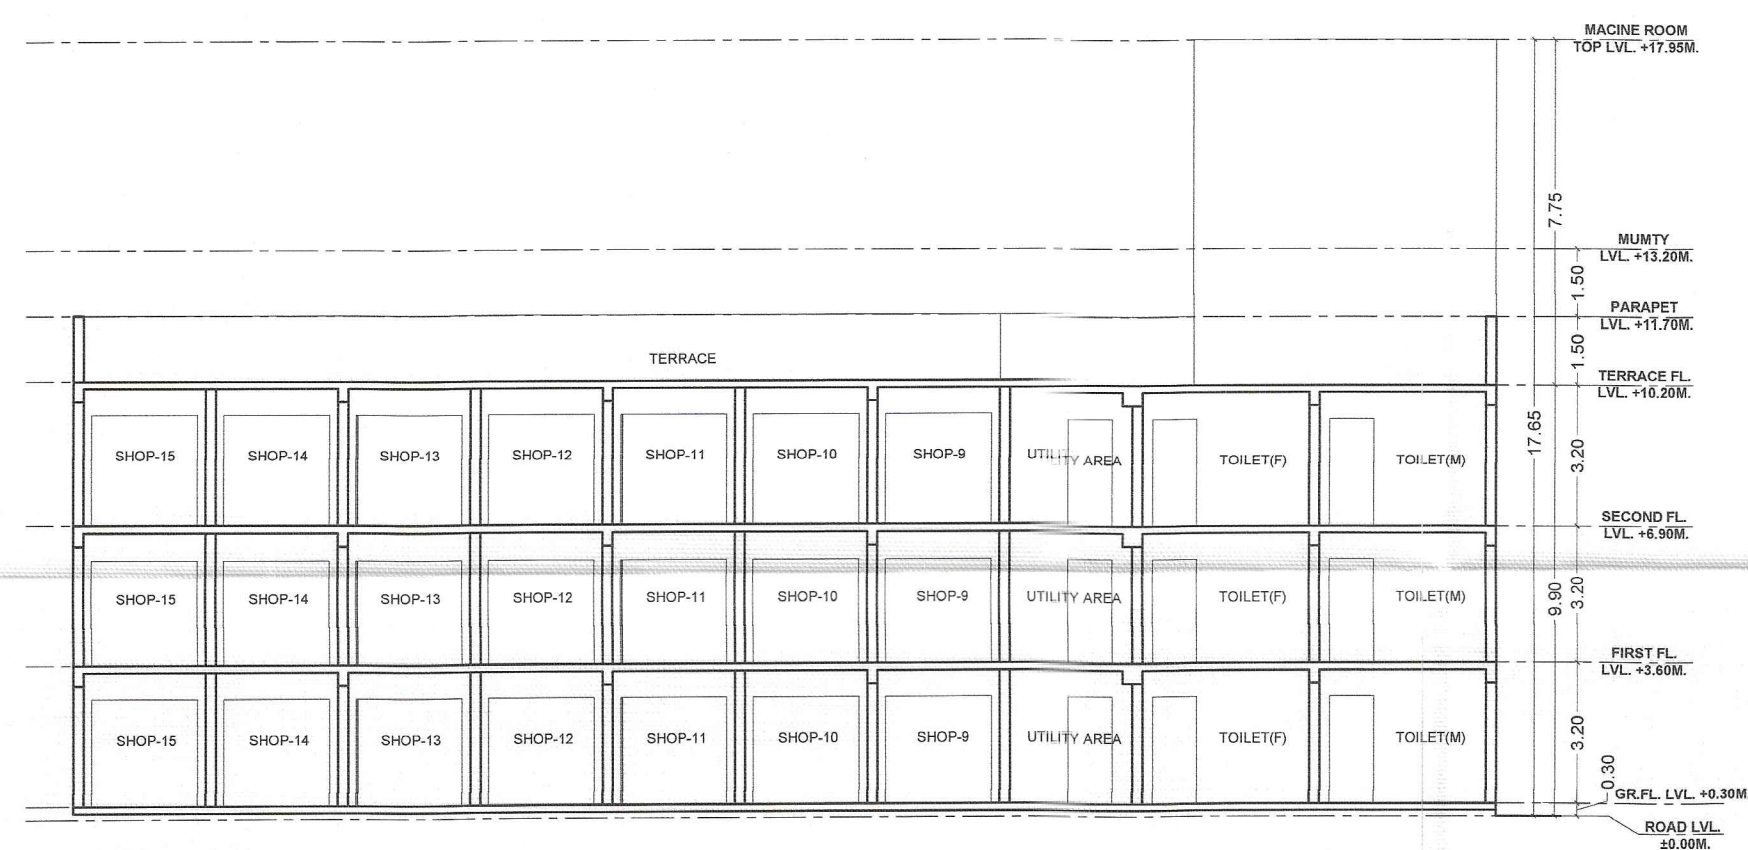

SECTION AT XX

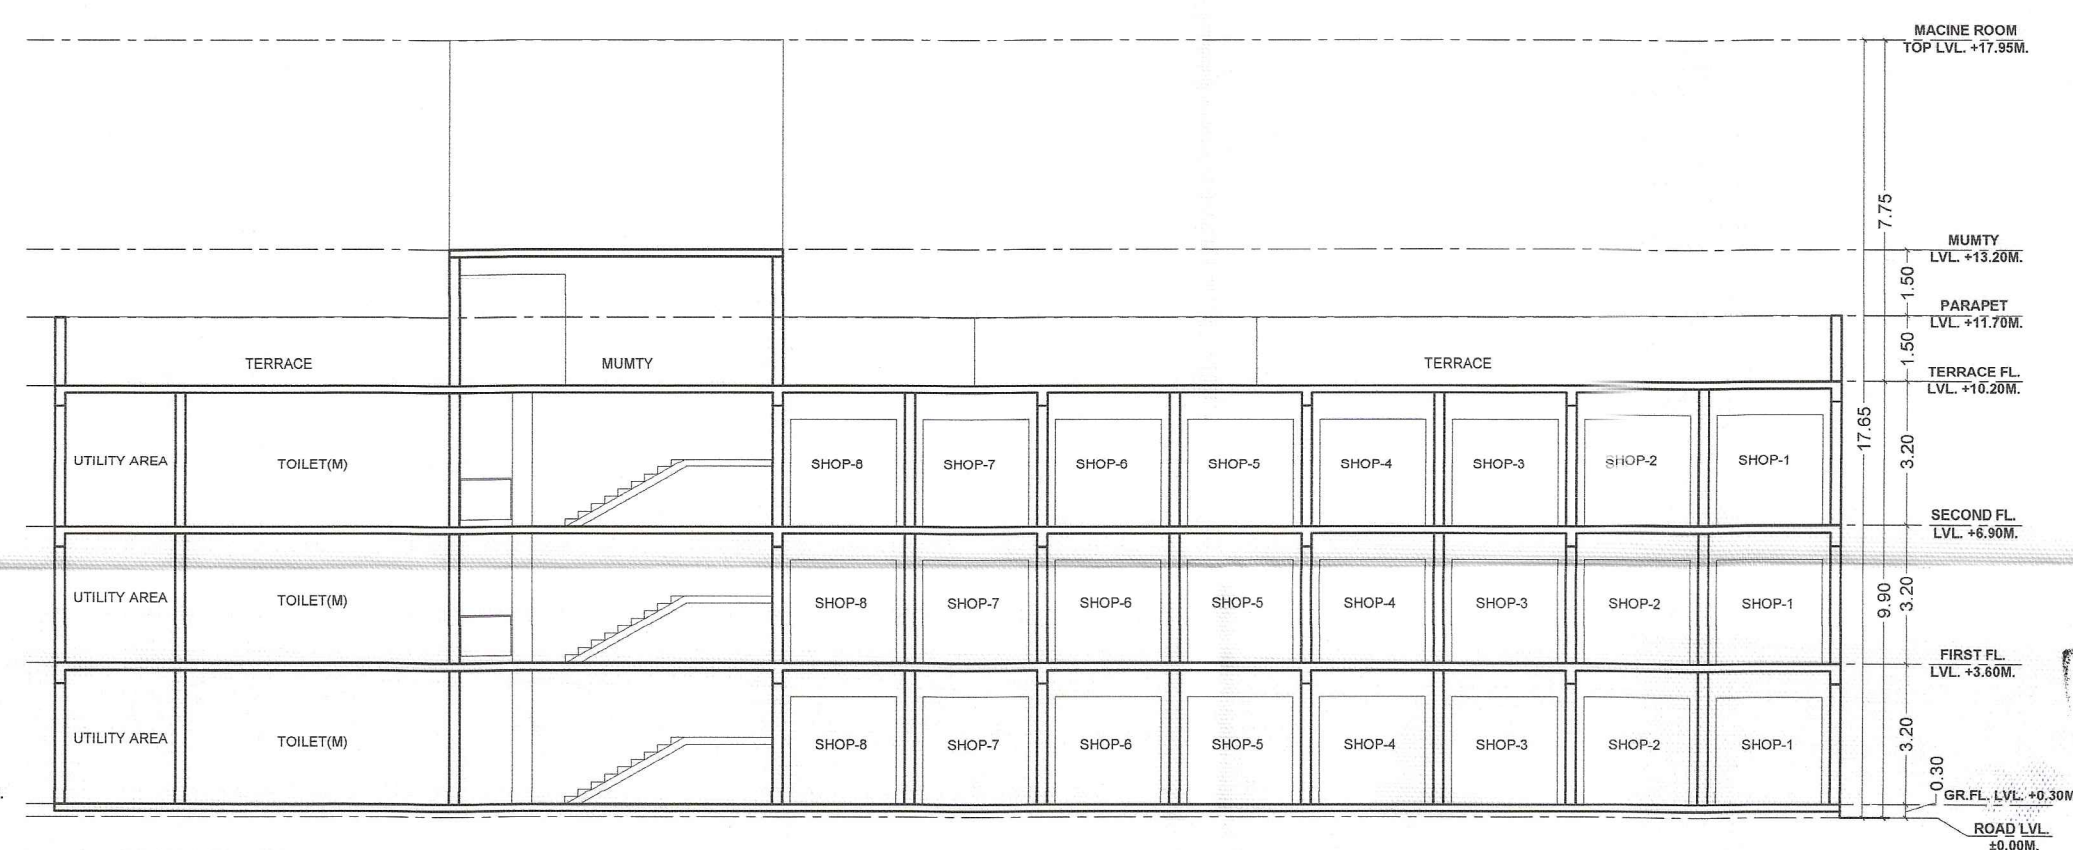

SECTION AT YY

DRAWING TITLE :-
COMMERCIAL- ELEVATION & SECTION

PROJECT TITLE :-

PROPOSED RESIDENTIAL GROUP HOUSING
AT KHASRA NO.-269,270,493 TO 507, 509 TO
523, ⁴⁹⁰/₁₃₃₆, 490 VILLAGE- BHAMBHORIYA, TEH.-
SANAGANER, JAIPUR

SCALE :-

1:100

For KEDIA REAL ESTATE LLP
OWNER

FOR
OWNER

Partner

ARCHITECT

STUDIO

CA/2009/45053

ARCHITECT
CA/2009/40059