


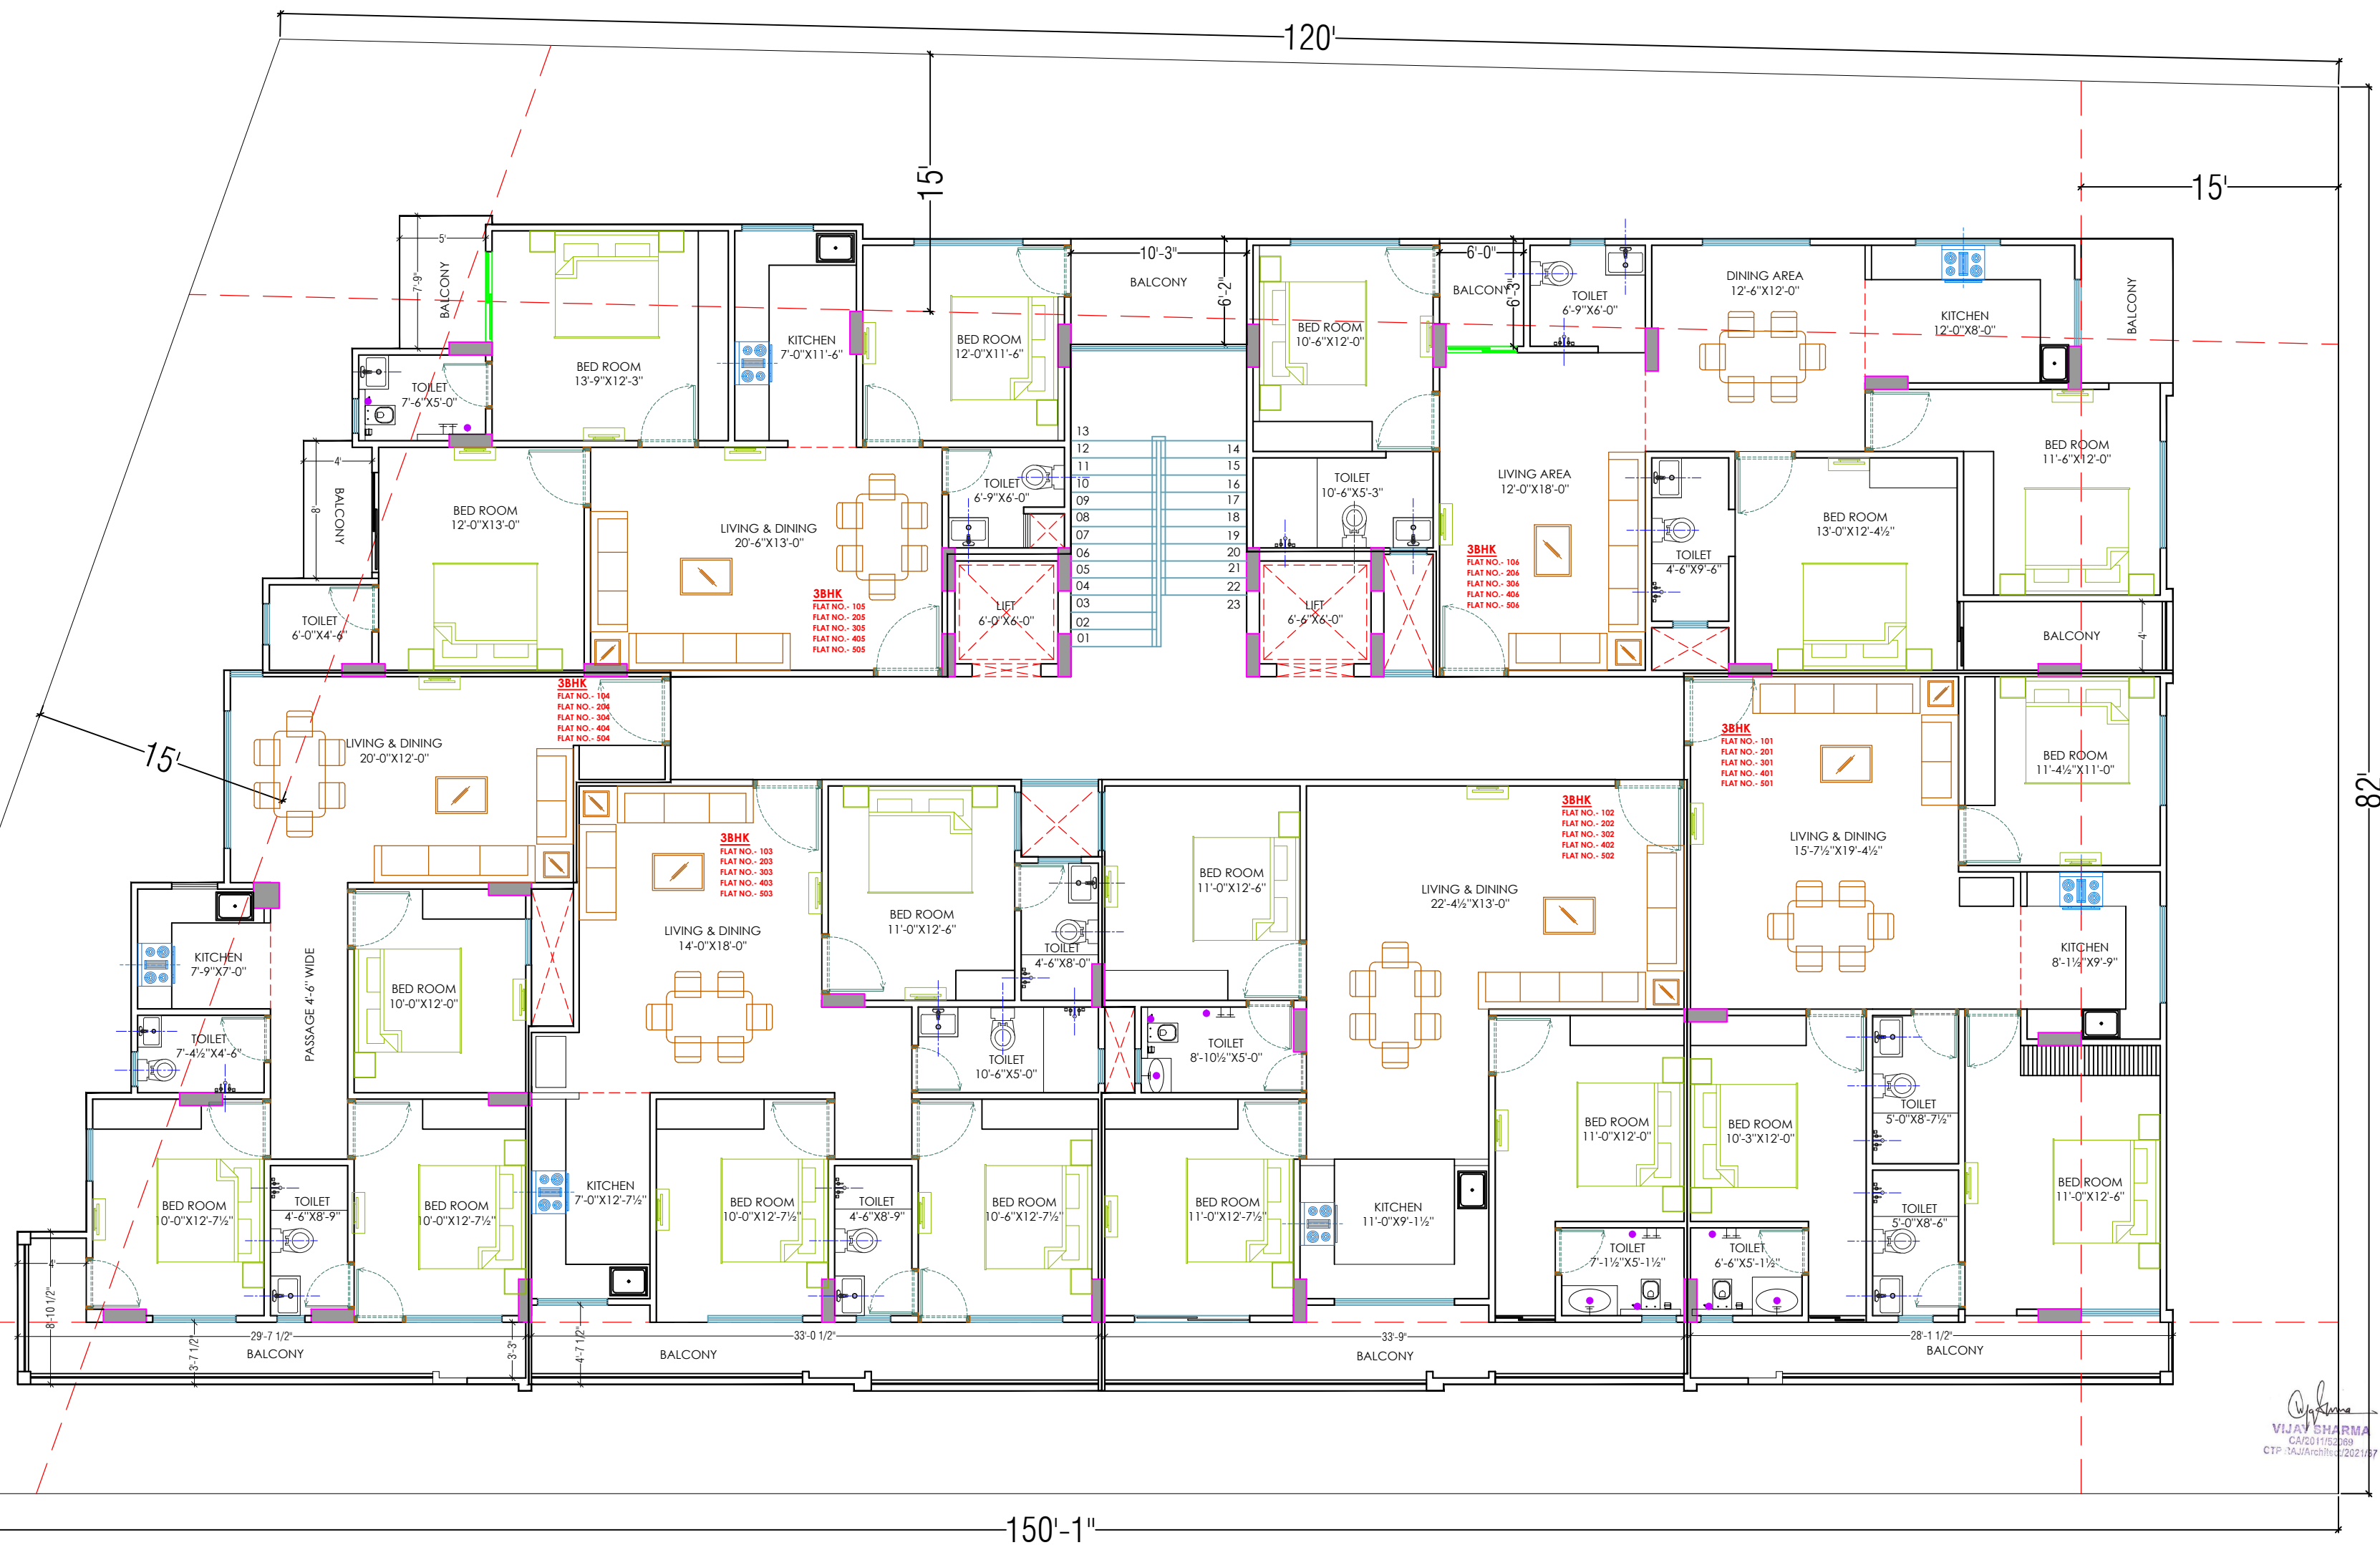

WARNING

1. This drawing is the sole copyright of Architects **VISTAAR** and should be used for the purpose expressly issued.

GENERAL NOTES

1. All dimensions are in feet and inches.
2. Do not scale this drawing follow written dimensions only.
3. This drawing should be read in conjunction with other architectural and structural drawings.
4. Any discrepancy in the drawing should be immediately brought to the notice of architect.

PROJECT:-
PROPOSED RESIDENTIAL
BUILDING AT PLOT-E-15,E-16 &
E-17,(RECONSTITUTION)
JAGDAMBA NAGAR-E,JAIPUR

DRAWING TITLE

GROUND TO 4TH FLOOR PLAN

ARCHITECTS :

VISTAAR ARCHITECTS & PLANNERS
Architects :: Interior Designers
B-2/12, Chitrkoot scheme,
main Gandhi Path,Opp mall of jaipur,Jaipur
PH.- 0141-4370233,09001010366


PATH:-

DRN. DATE REV. NORTH

MANOJ KUMAWAT 06-09-2023

SCALE JOB NO.

N.T.S.

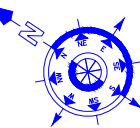


For My Dream House

Partner

Partner

NO.	FLAT NO.	BUILT UP AREA (SQ.FT)	CARPET AREA (SQ.FT.)	BALCONY AREA (SQ.FT.)
01	(3BHK) FLAT NO.- 101,201,301,401,501	1161.12 sqft.	981.65 sqft.	88.04 sqft.
02	(3BHK) FLAT NO.- 102,202,302,402,502	1200.06 sqft.	992.21 sqft.	119.58 sqft.
03	(3BHK) FLAT NO.- 103,203,303,403,503	1123.13 sqft.	881.88 sqft.	111.62 sqft.
04	(3BHK) FLAT NO.- 104,204,304,404,504	1046.96 sqft.	843.56 sqft.	104.51 sqft.
05	(3BHK) FLAT NO.- 105,205,305,405,505	1135.28 sqft.	916.65 sqft.	132.71 sqft.
06	(3BHK) FLAT NO.- 106,206,306,406,506	1287.41 sqft.	1055.61 sqft.	75.13 sqft.

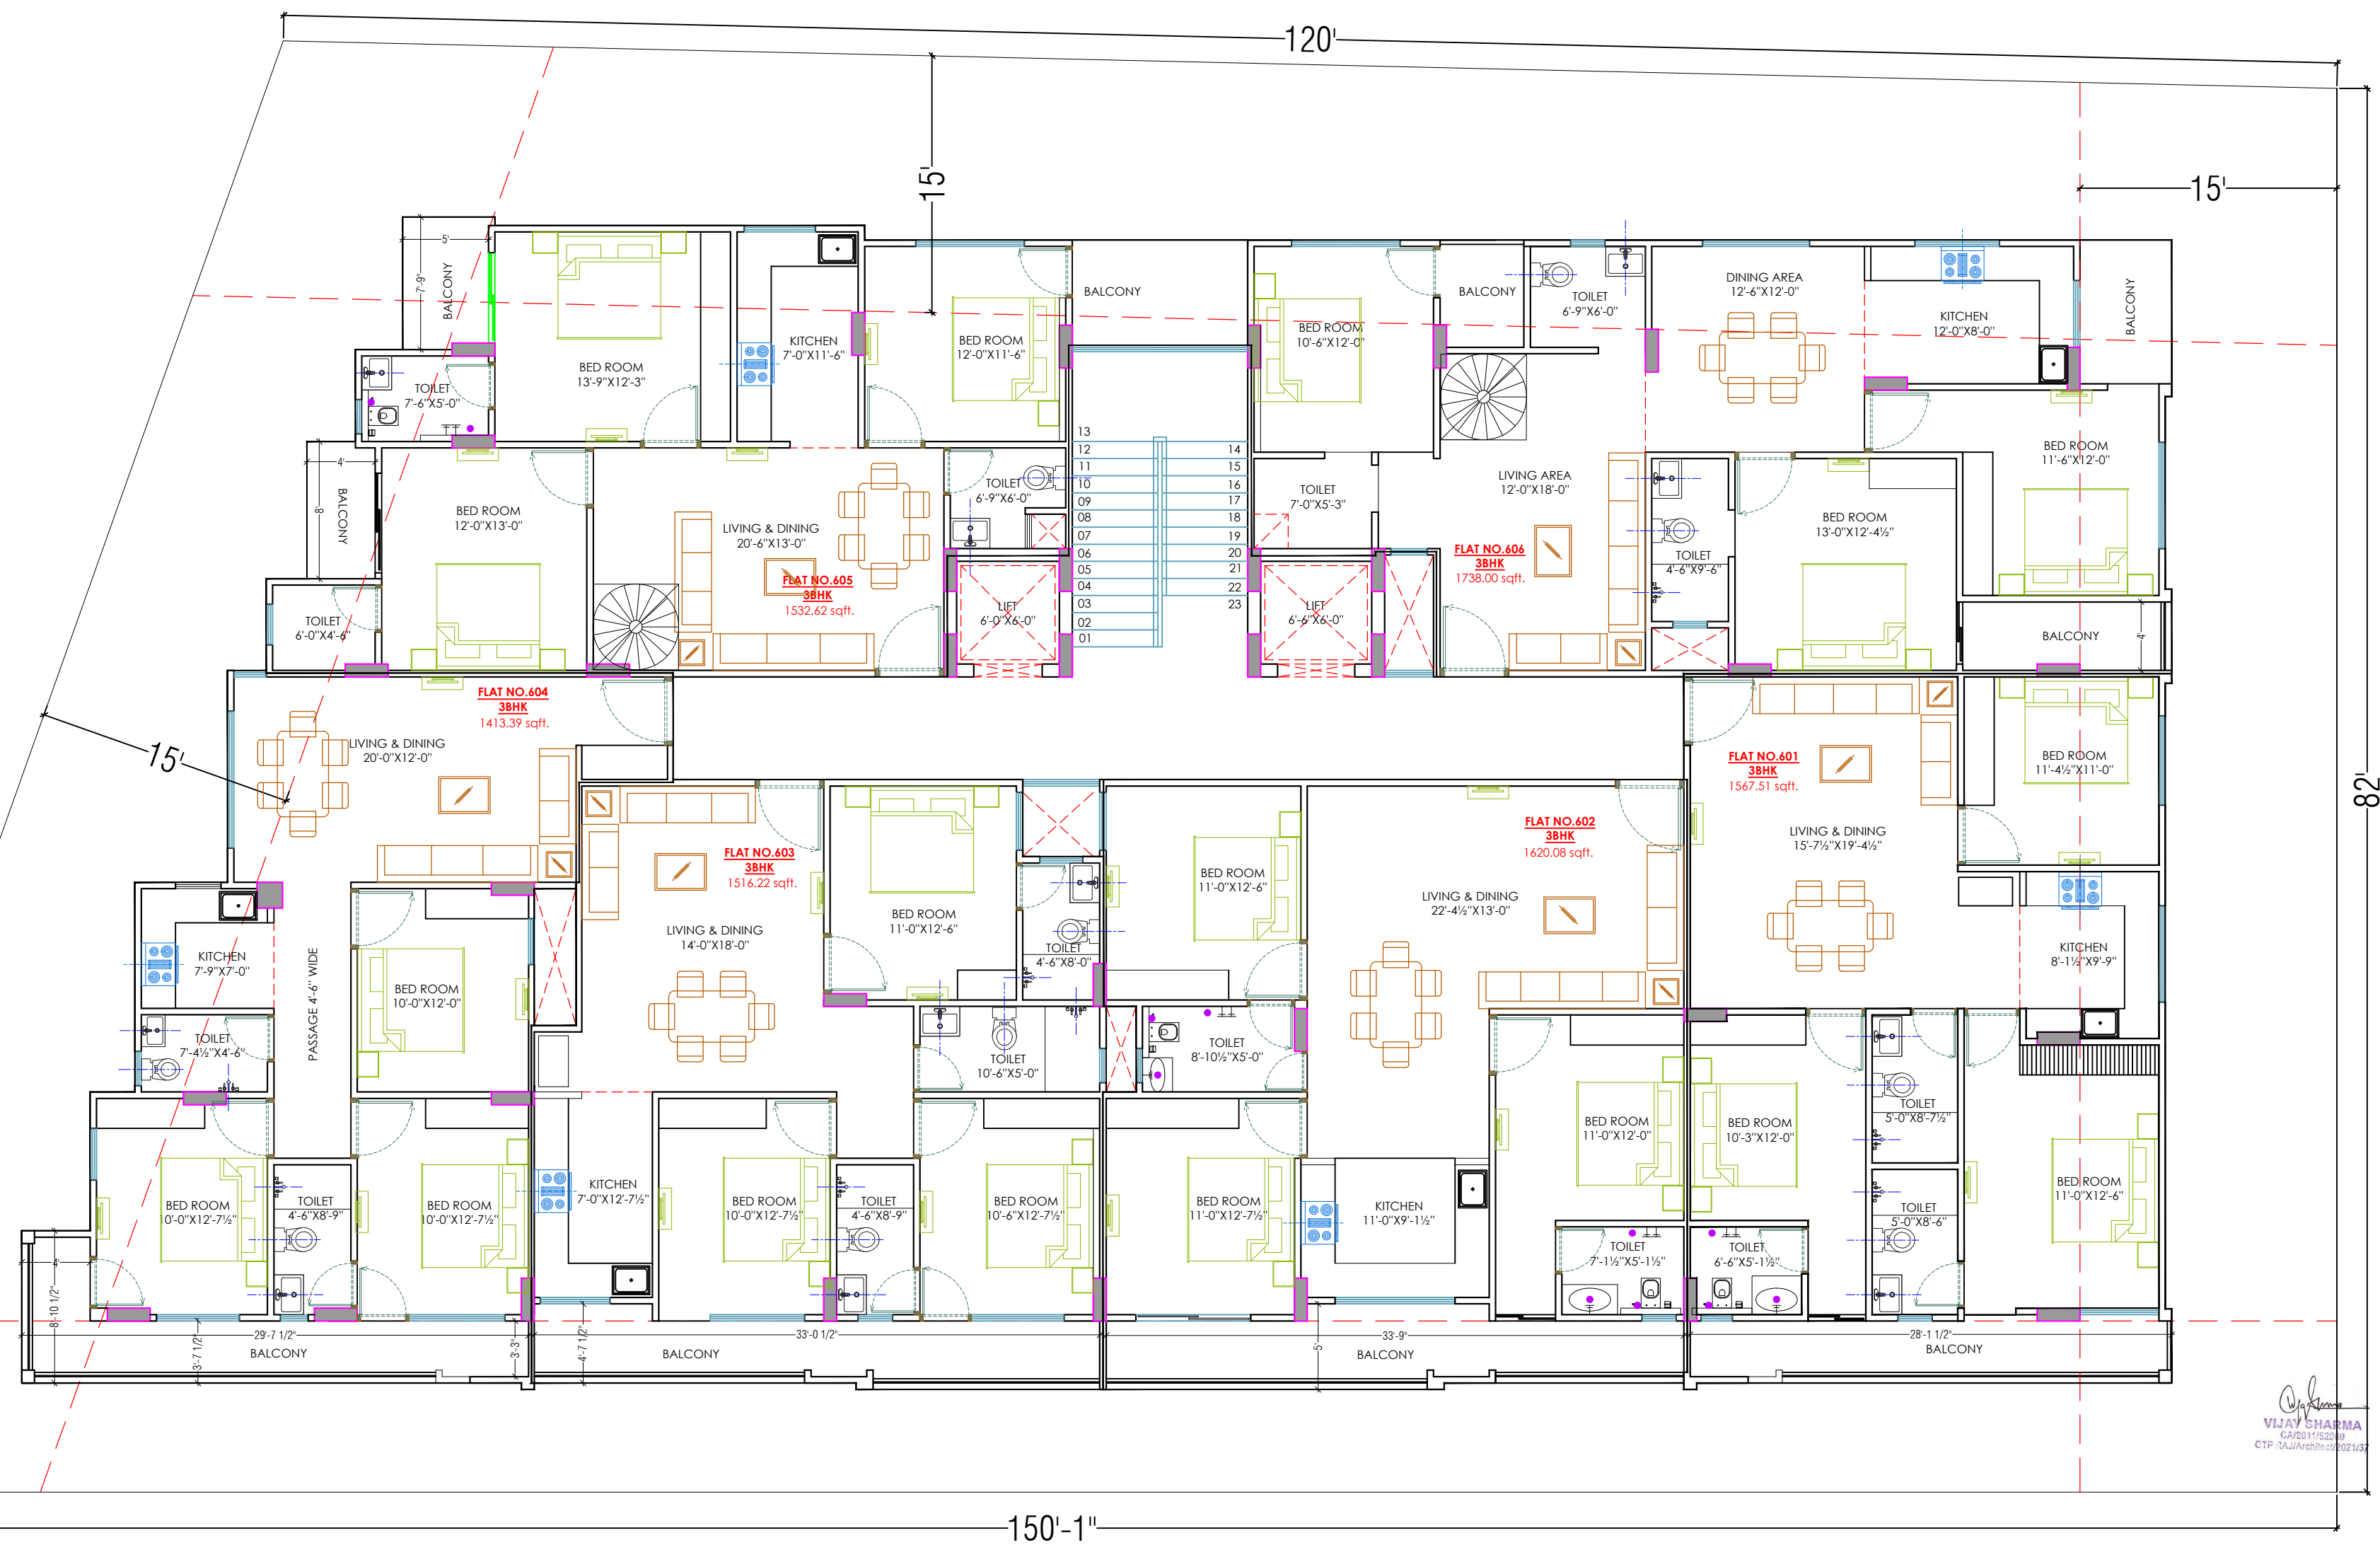

For My Dream House
Partner

NO.	FLAT NO.	BUILT UP AREA (SQ.FT)	CARPET AREA (SQ.FT.)	BALCONY AREA (SQ.FT.)	TERRACE AREA (SQ.FT.)
01	FLAT NO.-601 (3BHK)	1161.12 sqft.	981.65 sqft.	88.04 sqft.	0.0 sqft.
02	FLAT NO.-602 (3BHK)	1200.06 sqft.	992.21 sqft.	119.58 sqft.	0.0 sqft.
03	FLAT NO.-603 (3BHK)	1123.13 sqft.	881.88 sqft.	111.62 sqft.	0.0 sqft.
04	FLAT NO.-604 (3BHK)	1046.96 sqft.	843.56 sqft.	104.51 sqft.	0.0 sqft.
05	FLAT NO.-605 (3BHK)	1135.28 sqft.	916.65 sqft.	132.71 sqft.	408.14 sqft.
06	FLAT NO.-606 (3BHK)	1287.41 sqft.	1055.61 sqft.	75.13 sqft.	403.48 sqft.

WARNING
1. This drawing is the sole copyright of Architects VISTAAR and should be used for the purpose expressly issued.

GENERAL NOTES
1. All dimensions are in feet and inches.
2. Do not scale this drawing follow written dimensions only.
3. This drawing should be read in conjunction with other architectural and structural drawings.
4. Any discrepancy in the drawing should be immediately brought to the notice of architect.

PROJECT:-
PROPOSED RESIDENTIAL
BUILDING AT PLOT-E-15,E-16 &
E-17,(RECONSTITUTION)
JAGDAMBA NAGAR-E,JAIPUR

DRAWING TITLE

5TH.FLOOR PLAN

ARCHITECTS :

VISTAAR ARCHITECTS & PLANNERS
Architects :: Interior Designers
B-2/12, Chitkoot scheme,
main Gandhi Path,Opp mall of jaipur,Jaipur
PH:- 0141-4370233,09001010366

PATH:-


DRN. DATE REV. NORTH

MANOJ KUMAWAT 06-09-2023

SCALE JOB NO.

N.T.S.



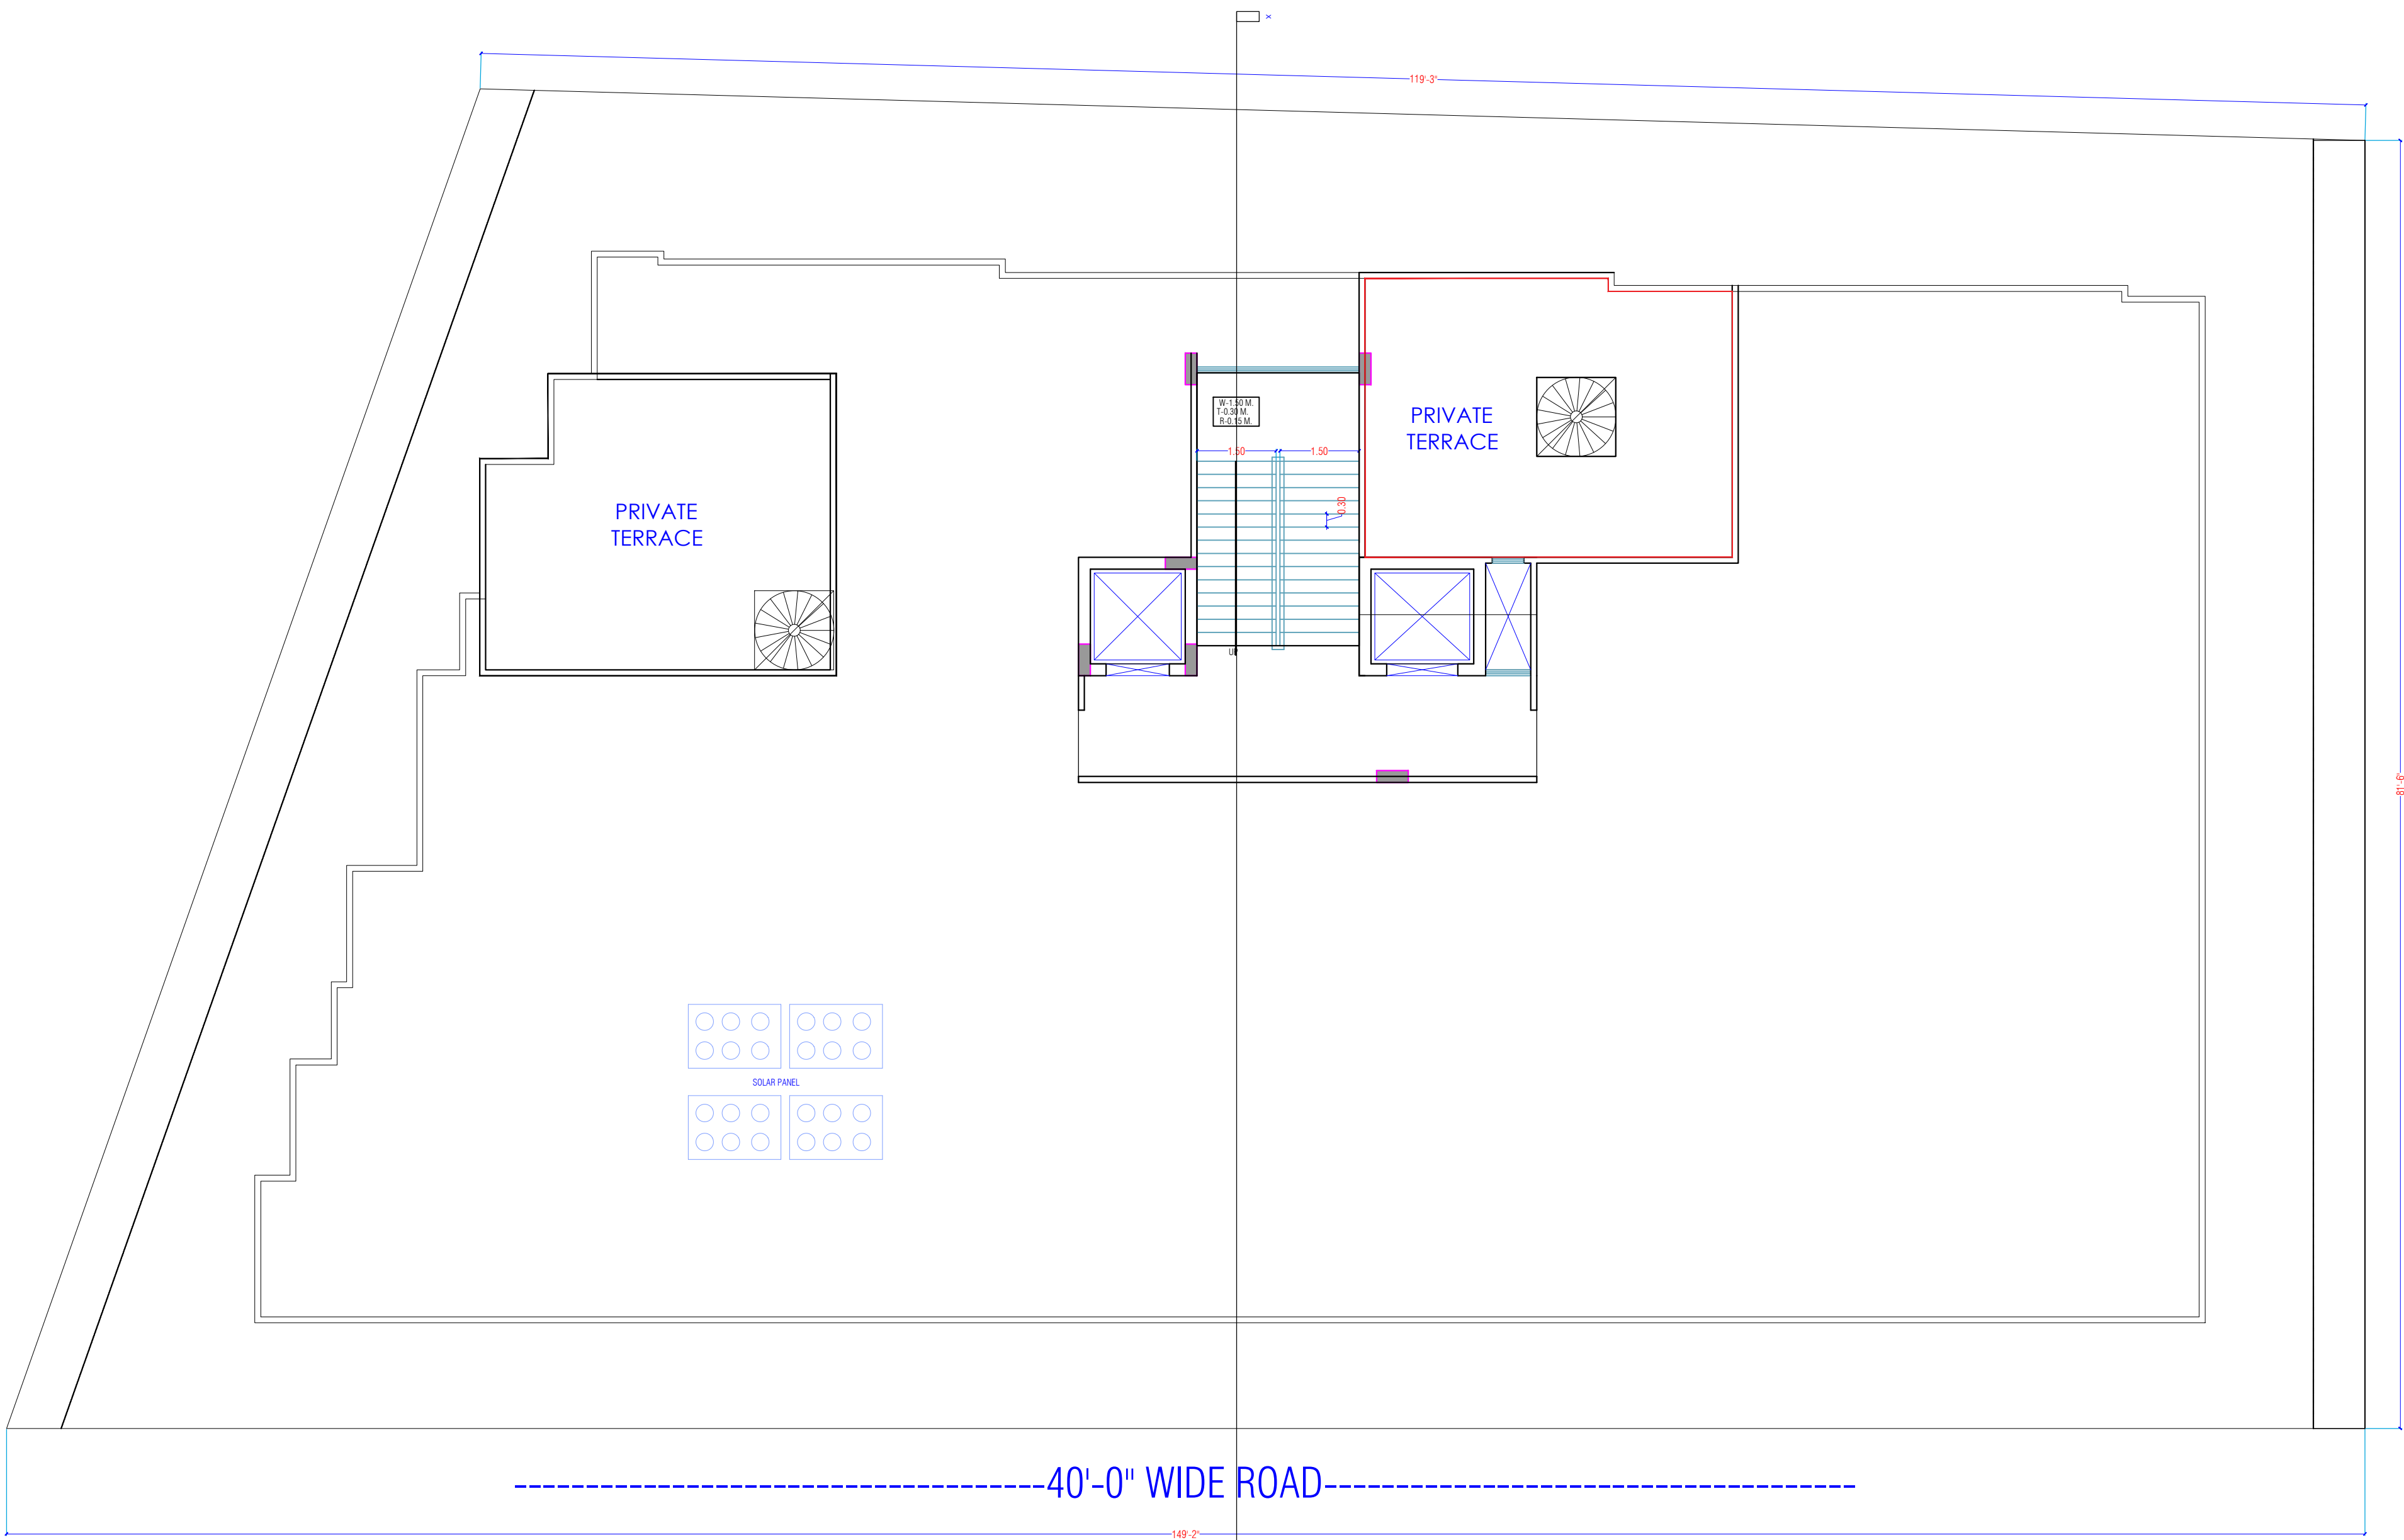

TERRACE PLAN

Vijay Sharma
VIJAY SHARMA
CAR 2011/020189
CTP : JAJ/Architect/2021/37

WARNING
1. This drawing is the sole copyright of Architects **VISTAAR** and should be used for the purpose expressly issued.

GENERAL NOTES
1. All dimensions are in feet and inches.
2. Do not scale this drawing follow written dimensions only.
3. This drawing should be read in conjunction with other architectural and structural drawings.
4. Any discrepancy in the drawing should be immediately brought to the notice of architect.

PROJECT TITLE

PROPOSED BUILDING FOR PLOT-
E-15,E-16 & E-17,
(RECONSTITUTION)
JAGDAMBA NAGAR-E,JAIPUR

DRAWING TITLE

TERRACE PLAN

ARCHITECTS :

VISTAAR ARCHITECTS & PLANNERS
Architects :: Interior Designers
B-2/12, Chitrkoot scheme,
main Gandhi Path,Opp mall of jaipur,Jaipur
PH.- 0141-4370233,09001010366

PATH :		REV.	NORTH
DRN.	DATE		
MANOJ KUMAWAT	25-08-2023		
SCALE	JOB NO.		
N.T.S			