

ARCHITECT


ARCHITECT

SHEET NO.05


THIRD FLOOR PLAN &
FOURTH FLOOR PLAN

उपनगर नियोजन (BP)
उपनगर विकास प्राधिकरण, जयपुर

अतिरिक्त मुख्य नगर नियोजक
नगर मंडलिक योजना
उपनगर विकास प्राधिकरण, जयपुर

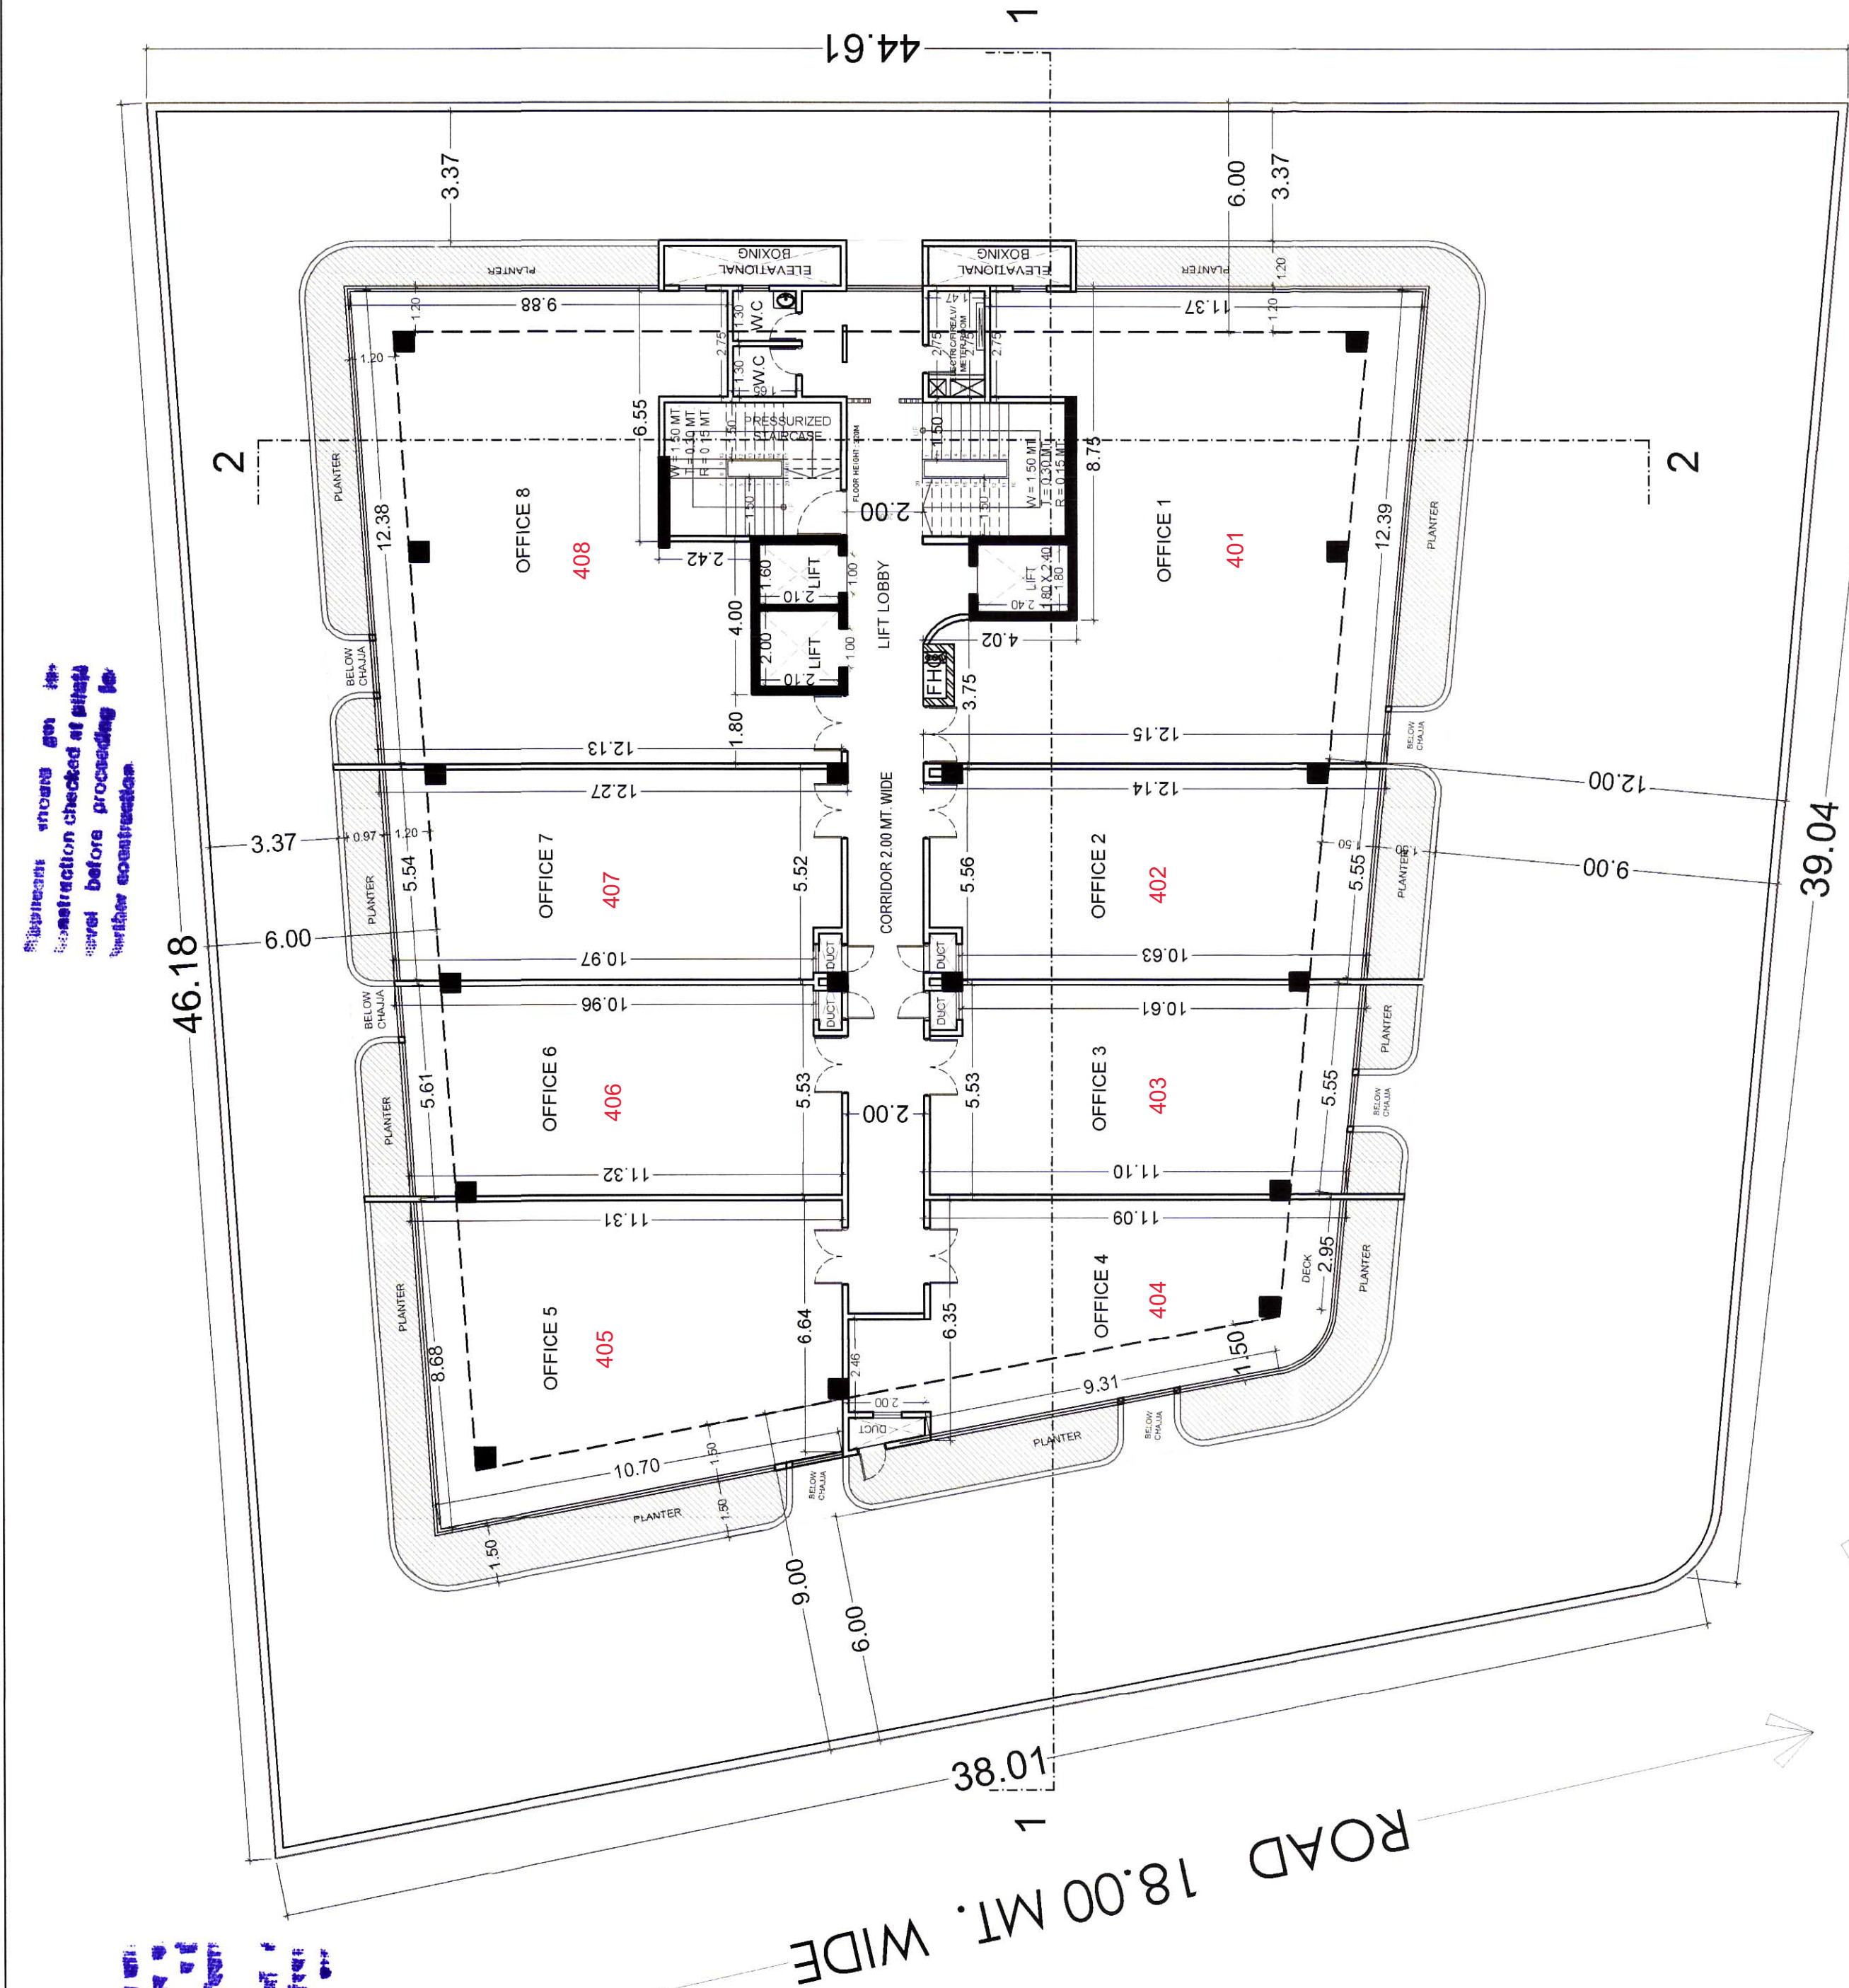

ROAD 24.00 MT. WIDE
FOURTH FLOOR PLAN

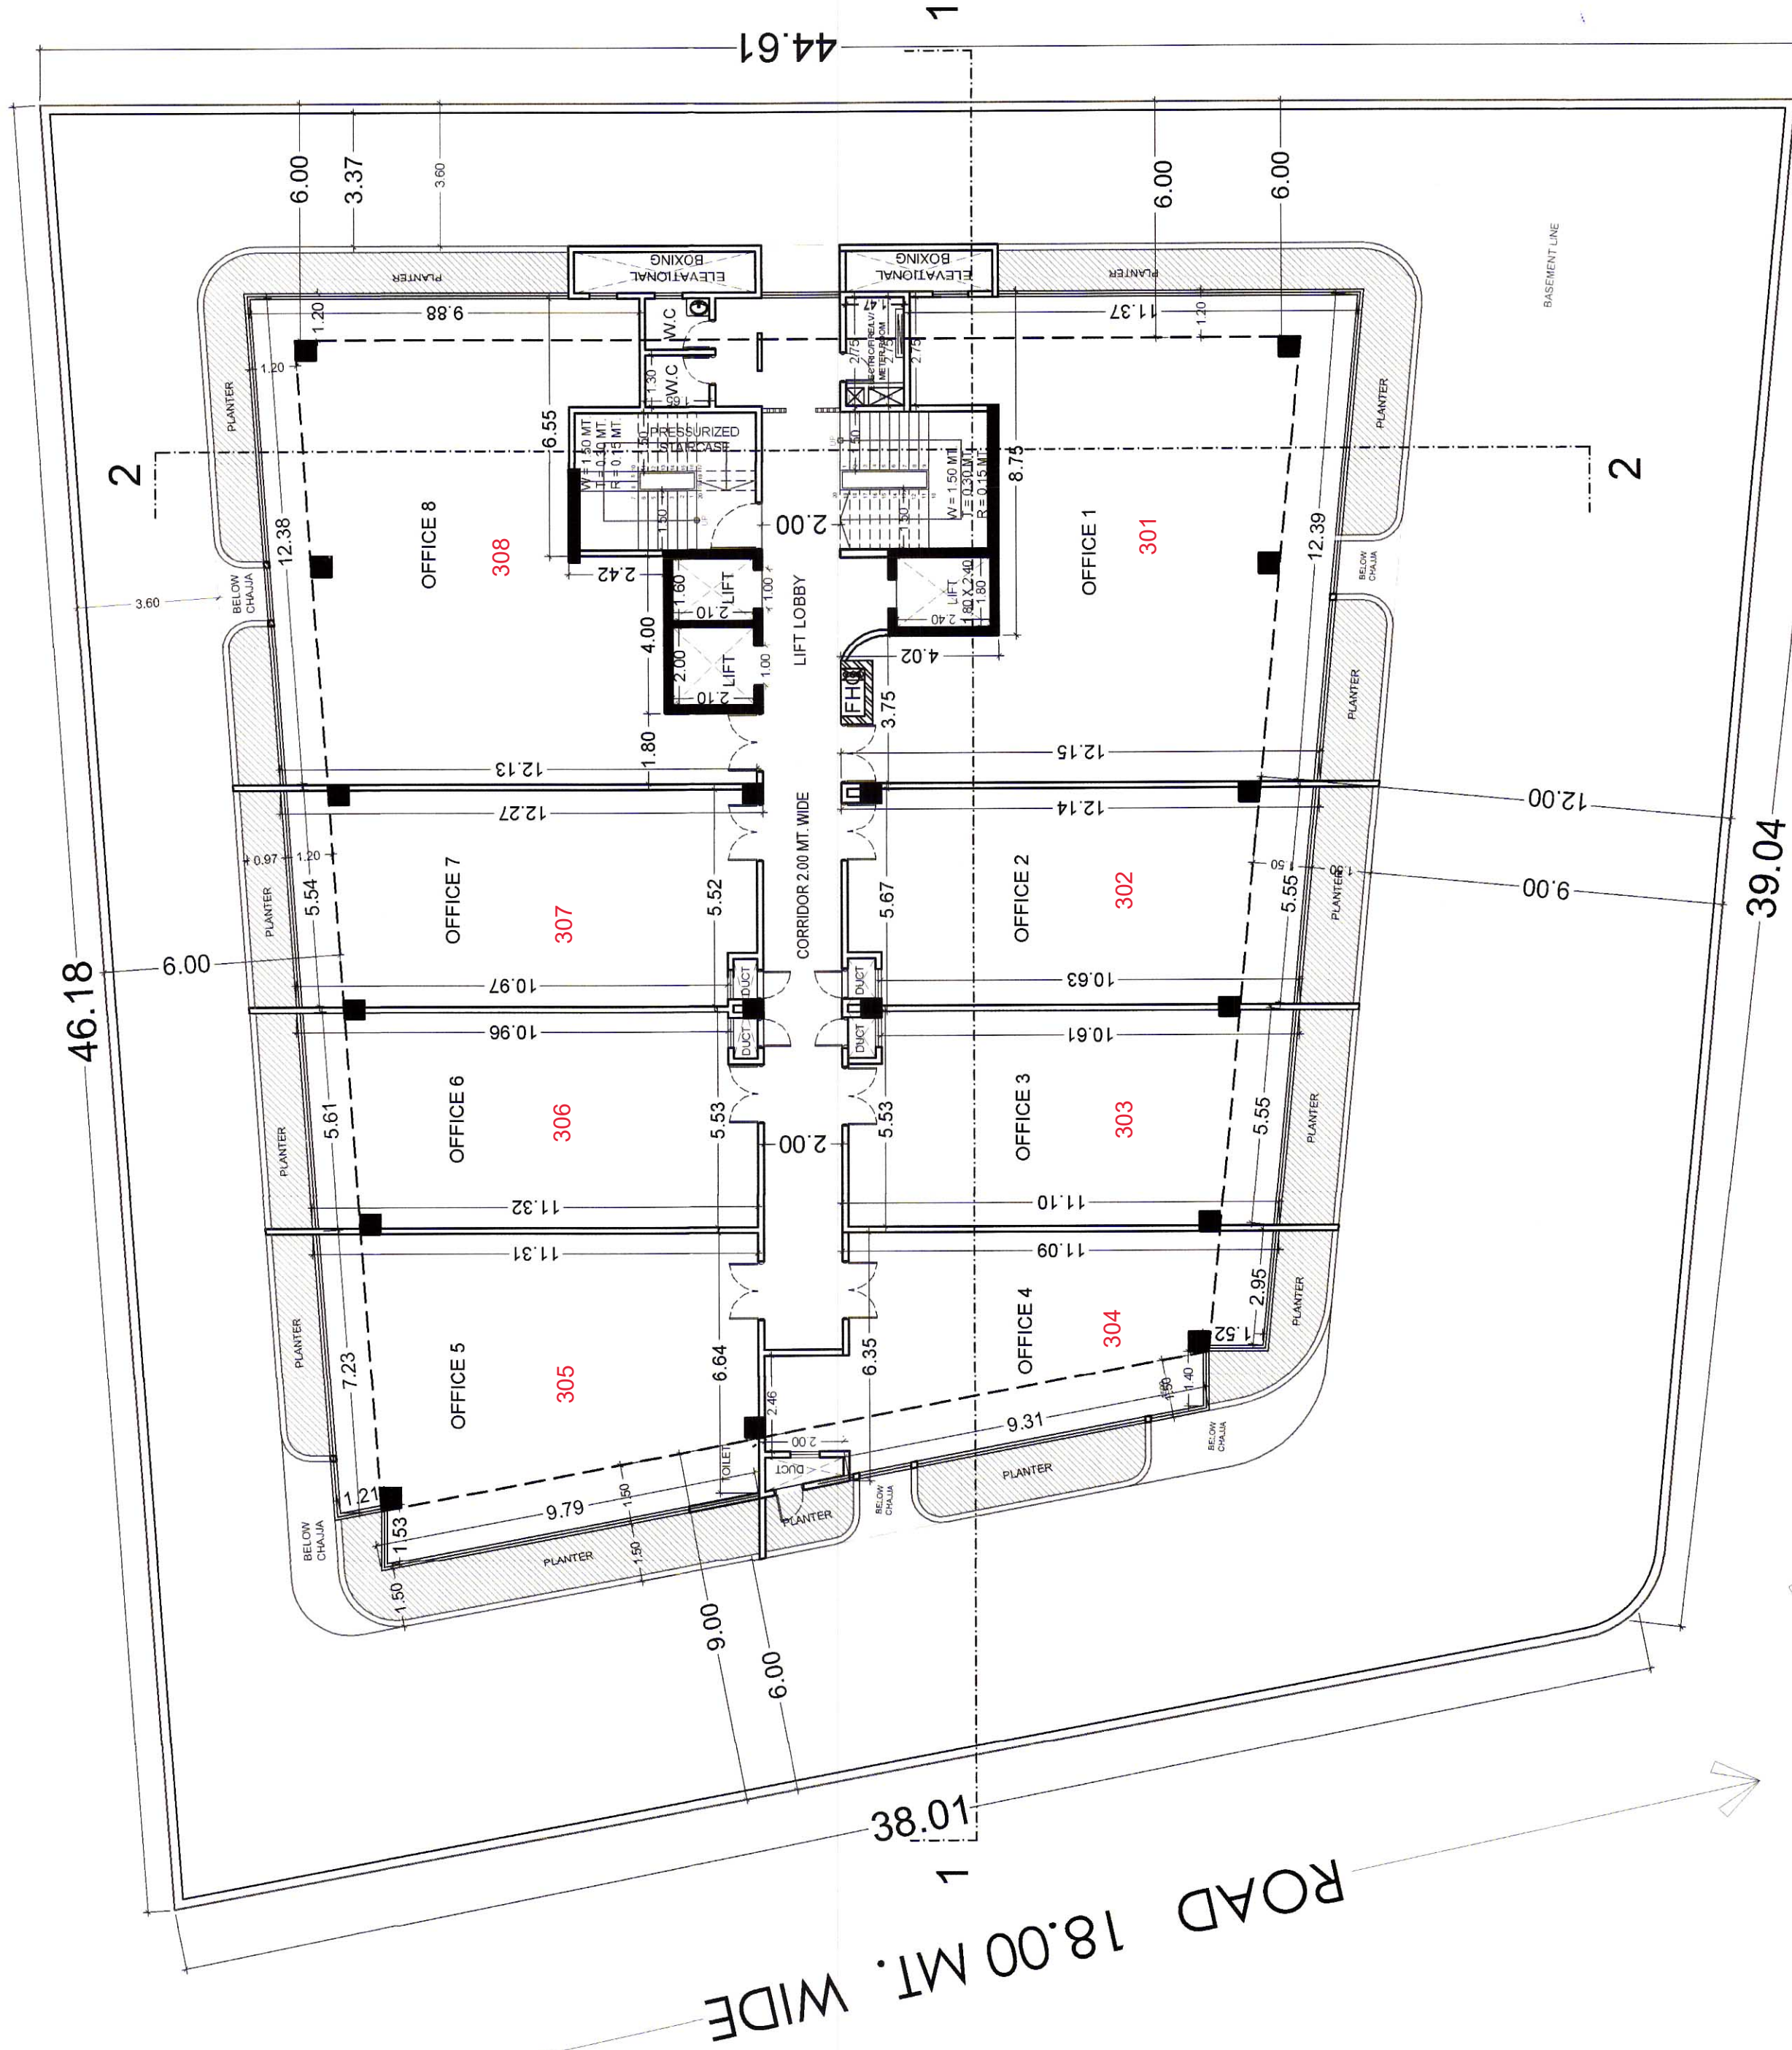

ROAD 24.00 MT. WIDE
THIRD FLOOR PLAN

PRIMUS @ JAIPUR

MAHIMA LOGISTICS PVT. LTD.
PROPOSED COMMERCIAL COMPLEX
"MAHIMA PRIMUS" AT PLOT NO. 3
SCHEME - AERO CITY, NEAR
ENTERTAINMENT PARADISE,
TONK ROAD, JAIPUR.

TITLE :-


THIRD FLOOR PLAN &
FOURTH FLOOR PLAN

ARCHITECTS :

INSIDE

ARCHITECTURE N INTERIORS
Plot no. 72, S.P. Marg, C- Scheme
jaipur, rajasthan, India
cont: +91 9950595991 , 91 9982812777
e.mail: jeets.arch@gmail.com

SCALE -1:150

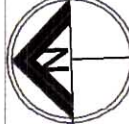

NORTH POINT

For MAHIMA LOGISTICS PRIVATE LIMITED
At: Jeetendra Sharma
Office: S.P. Marg, Jaipur (Raj. 302001)
Cell: 9950595991
E-mail: jeets.arch@gmail.com
Date: 12/05/2021/152

OWNER ARCHITECT


ARCHITECT



...construction checked
...before proceed
...that construction



ROAD 18.00 MT. WIDE

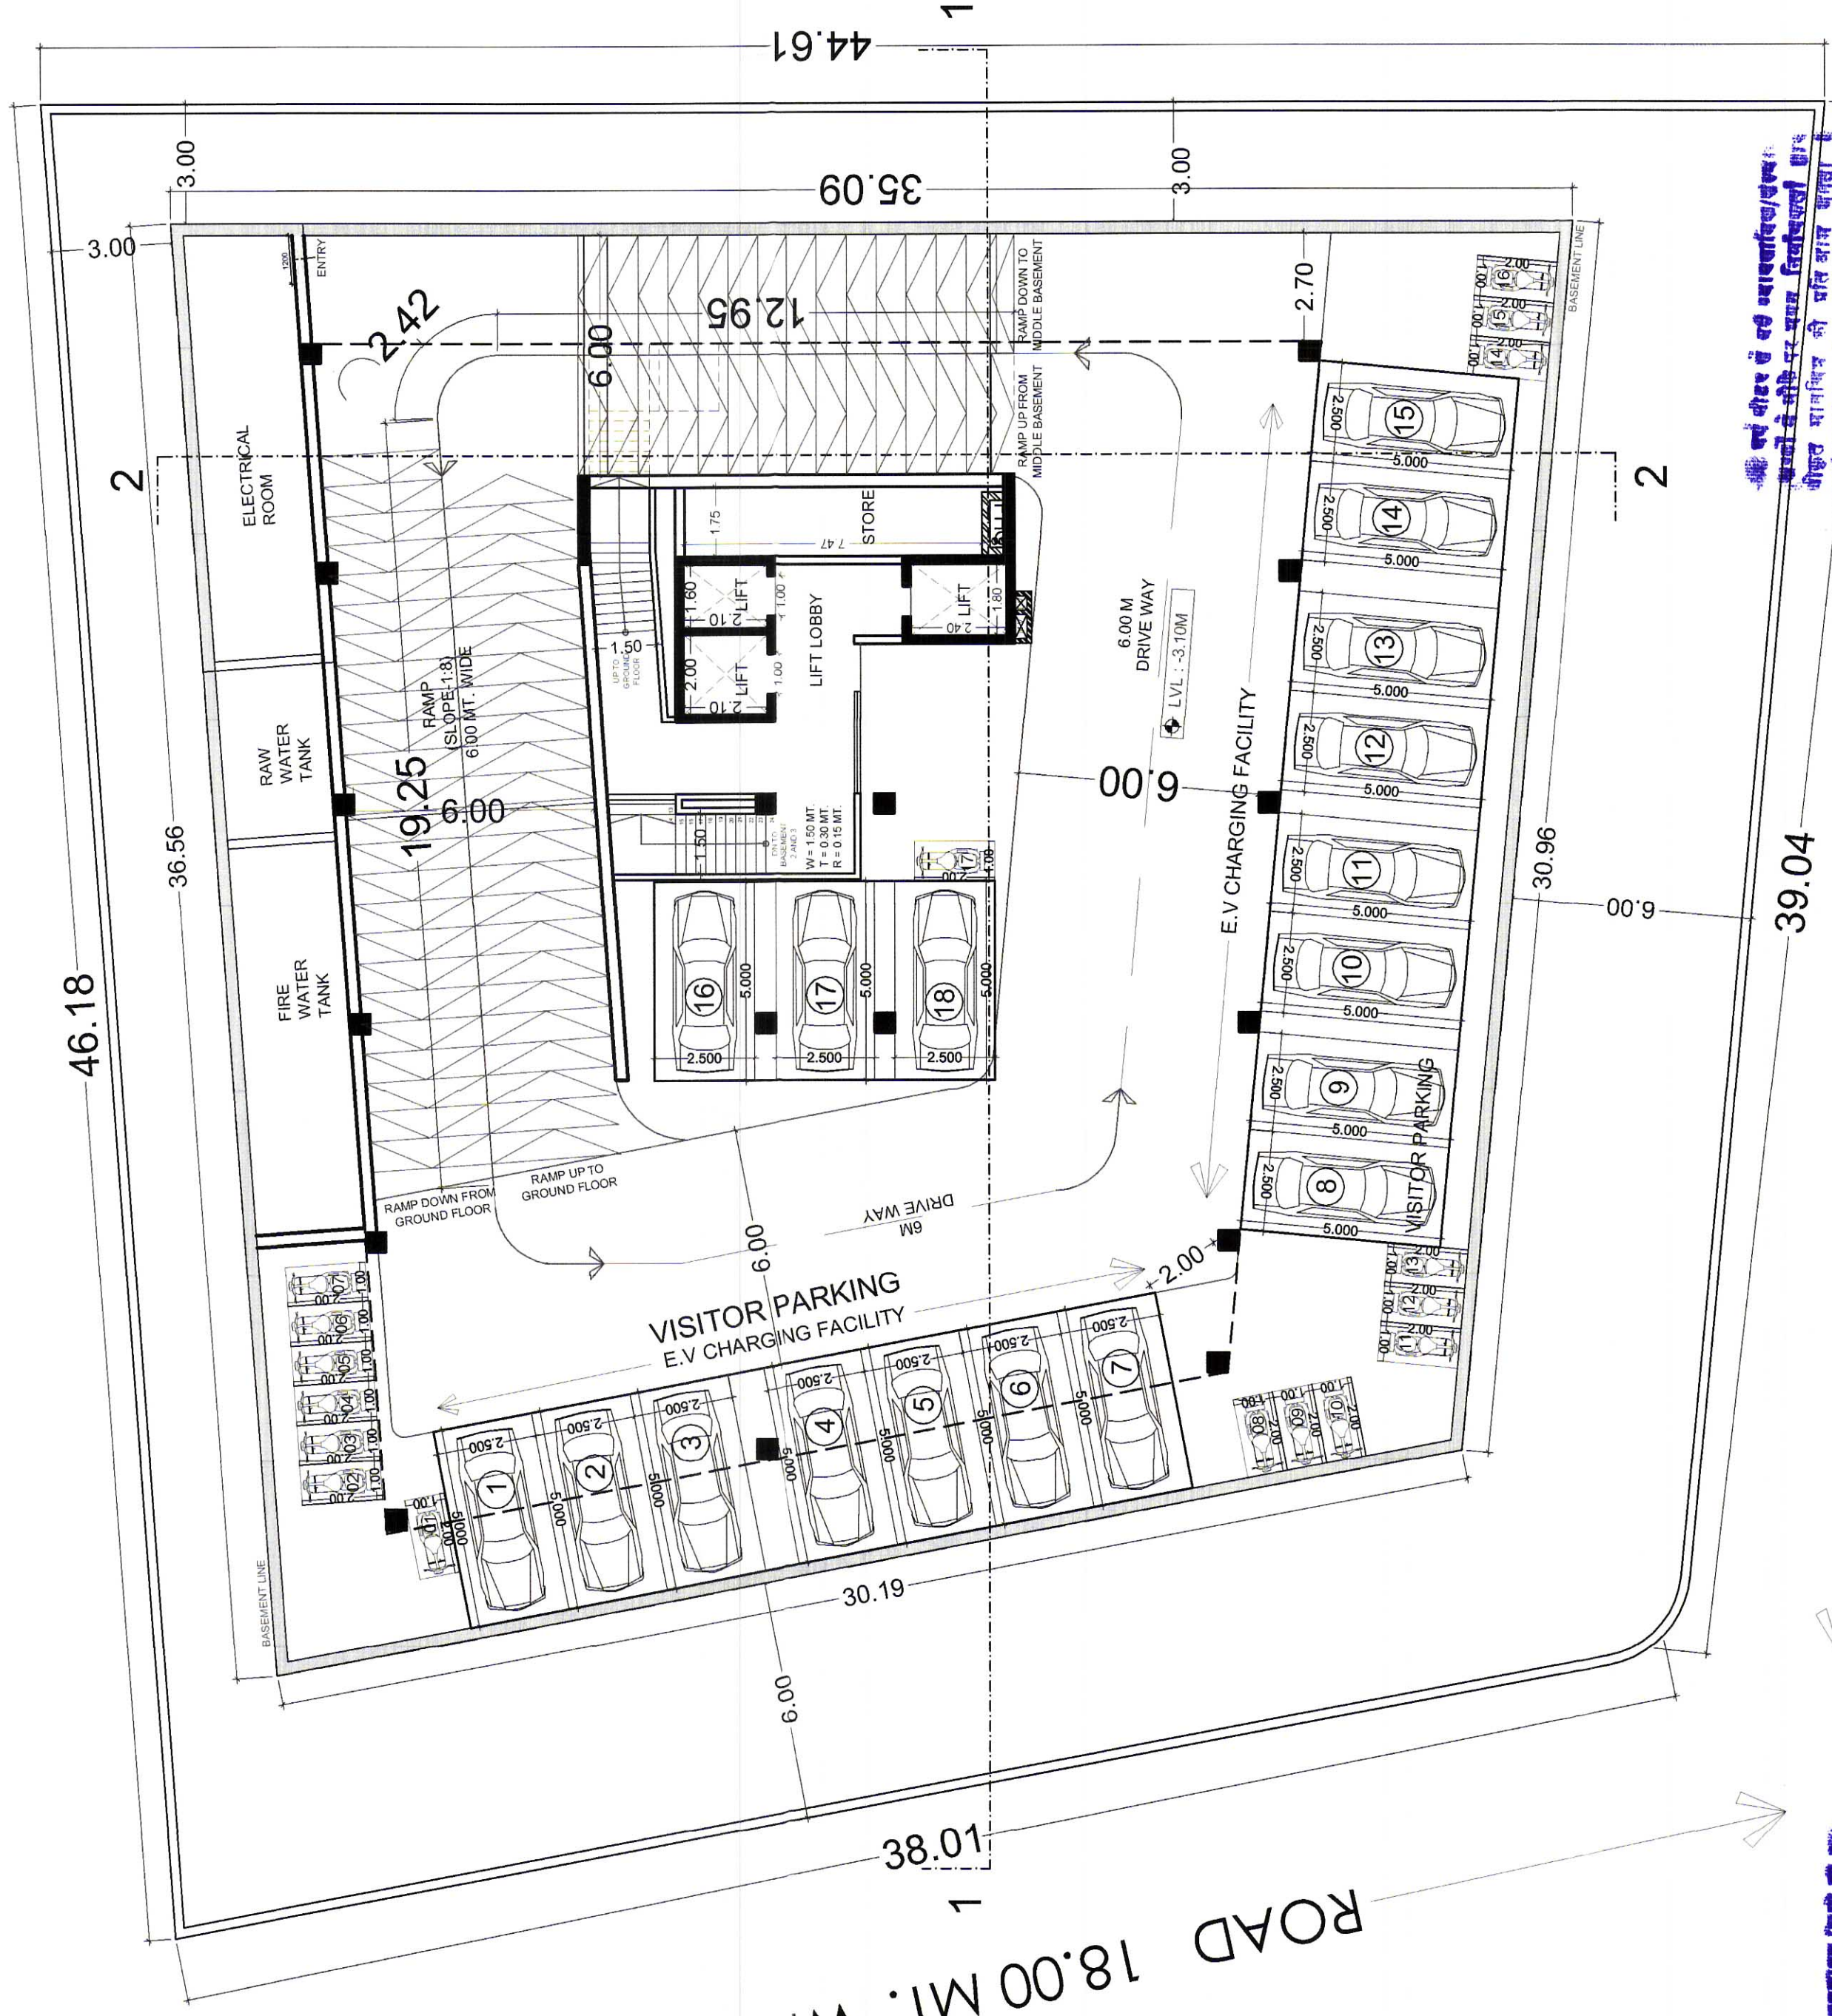

ROAD 24.00 MT. WIDE

UPPER BASEMENT FLOOR PLAN

MAHIMA LOGISTICS PVT. LTD.
PROPOSED COMMERCIAL COMPLEX
"MAHIMA PRIMUS" AT PLOT NO. 3
SCHEME - AERO CITY, NEAR
ENTERTAINMENTPARADISE,
TONK ROAD ,JAIPUR.

UPPER BASEMENT FLOOR PLAN &
GROUND FLOOR PLAN

4 INSIDE

ARCHITECTURE N INTERIORS

Plot no. 72, S.P. Marg, C- Scheme

jaipur, rajasthan, india

e.mail: jeets.arch@gmail.com

SCAF-1.150



... COGNITIVE PRIVATE LIMITED

Authorized Computer Use

OWNER

ARCHITECT