


For Vinayak Buildcom
M/s VINAYAK BUILDCOM



CLIENT :

Mr. RAJKUMAR JI

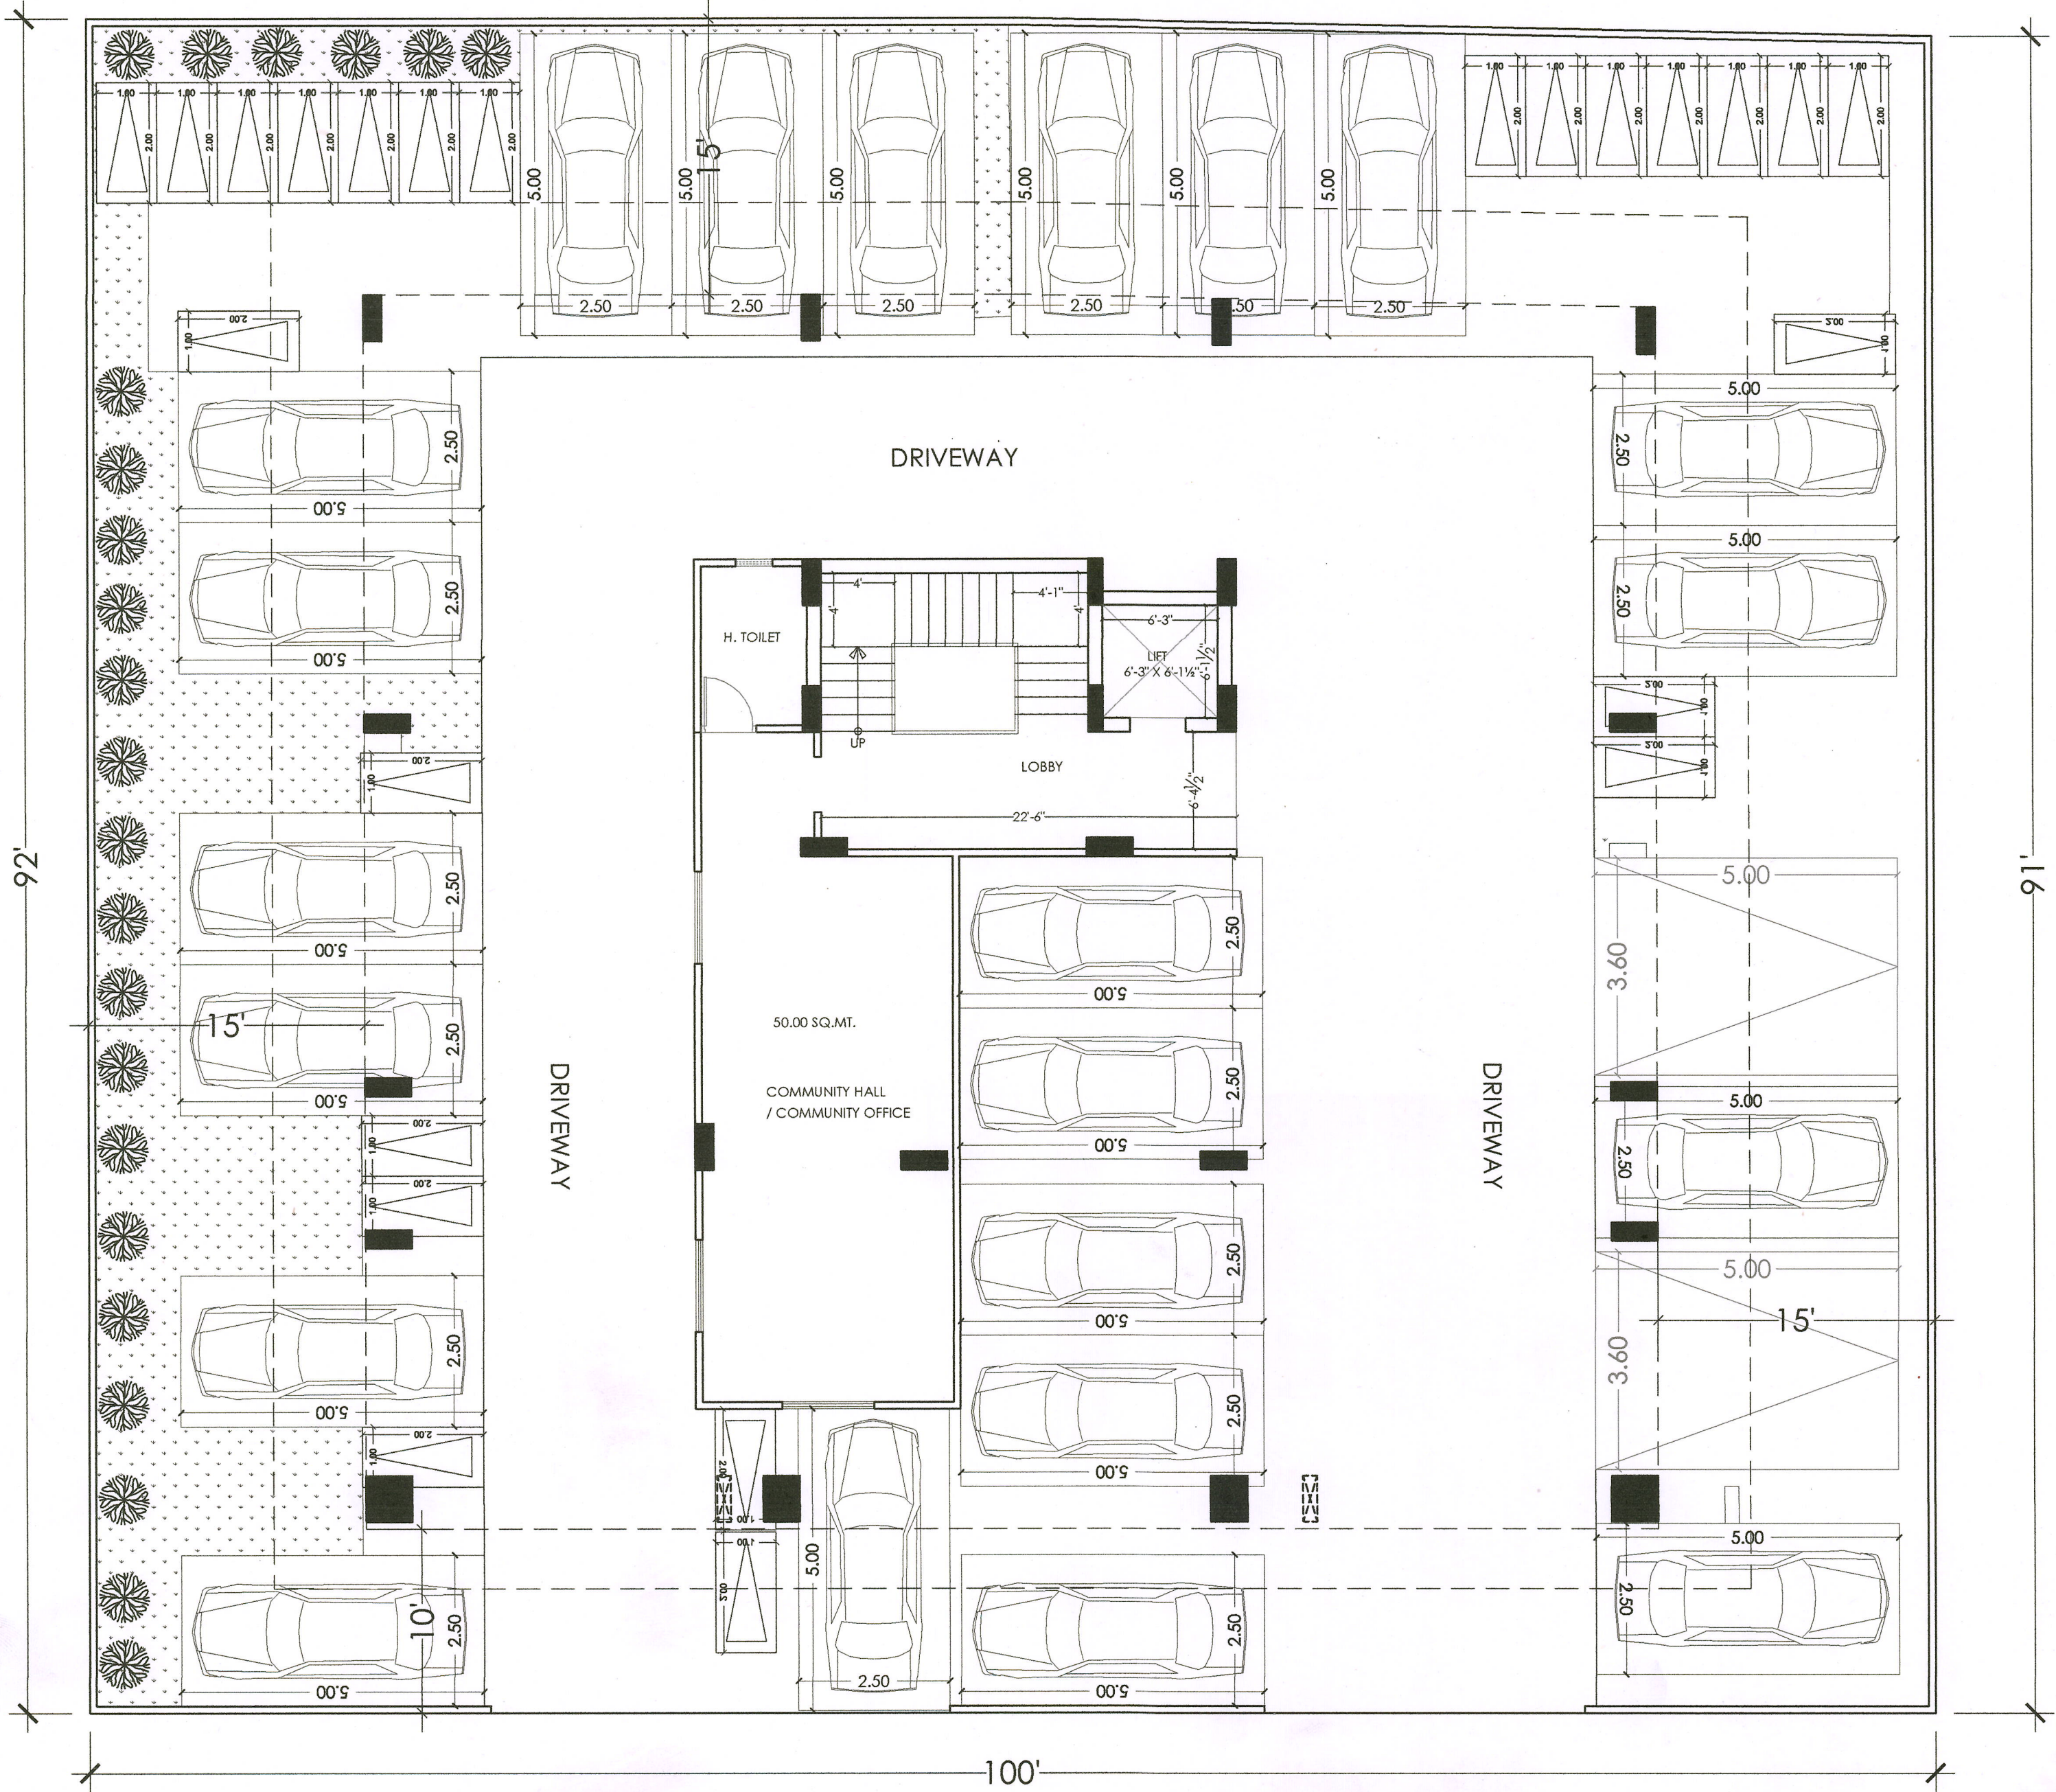

STILT FLOOR PLAN

Ar. Jitendra Sharma
Ar. Jitendra Sharma
72, Sardar Patel Marg, Opp. CPMG
Office C-Scheme, Jaipur (Raj.)-302001
CA/2009/45196
CTP RAJ./Architects/2021/32

PROJECT:

PROPOSED RESIDENTIAL FLATS
ON PLOT NO.-04 & 05
SUMER NAGAR,VISTAR -A,
GOLIYAWAS , JAIPUR

NAME OF DRAWING:

STILT FLOOR PLAN

DRAWING
WORKING DRAWING


NORTH
N

PROJECT NO.:
DATE:
06, Jun. - 2023

SCALE:
NTS
REV NO.:
R-0

DRAWING NO.:
PROJECT
CA/2009/45196
FLOOR
FLOOR
TYPE
NUMBER

A-201

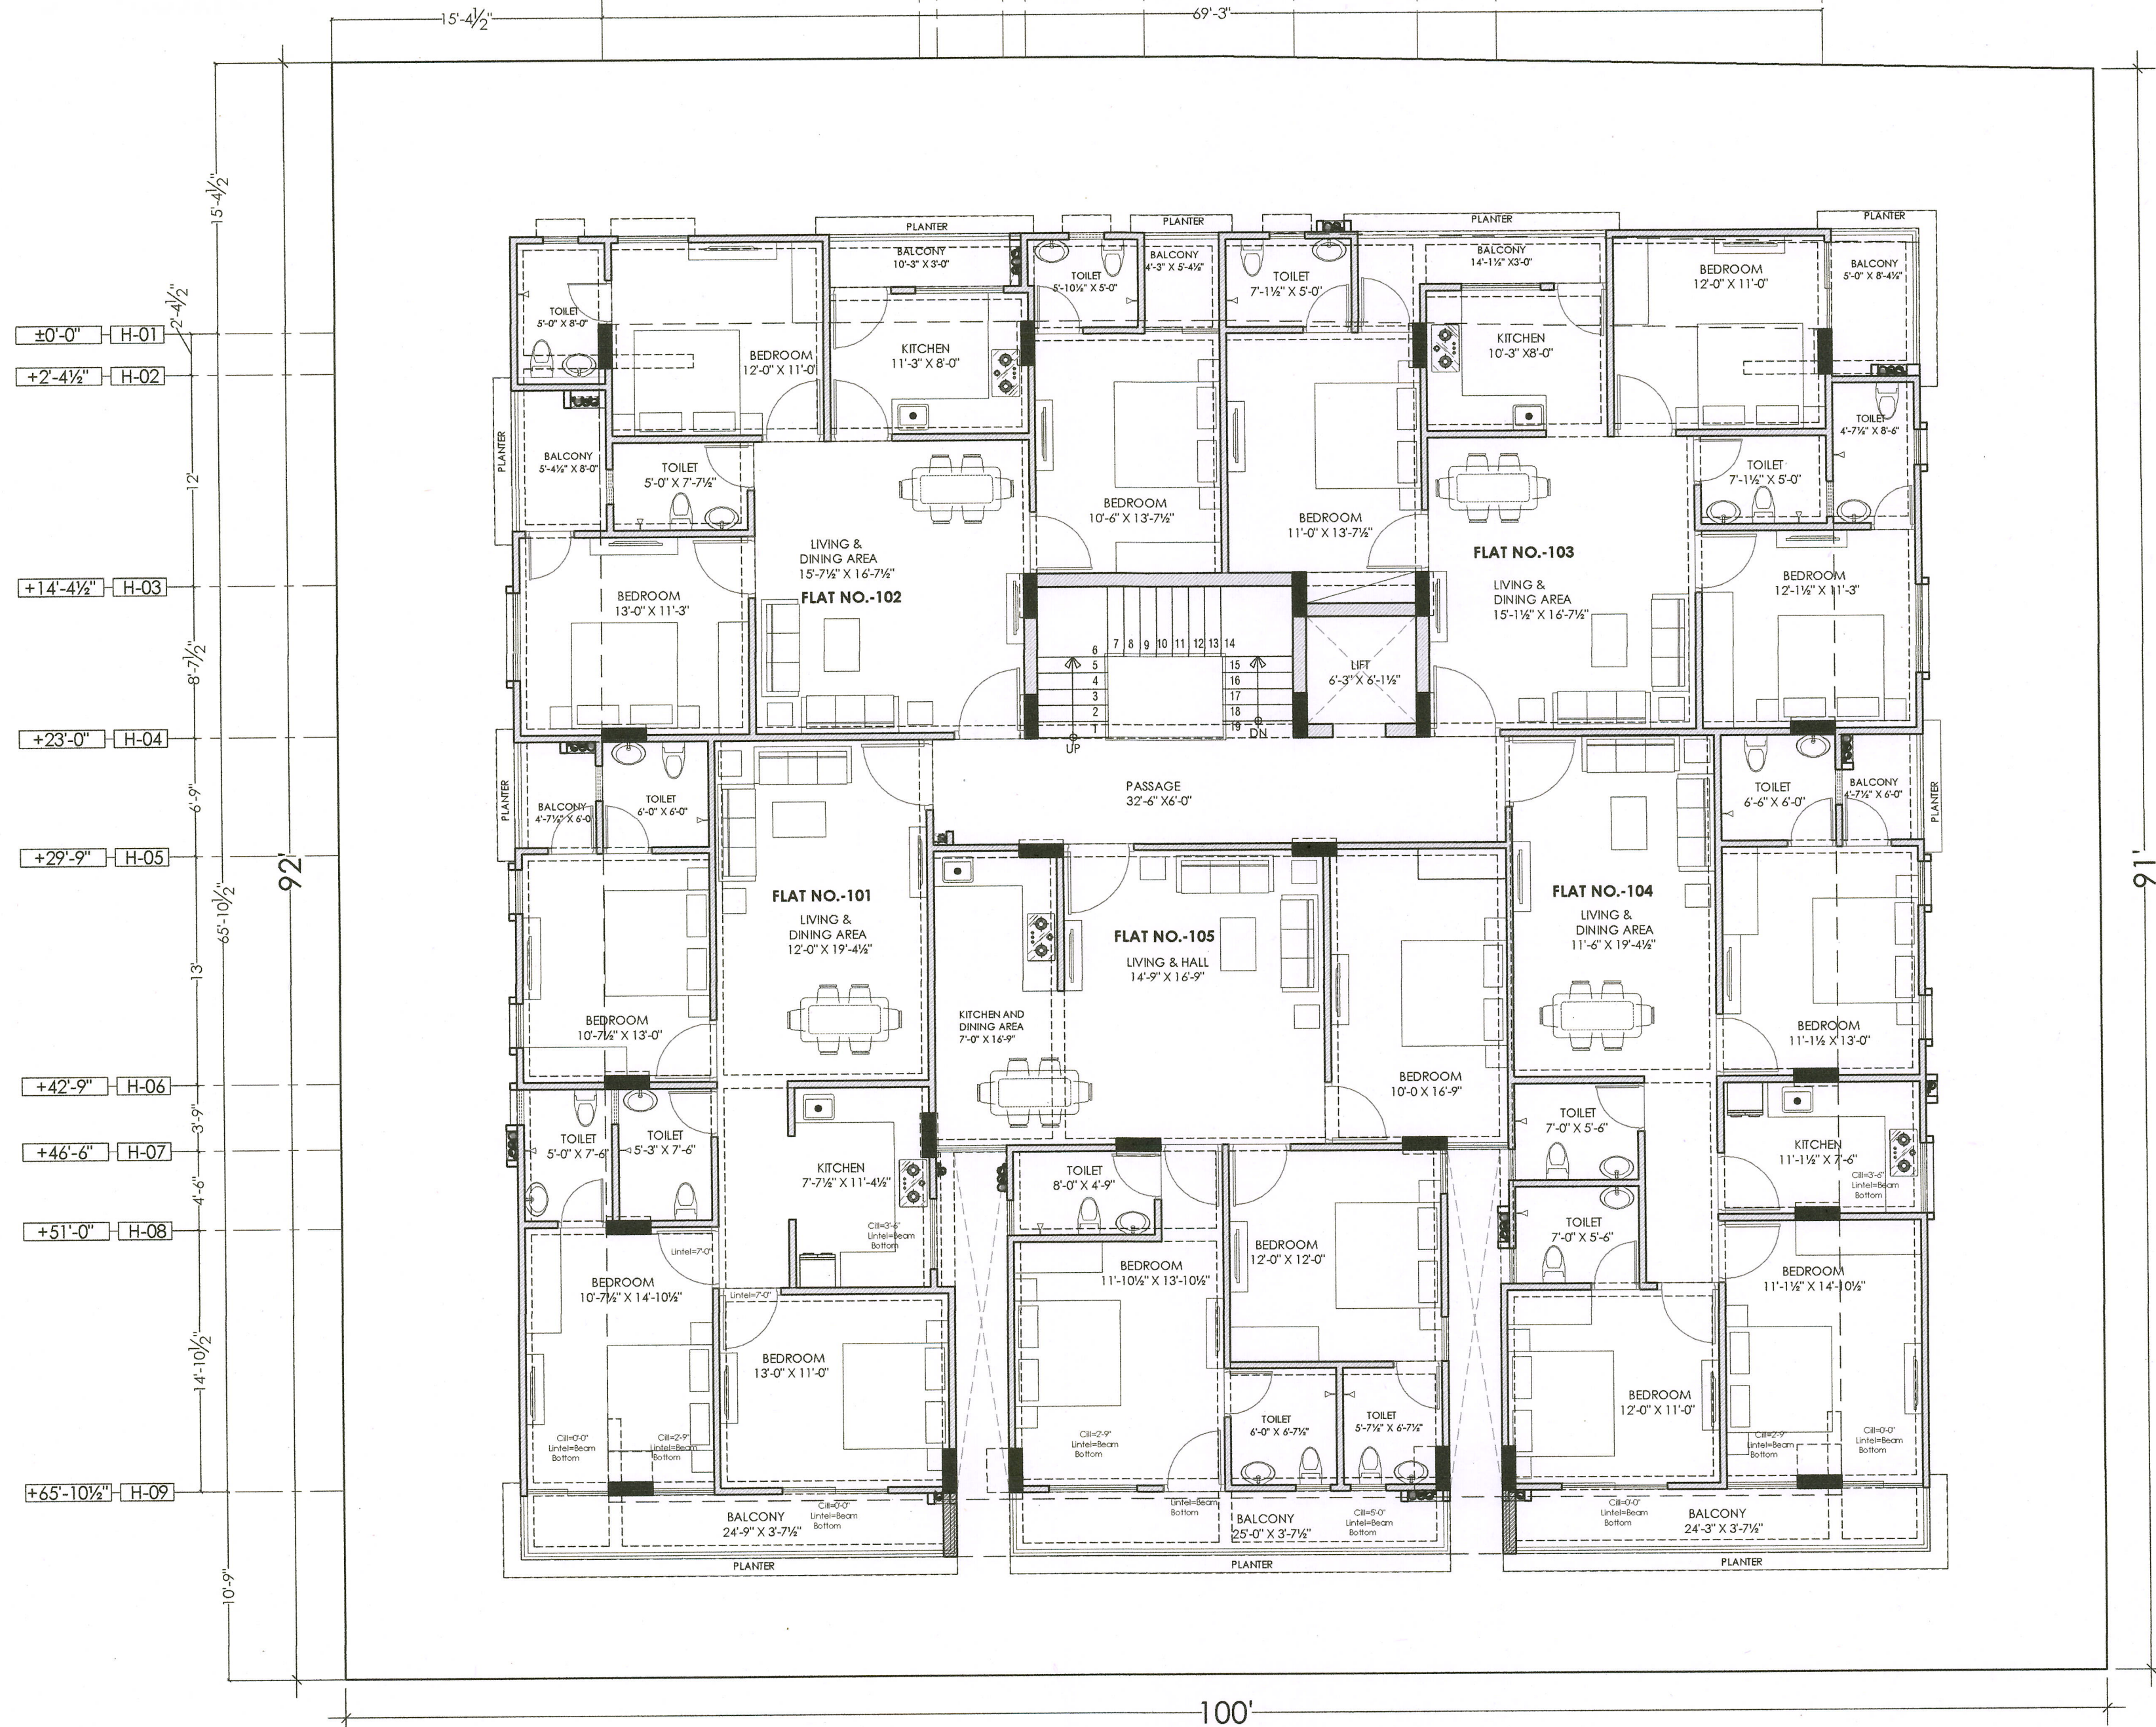

Ar. Jitendra Sharma
72, Sardar Patel Marg, Opp. CPMG
Office C-Scheme, Jaipur (Raj)-302001
CA/2009/45195
CTP RAJ./Architects/2021/32

PROJECT:

PROPOSED RESIDENTIAL FLATS
ON PLOT NO.-04 & 05
SUMER NAGAR, VISTAR -A,
GOLIYAWAS, JAIPUR

NAME OF DRAWING:

TYPICAL FLOOR PLAN (G+5)

DRAWING
WORKING DRAWING

PROJECT NO.:

DATE:
06, Jun. - 2023

SCALE:
NTS

REV NO.:
R-0

DRAWING NO.:


PROJECT CATEGORY DATE SCALE

A-201

TYPICAL FLOOR PLAN (G+5)

PRODUCED BY AN AUTODESK EDUCATIONAL PRODUCT

For Vinayak Buildcom
M/s VINAYAK BUILDCON
Dependent PARTNER

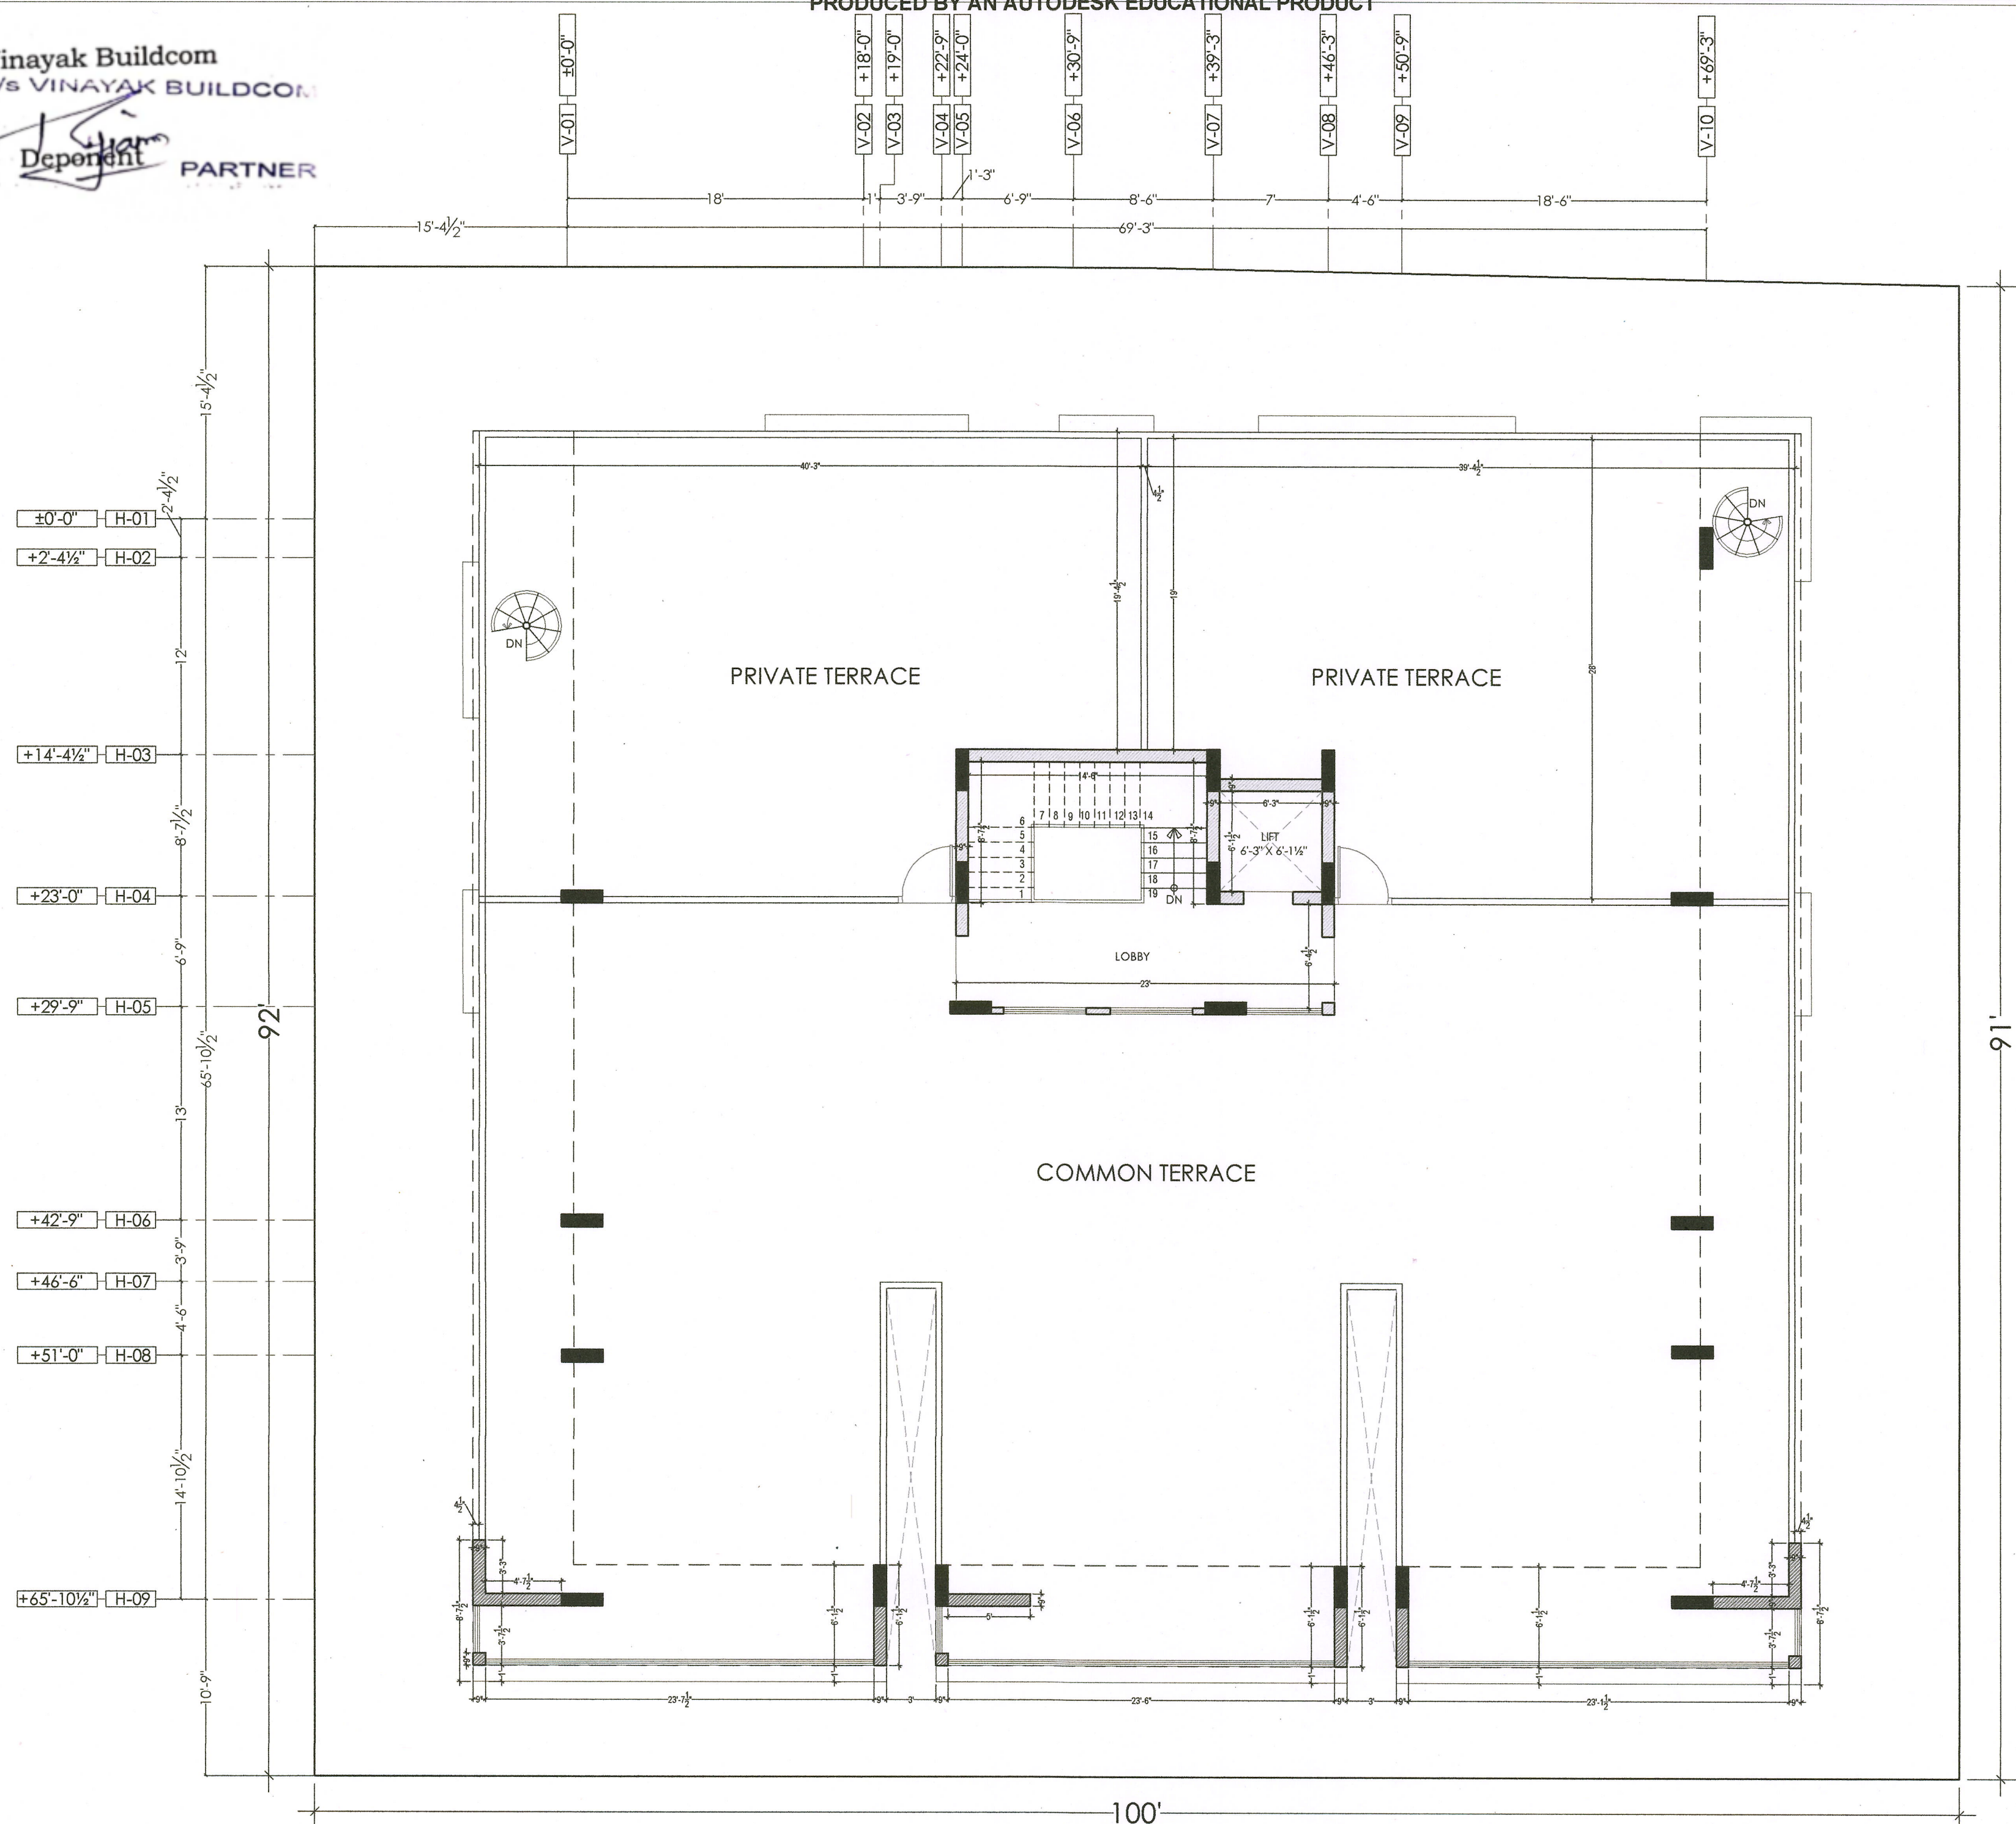

PRODUCED BY AN AUTODESK EDUCATIONAL PRODUCT

TERRACE FLOOR BRICK WORK PLAN

CLIENT :

Mr. RAJKUMAR JI

Thams
Ar. Jitendra Sharma
72, Sardar Patel Marg, Opp. CPMG
Office C-Scheme, Jaipur (Raj.)-302001
CA/2009/45196
CTP RAJ./Architects/2021/32

PROJECT:

PROPOSED RESIDENTIAL FLATS
ON PLOT NO.-04 & 05
SUMER NAGAR,VISTAR -A,
GOLIYAWAS , JAIPUR

NAME OF DRAWING:

TERRACE FLOOR
BRICK WORK PLAN (AR.)

DRAWING

WORKING DRAWING

PROJECT NO.:

SCALE:

NTS

DRAWING NO.:

PROJECT CATEGORY BLOCK FLOOR TYPE NUMBER

NORTH:



DATE:
18, Aug. - 2023

REV NO.:

R-0

A-202

FILED/REVISED

PRODUCED BY AN AUTODESK EDUCATIONAL PRODUCT