



अनुमोदित
पैङ्ग लगाओ—हरियाजी बढाओ ...

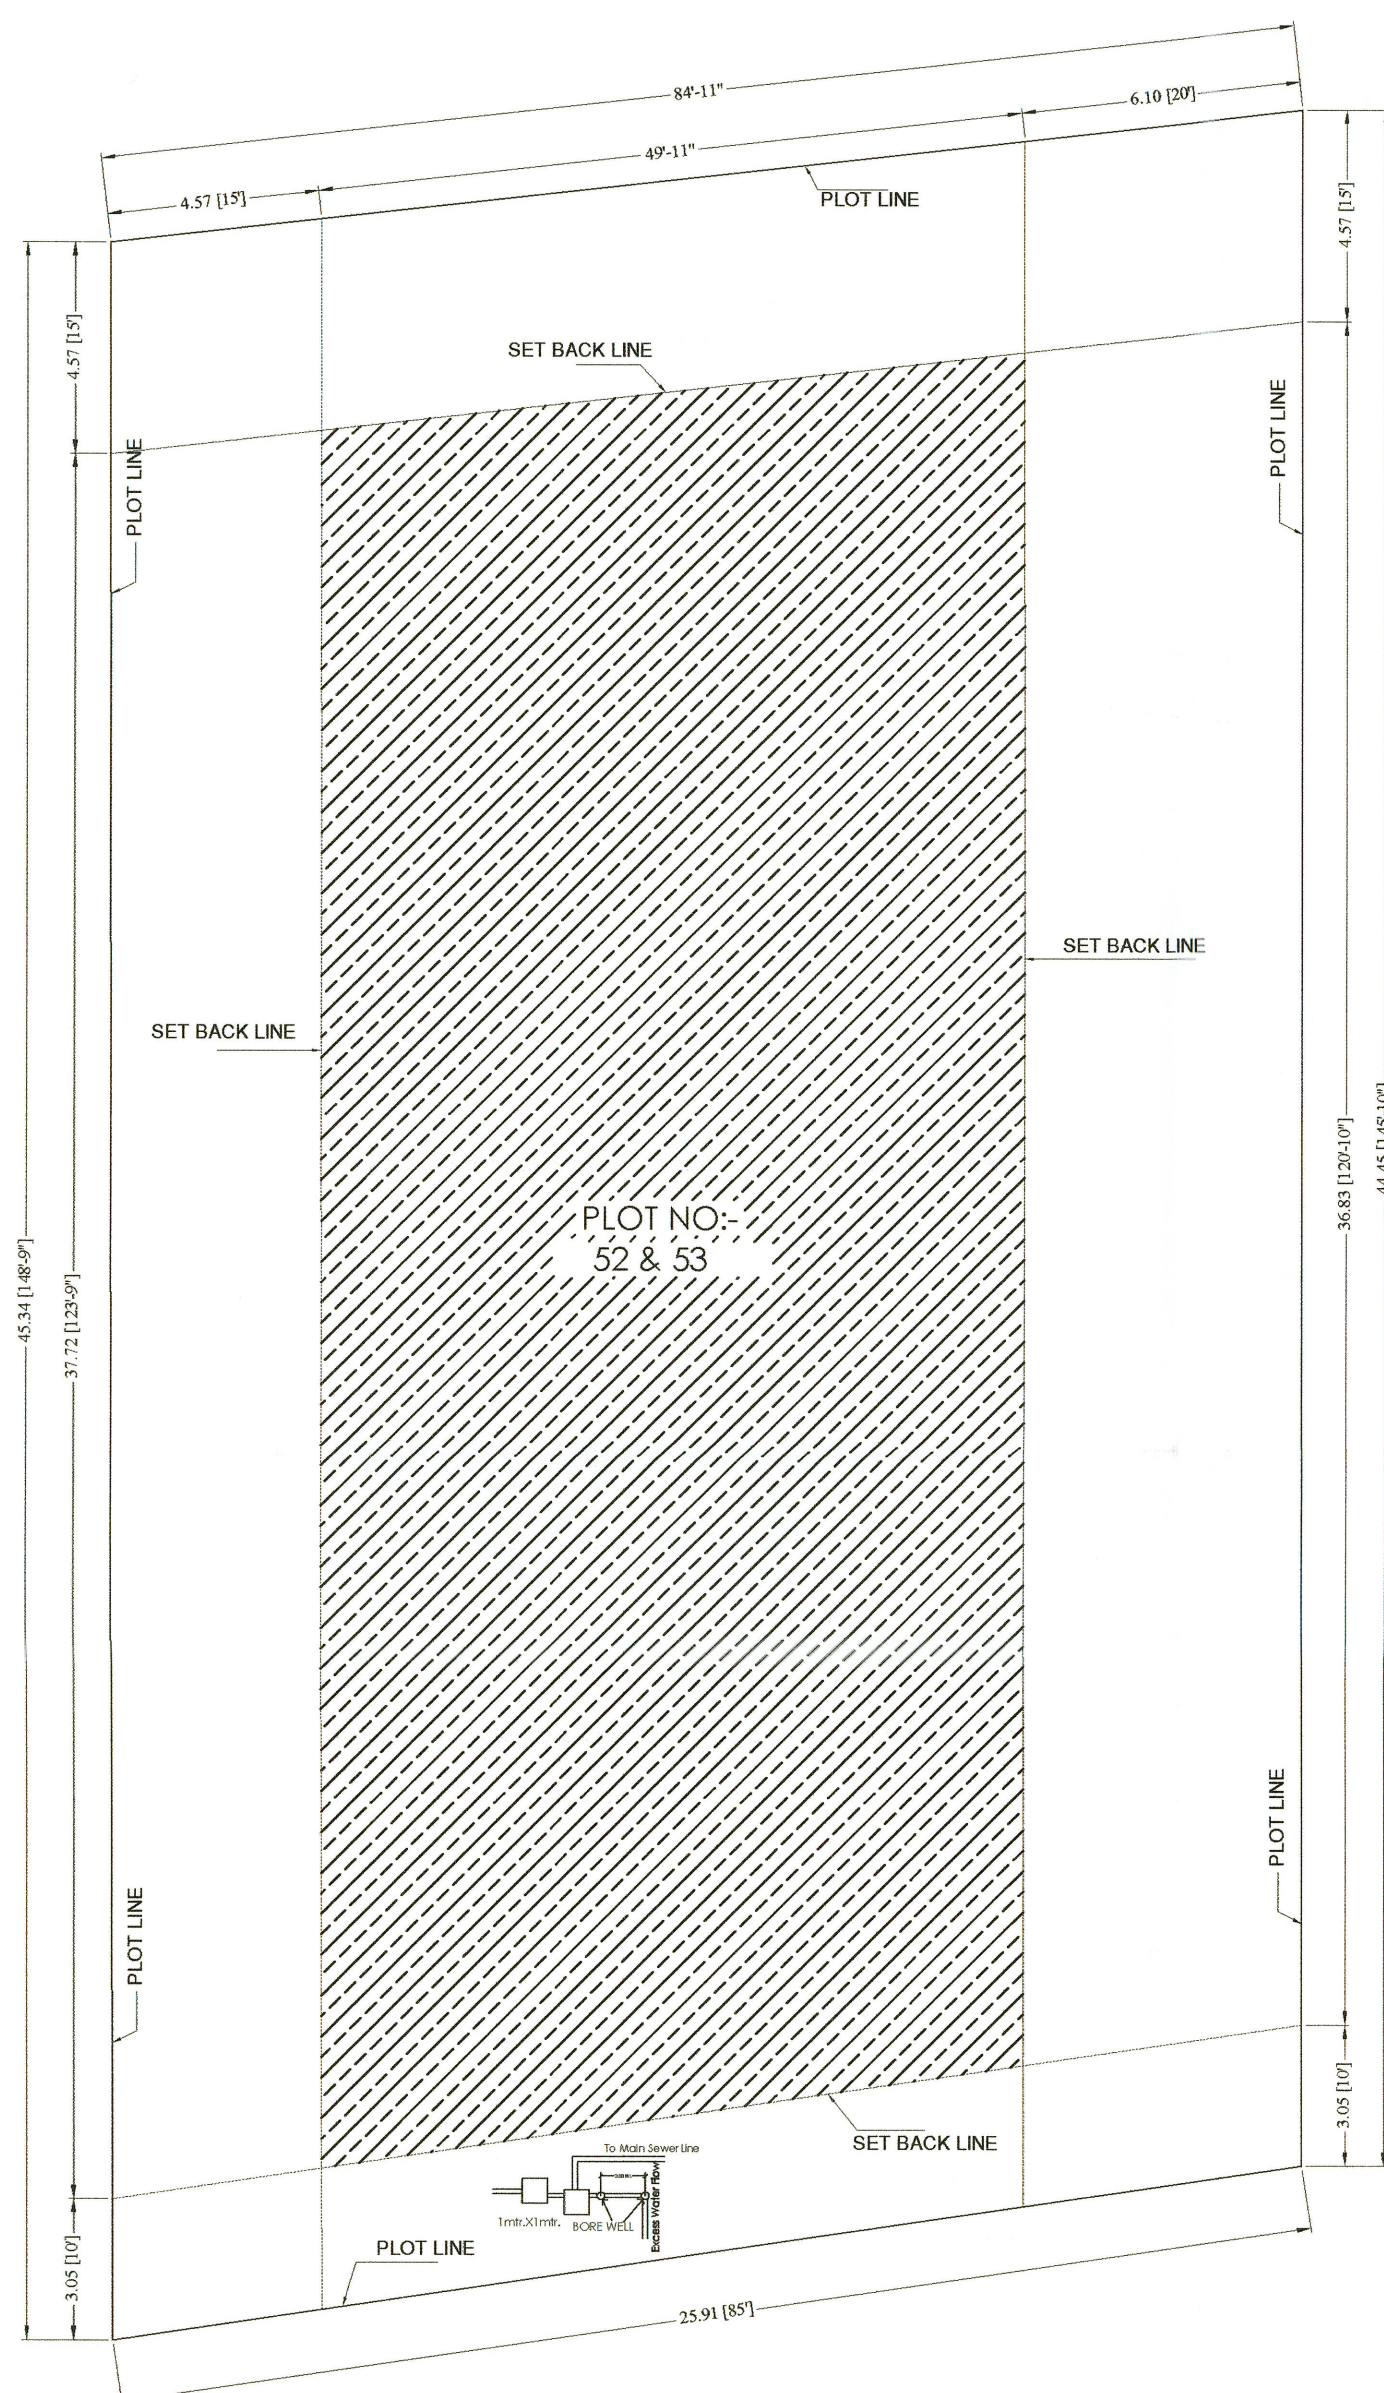

MAIN ROAD 12.19 (40') METER WIDE



SITE PLAN

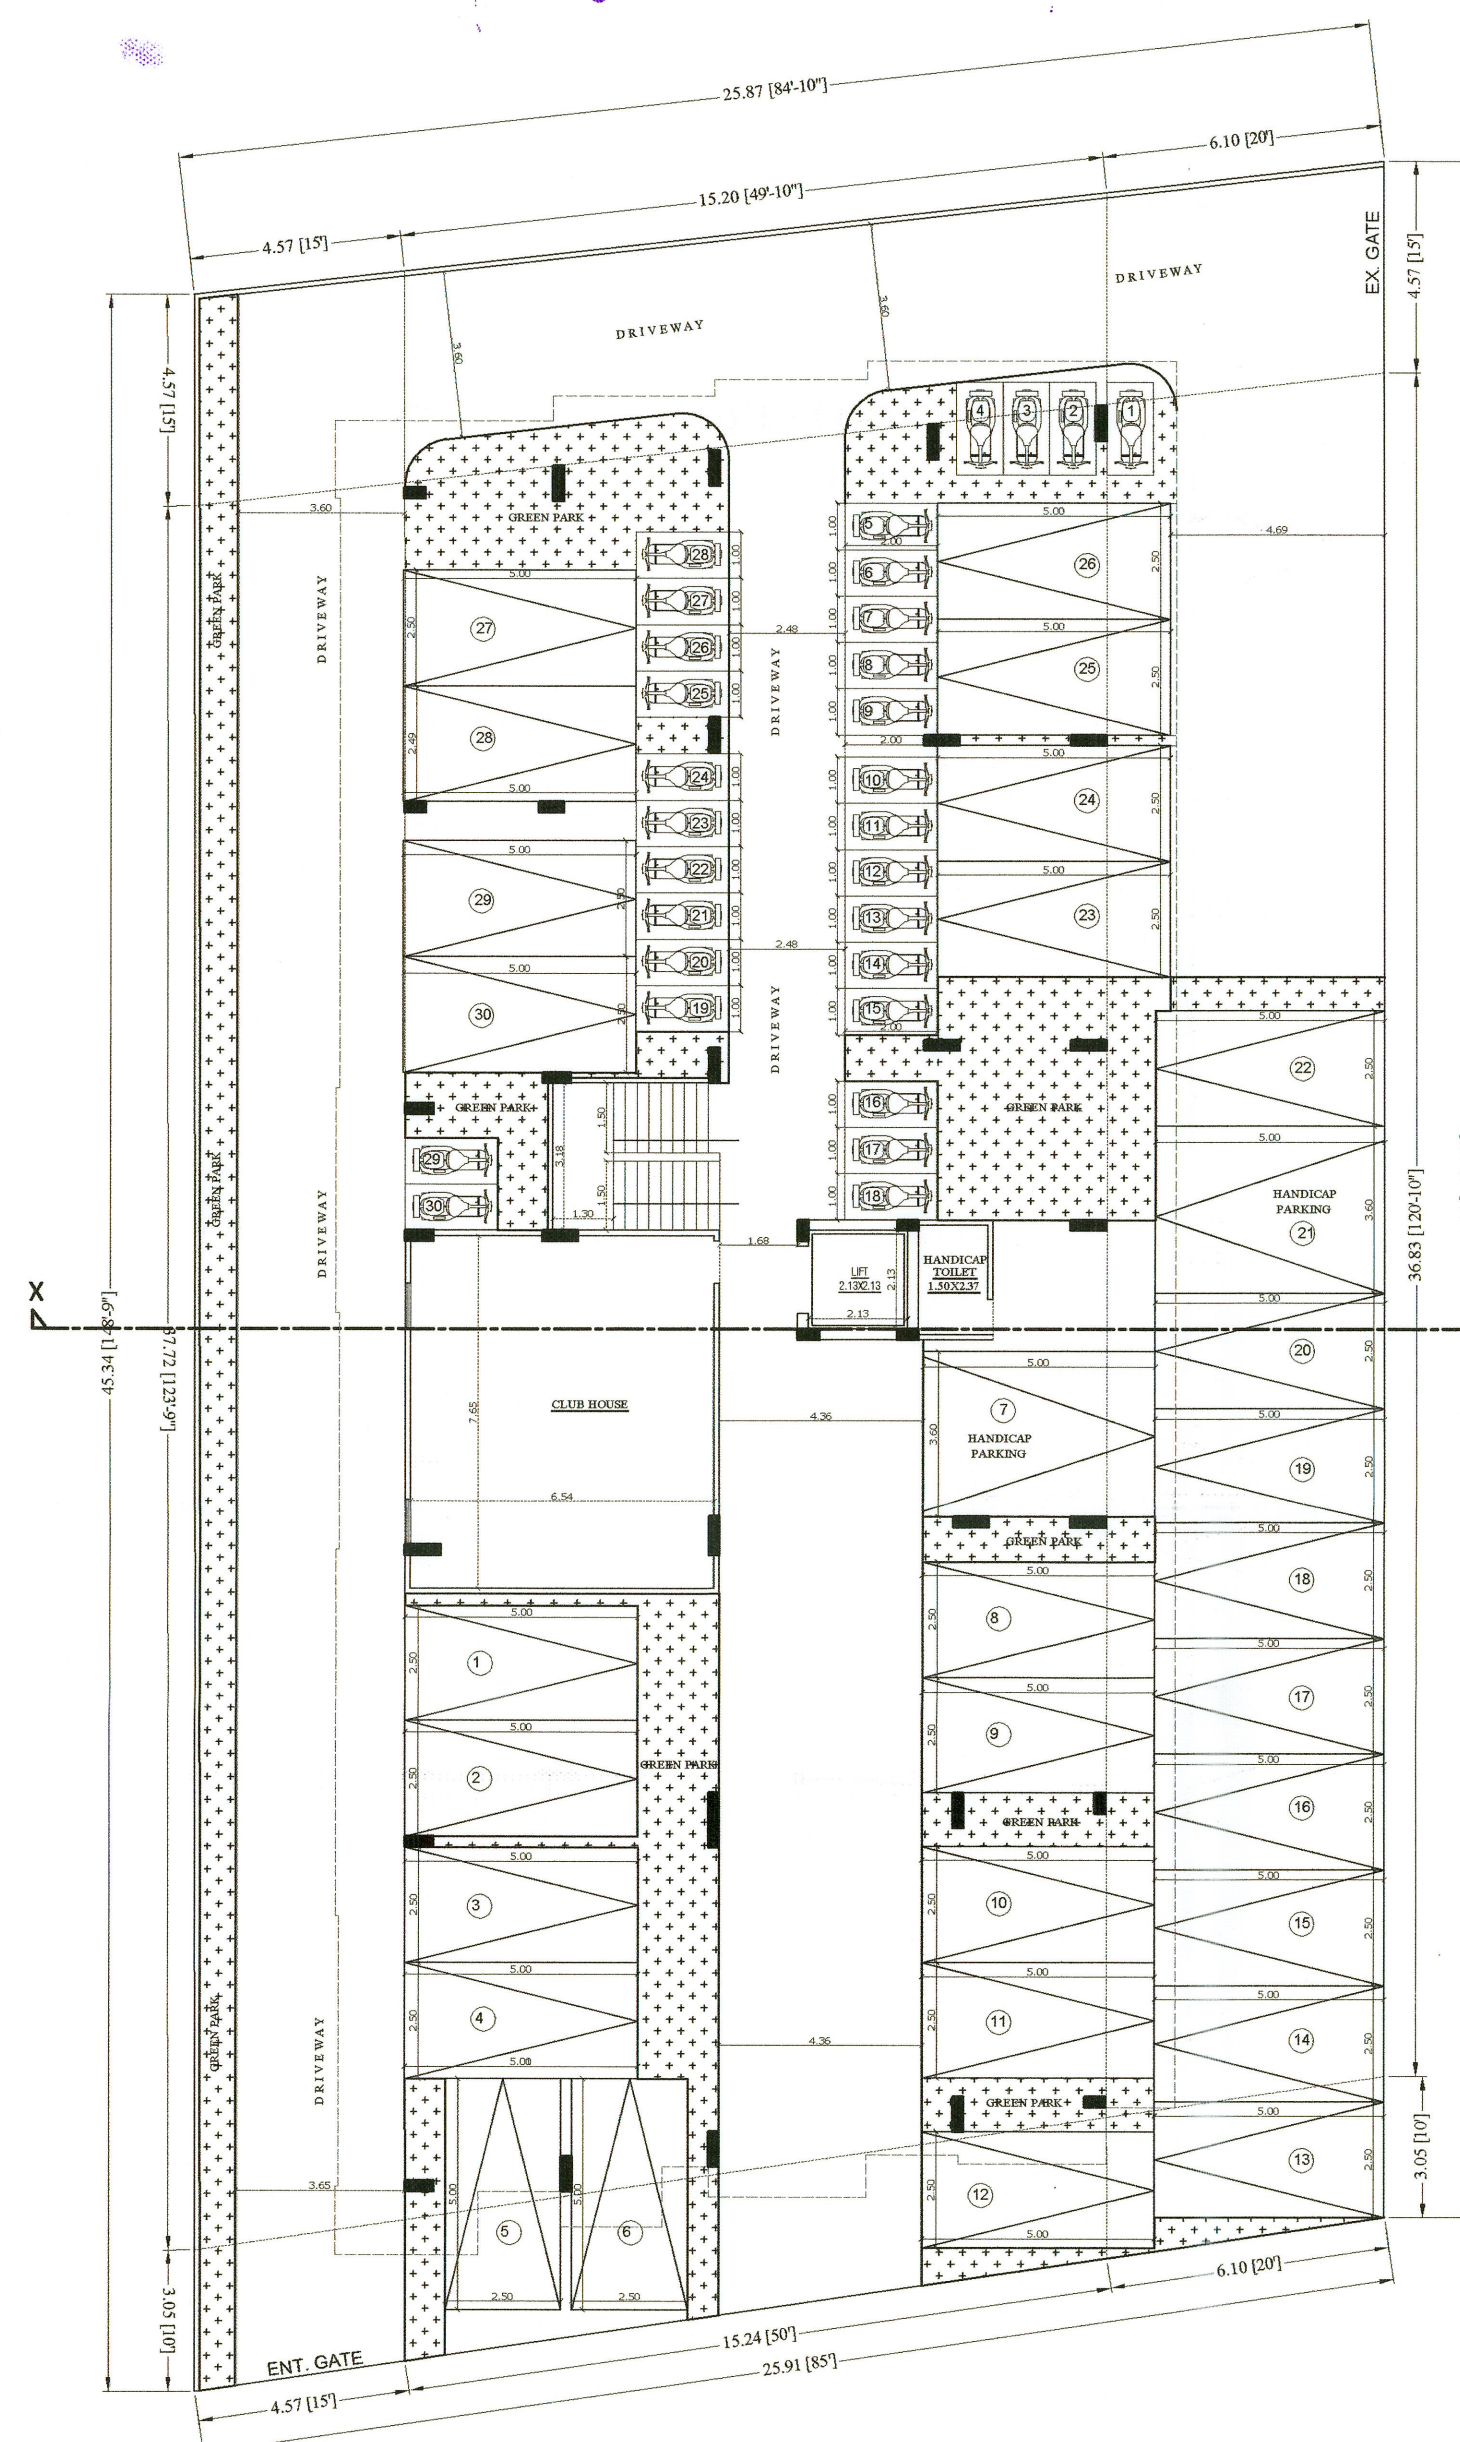


MAIN ROAD 12.19 (40') METER WIDE
STILT FLOOR PLAN

उपायुक्त जैन-12
जयपुर विकास प्राधिकरण
जयपुर


 किशन खाण्डा
 उप नगर निर्वाचक जोन-12
 ज. वि. प्र. जयपुर

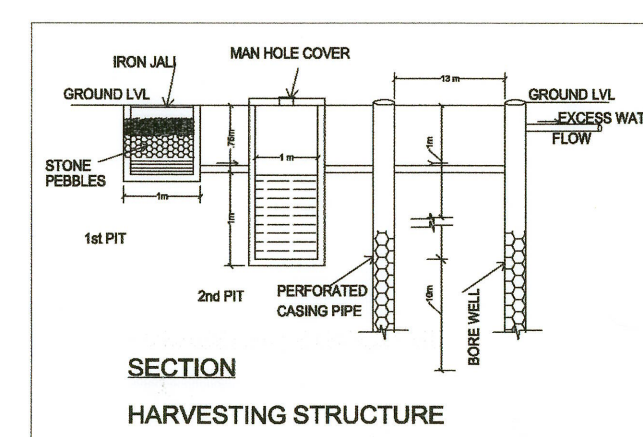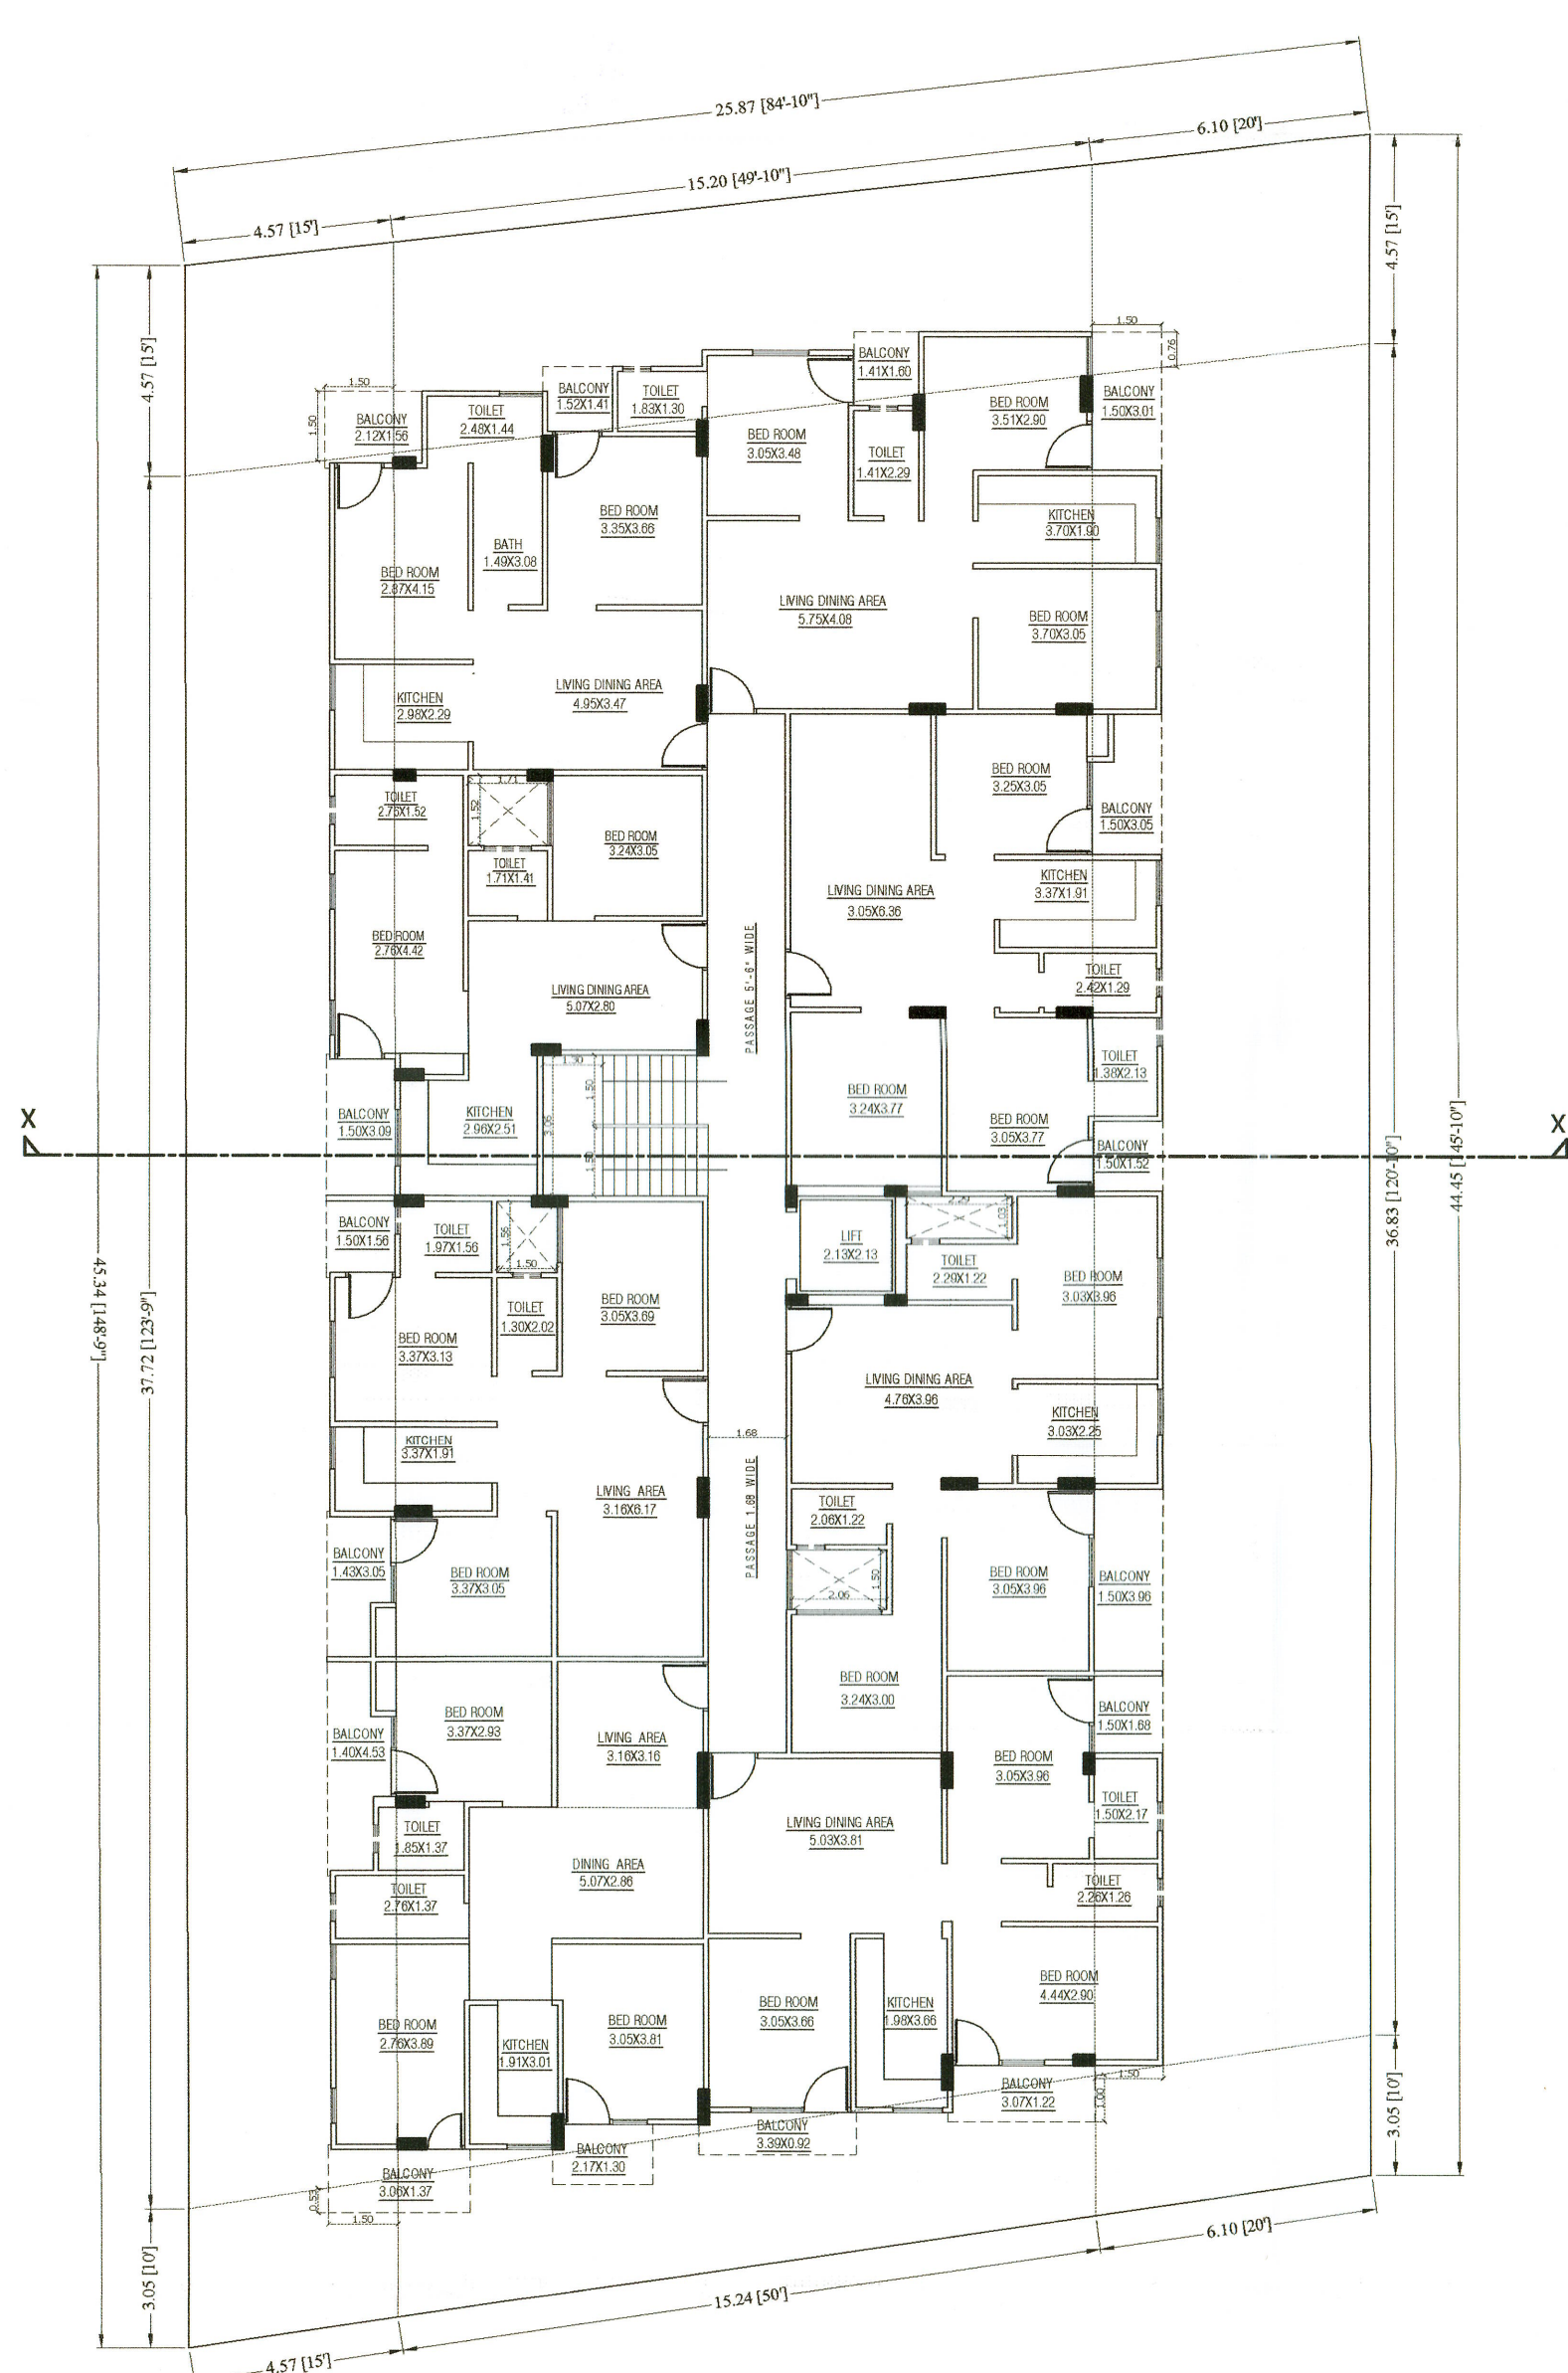

TYPICAL FLOOR PLAN
G.F / F.F./S.F/T.F./F.F/FIFTH FLOOR PLAN

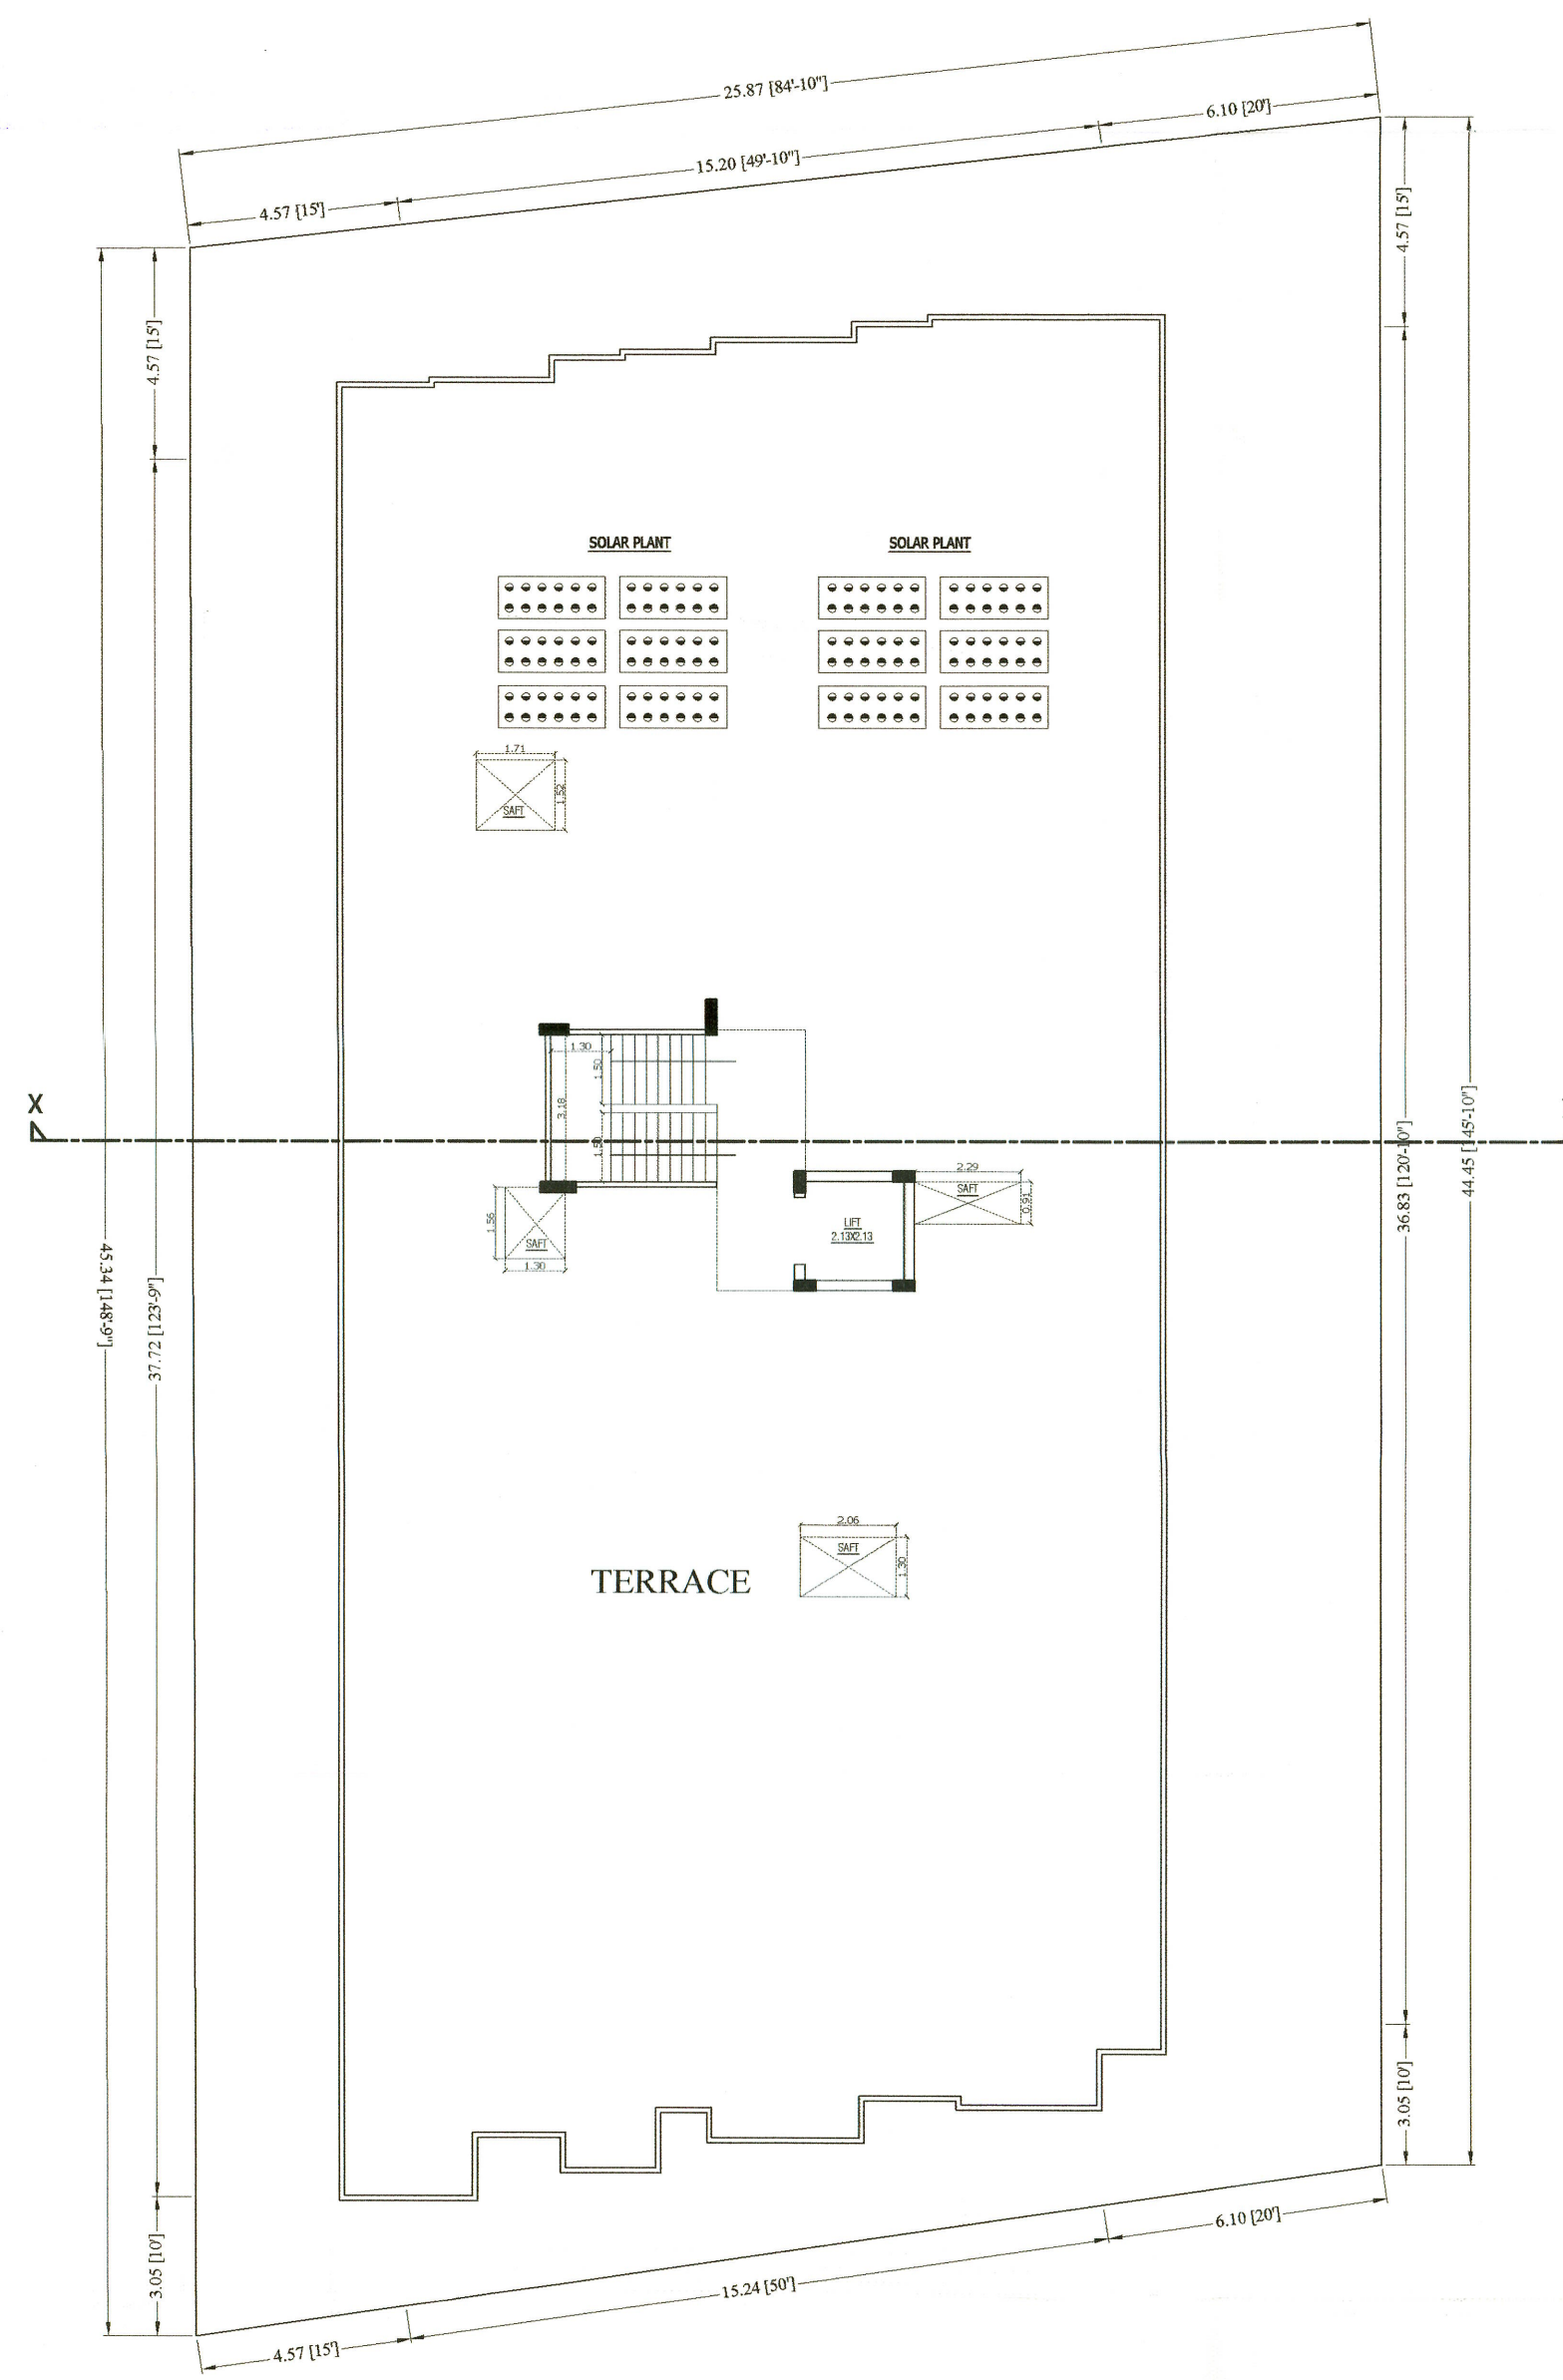

TERRACE FLOOR PLAN

AREA CALCULATION (Sq.Mt.)						
S.No.	FLOOR	BLOCK AREA	CUTOUT AREA	GROSS B.U.A	LIFT WELL	B.A.F
01	STILT	562.80	---	562.80	4.60	590
02	GROUND	703.00	9.40	693.60	4.60	688
03	FIRST	703.00	9.40	693.60	4.60	688
04	SECOND	703.00	9.40	693.60	4.60	688
05	THIRD	703.00	9.40	693.60	4.60	688
06	FOURTH	703.00	9.40	693.60	4.60	688
07	FIFTH	703.00	9.40	693.60	4.60	688
08	TERRACE	19.16	---	19.16	---	---
	TOTAL	4799.96	56.40	4743.56	32.20	4184

S.NO	REFERENCE :-		
01	TOTAL PLOT AREA-1155.12 SQ.MT.		
02	PERMISSIBLE B.A.R.=1155 12X2-2310.24 SQ.MT.		
03	PROPOSED B.A.R.=4184.03 SQ.MT.		
04	PERMISSIBLE ADDITIONAL B.A.R.=(2310.24)-(4184.03) =1873.79 SQ.MT.		
05	PERMISSIBLE HEIGHT=Stilt+18.00 M.		
	PROPOSED HEIGHT =Stilt+ 18.00 M.		
06	SETBACKS	AS PER BYLAWS	PROPOSED
	FRONT	3.05	3.05
	SIDE 1	4.57	4.57
	SIDE 2	6.10	6.10
	REAR	4.57	4.57
07	PERMISSIBLE GROUND FLOOR COVERAGE = WITH IN SETBACK		
	PROPOSED GROUND FLOOR COVERAGE = WITH IN SETBACK		
08	REQUIRE GREEN AREA 10% = 115.51 SQ.MT.		
9	E.C.U. REQUIRED:- RESIDENCE=4184.03/115 = 36.38 10% VISITOR PARKING = 3.63 36.38+3.63 = 40.01 CAR = 30, SCOOTER 30		
10	E.C.U PROPOSED- CAR = 30, SCOOTER 30 (40.00ECU)		
11	REQUIRED ELECTRIC VEHICLE CHARGING POINT=4 (10% OF TOTAL REQUIREMENT) PROPOSED ELECTRIC VEHICLE CHARGING POINT=4		
12	PROPOSED BAR ON STILT FLOOR =50.03		

SHEET NO.-01

SUBMISSION DRAWING
PLAN & AREA CALCULATION

<u>SCALE:</u> 1:100	<u>DATE:</u> 19/12/2023
------------------------	----------------------------

PROJECT:
PROPOSED BUILDING
AT PLOT NO:-52 & 53
GANGA VIHAR (MAHVEER SWAMI G.N.S.S.)
VII I - SIRSI ROAD JAIPUR

OWNER: 	OWNER: HONEY YAM CONSTRUCTION  Proprietor
---	---

ARCHITECT: **AR. AAYUSH JINDAL**
126, Keshav Vihar, Gopalpur
Bypass, Jaipur (Raj.) - 302018
CA/2021/129337
CTP Raj./Architect/2021/105

प्रकरण को जोन स्तरीय समिति बैठक दिनांक 22/12/2023 को
रखी जाकर आपस/यू भू-उपयोग के भवन मानचित्र पत्रांक
जबिमा/उपा./जोन-12/2023/डी-10/03 दिनांक 26/12/2023
को जारी कर अनमोदित किये गये हैं।