




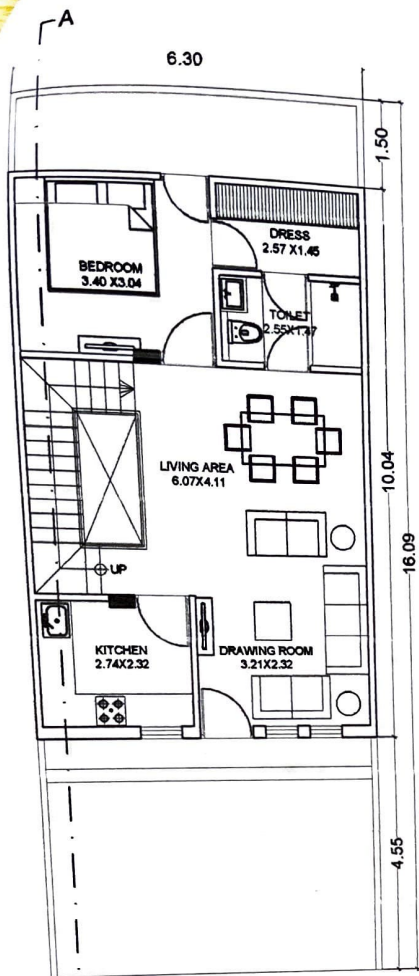

GROUND FLOOR PLAN

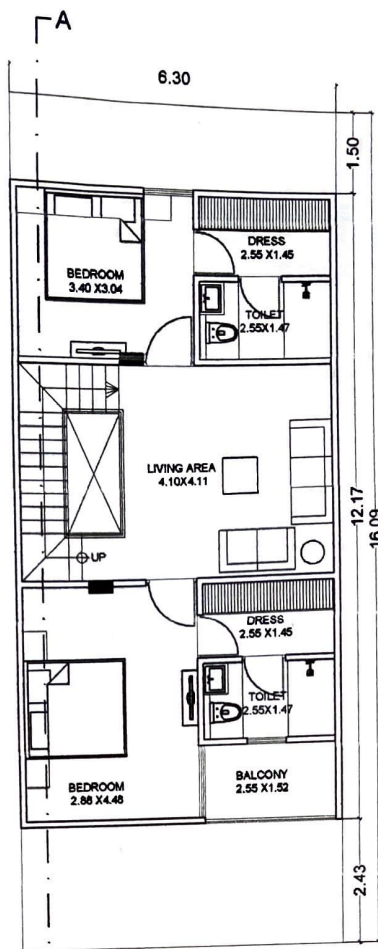

FIRST FLOOR PLAN

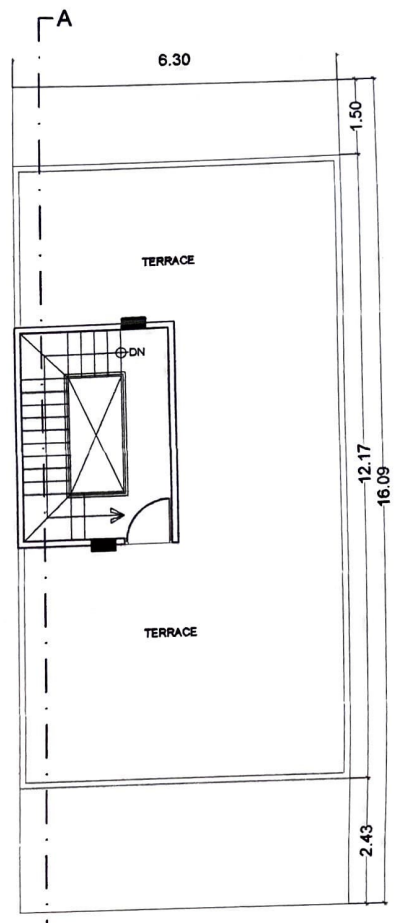

FIRST FLOOR PLAN



SECTION

ELEVATION

AREA	GROUND FLOOR PLAN	FIRST FLOOR PLAN	SECOND FLOOR PLAN	TOTAL
PLOT AREA	-	-	-	101.41 SQM
BUILT-UP AREA	63.91 SQM	77.30 SQM	77.30 SQM	218.51 SQM
CARPET AREA	44.94 SQM	56.13 SQM	4.74 SQM	105.81 SQM
BALCONY AREA	-	3.89 SQM	-	3.89 SQM

PROJECT :-	OWNERS DETAIL:-	ARCHITECTS:-	NAME OF DRAWING:-	NORTH:	OWNER SIGNATURE	ARCHITECT SIGNATURE
SOLITAIRE 23 Chopra Enclave, Situated at Khaasra no. 2209/1863 Village Sirei, Tehsil & District Jaipur, Rajasthan.	Energia Homes LLP Office No. 304, Third Floor, Sankalp Tower Khatipura Road, Vaishali Nagar, Jaipur, Rajasthan, India, 302021	JJA JJA ARCHITECTS building drawings AR. JAYESH JAIN Proprietor (E) - 01-8928118654 (M) - 9828118654 www.jajaingroup.com 72, Police Memorial Circle, Jhilmari, Jaipur-26	PLOT NO. 9 DATE: 20-01-2024 SCALE: 1:100 DRAWING NO: 6			

Architects
Jayesh Jain
CA/2010/43446