


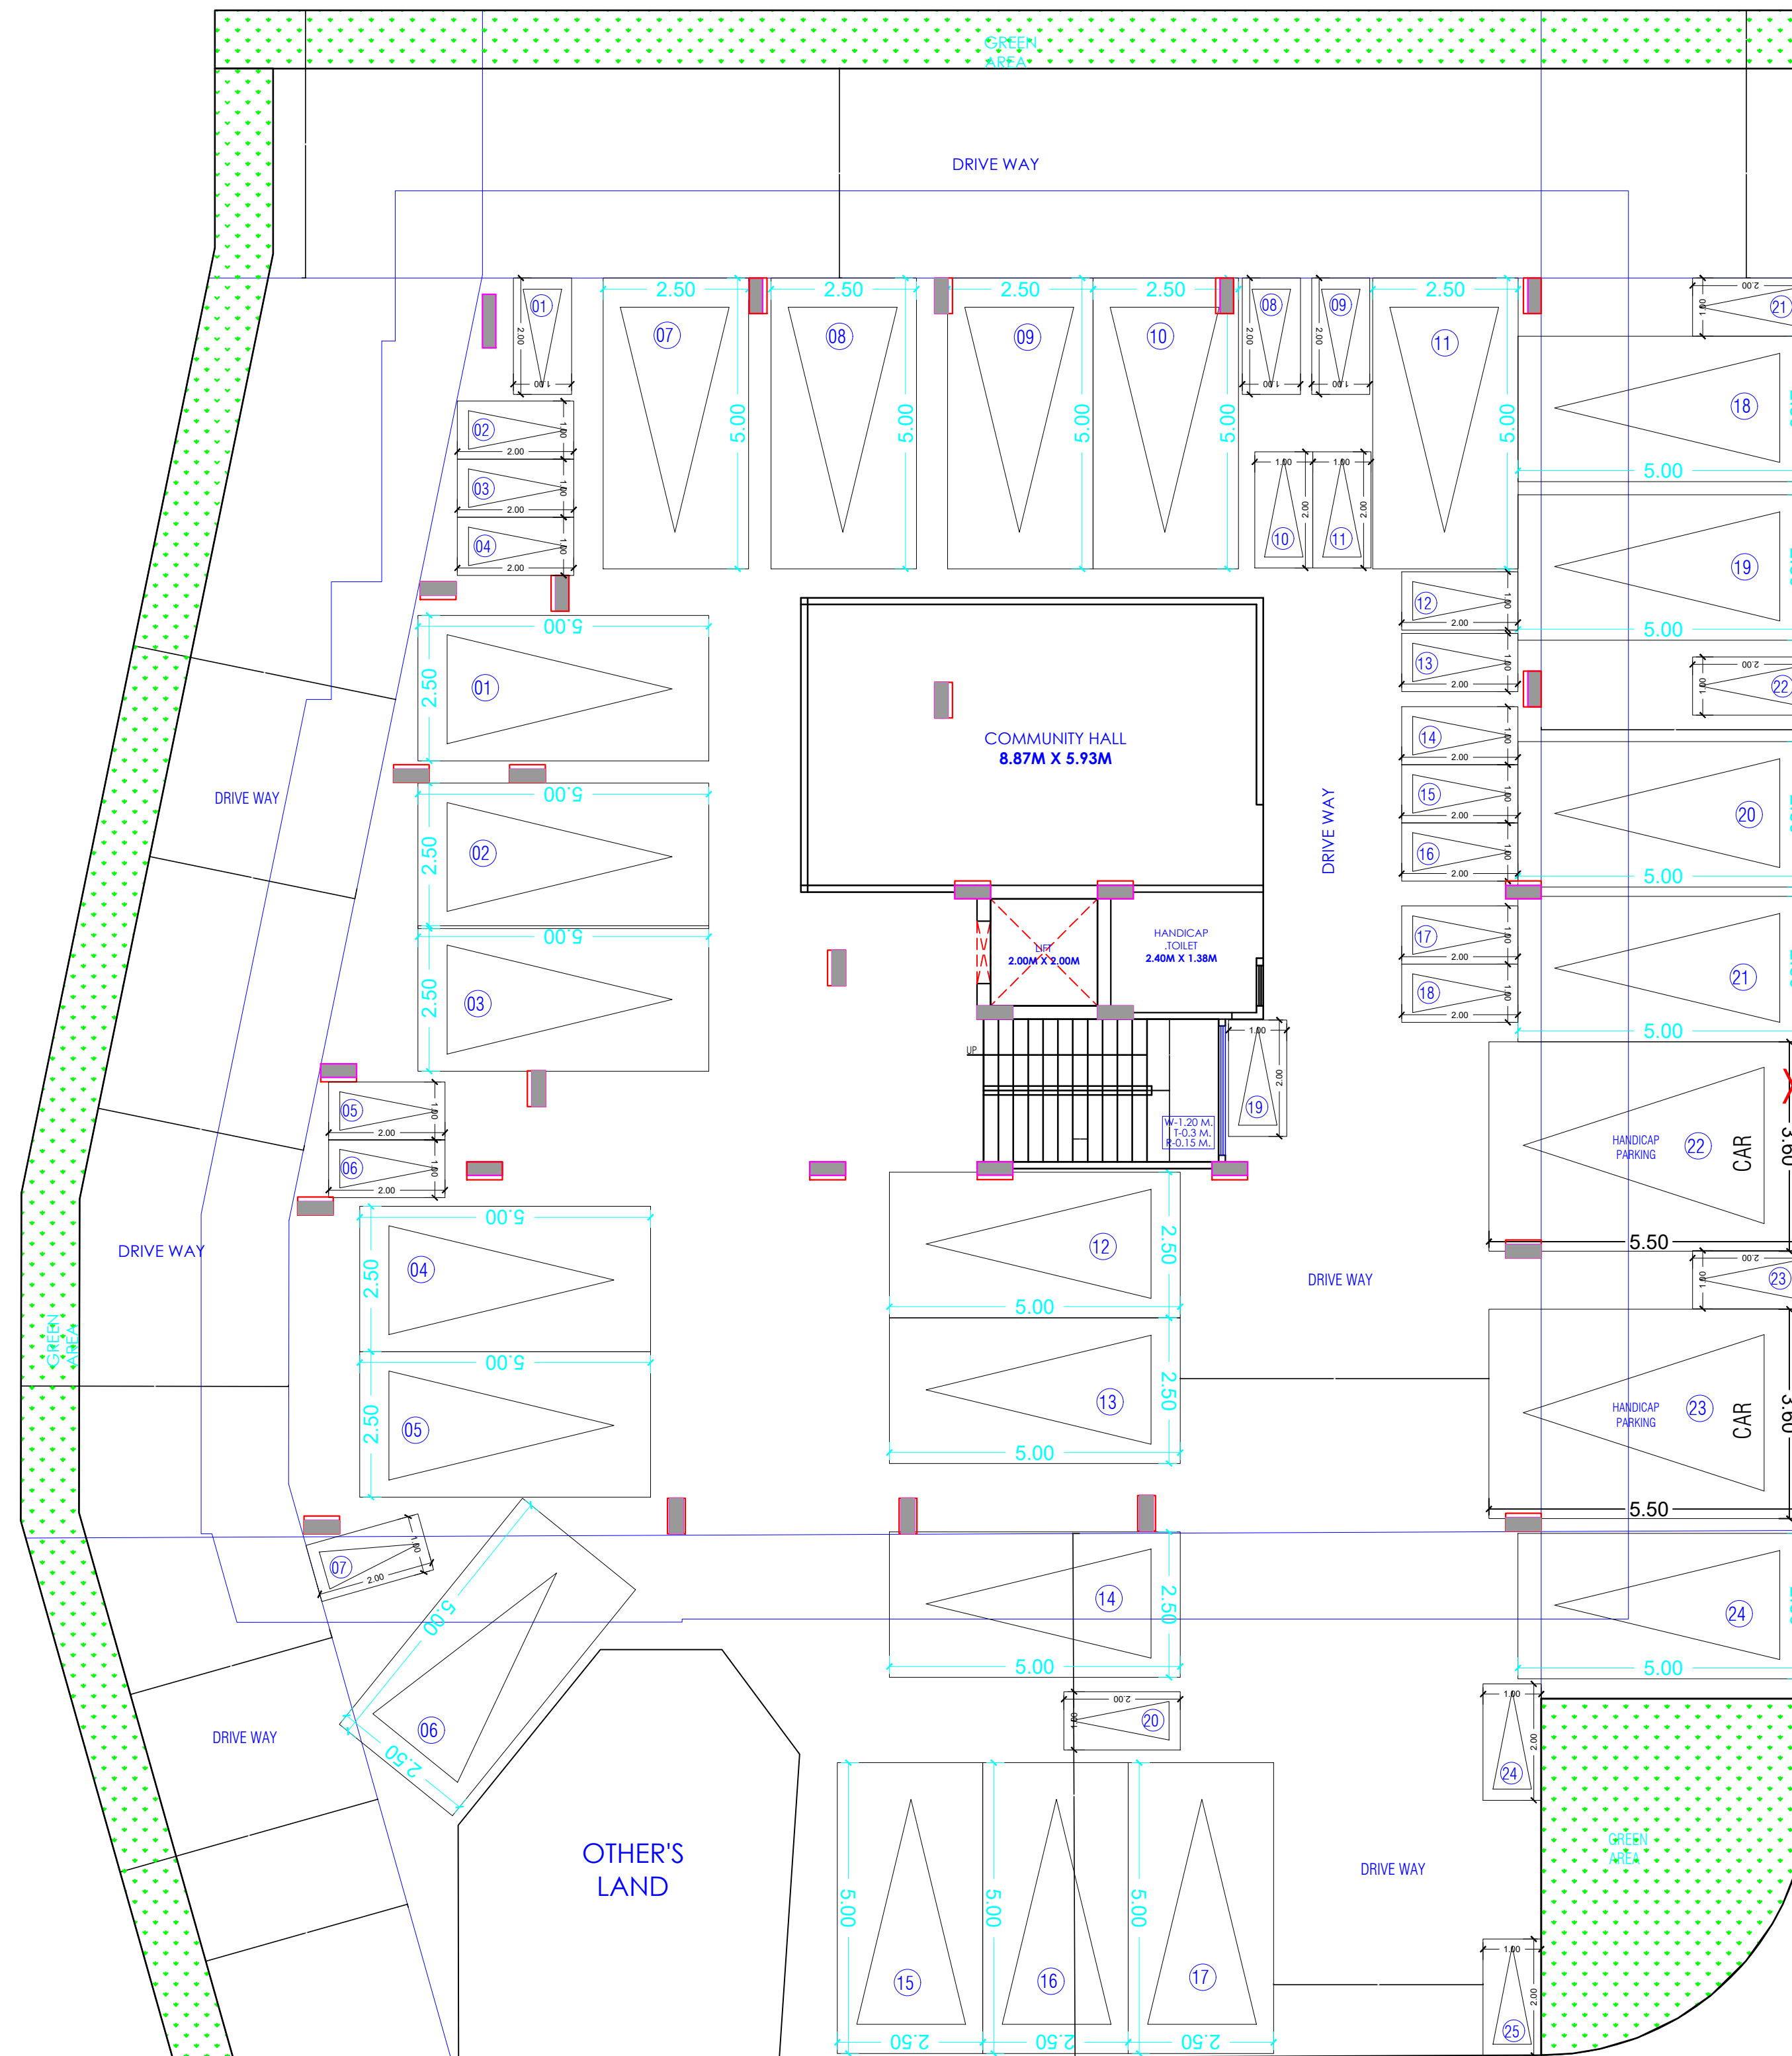

Vijay Sharma
VIJAY SHARMA
CA/2011/52069
CTP RAJ/Architect/2021/37

For SHRI BD BUILDERS
Shri BD Builders
Partner

STILT(PARKING)FLOOR PLAN

WARNING

1. This drawing is the sole copyright of Architects **VISTAAR** and should be used for the purpose expressly issued.

GENERAL NOTES

1. All dimensions are in feet and inches.
2. Do not scale this drawing follow written dimensions only.
3. This drawing should be read in conjunction with other architectural and structural drawings.
4. Any discrepancy in the drawing should be immediately brought to the notice of architect.

PROJECT TITLE

BD PRIME II
PROPOSED RESIDENTIAL
BUILDING AT PLOT-1, GANPATI ENCLAVE,
SIRSI, JAIPUR


DRAWING TITLE

STILT(PARKING)FLOOR PLAN

ARCHITECTS :

VISTAAR ARCHITECTS & PLANNERS
Architects :: Interior Designers
B-2/12, Chitrkoot scheme,
main Gandhi Path, Opp mall of jaipur, Jaipur
PH:- 0141-4116461, 09001010366

PATH :	DATE	REV.	NORTH
MANOJ KUMAWAT	12-01-2026		
SCALE	JOB NO.		
N.T.S			

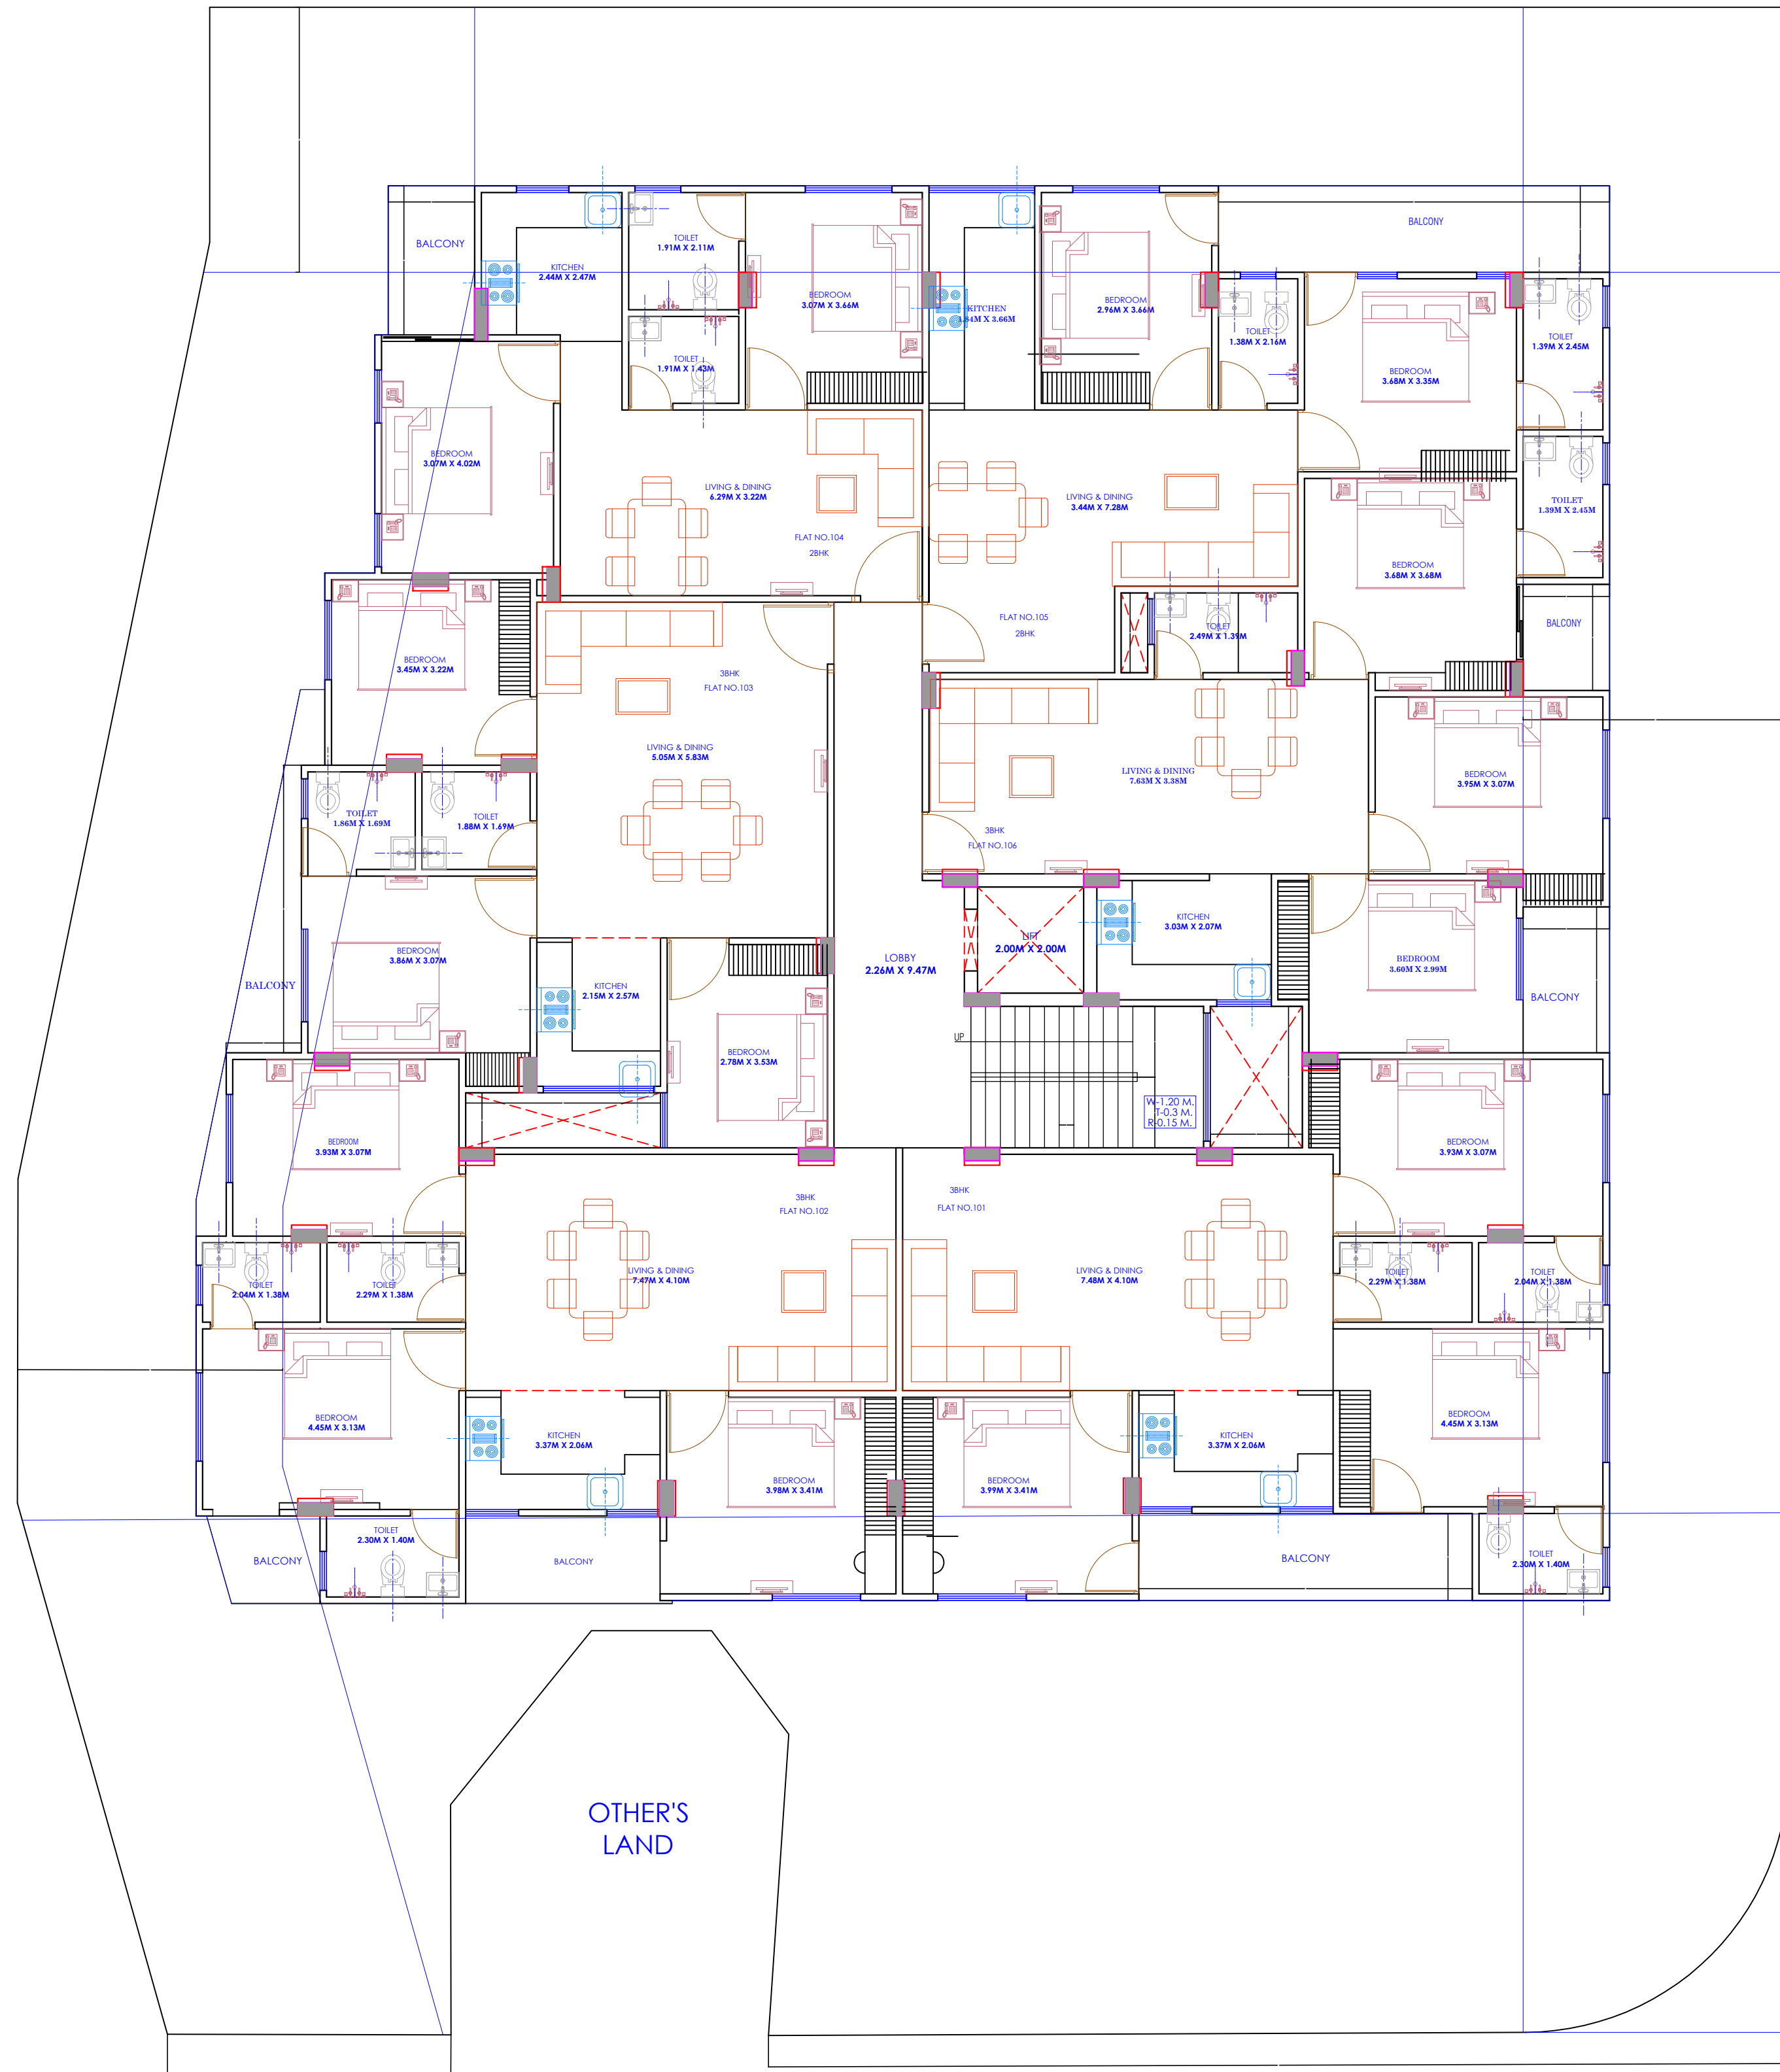

ROAD 9.00 MT. WIDE

OTHER'S
LAND

PROPOSED ZONAL PLAN ROAD 60.0 MT. WIDE

Vijay Sharma
VIJAY SHARMA
CA/2011/52069
CTP RAJ/Architect/2021/37

For SHRI BD BUILDERS
Shri BD Builders
Partner

WARNING

1. This drawing is the sole
copyright of Architects **VISTAAR**
and should be used for the
purpose expressly issued.

GENERAL NOTES

1. All dimensions are in feet and
inches.
2. Do not scale this drawing follow
written dimensions only.
3. This drawing should be read in
conjunction with other architectural
and structural drawings.
4. Any discrepancy in the drawing
should
be immediately brought to the
notice of architect.

PROJECT TITLE

BD PRIME II
PROPOSED RESIDENTIAL
BUILDING AT PLOT-1, GANPATI ENCLAVE,
SIRSI, JAIPUR


DRAWING TITLE

GROUND TO 5TH.FLOOR PLAN

ARCHITECTS :

VISTAAR ARCHITECTS & PLANNERS
Architects :: Interior Designers
B-2/12, Chitrakoot scheme,
main Gandhi Path Opp mall of jaipur, Jaipur
PH:- 0141-4116461, 09001010366

PATH :-	DATE	REV.	NORTH
MANOJ KUMAWAT	12-01-2026		
SCALE	JOB NO.		
N.T.S			

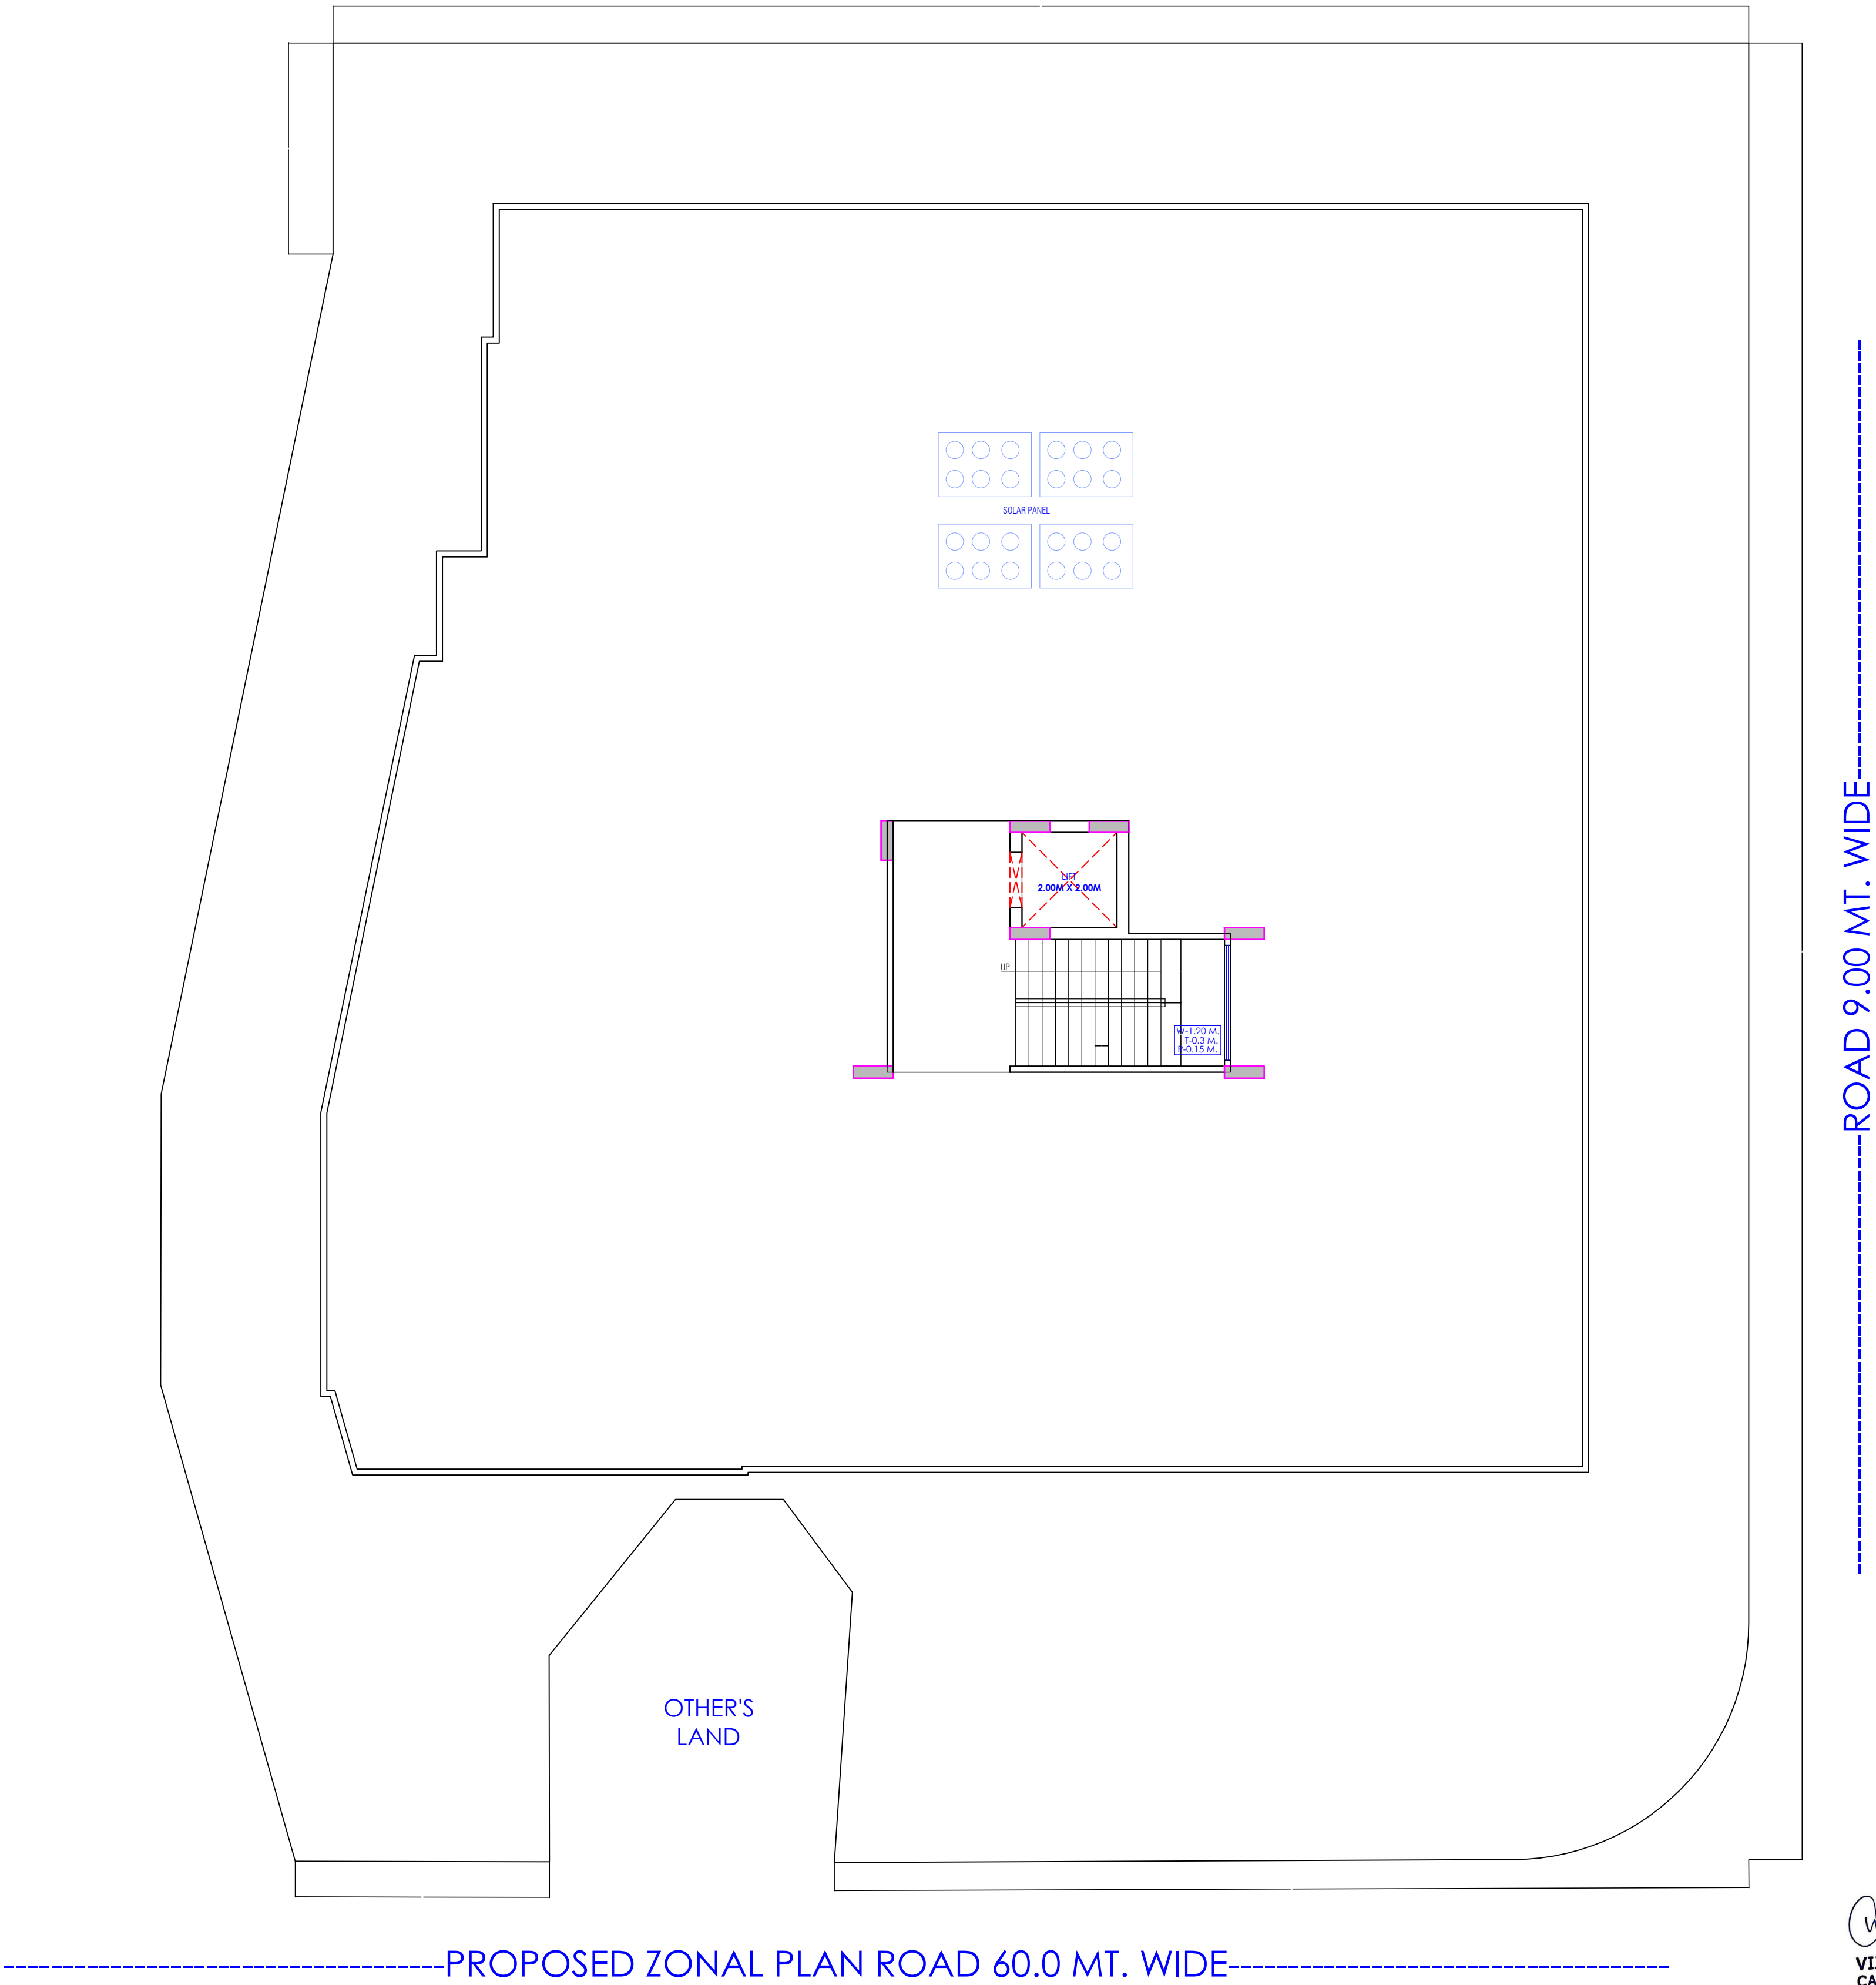

Vijay Sharma
VIJAY SHARMA
CA/2011/52069
CTP RAJ/Architect/2021/37

For SHRI BD BUILDERS
Manoj Kumawat
Partner

WARNING

1. This drawing is the sole copyright of Architects **VISTAAR** and should be used for the purpose expressly issued.

GENERAL NOTES

1. All dimensions are in feet and inches.
2. Do not scale this drawing follow written dimensions only.
3. This drawing should be read in conjunction with other architectural and structural drawings.
4. Any discrepancy in the drawing should be immediately brought to the notice of architect.


PROJECT TITLE
BD PRIME II
PROPOSED RESIDENTIAL
BUILDING AT PLOT-1, GANPATI ENCLAVE,
SIRSI, JAIPUR

DRAWING TITLE
TERRACE FLOOR PLAN


ARCHITECTS :
VISTAAR ARCHITECTS & PLANNERS
Architects :: Interior Designers
B-2/12, Chitrkoot scheme,
main Gandhi Path, Opp mall of jaipur, Jaipur
PH:- 0141-4116461, 09001010366

PATH :		DATE		REV.		NORTH	
DRN.	MANOJ KUMAWAT	12-01-2026					
SCALE		JOB NO.					
N.T.S							


FLAT NO.101

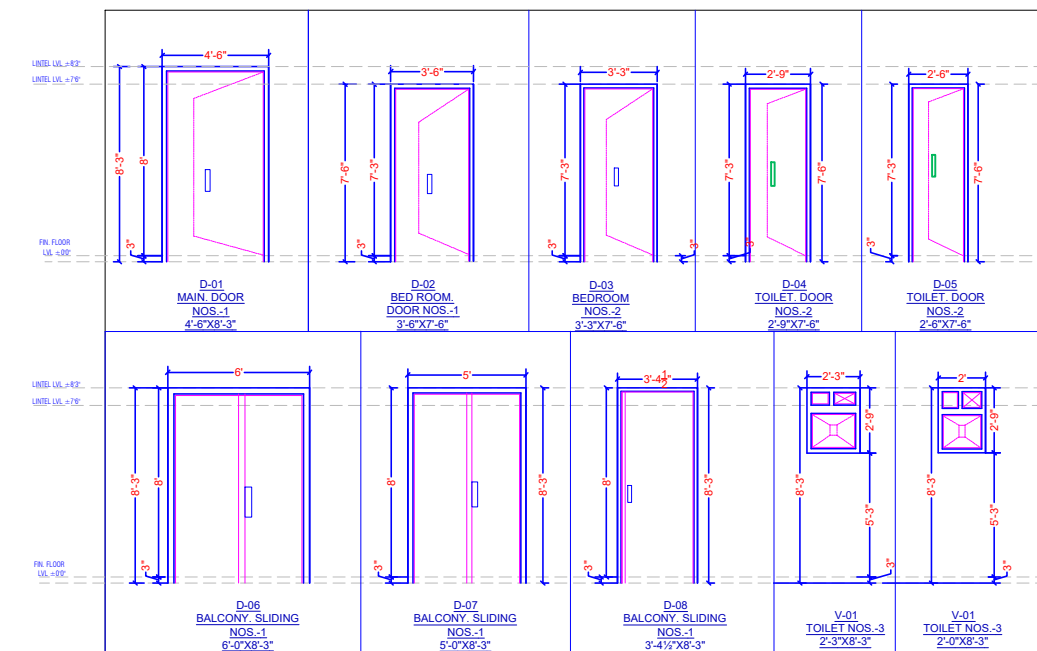


FLAT NO.102

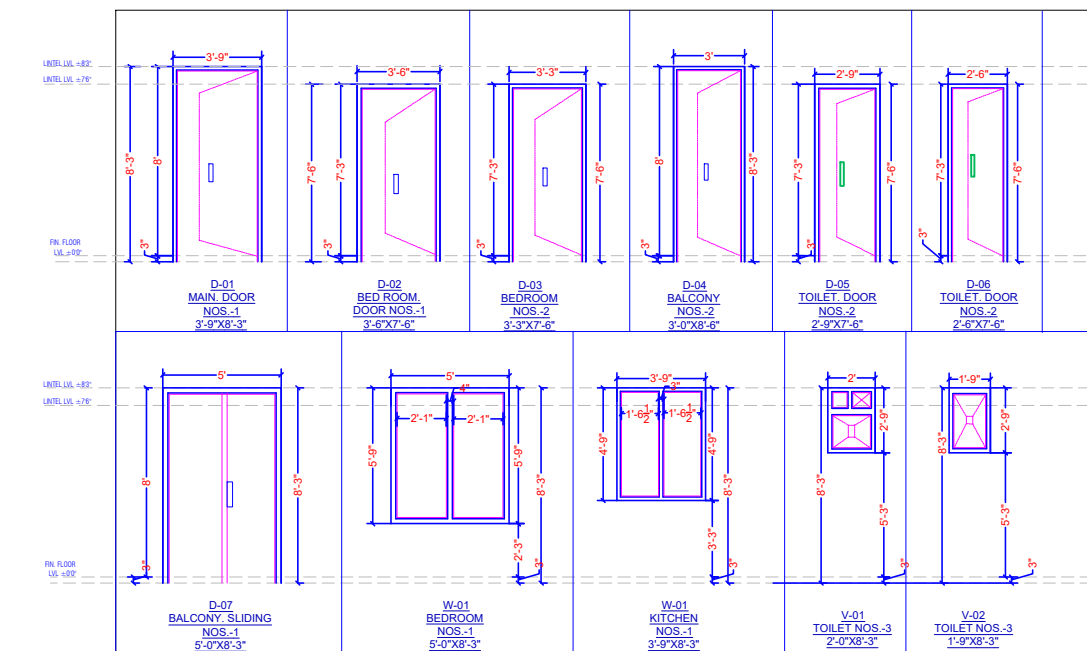


FLAT NO.103

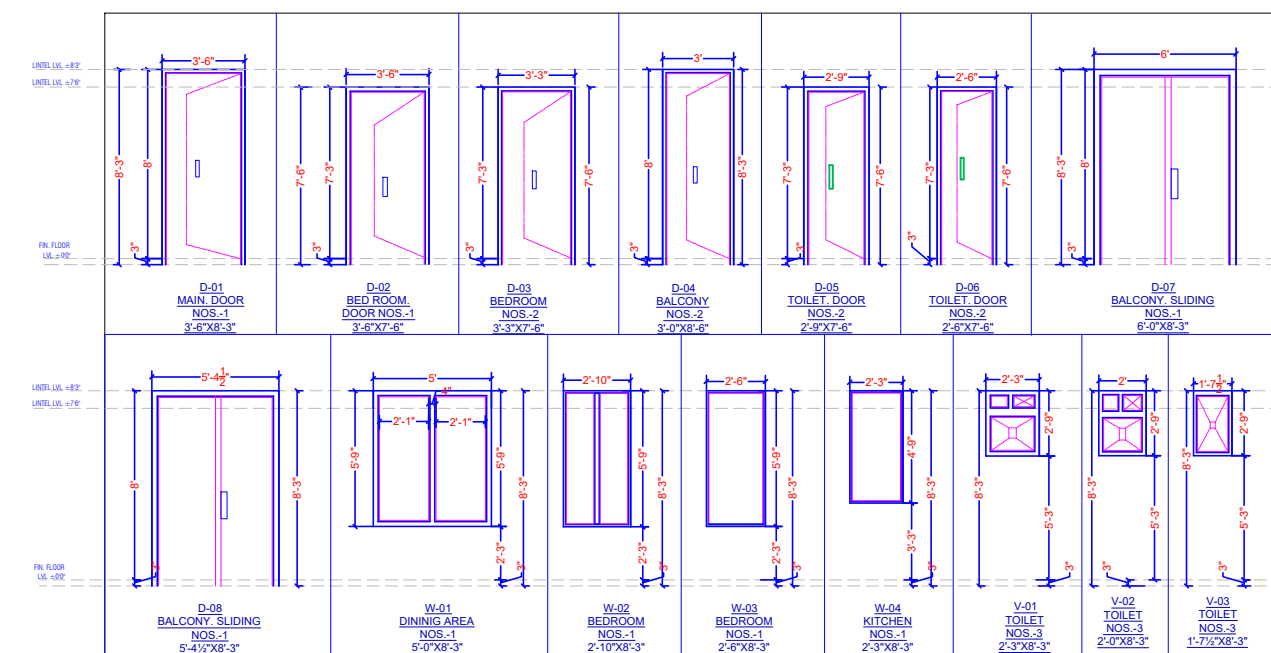


FLAT NO.104

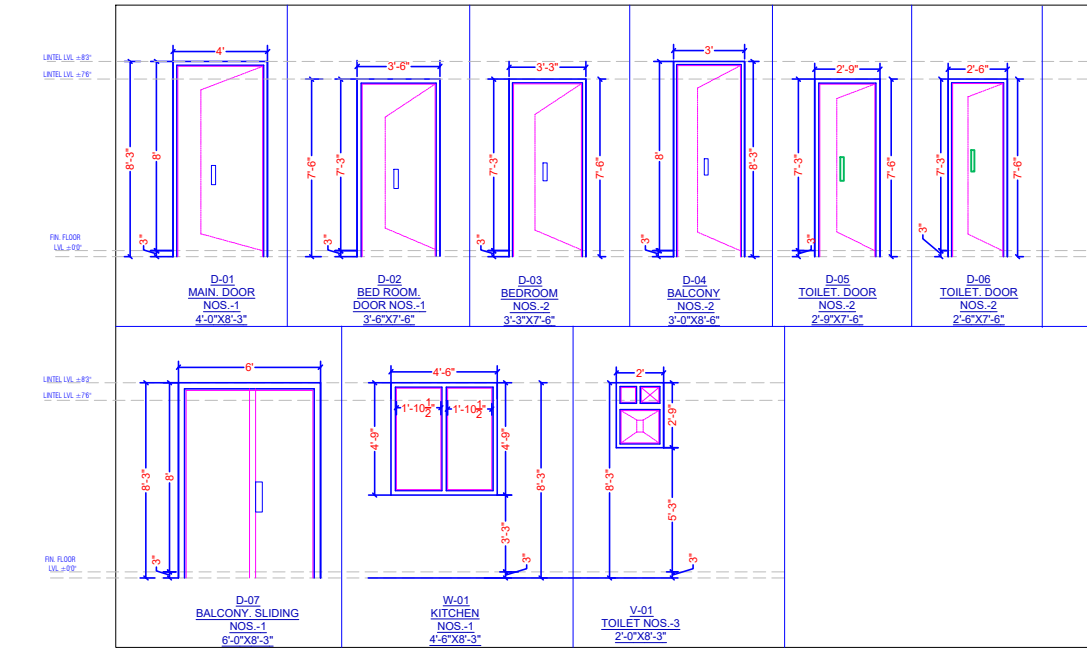

FLAT NO.105

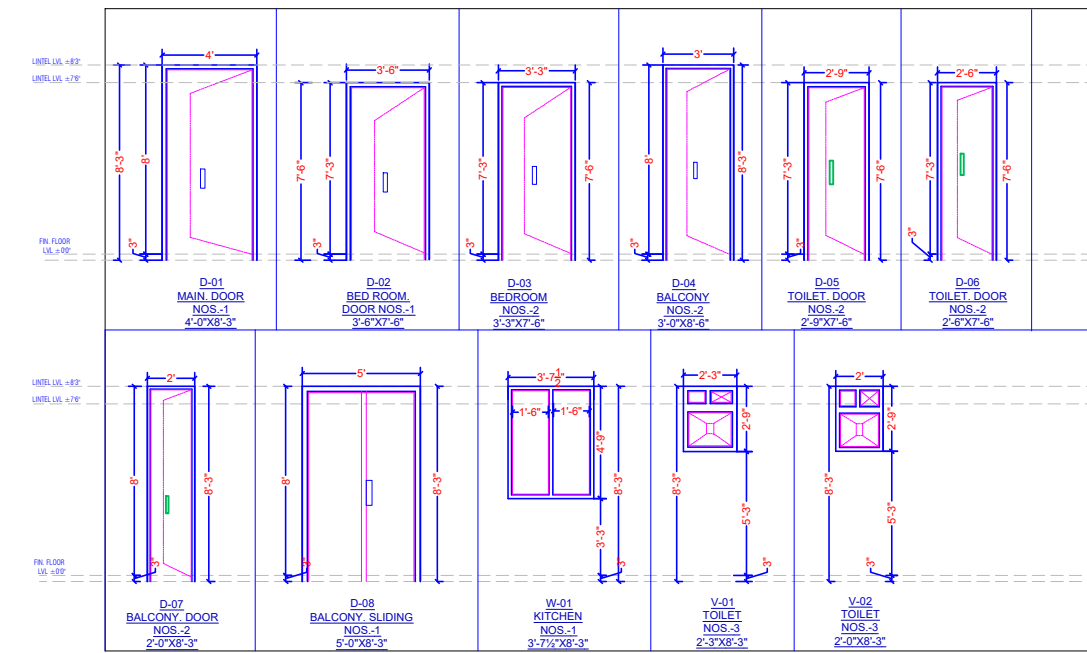

FLAT NO.106

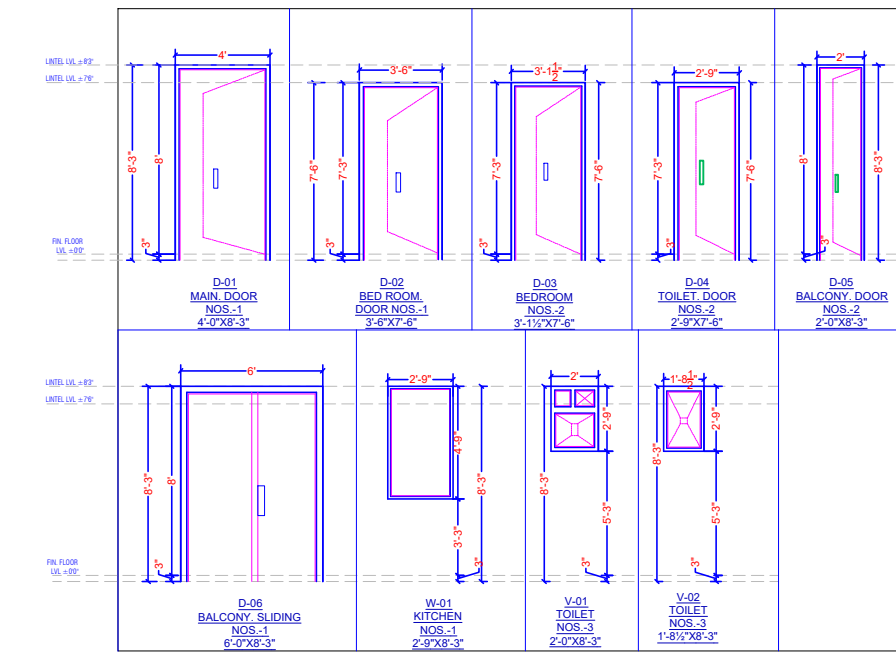

ROAD 9.00 MT. WIDE

PROPOSED ZONAL PLAN ROAD 60.0 MT. WIDE

VIJAY SHARMA
CA/2013/52069
CTP RAJ/Architect/2021/37

For SHRI BD BUILDERS
Vishnu Ram
Partner

WARNING

1. This drawing is the sole copyright of Architects **VISTAAR** and should be used for the purpose expressly issued.

GENERAL NOTES

- All dimensions are in feet and inches.
- Do not scale this drawing follow written dimensions only.
- This drawing should be read in conjunction with other architectural and structural drawings.
- Any discrepancy in the drawing should be immediately brought to the notice of architect.

PROJECT TITLE

BD PRIME II
PROPOSED RESIDENTIAL
BUILDING AT PLOT-1, GANPATI ENCLAVE,
SIRSI, JAIPUR


DRAWING TITLE

GROUND TO 5TH.FLOOR
DOOR WIN. PLAN

ARCHITECTS :


VISTAAR ARCHITECTS & PLANNERS
Architects :: Interior Designers
B-2/12, Chitrkoot scheme,
main Gandhi Path, Opp mall of jaipur, Jaipur
PH - 0141-4116461, 09001010366

DATE	REV.	NORTH
12-01-2025		
JOB NO.		
NTS		

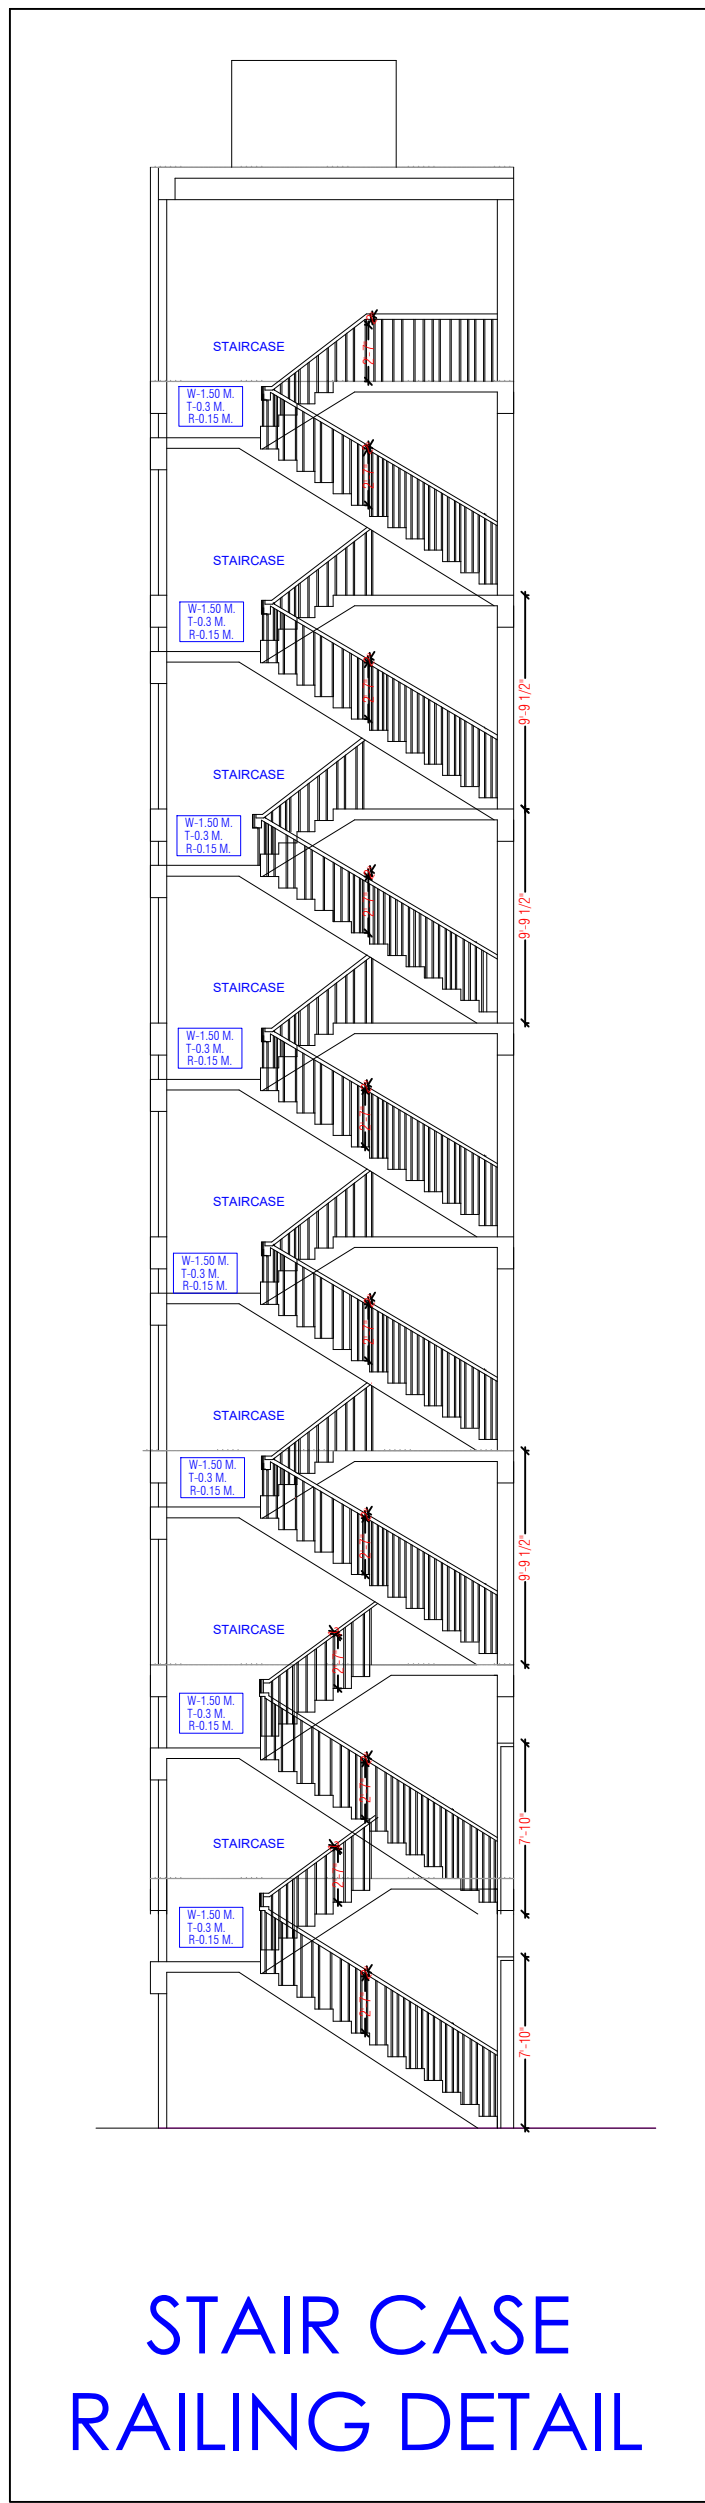

Vidya Sharma
VIDAY SHARMA
CA/2011/52069
CTP RAJ/Architect/2021/37

For SHRI BD BUILDERS
Shri BD Builders
Partner

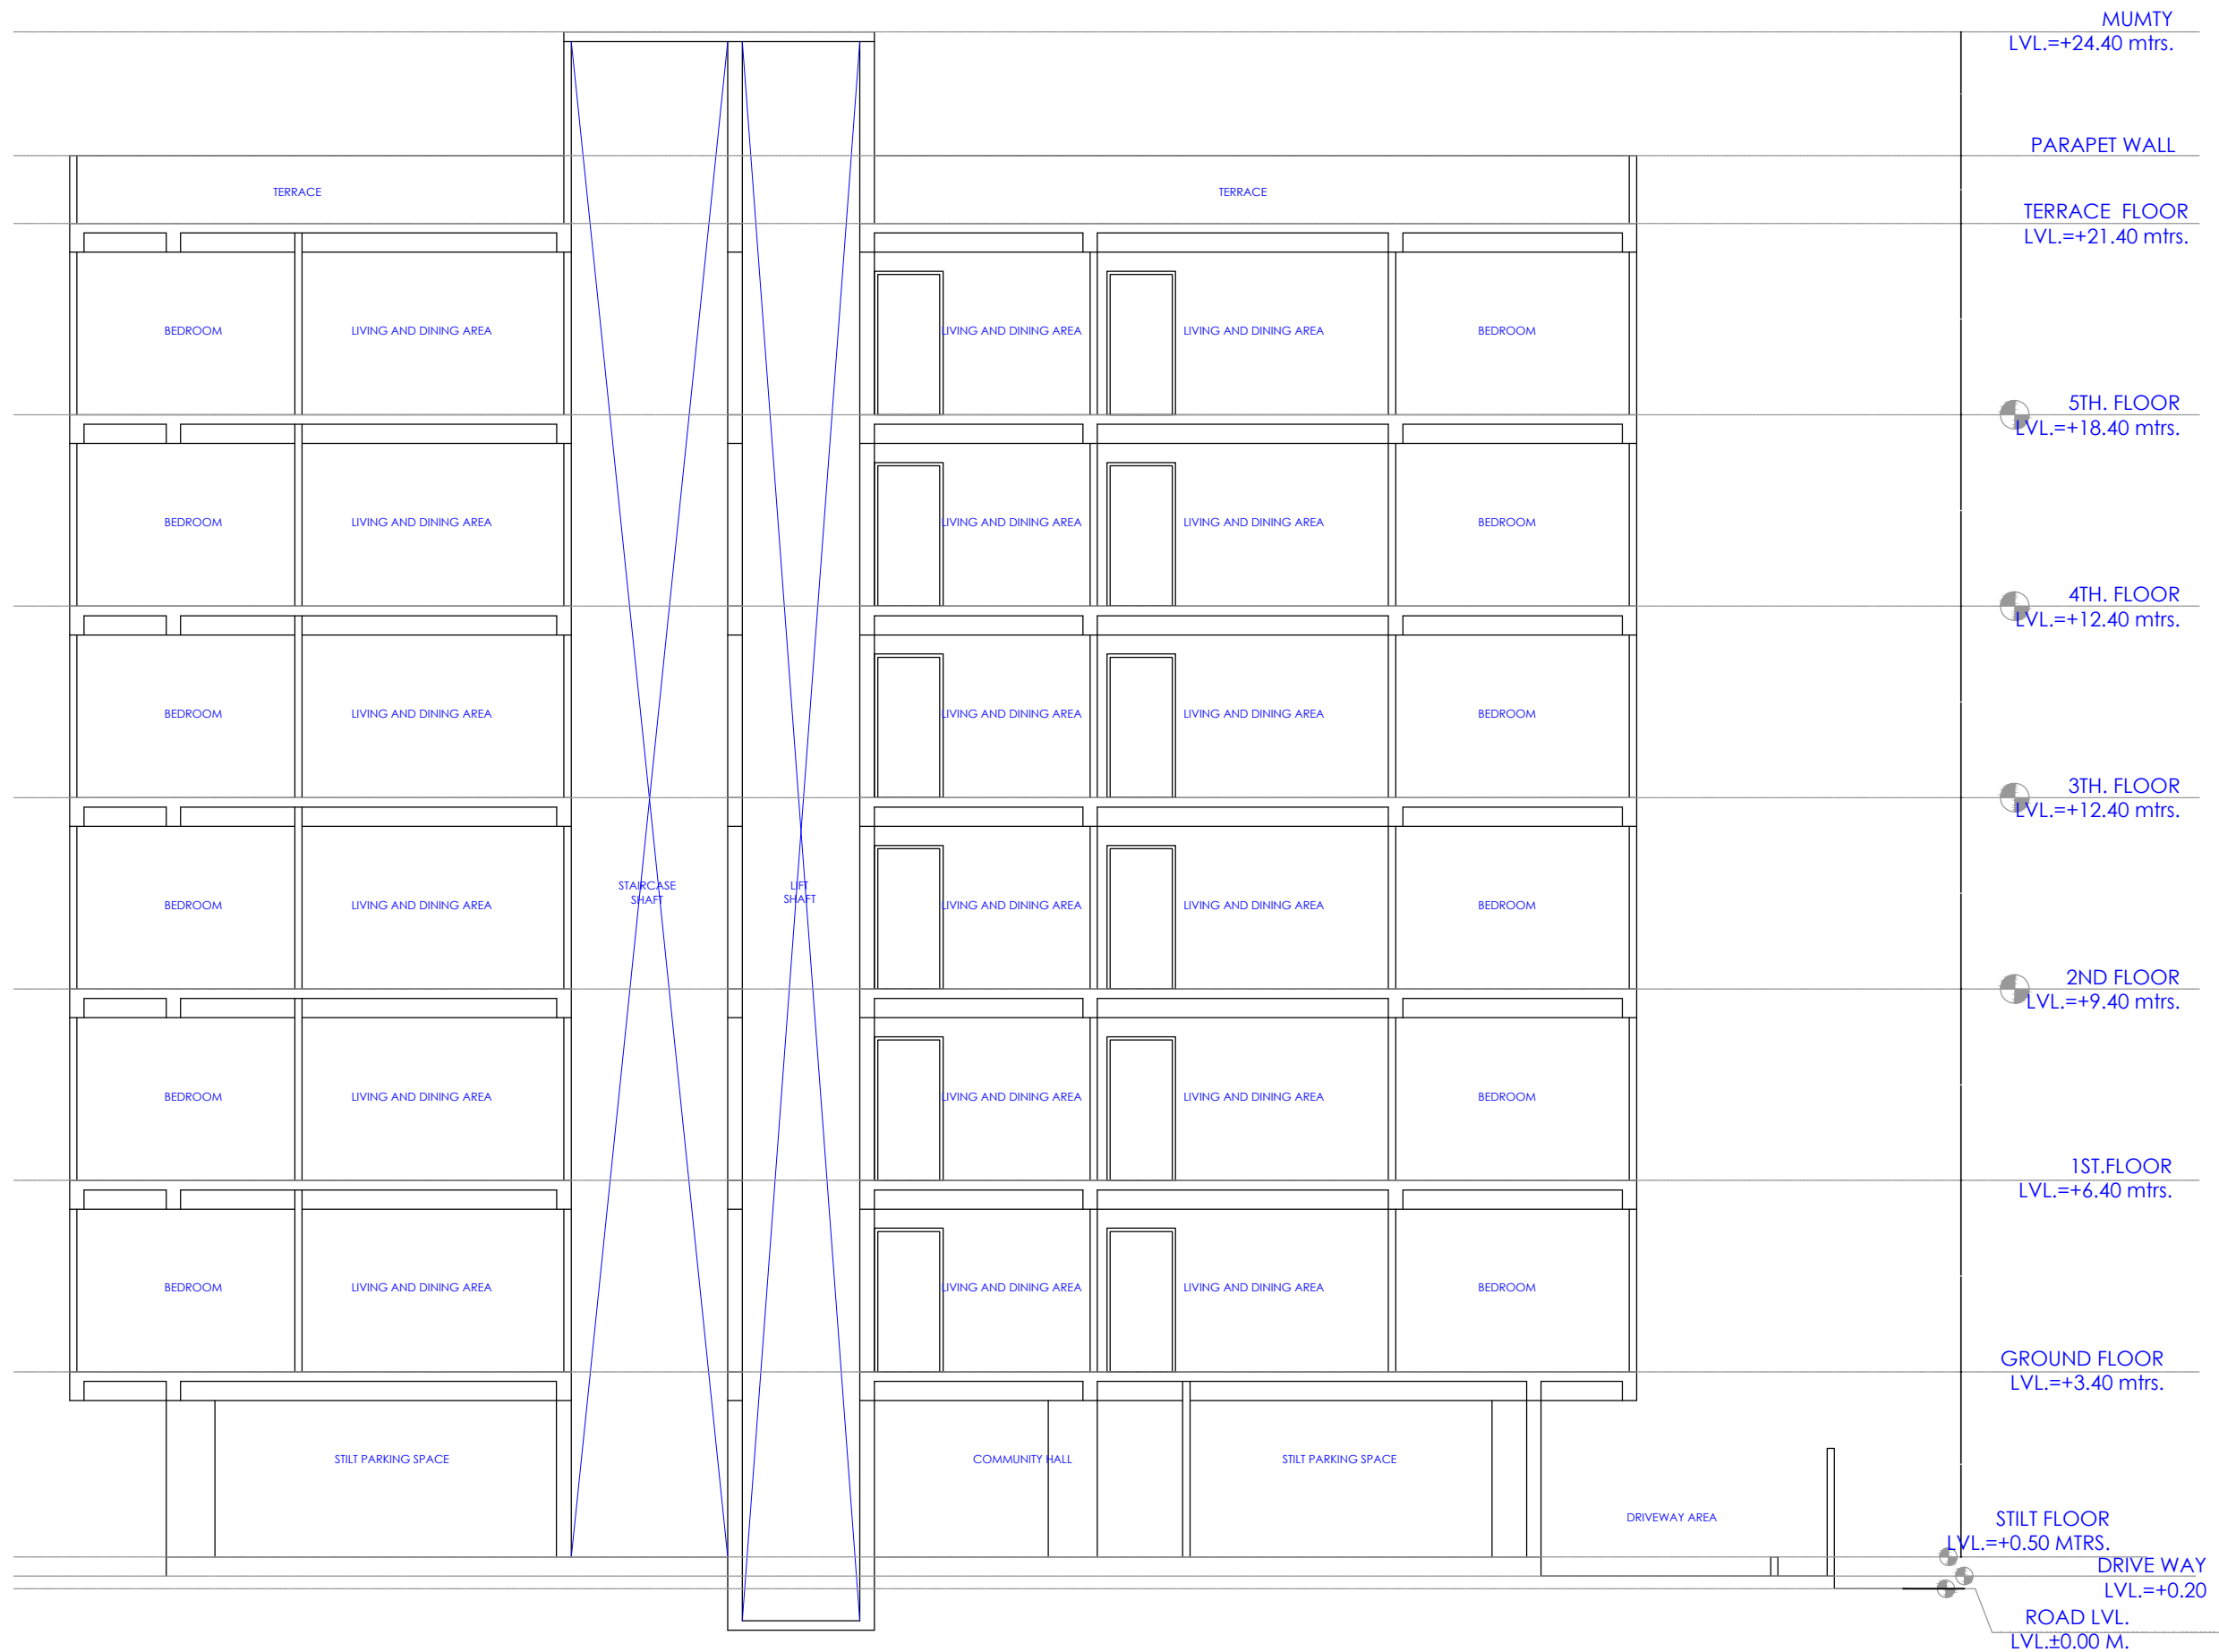

WARNING

1. This drawing is the sole copyright of Architects **VISTAAR** and should be used for the purpose expressly issued.

GENERAL NOTES

1. All dimensions are in feet and inches.
2. Do not scale this drawing follow written dimensions only.
3. This drawing should be read in conjunction with other architectural and structural drawings.
4. Any discrepancy in the drawing should be immediately brought to the notice of architect.

PROJECT TITLE

BD PRIME II
PROPOSED RESIDENTIAL
BUILDING AT PLOT-1, GANPATI ENCLAVE,
SIRSI, JAIPUR

DRAWING TITLE


SECTION & STAIRCASE
DETAILS

ARCHITECTS :

VISTAAR ARCHITECTS & PLANNERS
Architects :: Interior Designers
B-2/12, Chitrkoot scheme,
main Gandhi Path, Opp mall of jaipur, Jaipur
PH.- 0141-4116461, 09001010366

PATH :-

DRN.	DATE	REV.	NORTH
MANOJ KUMAWAT	12-01-2026		
SCALE	JOB NO.		
N.T.S			

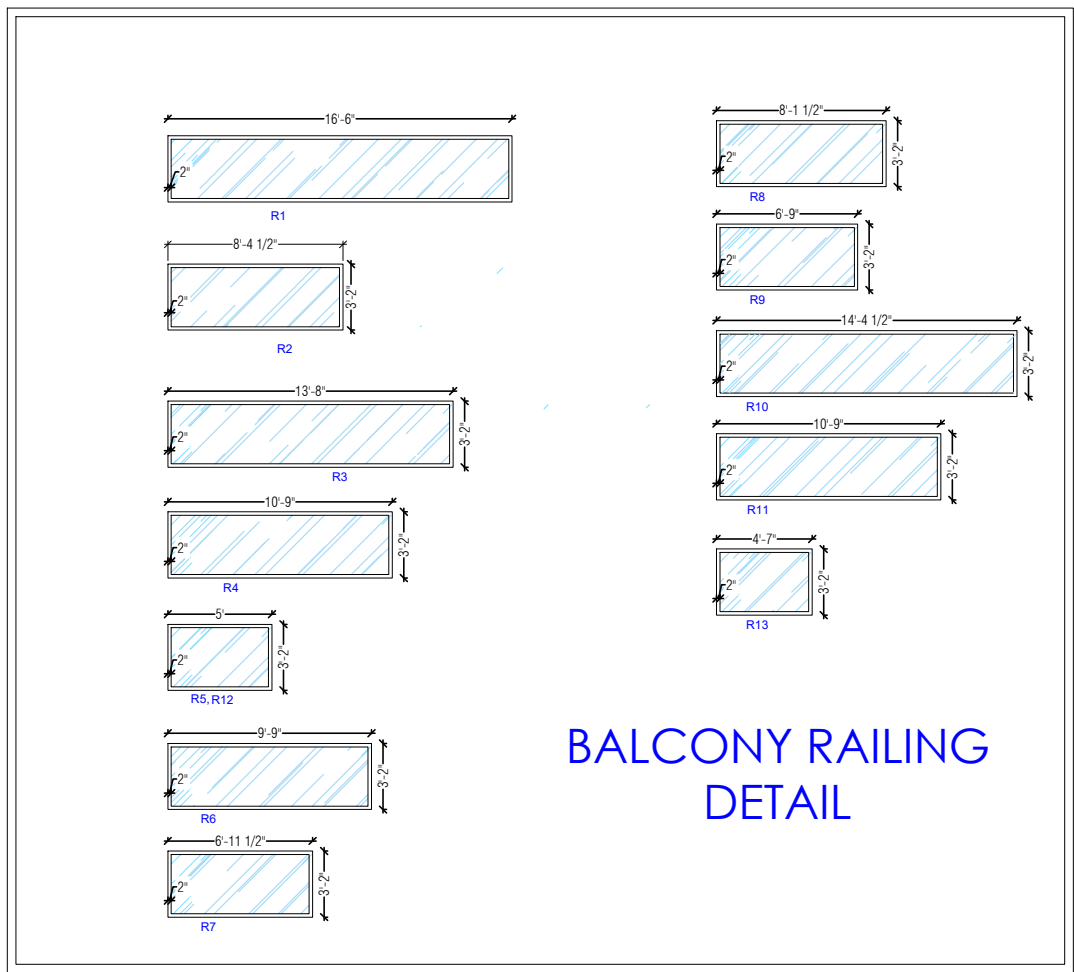

FRONT ELEVATION PLAN



WEST SIDE ELEVATION PLAN

WARNING

1. This drawing is the sole copyright of Architects **VISTAAR** and should be used for the purpose expressly issued.

GENERAL NOTES

1. All dimensions are in feet and inches.
2. Do not scale this drawing follow written dimensions only.
3. This drawing should be read in conjunction with other architectural and structural drawings.
4. Any discrepancy in the drawing should be immediately brought to the notice of architect.

PROJECT TITLE

BD PRIME II
PROPOSED RESIDENTIAL
BUILDING AT PLOT-1, GANPATI ENCLAVE,
SIRSI, JAIPUR

DRAWING TITLE

ELEVATION & BALCONY
RAILING DETAILS

ARCHITECTS :


VISTAAR ARCHITECTS & PLANNERS
Architects :: Interior Designers
B-2/12, Chitrkoot scheme,
main Gandhi Path, Opp mall of jaipur, Jaipur
PH.- 0141-4116461, 09001010366

PATH:-

DRN.	DATE	REV.	NORTH
MANOJ KUMARWAT	12-01-2026		
SCALE	JOB NO.		
N.T.S			

Vidya Sharma
VIDYA SHARMA
CA/2011/52069
CTP RAJ/Architect/2021/37

For SHRI BD BUILDERS
Chhavi Rastogi
Partner

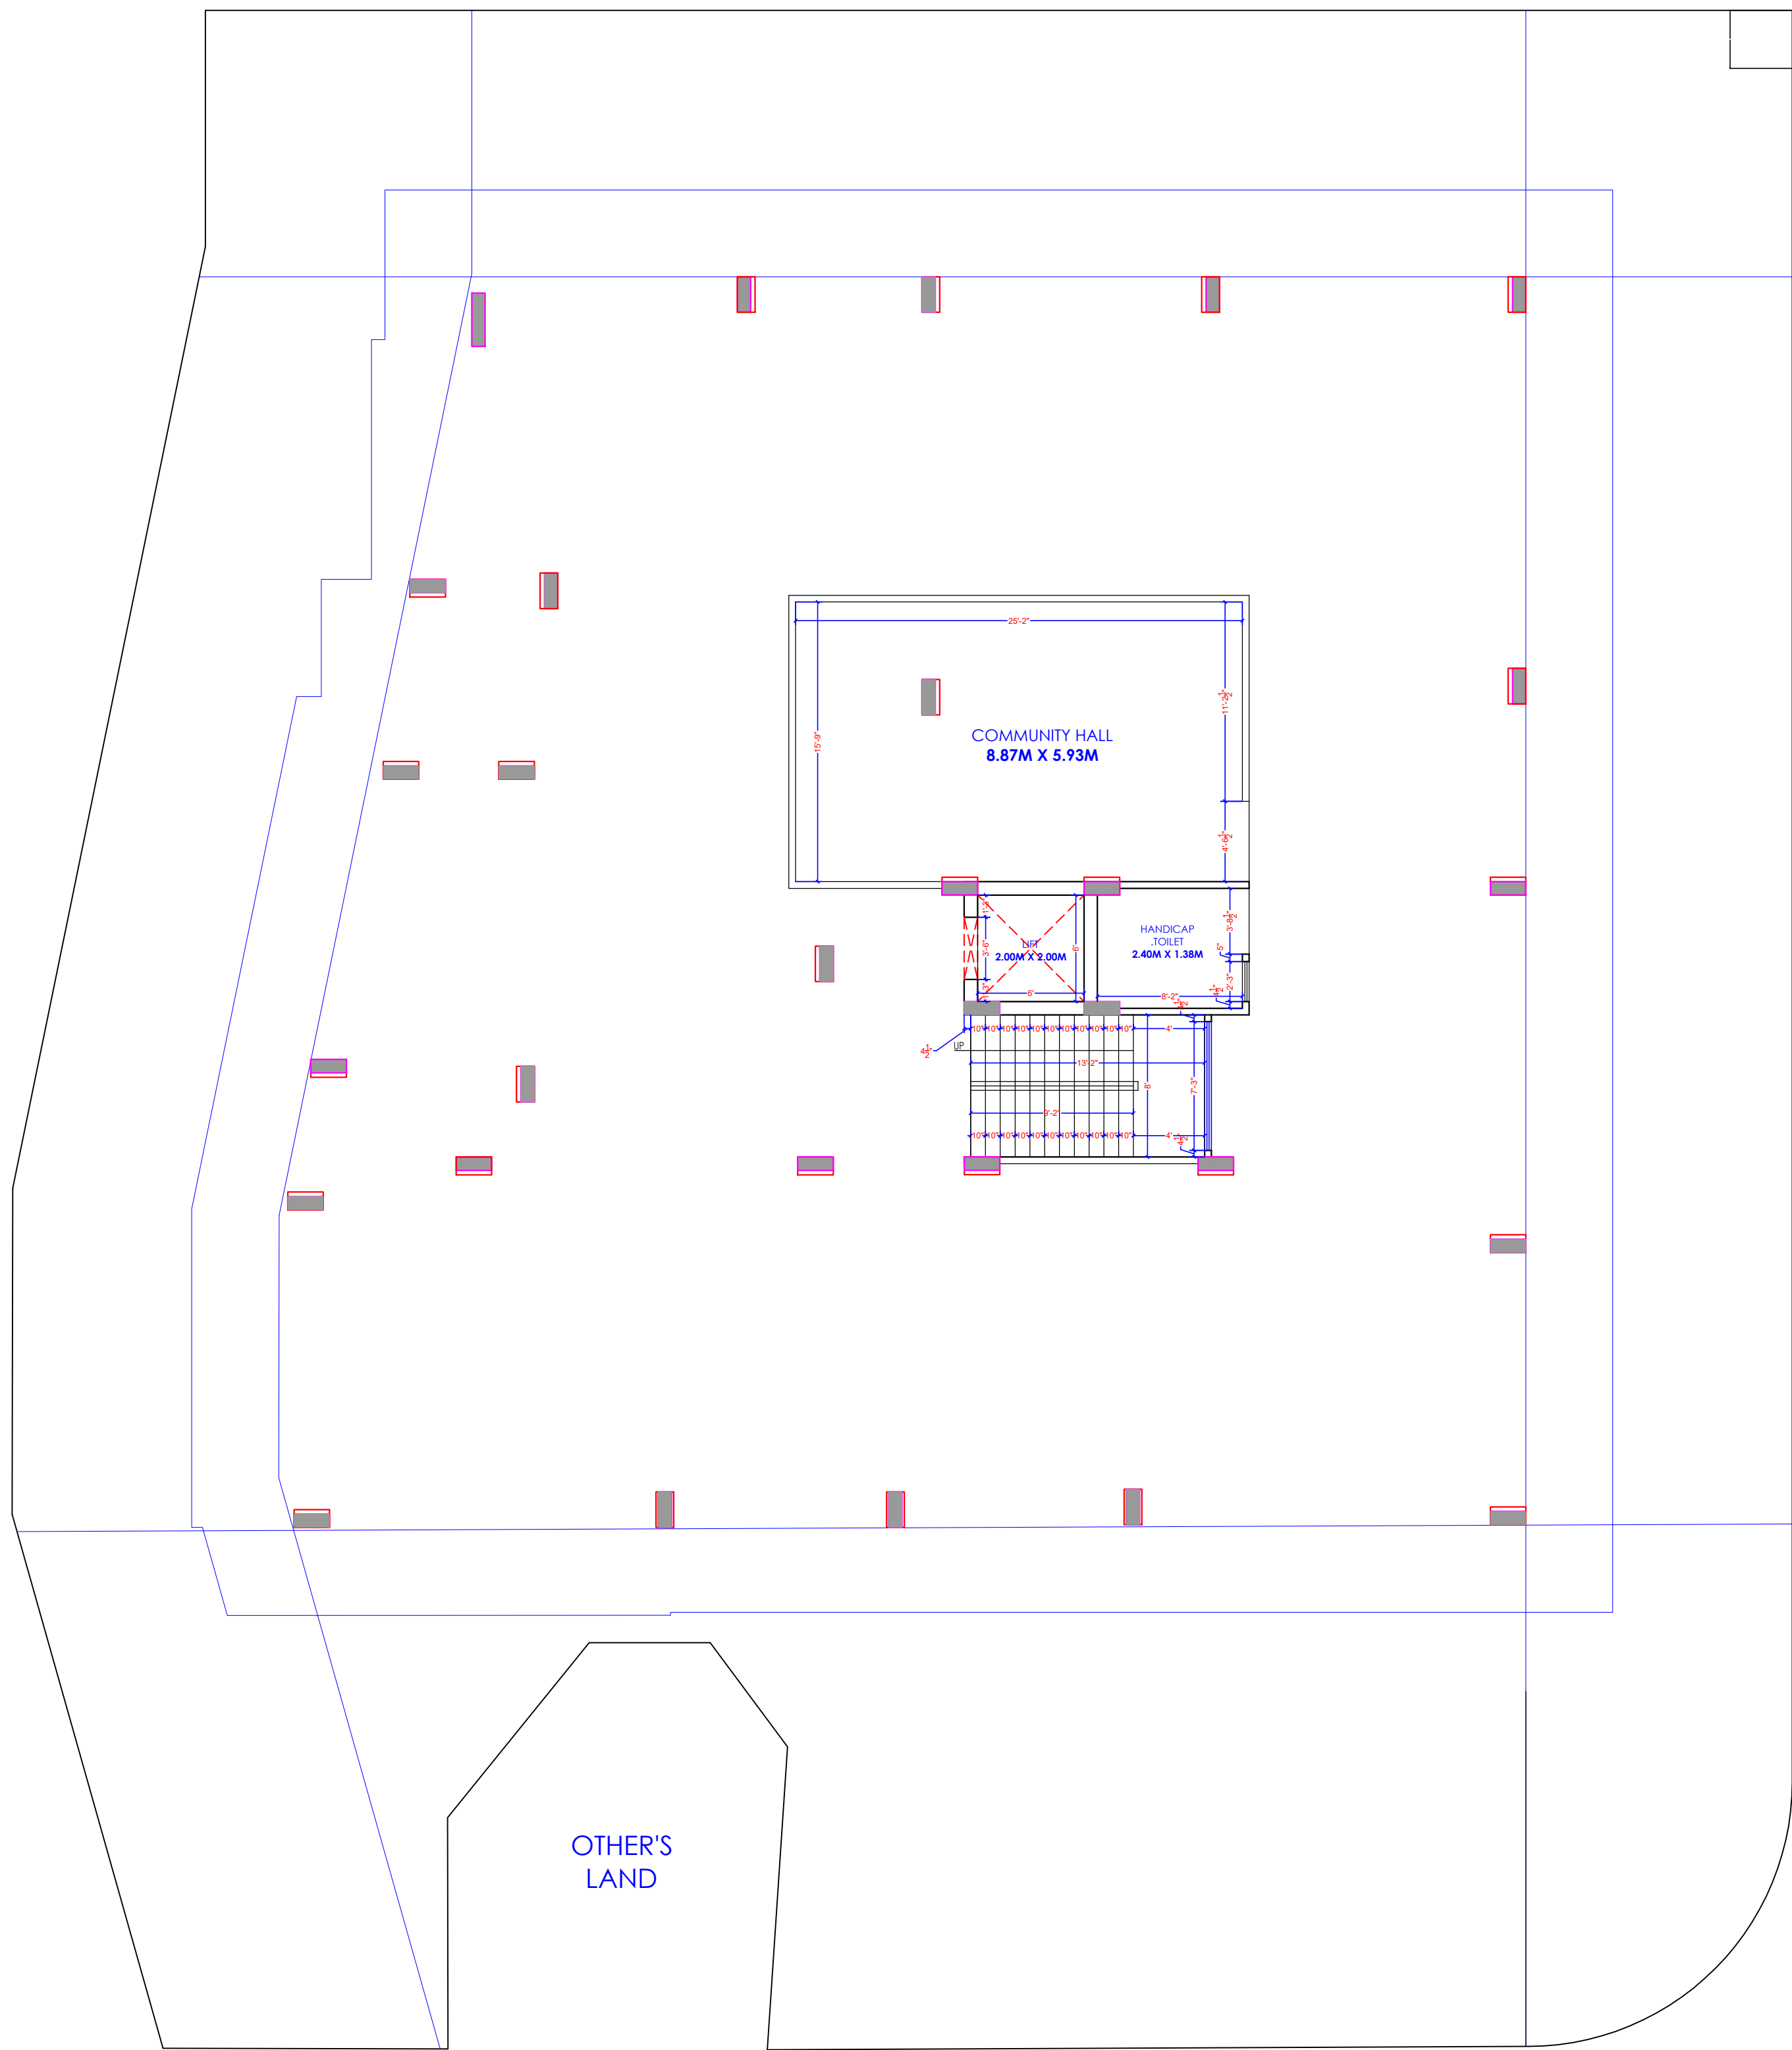

ROAD 9.00 MT. WIDE

PROPOSED ZONAL PLAN ROAD 60.0 MT. WIDE

STILT(PARKING)FLOOR PLAN

[Signature]
VIJAY SHARMA
CA/2011/52069
CTP RAJ/Architect/2021/37

For SHRI BD BUILDERS
[Signature]
Partner

WARNING

1. This drawing is the sole copyright of Architects **VISTAAR** and should be used for the purpose expressly issued.

GENERAL NOTES


- 1. All dimensions are in feet and inches.
- 2. Do not scale this drawing follow written dimensions only.
- 3. This drawing should be read in conjunction with other architectural and structural drawings.
- 4. Any discrepancy in the drawing should be immediately brought to the notice of architect.

PROJECT TITLE
BD PRIME II
PROPOSED RESIDENTIAL
BUILDING AT PLOT-1,GANPATI ENCLAVE,
SIRSI,JAIPUR

DRAWING TITLE
STILT(PARKING)FLOOR
WORKING PLAN

ARCHITECTS :
VISTAAR ARCHITECTS & PLANNERS
Architects :: Interior Designers
B-2/12, Chitrkoot scheme,
main Gandhi Path,Opp mall of jaipur,Jaipur
PH:- 0141-4116461,09001010366

PATH :		DATE	REV.	NORTH
DRN.	MANOJ KUMAWAT	12-01-2026		
SCALE		JOB NO.		
N.T.S				

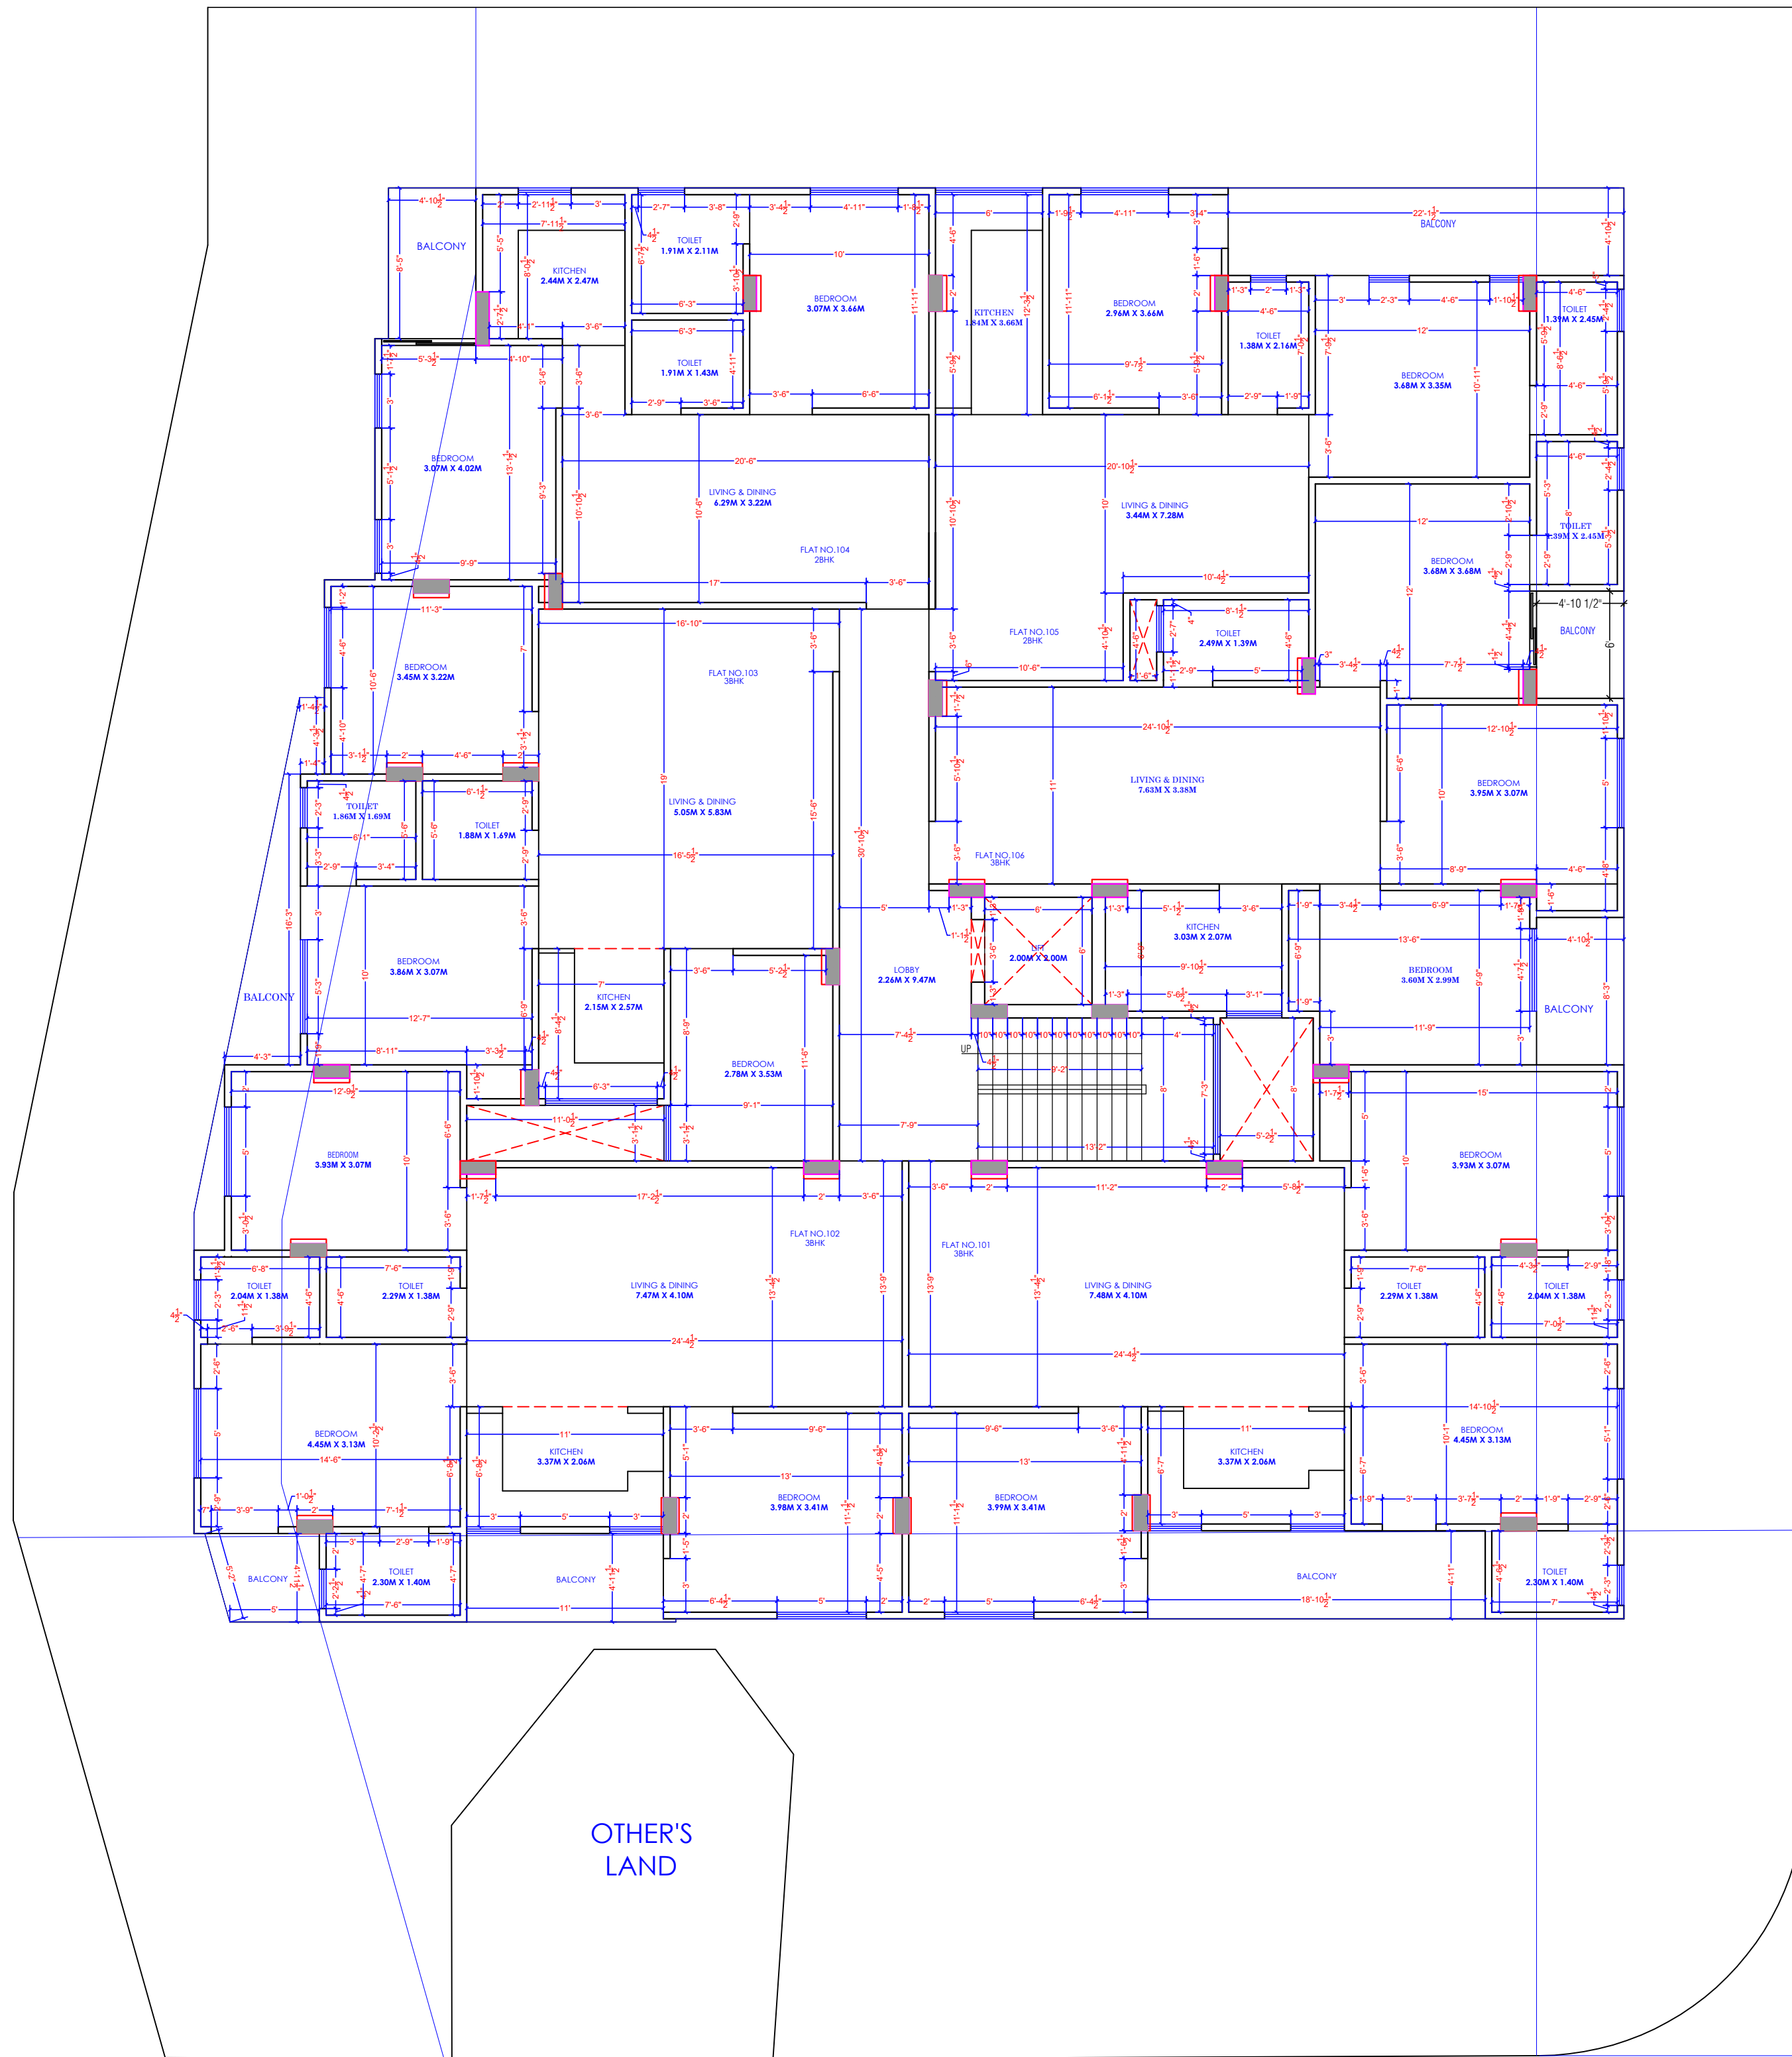

ROAD 9.00 MT. WIDE

PROPOSED ZONAL PLAN ROAD 60.0 MT. WIDE

Vijay Sharma
VIJAY SHARMA
CA/2011/52059
CTP RA3/Architect/2021/37

For SHRI BD BUILDERS
Manoj Kumawat
Partner

WARNING

1. This drawing is the sole copyright of Architects **VISTAAR** and should be used for the purpose expressly issued.

GENERAL NOTES

1. All dimensions are in feet and inches.
2. Do not scale this drawing follow written dimensions only.
3. This drawing should be read in conjunction with other architectural and structural drawings.
4. Any discrepancy in the drawing should be immediately brought to the notice of architect.

PROJECT TITLE

BD PRIME II
PROPOSED RESIDENTIAL
BUILDING AT PLOT-1, GANPATI ENCLAVE,
SIRSI, JAIPUR


DRAWING TITLE

GROUND TO 5TH.FLOOR
WORKING PLAN

ARCHITECTS :

VISTAAR ARCHITECTS & PLANNERS
Architects :: Interior Designers
B-2/12, Chitrkoot scheme,
main Gandhi Path, Opp mall of jaipur, Jaipur
PH:- 0141-4116461, 09001010366

PATH :	DATE	REV.	NORTH
DRN.	12-01-2026		
MANOJ KUMAWAT			
SCALE	JOB NO.		
N.T.S			

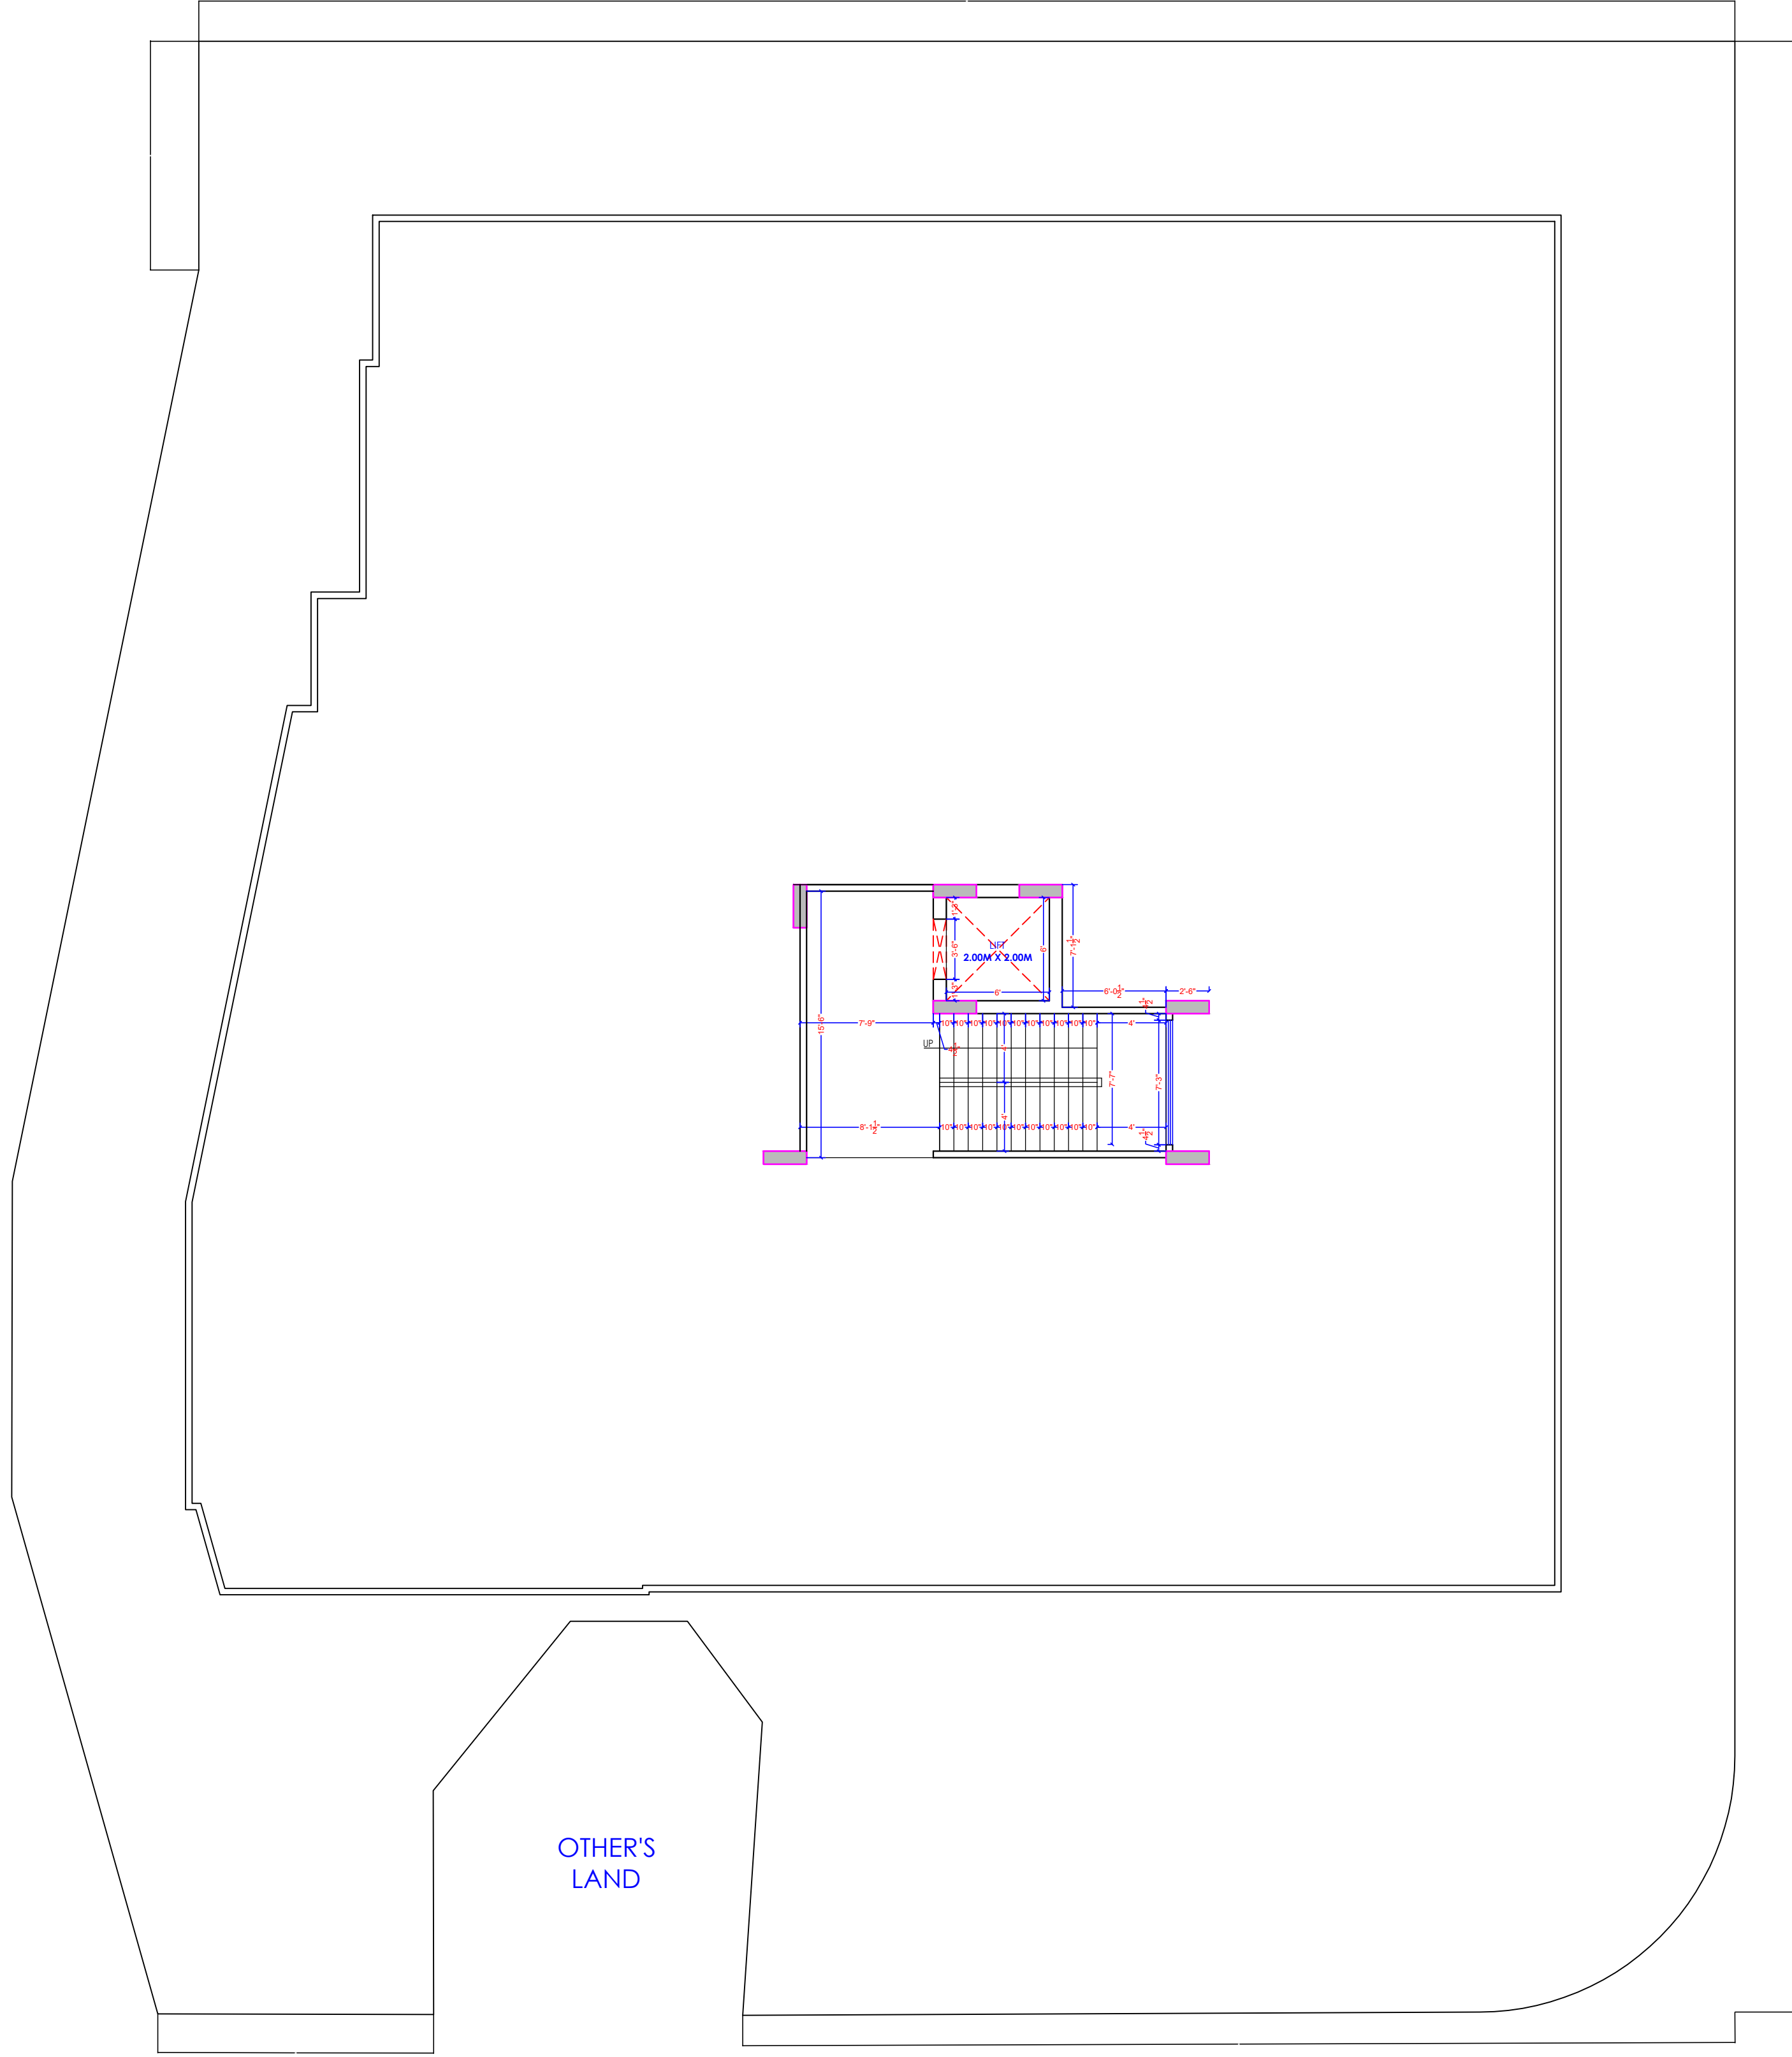

-----PROPOSED ZONAL PLAN ROAD 60.0 MT. WIDE-----

-----ROAD 9.00 MT. WIDE-----

Vijay Sharma
VIJAY SHARMA
CA/2011/52069
CTP RAJ/Architect/2021/37

For SHRI BD BUILDERS
Manoj Ray
Partner

WARNING

1. This drawing is the sole copyright of Architects **VISTAAR** and should be used for the purpose expressly issued.

GENERAL NOTES







- 1. All dimensions are in feet and inches.
- 2. Do not scale this drawing follow written dimensions only.
- 3. This drawing should be read in conjunction with other architectural and structural drawings.
- 4. Any discrepancy in the drawing should be immediately brought to the notice of architect.

PROJECT TITLE
BD PRIME II
PROPOSED RESIDENTIAL
BUILDING AT PLOT-1,GANPATI ENCLAVE,
SIRSI,JAIPUR

DRAWING TITLE
TERRACE FLOOR WORKING PLAN

ARCHITECTS :
VISTAAR ARCHITECTS & PLANNERS
Architects :: Interior Designers
B-2/12, Chitrkoot scheme,
main Gandhi Path,Opp mall of jaipur,Jaipur
PH:- 0141-4116461,09001010366

PATH :		DATE	REV.	NORTH
DRN.	MANOJ KUMAWAT	12-01-2026		
SCALE		JOB NO.		
N.T.S				

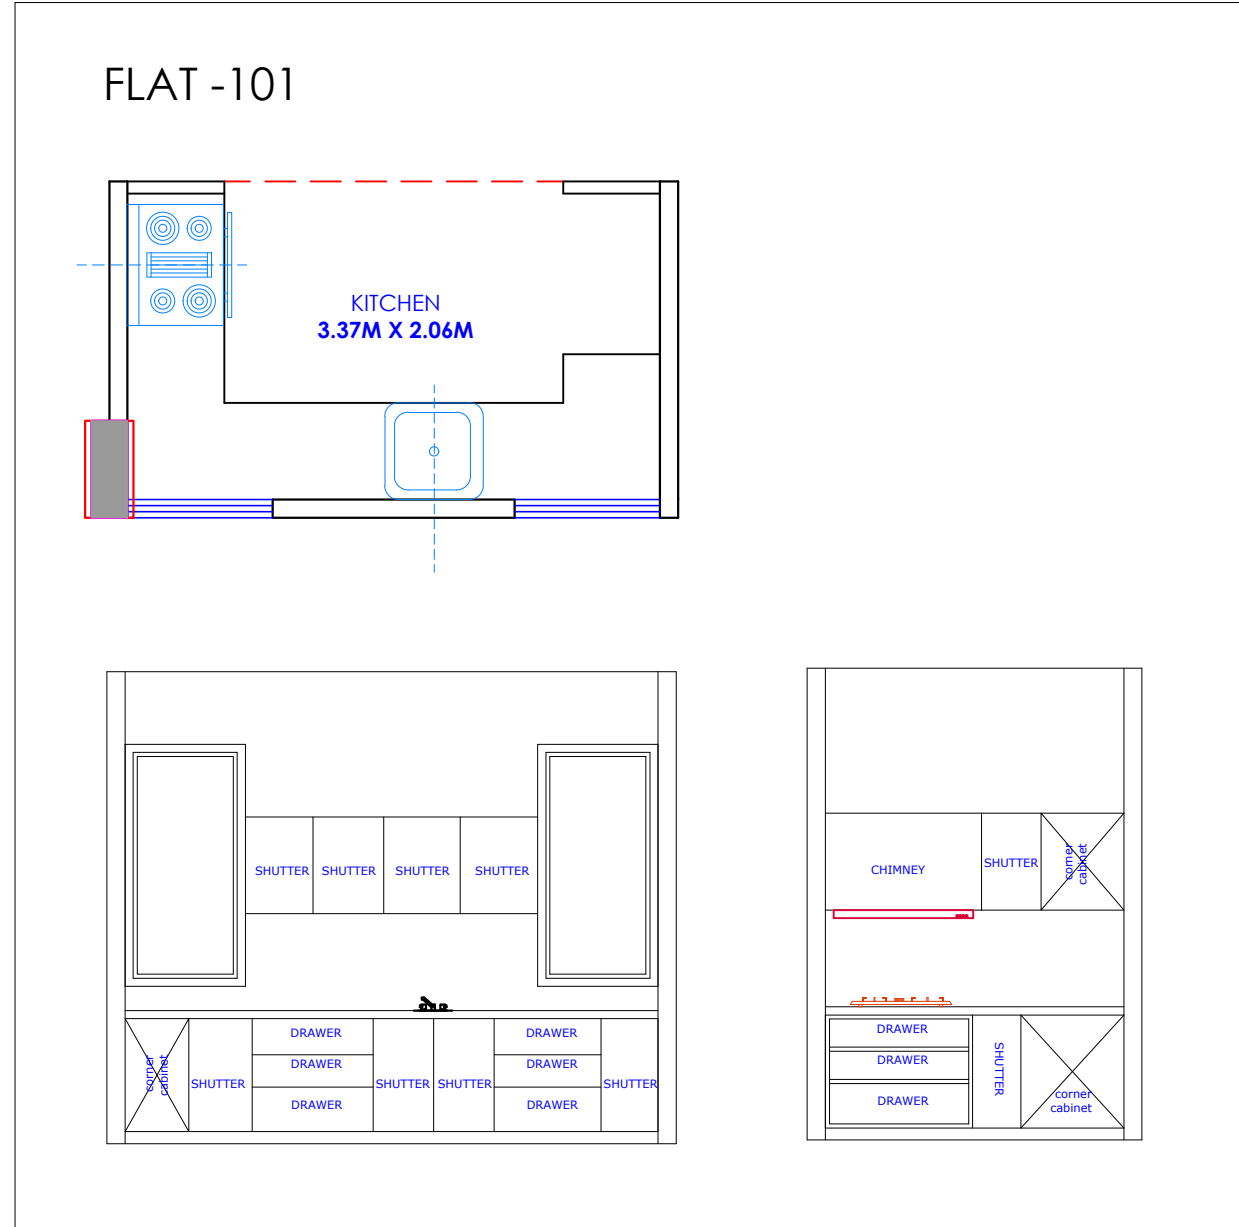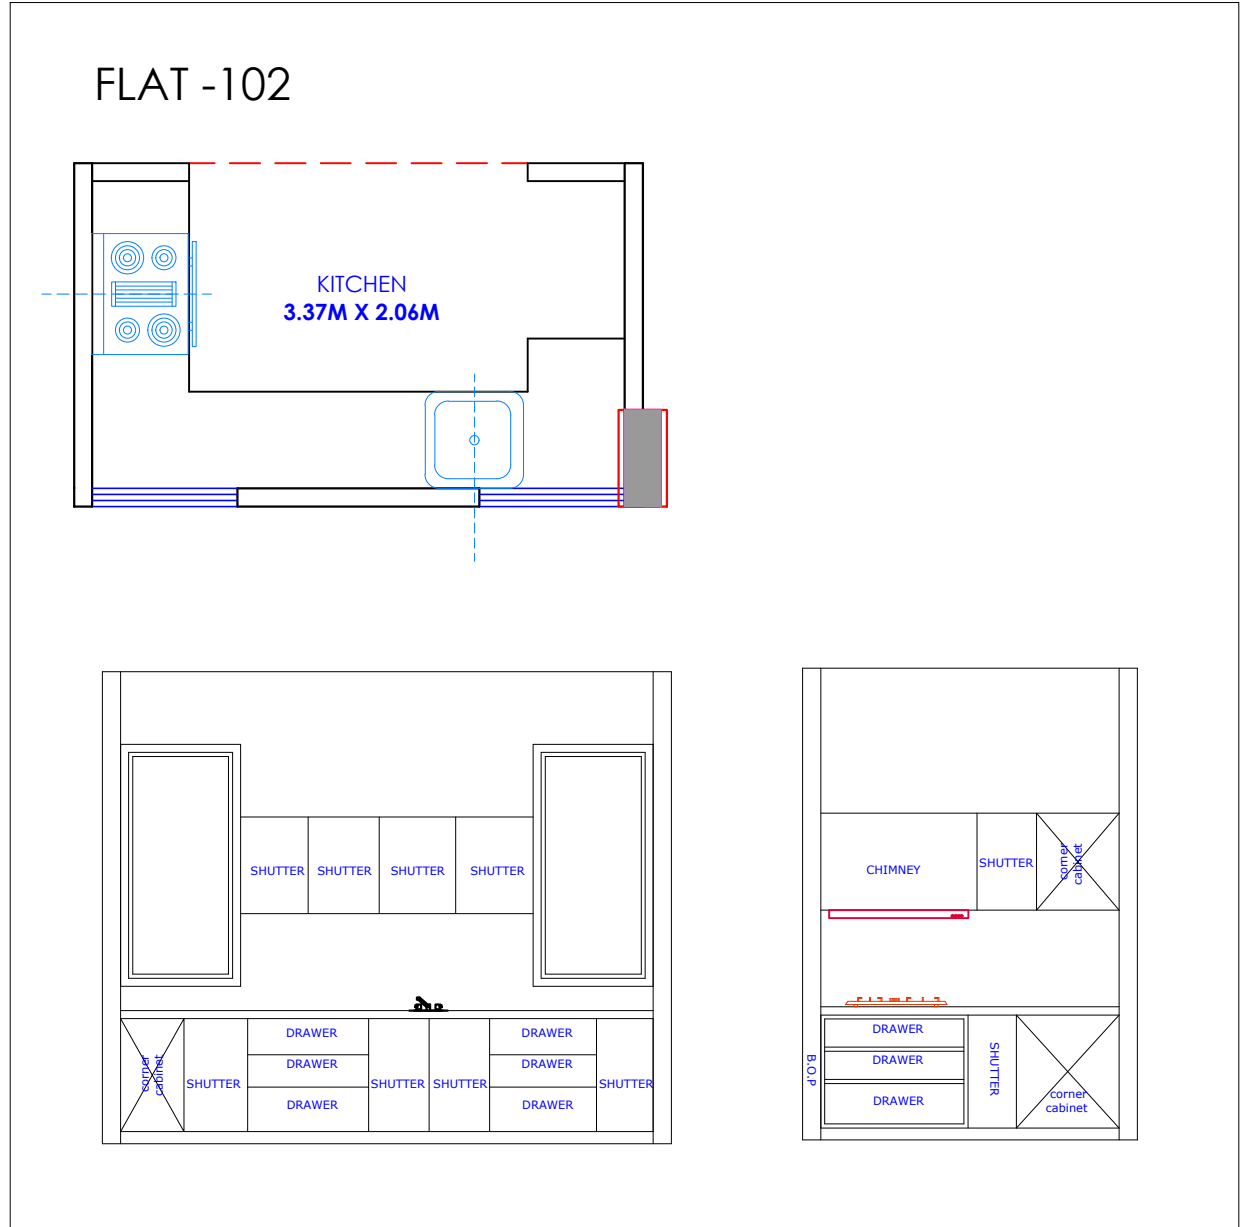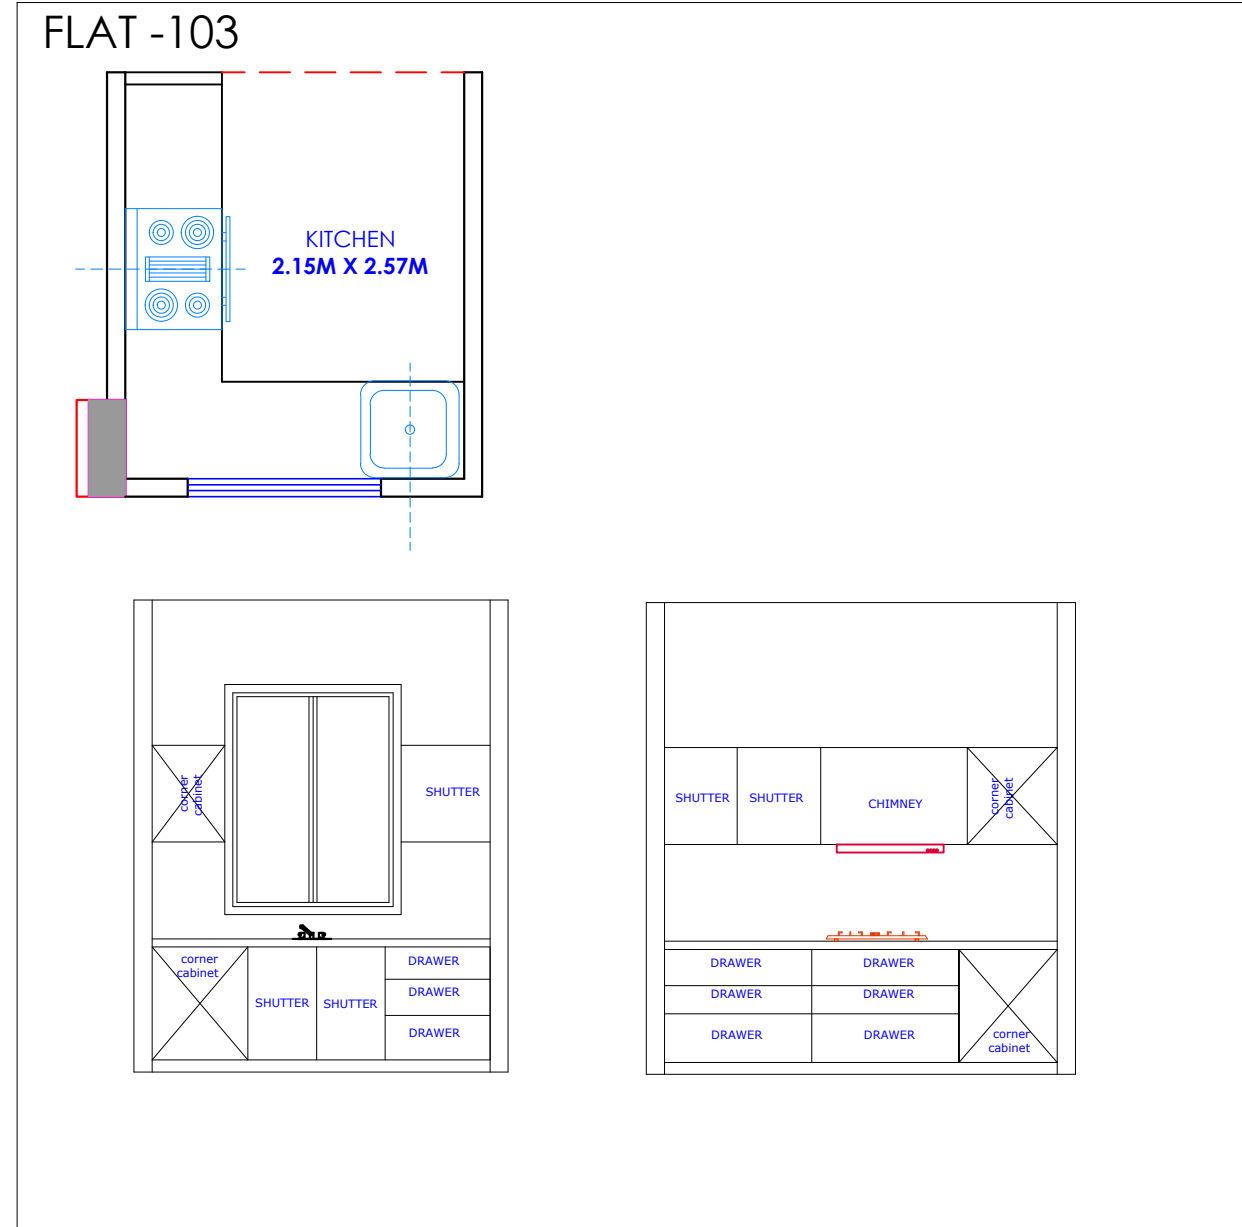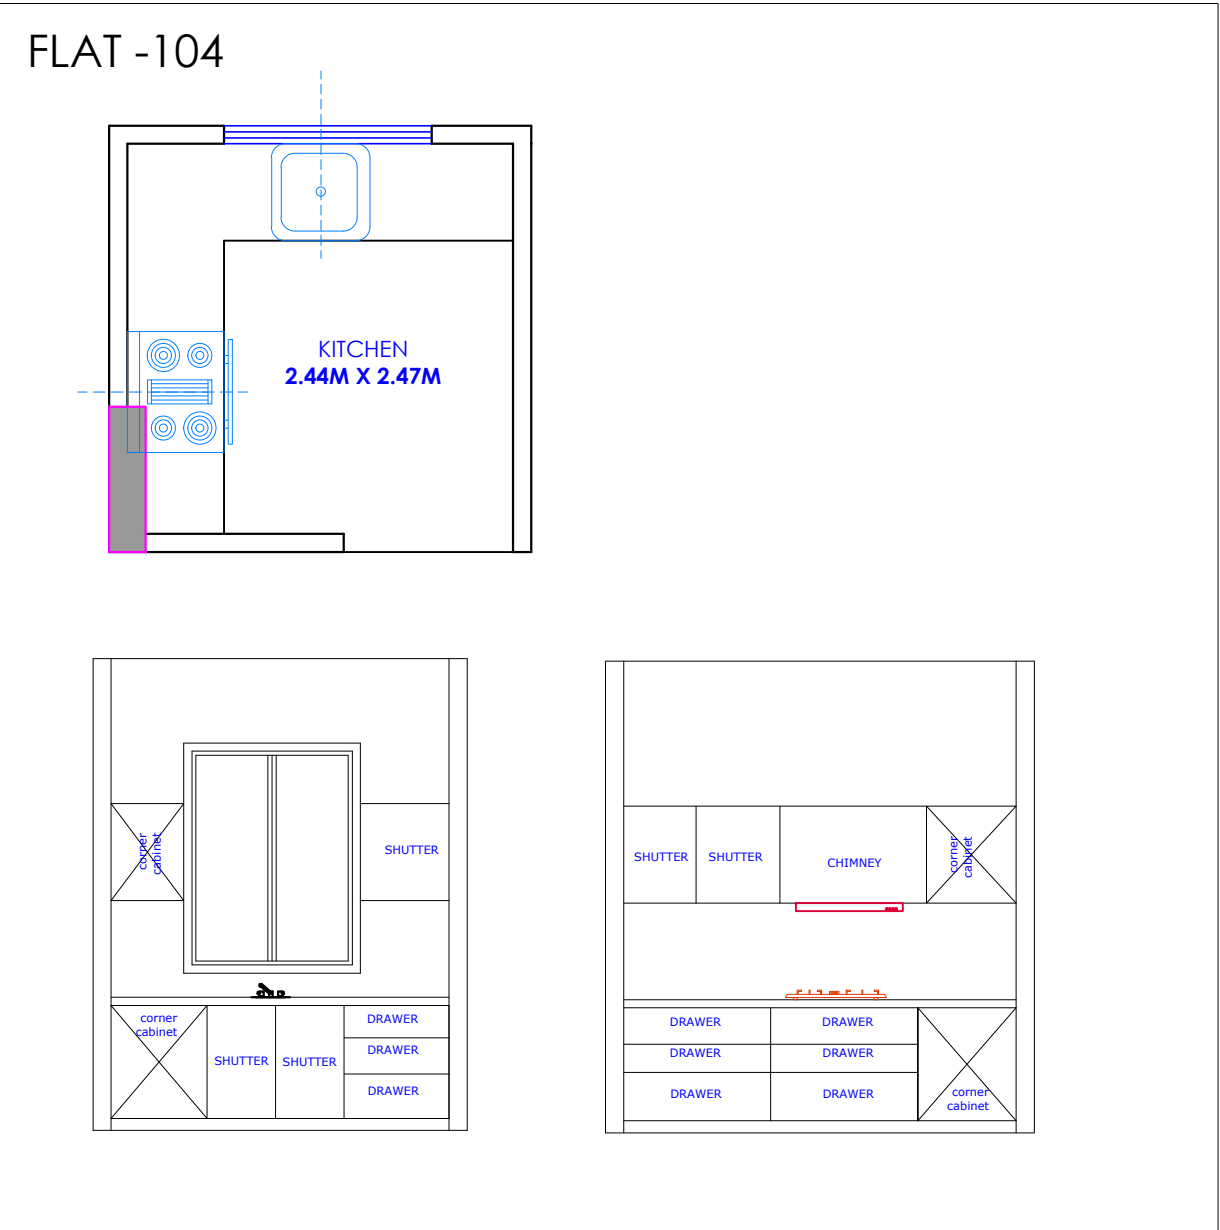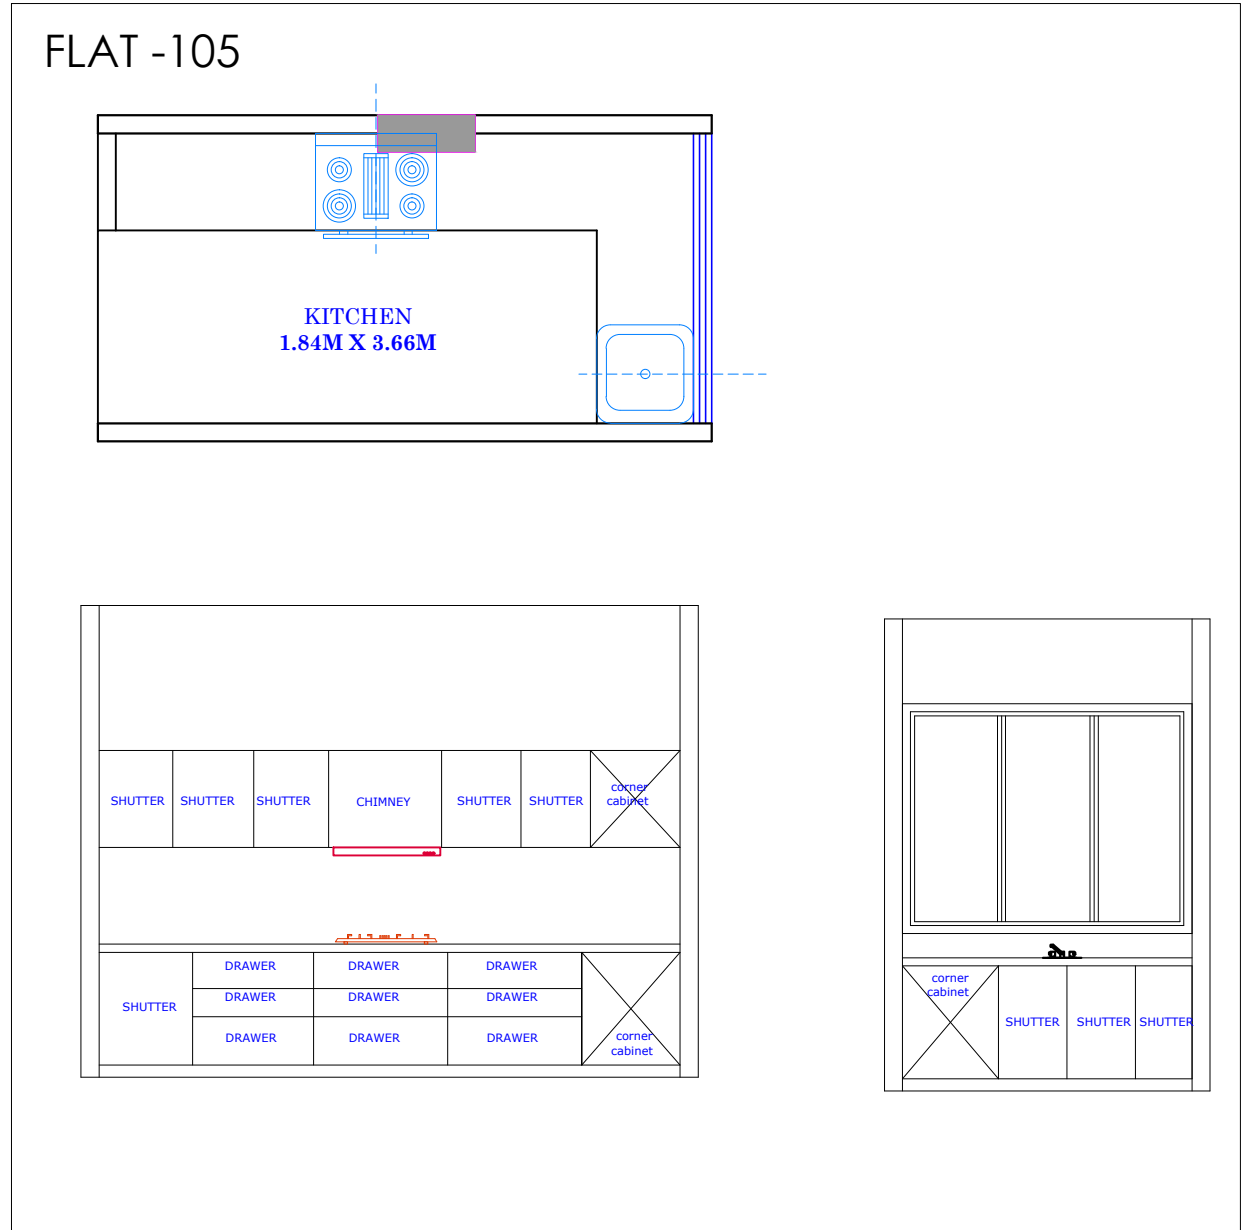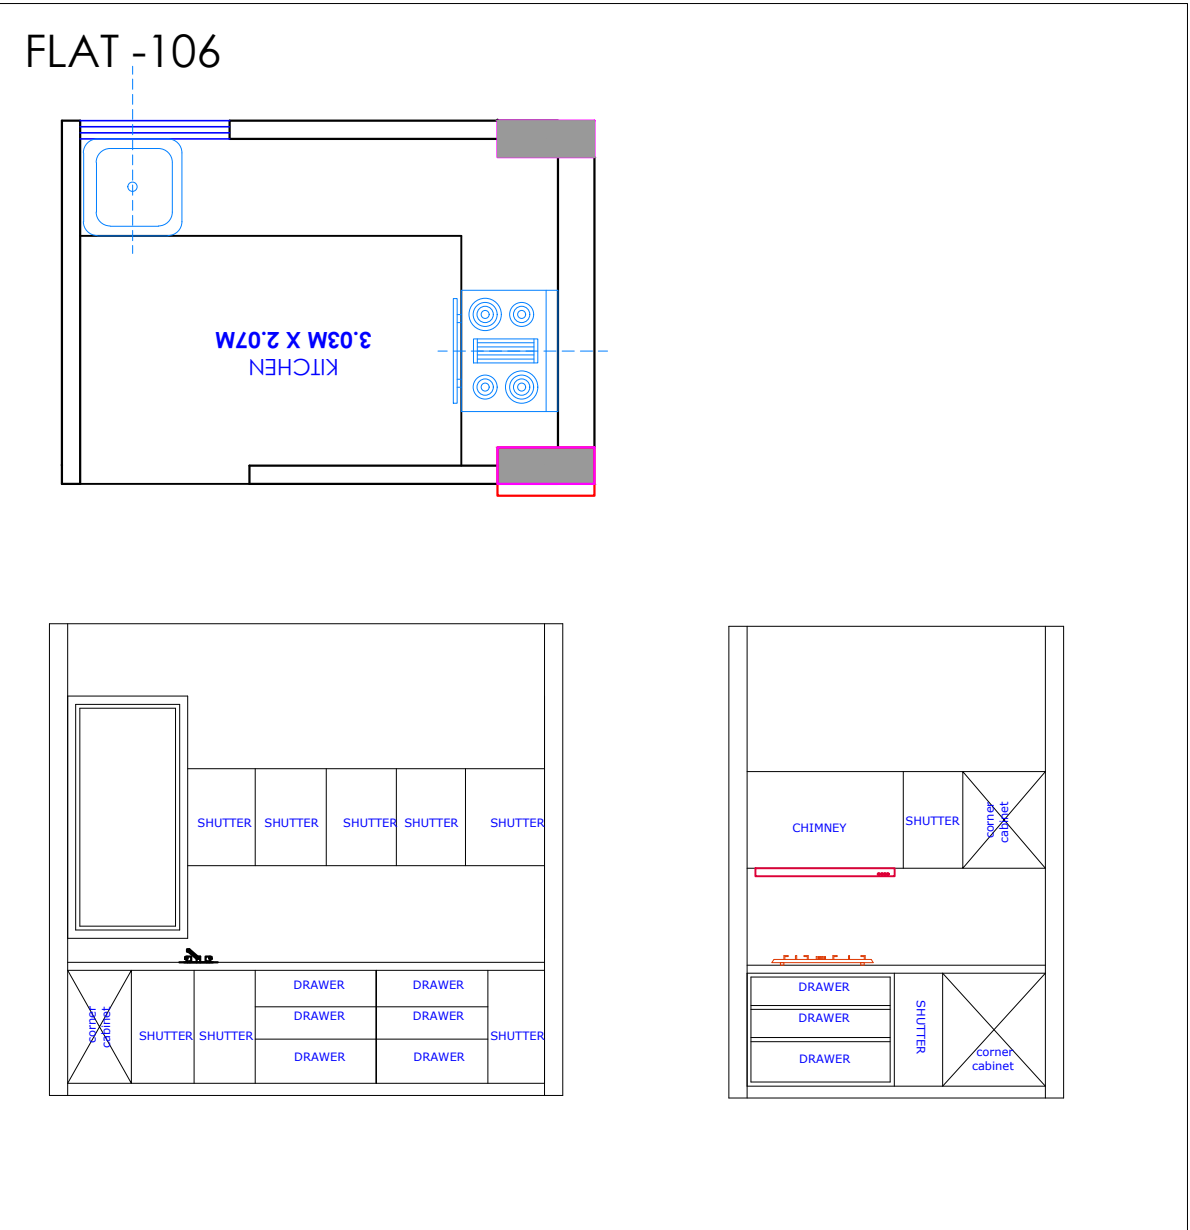

WARNING

1. This drawing is the sole copyright of Architects **VISTAAR** and should be used for the purpose expressly issued.

GENERAL NOTES

1. All dimensions are in feet and inches.
2. Do not scale this drawing follow written dimensions only.
3. This drawing should be read in conjunction with other architectural and structural drawings.
4. Any discrepancy in the drawing should be immediately brought to the notice of architect.

PROJECT TITLE

BD PRIME II
PROPOSED RESIDENTIAL
BUILDING AT PLOT-1,GANPATI ENCLAVE,
SIRSI,JAIPUR

DRAWING TITLE

GROUND TO 5TH.FLOOR KITCHEN

ARCHITECTS :

VISTAAR ARCHITECTS & PLANNERS
Architects :: Interior Designers
B-2/12, Chitrkoot scheme,
main Gandhi Path,Opp mall of jaipur,Jaipur
PH.- 0141-4116461,09001010366

PATH :-			
DRN.	DATE	REV.	NORTH
MANOJ KUMAWAT	12-01-2026		
SCALE	JOB NO.		
N.T.S			

Vijay Sharma
VIJAY SHARMA
CA/2011/52069
CTP RAJ/Architect/2021/37

For SHRI BD BUILDERS
Manoj Kumawat
Partner