


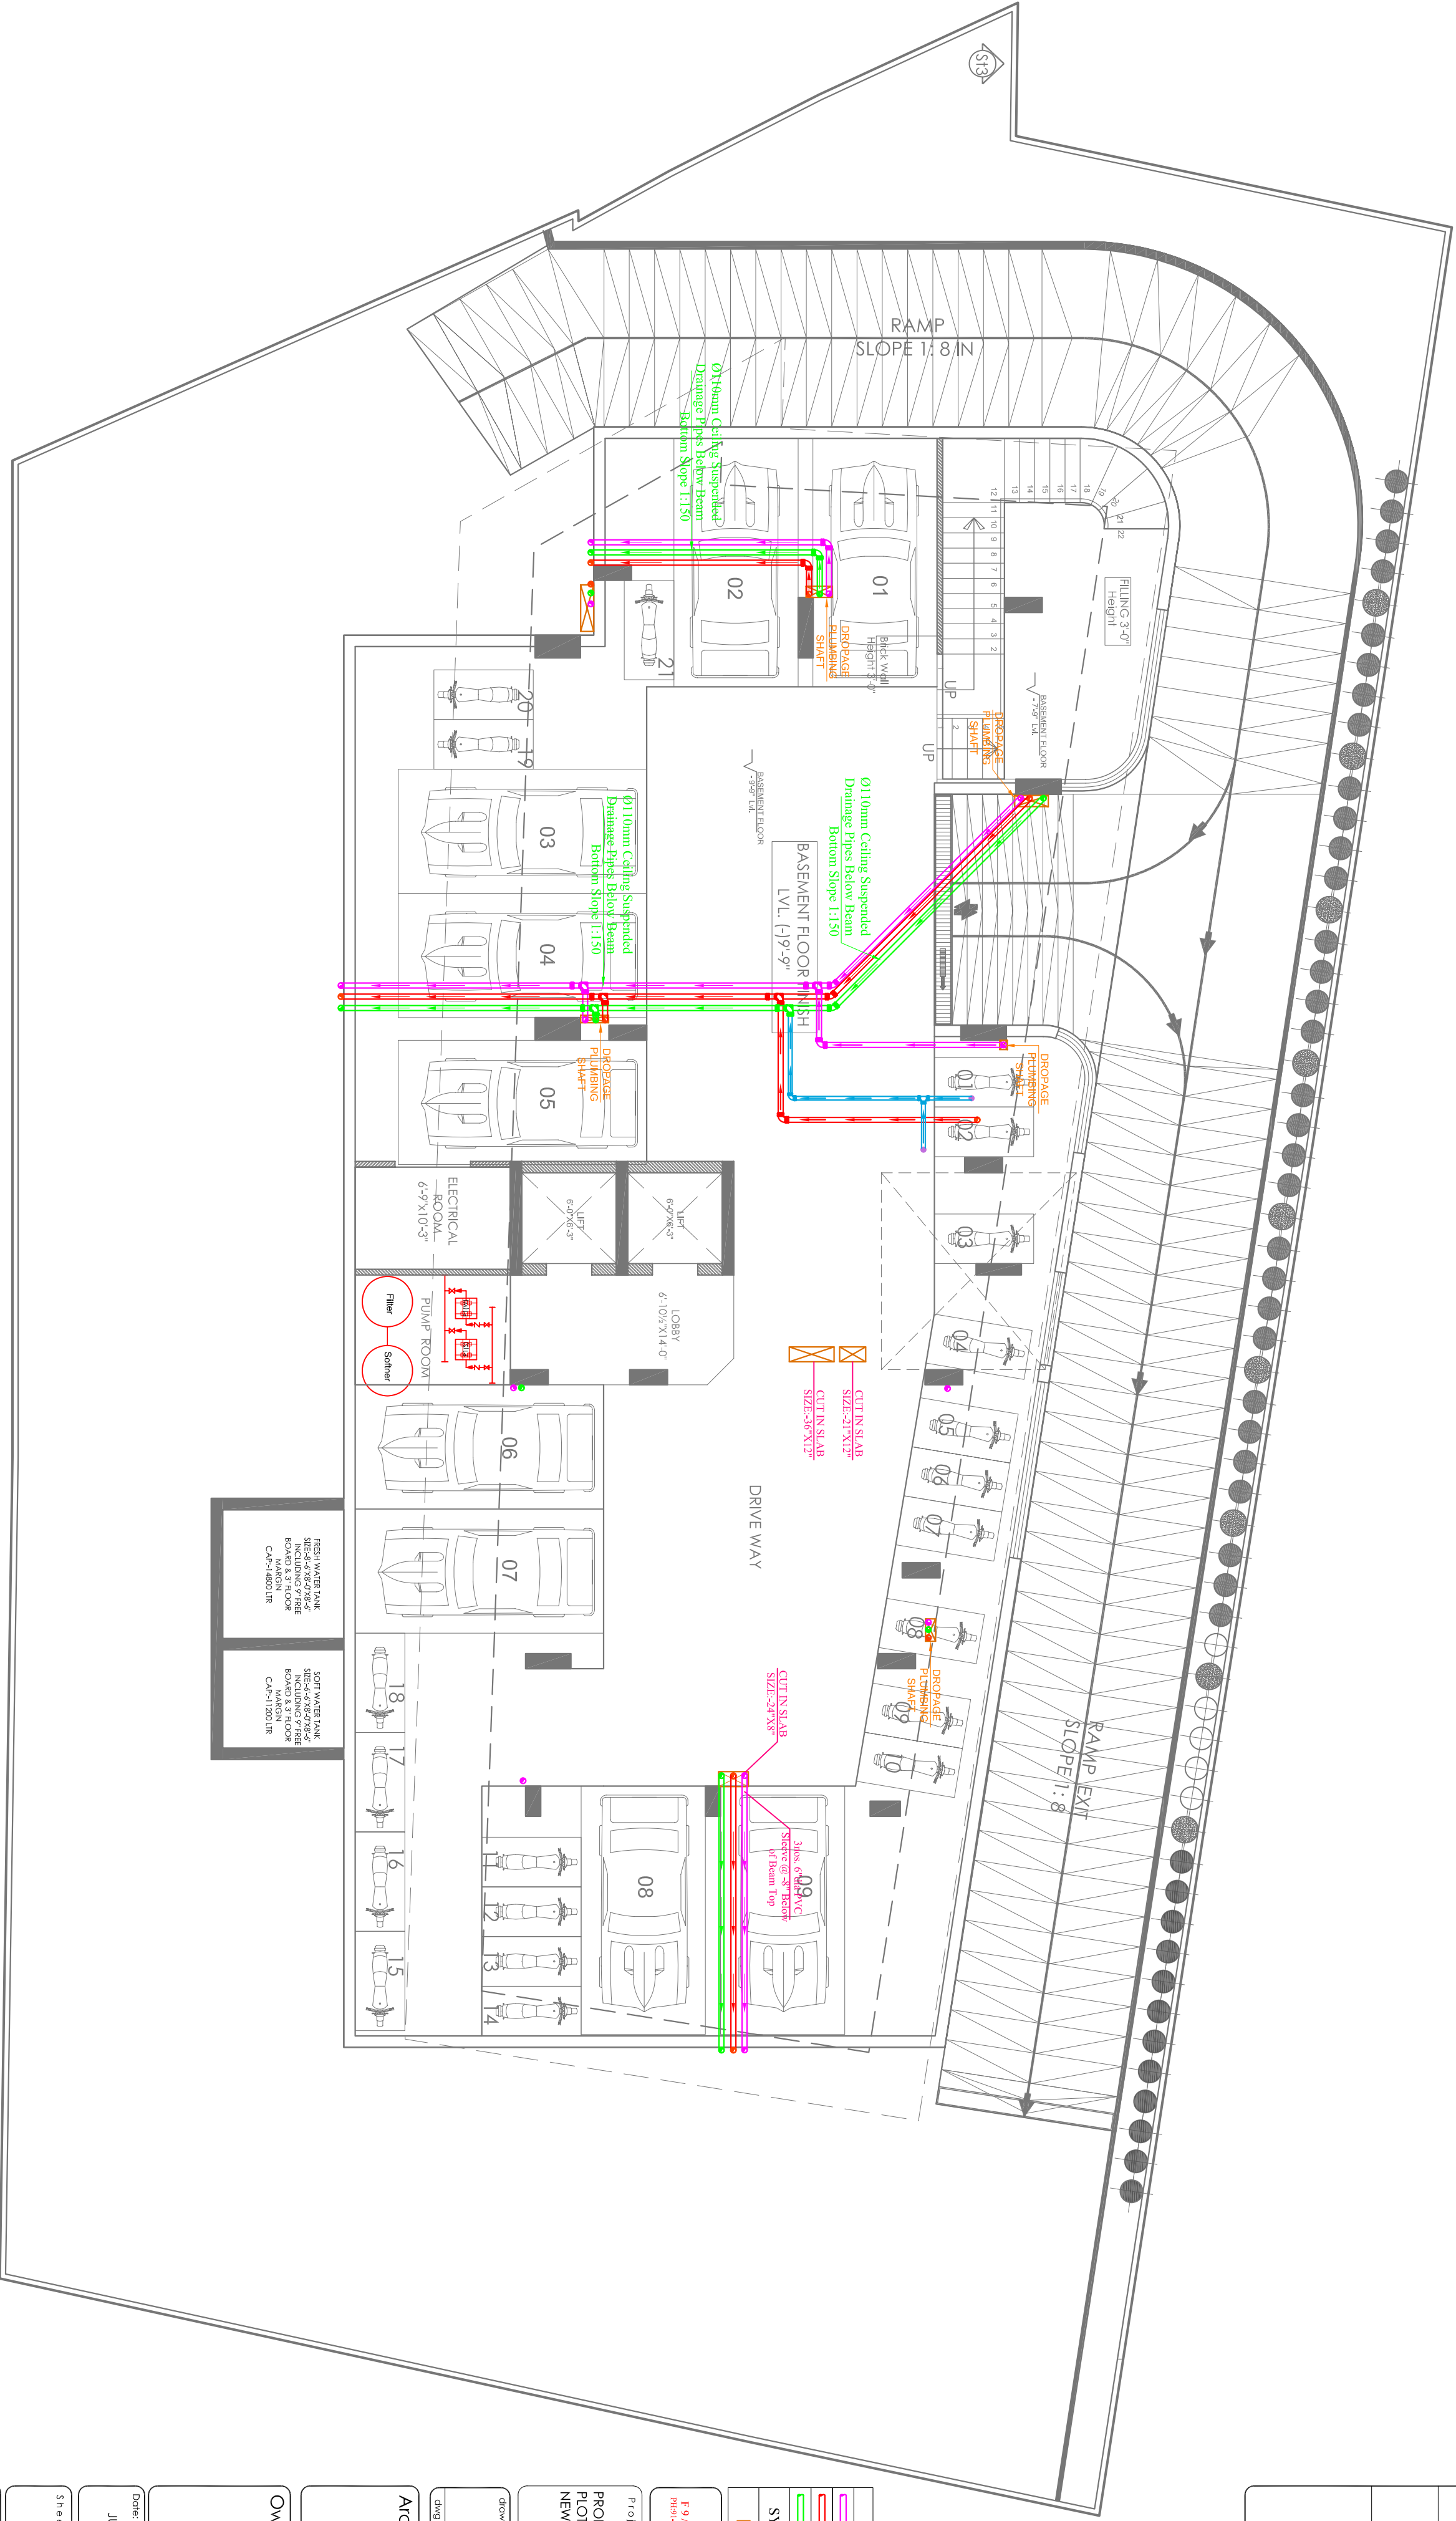

FLOOR PLANS	
ALL DIMENSIONS IN MTS.	03

This drawing is the property of ricky mather & associates.

PIPES & SLOPE DETAIL :-	
	Ø110mm RAIN WATER PIPE SLOPE 1:150
	Ø110mm SOIL WATER PIPE SLOPE 1:150
	Ø110mm WASTE WATER PIPE SLOPE 1:150
SYMBOL	DESCRIPTION
	Cut in Slab

SERVICES CONSULTANT
VRPU CONSULTING
F 9 / 440, Keshav Marg, Chintanagar Scheme, Japur
Ph: 91-141-2324988, 5125444
Mob: 91-981011234988, 5125444

Project :
PROPOSED RESIDENTIAL FLATS AT
PLOT NO. 156, 157 DEVINAGAR,
NEW SANGANER ROAD, JAPUR

Drawing Title :
BASEMENT FLOOR CEILING
SUSPENDED DRAINAGE
PIPES ROUTE PLAN

Architect's Signature

Owner's Signature

Date:	Scale
JUNE 2013	1 : 100
Sheet No.:	NORTH
03	N

ricky mather & associates
architects interior designers planners
33, chuleshwari garden,
Japur, (RAJ) India, 302 001,
tel: 91-141-2324988, 5125444
fax: 91-141-4008700
e-mail: ricky@rickymather.com



FLOOR PLANS

ALL DIMENSIONS
IN MTS.

03

This drawing is the property of ricky mathur & associates

Ø 160mm SOIL WATER PIPE SLOPE 1:1.50
Ø 110mm SOIL WATER PIPE SLOPE 1:1.50
Ø 160mm WASTE WATER PIPE SLOPE 1:1.50
Ø 110mm WASTE WATER PIPE SLOPE 1:1.50

PROPOSED RESIDENTIAL FLATS AT
PLOT NO. 156, 157 DEVNAGAR,
NEW SANGANER ROAD, JAPUR

Architect's Signature


Owner's Signature

Scale
1 : 100

Sheet No.:
03

ricky mathur & associates
architects interior designers planners

33, dhuleshwar garden,
Japur, (RAJ) India, 302 001,
tel: 91-14-408280, 5125444
email: ricky@rickymathur.com

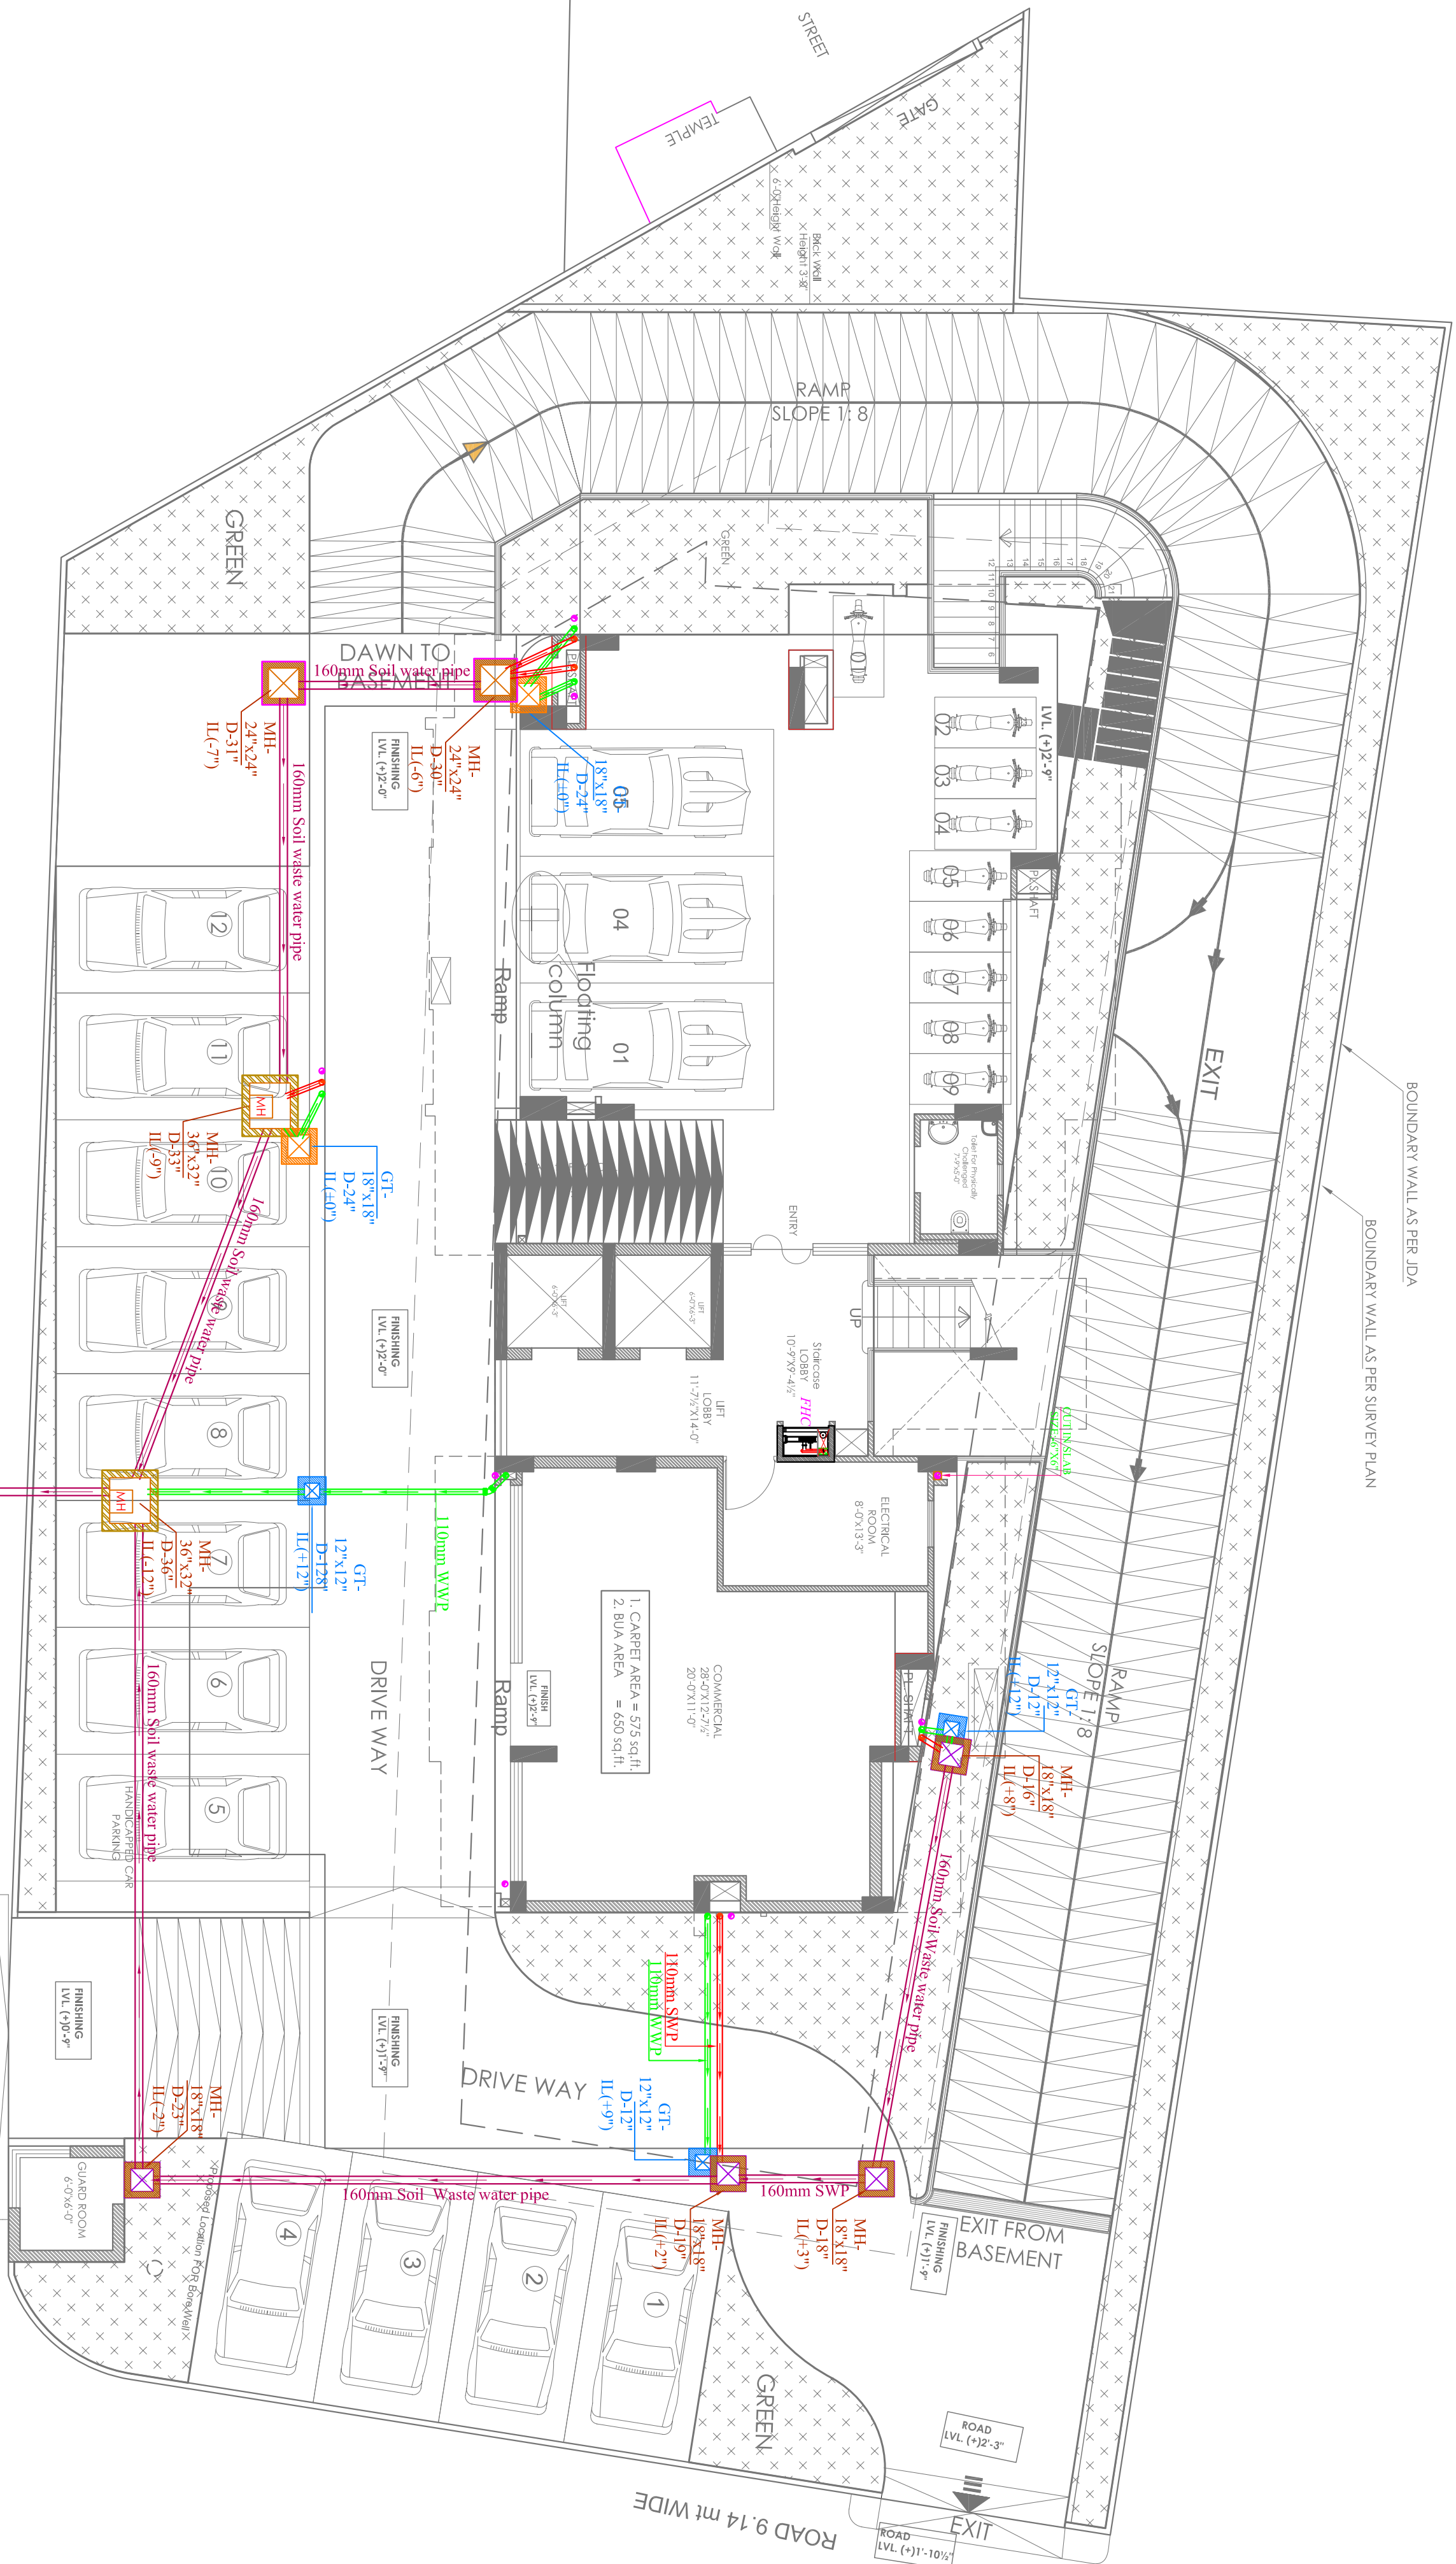

ROAD 30.47 MT. WIDE

