


Electrification

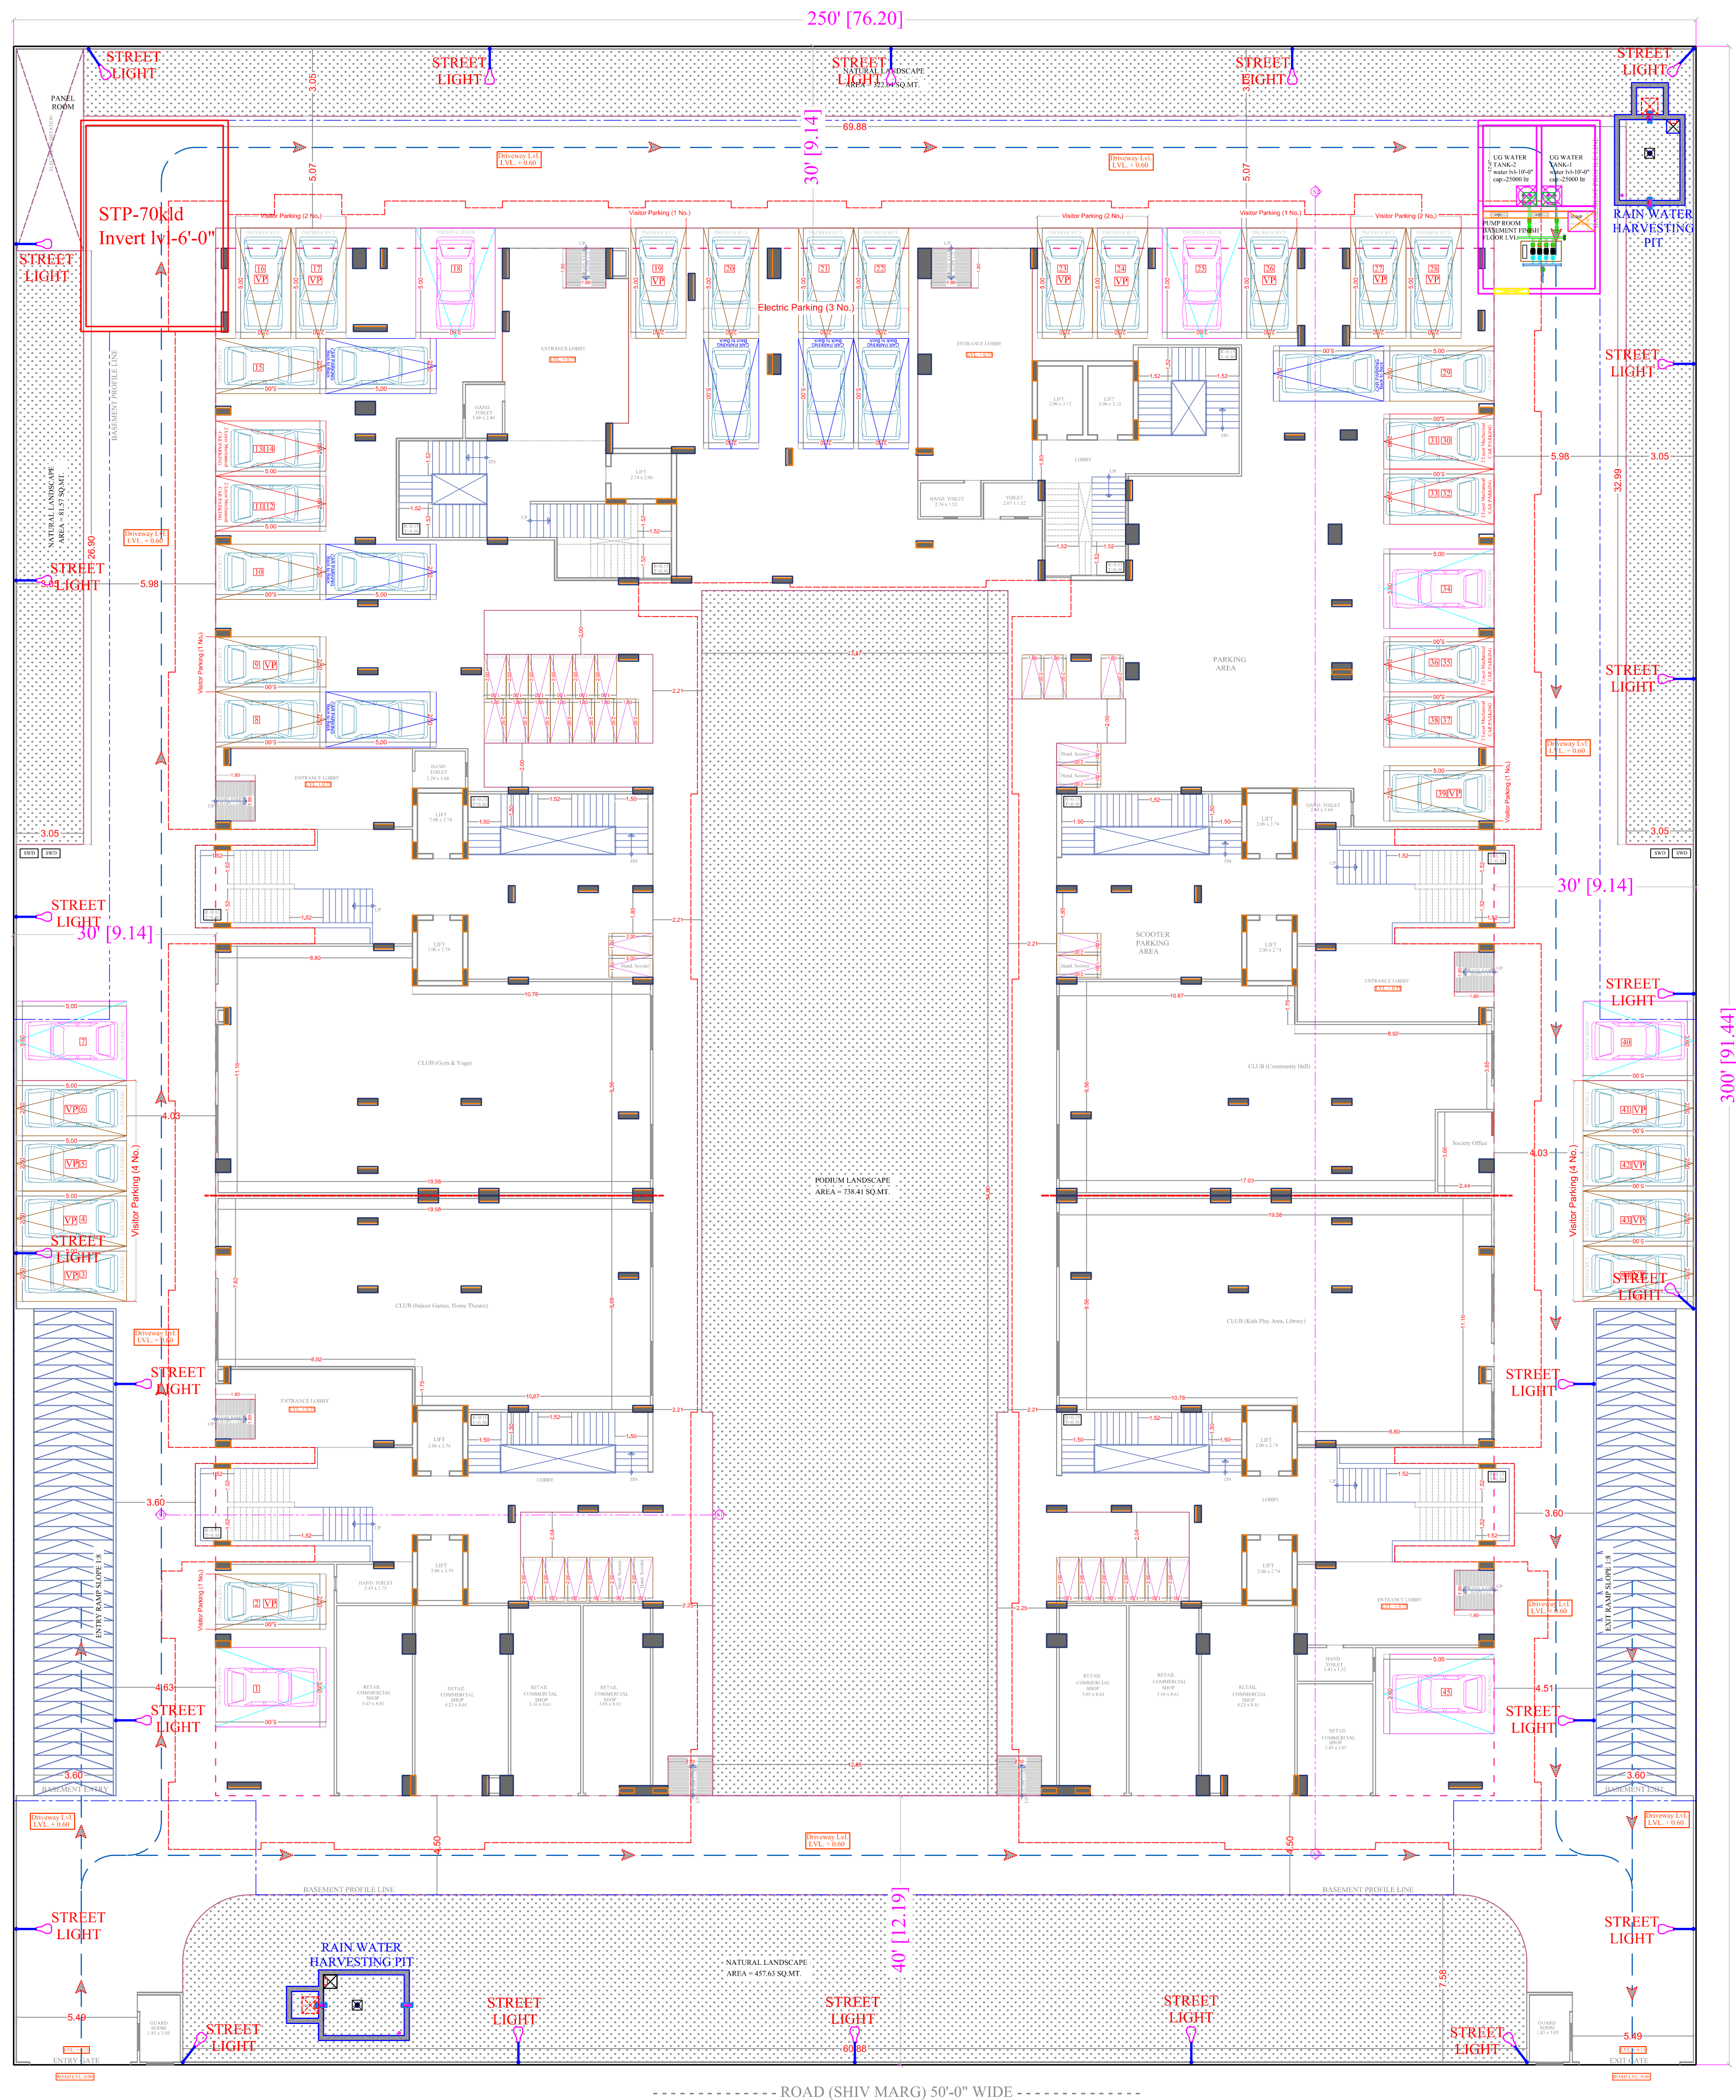

All External Street Light Control
by Guard Room MCB DB

LEGENDS:

No.	I D	Symbol	Description
24	PL		STREET LIGHT

SERVICE CONSULTANT
ASHI ASSOCIATES
F 9 / 440 , Keshav Marg Chitrakut Scheme,Jaipur
PH:91-0-93146-10438,0141-2440946, Mail:vipul8599@yahoo.com

ARCHITECT :-
SPACE GRID
C-49,VIDYA
APARTMENT,PARAS MARG,
BAPU NAGAR,NEAR JANTA
STORE CIRCLE, JAIPUR-302015
PH-09314918766,0141-4005506 (O)
Email:-info.spacegrid@gmail.com

PROJECT NAME :-
EVAARAH


DEVELOPER -
RESONANCE BUILDERS


PROJECT ADDRESS :-
PROPOSED RESIDENTIAL
BUILDING AT PLOT NO. B-3,
SHIV MARG, BANI PARK
SCHEME, JAIPUR

DRG. TITLE :-

STILT FLOOR
EXTERNAL LIGHT PLAN

DATE :- 14-04-2025
SCALE = 1:150

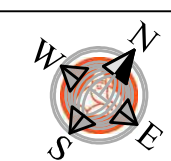

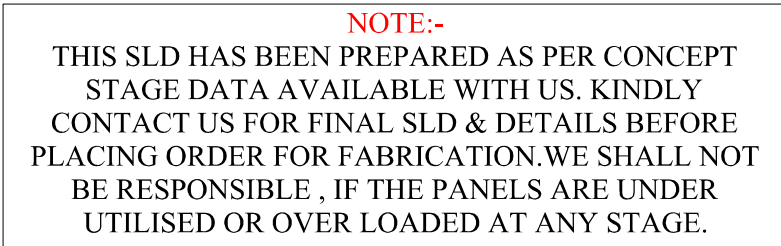

Vipul
VIPUL AGARWAL
M.E.P. CONSULTANT
B.E. ELECTRICAL

SERVICES CONSULTANT

ASHI ASSOCIATES
F 9 / 440 , Keshav Marg Chitrakut Scheme,Jaipur
PH:91-0-93146-10438 ,0141-2440946, Mail:vipul8599@yahoo.com

ARCHITECT :-



SPACE GRID

C-49, VIDYA
APARTMENT, PARAS MARG,
BAPU NAGAR, NEAR JANTA
STORE CIRCLE, JAIPUR-302015
PH-09314918766, 0141-4005506 (C)
Email-info.spacegrid@gmail.com

PROJECT NAME :-
EVAARAH

DEVELOPER -

RESONANCE BUILDERS







PROJECT ADDRESS :-
PROPOSED RESIDENTIAL
BUILDING AT PLOT NO. B-3,
SHIV MARG, BANI PARK
SCHEME, JAIPUR

DRG. TITLE: —

*MAIN DISTRIBUTION PANELS
SINGLE LINE DIAGRAM*

SCALE = 1:150



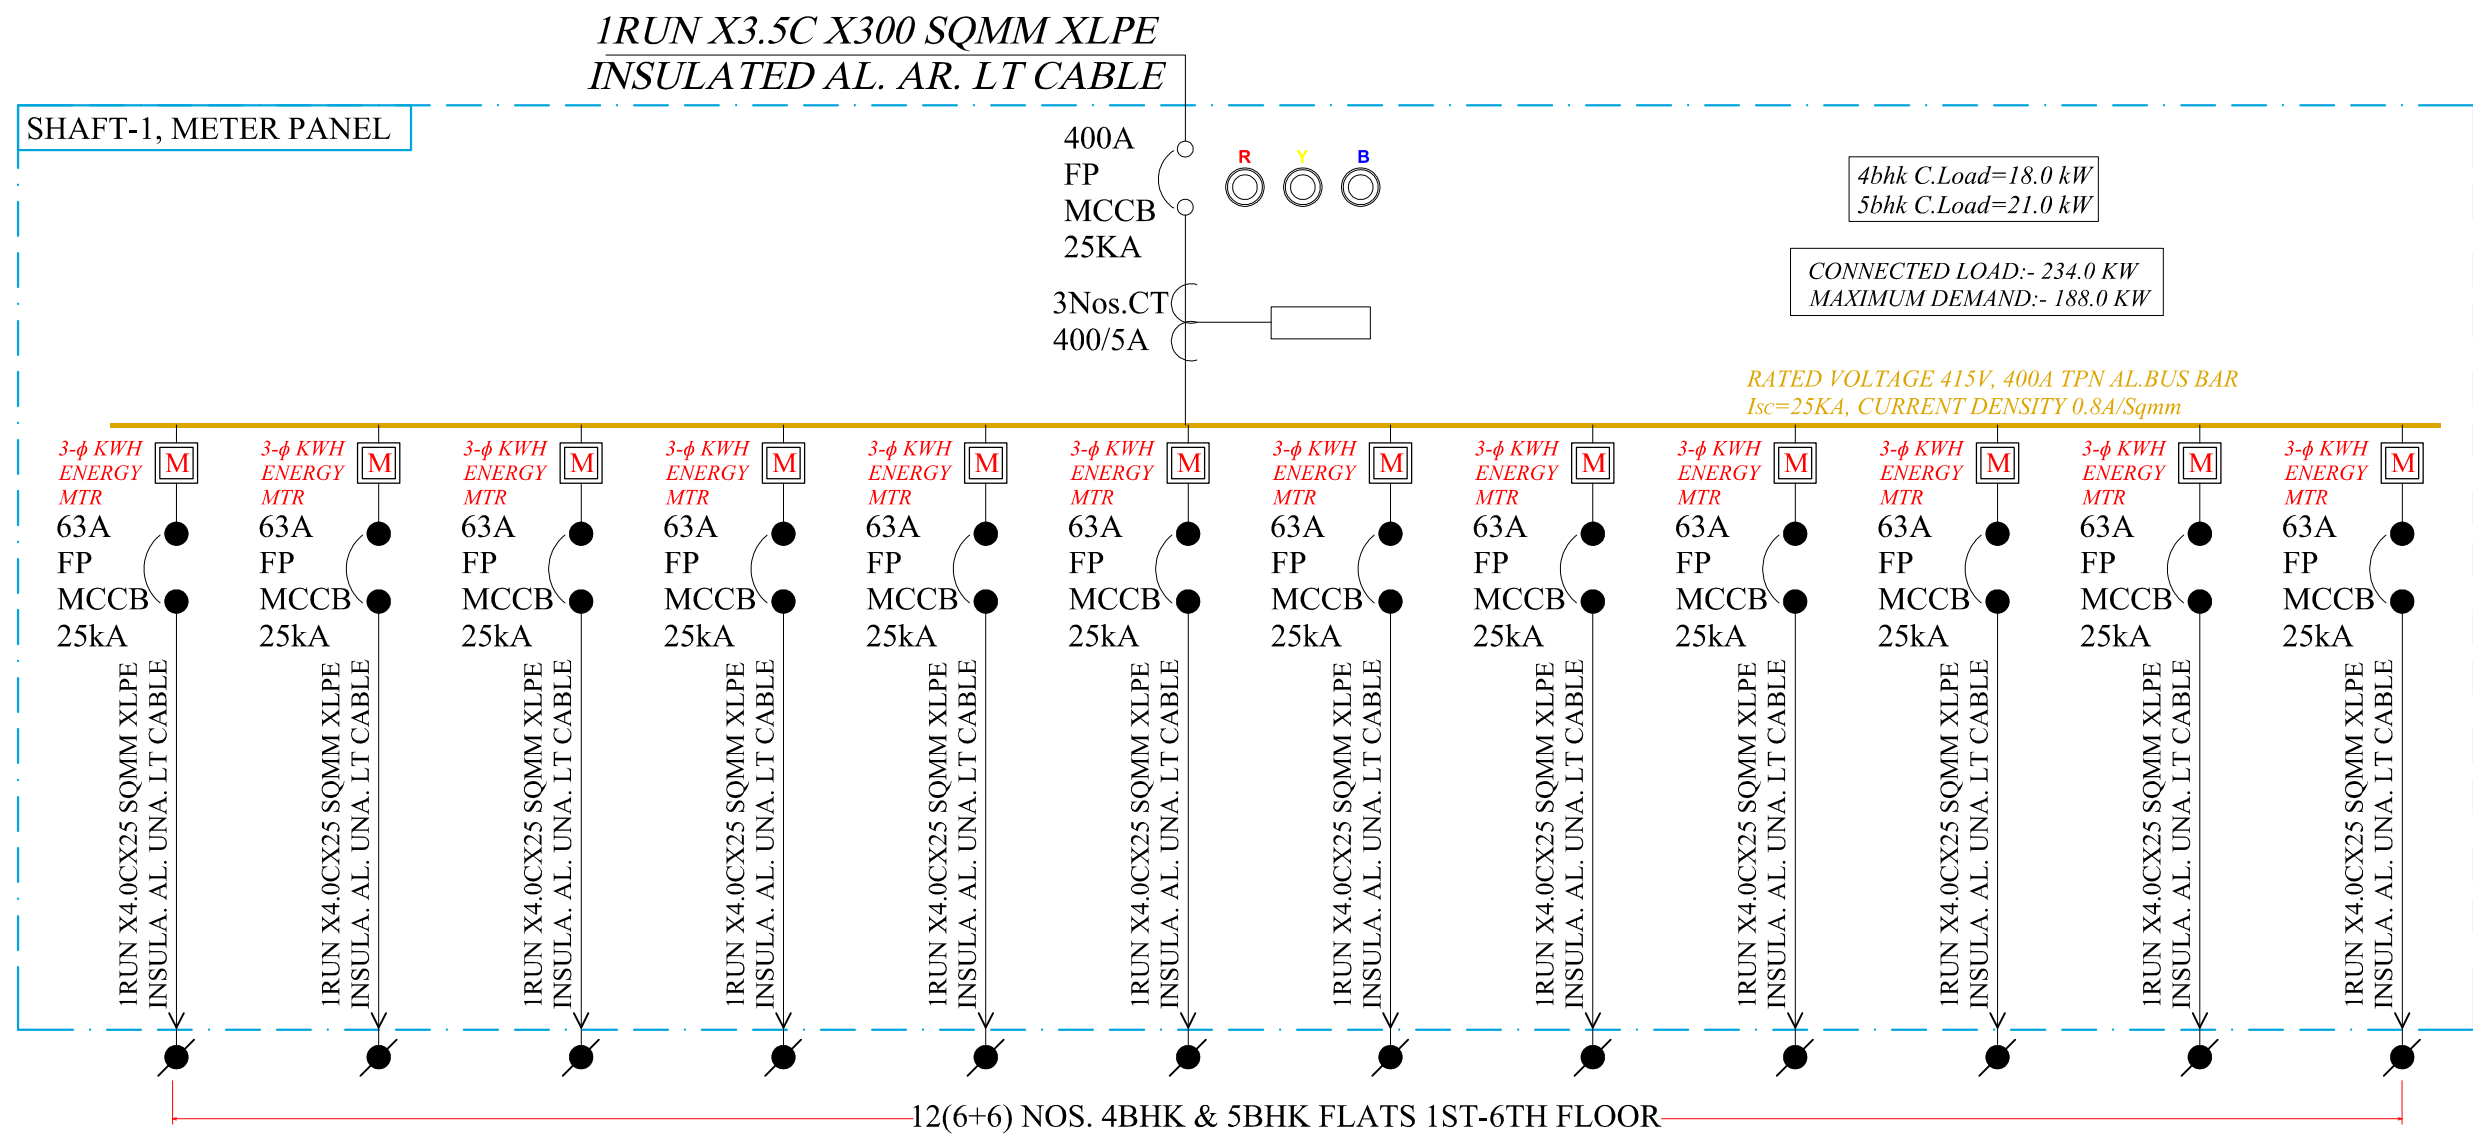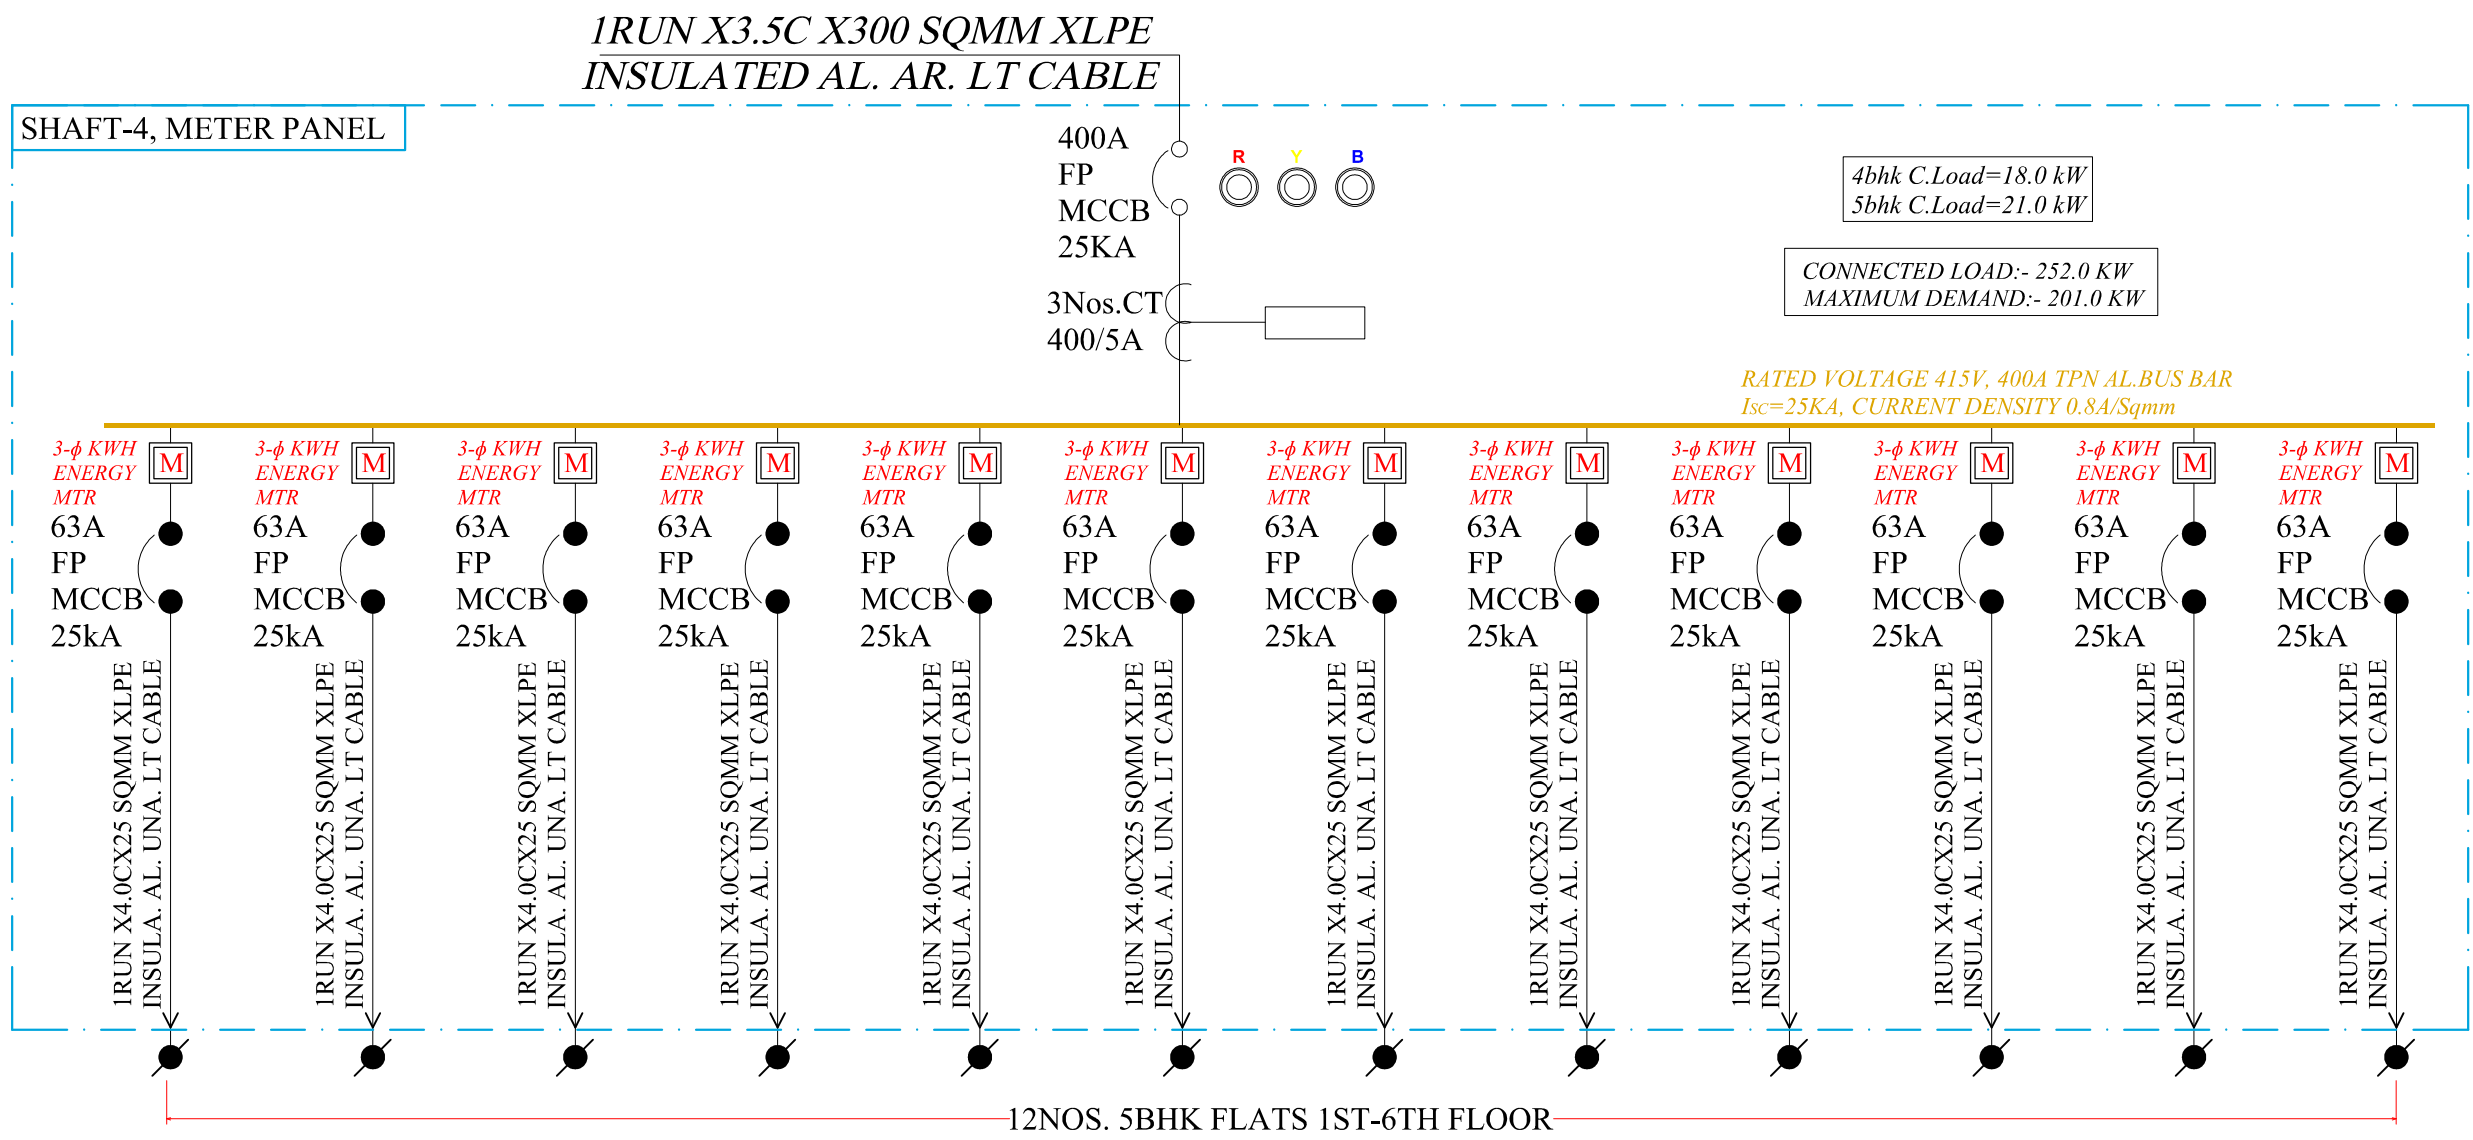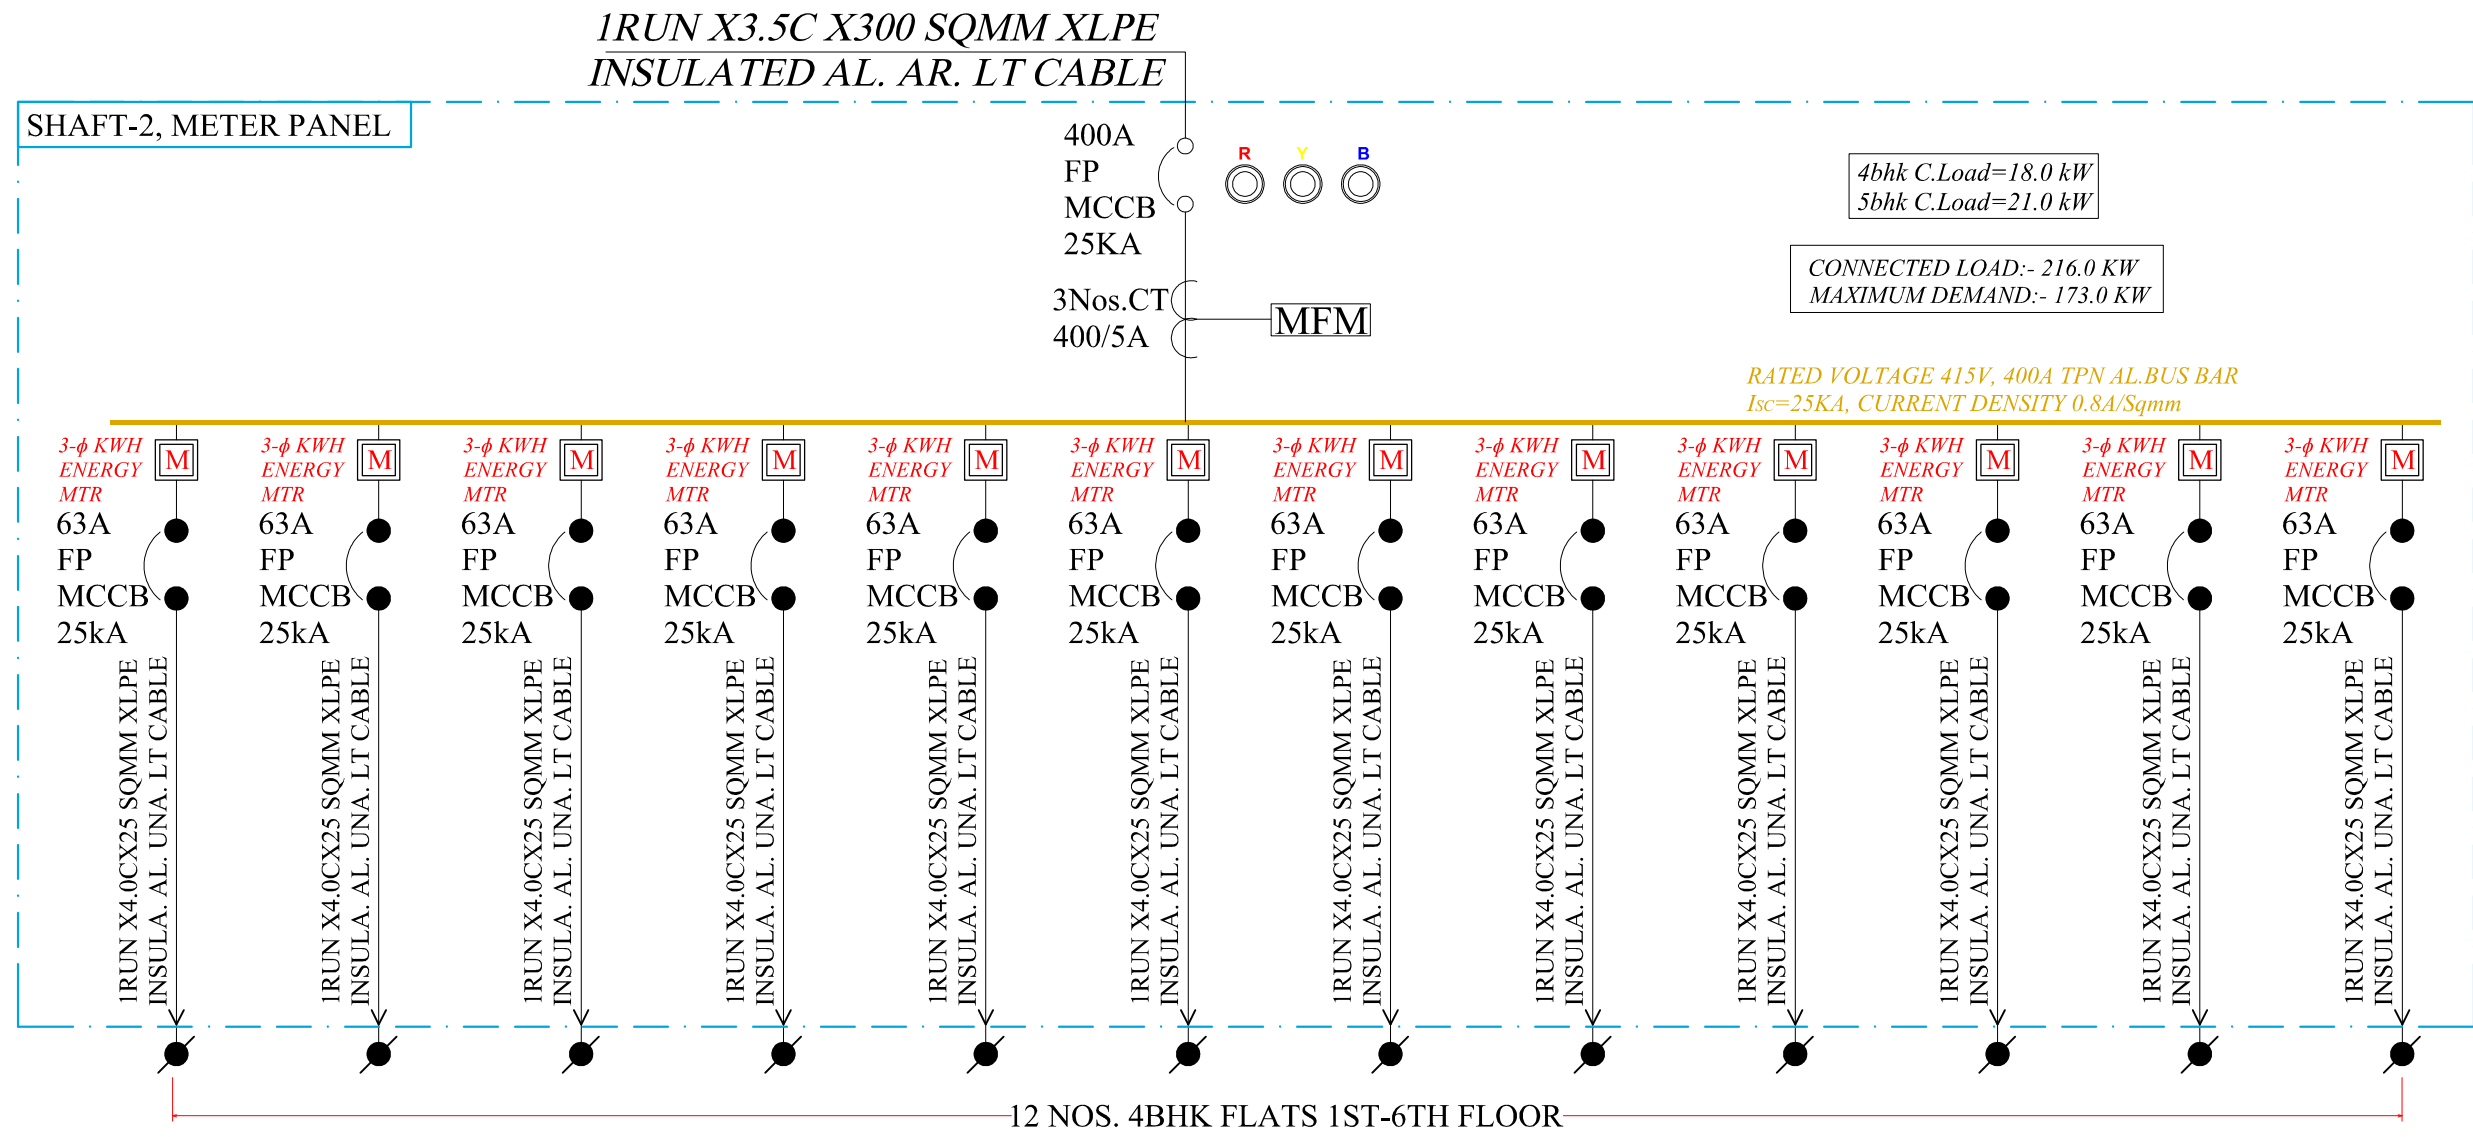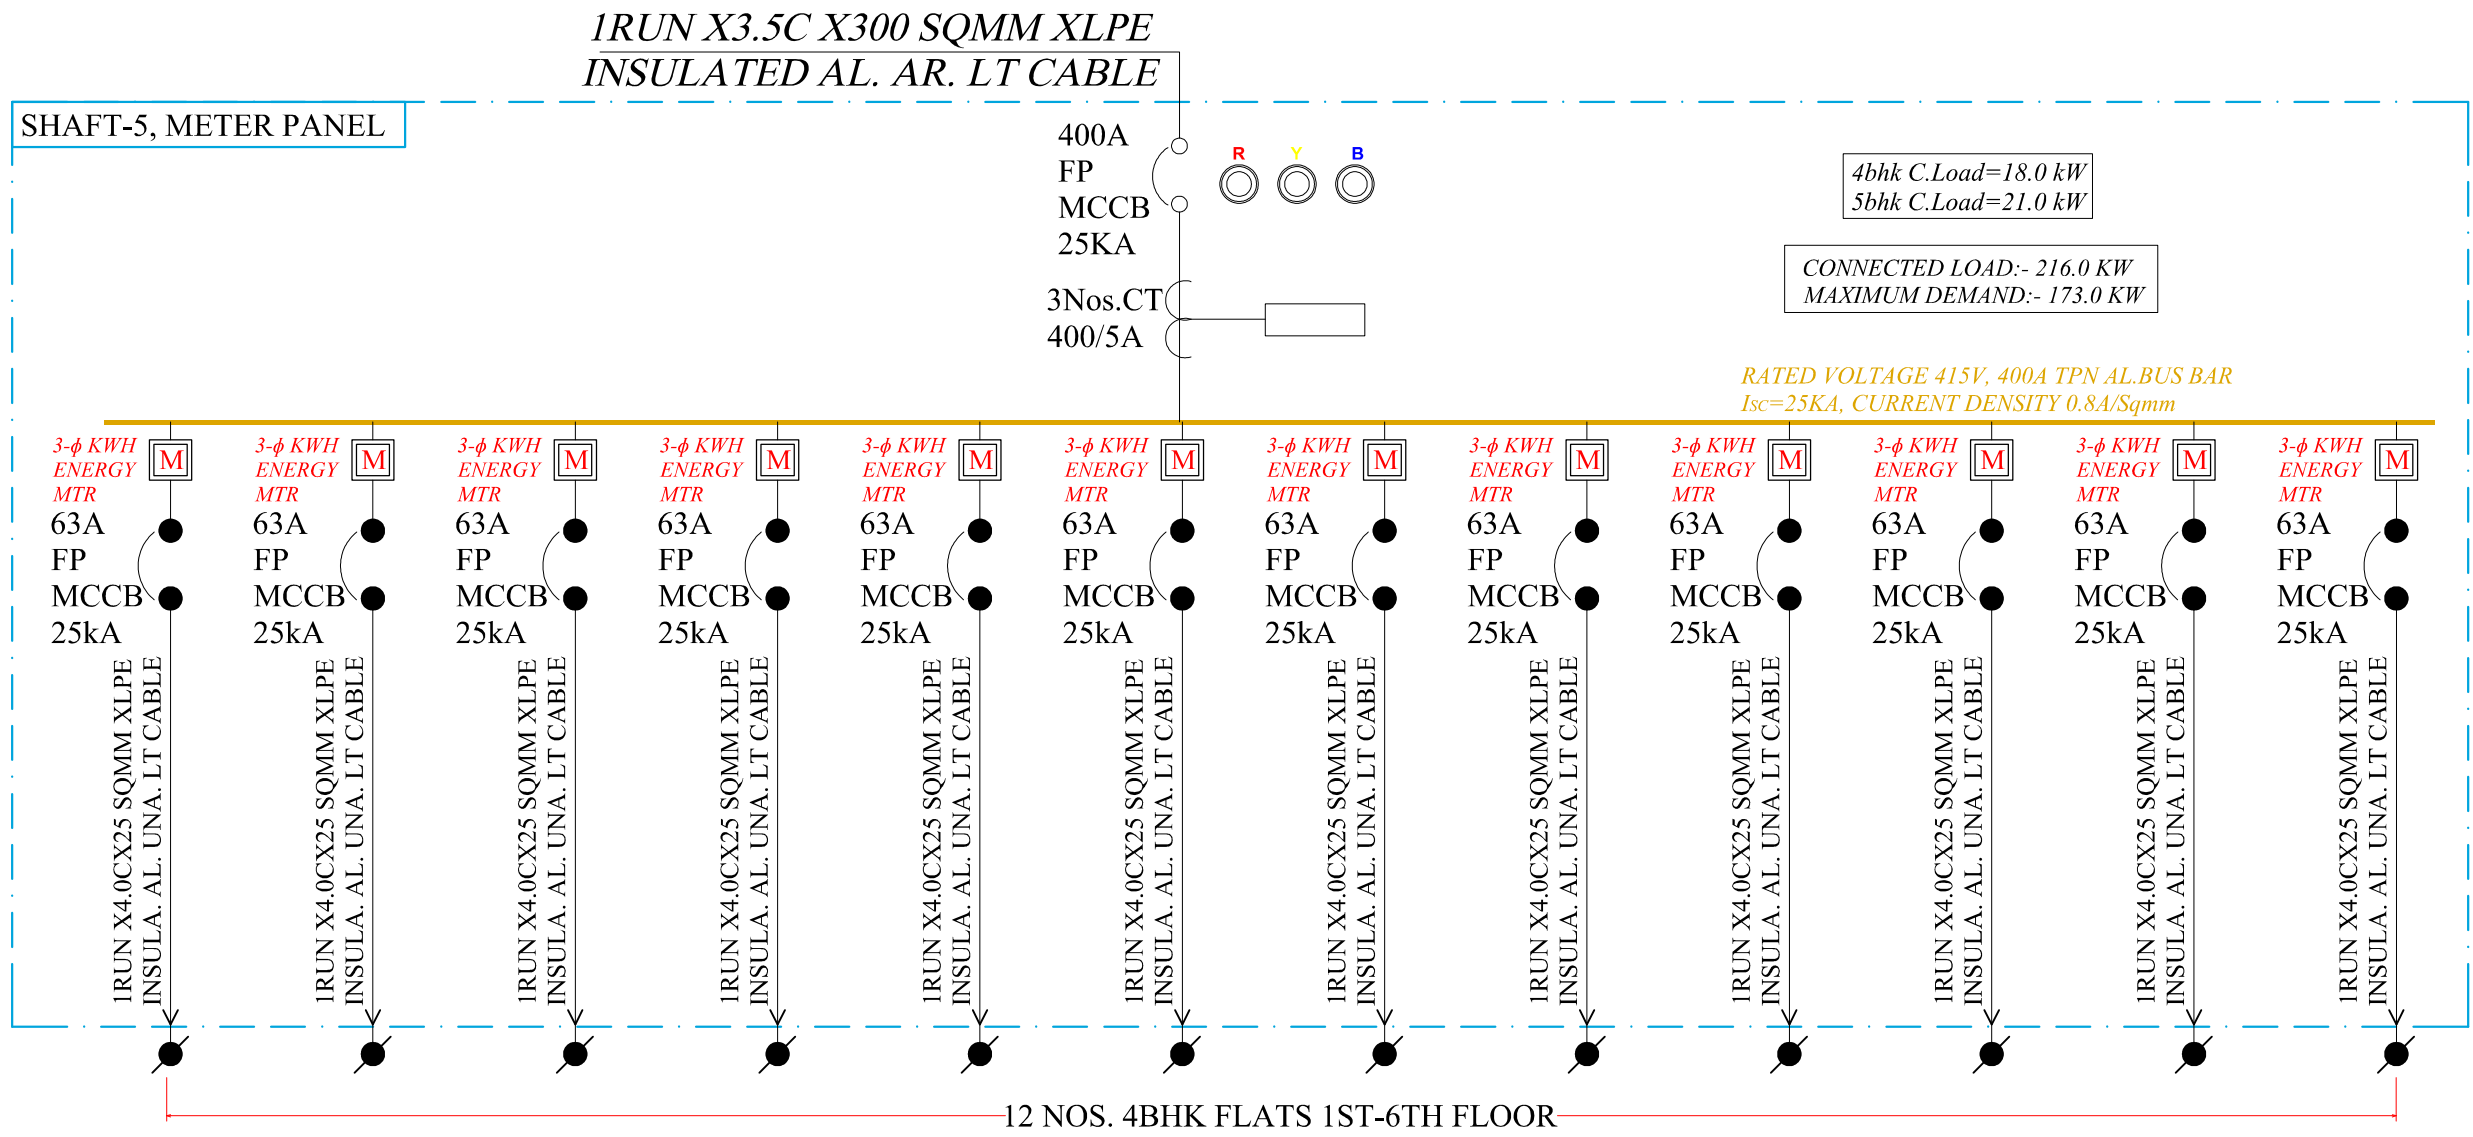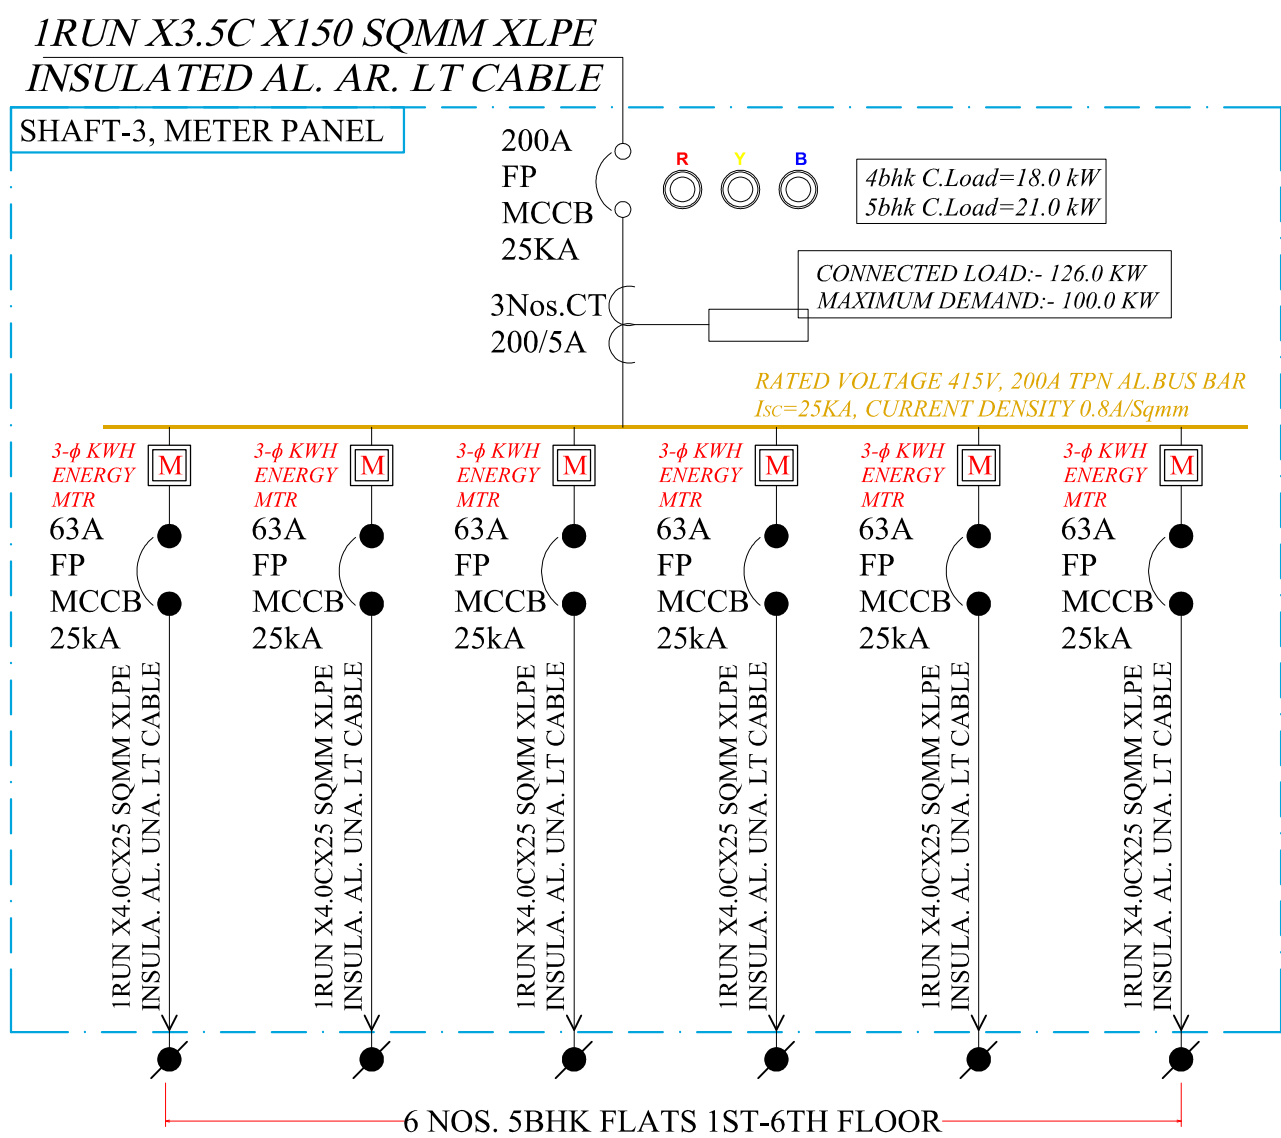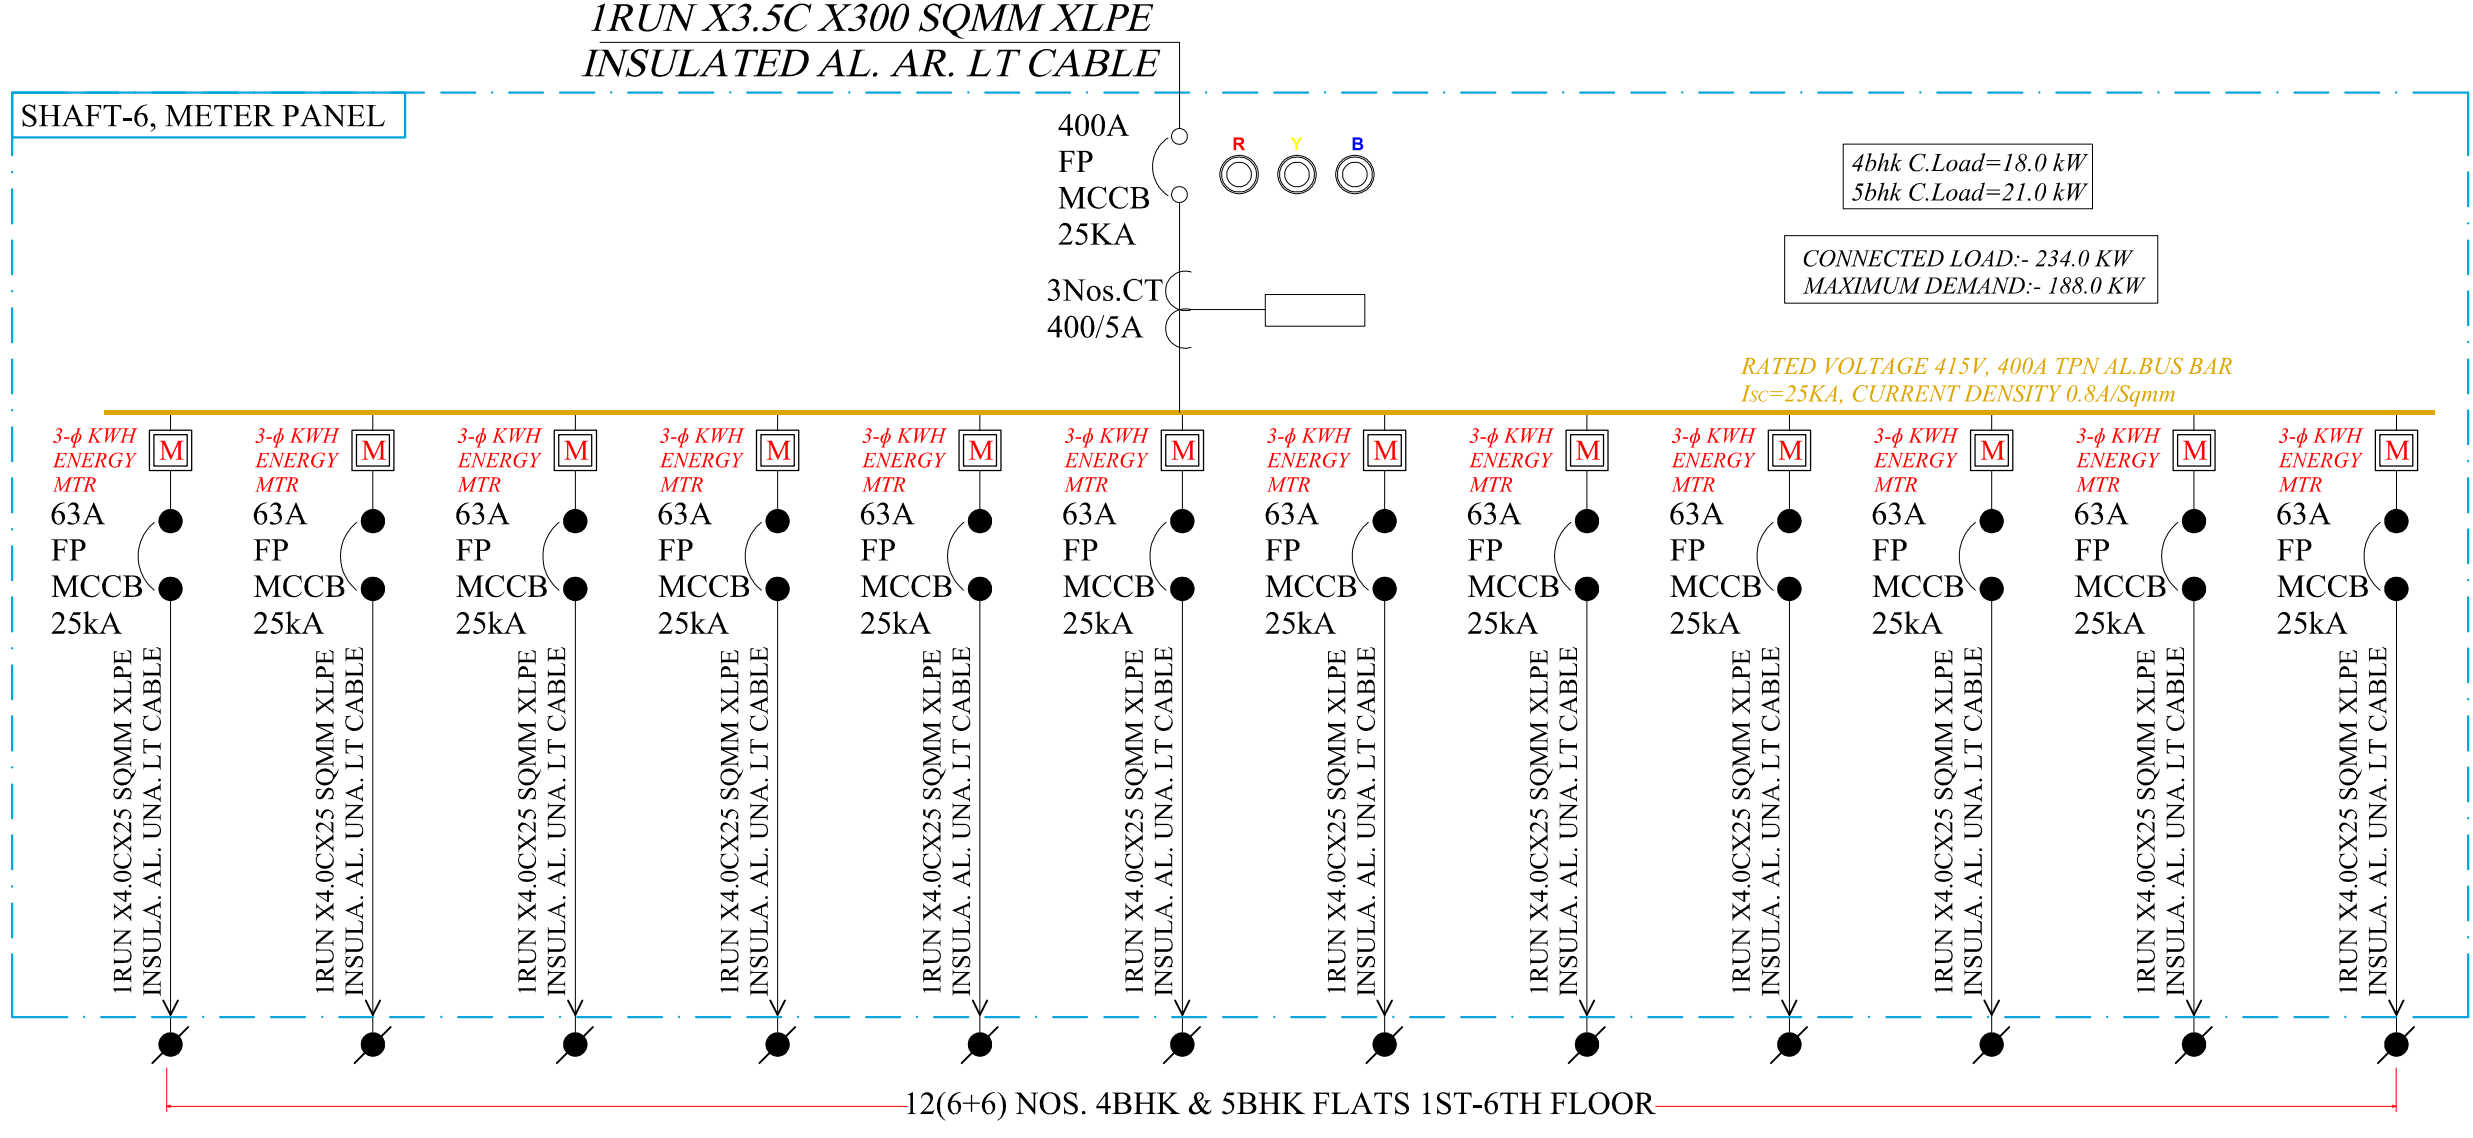

VIPUL AGARWAL
M.E.P. CONSULTANT
B.E. ELECTRICAL

SERVICES CONSULTANT

ASHI ASSOCIATES
F 9 / 440 , Keshav Marg Chitrakut Scheme,Jaipur
PH:91-0-93146-10438 ,0141-2440946, Mail:vipul8599@yahoo.com

ARCHITECT :-

SPACE GRID
C-49,VIDYA
APARTMENT,PARAS MARG,
BAPU NAGAR,NEAR JANTA
STORE CIRCLE, JAIPUR-302015
PH-09314918766,0141-4005506 (O)
Email:-info.spacegrid@gmail.com

PROJECT NAME :-

EVAARAH

DEVELOPER -

RESONANCE BUILDERS

PROJECT ADDRESS :-

PROPOSED RESIDENTIAL
BUILDING AT PLOT NO. B-3,
SHIV MARG, BANI PARK
SCHEME, JAIPUR

DRG. TITLE :-

**METER PANELS
SINGLE LINE DIAGRAM**

SCALE = 1:150