

①	SOIL PIPE	
②	WASTE PIPE	
③	VENT PIPE	
④	COLD WATER SUPPLY (CWS)	
⑤	HOT WATER SUPPLY (HWS)	
	RAIN WATER PIPE	
SW	SEWER LINE- EXTERNAL	
RW	STORM WATER DRAINAGE PIPE	
	SEWERAGE MANHOLE	 M.H.
	STORM WATER MANHOLE	 M.H.
GT	GULLY TRAP	
BV	BALL VALVE	
FT	FLOOR TRAP	
FD	FLOOR FLOOR DRAIN	
	RAIN WATER COLLECTION CHAMBER 450X450MM	
	KURUPRA	

DATE	REVISION DESCRIPTION
GENERAL NOTES:	
1.	All dimension on this drawing are in MGS System. Only written dimensions are to be followed. Drawing should not be sealed.
2.	All measurements must be checked and verified by the contractors prior to execution of work at the site.
3.	The drawing is to be read in conjunction with all relevant structural, services & facility planning drawings.
4.	Architectural drawings are to be followed for the location of all structural members & materials.
5.	Dimensions for space & reinforcement details of structural members, relevant structural drawings are to be referred.
6.	Any discrepancies between architectural, structural & services drawings must be brought to the notice of the architect immediately, prior to execution at site.
7.	Co-ordinate with services such as fire, plumbing & electrical, etc. in the responsibility of the contractor.
8.	All masonry walls should be aligned with the columns as indicated on the plan, unless otherwise as provided in calculated with the dimensioning.
9.	For details, refer relevant trade specific detail data, as indicated.

PROJECT:

PROPOSED RESIDENTIAL FLATS ON
P. NO.- 03 & 04, SCHEME - MAHADEV
ENCLAVE (SURAJ POL GATE G.N.S.S.),
JAIPUR

NAME OF DRAWING:


**STILT FLOOR (WATER SUPPLY,
RAINWATER HARVESTING,
SANITATION & COMMON
PLUMBING DRAWING**

<div style="display: flex; justify-content: space-between; align-items: center;"><div>DRAWING</div><div>WORKING</div></div>	<div style="display: flex; justify-content: space-between; align-items: center;"><div>NORTH:</div><div></div></div>												
PROJECT NO. :	<div style="display: flex; justify-content: space-between; align-items: center;"><div>DATE :</div><div>16, Nov. - 2023</div></div>												
<div style="display: flex; justify-content: space-between; align-items: center;"><div>SCALE :</div><div>NTS</div></div>	<div style="display: flex; justify-content: space-between; align-items: center;"><div>REV. NO. :</div><div>R-0</div></div>												
DRAWING NO. :													
<table border="1" style="margin: 0 auto; border-collapse: collapse;"><tr><th style="width: 15%;">PROJECT</th><th style="width: 15%;">CATEGORY</th><th style="width: 15%;">BLOCK</th><th style="width: 15%;">FLOOR</th><th style="width: 15%;">TYPE</th><th style="width: 15%;">NUMBER</th></tr><tr><td style="height: 30px;"></td><td></td><td></td><td></td><td></td><td></td></tr></table>		PROJECT	CATEGORY	BLOCK	FLOOR	TYPE	NUMBER						
PROJECT	CATEGORY	BLOCK	FLOOR	TYPE	NUMBER								

A-01

PRODUCED BY AN AUTODES

OTHERS' LAND

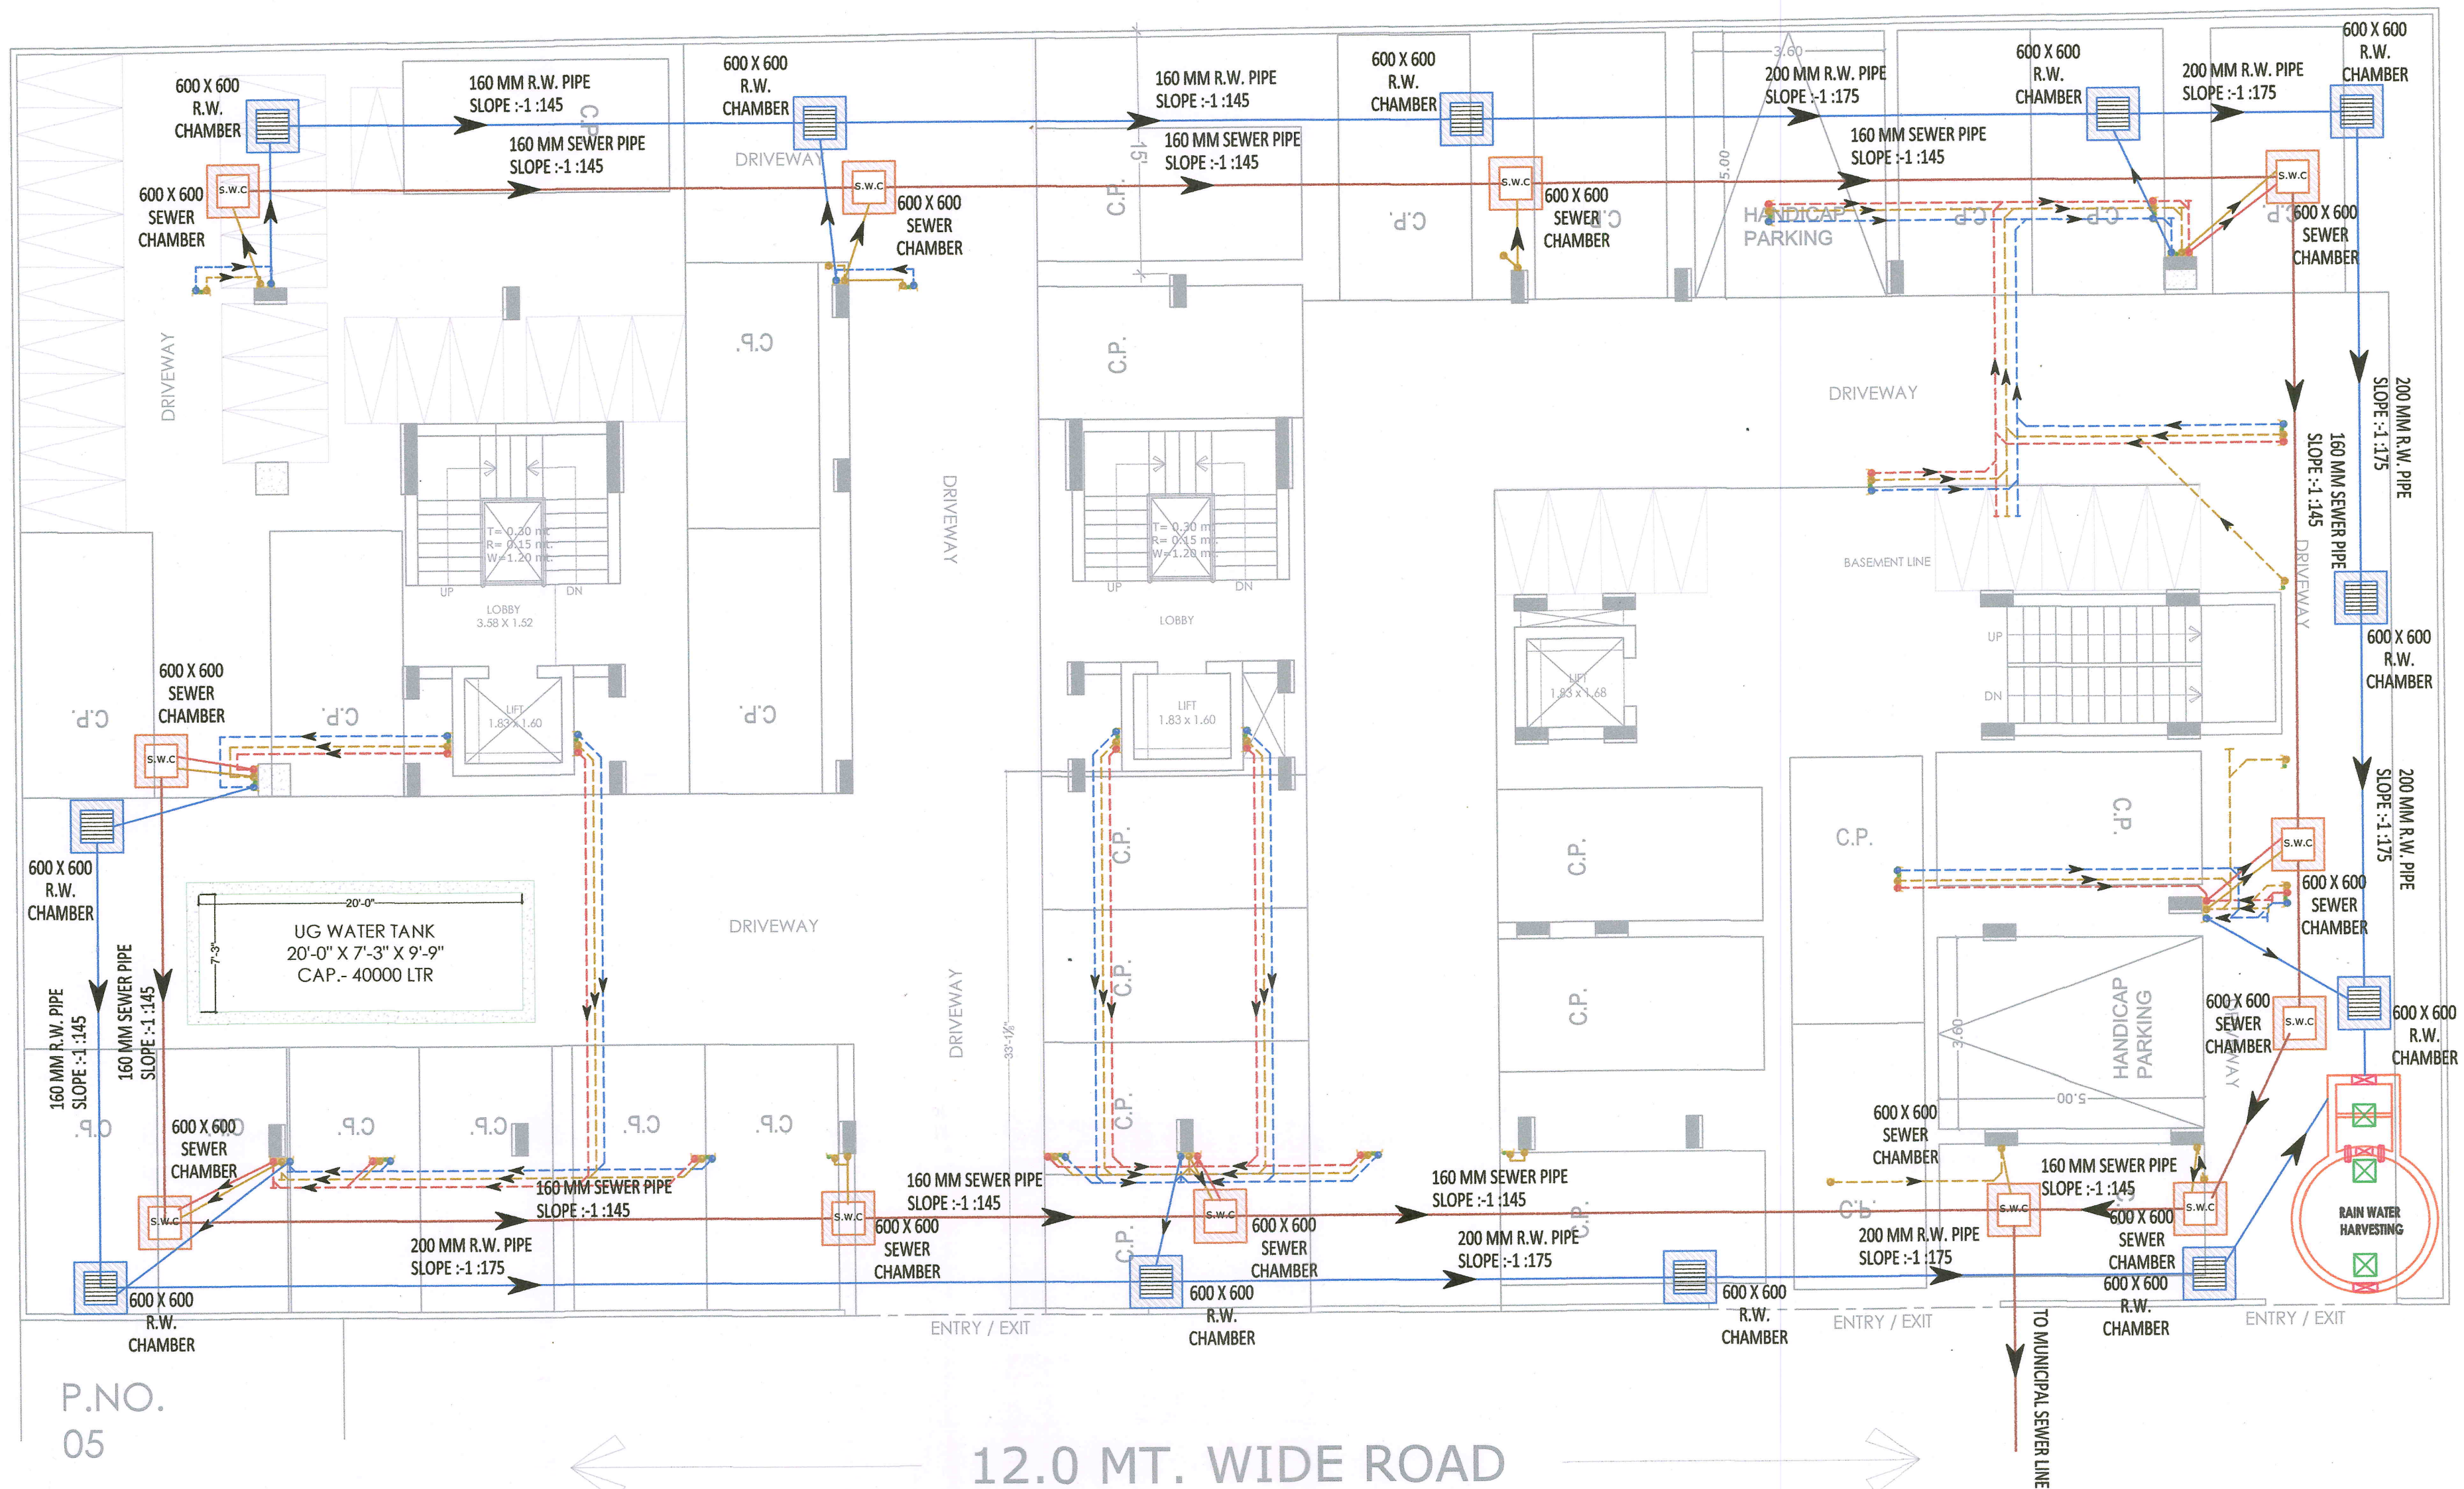

STILT FLOOR (WATER SUPPLY, RAINWATER HARVESTING,SANITATION & COMMON PLUMBING) DRAWING

Er. SANJEEV SHARMA
B.E (Electrical)

For M/s DALAJI CONSTRUCTION
21/5
Proprietor.

PROJECT NAME :

BALAJI GREEN PARK

DEVELOPER :

BALAJI CONSTRUCTION

ARCHITECTS :

4 INSIDE

ARCHITECTURE N INTERIORS

Plot no. 72, S.P. Marg, C-Scheme
jaipur, rajasthan, India
cont: +91 9950595991, 91 9982612777
e.mail: jeets.arch@gmail.com

LEGEND:-

①	SOIL PIPE	
②	WASTE PIPE	
③	VENT PIPE	
④	COLD WATER SUPPLY (CWS)	
⑤	HOT WATER SUPPLY (HWS)	
	RAIN WATER PIPE	
SW	SEWER LINE- EXTERNAL	
RW	STORM WATER DRAINAGE PIPE	
	SEWERAGE MANHOLE	M.H.
	STORM WATER MANHOLE	M.H.
GT	GULLY TRAP	
BV	BALL VALVE	
FT	FLOOR TRAP	
FD	FLOOR FLOOR DRAIN	
	RAIN WATER COLLECTION CHAMBER	450X450MM
	KHURRA	

DATE REVISION DESCRIPTION

GENERAL NOTES :

- All dimensions on this drawing are in MGS System. Only written dimensions are to be followed. Drawing should not be scaled.
- All requirements must be checked and verified by the contractors prior to execution of work at the site.
- This drawing is to be read in conjunction with all relevant structural, services & facility planning drawings.
- Architectural drawings are to be followed for the location of all structural members & masonry walls. For sizes & reinforcement details of structural members, relevant structural drawings are to be referred.
- Any discrepancy between architectural, structural and services drawings must be brought to the notice of the architects immediately & prior to execution of site.
- Co-ordinate with services such as hvac, plumbing & electrical, etc. as the responsibility of the contractor.
- All masonry walls should be aligned with the columns as indicated on the plan, irrespective of the position as calculated with the dimensions.
- For details, refer relevant large scale detail drawings, as indicated.

PROJECT:

PROPOSED RESIDENTIAL FLATS ON
P. NO.- 03 & 04, SCHEME - MAHADEV
ENCLAVE (SURAJ POL GATE G.N.S.S.),
JAIPUR

NAME OF DRAWING:

TYPICAL FLOOR (WATER SUPPLY,
RAINWATER, SANITATION &
COMMON PLUMBING) DRAWING

DRAWING

WORKING

PROJECT NO. :

DATE :

16, Nov. - 2023

SCALE :

NTS


REV NO. :

R-0

DRAWING NO. :

PROJECT CATEGORY BLOCK FLOOR TYPE NUMBER

A-01

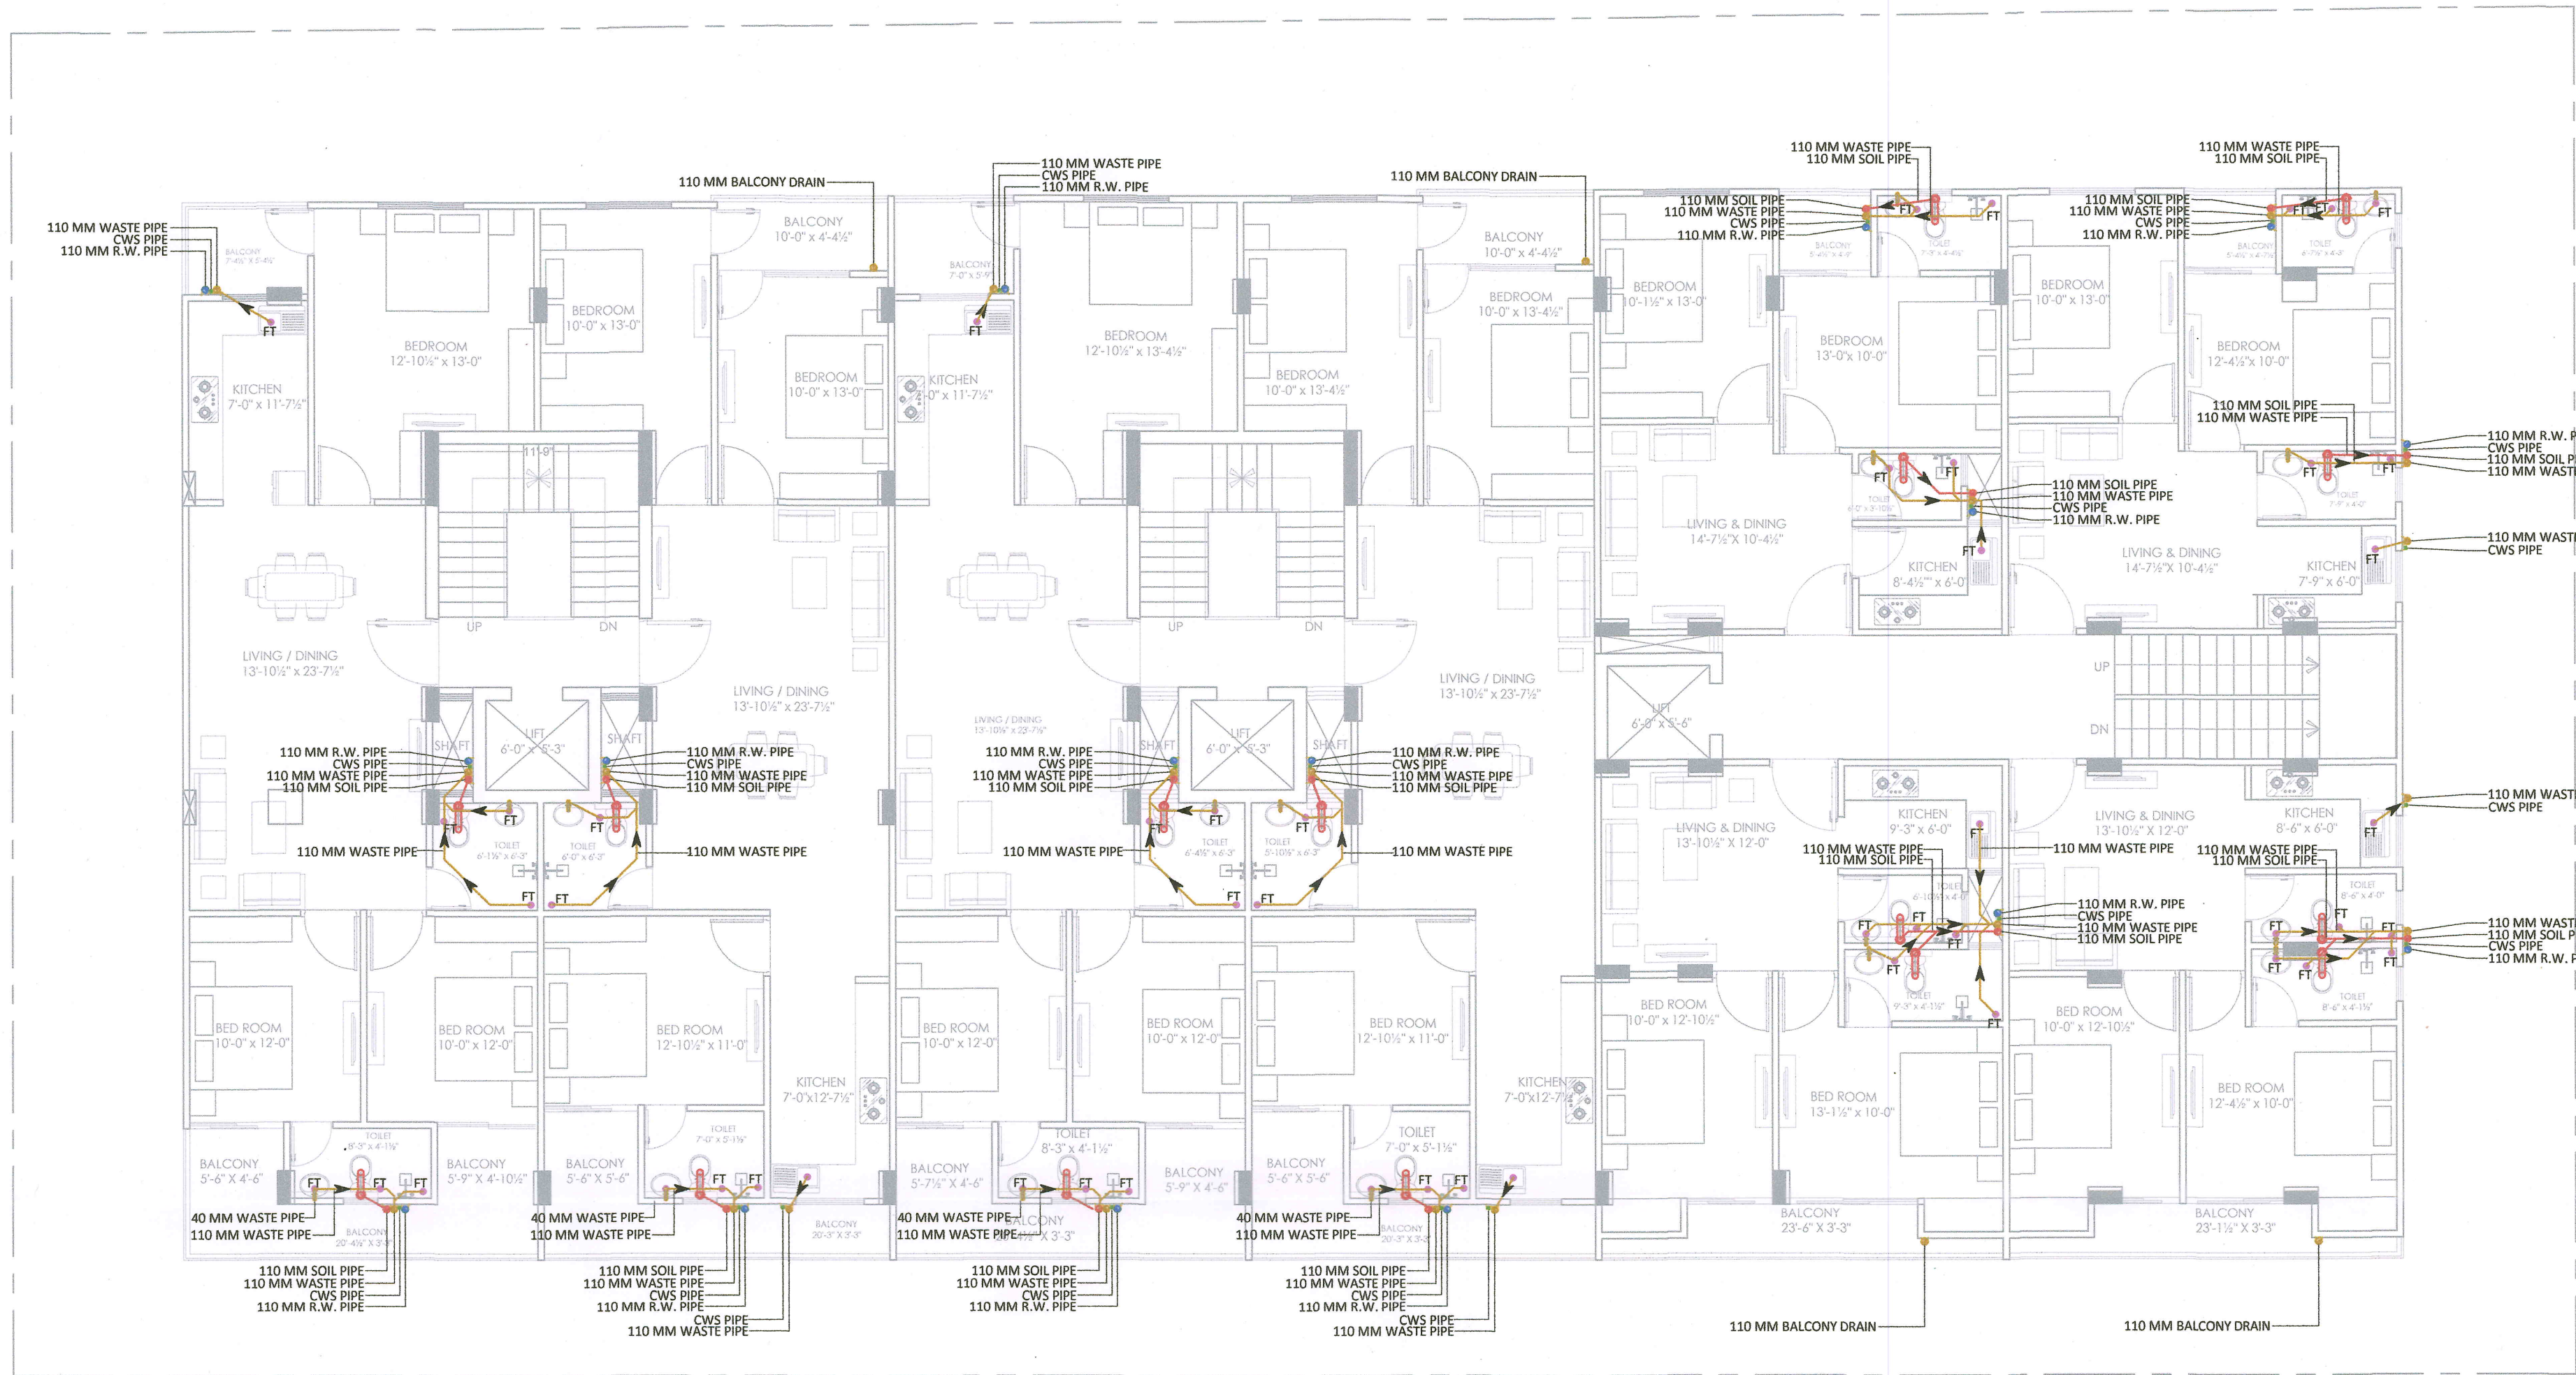


12.0 MT. WIDE ROAD

Dr. Sanjeev Sharma
E. SANJEEV SHARMA
B.E (Electrical)

For M/s BALAJI CONSTRUCTION

Proprietor

TYPICAL FLOOR (WATER SUPPLY, RAINWATER,
SANITATION & COMMON PLUMBING) DRAWING

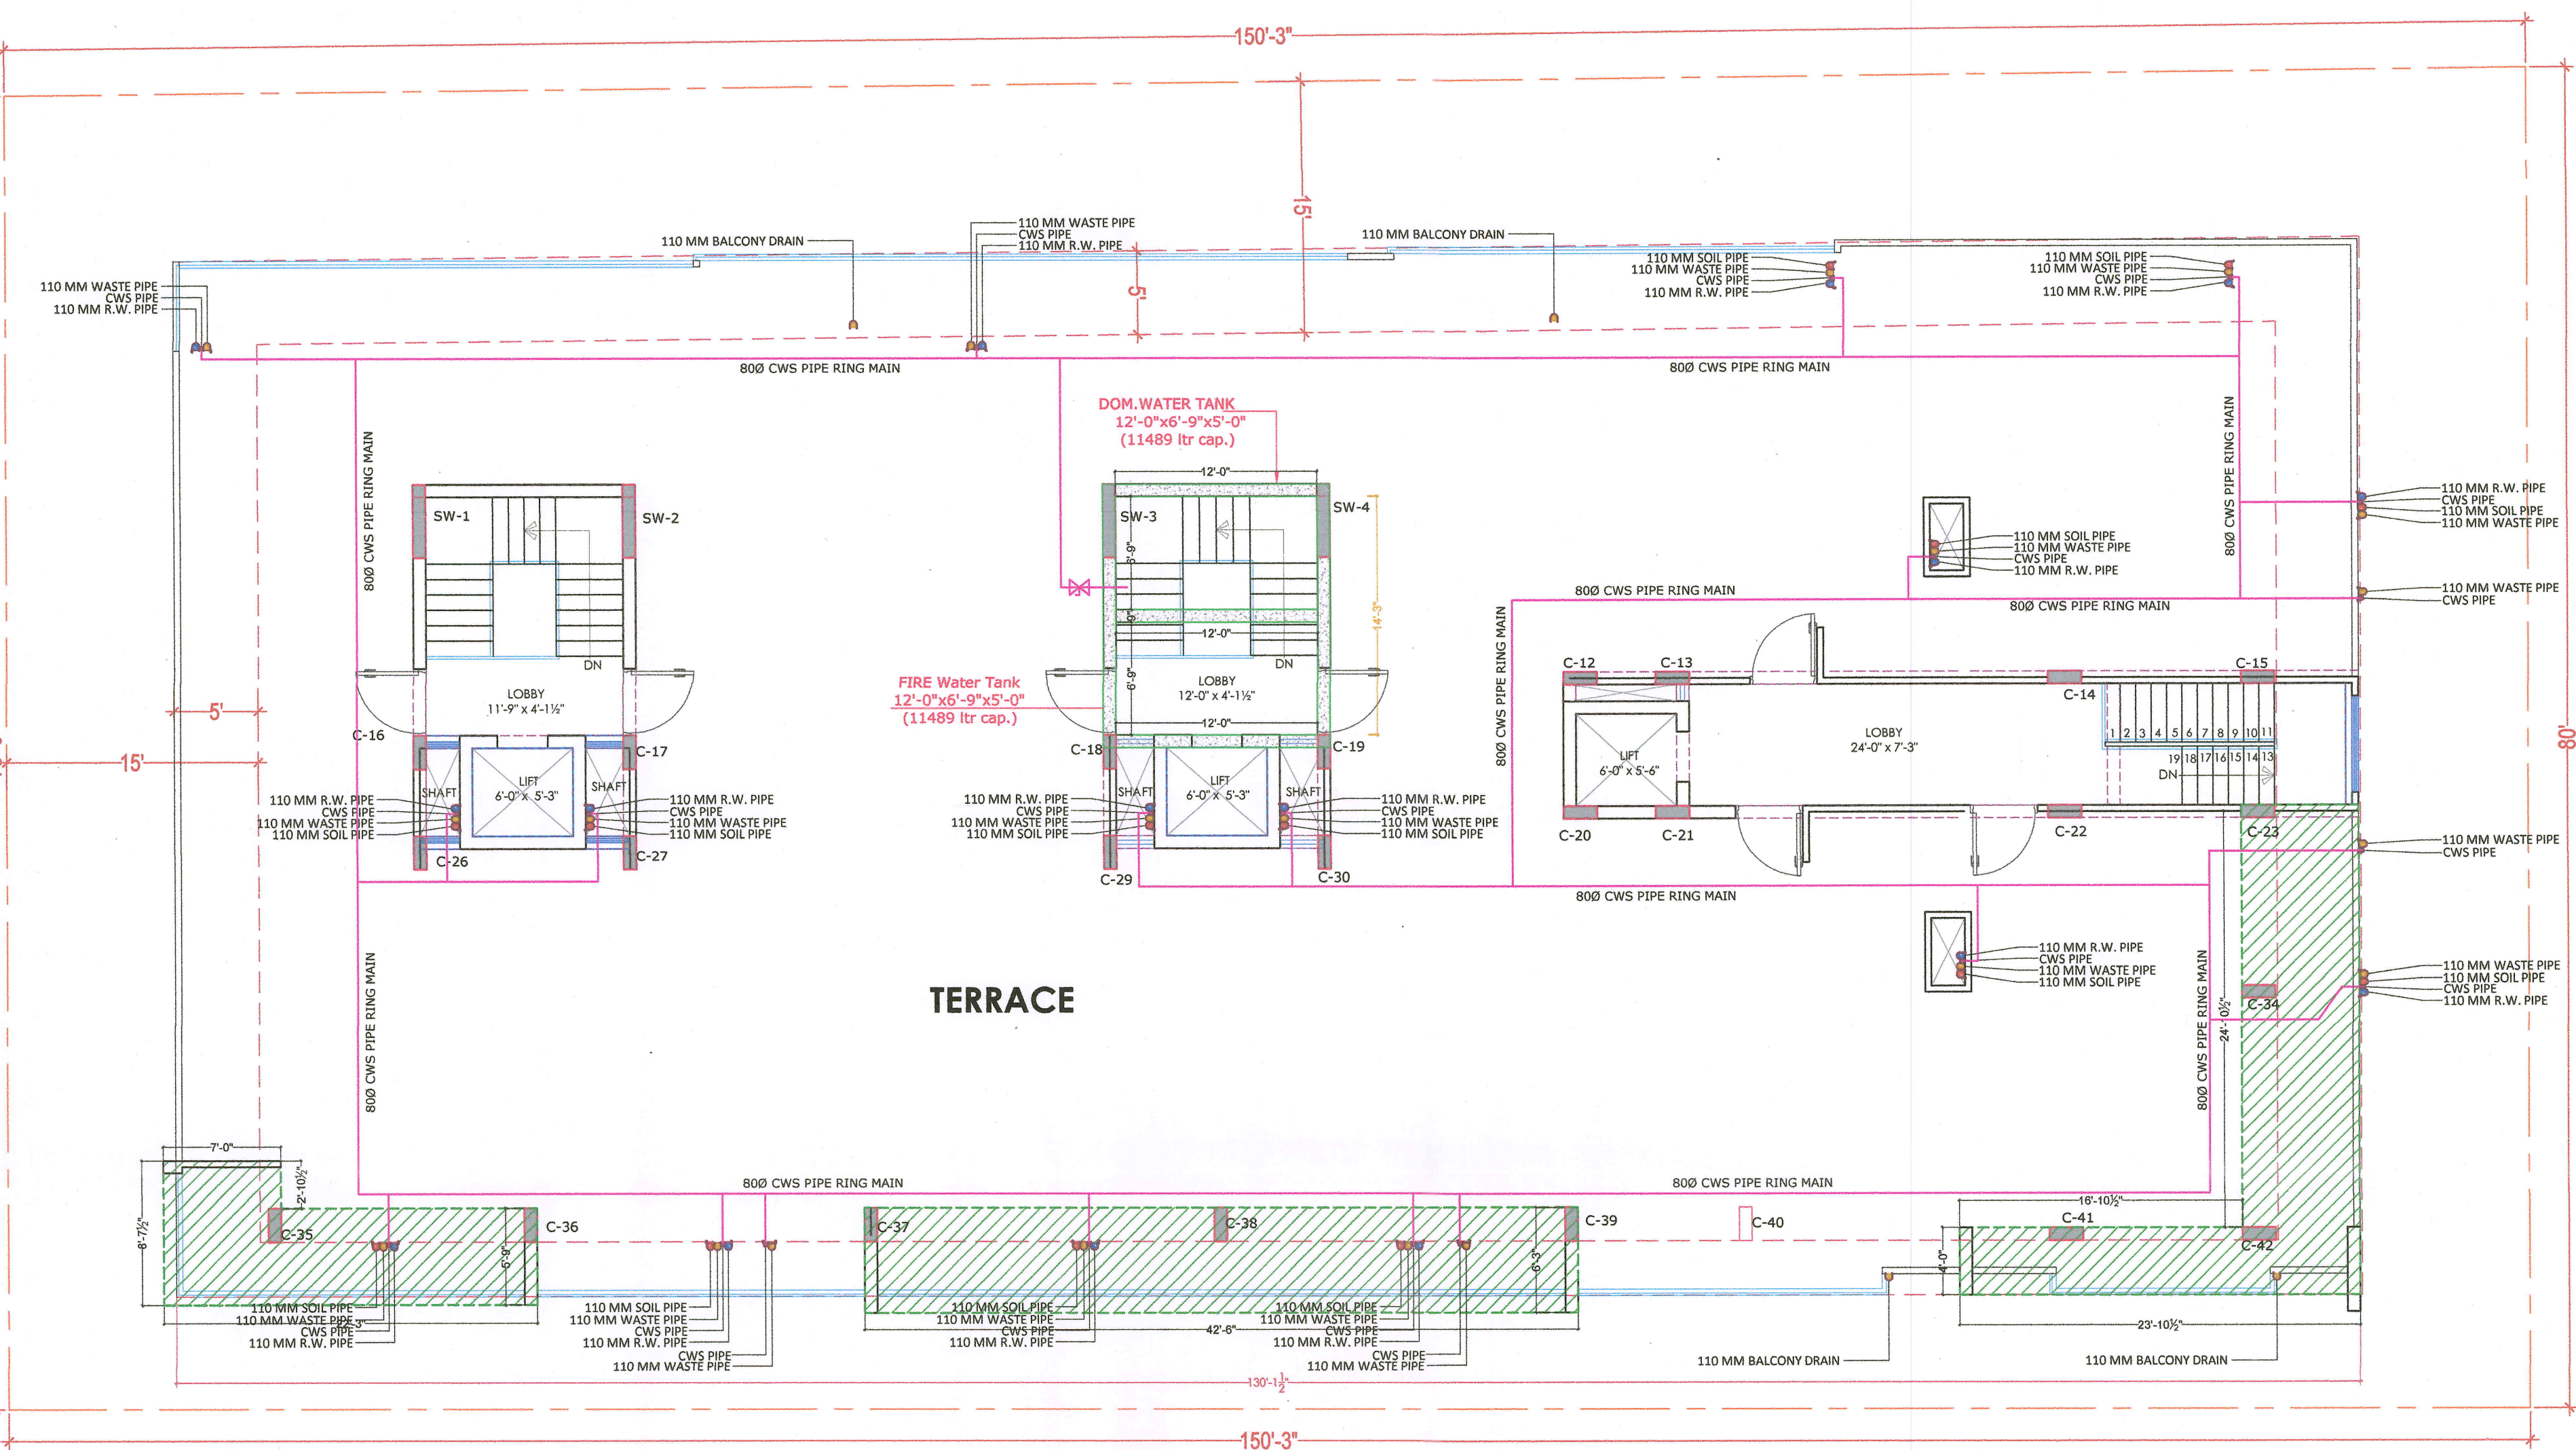


12.0 MT. WIDE ROAD

TERRACE FLOOR (WATER SUPPLY, RAINWATER, SANITATION & COMMON PLUMBING) DRAWING

Er. SANJEEV SHARMA
B.E (Electrical)

For M/s BALAJI CONSTRUCTION
राज
Proprietor

 LEGEND:-		
①	SOIL PIPE	
②	WASTE PIPE	
③	VENT PIPE	
④	COLD WATER SUPPLY (CWS)	
⑤	HOT WATER SUPPLY (HWS)	
	RAIN WATER PIPE	
SW	SEWER LINE- EXTERNAL	
RW	STORM WATER DRAINAGE PIPE	
	SEWERAGE MANHOLE	 M.H.
	STORM WATER MANHOLE	 M.H.
GT	GULLY TRAP	
BV	BALL VALVE	
FT	FLOOR TRAP	
FD	FLOOR FLOOR DRAIN	
	RAIN WATER COLLECTION CHAMBER 450X450MM	
	KHURRA	

DATE	REVISION DESCRIPTION
GENERAL NOTES :	
1.	All dimensions on this drawing are in MM <i>System Only</i> written dimensions to be followed drawing should not be scaled.
2.	Measurement must be checked and verified by the contractors prior to execution of work at the site.
3.	This drawing is to be read in conjunction with all relevant structural, services layout drawings.
4.	Planning drawings.
5.	Structural drawings are to be followed for the location of all structural members.
6.	Services drawings for use to infer reinforcement details of structural members, reinforcement details.
7.	Structural drawings are to be referred.
8.	Any discrepancies between architectural, structural and services drawings drawn up prior to the notice of the architect's immediately prior to execution of work at site must be reported to the architect immediately by the contractor, who is the responsibility of the contract.
9.	All members walls must be aligned with the columns as indicated on the plan irrespective of the position as calculated with the dimensions.
10.	Dimensions, unless stated otherwise, shall be in millimetres.

PROJECT

PROPOSED RESIDENTIAL FLATS ON
P. NO.- 03 & 04, SCHEME - MAHADEV
ENCLAVE (SURAJ POL GATE G.N.S.S.)
JAIPUR

NAME OF DRAWING:

TERRACE FLOOR (WATER SUPPLY, RAINWATER, SANITATION & COMMON PLUMBING) DRAWING

DRAWING BRICK WORK	NORTH: 
PROJECT NO. :	DATE : 16, Apr. - 2024
SCALE : NTS	REV NO. : R-0
DRAWING NO. :	
<div style="display: flex; justify-content: space-around; align-items: center;"> <div style="border: 1px solid black; width: 50px; height: 30px; margin: 2px;"></div> <div style="border: 1px solid black; width: 50px; height: 30px; margin: 2px; text-align: center;">A</div> <div style="border: 1px solid black; width: 50px; height: 30px; margin: 2px; text-align: center;">B</div> <div style="border: 1px solid black; width: 50px; height: 30px; margin: 2px; text-align: center;">C</div> <div style="border: 1px solid black; width: 50px; height: 30px; margin: 2px; text-align: center;">D</div> <div style="border: 1px solid black; width: 50px; height: 30px; margin: 2px; text-align: center;">E</div> <div style="border: 1px solid black; width: 50px; height: 30px; margin: 2px; text-align: center;">F</div> <div style="border: 1px solid black; width: 50px; height: 30px; margin: 2px; text-align: center;">G</div> <div style="border: 1px solid black; width: 50px; height: 30px; margin: 2px; text-align: center;">H</div> <div style="border: 1px solid black; width: 50px; height: 30px; margin: 2px; text-align: center;">I</div> <div style="border: 1px solid black; width: 50px; height: 30px; margin: 2px; text-align: center;">J</div> <div style="border: 1px solid black; width: 50px; height: 30px; margin: 2px; text-align: center;">K</div> <div style="border: 1px solid black; width: 50px; height: 30px; margin: 2px; text-align: center;">L</div> <div style="border: 1px solid black; width: 50px; height: 30px; 