

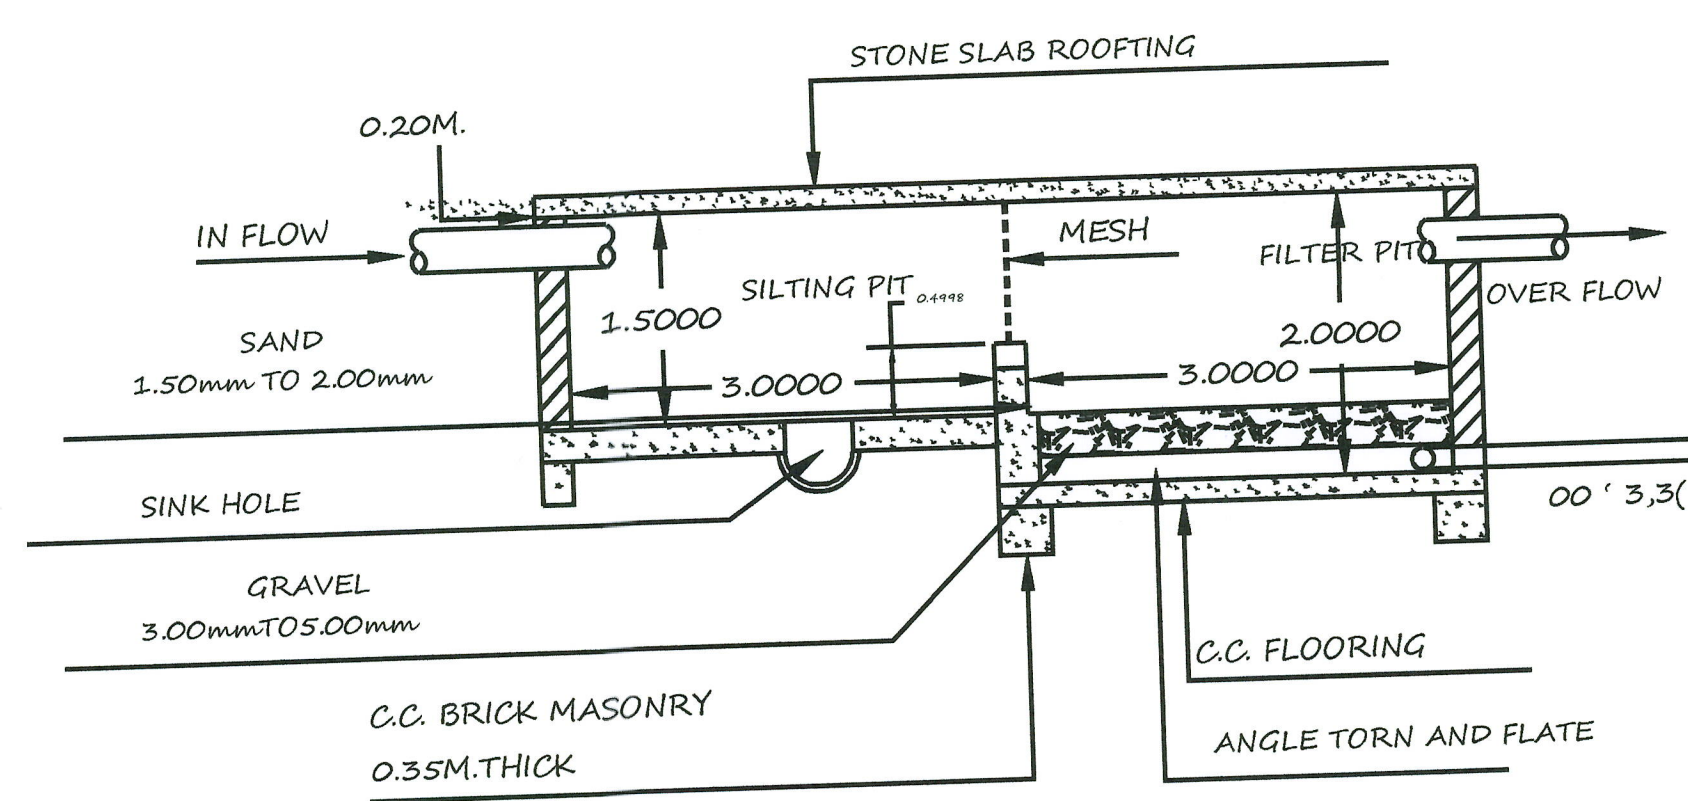


SECTION A-B

PROPOSED (AFFORDABLE HOUSING) IN KHASRA NO-305,308,309,281,282,
PROVISION 3A OF CHIEF MINISTER'S JAN AWAAS YOJNA 2015(LIG+EWS)
AT VILLAGE- BILWA KALAN, TEHSIL- SANGANER, DISTT-JAIPUR.

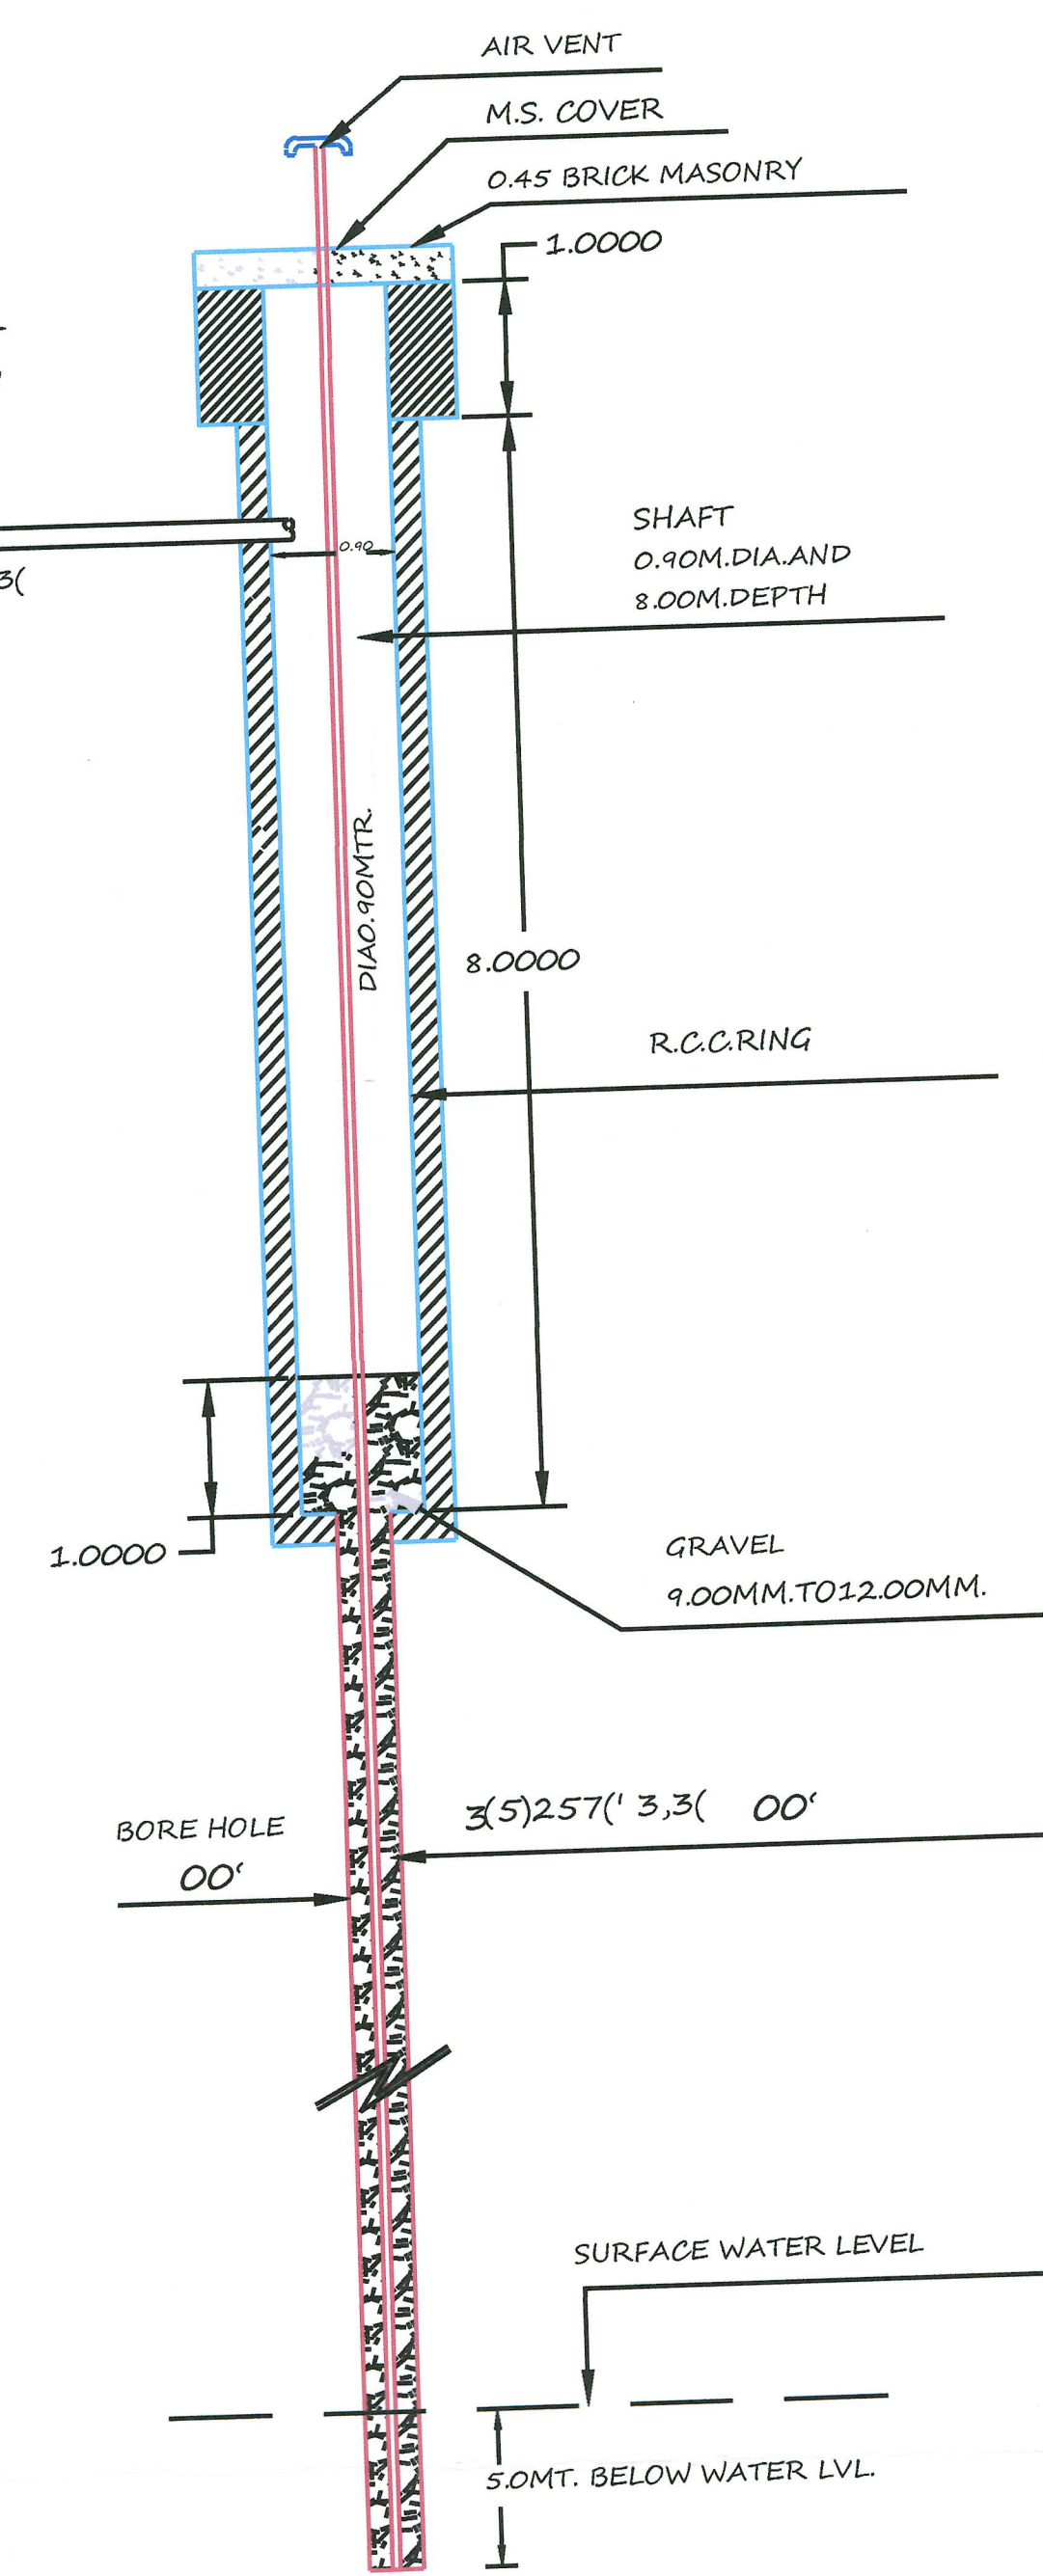

PLAN

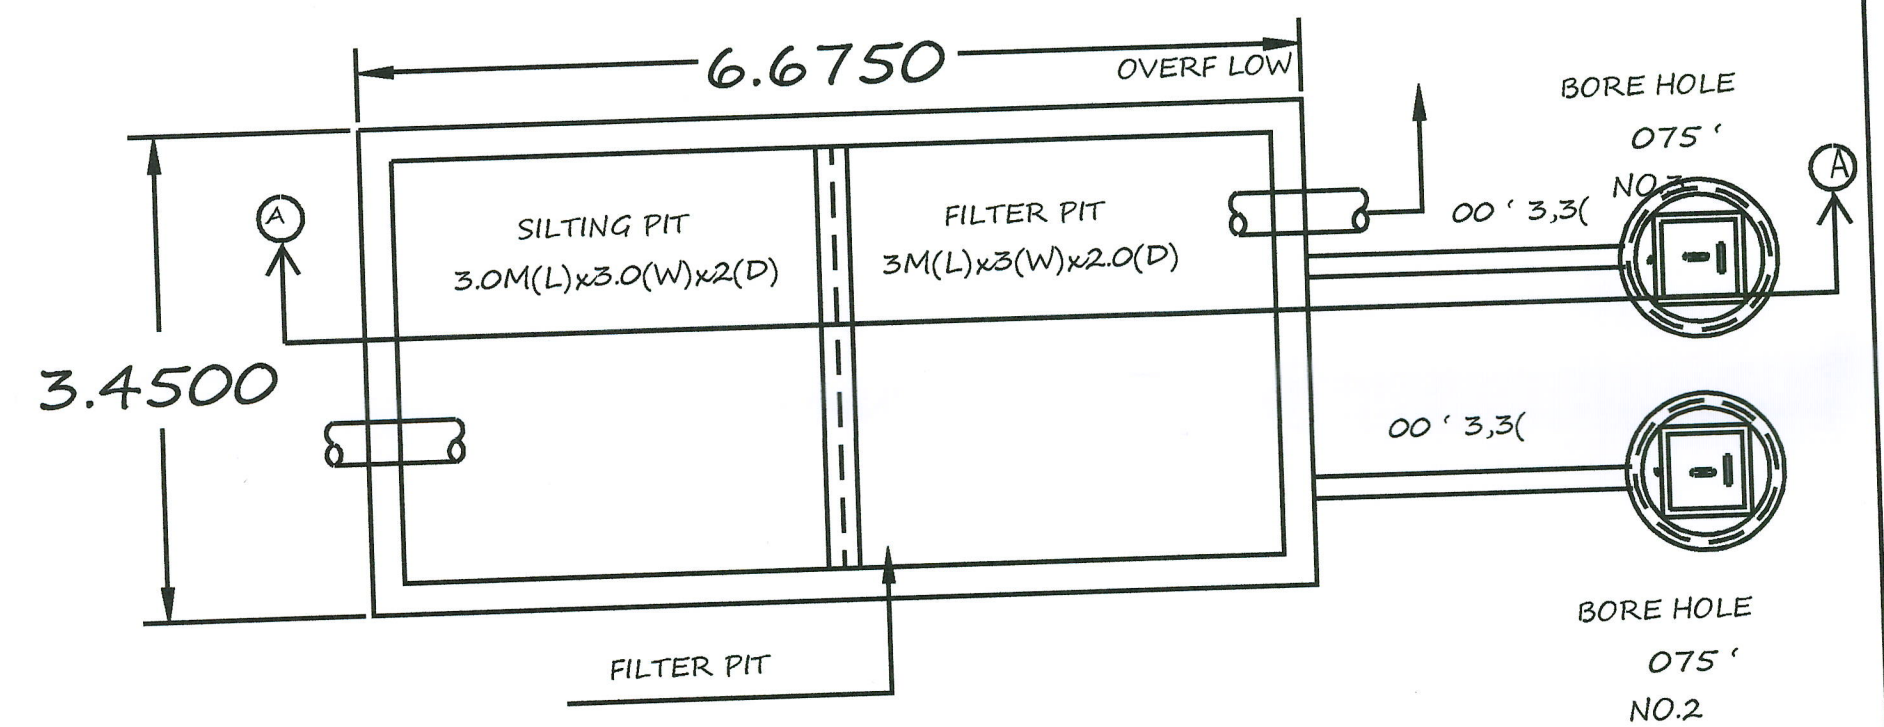

SERVICES CONSULTANT	PROJECT NO.	DRAWING NO.
JAIPUR BUILDING SERVICES	DATE	
LG-27, JTM MALL, JAGATPURA, JAIPUR	SCALE	
	DRAWN	
	CHECKED	
	REVISIONS	

PROJECT	CLIENT	DRAWING TITLE
VILLAGE BILWA KALAN SANGANER, JAIPUR		SECTIONAL DETAILS OF RAIN WATER HARVESTING STRUCTURE & MAINHOLE
(Aayam Phase-II)		

Jitendra
JITENDRA KUMAR SHARMA
(B.E.)
JAIPUR BUILDING SERVICES
(MEP CONSULTANTS)
LG-27, JTM MALL, JAGATPURA, JAIPUR

BLOCK-B(STILT FLOOR PLAN)
PLUMBING LAYOUT

DATE=06-01-2024

SECTOR ROAD 30.00 MTR. WIDE

OTHER'S LAND

OTHER'S LAND



OTHER'S LAND

CLIENT	SHEER DEVELOPERS LLP
ARCHITECT	VS DESIGNS 14-A, RAJPUT TOWERS, ALI ROAD, JAIPUR 302016 TEL: 9141131965/96541414 email: vishnoosharma78@gmail.com
STRUCTURAL CONSULTANTS	SG STRUCTURES A-38 1ST FLOOR, SUNDER SINGH BANDARI MAGAR, BMEU FARM, NEW SANGHER ROAD, JAIPUR-302018 E-mail: sg_structures@gmail.com Tel: 9872202216/9141-229178
SERVICE CONSULTANTS	JAIPUR BUILDING SERVICES 14-A, RAJPUT TOWERS, ALI ROAD, JAIPUR 302016 TEL: 9141131965/96541414 email: vishnoosharma78@gmail.com
SITE PLAN	
NOTES	1. ALL WORKS TO BE DONE AS PER THE DRAWINGS. 2. ALL WORKS TO BE DONE AS PER THE SPECIFICATIONS. 3. ALL WORKS TO BE DONE AS PER THE STANDARDS.
PROJECT	BLOCK-B STILT FLOOR PLAN PLUMBING LAYOUT
NAME OF DRAWING	BLOCK-B STILT FLOOR PLAN PLUMBING LAYOUT
DRAWN BY	RAHUL MEHRA
APPROVED BY	ATENDRA SHARMA
DATE	06-01-2024
REVISION	

ATENDRA KUMAR SHARMA
(B.E.)
JAIPUR BUILDING SERVICES
(MEP CONSULTANTS)
14-27, JTM MALL, JAGATPURA, JAIPUR