
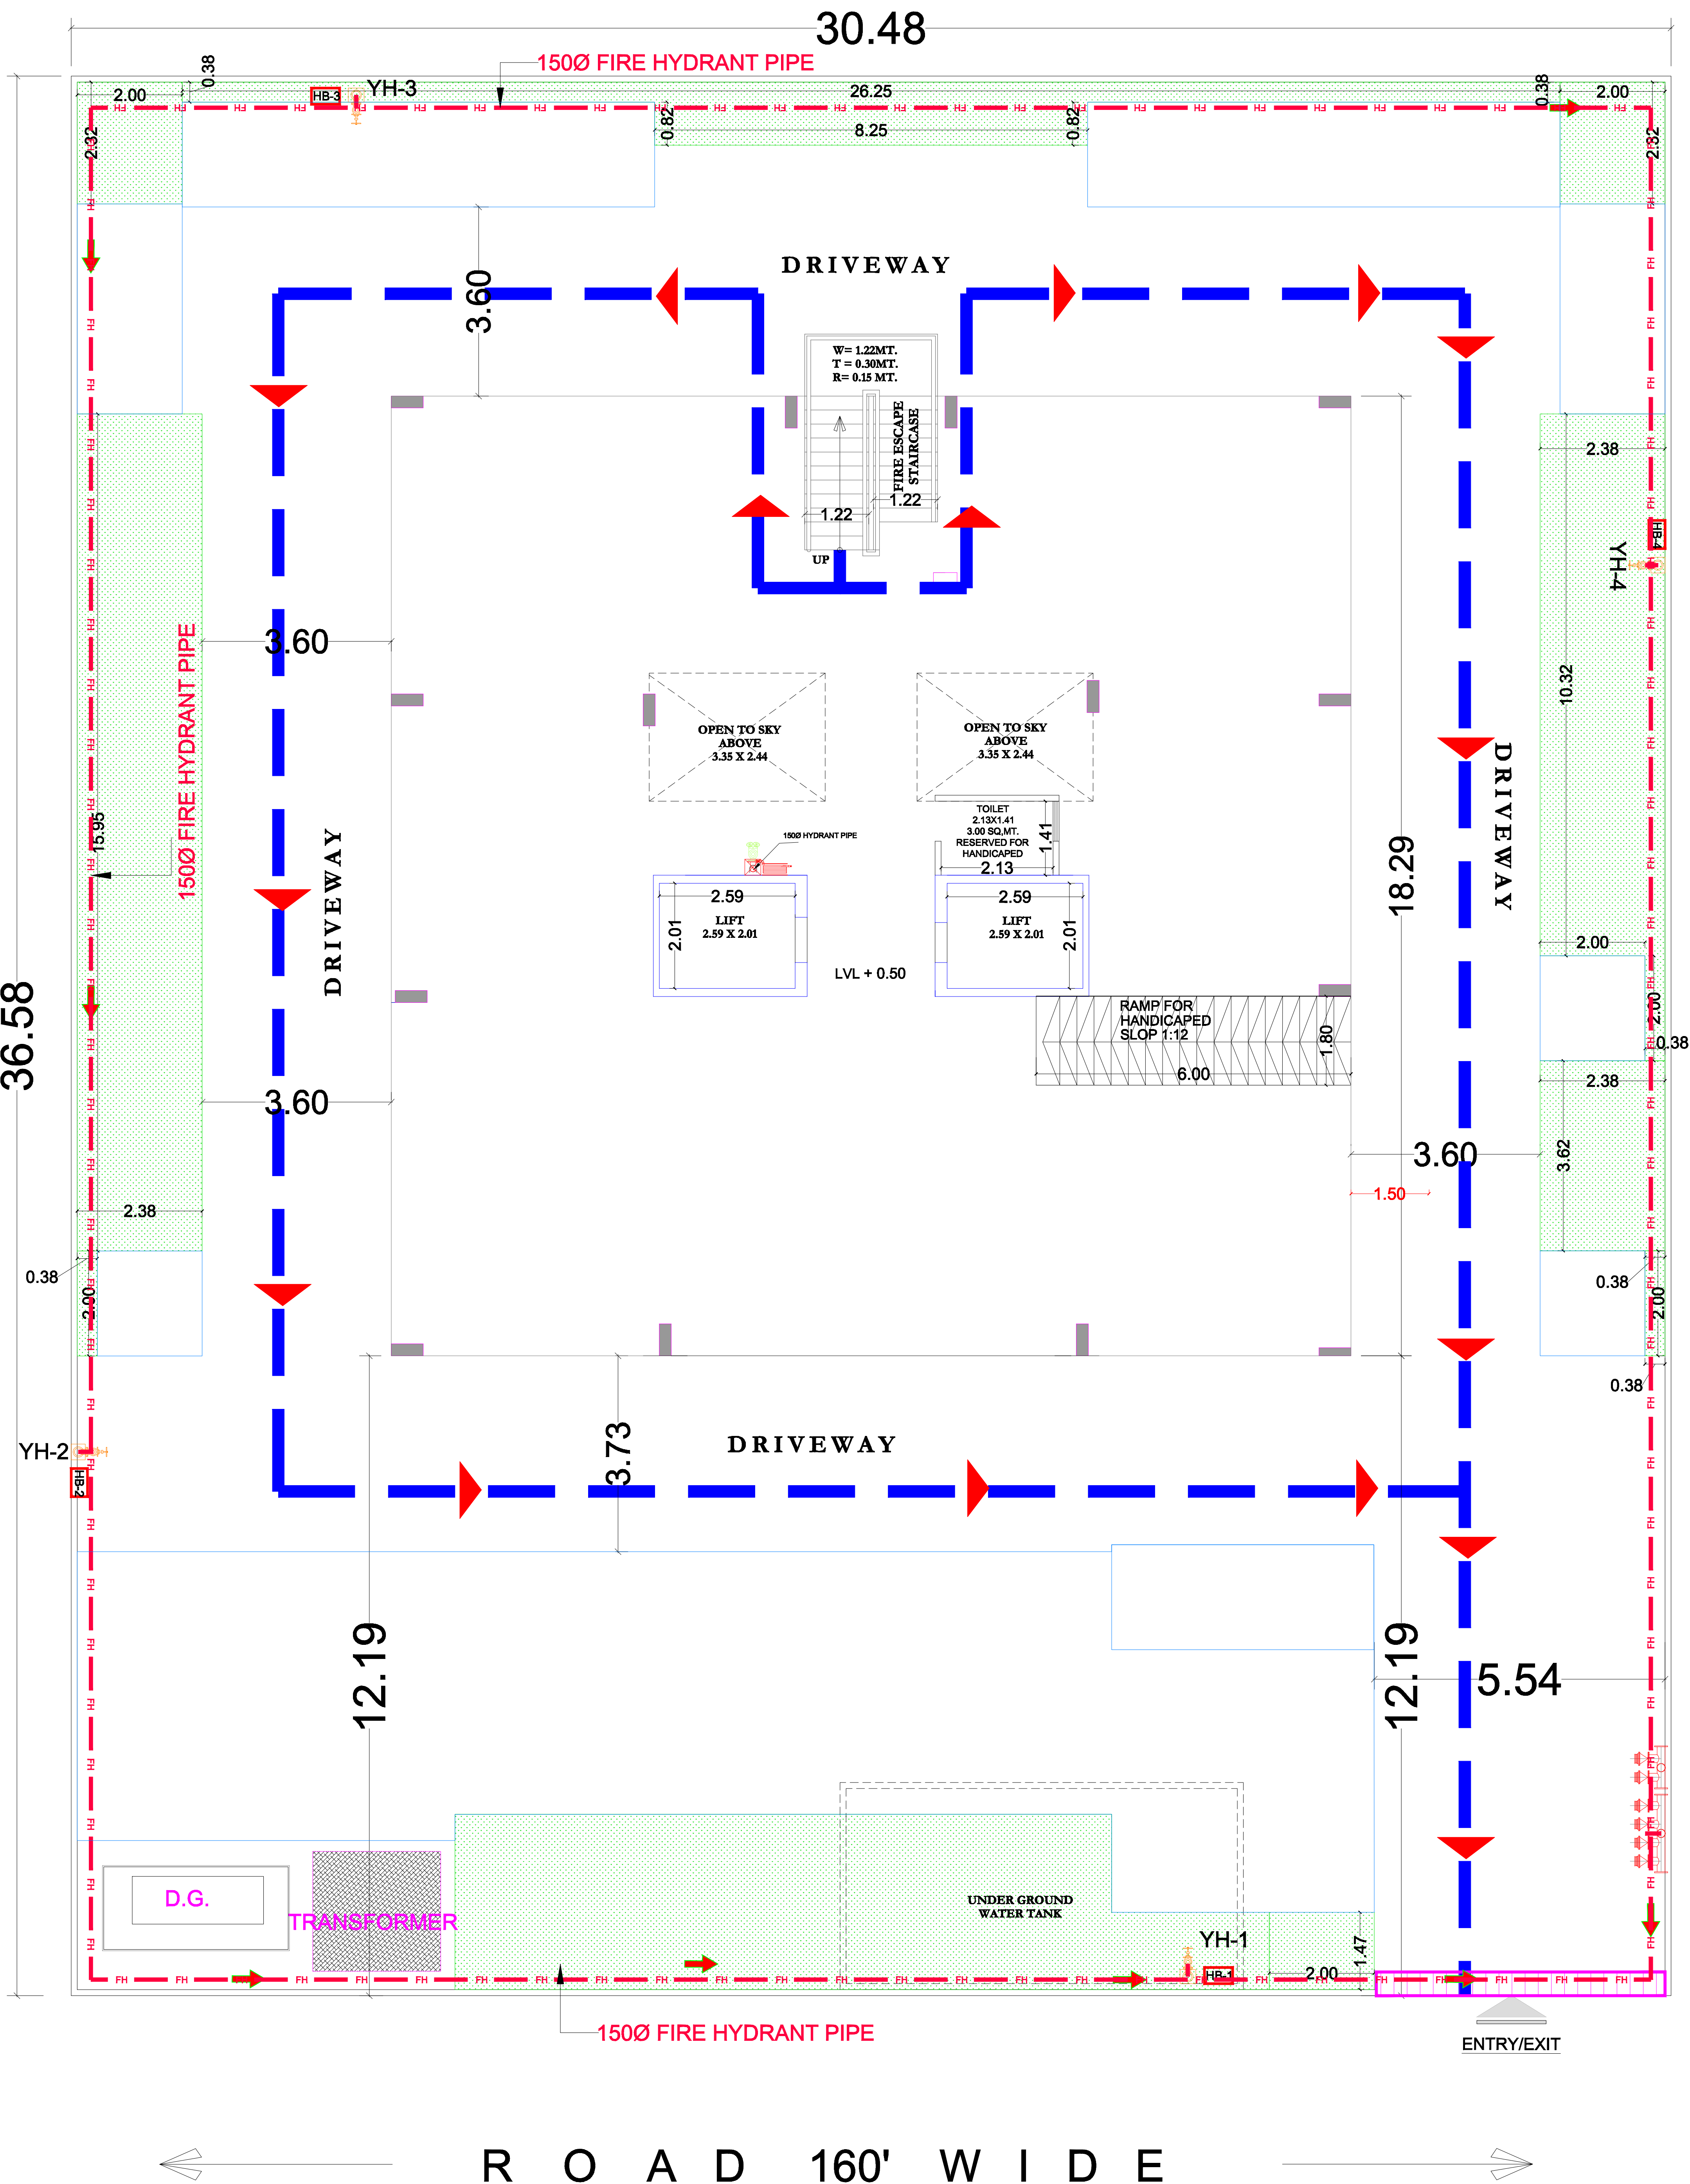


PLOT NO . S.B. 94

PLOT NO . S.B. 92

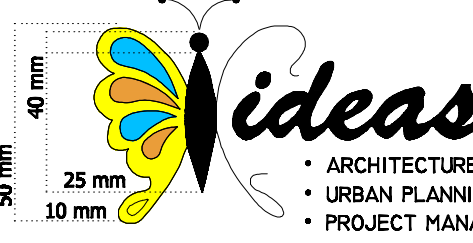


EXTERNAL FIRE HYDRANT PLAN


DRAWING TITLE	
EXTERNAL FIRE HYDRANT PLAN (STILT FLOOR PLAN)	
PROJECT TITLE	
PROPOSED RESIDENTIAL APPARTMENT AT PLOT NO. S.B.-93 GANDHI NAGAR SCHEME, JAIPUR	
SCALE -1:100	NORTH POINT
PROJECT CONSULTANTS:	
 124, HIMMAT NAGAR, TONK ROAD, JAIPUR PHONE - 0141-2708227, 2705580	
OWNER	ARCHITECT

PLOT NO. S.B. 94

PLOT NO. S.B. 92

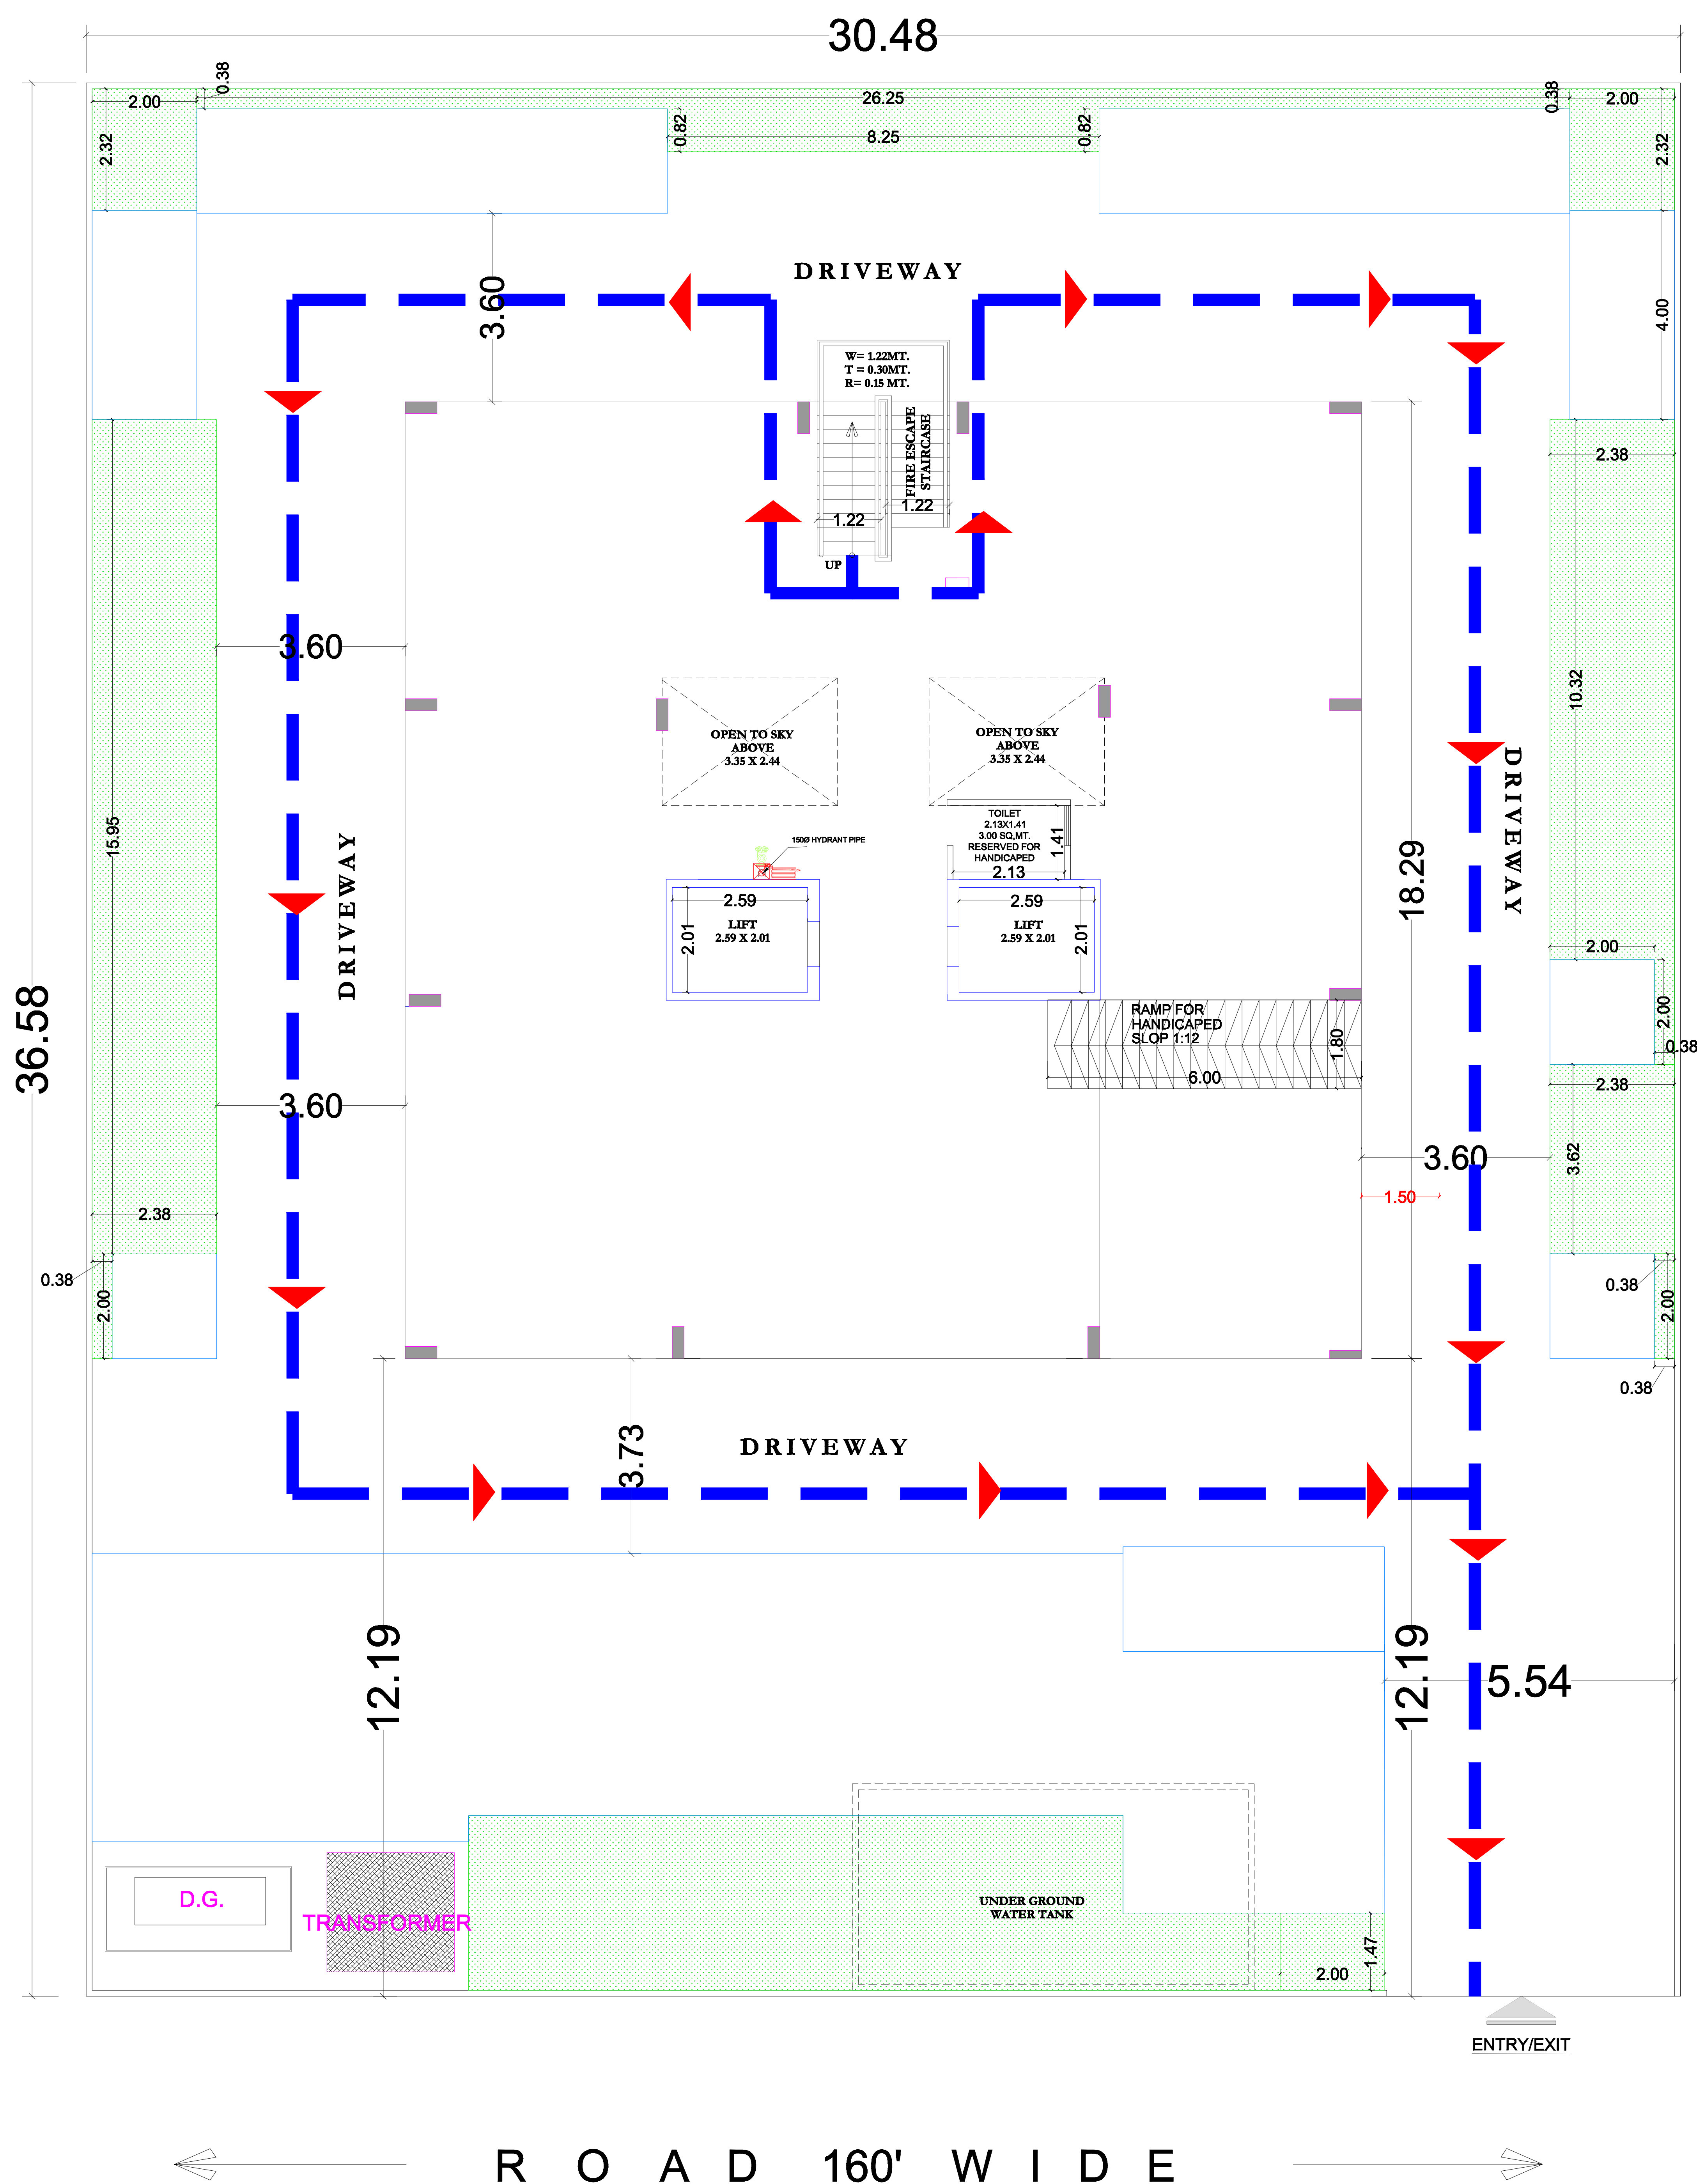

FIRE ESCAPE PLAN

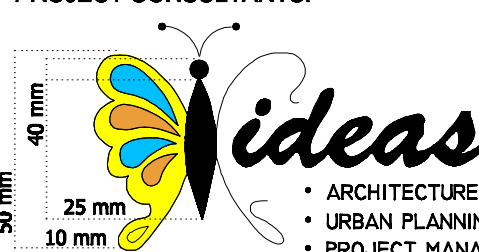DRAWING TITLE	
FIRE ESCAPE PLAN (STILT FLOOR PLAN)	
PROJECT TITLE	
PROPOSED RESIDENTIAL APARTMENT AT PLOT NO. S.B.-93, GANDHI NAGAR SCHEME, JAIPUR	
SCALE -1:100	NORTH POINT 
<p>PROJECT CONSULTANTS:</p>  <p>124, HIMMAT NAGAR , TONK ROAD, JAIPUR PHONE - 0141-2708227 , 270880</p>	
OWNER	ARCHITECT

