


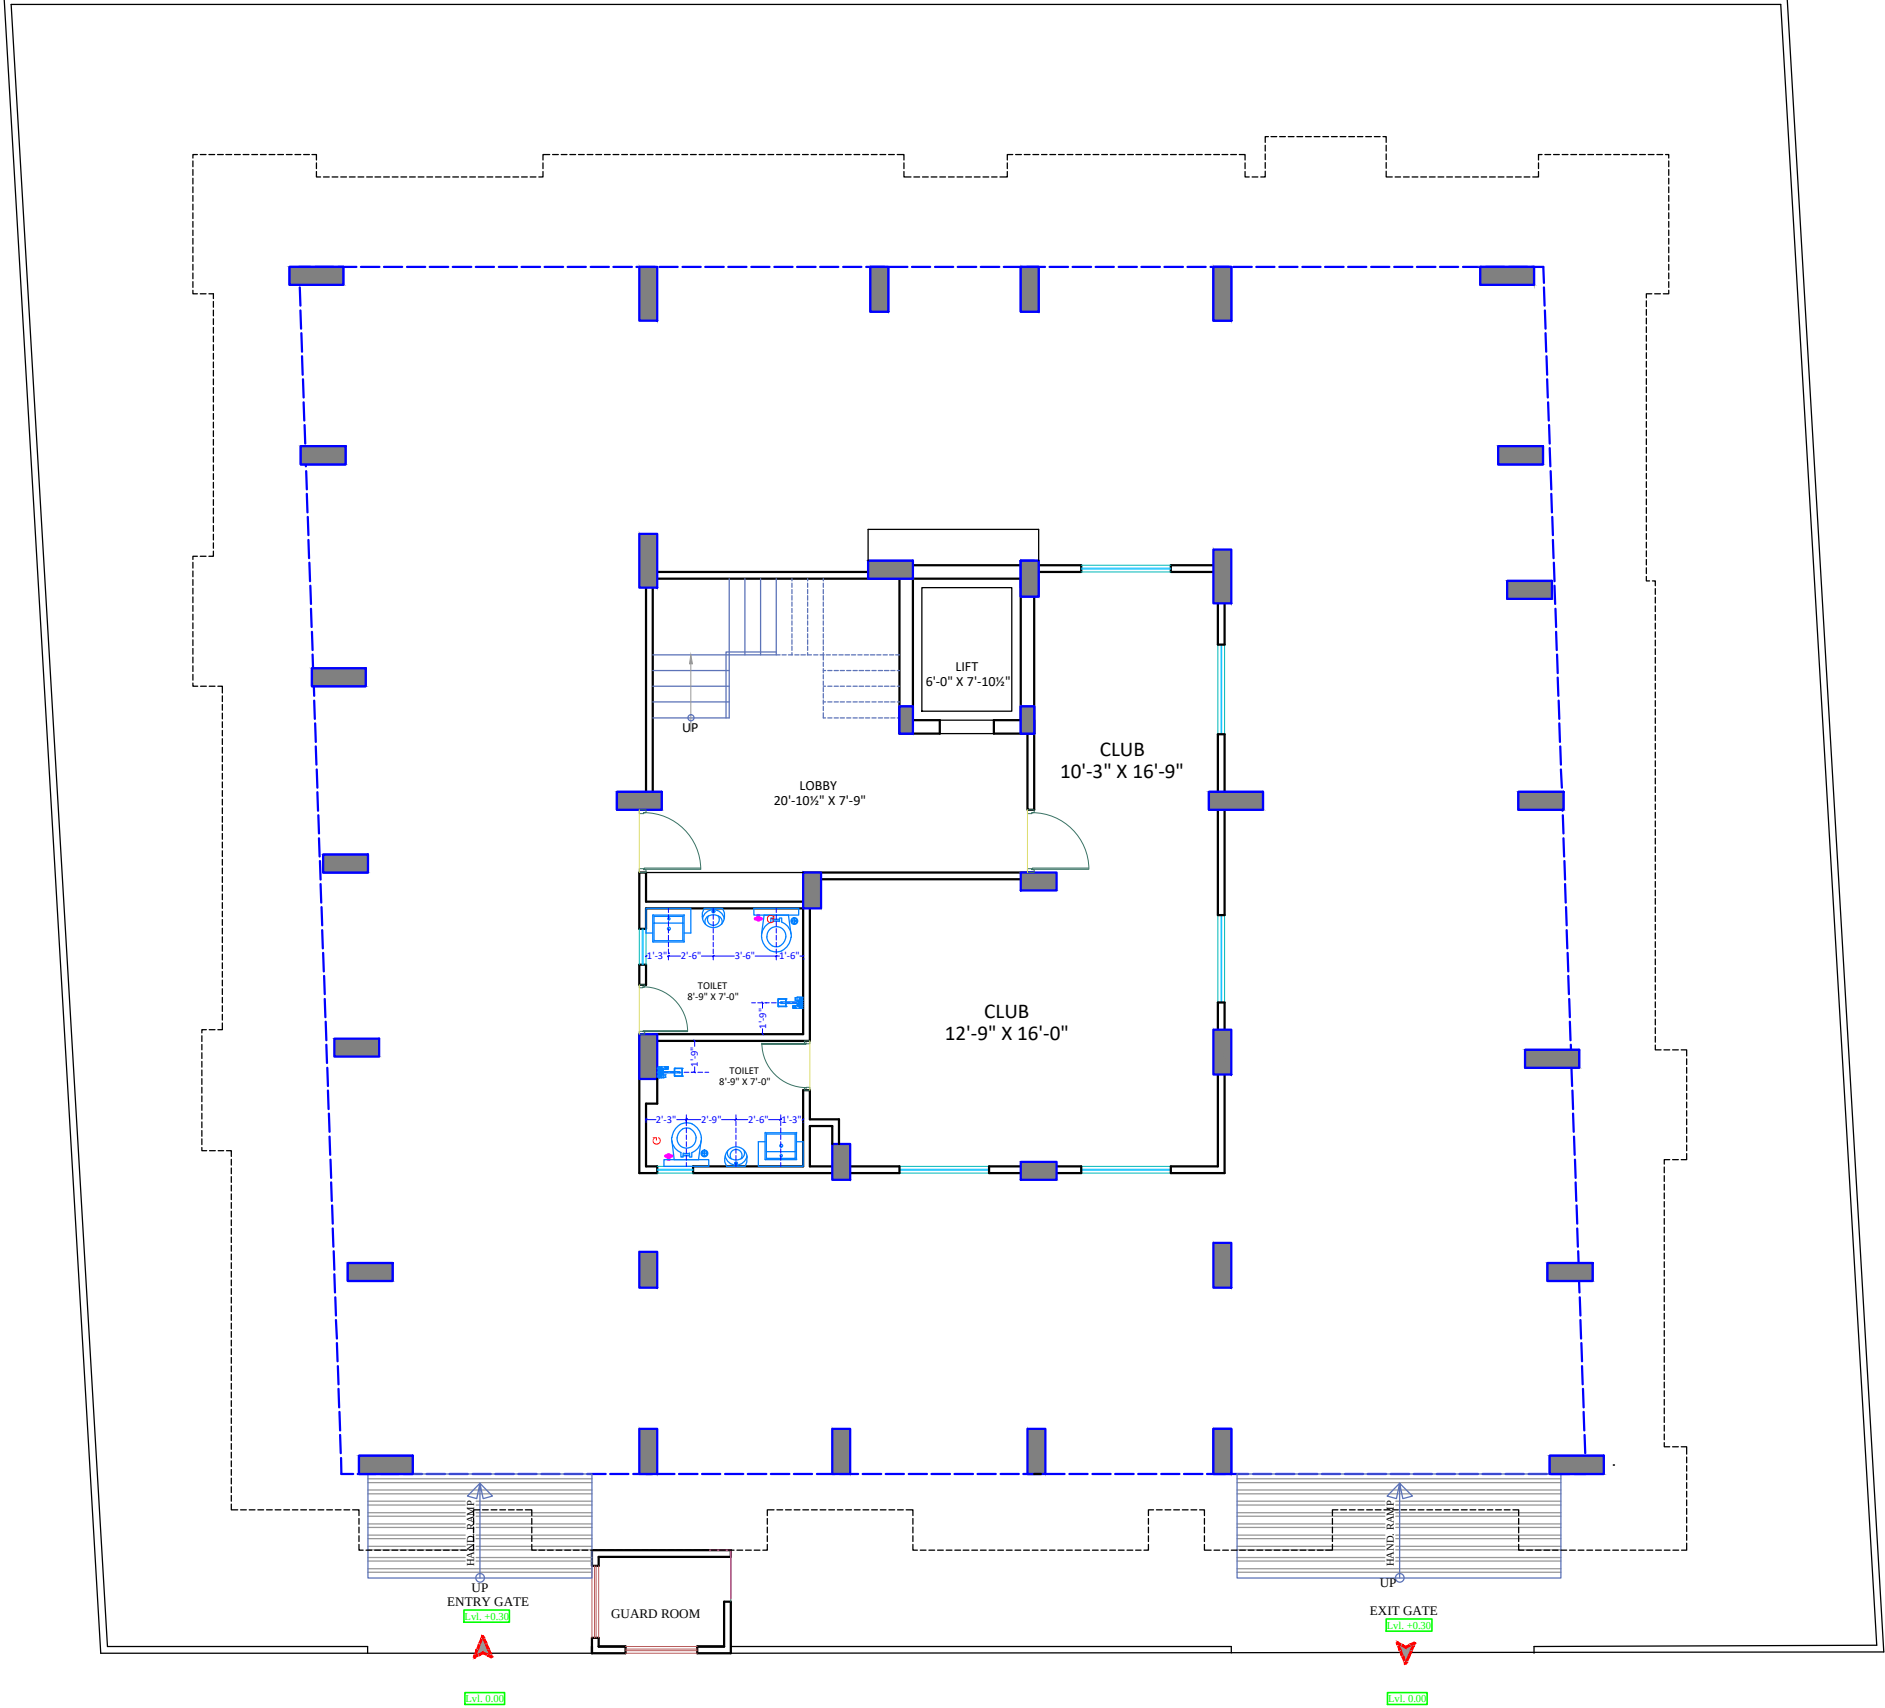

STILT FLOOR PLAN


----- R O A D 40'-0" WIDE -----

SHREE SALASAR BUILD HOME
OWNER
PROPRIETOR

RAMESH KUMAWAT
M.E.P. CONSULTANT
B.E. CIVIL

SHEET TITLE
STILT FLOOR SANITARY
DRAWING
CLINT
M/S Shree Salasar Build Home
PROJECT
Apartment at Plot No 13, 14, 15,
VidhyaSagar Enclave, Jaipur

DATE
10/07/2025
BUA

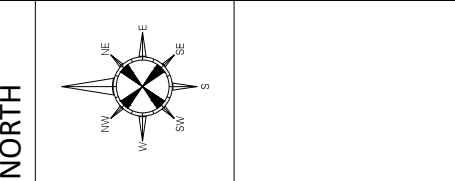

ARCHITECT
MUKESH SONI
and associates
ARCHITECTS
INTERIOR DESIGNERS
ENGINEERS &
LANDSCAPERS
9828723800