

RAJASTHAN HOUSING BOARD

TO WHOMSOEVER IT MAY CONCERN

Rajasthan Housing Board through its authorised signatory C R Depan regarding our project **Marwar Apartment Sec 14E. Chopasni Housing Board, Jodhpur** **HIG-36 Nos. Ph. I (Block J)(B+S+9) & MIG-B 108 Nos. Ph. I,II & III(Block C,D &E)(B+S+9)** declare that

1) NOC for environment :- NOT APPLICABLE

3) NOC for Fire:- NOC for fire is enclosed.

4) NOC from Airport Authority:- NOT APPLICABLE


आवासीय अभियंता
राजस्थान आवासन बोर्ड
लवण्ड ब्रह्म, जोधपुर

CONSULTANTS

The Poppins
 Architecture
 4-GATE, JAWAHAR NAGAR,
 PUNE-411 005, 9820 79064
 E-MAIL: design_poppins@yahoo.co.in

Architecture
 Landscape
 Interiors

Project Title: MARWAR APARTMENT AT CHOPASNI SCHEME JODHPUR

Client: RAJASTHAN HOUSING BOARD


Architect: ARCHITECT V. J. JAIN

Scale: 1:100


Sheet No: 400

Checked By: YOGENDRA

Approved for construction
 (Stamp & Signature)
 (Stamp & Signature)
 (Stamp & Signature)

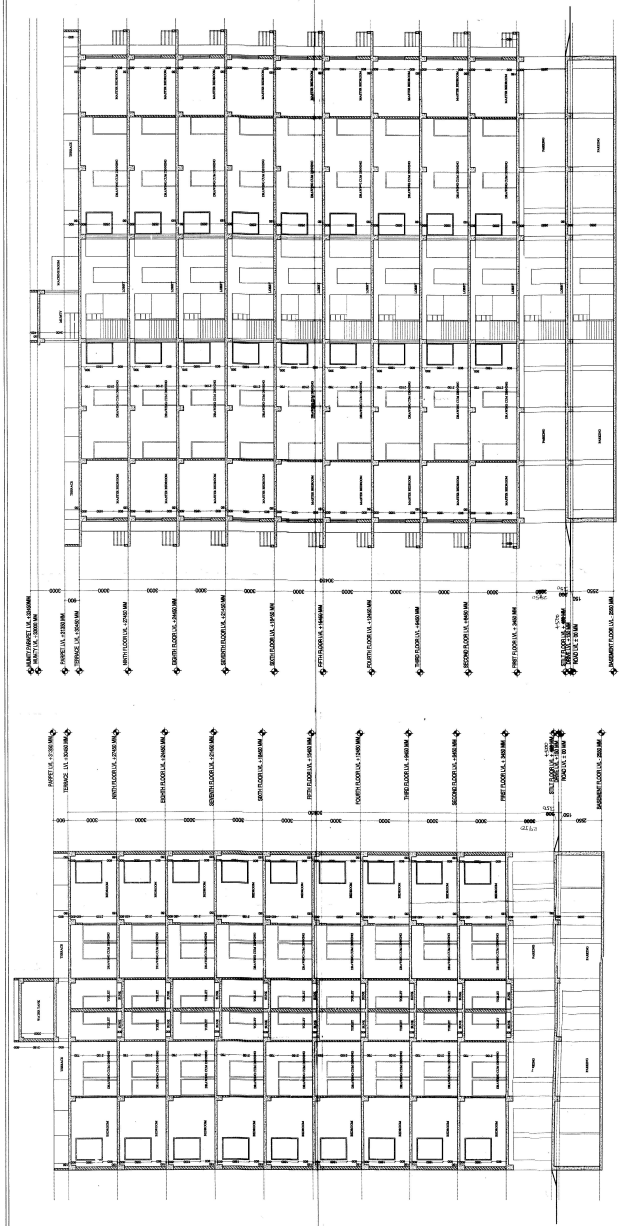


SECTION-BB

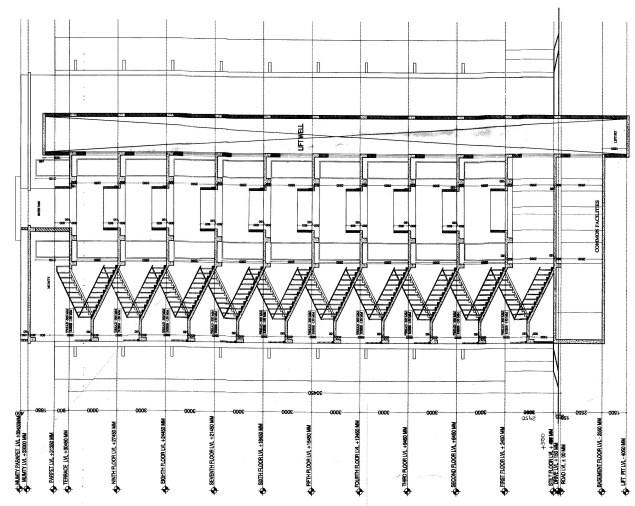


SECTION-CC

CC (Rajasthan)
 Rajastan
 Rajastan

CONSULTANTS The ENGINEER 4-104-A, RAJWAR NAGAR, JAIPUR, RAJASTHAN, INDIA. PH: +91 141 2621085, 98280 79064 E-MAIL: design_2000@yahoo.co.in	 Architecture Conservation Landscape Interiors
Approved on: 14.09.2016, Project Commence 1 day on site: 14.09.2016 to 15.09.2016 Approved from No. _____ <i>Signature</i> PROJECT MANAGER MIG II	<i>Signature</i> PROJECT MANAGER MIG II SEAL OF THE PROJECT MANAGER MIG II
<i>Signature</i> PROJECT MANAGER MIG II SEAL OF THE PROJECT MANAGER MIG II	<i>Signature</i> PROJECT MANAGER MIG II SEAL OF THE PROJECT MANAGER MIG II
<i>Signature</i> PROJECT MANAGER MIG II SEAL OF THE PROJECT MANAGER MIG II	<i>Signature</i> PROJECT MANAGER MIG II SEAL OF THE PROJECT MANAGER MIG II
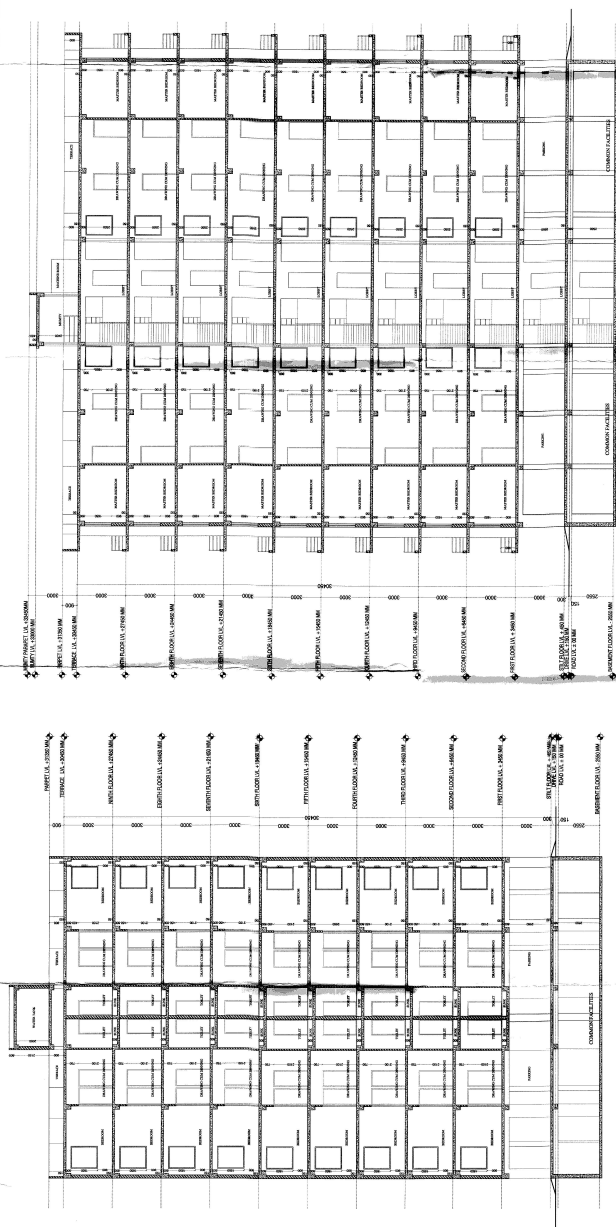


SECTION-AA

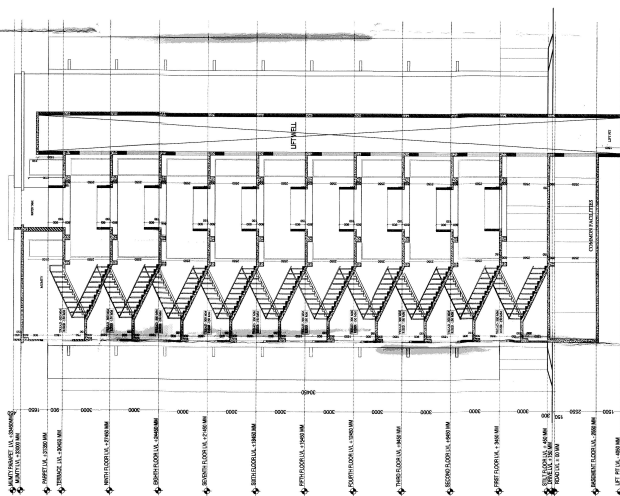

SECTION-CC

W.B. ECHOLS

CONSULTANTS The FORNS 4-GA-18, JAWAHAR NAGAR, JODHPUR, RAJASTHAN 342005 PH: 0141 2621005, 96287 79064 E MAIL: design_furns@ahs.com		Architects Conservation Landscape Interiors	
PROJECT TITLE:- MARWAR APARTMENT AT CHOPASNI SCHEME JODHPUR		CLIENT:- RAJASTHAN HOUSING BOARD	
ARCHITECT:		PROJECT TITLE:- MARWAR APARTMENT AT CHOPASNI SCHEME JODHPUR	
DRAWING TITLE: SECTIONS MIG-1 (BLOCK-J)		SHEET TITLE: MIG-II (BLOCK-E) AND MIG-I (BLOCK-J)	
DATED: 12-09-2016		SHEET NO.: 4(A)	
DEALT BY: YOGENDRA		CHECKED BY:	

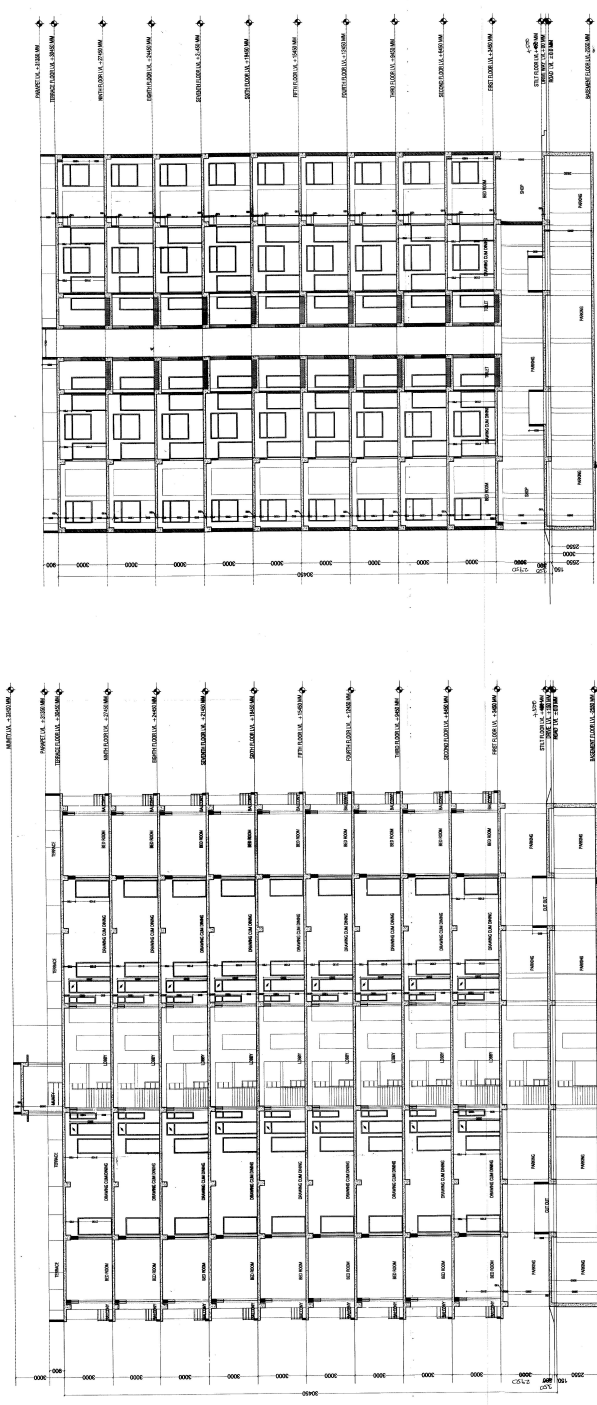

SECTION -BB

SECTION -AA

(Signature)
 R.E.P. Engineer

CONSULTANTS

THE FORMS
Architectural
Conservation
Landscape
Interiors

100, 101, 102,1000

CLIENT:-
RAJASTHAN HOUSING BOARD

PROJECT TITLE:-
MARWAR APARTMENT AT
CHOPASNI SCHEME JODHPUR

ARCHITECT:-
THE FORMS

DATE:-
12/05/2018

DRAWING TITLE:-
ELEVATIONS MIG II (BLOCK E)

SHEET TITLE
SUBMISSION DRAWINGS

DATED
12/05/2018

SHEET NO.
300

SCALE
1:100

CHECKED BY
YOSHINARA

ELEVATION-2

ELEVATION-1

ELEVATION-3

Prepared by: [Signature]
Checked by: [Signature]
Date: 12/05/2018

CONSULTANTS

The FORBES
 Architecture
 Conservation
 Planning
 Interiors

4-6A-14, JAWAHAR NAGAR,
 AMERIKALI, INDIA
 TEL: 01422 222222
 E-MAIL: shayla_forbes@forbes.co.uk

PROJECT TITLE:-
 MARWAR APARTMENT AT
 CHOPASNI SCHEME JODHPUR

ARCHITECT:-
 RAJASTHAN HOUSING BOARD

CLIENT:-
 RAJASTHAN HOUSING BOARD

PROJECT TITLE:-
 MARWAR APARTMENT AT
 CHOPASNI SCHEME JODHPUR

ARCHITECT:-
 RAJASTHAN HOUSING BOARD

DRAWING TITLE:-
 FLOOR PLAN MIG-II (BLOCK E)

DATED:
 12-09-2016

DEALT BY:-
 YOGENDRA



SHEET TITLE
 SUBMISSION DRAWINGS

SHEET NO.
 2(B)

SCALE
 1:100

CHECKED BY
 YOGENDRA

MIG-II (BLOCK-E) AND MIG-I (BLOCK-J)

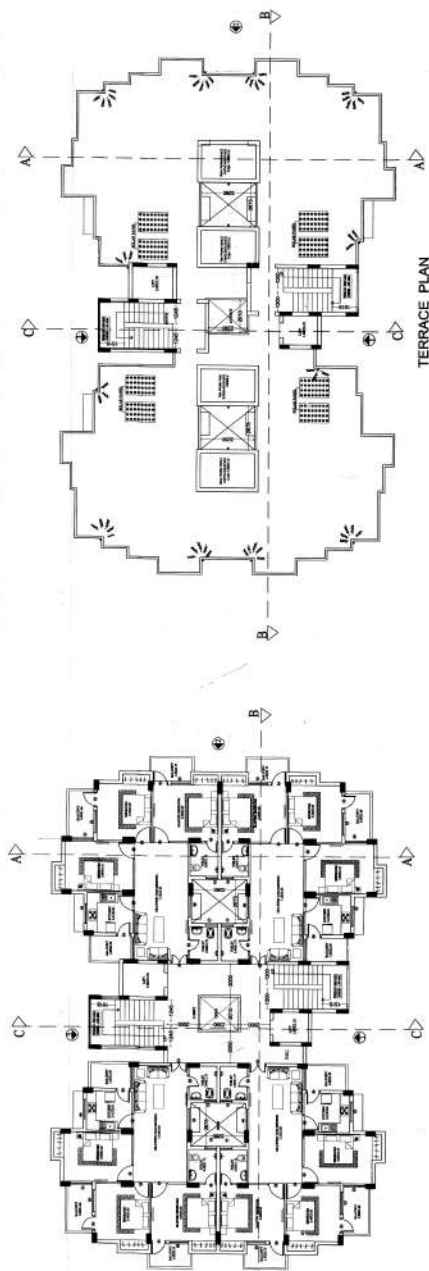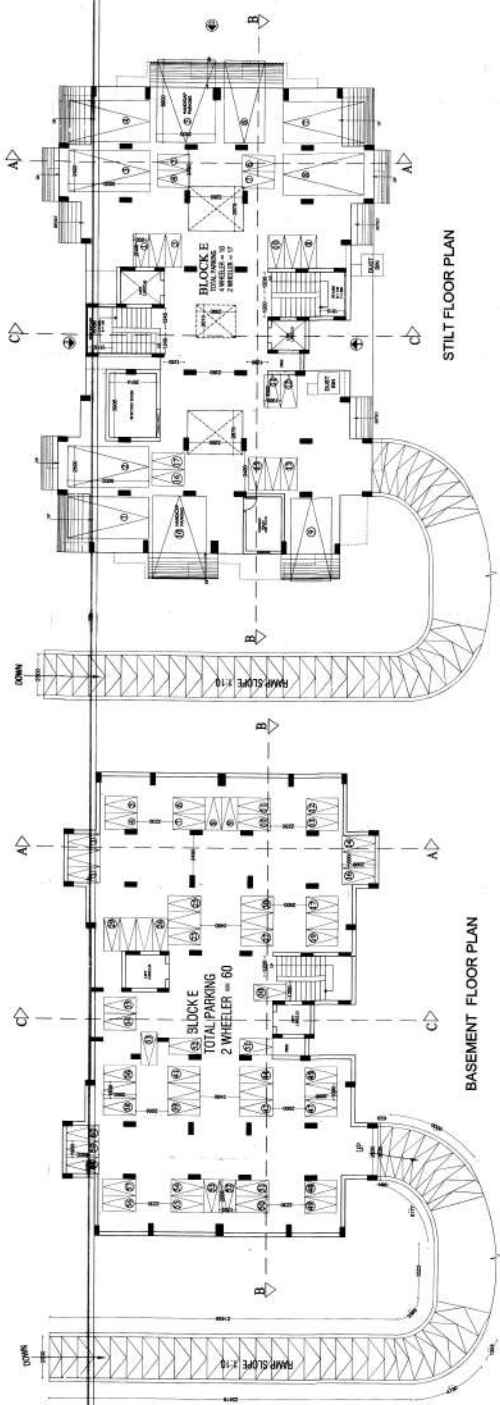

Handwritten notes and signatures:
 (Signature)
 (Signature)
 (Signature)