



BLOCK - L5 & L6

BLOCK-L6

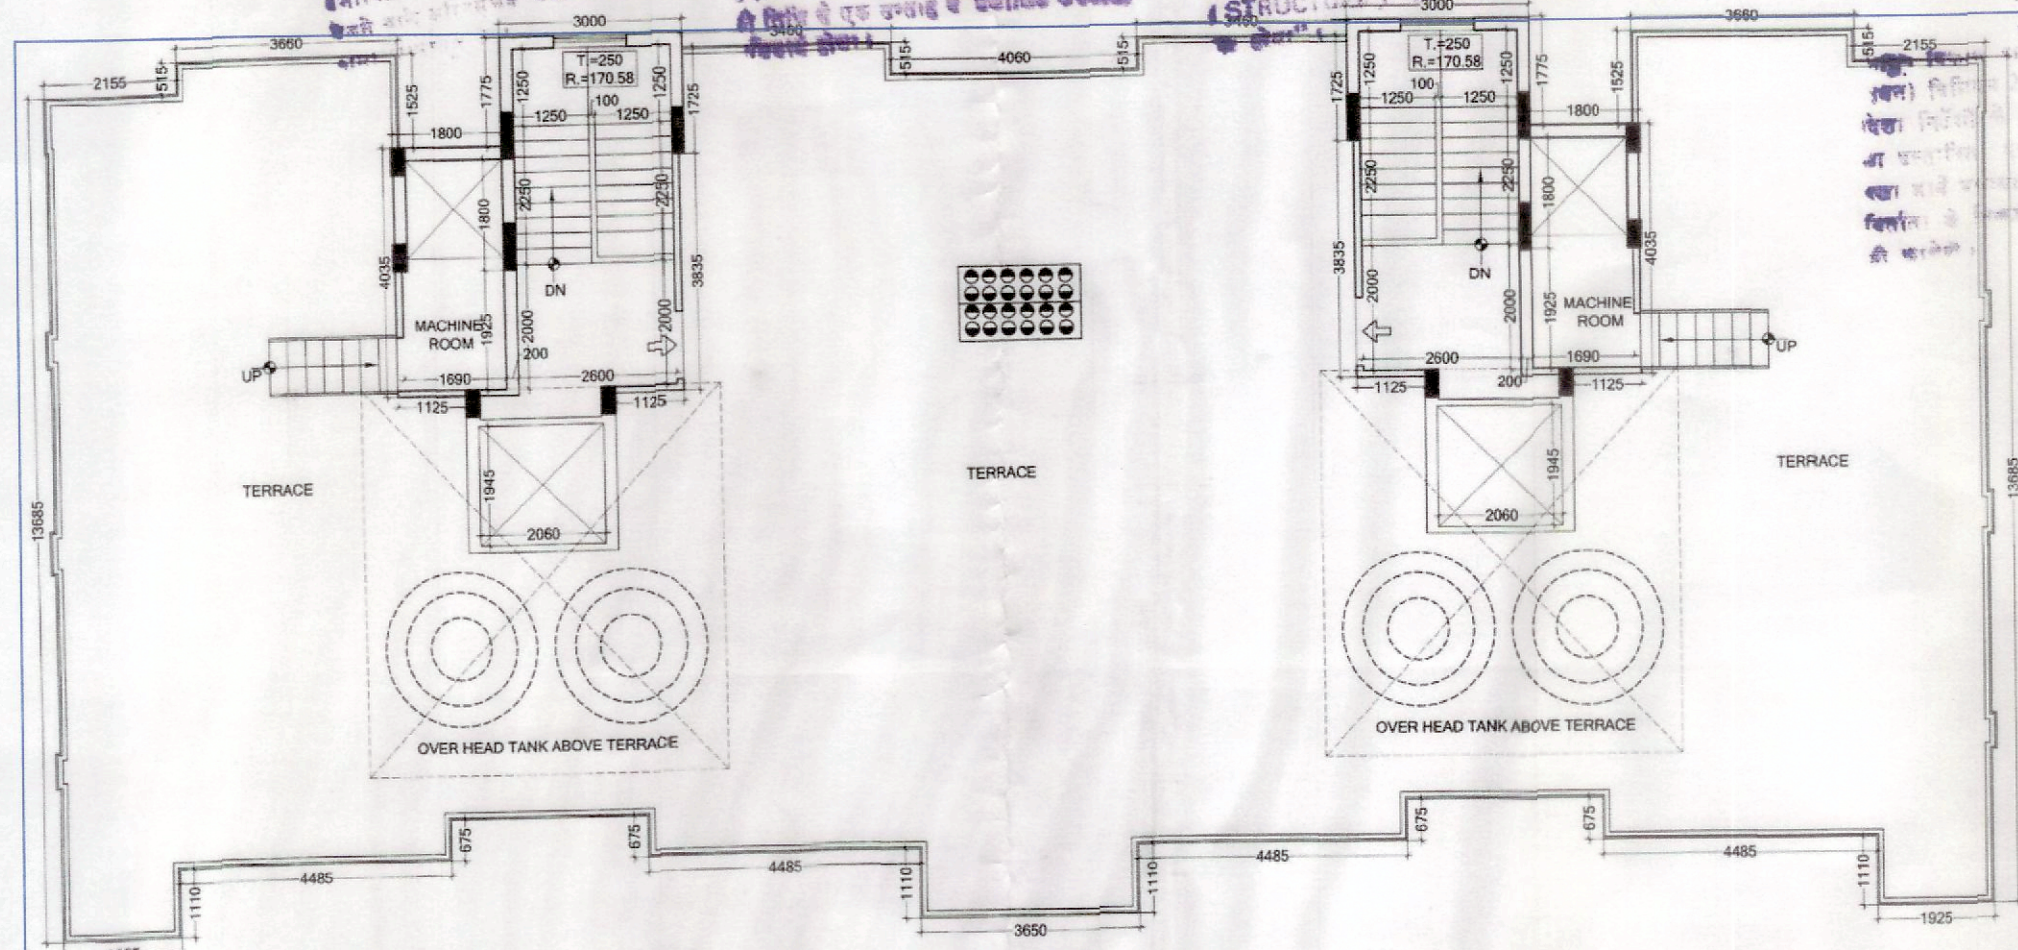


TERRACE FLOOR PLAN

ASHIANA GREENS
PHASE - 5

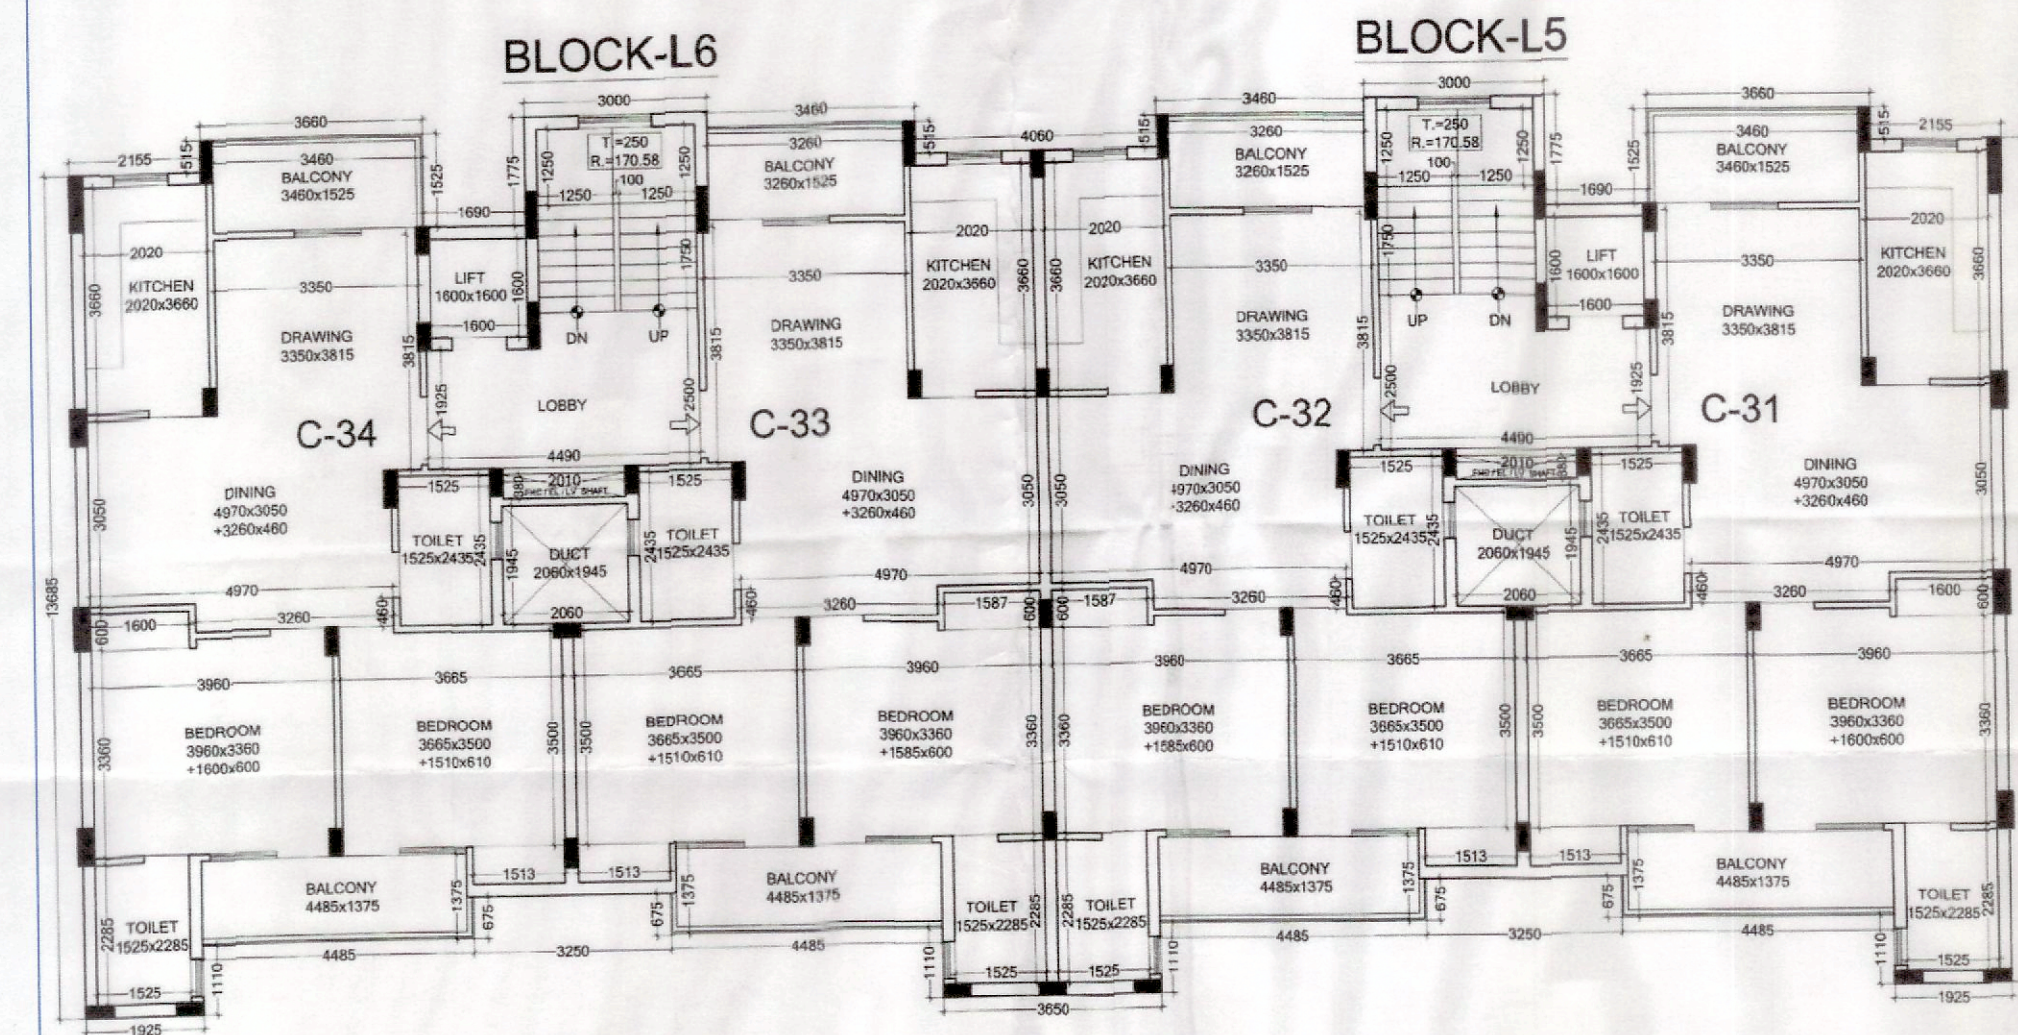

TYPICAL FLOOR PLAN
(1st to 4th FLOOR PLAN)

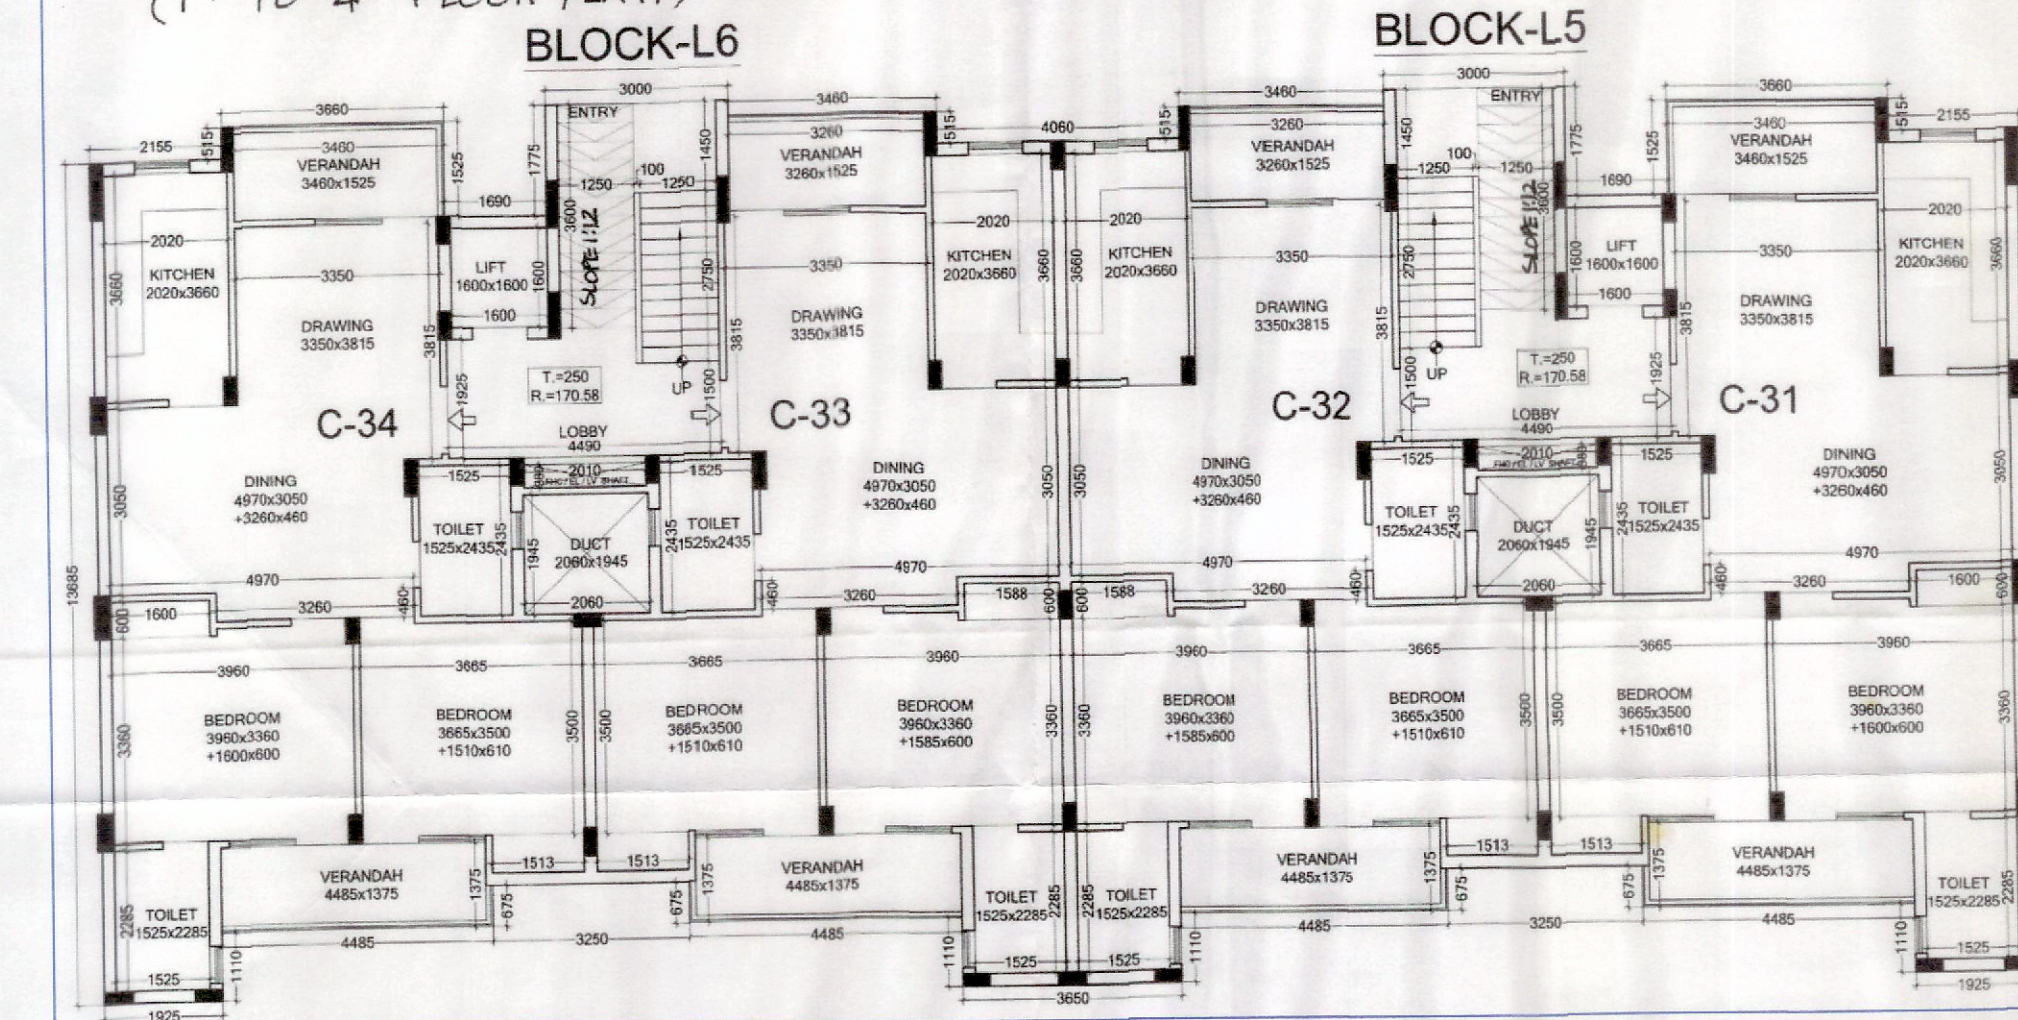

GROUND FLOOR PLAN

AREA CALCULATION OF BLOCK-L6 (Sq.Mt.)

FLOOR NAME	BLOCK AREA	CUT OUT	G.B.U.A	FIRE STAIR	LIFT WELL	B.A.R
GROUND	207.21	4.67	202.54	0.00	2.56	199.98
1st FLOOR	207.21	4.67	202.54	0.00	2.56	199.98
2nd FLOOR	207.21	4.67	202.54	0.00	2.56	199.98
3rd FLOOR	207.21	4.67	202.54	0.00	2.56	199.98
4th FLOOR	207.21	4.67	202.54	0.00	2.56	199.98
TERRACE	24.17		24.17			
TOTAL	1060.22	23.35	1036.87	0.00	12.80	999.90


AREA CALCULATION OF BLOCK-L5 (Sq.Mt.)

FLOOR NAME	BLOCK AREA	CUT OUT	G.B.U.A	FIRE STAIR	LIFT WELL	B.A.R
GROUND	207.21	4.67	202.54	0.00	2.56	199.98
1st FLOOR	207.21	4.67	202.54	0.00	2.56	199.98
2nd FLOOR	207.21	4.67	202.54	0.00	2.56	199.98
3rd FLOOR	207.21	4.67	202.54	0.00	2.56	199.98
4th FLOOR	207.21	4.67	202.54	0.00	2.56	199.98
TERRACE	24.17		24.17			
TOTAL	1060.22	23.35	1036.87	0.00	12.80	999.90


For THE GREEN TRIVENI DEVELOPER
AUTHORISED SIGNATORY

BLOCK - L7 & L8


BLOCK-L8

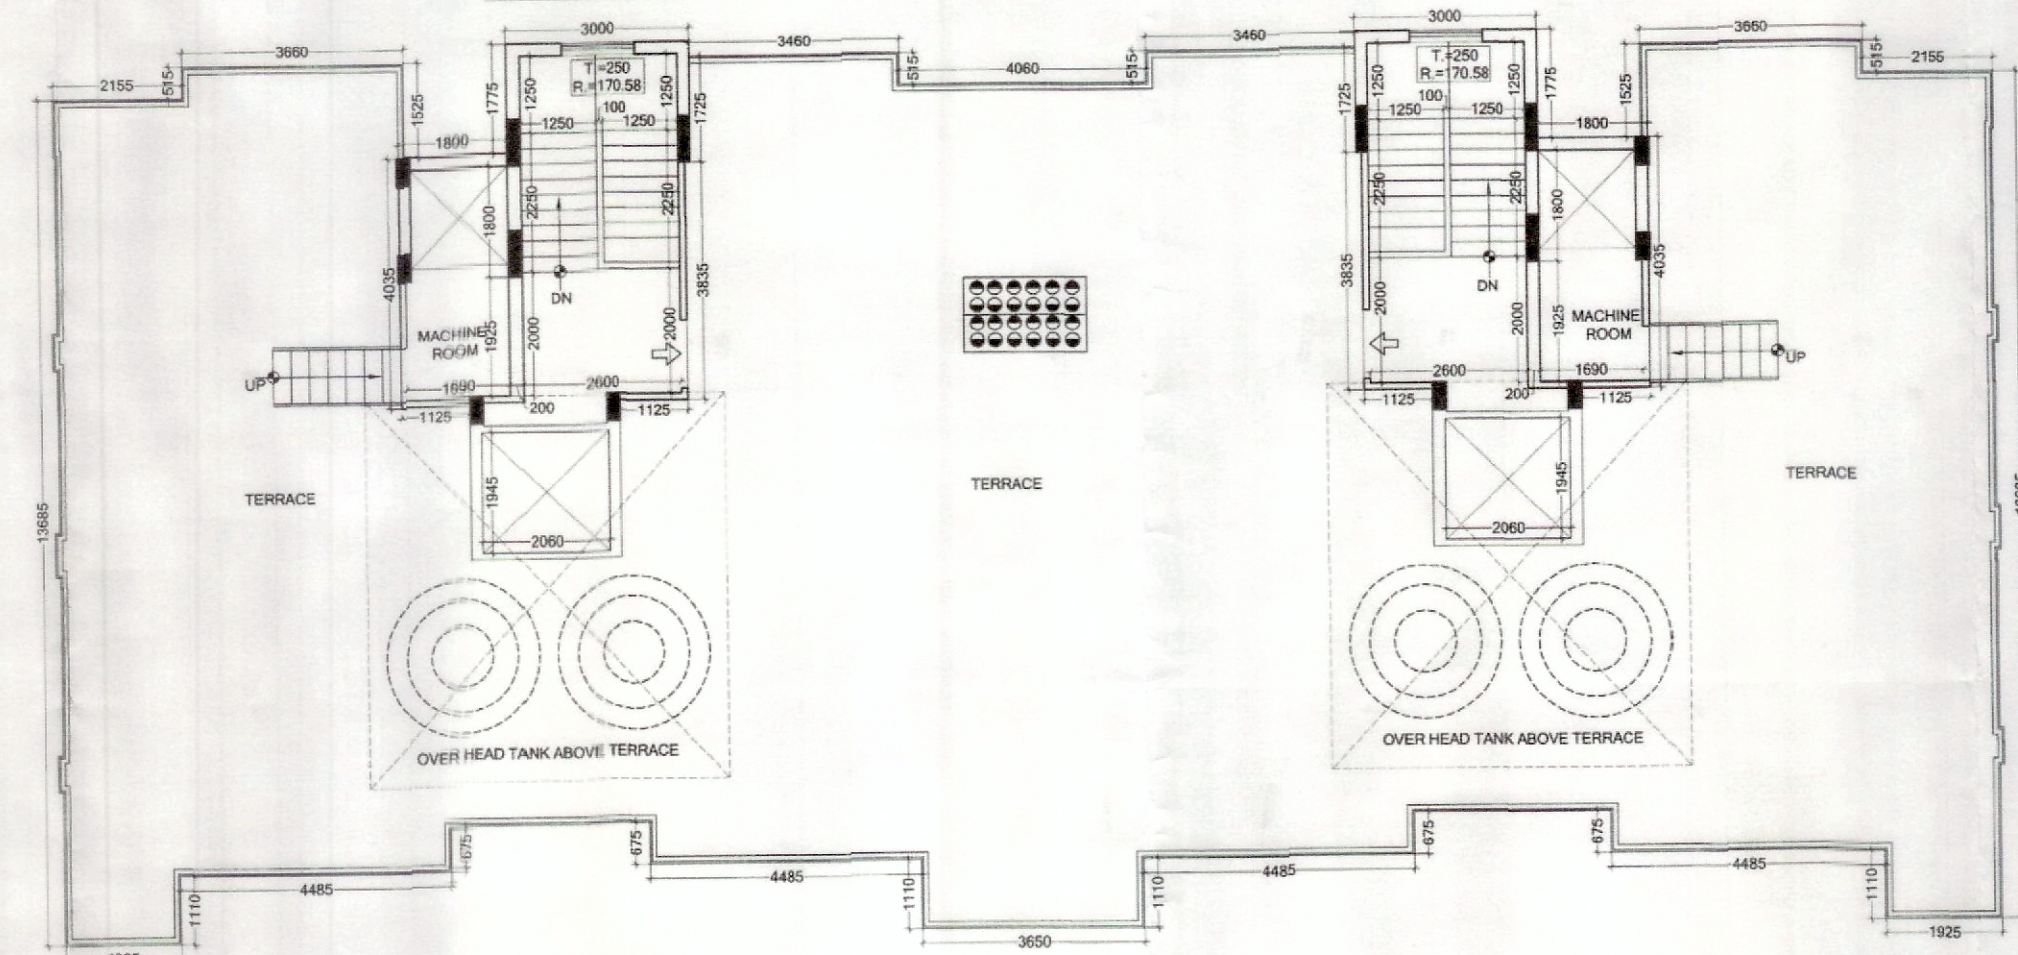

TERRACE FLOOR PLAN

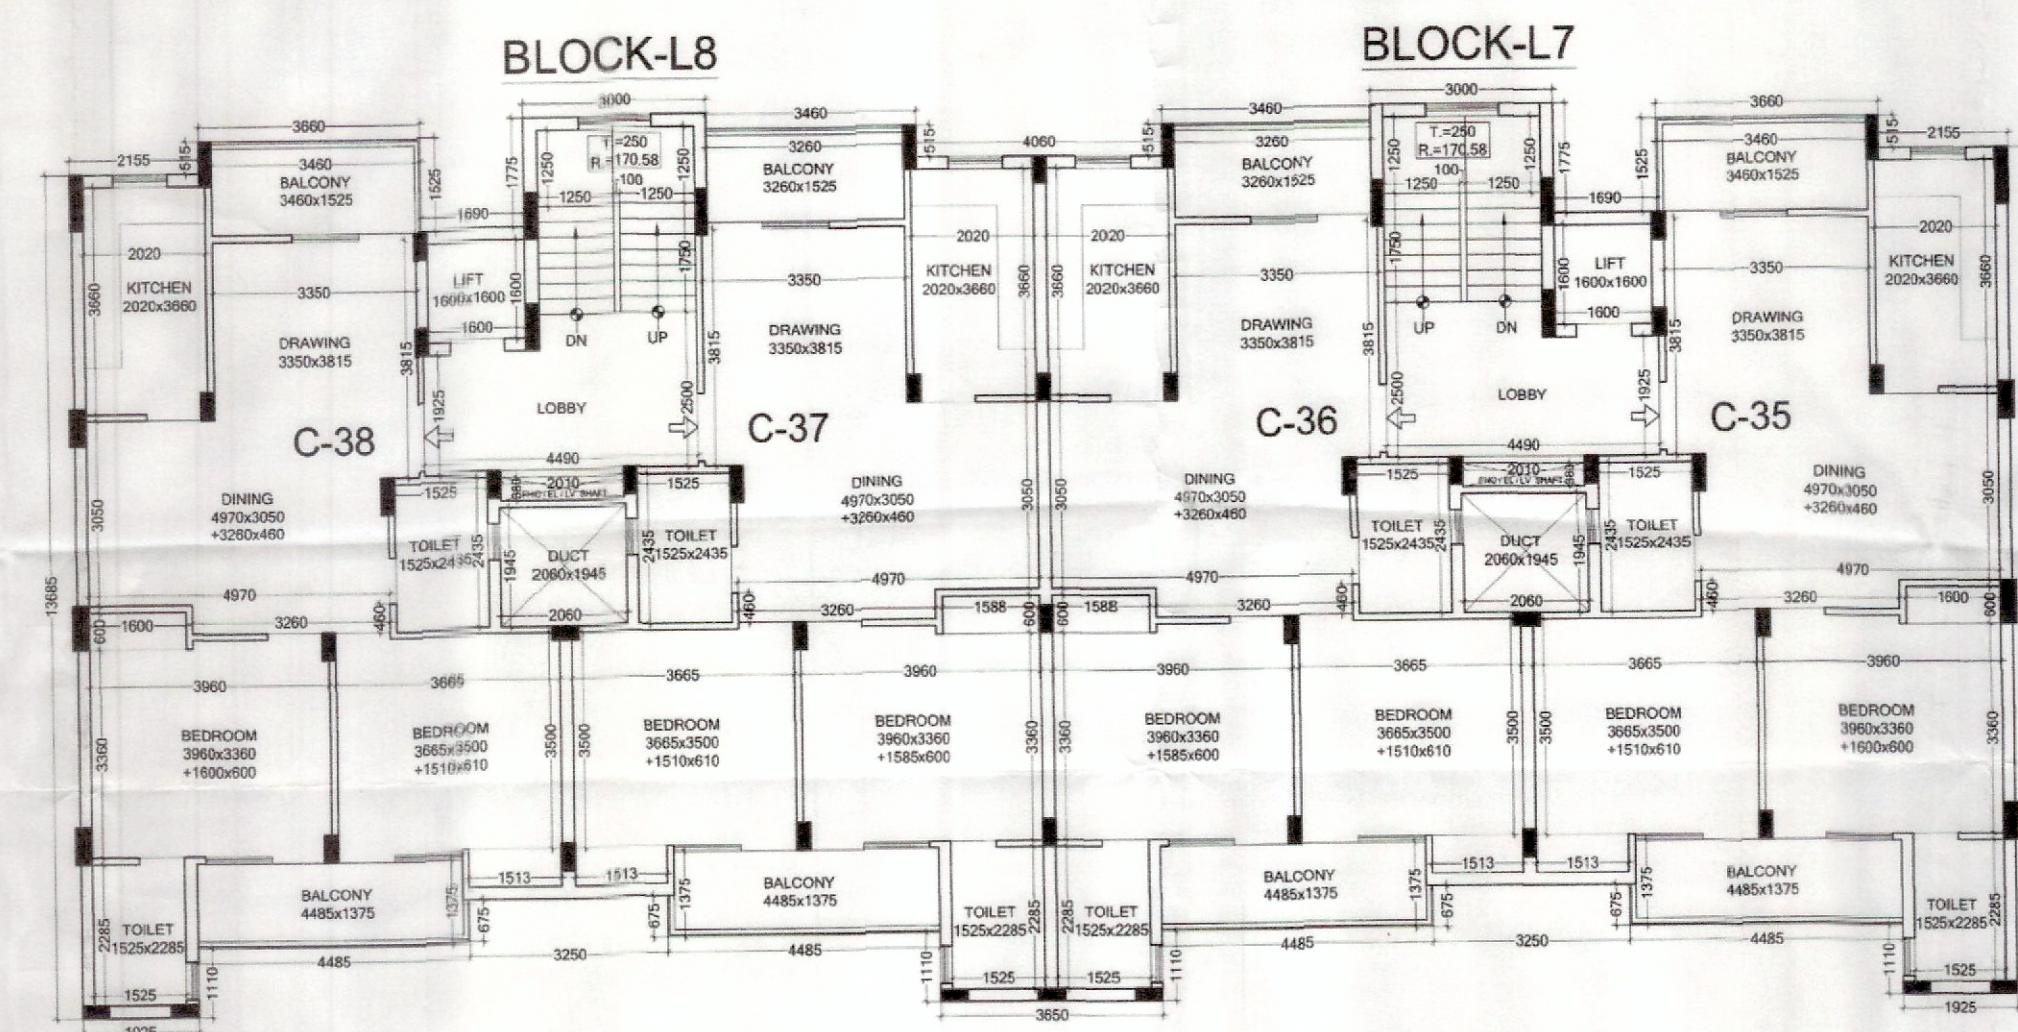

TYPICAL FLOOR PLAN
(1st to 4th FLOOR PLAN)

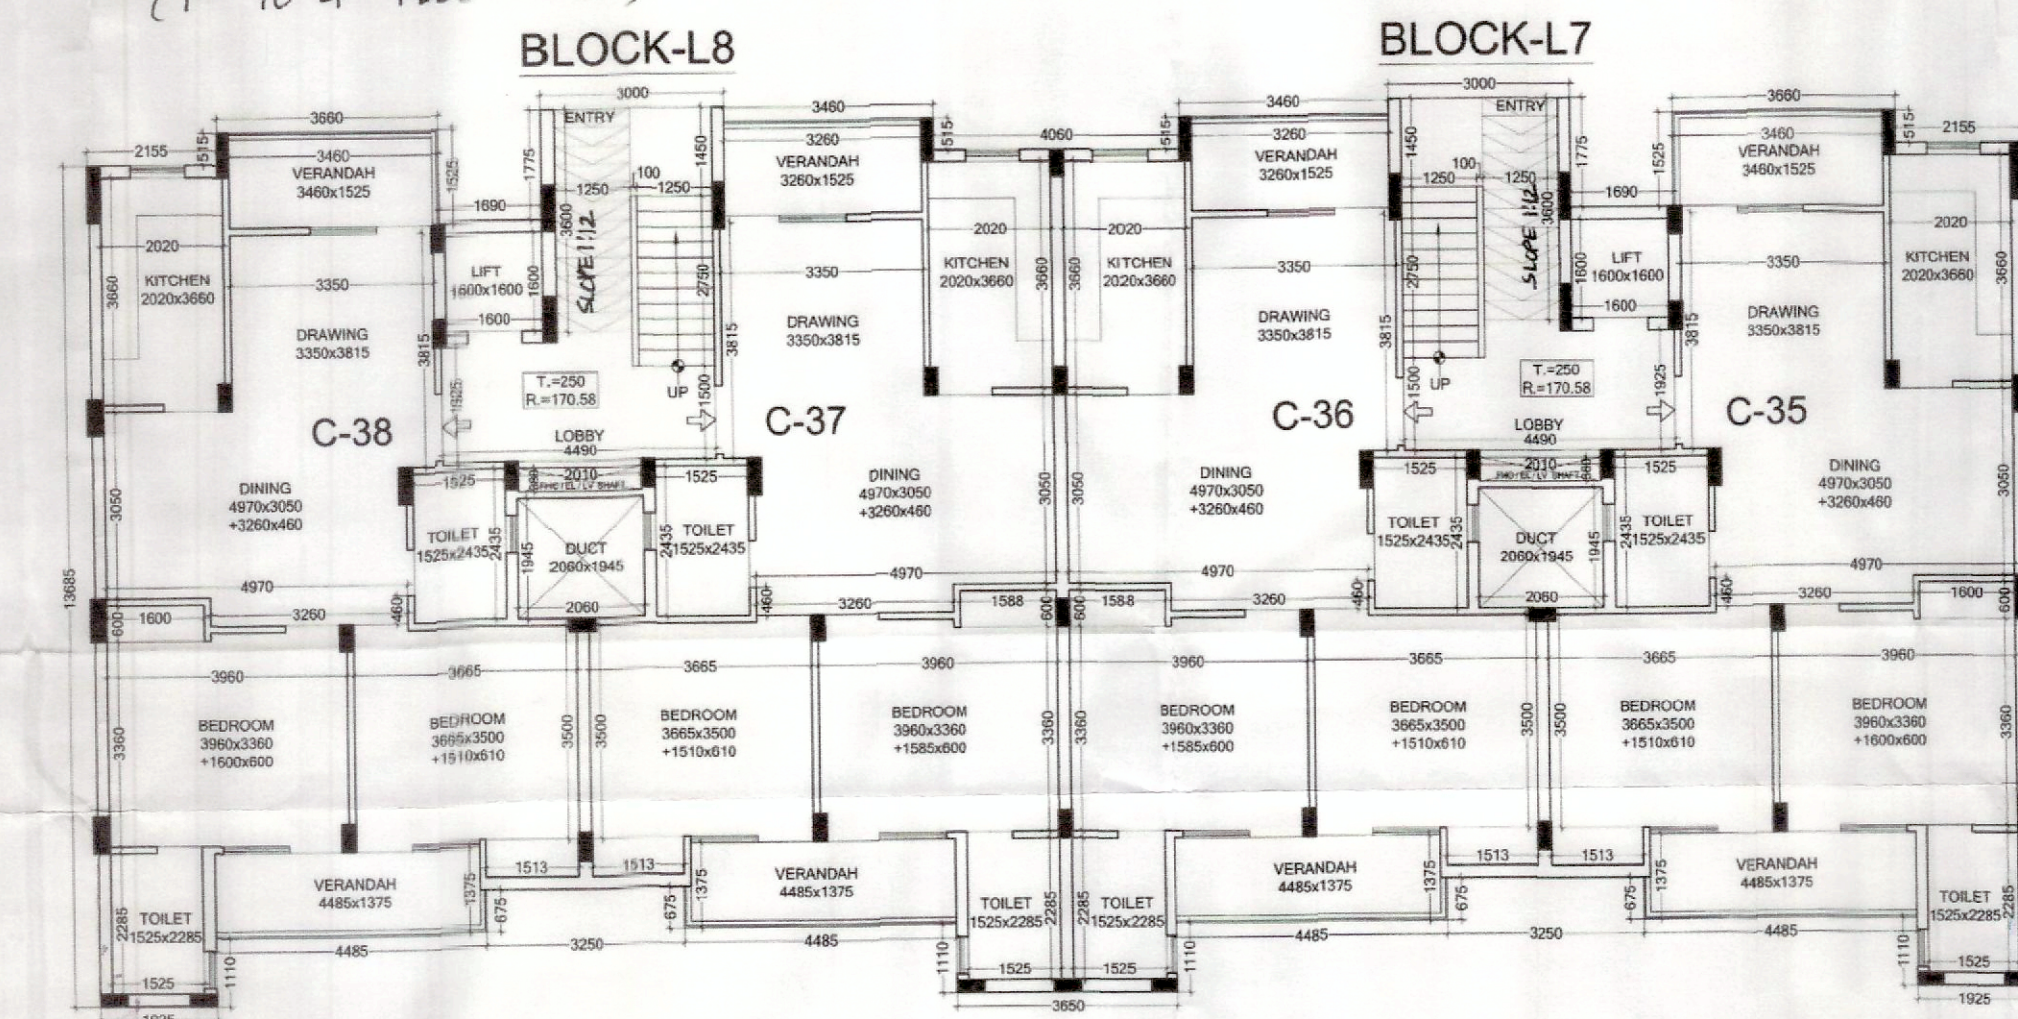

GROUND FLOOR PLAN

AREA CALCULATION OF BLOCK-L8 (Sq.Mt.)

FLOOR NAME	BLOCK AREA	CUT OUT	G.B.U.A	FIRE STAIR	LIFT WELL	B.A.R
GROUND	207.21	4.67	202.54	0.00	2.56	199.98
1st FLOOR	207.21	4.67	202.54	0.00	2.56	199.98
2nd FLOOR	207.21	4.67	202.54	0.00	2.56	199.98
3rd FLOOR	207.21	4.67	202.54	0.00	2.56	199.98
4th FLOOR	207.21	4.67	202.54	0.00	2.56	199.98
TERRACE	24.17		24.17			
TOTAL	1060.22	23.35	1036.87	0.00	12.80	999.90

AREA CALCULATION OF BLOCK-L7 (Sq.Mt.)

FLOOR NAME	BLOCK AREA	CUT OUT	G.B.U.A	FIRE STAIR	LIFT WELL	B.A.R
GROUND	207.21	4.67	202.54	0.00	2.56	199.98
1st FLOOR	207.21	4.67	202.54	0.00	2.56	199.98
2nd FLOOR	207.21	4.67	202.54	0.00	2.56	199.98
3rd FLOOR	207.21	4.67	202.54	0.00	2.56	199.98
4th FLOOR	207.21	4.67	202.54	0.00	2.56	199.98
TERRACE	24.17		24.17			
TOTAL	1060.22	23.35	1036.87	0.00	12.80	999.90

For THE GREEN TRIVENI DEVELOPER
AUTHORISED SIGNATORY

SHEET NO. - 12
TITLE: SUBMISSION DRAWING
GROUND, TYPICAL &
TERRACE FLOOR PLANS
BLOCK - L5 & L6
BLOCK - L7 & L8

ASHIANA GREENS (BP) DEVELOPMENT
PHASE - 5

TITLE: SUBMISSION DRAWING
GROUND, TYPICAL &
TERRACE FLOOR PLANS
BLOCK - L5 & L6
BLOCK - L7 & L8

DATE: 20-08-2020
SCALE: 1:100
DEALT: L.C. SHARMA
PROJECT:
PROPOSED GROUP HOUSING
ASHIANA GREENS
AT KHASRA No. 519 To 523, 525, 527 &
529 IN VILLAGE - NINDAR,
TEHSIL - AMBER, SIKAR ROAD JAIPUR
OWNER:
THE GREEN TRIVENI DEVELOPER
ARCHITECTS:
Tushar Sogani Designs Pvt. Ltd.
architects n designers
F-72, 105, "SURYODAY", 105, Subhash Marg,
Bagadga Bhowan, C-Scheme, Jaipur.
TEL: +91-141-4004560, 4004537
email: tsdplpr@rediffmail.com
website: www.tsdplpr.com

For THE GREEN TRIVENI DEVELOPER
AUTHORISED SIGNATORY

TUSHAR SOGANI
CA / 2090 / 26332

OWNER ARCHITECTS