


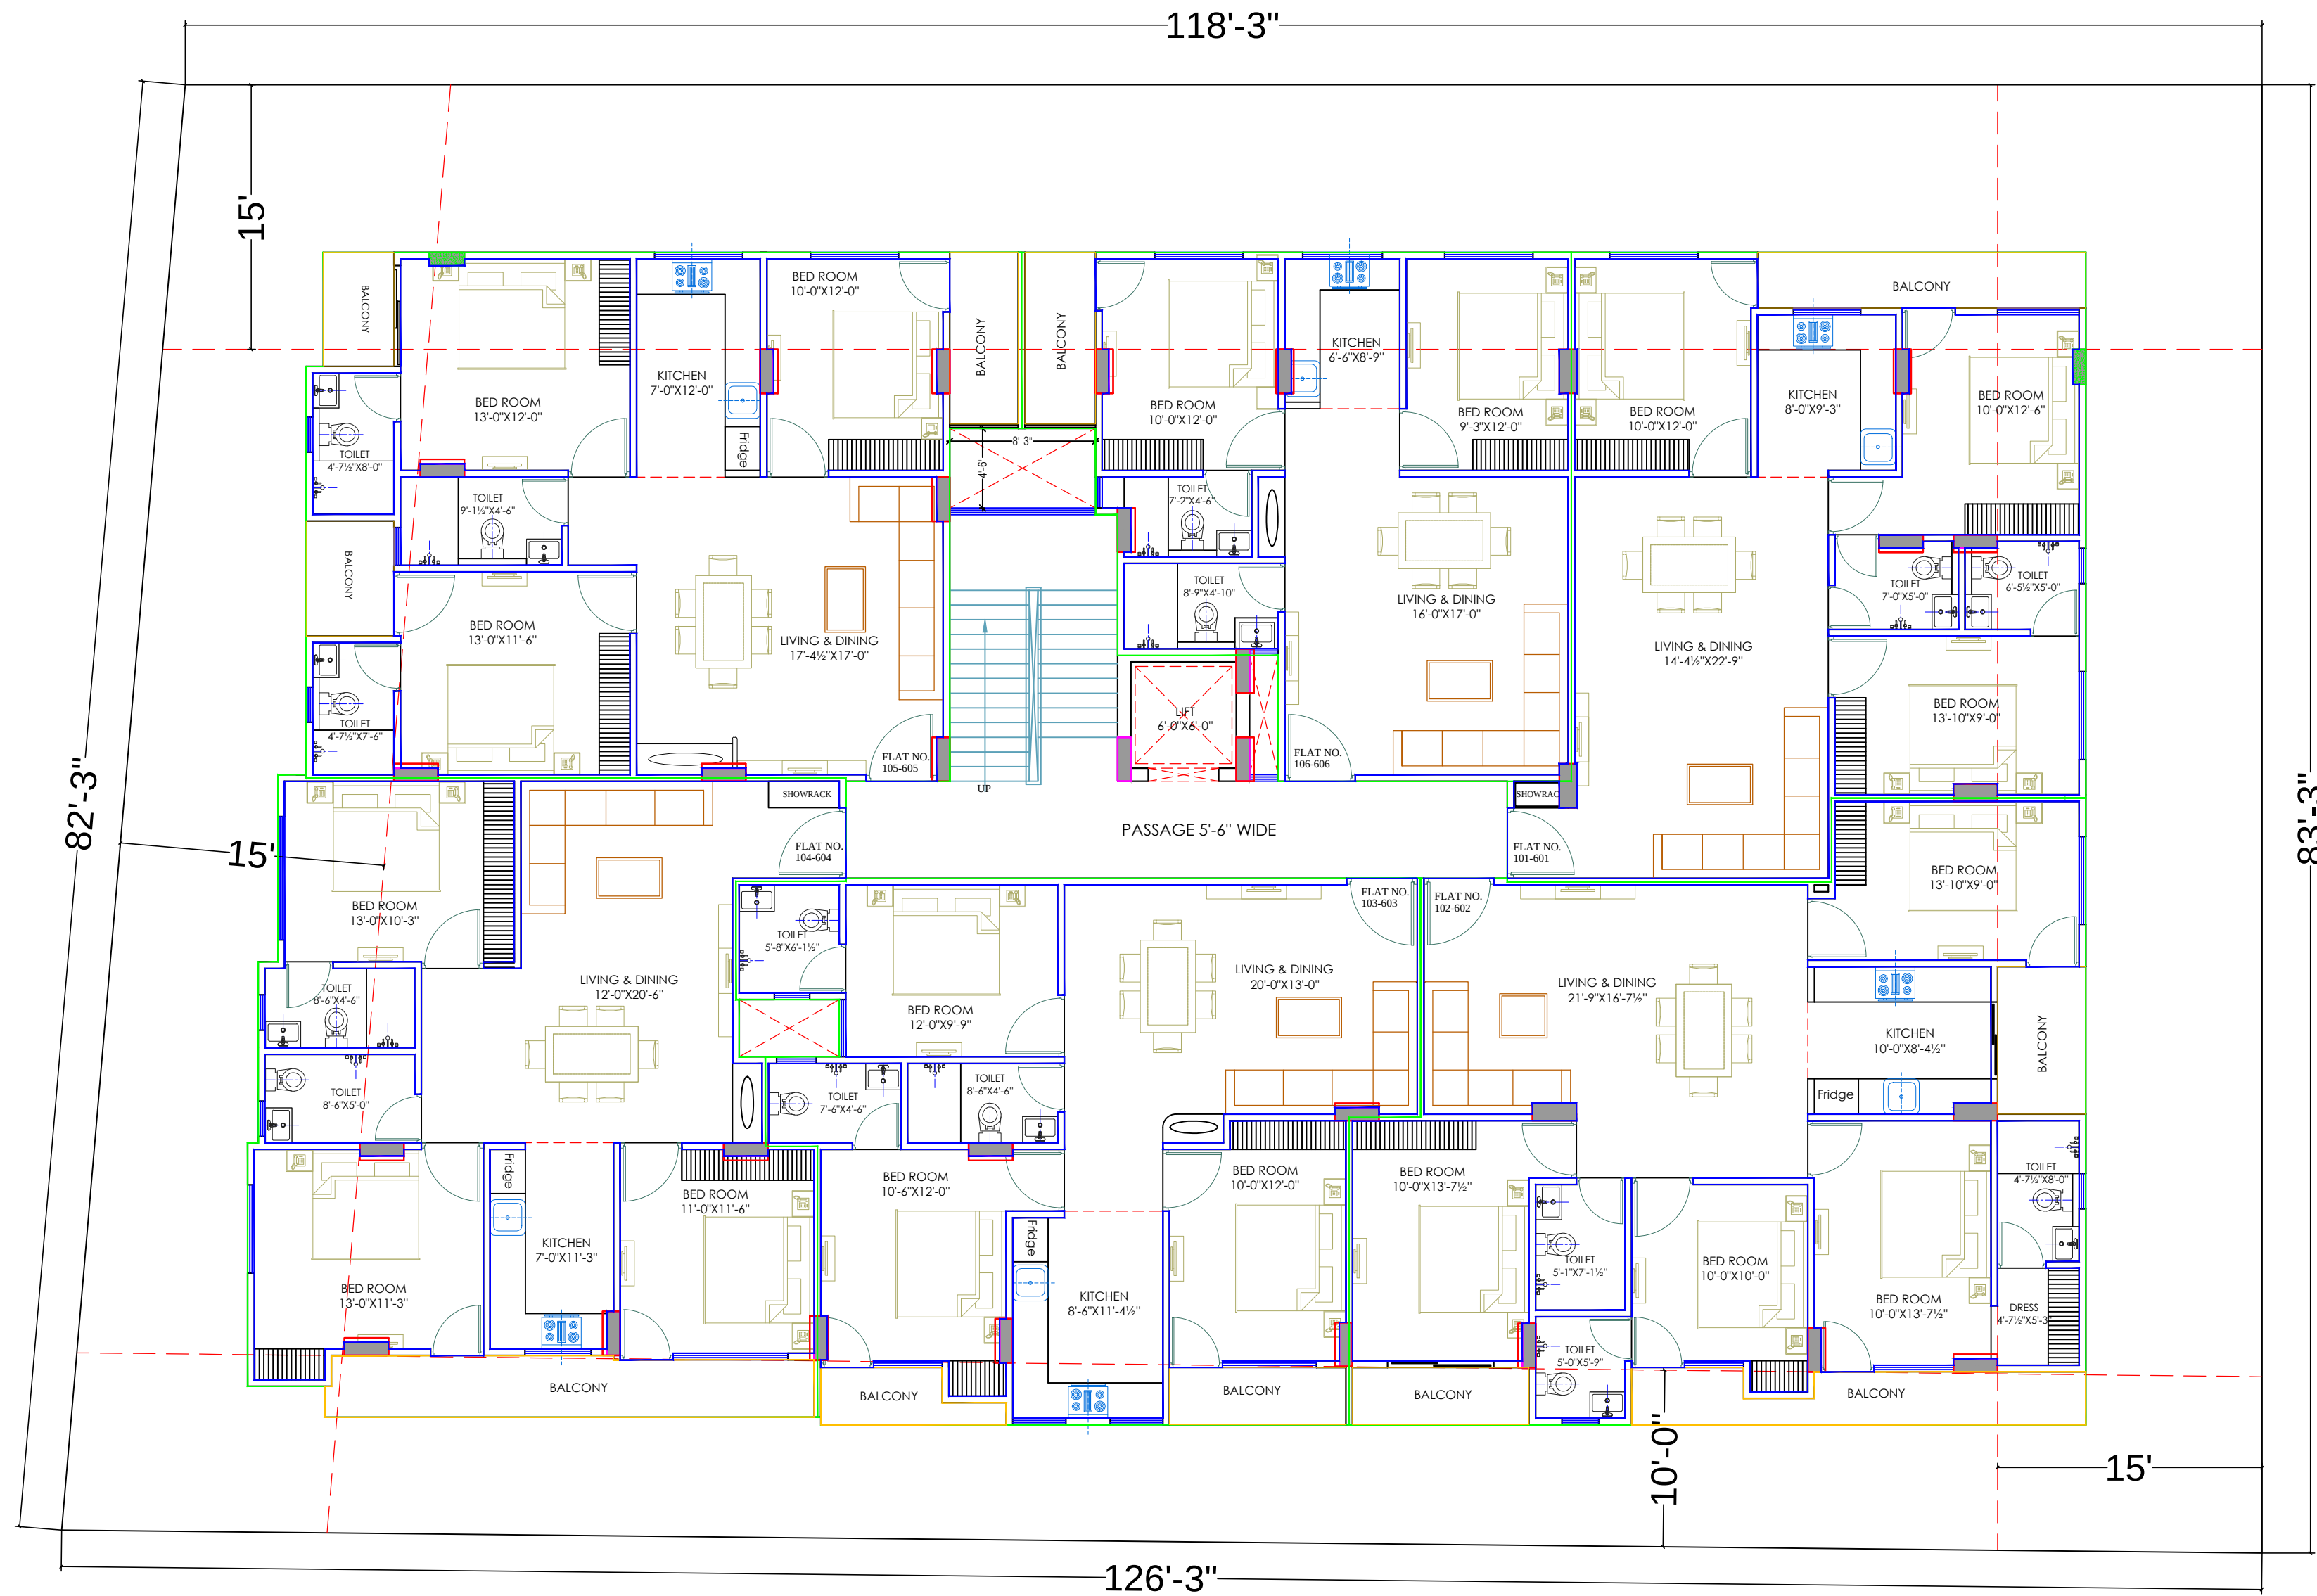

Shree Balaji Builders & Developers
Rajendra prasad
Proprietor

Vijay Sharma
VIJAY SHARMA
CA/2011/52069
CTP RAJ/Architect/2021/37

WARNING

1. This drawing is the sole copyright of Architects **VISTAAR** and should be used for the purpose expressly issued.

GENERAL NOTES

1. All dimensions are in feet and inches.
2. Do not scale this drawing follow written dimensions only.
3. This drawing should be read in conjunction with other architectural and structural drawings.
4. Any discrepancy in the drawing should be immediately brought to the notice of architect.

PUJA HEIGHTS

AT PLOT-C-6,C-7 & C-8,KARNI NAGAR-C JAIPUR

DRAWING TITLE

TYPICAL FLOOR PLAN

ARCHITECTS :**VISTAAR ARCHITECTS & PLANNERS**

Architects :: Interior Designers
B-2/12, Chitrkoot scheme,
main Gandhi Path,Opp mall of jaipur,Jaipur-21
Email-Vistaararchitects.web@gmail.com
PH.- 0141-4116461,09001010366

PATH :-		REV.	NORTH
DRN.	DATE		
MANOJ KUMAWAT	17-01-2024		
SCALE	JOB NO.		
N.T.S			