


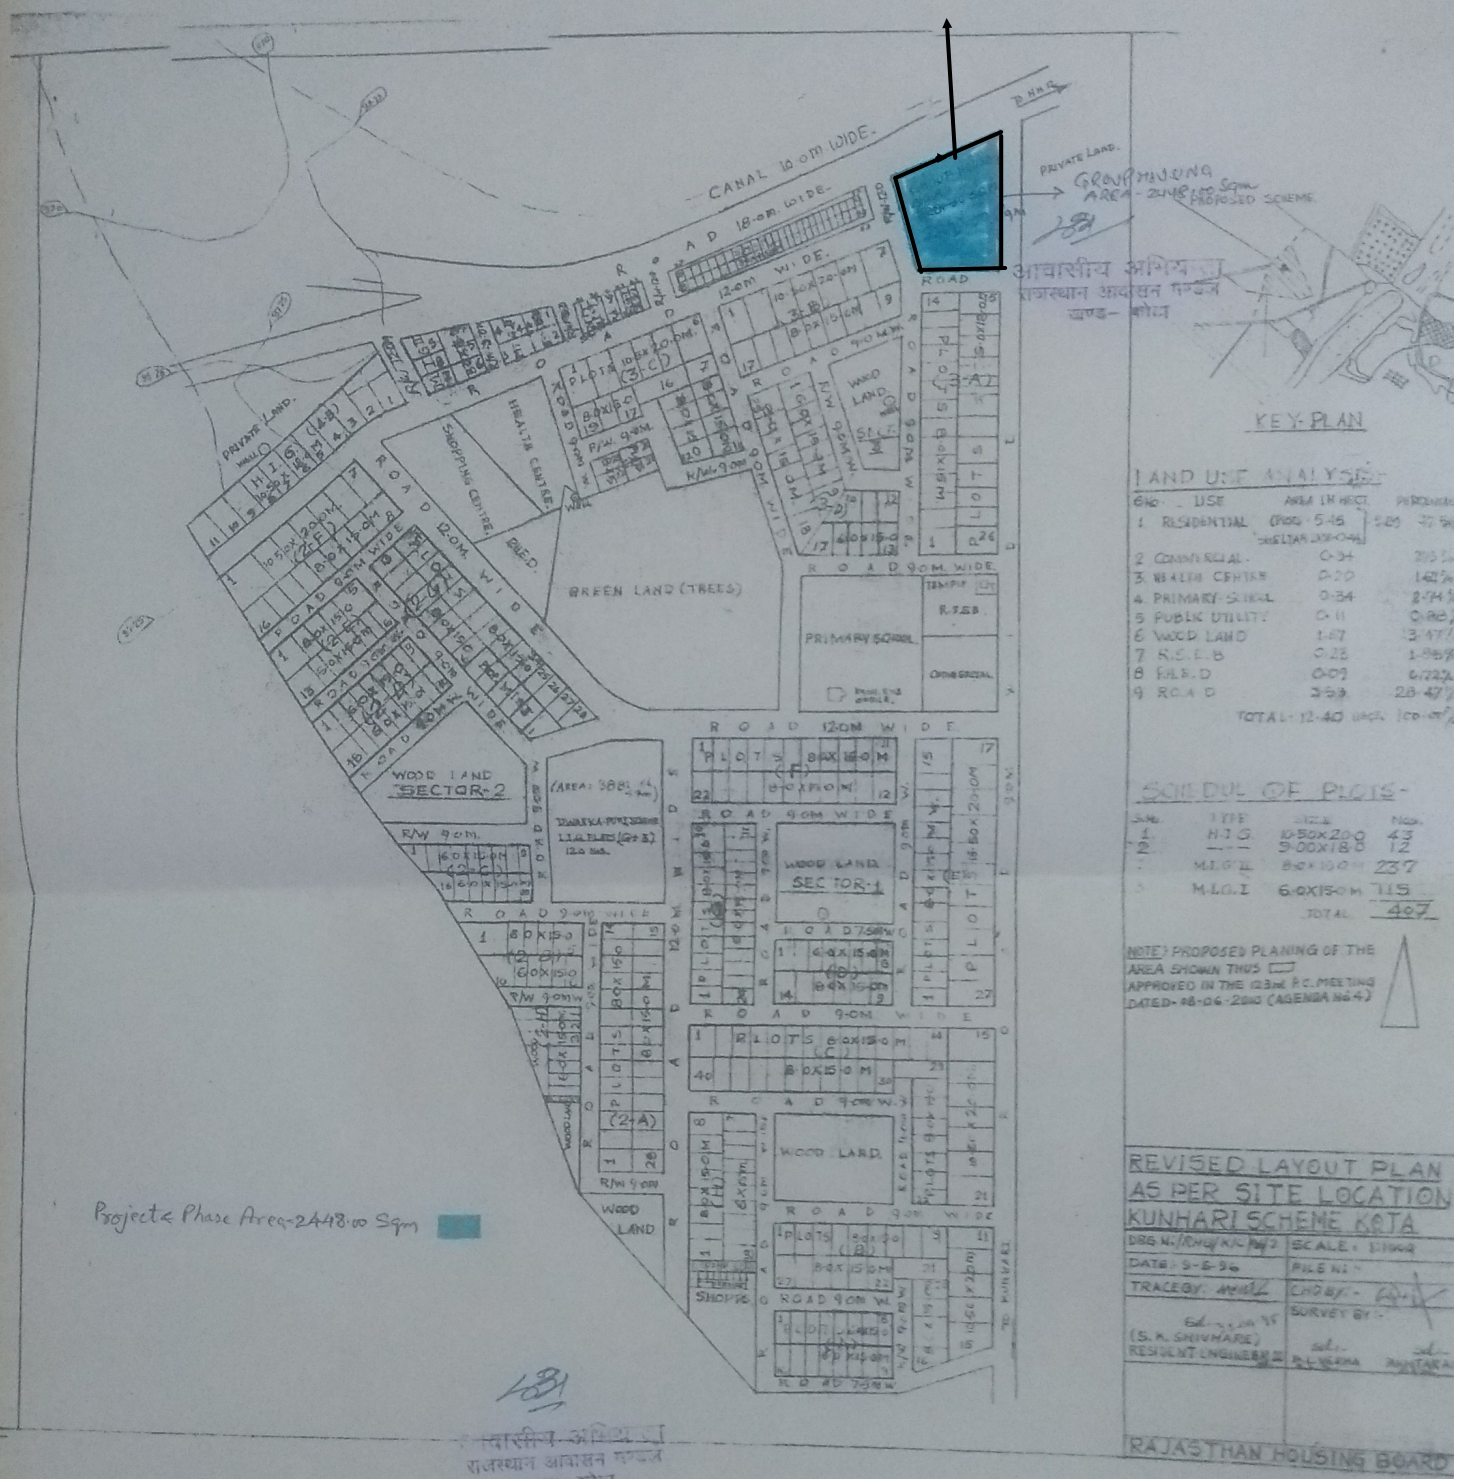

Project Phase Area-2448.00 Sqm

राजस्थान आवासन मण्डल
नगर- कोटा

REVISED LAYOUT PLAN AS PER SITE LOCATION KUNHARI SCHEME KOTA		
DWG. NO./DWG. NAME	SCALE: 1:1000	
DATE: 3-8-96	FILE NO.:	
TRACE BY: <i>Handwritten</i>	CHECKED BY: <i>Handwritten</i>	
SURVEY BY: <i>Handwritten</i>		
(S. K. SHIVMARE) RESIDENT ENGINEER		
RAJASTHAN HOUSING BOARD		



M.I.G.II-24 No. FLATS (S+6)AT KHASARA
No.PART OF 381 & 382 GRAM KUNHARI ,KOTA

SITE PLAN

Ar. DEEPAK GUPTA
'ASTITVA', 4, SHIVAM ENCLAVE,
BAJANG NAGAR MAIN ROAD,
KOTA(RAJ.)
PH. 0744 - 2327769, 94141-87769
E-MAIL - astitva.dg@gmail.com