
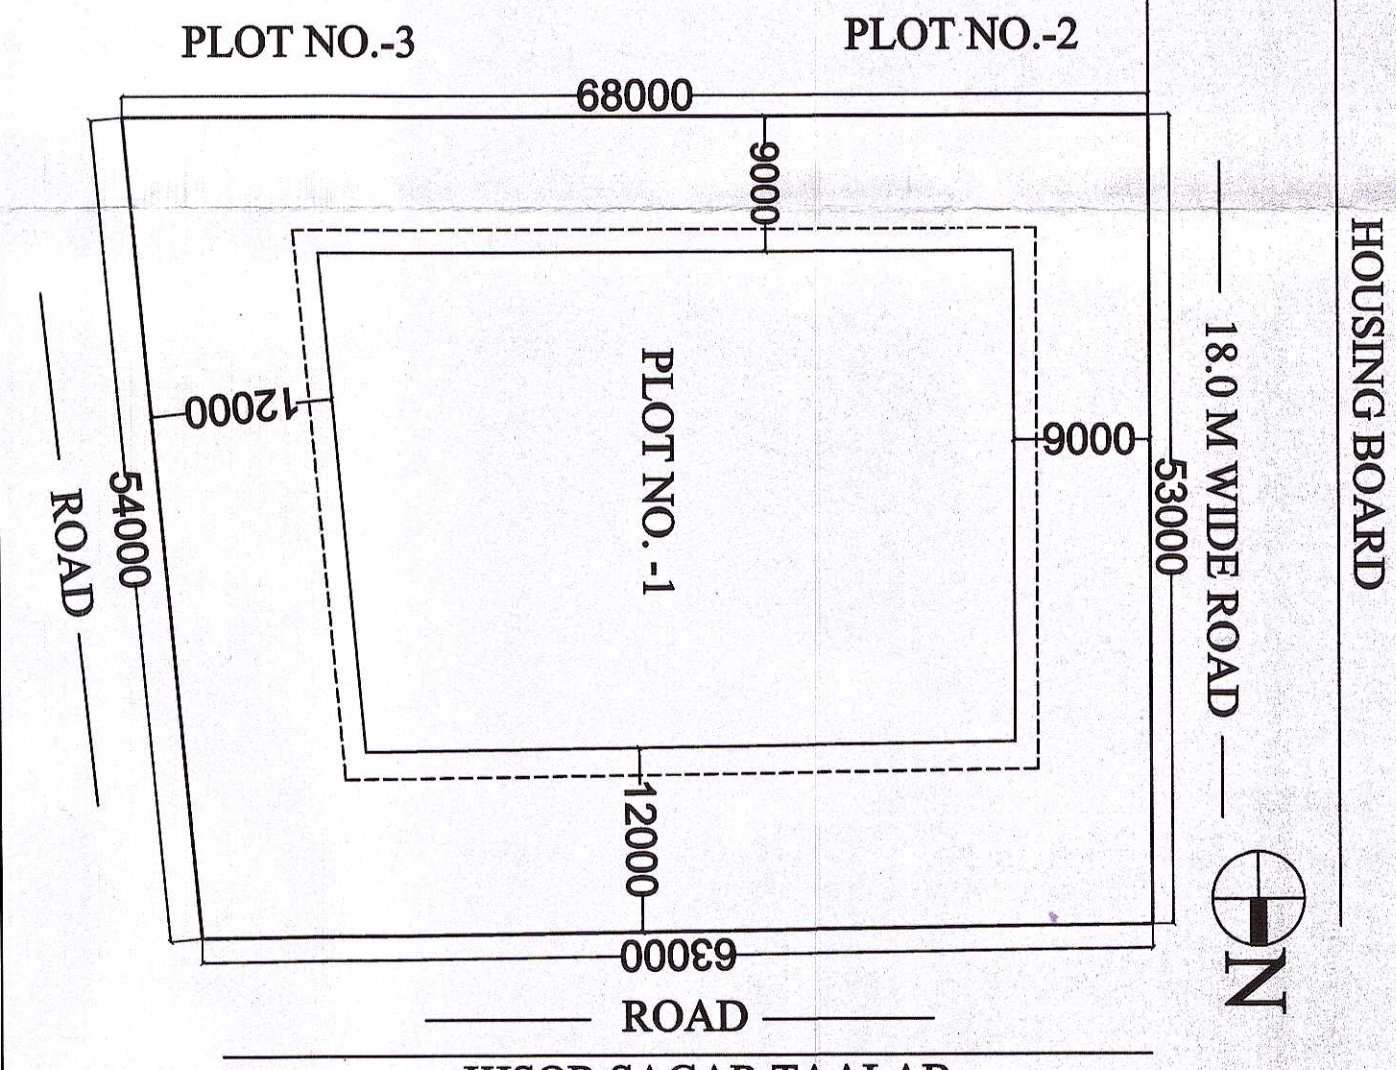


HOUSING BOARD

18.0 M WIDE ROAD

 

PARKING DETAILS :-

RESIDENTS PARKING		VISITORS PARKING	
NO.	AREA (SQ.M)	NO.	AREA (SQ.M)
1	44	1	44
2	34	2	34
3	19	3	19
4	0	4	0
5	0	5	0
6	0	6	0
100	0	100	0

AREA DETAILS		AREA CALCULATION	
NO.	AREA (SQ.M)	NO.	AREA (SQ.M)
1	100.00	1	100.00
2	100.00	2	100.00
3	100.00	3	100.00
100	100.00	100	100.00

THIS DRAWING IS THE PROPERTY OF JUSTIN ENGINEERING PVT. LTD. AND IS NOT TO BE REPRODUCED OR COPIED IN ANY MANNER WITHOUT THE WRITTEN PERMISSION OF JUSTIN ENGINEERING PVT. LTD.

DATE: 09/12/2015

PROJECT: PROPOSED COMMERCIAL CUM RESIDENTIAL SCHEME AT PLOT NO.-01, HADA RAIN MARKET, VALLABH BARI, KOTA (R.A.)

OWNER: JUSTIN ENGINEERING PVT. LTD.

DRAWING TITLE: BASEMENT-01 & 02 & GROUND FLOOR PLAN




SHEET NO. : S-01

SCALE : 1:100

SIGN. ARCHITECT: CAJ001257394

SIGN. OWNER: CAJ001257394

Director

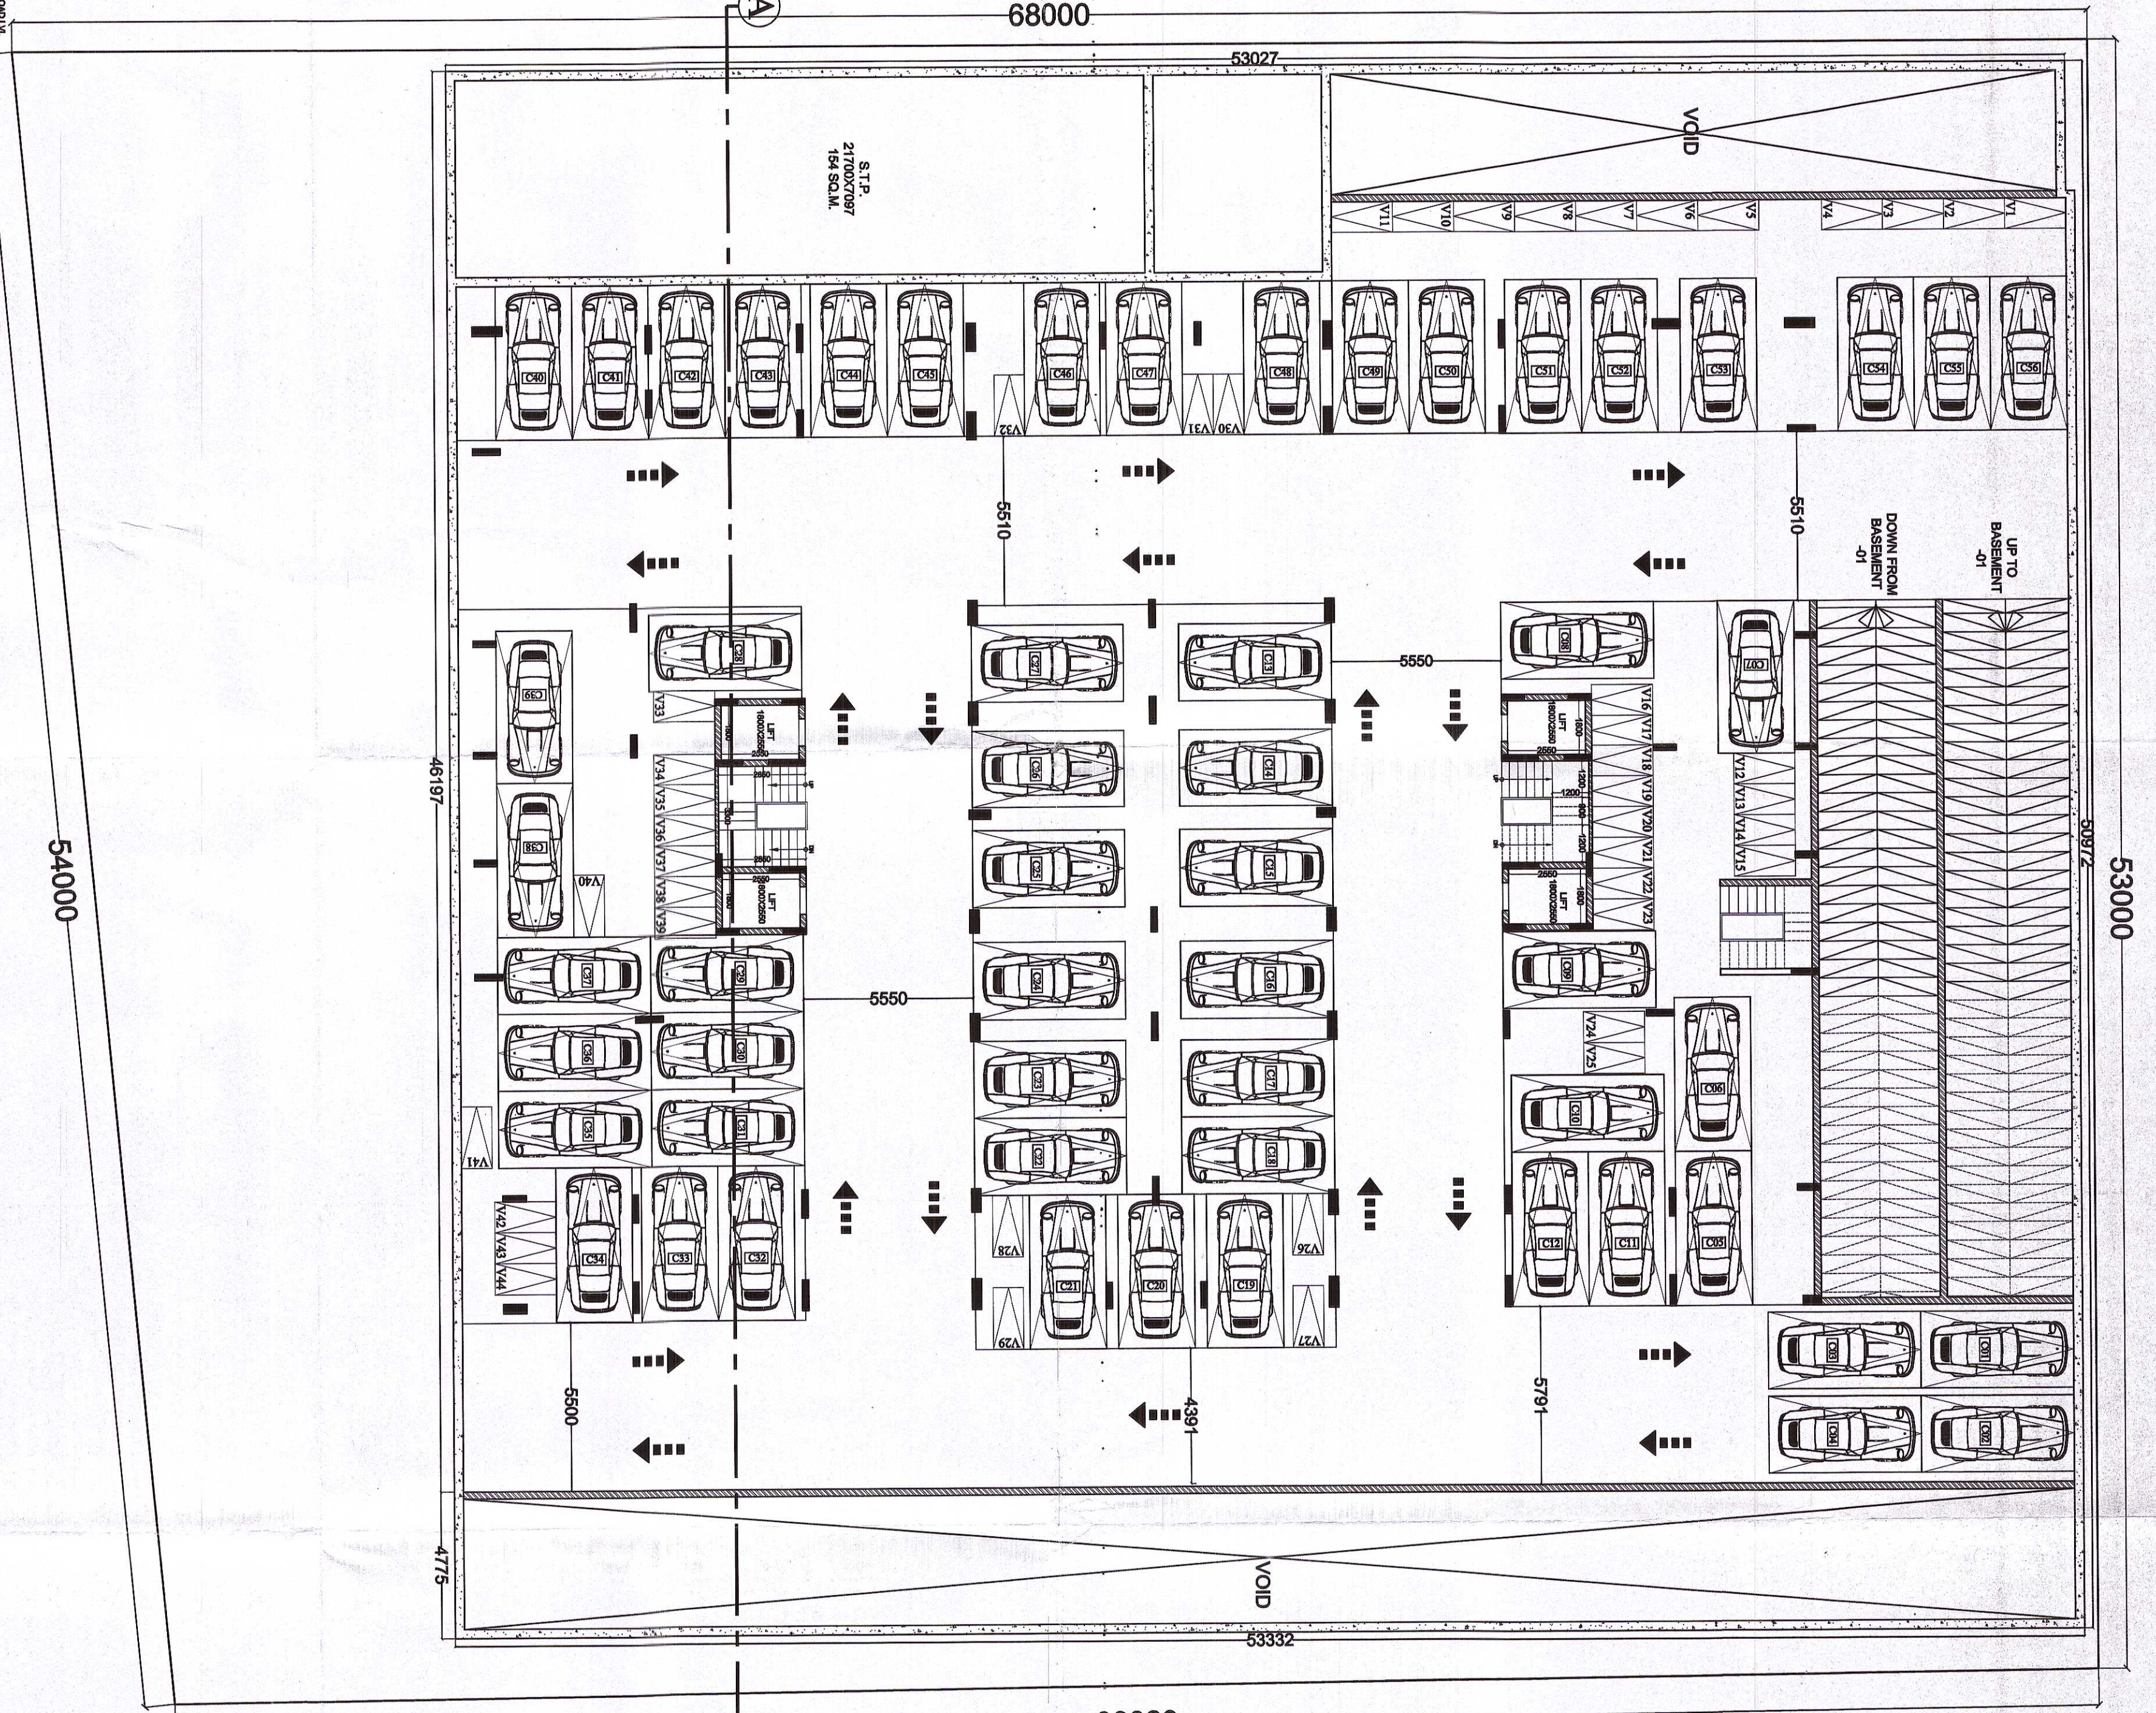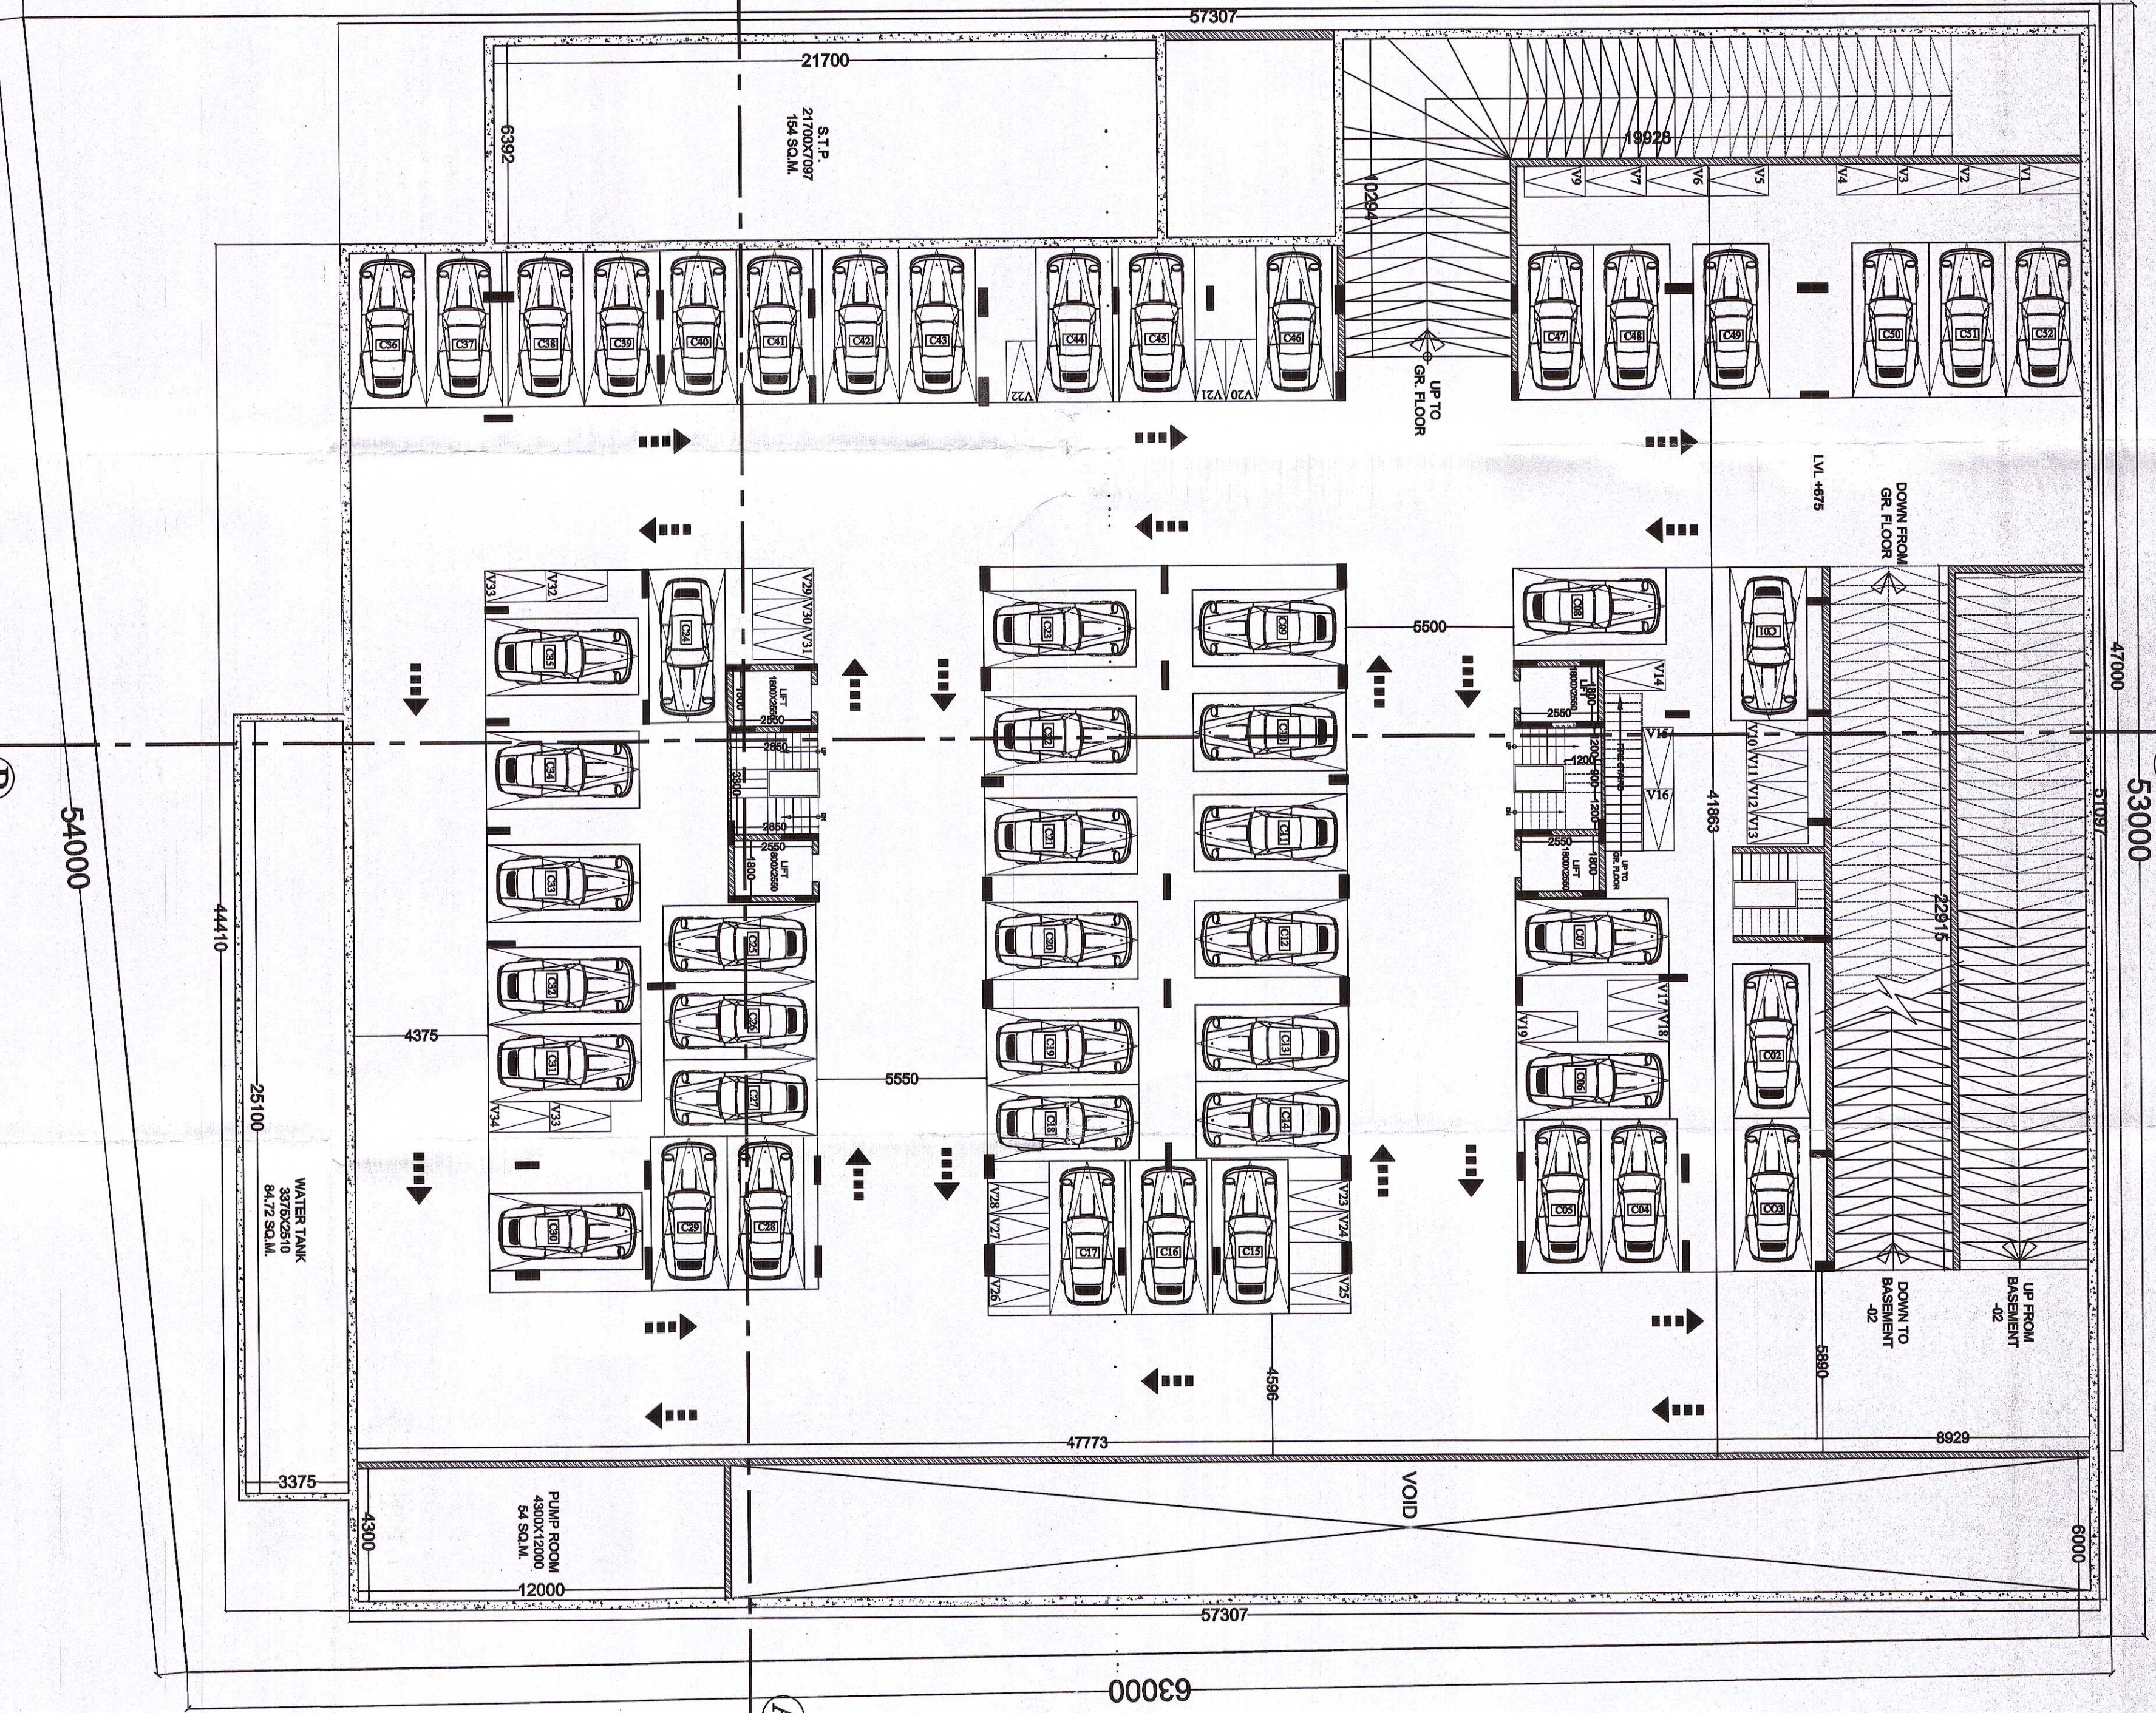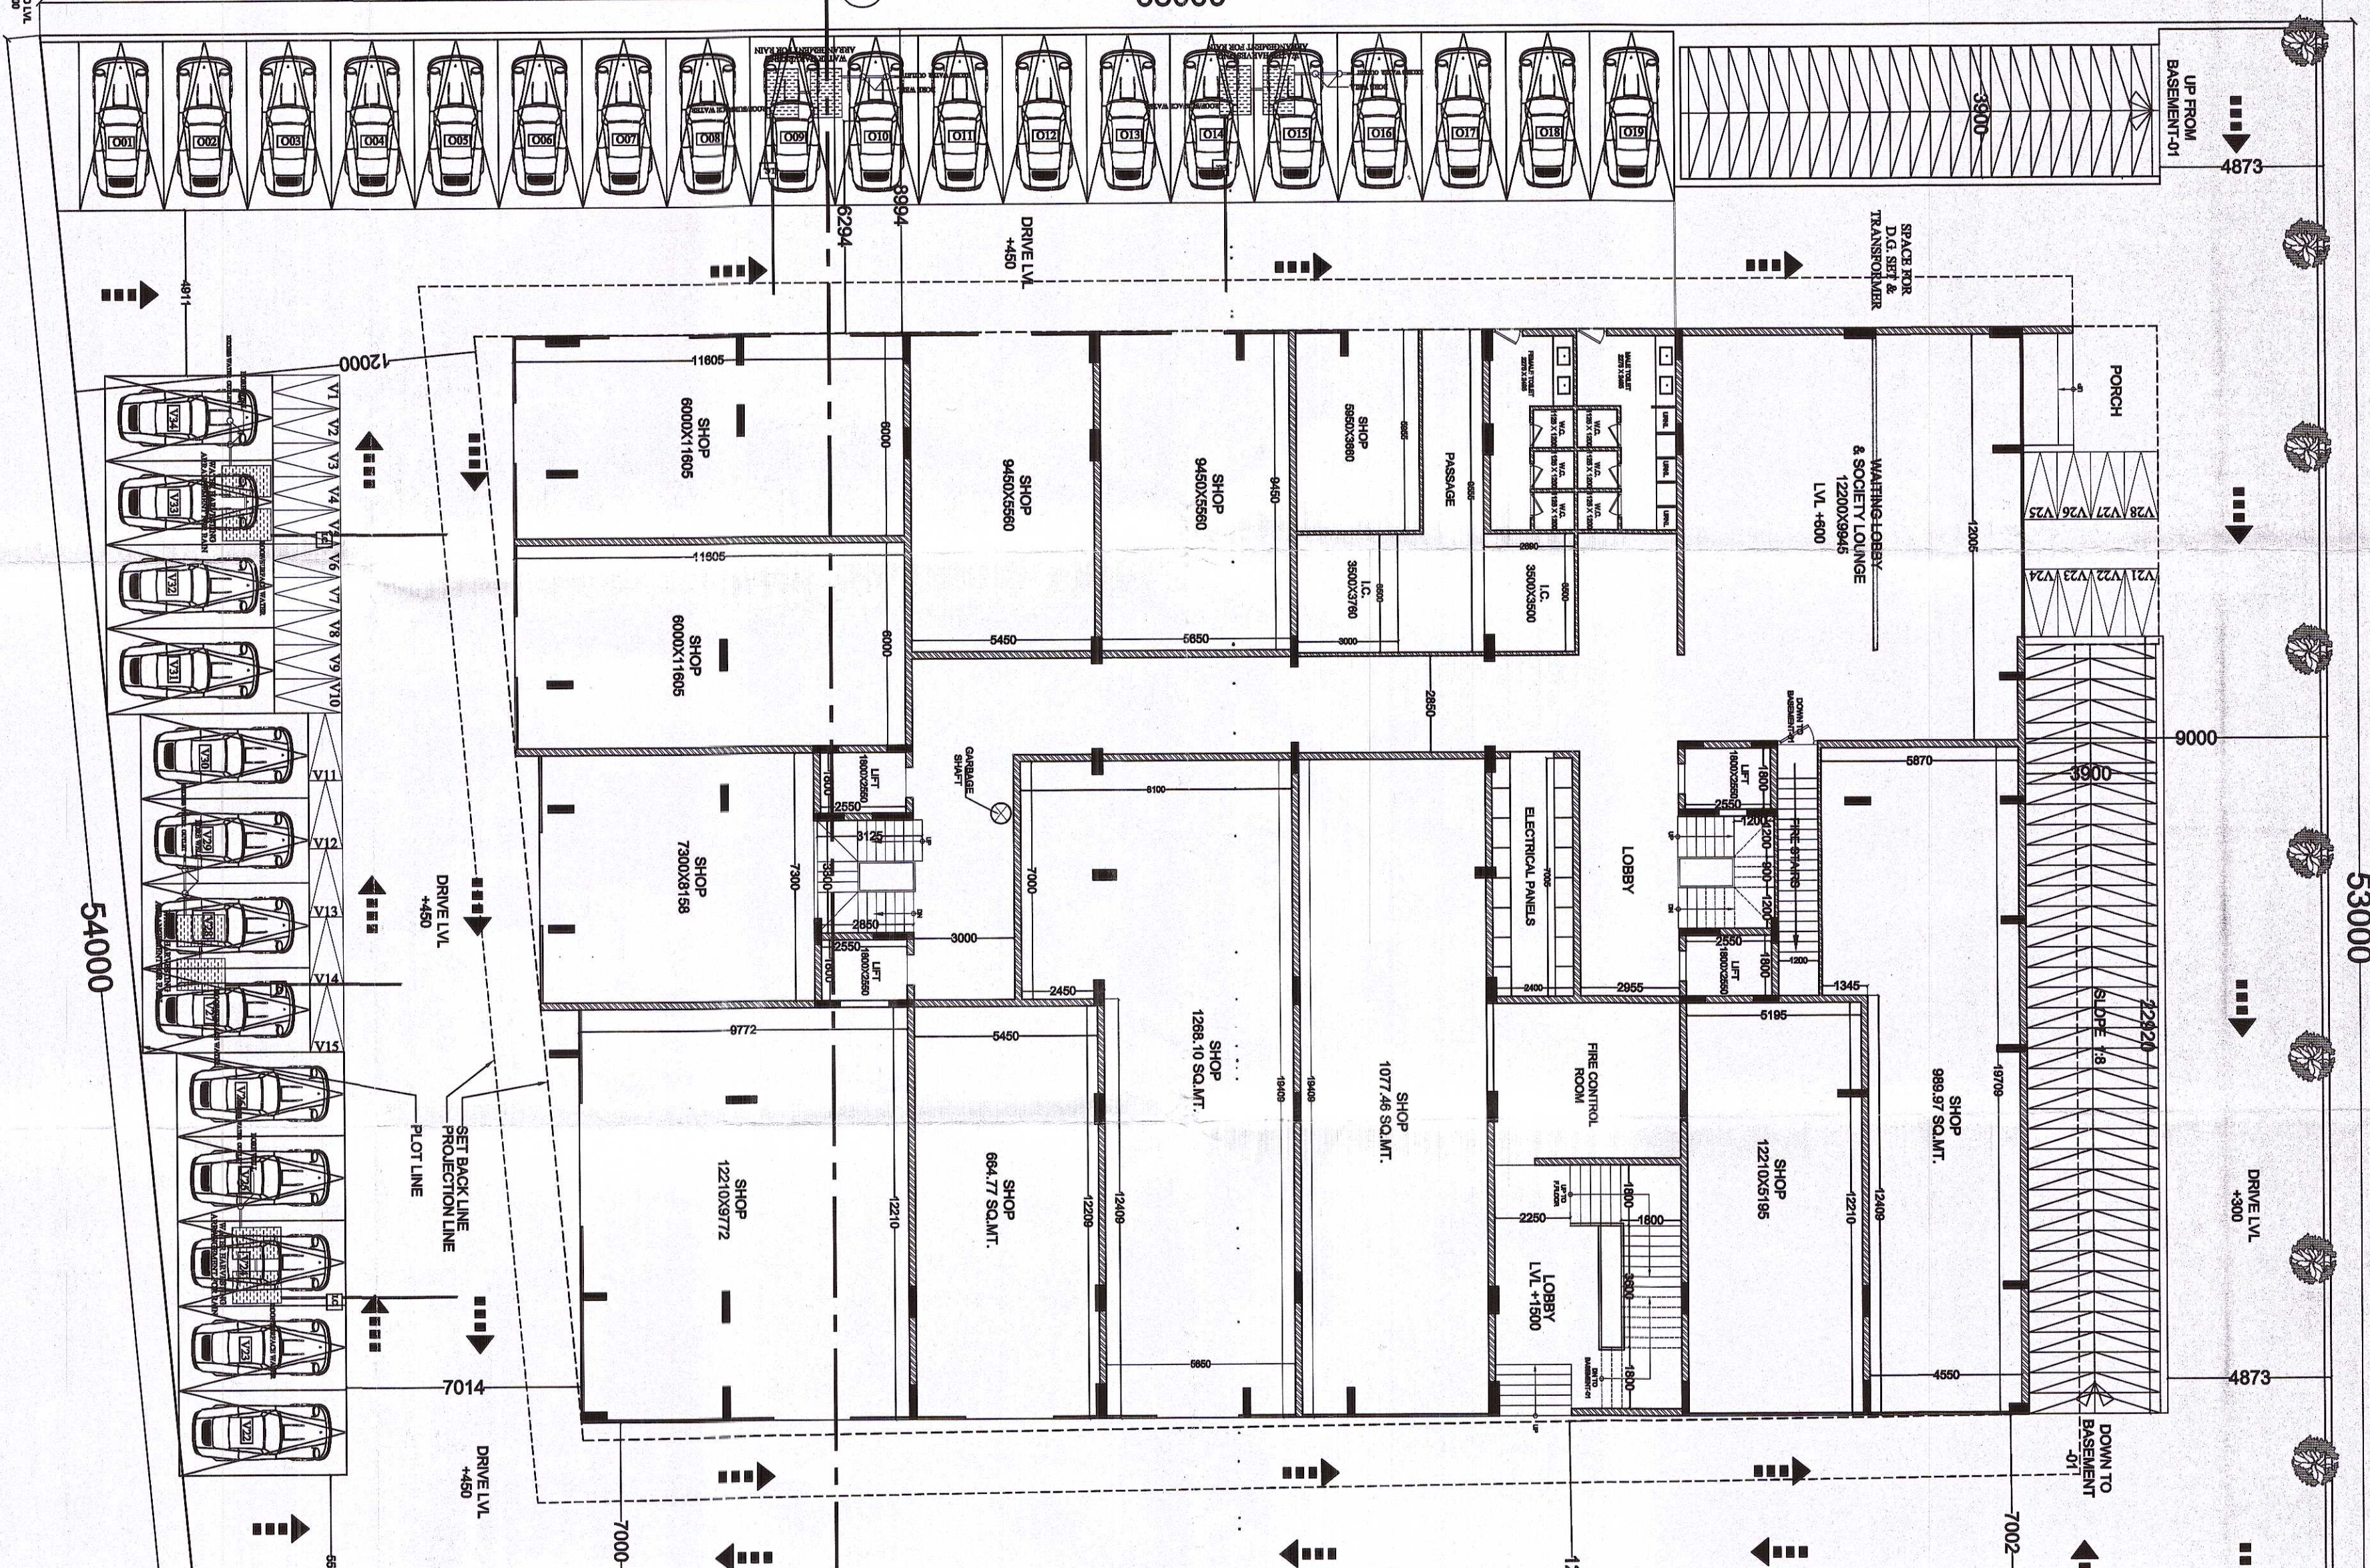

BASEMENT-2 FLOOR PLAN

BASEMENT-1 FLOOR PLAN

GROUND FLOOR PLAN