



SHEET NO. 02

CHOWD H. COE P.A.
1750
1750

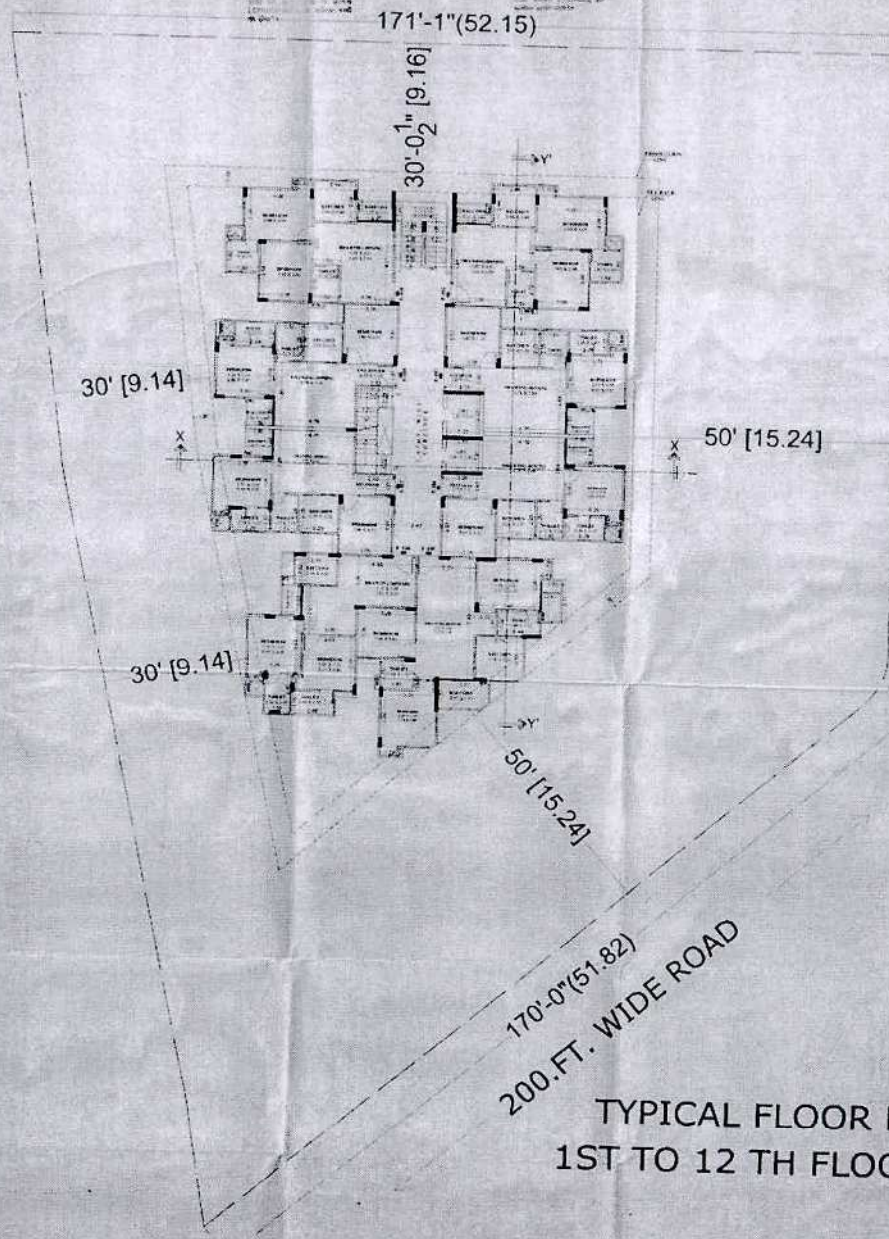

TYPICAL FLOOR PLAN
1ST TO 12 TH FLOOR PLAN

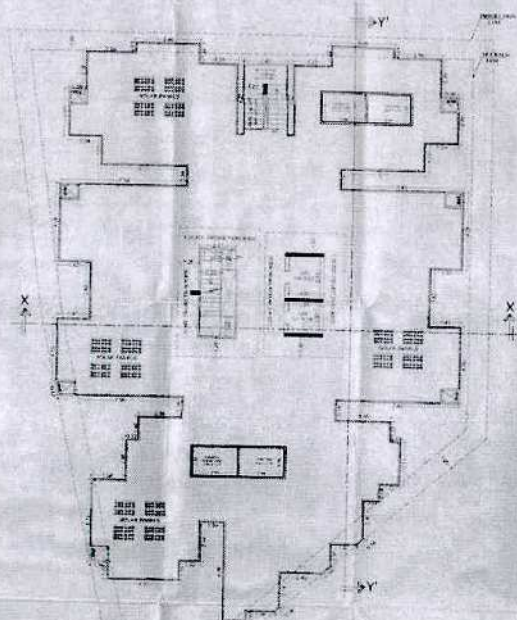

TERRACE FLOOR PLAN

SHEET NO. 03

TYPICAL FLOOR PLAN &
1ST TO 12 TH FLOOR PLAN
TERRACE FLOOR PLAN

Scale: 1/8" = 1'-0"

TYPICAL FLOOR PLAN &
1ST TO 12 TH FLOOR PLAN
TERRACE FLOOR PLAN

Scale: 1/8" = 1'-0"

Scale: 1/8" = 1'-0"



Scale: 1/8" = 1'-0"

Scale: 1/8" = 1'-0"

SHEET NO. 04

ELEVATIONS

Handwritten notes and signatures in the top right corner.

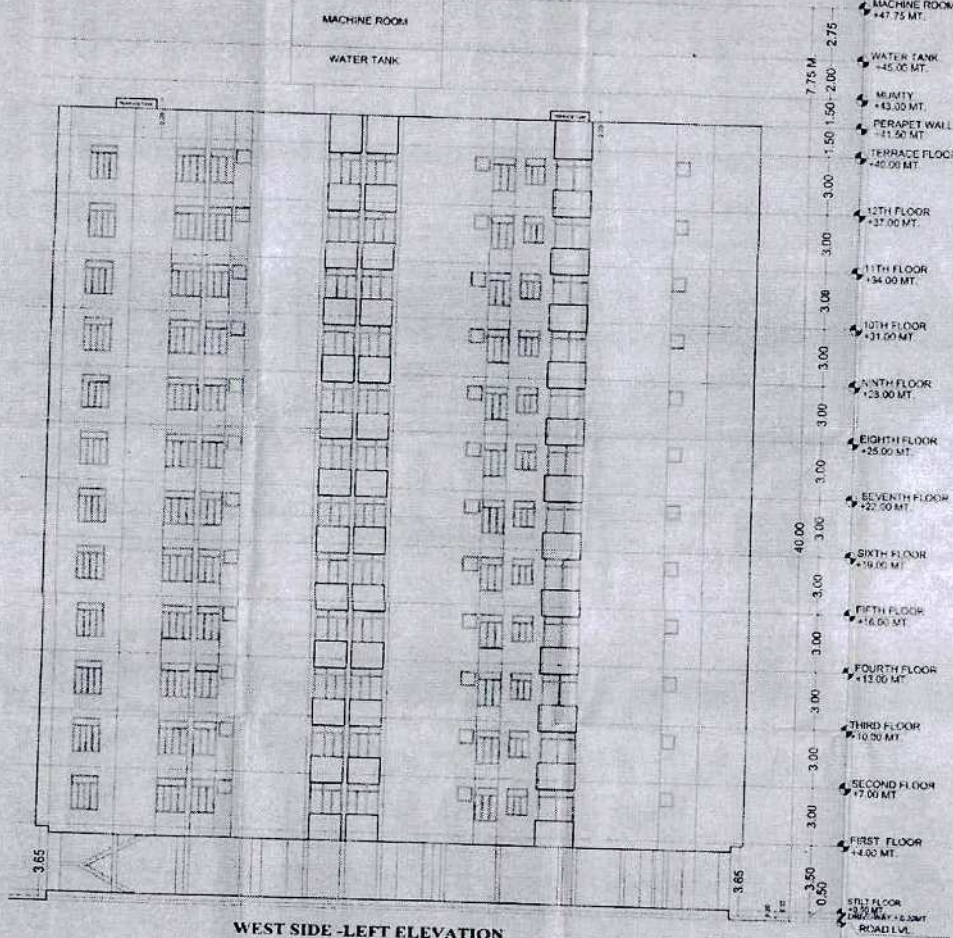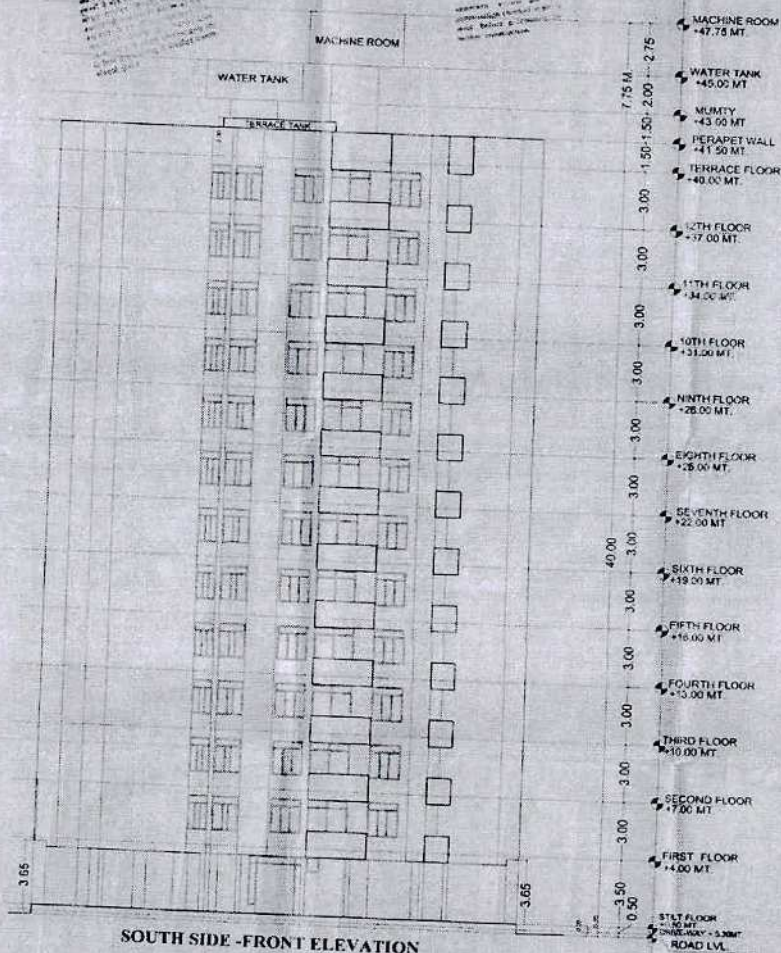

ELEVATIONS

Handwritten notes and signatures in the bottom right corner.

For Mangay Build Construction Ltd.
Architect
11/11/2019
ARCHITECT

180
 150
 120
 90
 60
 30
 0
 -30
 -60
