
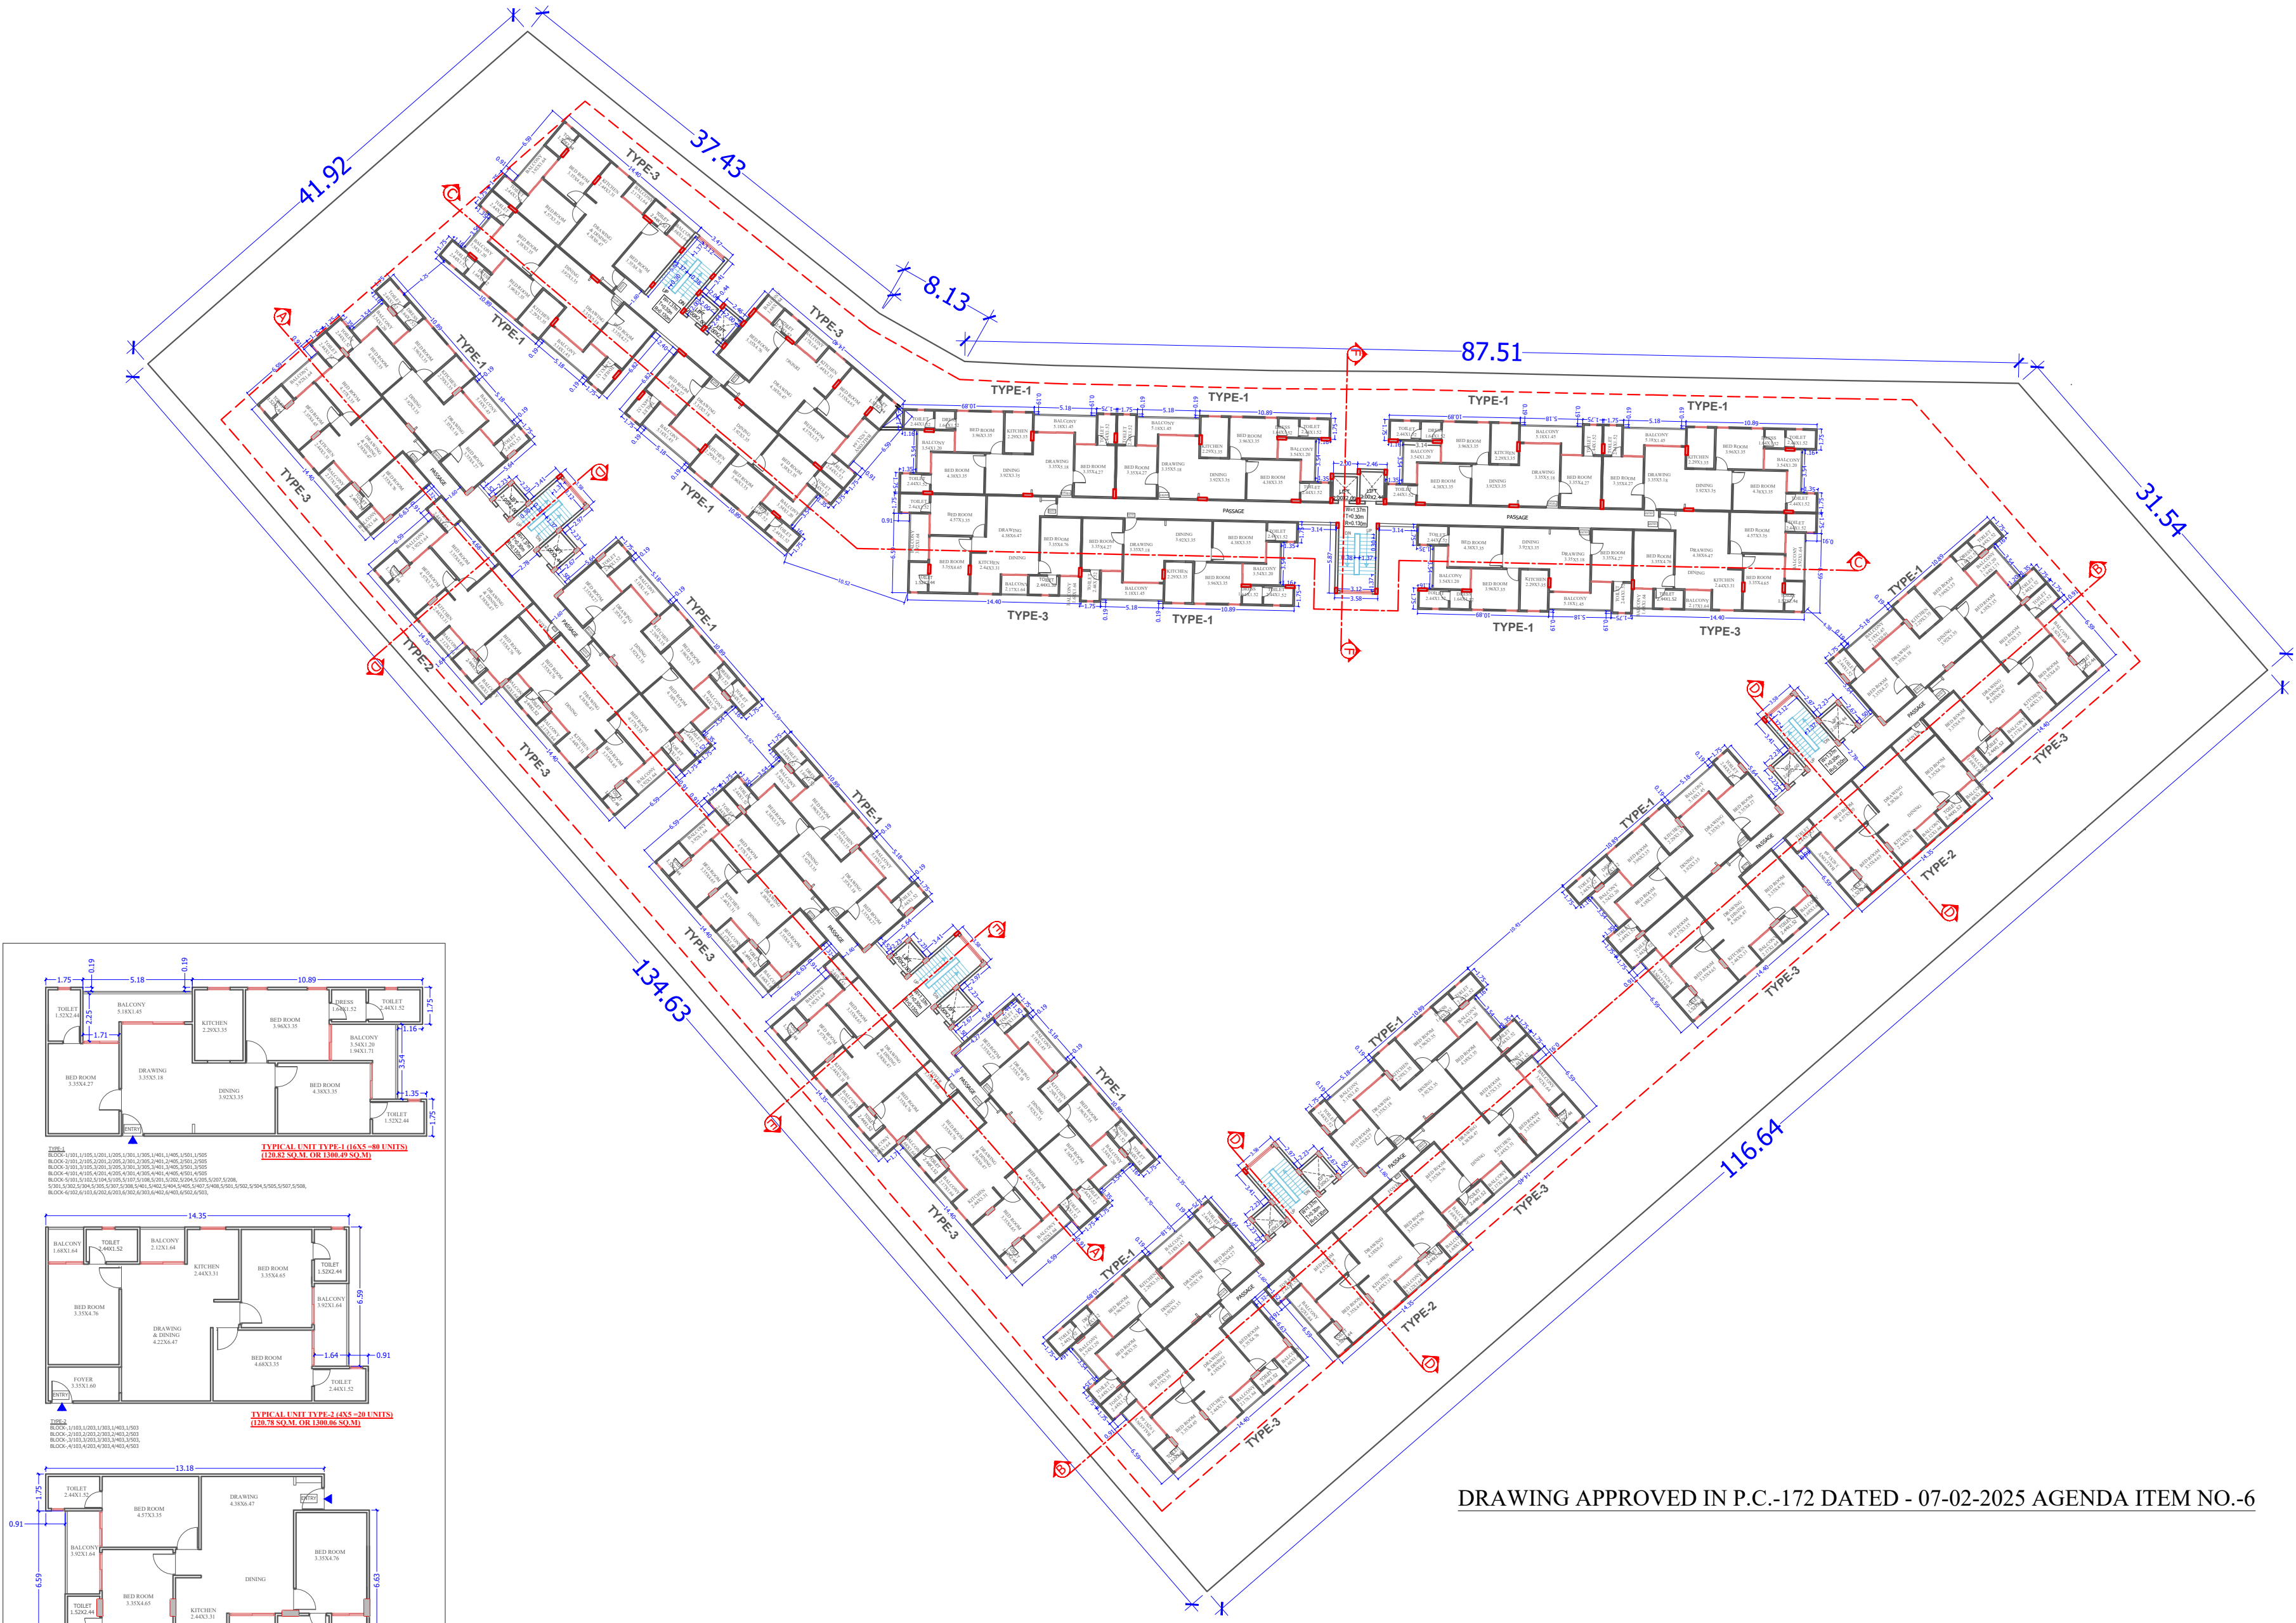


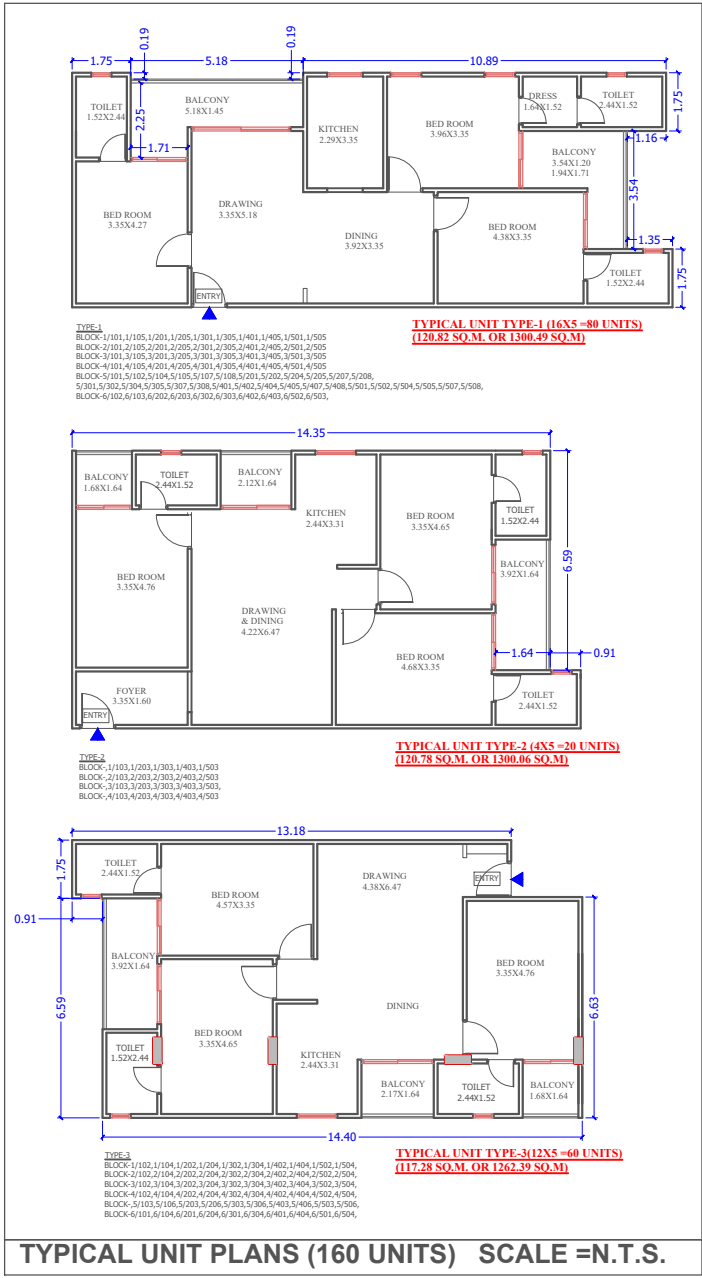

DRAWING APPROVED IN P.C.-172 DATED - 07-02-2025 AGENDA ITEM NO.-6

RAJVEER SINGH
(TOWN PLANNING ASSISTANT)

PODDAR PRAKASH SHARDUL
(SENIOR TOWN PLANNER)

ANIL MATHUR
(CHIEF TOWN PLANNER)

PROJECT :-
"Gulmohar Apartment" Situated at part of khasra no. 104 and 104/126, village sukharpura, Tehsil- Sanganer, Sector- 5, Rajat Path, Mansarovar, Jaipur

DRAWING TITLE :-

**TYPICAL FLOOR PLAN
(FIRST TO FIFTH FLOOR)**

OWNER :-



SCALE :-	1:200	NORTH :-
DATE :-	18-02-2025	
DRG NO. :-	04	

OWNER SIGNATURE :-

ARCHITECT SIGNATURE :-

NIKIL GOYAL
CA/2021/139696

ARCHITECT :-





SR.No.	TYPE OF FLAT	BLOCK	No. of FLOOR	No. of FLAT		CARPET AREA PER UNIT SQ. MT.	BALCONY AREA PER UNIT SQ. MT.	BUILT UP AREA SQ. MT.
				EACH FLOOR	TOTAL			
1.	TYPE-1 (16 x 5 = 80 UNITS)	6	5	16	80	16.94	3.84	120.82
2.	TYPE-2 (4 x 5 = 20 UNITS)	4	5	4	20	102.34	2.55	120.78
3.	TYPE-3 (12 x 5 = 60 UNITS)	6	5	12	60	99.01	2.55	117.28

DRAWING APPROVED IN P.C.-172 DATED - 07-02-2025 AGENDA ITEM NO.-6

Rajveer Singh
RAJVEER SINGH
 (TOWN PLANNING ASSISTANT)

PODDAR PRAKASH SHARDUL
PODDAR PRAKASH SHARDUL
 (SENIOR TOWN PLANNER)

Anil Mathur
ANIL MATHUR
 (CHIEF TOWN PLANNER)

PROJECT :-

PROPOSED GROUP HOUSING
 AT KHASRA NO.-212,
 VILLAGE-SUKHALPURA,
 TEHSIL-SANGANER, SECTOR-5, RAJAT
 PATH, MANSAROVER, JAIPUR

DRAWING TITLE :-


FLAT NUMBERING PLAN

OWNER :-

 **Rajasthan Housing Board**
 (A State Govt. Enterprise Constituted RHB act 1979)

SCALE :- 1:200

DATE :- 18-02-2025

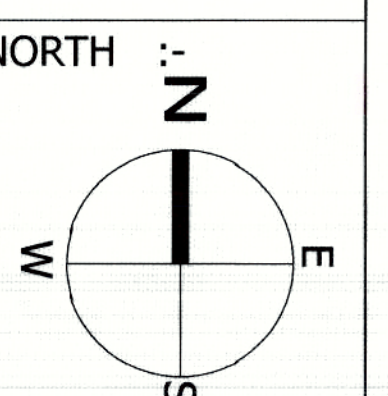DRG NO. :- **08**

OWNER SIGNATURE :-

ARCHITECT SIGNATURE :-

Nikhil Goyal
Ar. NIKHIL GOYAL
 CA/2021/139696

ARCHITECT :-


insight
 An Architectural Studio
 ARCHITECTURE, HERITAGE, INTERIORS, PMC, LANDSCAPE, VASTU
 D-3, MANAWADI APARTMENT, 2ND FLOOR, 1ST FLOOR, 1ST FLOOR, 1ST FLOOR
 PHONE : +91-98281-32781, 9928079911
 E-MAIL : insightarchitect@gmail.com, insightstudio70@gmail.com