



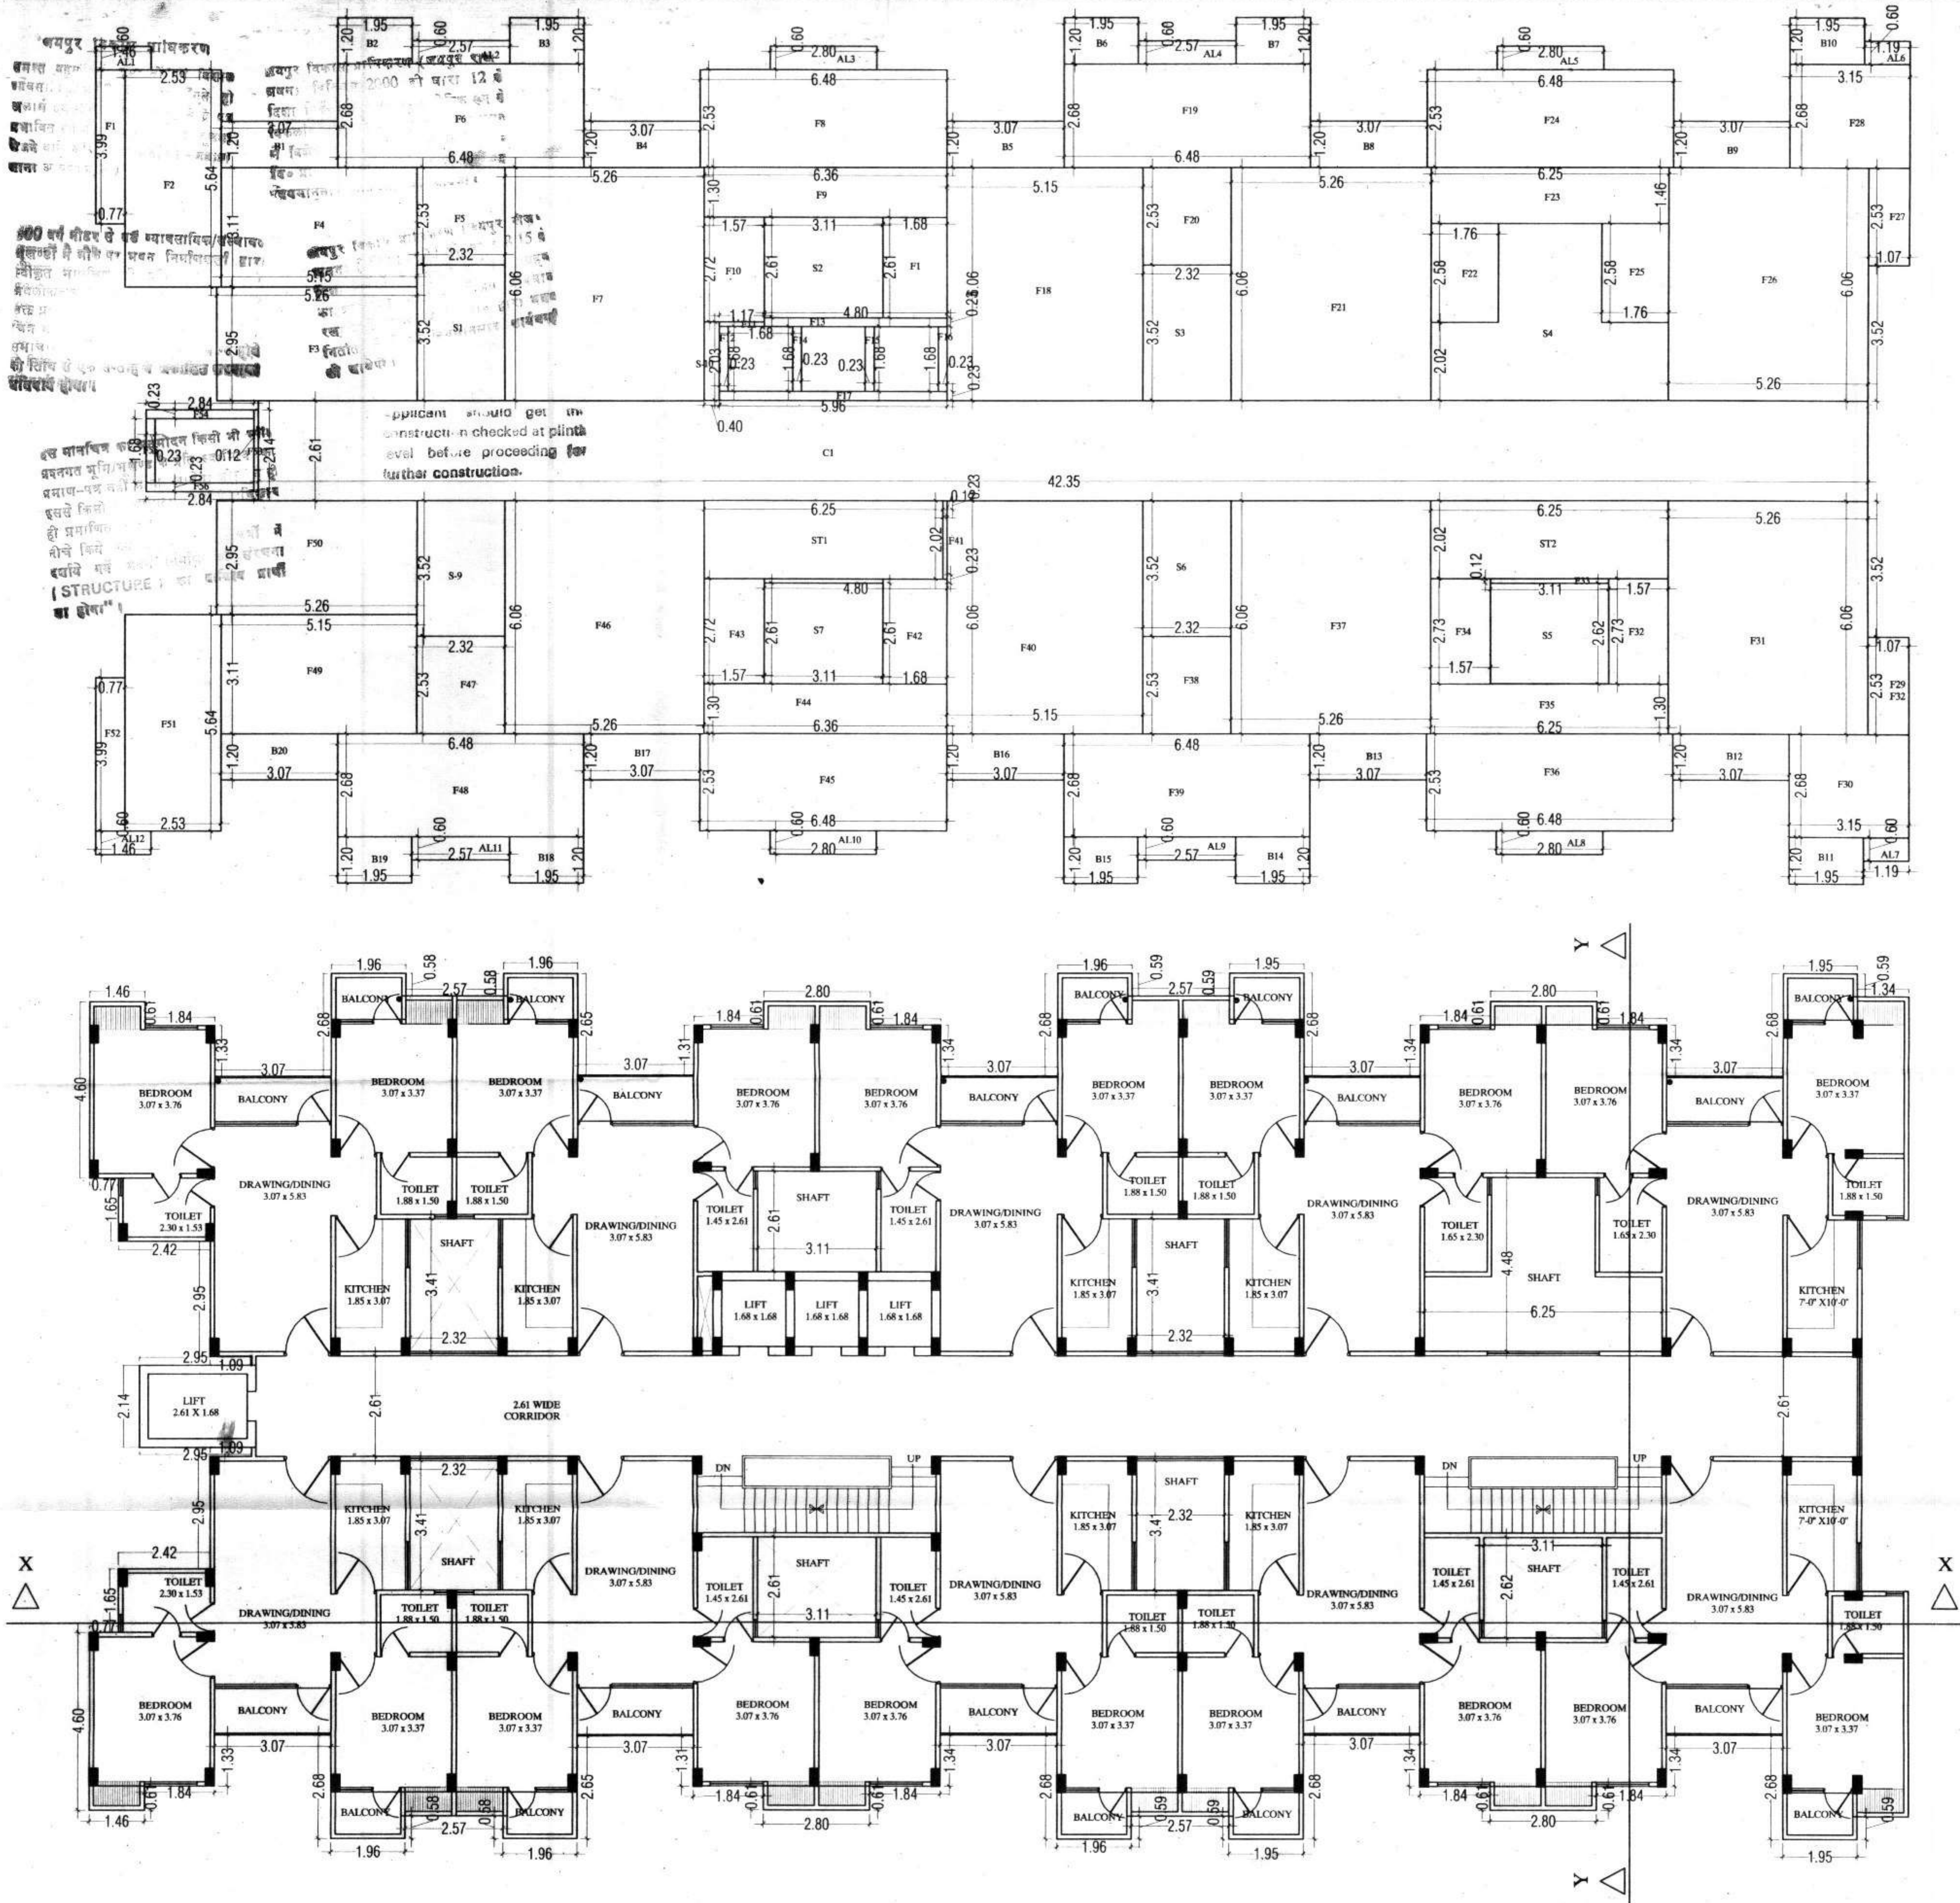

2 BHK TYPICAL FLOOR PLAN CALCULATION				
S. NO.	NAME	SIZE	AREA (SQM)	
1	F1	3.07 x 3.76	11.54	
2	F2	3.07 x 3.76	11.54	
3	F3	3.07 x 3.76	11.54	
245	F245	3.07 x 3.76	11.54	
246	F246	3.07		

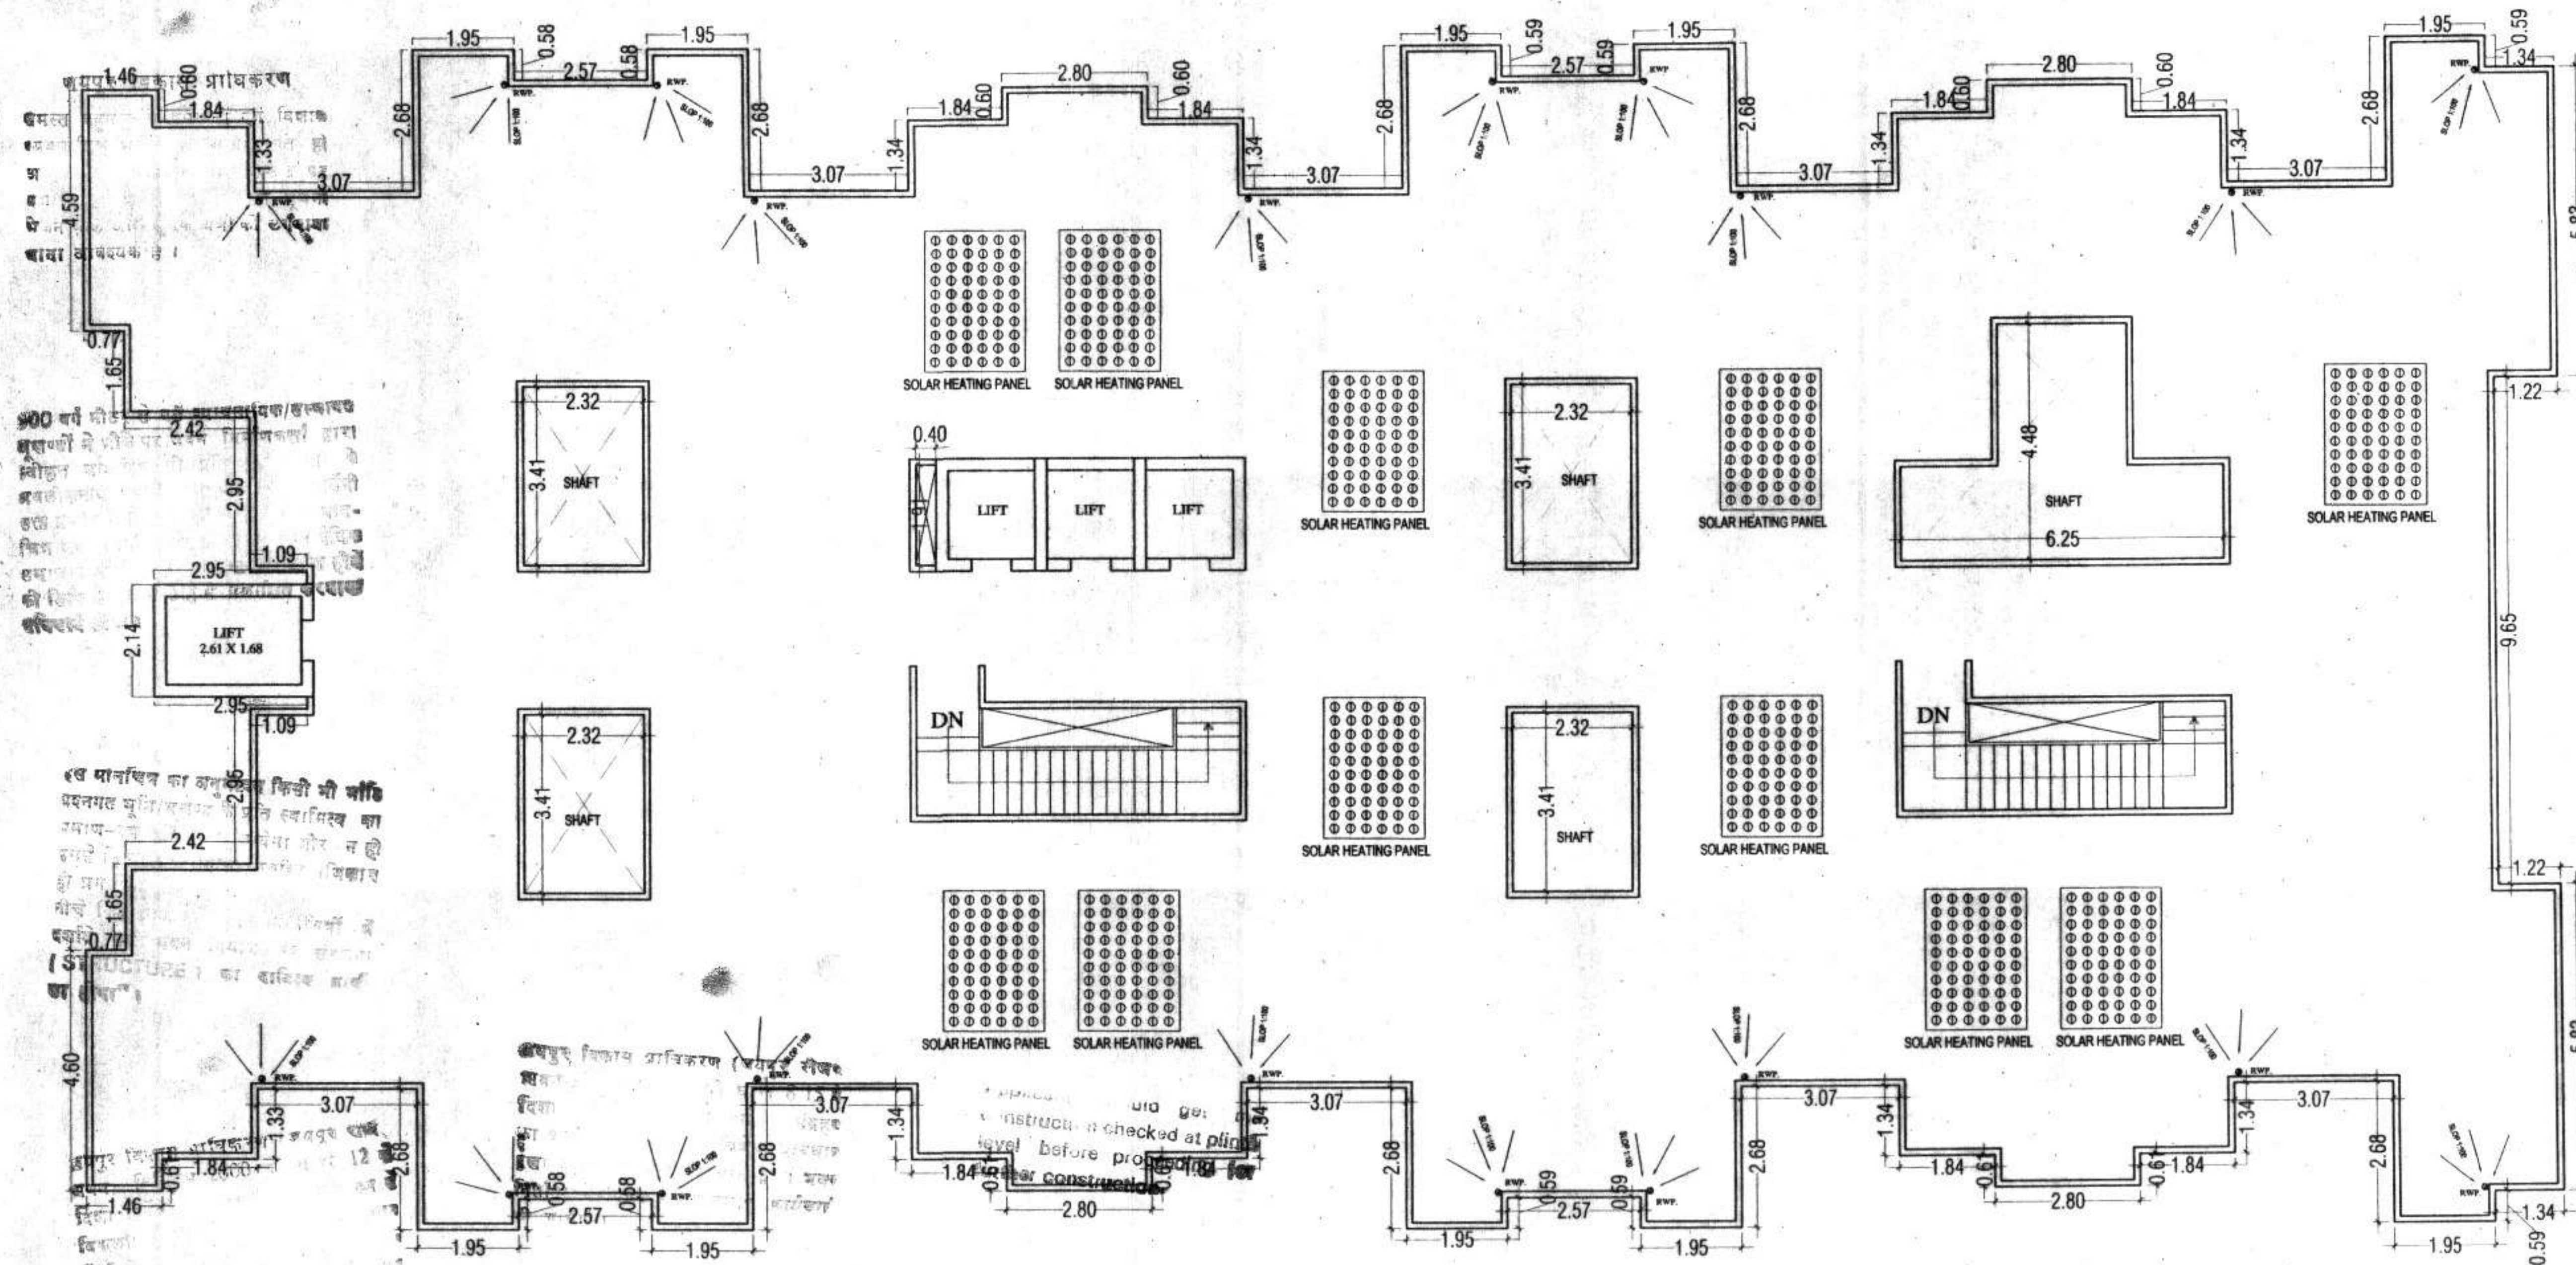

अनुमोदित
रजि. नं. ७११७१३

अतिरिक्त मुख्य मगर नियोजक
जयपुर विकास प्राधिकरण, जयपुर

PROJECT:

**PROPOSED RESIDENTIAL GROUP
HOUSING OF AURIC RESIDENCY
AT OMAXE CITY BHAKROTA, JAIPUR**

DRAWING TITLE :-

**2 BHK. TERRACE PLAN
(2 BHK FLATS BLOCK)**

SHEET NO. : 4

SCALE: 1:100

DATE: 26-04-2013

ARCHITECT



YCSPL - the FORMS
SB-158-A, Second Floor, Sun Tower,
Gandhi Nagar Turn, Jaipur
Ph. - 0141-5102228, 9828079064
E-Mail - ycspl.forms@gmail.com

ARCHITECT

Kavita Jain
Ar. KAVITA JAIN
CA/96/20250

APPLICANT

Shivshakti Realhome Pvt. Ltd.
Director/Auth. Signatory

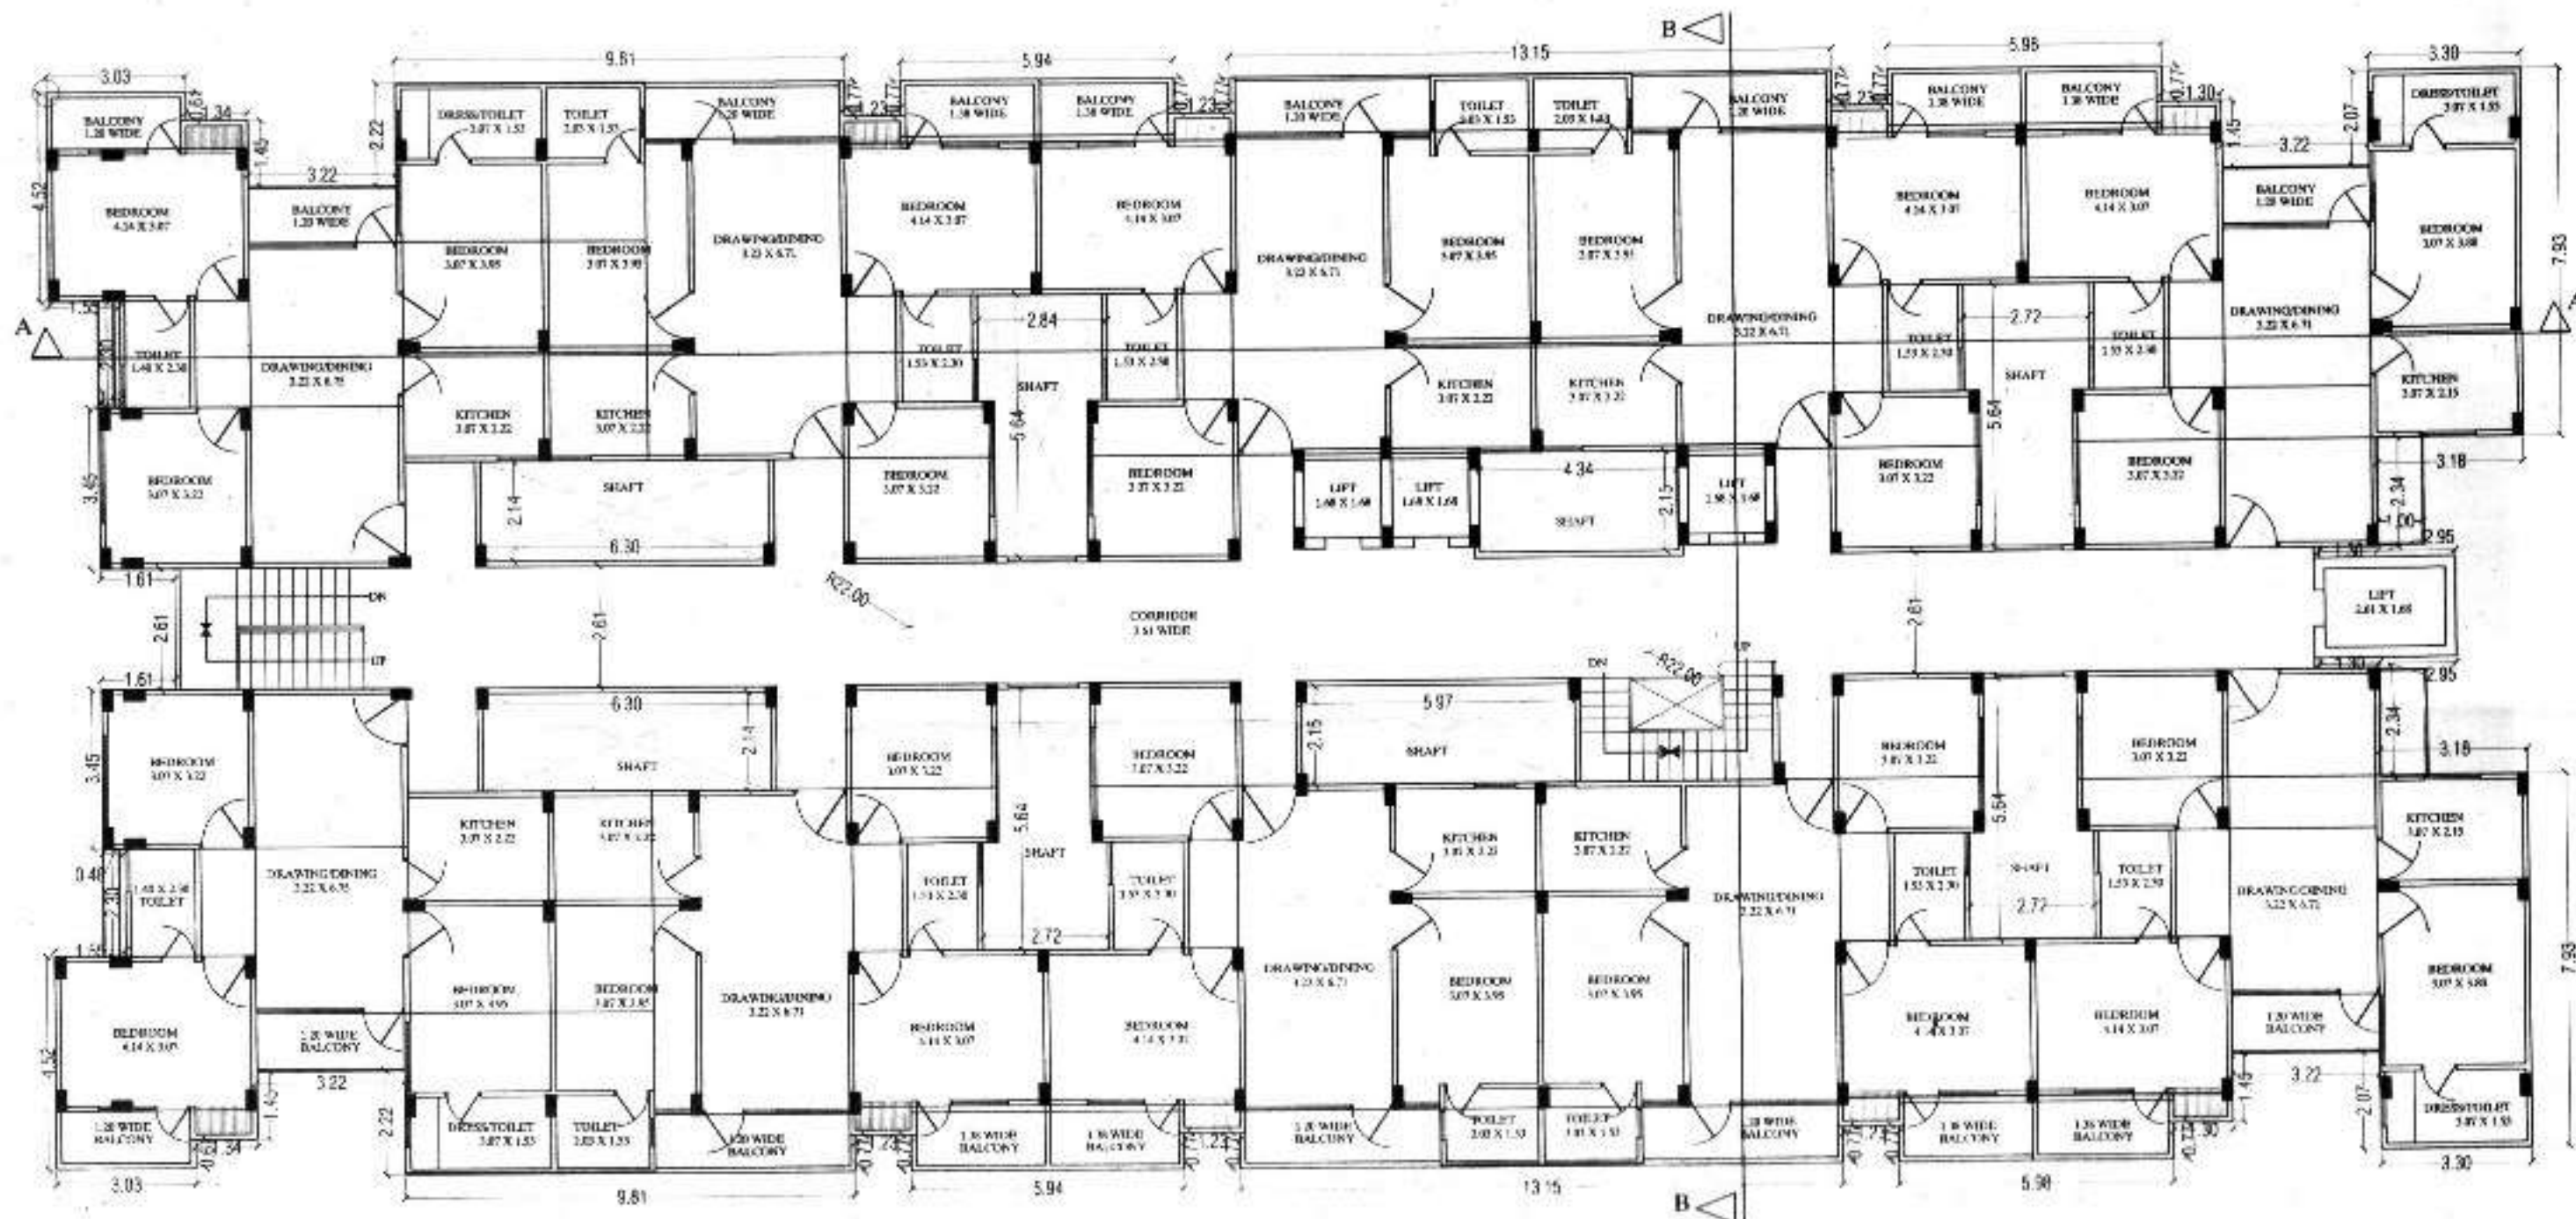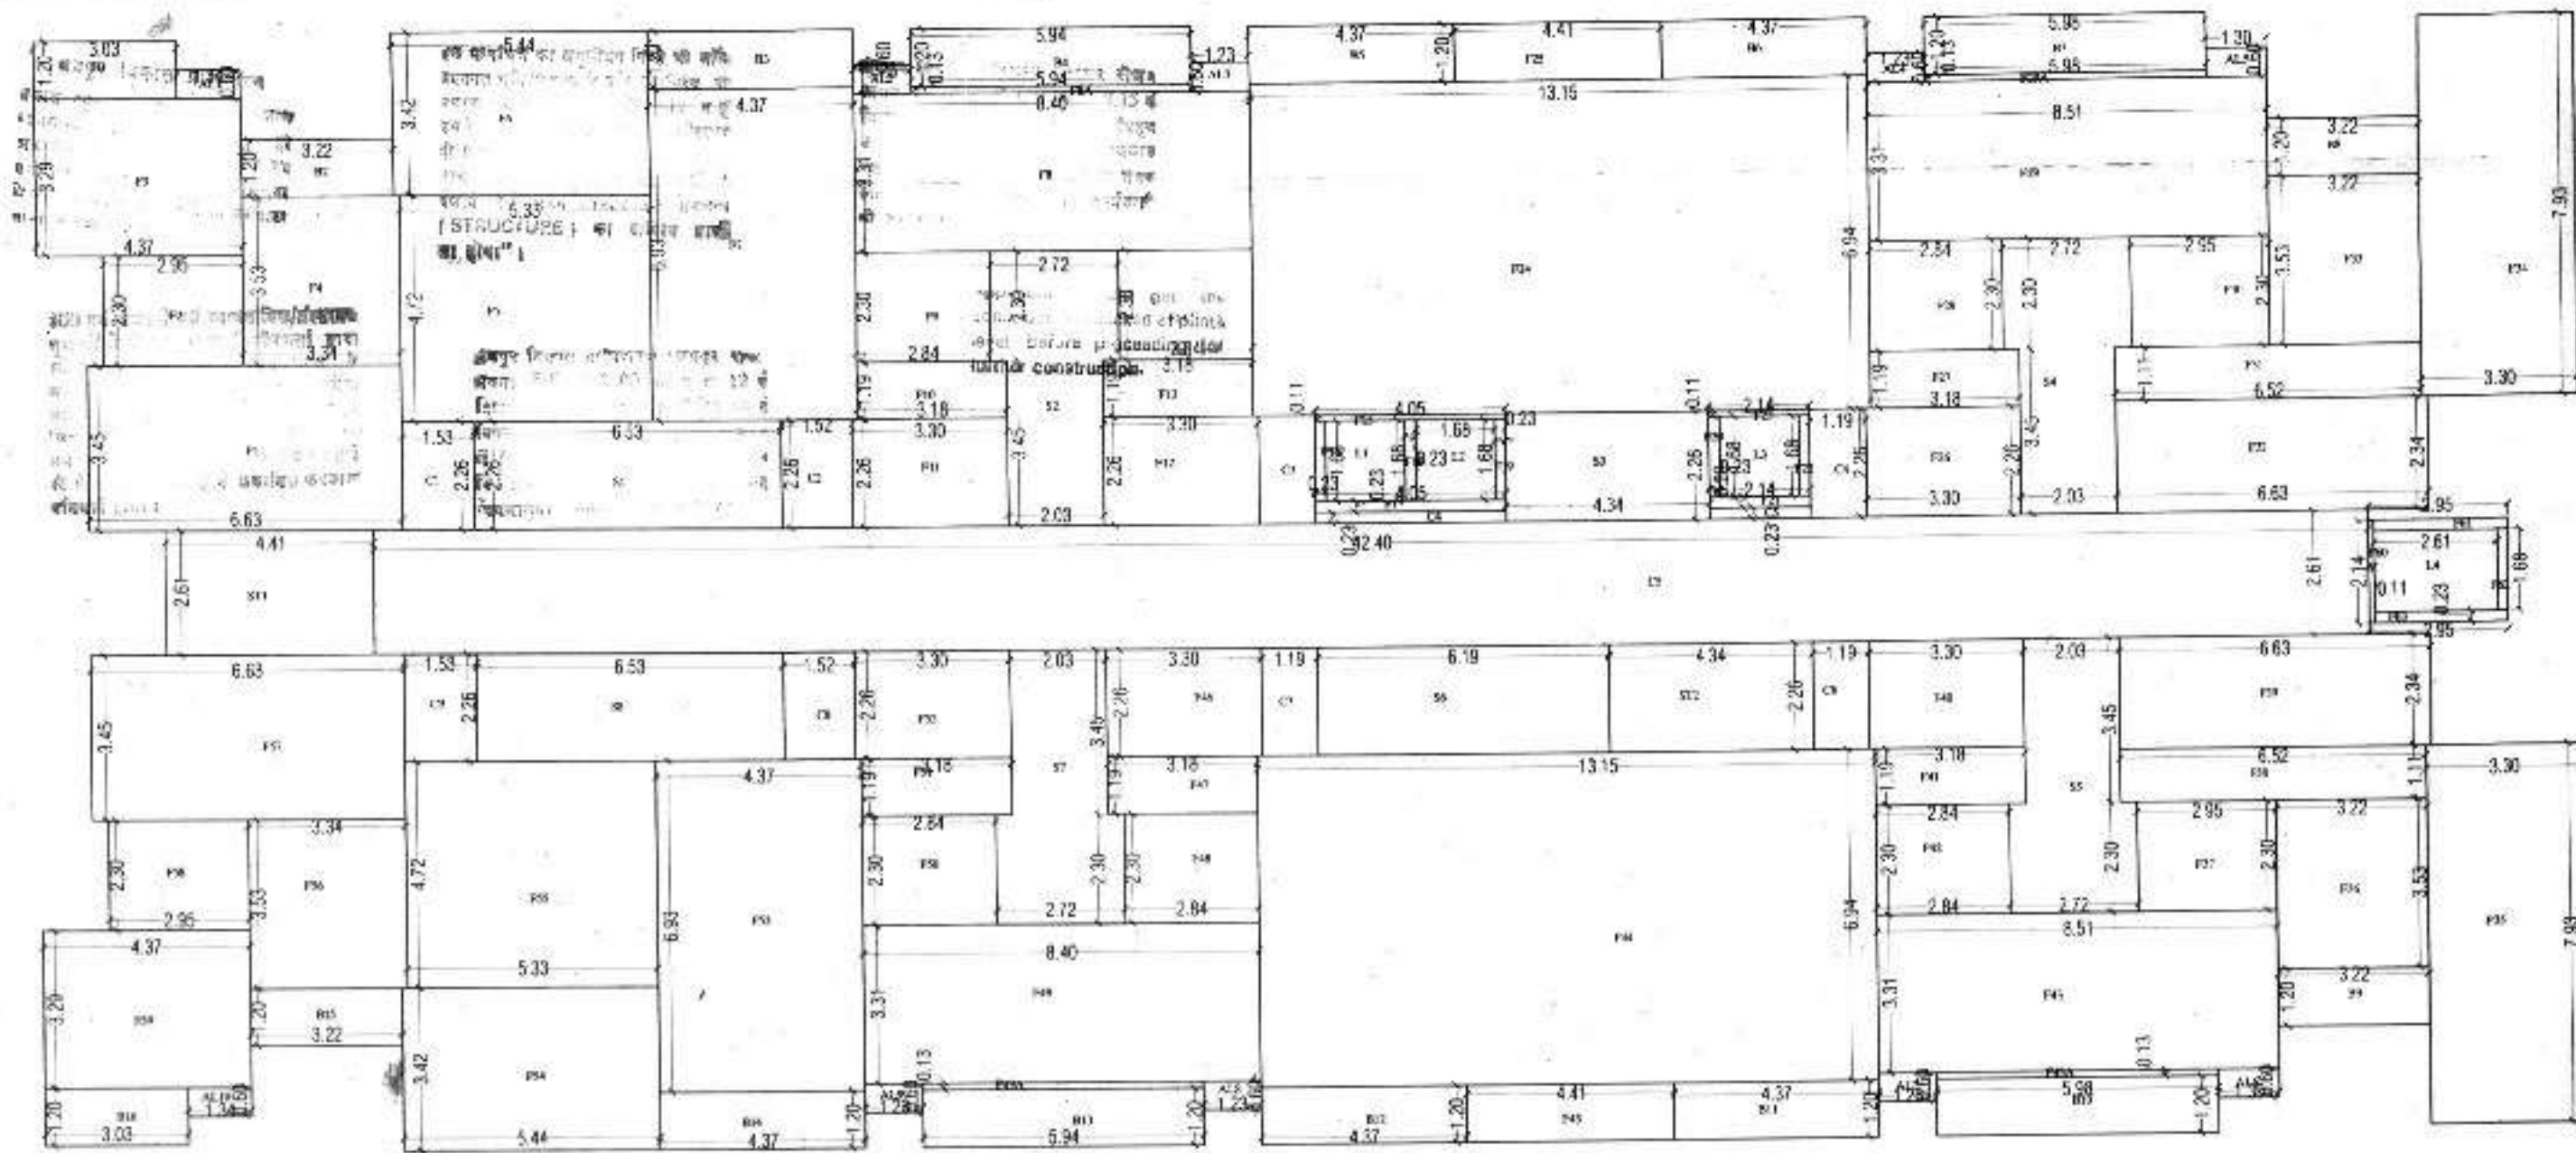

TYPICAL FLOOR PLAN AREA CALCULATION									
NO.	ROOM	AREA (SQ. FT.)	AREA (SQ. M.)	NO.	ROOM	AREA (SQ. FT.)	AREA (SQ. M.)	NO.	ROOM
1	FLAT	1000.00	92.90	11	TOILET	50.00	4.65	21	TOILET
2	FLAT	1000.00	92.90	12	TOILET	50.00	4.65	22	TOILET
3	FLAT	1000.00	92.90	13	TOILET	50.00	4.65	23	TOILET
4	FLAT	1000.00	92.90	14	TOILET	50.00	4.65	24	TOILET
5	FLAT	1000.00	92.90	15	TOILET	50.00	4.65	25	TOILET
6	FLAT	1000.00	92.90	16	TOILET	50.00	4.65	26	TOILET
7	FLAT	1000.00	92.90	17	TOILET	50.00	4.65	27	TOILET
8	FLAT	1000.00	92.90	18	TOILET	50.00	4.65	28	TOILET
9	FLAT	1000.00	92.90	19	TOILET	50.00	4.65	29	TOILET
10	FLAT	1000.00	92.90	20	TOILET	50.00	4.65	30	TOILET
TOTAL		10000.00	929.00	TOTAL		500.00	46.50	TOTAL	
TOTAL		10000.00	929.00	TOTAL		500.00	46.50	TOTAL	

PROJECT:
**PROPOSED RESIDENTIAL GROUP
HOUSING OF AURIC RESIDENCY
AT OMAE CITY BHAKROTA, JAIPUR**

DRAWING TITLE:
**TYPICAL FLOOR PLAN
(3 BHK FLATS BLOCK)**

SHEET NO. 1/1 SCALE: 1:100 DATE: 25.04.2013

ARCHITECT
YCSPL - the FORMS
SB-158-A, Second Floor, Sun Tower,
Gandhi Nagar Turn, Jaipur
Ph. - 0141-5102228, 9828079064
E-Mail - ycspl.forms@gmail.com

ARCHITECT
Ar. KAVITA JAIN
CA/95/20250

APPLICANT
For Shri. K. S. Sharma Pvt. Ltd.

ITEM DESCRIPTION						E.C.U. PROVIDED	
NO.	QTY	UNIT	EST. PRICE (RM. NET)	CONTRACT (RM. NET)	CLAS.	REMARKS	
1	1	SET	800.00	800.00	----	1. ON SET BACK CARIS = 404 NOS, 410 CARIS MECHANICAL IN 3 FLOORS SCOOTER = 587 NOS.	
2	2	PAIR	1000.00	1000.00	----	2. IN STLT CARIS = 142 NOS. SCOOTER = 42 NOS.	
3	4	PAIR	1000.00	1000.00	----	3. TOTAL CARIS = 404 + 142 CARIS = 826 ECU SCOOTER = 585 + 42+827 SCOOTER = 205 E.C.U	
4	1	SET	1000.00	1000.00	----	TOTAL ECU PROVIDE = 826 + 209 = 1035 ECU	

AREA CALCULATION				NTS	
S.NO	FLOOR	BUILT UP AREA (SQ. MTR)	FAIR AREA (SQ. MTR)	CORRIDOR (SQ. MTR)	CLUB (SQ. MTR)
		BLOCK A TO F		BLOCK A TO F	
1	STLT	5927.88	PARKING	—	1036.80
2	2 BHK (FIRST TO 11TH FLOOR)	15706.26	15865.74	2427.48	—
3	3 BHK (FIRST TO 11TH FLOOR)	43196.12	41718.60	8010.54	—
4	MUMMITY	187.92	—	—	—
5	TOTAL	66917.26	57594.24	8436.32	1036.80
6	DEDUCTION OF CORRIDOR	—	751.00	—	—
7	FINAL FAR (40%)	—	56073.34	—	—



PROJECT:

PROPOSED RESIDENTIAL GROUP
HOUSING OF AURIC RESIDENCY
AT OMAXE CITY BHAKROTA ,JAIPUR

DRAWING TITLE :-

PARKING PLAN

SHEET NO. : 2	SCALE:- 1:200	DATE:- 26-04-2013
---------------	---------------	-------------------

ARCHITECT




YCSPL - the FORMS

SB-158-A, Second Floor, Sun Tower,
Gandhi Nagar Turn, Jaipur
Ph. - 0141-5102228, 9828079064
E-Mail - ycspl.forms@gmail.com

ARCHITECT <i>Kamlesh Jain</i> Ar. KAVITA JAIN CASG/20250	APPLICANT For Shivshakti Realhome Pvt. Ltd. <i>Singh</i> Director (Mktg. & Sales)
--	---

ROAD 100'-0" WIDE

apparent should get the construction checked at plinth level before proceeding for further construction.

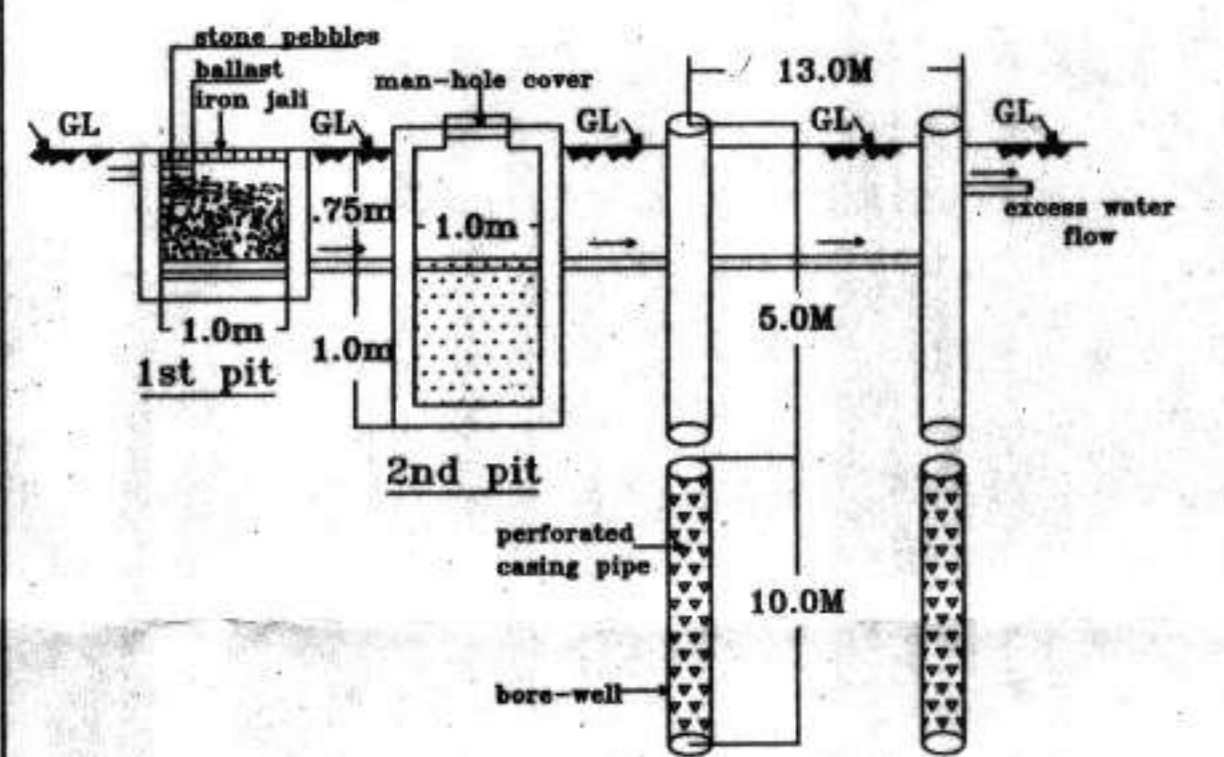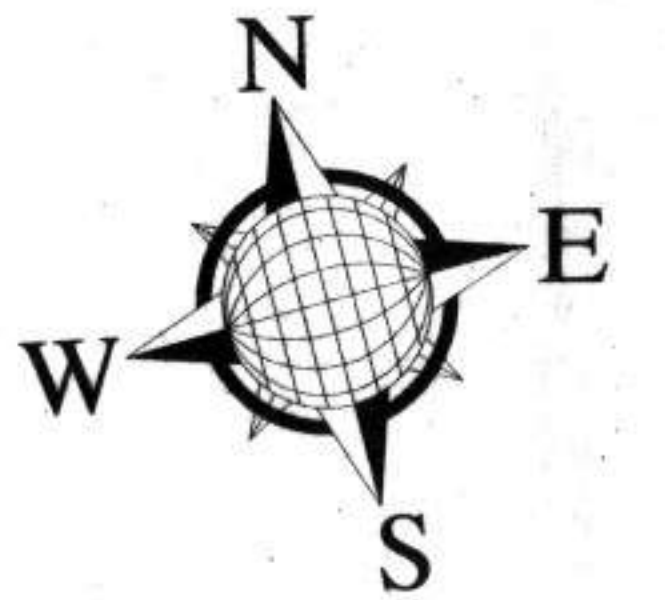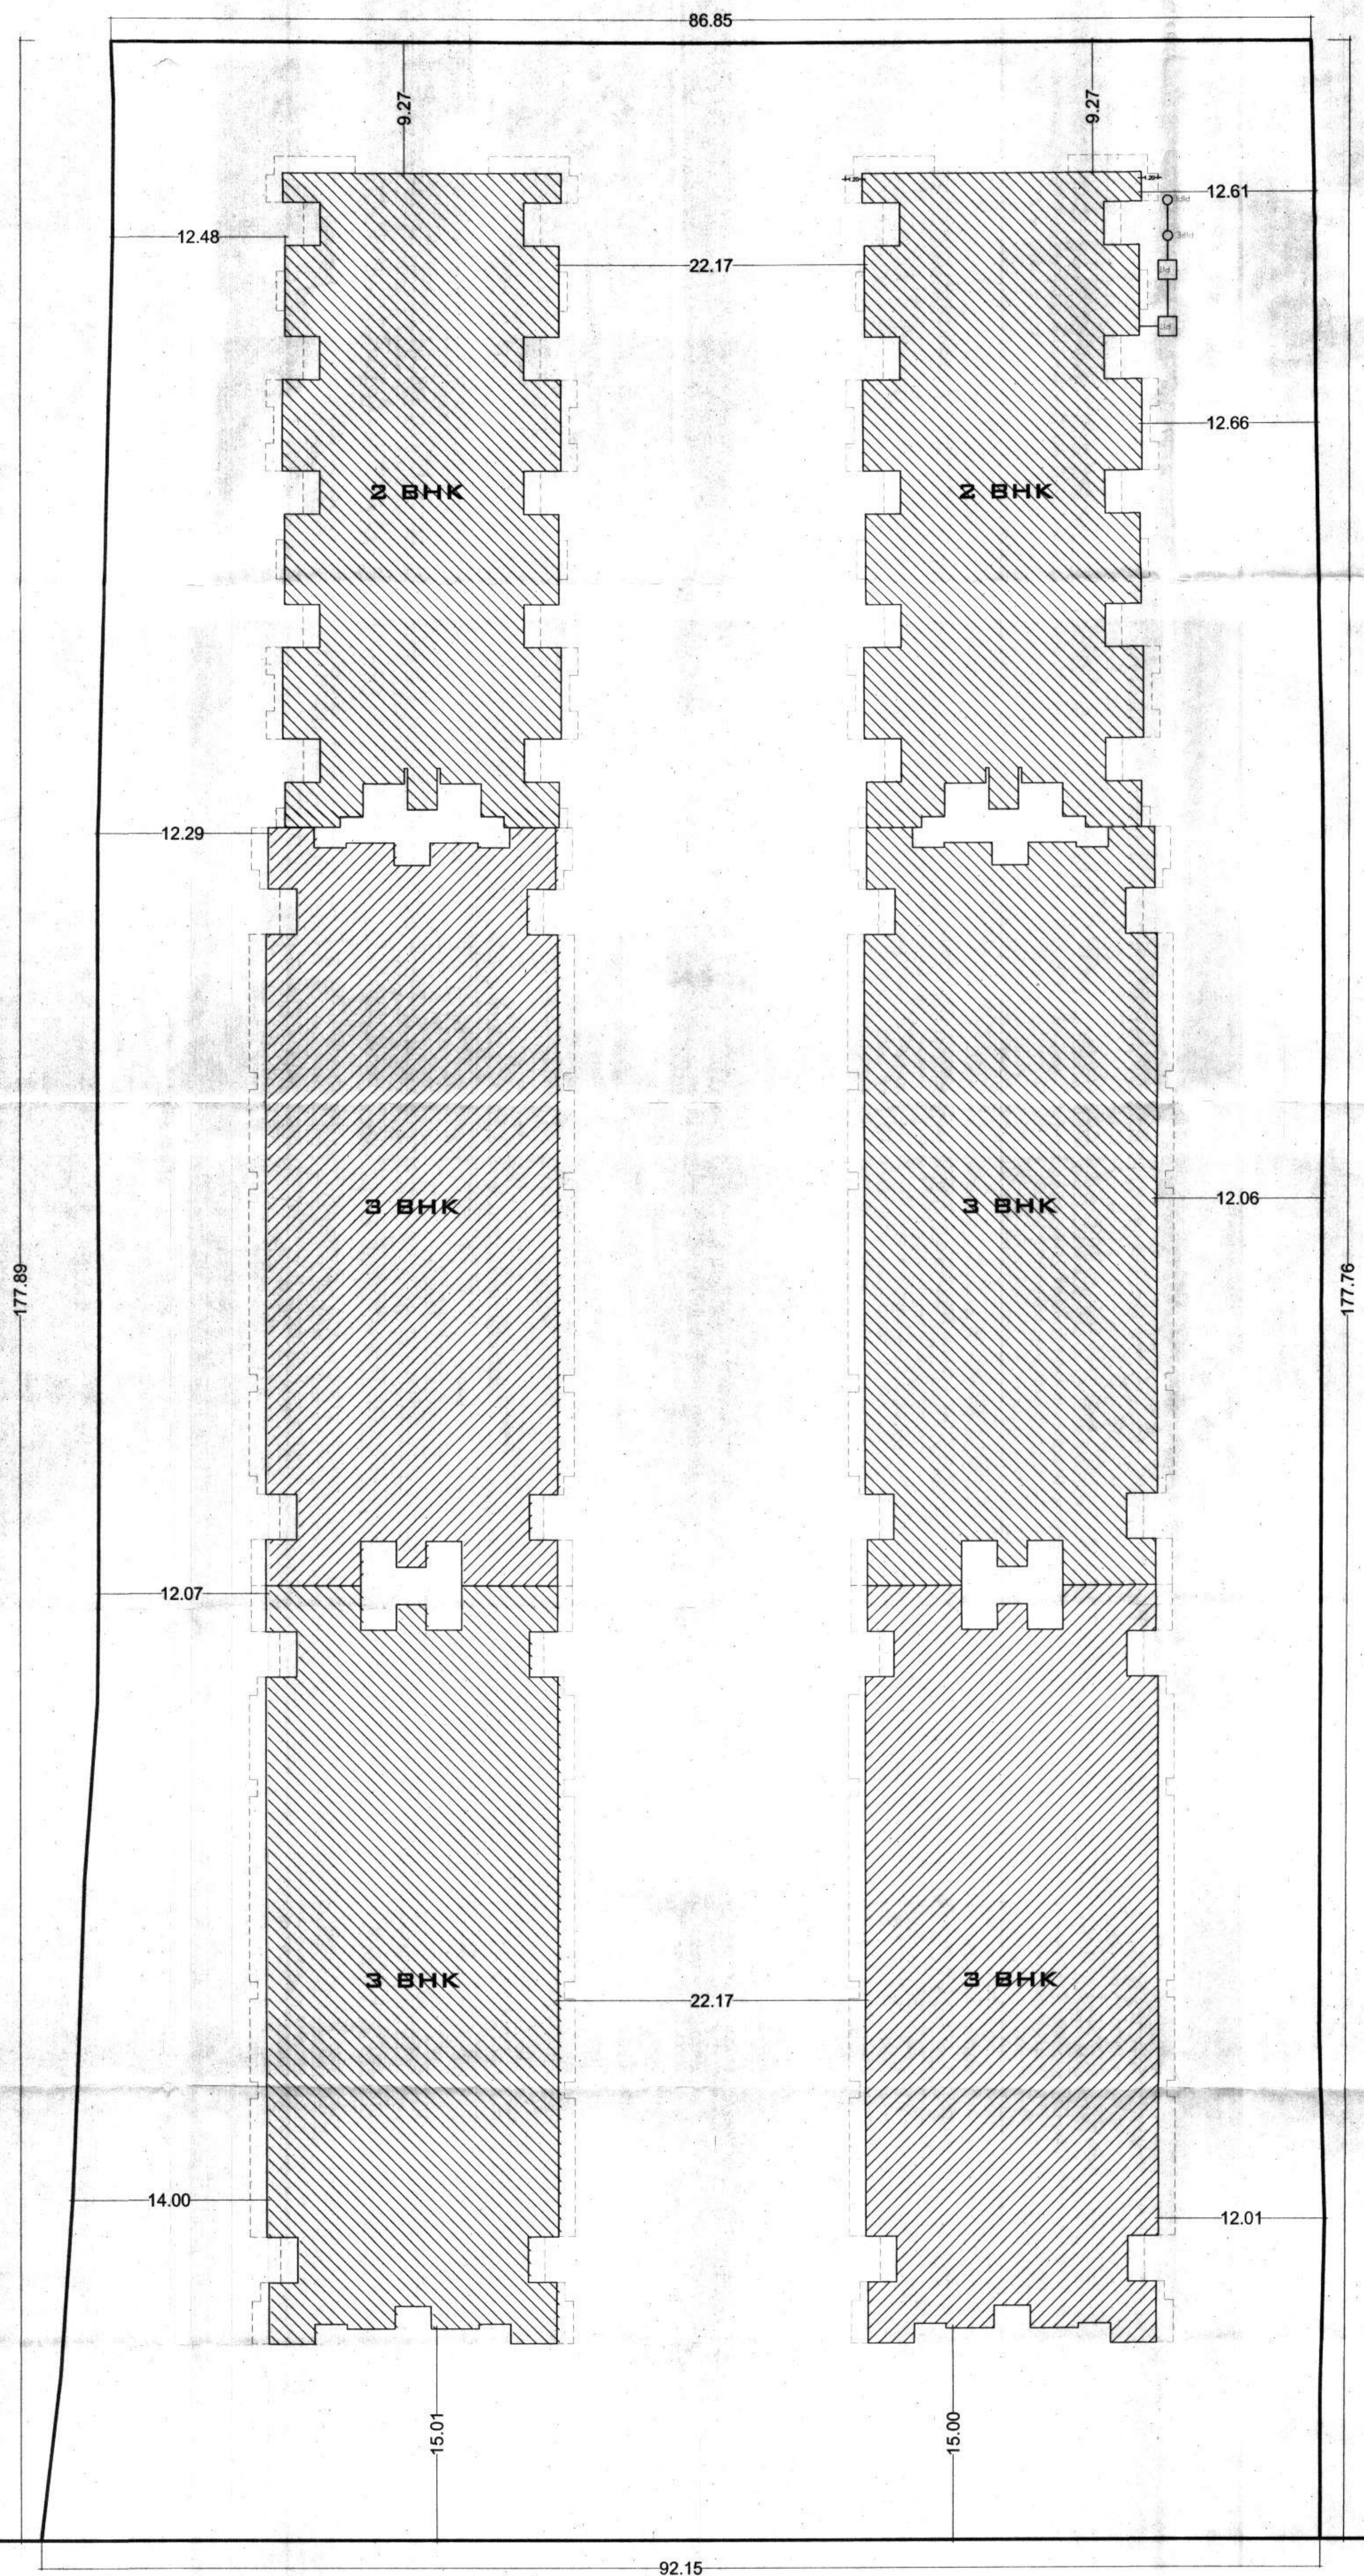

SECTION THROUGH R.W. HARVESTING PITS

PROJECT:
**PROPOSED RESIDENTIAL GROUP
HOUSING OF AURIC RESIDENCY
AT OMAXE CITY BHAKROTA, JAIPUR**

DRAWING TITLE :-
SITE PLAN

SHEET NO. : 1 SCALE: 1:200 DATE: 26-04-2013

ARCHITECT
YCSPL - the fORMS
SB-158-A, Second Floor, Sun Tower,
Gandhi Nagar Turn, Jaipur
Ph. - 0141-5102228, 9828079064
E-Mail - ycspl.forms@gmail.com

ARCHITECT
Ar. KAVITA JAIN
CA/06/20250

APPLICANT
For Shiksham Realhome Pvt. Ltd.
Shiksham Realhome Pvt. Ltd.

ROAD 100'-0" WIDE