


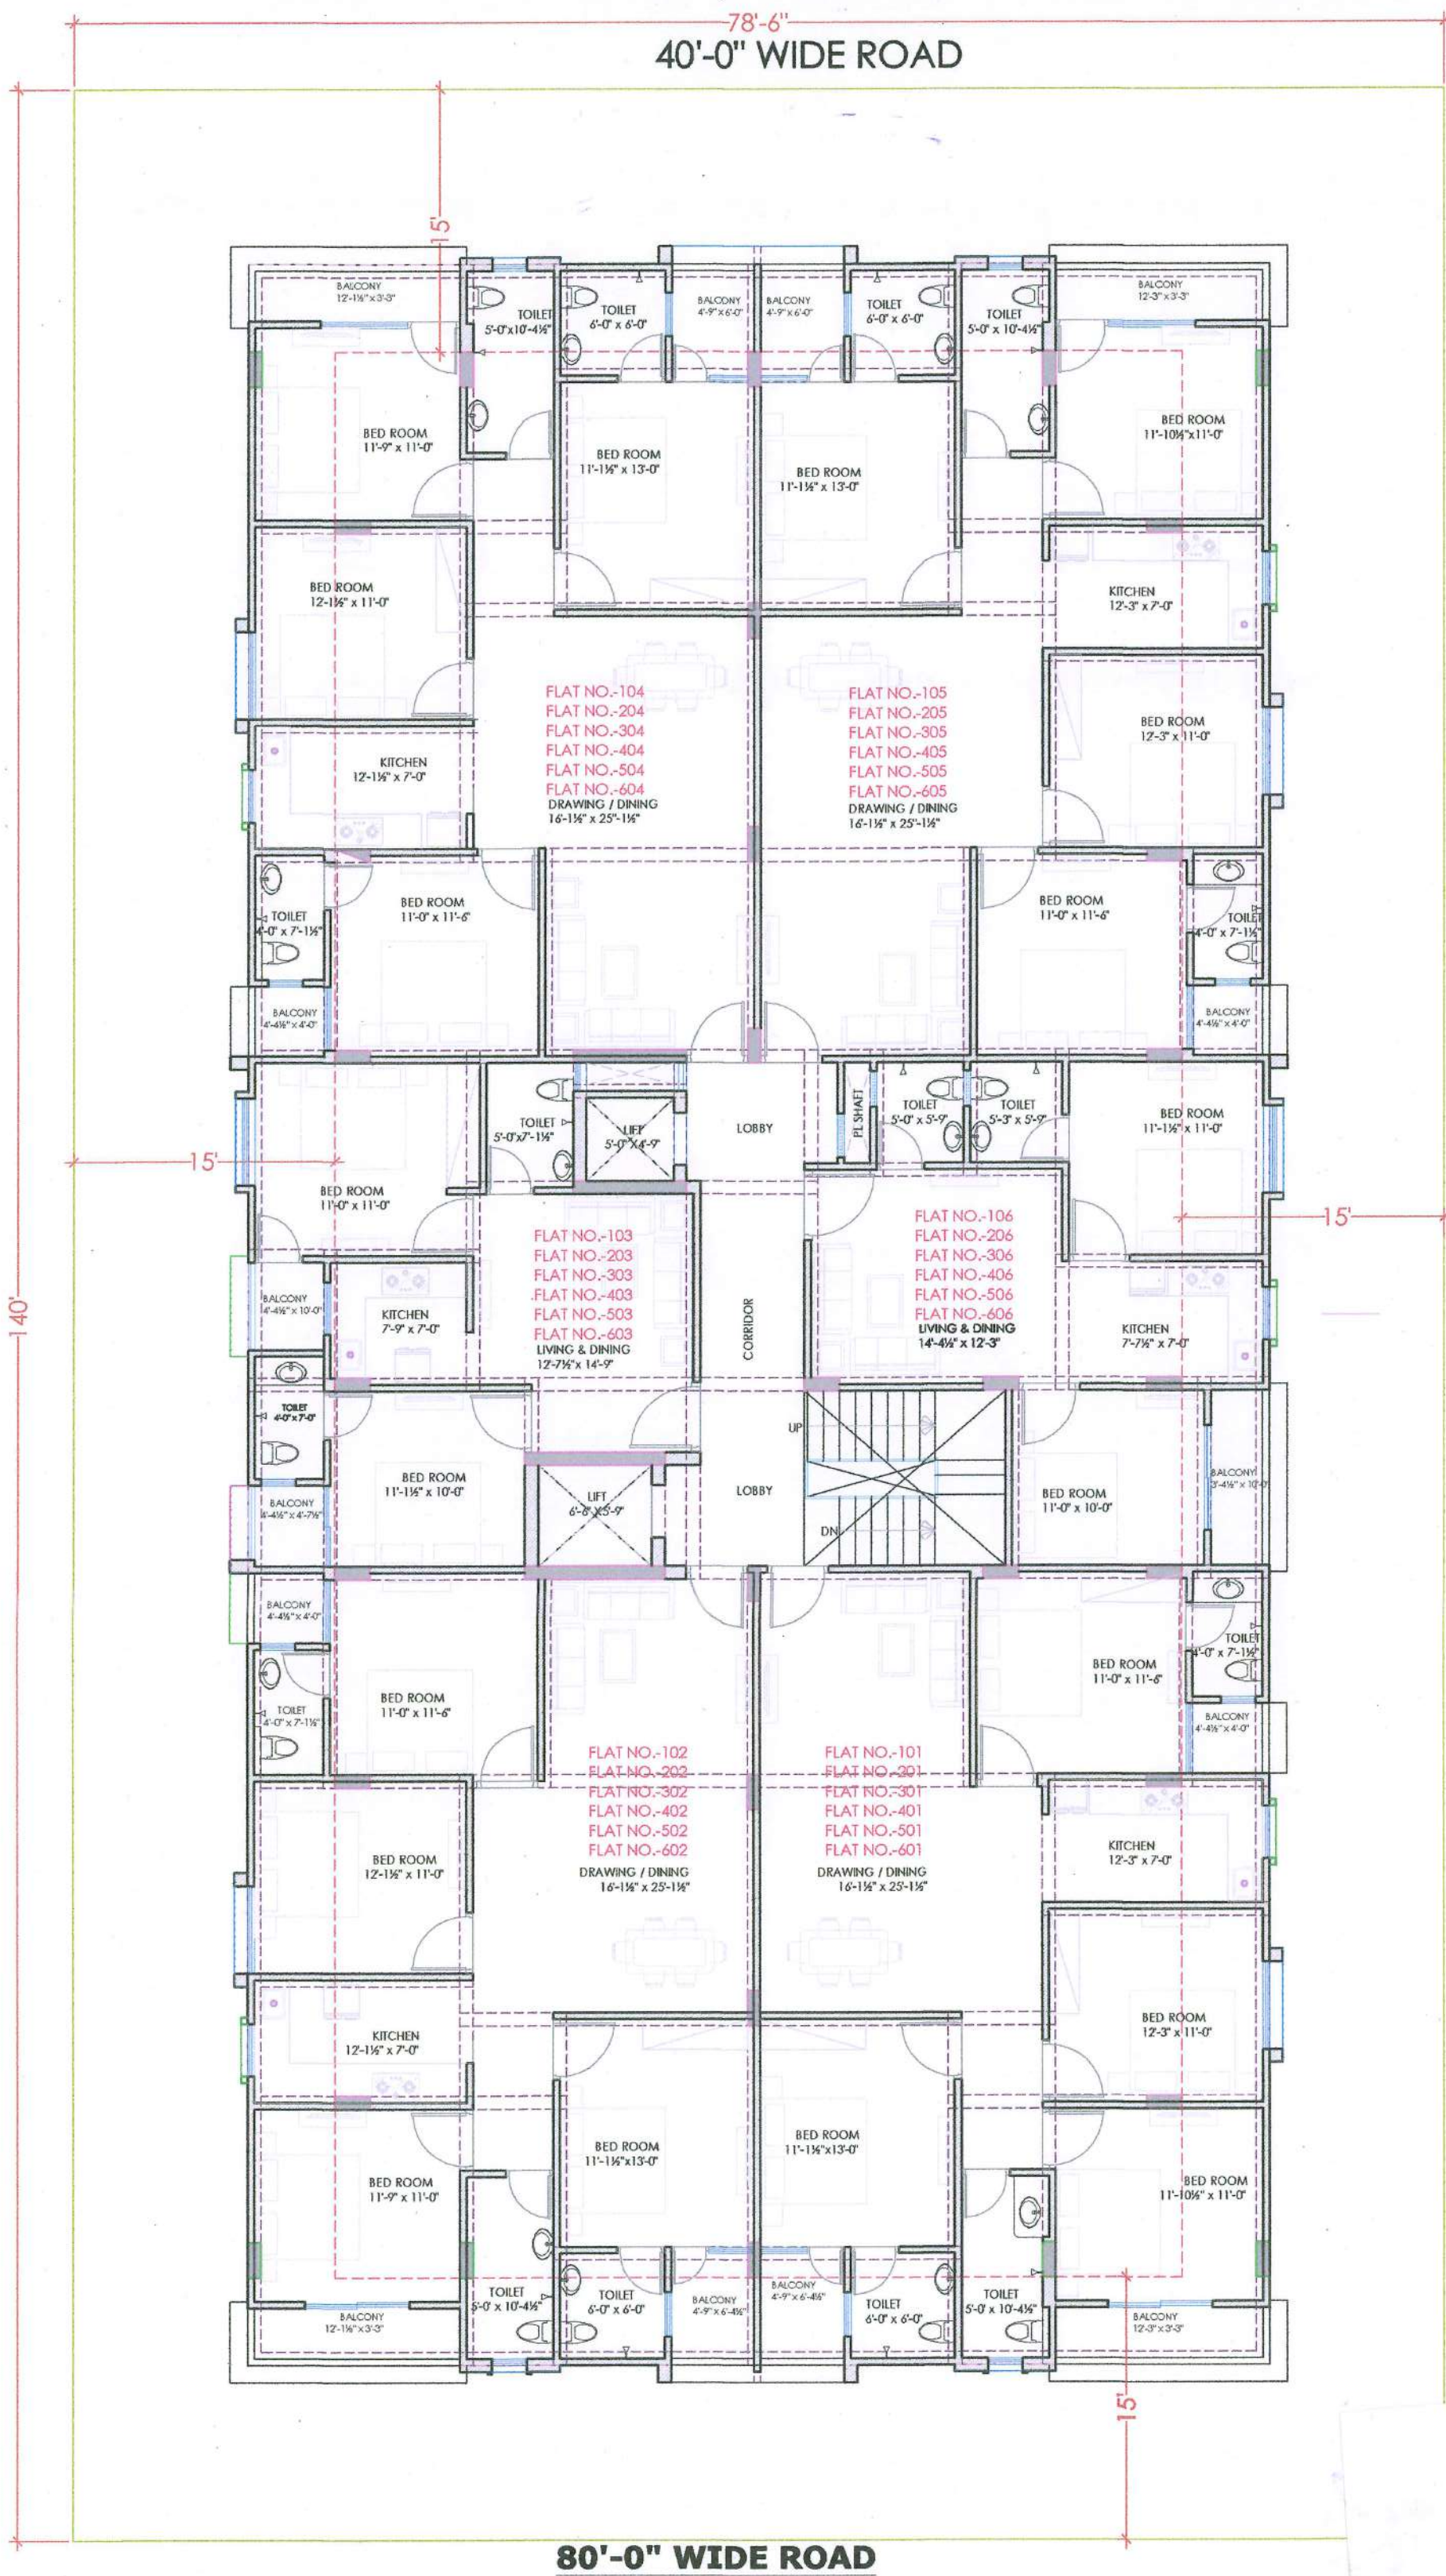

80'-0" WIDE ROAD
TYPICAL FLOOR PLAN (Ground to 5th)

Apartment Type Details				
Flat No.	Carpet Area(in sq. meters) of each unit	Area of Balcony of each unit	Total Number of flats/Unit	No. of flats Booked/ Allotted
Flat No. 101, 201, 301, 401, 501, 601	107	7.74	6	0
Flat No. 102, 202, 302, 402, 502, 602	106.2	7.71	6	0
Flat No. 103, 203, 303, 403, 503, 603	50.74	3.9	6	0
Flat No. 104, 204, 304, 404, 504, 604	106.11	7.71	6	0
Flat No. 105, 205, 305, 405, 505, 605	106.98	7.74	6	0
Flat No. 106, 206, 306, 406, 506, 606	51.1	2.96	6	0
BASEMENT FLOOR (COMMERCIAL)	161.1	0	1	0

PROJECT NAME :

SHRI VINAYAK HOME - IV

DEVELOPER NAME:

N.S. RESIDENCY
Proprietorship_NATHU RAM

ARCHITECTS :

4 INSIDE
ARCHITECTURE N INTERIORS
Plot no. 72, S.P. Marg, C- Scheme
jaipur, rajasthan, India
cont: +91 9950595991, 91 9982812777
e.mail: jeets.arch@gmail.com

STRUCTURAL CONSULTANTS:

SERVICES CONSULTANTS:

For N S RESIDENCY
Nathu Ram
Proprietor

Sharma
Ar. Jitendra Sharma
72, Sardar Patel Marg, Opp. CPMG
Office C-Scheme, Jaipur (Raj.)-302001
CA/2009/45196
CTP RAJ/Architects/2021/32

S.NO DATE REVISION DESCRIPTION

GENERAL NOTES :

- All dimension on this drawing are in MKS System. Only written dimensions are to be followed. drawing should not be scaled.
- All measurements must be checked and verified by the contractors prior to execution of work at the site.
- This drawing is to be read in conjunction with all relevant structural, services & facility planning drawings.
- Architectural drawings are to be followed for the location of all structural members & masonry walls. for sizes & reinforcement details of structural members, relevant structural drawings are to be referred.
- Any discrepancies between architectural, structural and services drawings must be brought to the notice of the architects immediately & prior to execution at site.
- Co-ordinate with services such as hvac, plumbing & electrical, etc. as the responsibility of the contractors.
- All masonry walls should be aligned with the columns as indicated on the plan, irrespective of the position as calculated with the dimensioning.
- For details, refer relevant large scale detail dips, as indicated.

PROJECT:

PROPOSED RESIDENTIAL BUILDING ON
P. NO.- 34-A & 34 PRITHVIRAJ NAGAR,
(BALRAMPURA URF KHEJARO KA BAS)
, JAIPUR

NAME OF DRAWING:

TYPICAL FLOOR PLAN
(Ground to 5th Floor)

DRAWN BY:
Banwari Lal

APPROVED BY:
JITENDRA SHARMA

DRAWING
WORKING DRAWING

NORTH:

PROJECT NO.:

DATE:
12-02-2024


SCALE:
NTS

REV NO.:
R-0

DRAWING NO.:

PROJECT CATEGORY BLOCK FLOOR TYPE NUMBER

A-02

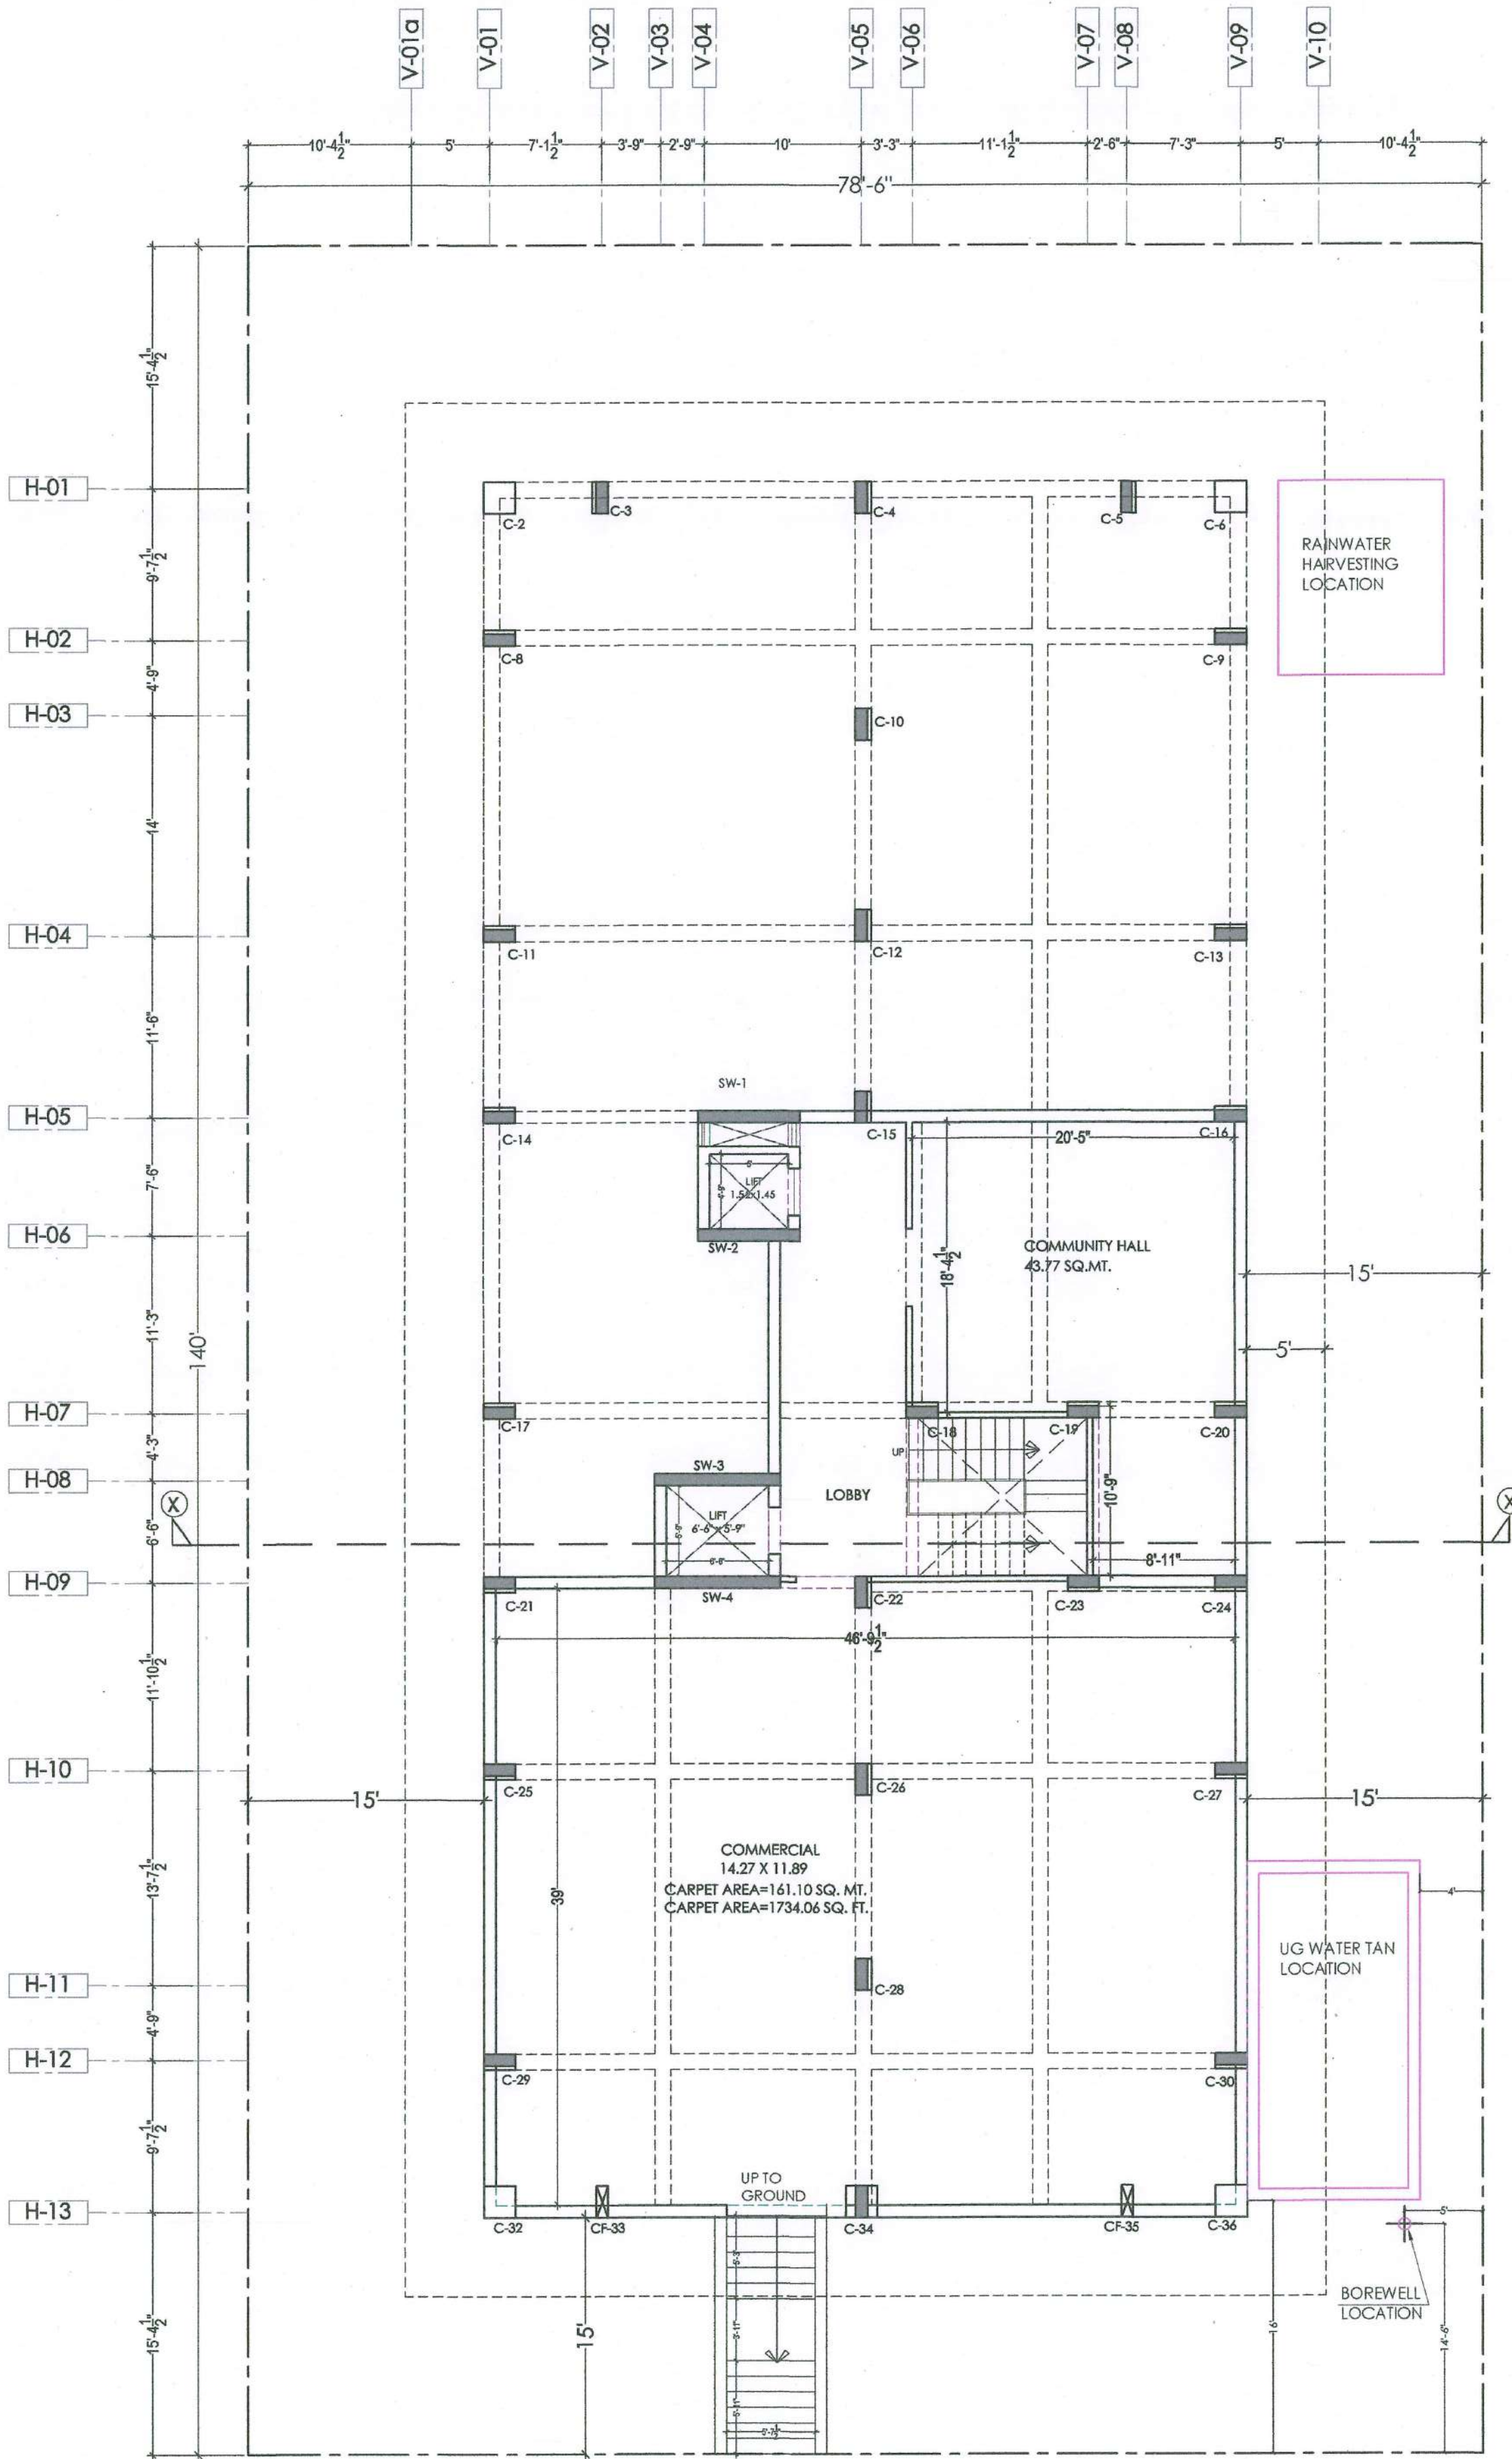

Sharma
Ar. Jitendra Sharma
72, Sardar Patel Marg, Opp. CPMG
Office C-Scheme, Jaipur (Raj)-302001
CA/2009/45196
CTP RAJ./Architects/2021/32

SECTOR ROAD 24.00 MTR WIDE
BASEMENT FLOOR PLAN

For N S RESIDENCY
Nathu Ram
Proprietor

PROJECT NAME :

SHRI VINAYAK HOME - IV

DEVELOPER NAME :

N.S. RESIDENCY
Proprietorship_NATHU RAM

ARCHITECTS :

4 INSIDE
ARCHITECTURE N INTERIORS
Plot no. 72, S.P. Marg, C-Scheme
Jaipur, Rajasthan, India
cont: +91 9950595991, 91 9982812777
e.mail: jeets.arch@gmail.com

STRUCTURAL CONSULTANTS:

SERVICES CONSULTANTS:

S.No DATE REVISION DESCRIPTION

GENERAL NOTES:

- All dimension on this drawing are in MKS System. Only written dimensions are to be followed. Drawing should not be scaled.
- All measurements must be checked and verified by the contractors prior to execution of work at the site.
- This drawing is to be read in conjunction with all relevant structural, services & facility planning drawings.
- Architectural drawings are to be followed for the location of all structural members & masonry walls. For sizes & reinforcement details of structural members, relevant structural drawings are to be referred.
- Any discrepancies between architectural, structural and services drawings must be brought to the notice of the architects immediately & prior to execution at site.
- Co-ordination with services such as hvac, plumbing & electrical, etc. is the responsibility of the contractors.
- All masonry walls should be aligned with the columns as indicated on the plan, irrespective of the position as calculated with the dimensioning.
- For details, refer relevant large scale detail drawings as indicated.

PROJECT:

PROPOSED RESIDENTIAL BUILDING ON
P. NO.- 34-A & 34 PRITHVIRAJ NAGAR,
(BALRAMPURA URF KHEJARO KA BAS)
JAIPUR

NAME OF DRAWING:

BASEMENT FLOOR PLAN

DRAWN BY:

Banwarilal

APPROVED BY:

JITENDRA SHARMA

DRAWING

WORKING DRAWING

NORTH:



PROJECT NO.:

DATE:

12-02-2024

SCALE:

NTS

REV. NO.:

R-0

DRAWING NO.:

PROJECT CATEGORY BLOCK FLOOR TYPE NUMBER

A-02