

For Siddhi Homes Realty

महिला डिकिना
Partner/ Auth. Sign

ROAD

CLIENT

GENERAL NOTES:

1. ALL DIMENSION ON THIS DRAWING ARE IN MILLIMETERS.
2. ONLY WRITTEN DIMENSIONS ARE TO BE FOLLOWED. DRAWING SHOULD NOT BE SCALED UNDER ANY CIRCUMSTANCES.
3. ALL MEASUREMENTS MUST BE CHECKED AND VERIFIED BY THE CONTRACTORS PRIOR TO EXECUTION OF WORK AT SITE.
4. THIS DRAWING IS TO BE READ IN CONJUNCTION WITH ALL RELEVANT STRUCTURAL SERVICES & FACILITY PLANNING DRAWINGS.
5. ARCHITECTURAL DRAWINGS ARE TO BE FOLLOWED FOR THE LOCATION OF ALL STRUCTURAL MEMBERS & MASONRY WALLS. FOR SIZE & DIMENSIONS, REFER TO STRUCTURAL DRAWINGS. RELEVANT STRUCTURAL DRAWINGS ARE TO BE REFERRED.
6. ANY DISCREPANCIES BETWEEN ARCHITECTURAL, STRUCTURAL AND SERVICES DRAWINGS ARE TO BE BROUGHT TO THE NOTICE OF THE ARCHITECTS IMMEDIATELY & PRIOR TO EXECUTION OF SITE.
7. COORDINATION WITH SERVICES SUCH AS PWD, PLUMBING & ELECTRICAL, ETC. IS THE RESPONSIBILITY OF THE CONTRACTORS.
8. ALL MASONRY WALLS SHOULD BE ALIGNED WITH THE COLUMNS AS INDICATED ON THE PLAN. DIMENSIONS OF THE COLUMNS AS CALCULATED WITH THE DIMENSIONING.

DESIGN ARCHITECT
ma j a r c h i t e c t s pvt.ltd.
Jaipur - Bangalore - Hyderabad
Plot No. -1, greenwoods, Lal Kothi Scheme,
off Sakhar Marg, Jaipur-302001
Tel: 91 141 4295999
email - studio@maarchitects.in web-www.maarchitects.in

STRUCTURAL CONSULTANT

SERVICES CONSULTANT

LANDSCAPE CONSULTANT

REV: DATE DESCRIPTION


DRAWN BY: SUGANDHA
CHECKED BY: BALWANT
SCALE: 1:100
NORTH: 

PROJECT: SIDDHI HOMES JAIPUR

DRAWING TITLE: STILT FLOOR PLAN

PROJ. NO.: SHEET NO. DATE: 15.10.2024


A01 R0

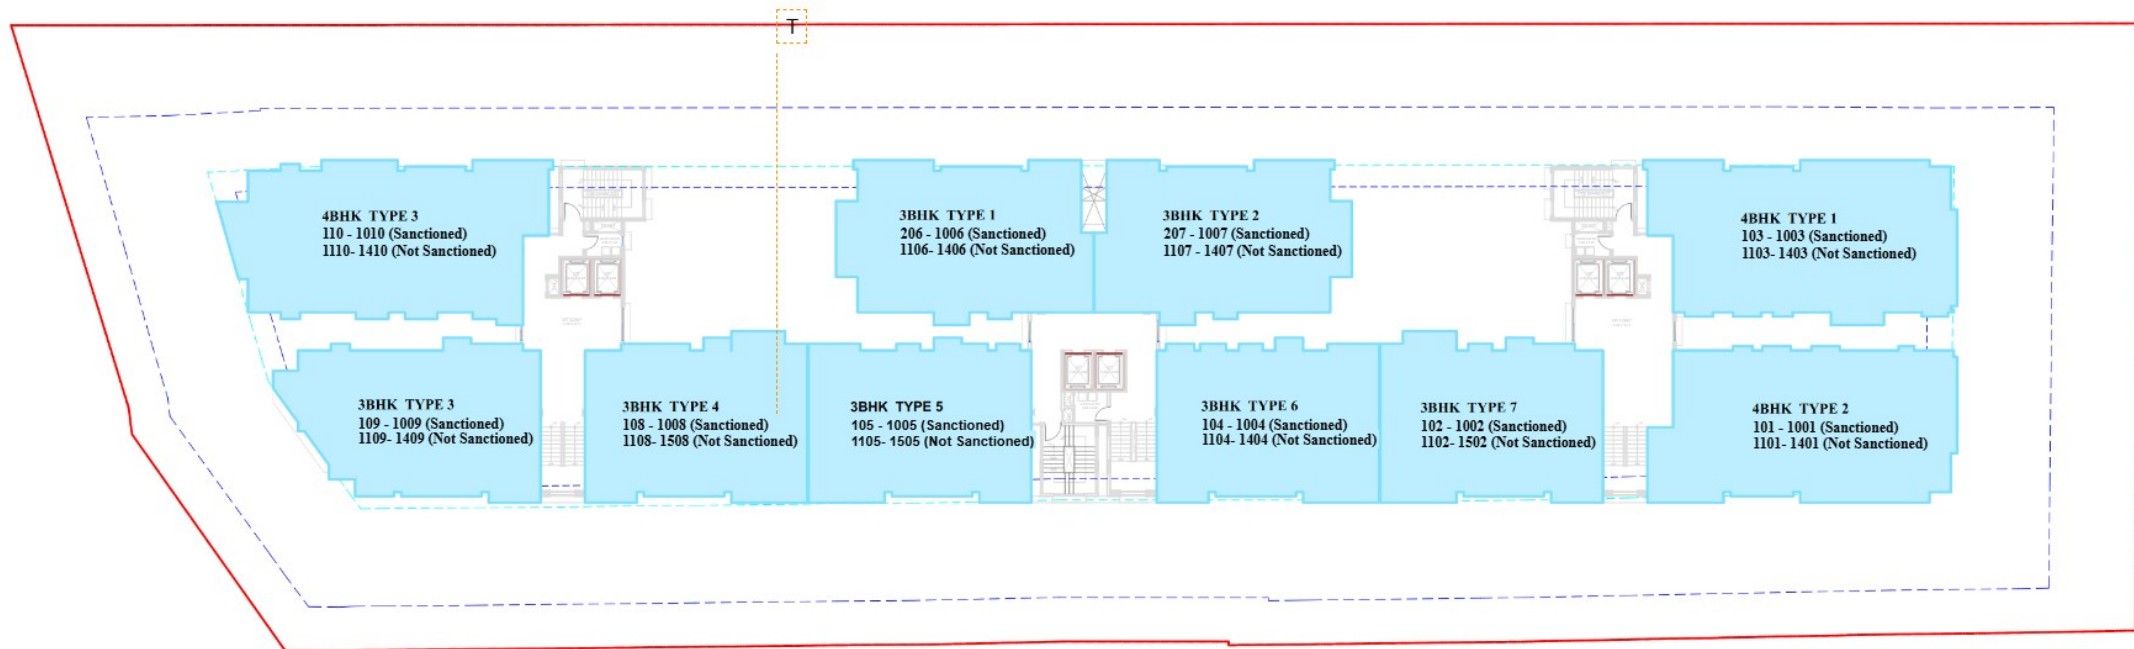


TYPICAL FLOOR PLAN

For Siddhi Homes Realty

महिपाल इन्फो
Partner/ Auth. Sign

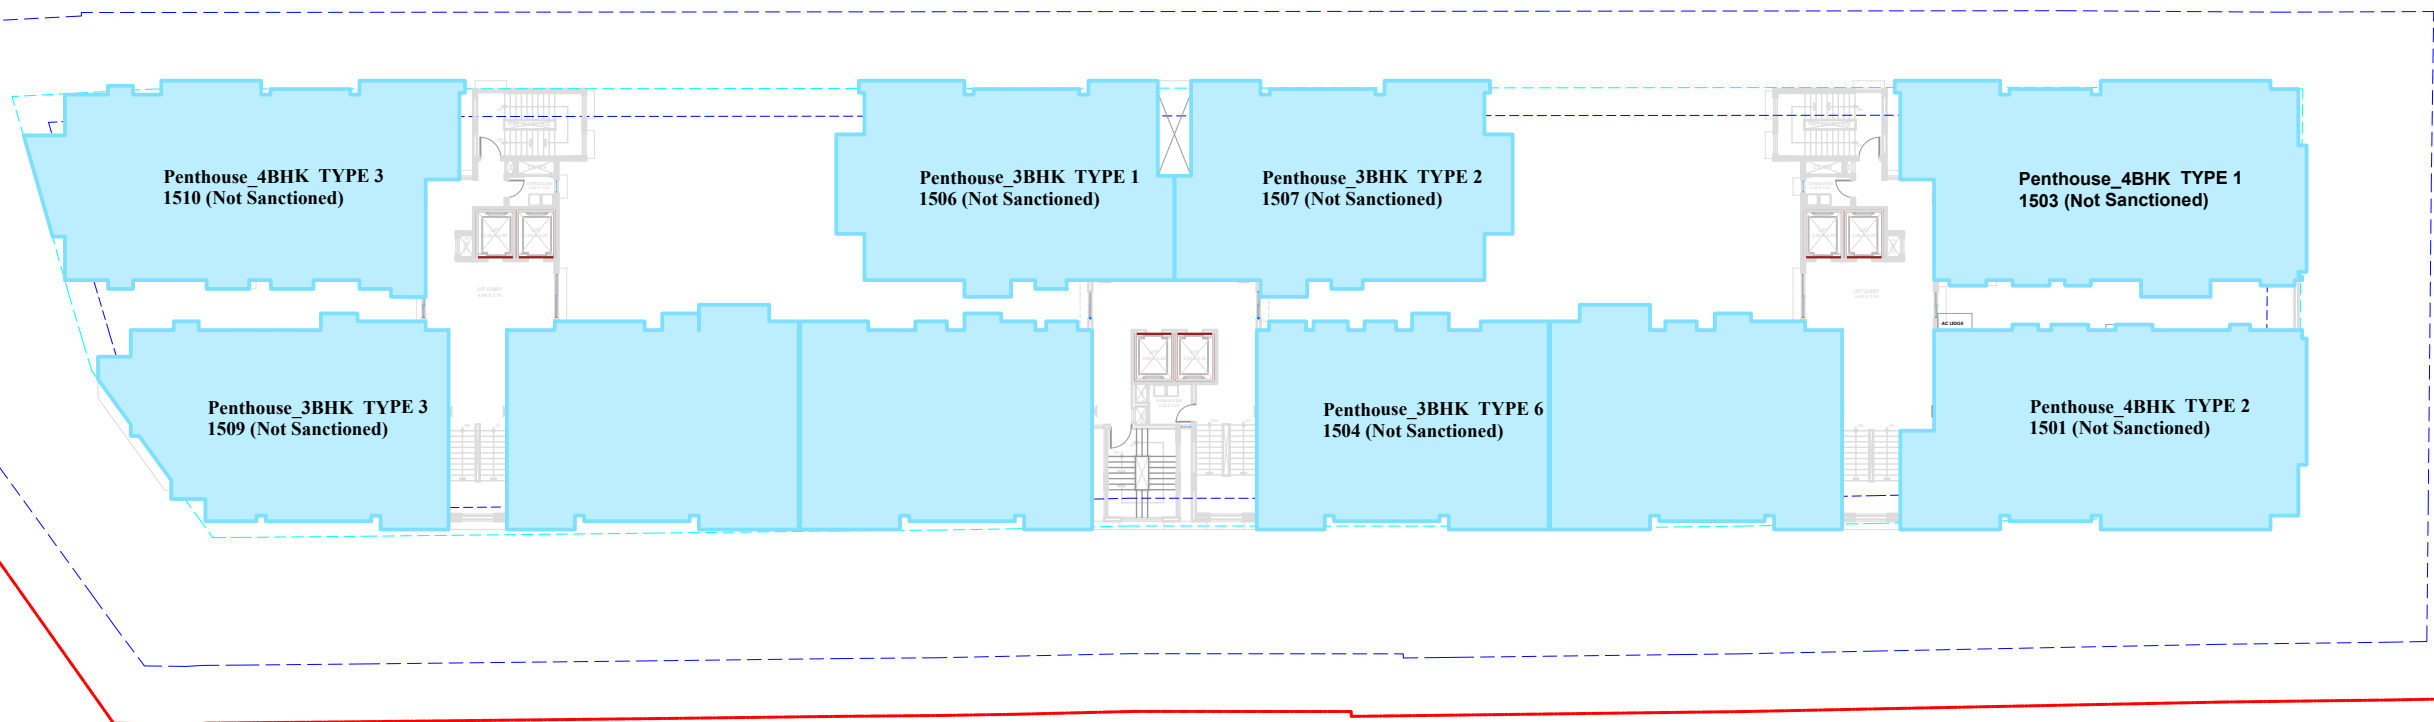

PENT HOUSE FLOOR PLAN

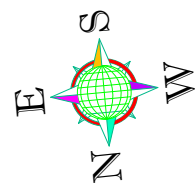

For Siddhi Homes Realty

महेश्वर शिवा
Partner/Auth.Sign