

agreement should get
construction checked at plumb
level before proceeding.
whether construction.

[illegible][illegible][illegible]

1000

[illegible]

Dr. J. K. Singh


बन्धु सचिव (डॉ० पी० सी०)
बन्धु विकास प्राधिकरण
बन्धु

Dr. J. K. Singh

बन्धु सचिव (डॉ० पी० सी०)
बन्धु विकास प्राधिकरण
बन्धु

PROPOSED REILINDENT EWS GROUP HOUSING AT HANUMAN VATIKA SCHEME PLOT NO 16, VILL SALLIGAMPURA TEH SANGANER, JAIPUR	ARCHITECTS: Tushar Sogani Designs Pvt. Ltd. architects in designers F-72, 105, 'SURYODAY', 105 Subhash Marg, Bagadriya Bhawan, C Scheme, Jaipur TEL:-91-411-4004590,004637 email: studio@tsdarchi.com website: www.tsdarchi.com	For Shri Gangi Builders Pvt. Ltd., <i>Gangai</i> Authorised Signatory	TUSHAR SOGANI B. Arch CA / 2008 / 26333  ARCHITECTS OWNER
--	--	---	---

OWNER	ARCHITECTS
-------	------------

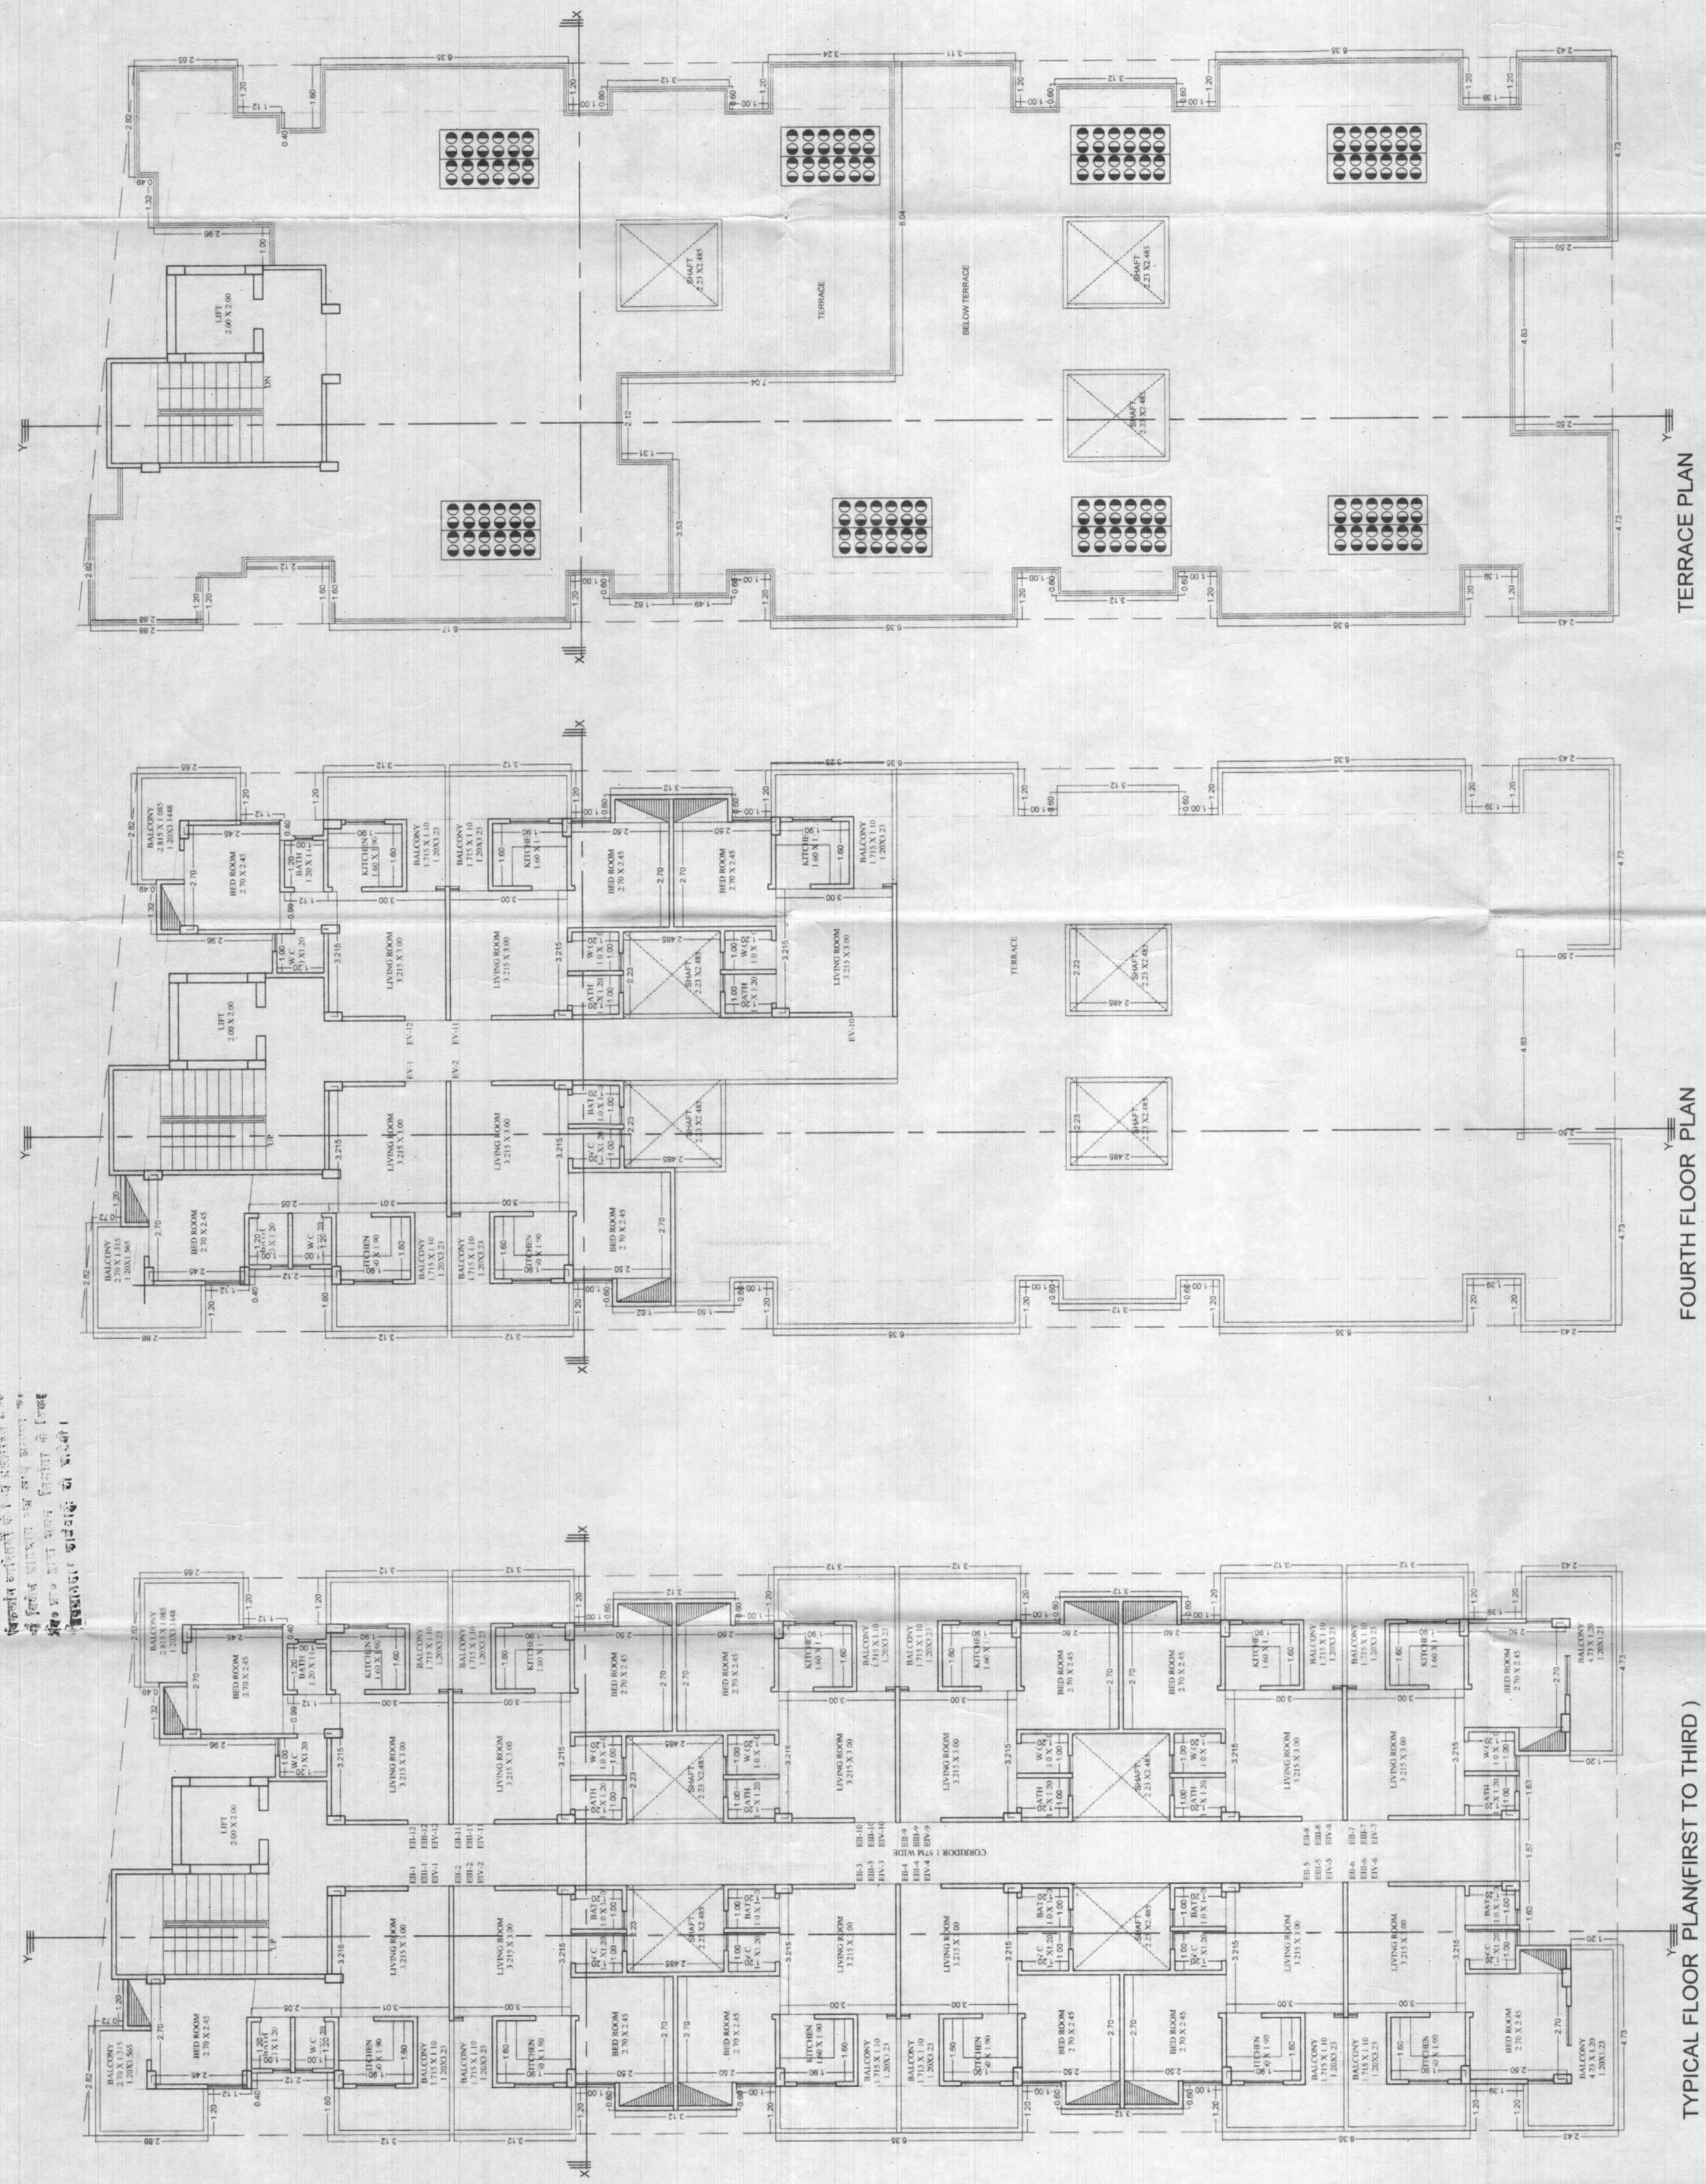


TYPICAL FLOOR PLAN(FIRST TO THIRD)

FOURTH FLOOR PLAN

TERRACE PLAN

2000


agreement should get
construction checked at plant
before proceeding to
further construction.

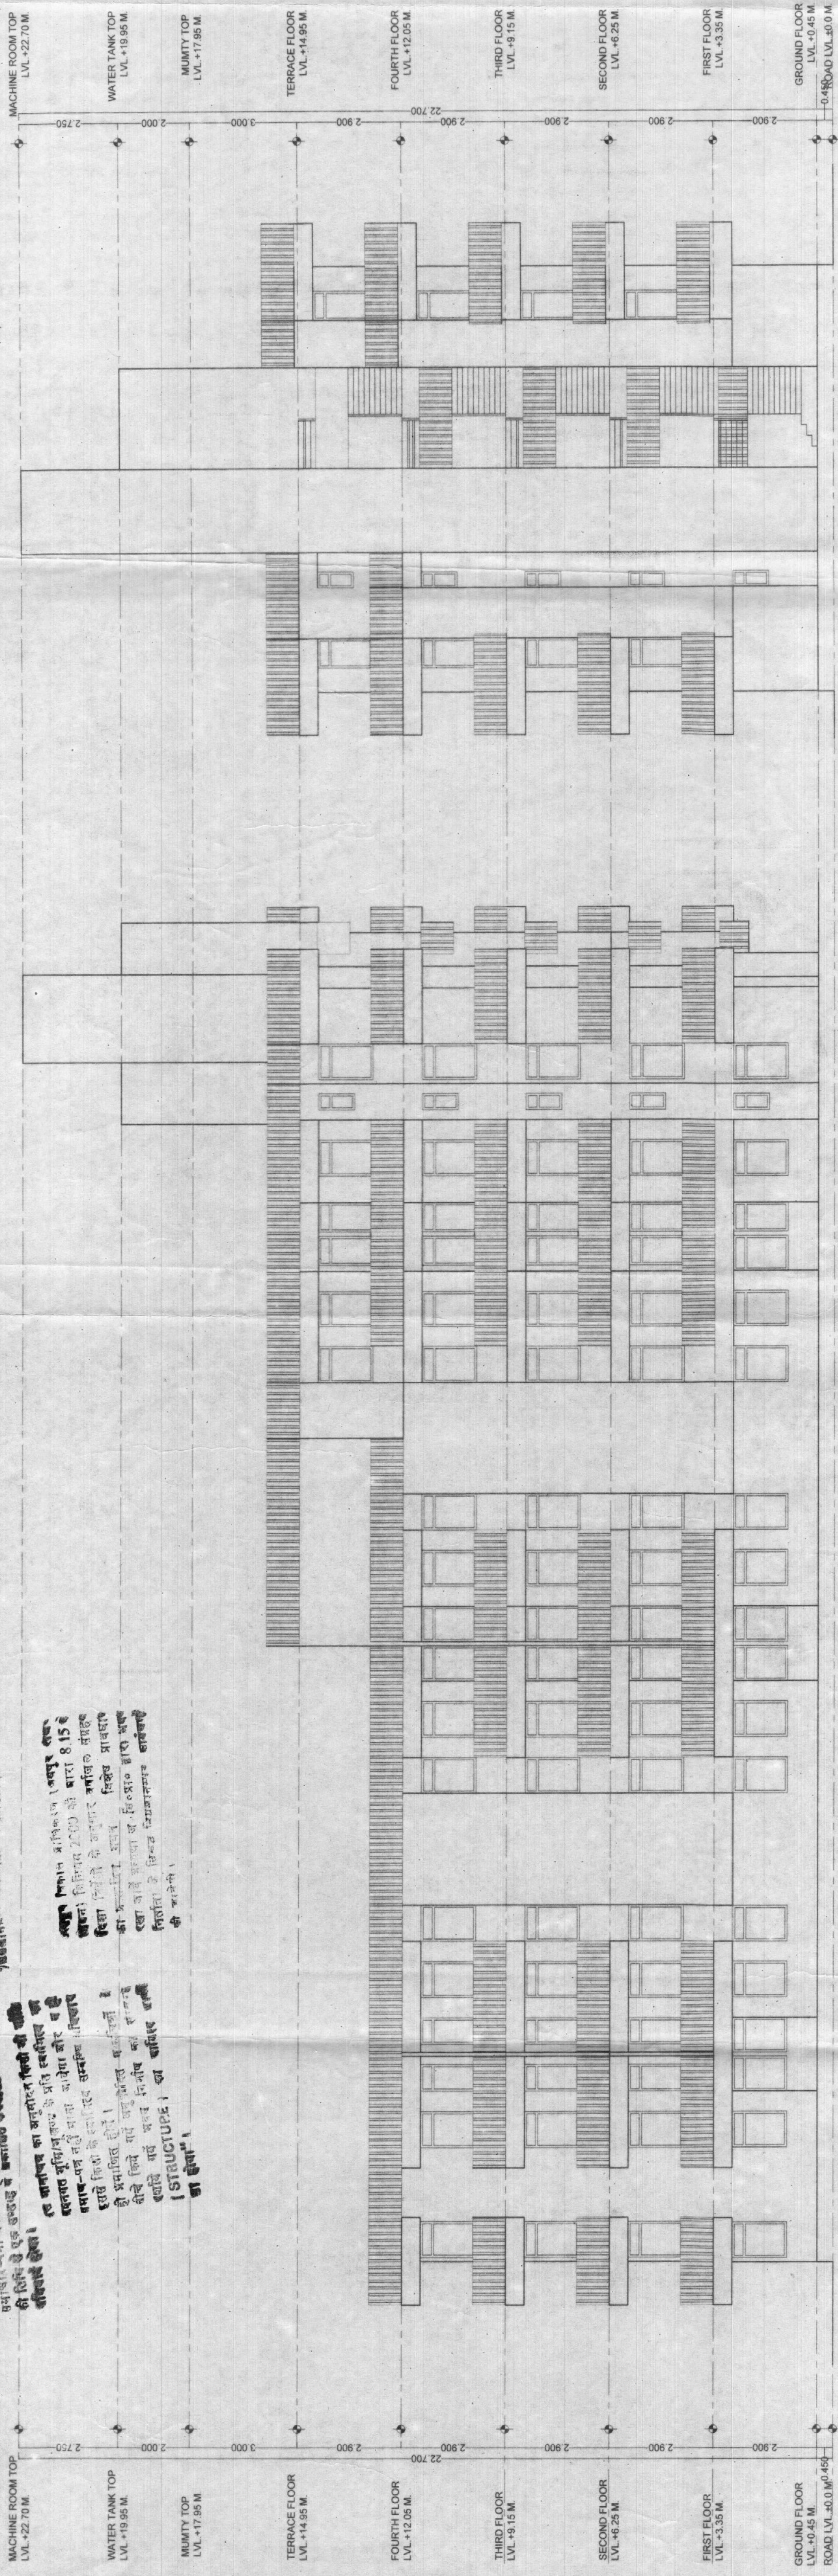

NORHT SIDE ELEVATION

[illegible]

五

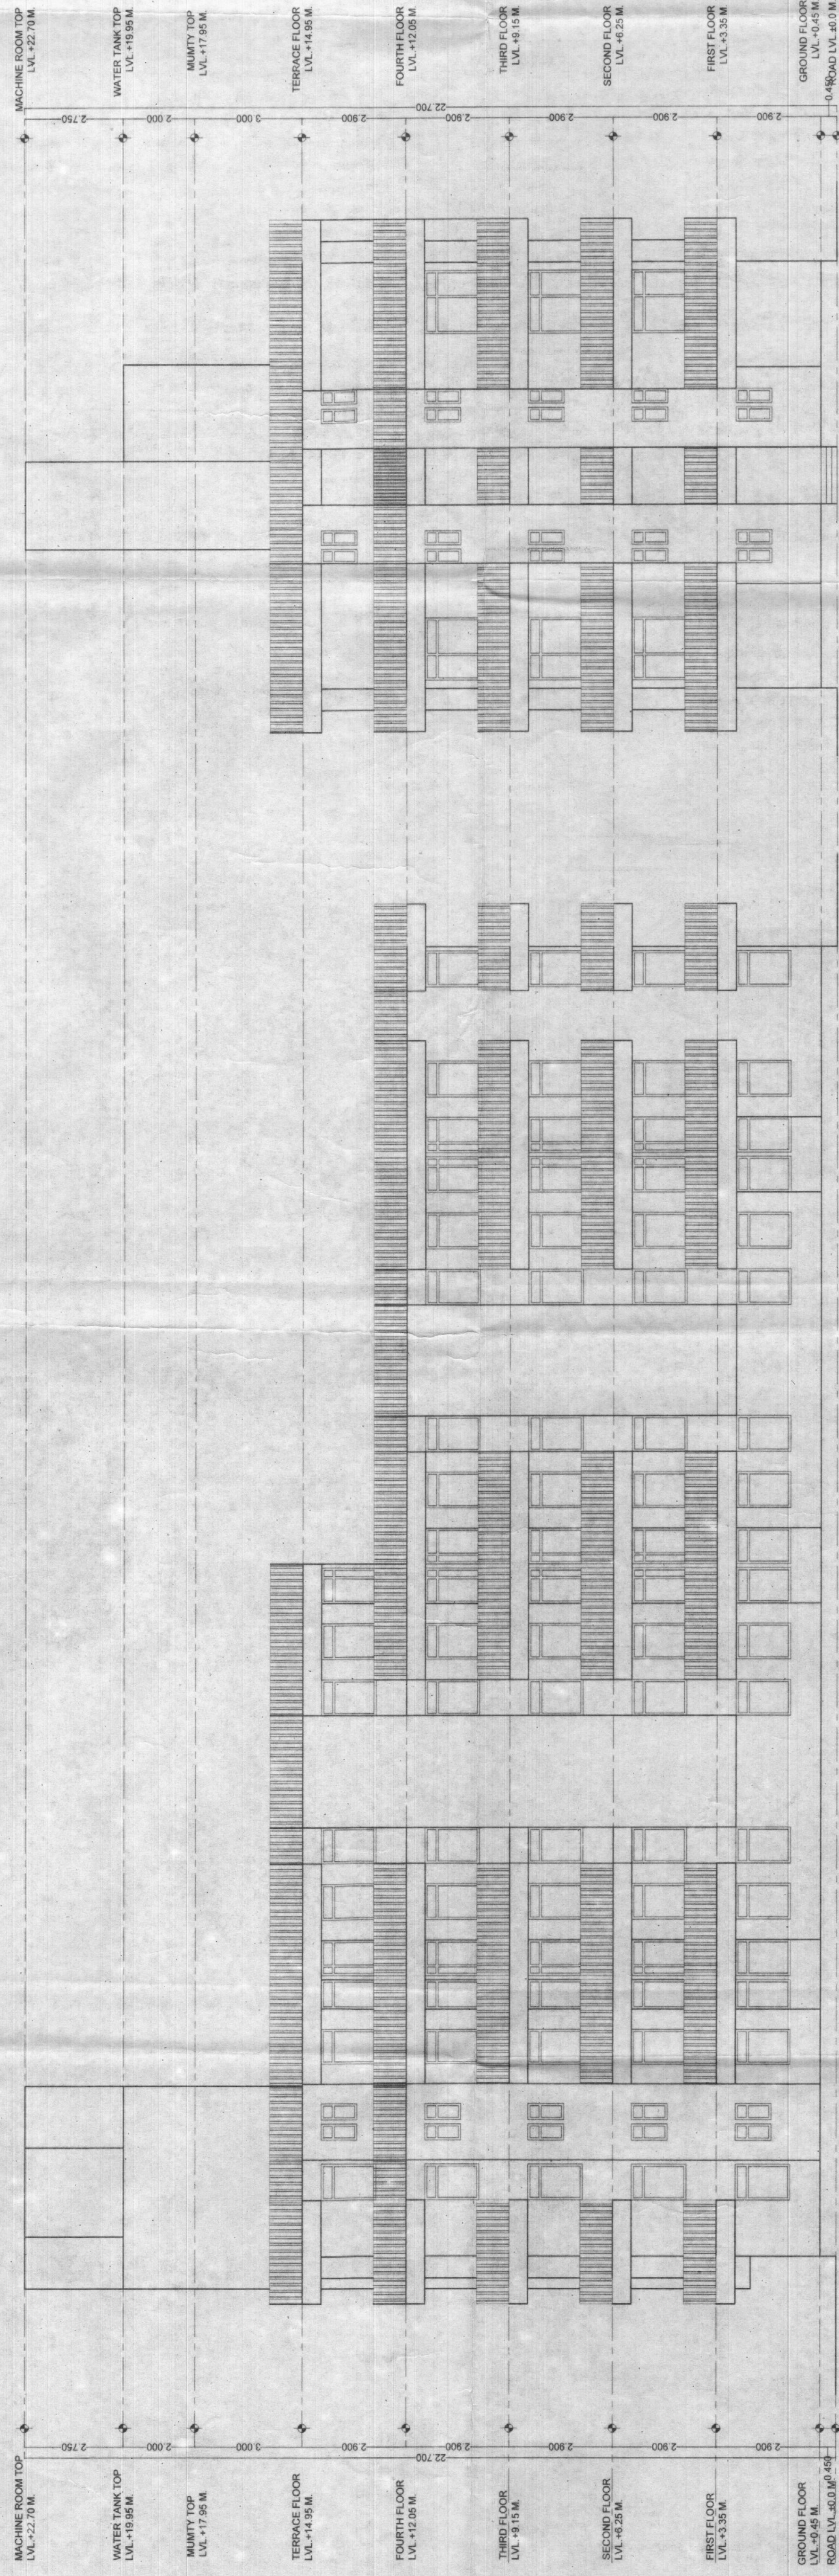

EAST SIDE ELEVATION

SOUTH SIDE ELEVATION

TITLE: SUBMISSION DRAWING ELEVATION'S

DATE :- 30-07-2012	NORTH- N
SCALE :- 1 = 100	
PROJECT:-	

PROPOSED REIIIDENTIAL EWS GROUP HOUSING
AT HANUMAN VATIKA SCHEME PLOT No.16,
VILL. SALIGRAMPURA ,TEH.SANGANER, JAIPUR

ARCHITECTS:-
Tushar Sogani Designs Pvt. Ltd.
architects n designers
F-72 105 "SURYODAY" 105 Subhash Marg,
Bagodiya Bhuwani, C Scheme Jaipur.
TEL:-91-141-4004560/400437
email: studio@tsdparch.com
website: www.tsdparch.com

For Shri Gargi Building Pvt. Ltd.

B. Arora
Authorized Signatory

TUSHAR SOGAAL
B. Arora
CA / 2000 / 263333

ARCHITECTS


OWNER

[illegible]

SHEET NO. - 04
SUBMISSION DRAWING
SITE PLAN

Architectural floor plan of a four-story building. The plan shows a symmetrical layout with a central corridor. Rooms include Water Tank Top (LVL +22.70 M), Mummy Top (LVL +17.95 M), Terrace Floor (LVL +14.95 M), Fourth Floor (LVL +12.55 M), Third Floor (LVL +10.15 M), Second Floor (LVL +7.75 M), First Floor (LVL +5.35 M), and Ground Floor (LVL +0.45 M). The plan includes dimensions, room labels (BED ROOM, BATH, W.C., CORRIDOR), and a scale bar.

SECTION AT X-X

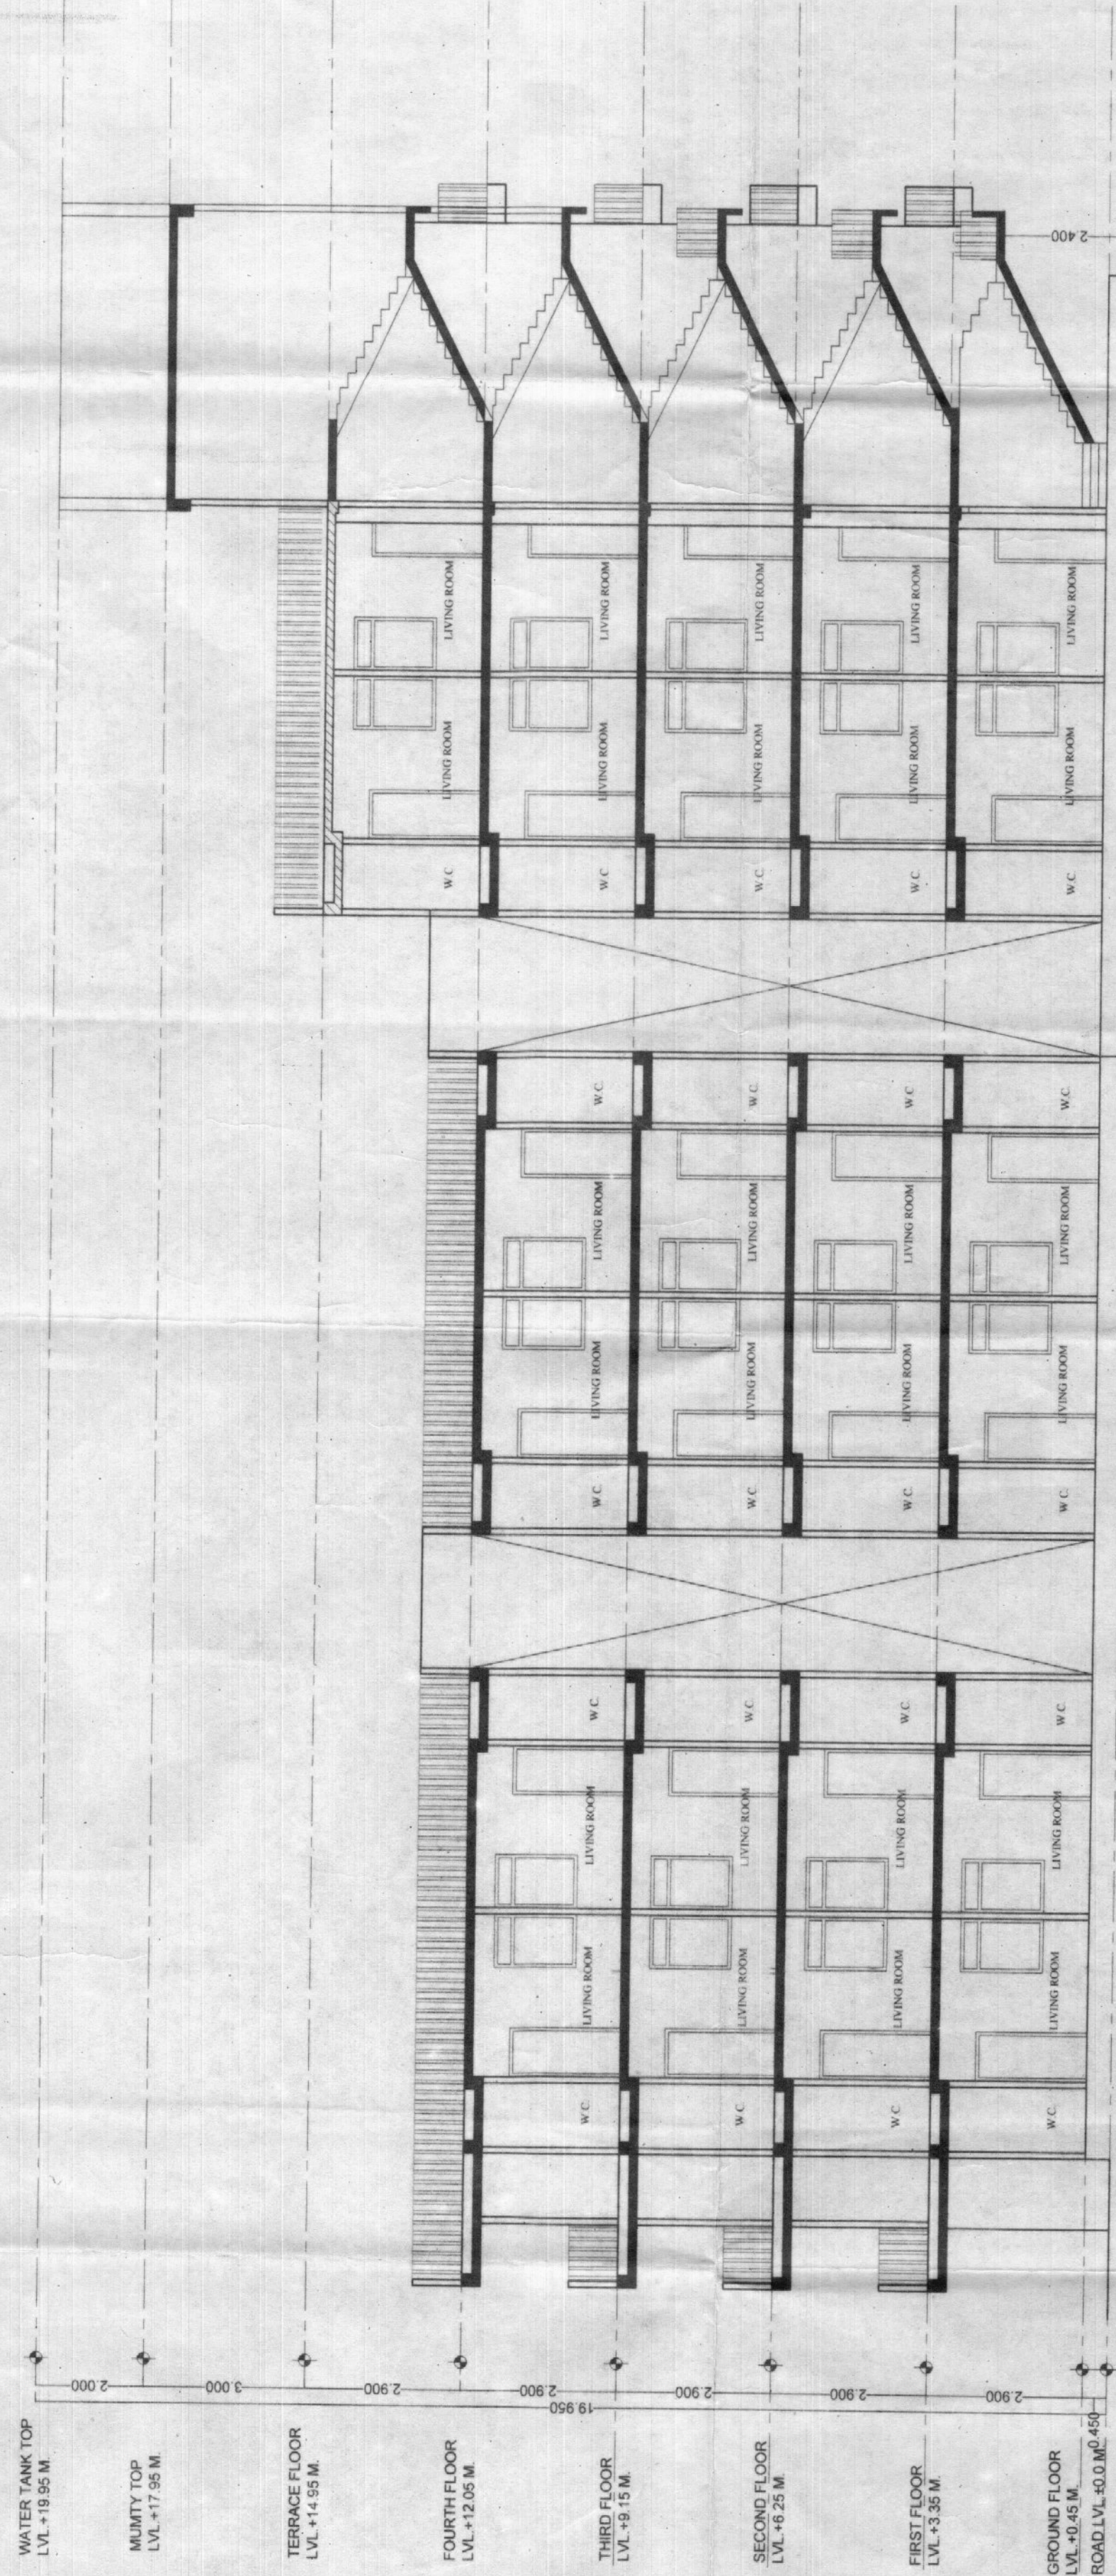

SECTION AT Y-Y

TITLE:-

SUBMISSION DRAWING
SECTION'S

DATE :- 30-07-2012

100

PROJECT:-

PROPOSED REIIIDENTIAL EWS GROUP HOUSING
AT HANUMAN VATIKA SCHEME PLOT No.16,
VILL. SALIGRAMPURA ,TEH.SANGANER, JAIPUR

ARCHITECTS:-

Tushar Sogani Designs Pvt. Ltd.
architects n designers
F-72, 105, "SURYODAY", 105, Subhash Marg,
Bagadiya Bhawan, C-Scheme, Jaipur.
TEL : +91-141-4004560 4004537
email : studio@tsdplarch.com
website : www.tsdplarch.com

For Shri Gargi Buildcon Pvt. Ltd.

TUSHAR SOGANI
B. Arch.
CA / 2020 / 26338

OWNER

ARCHITECTS