


98'-6"

121'-3"

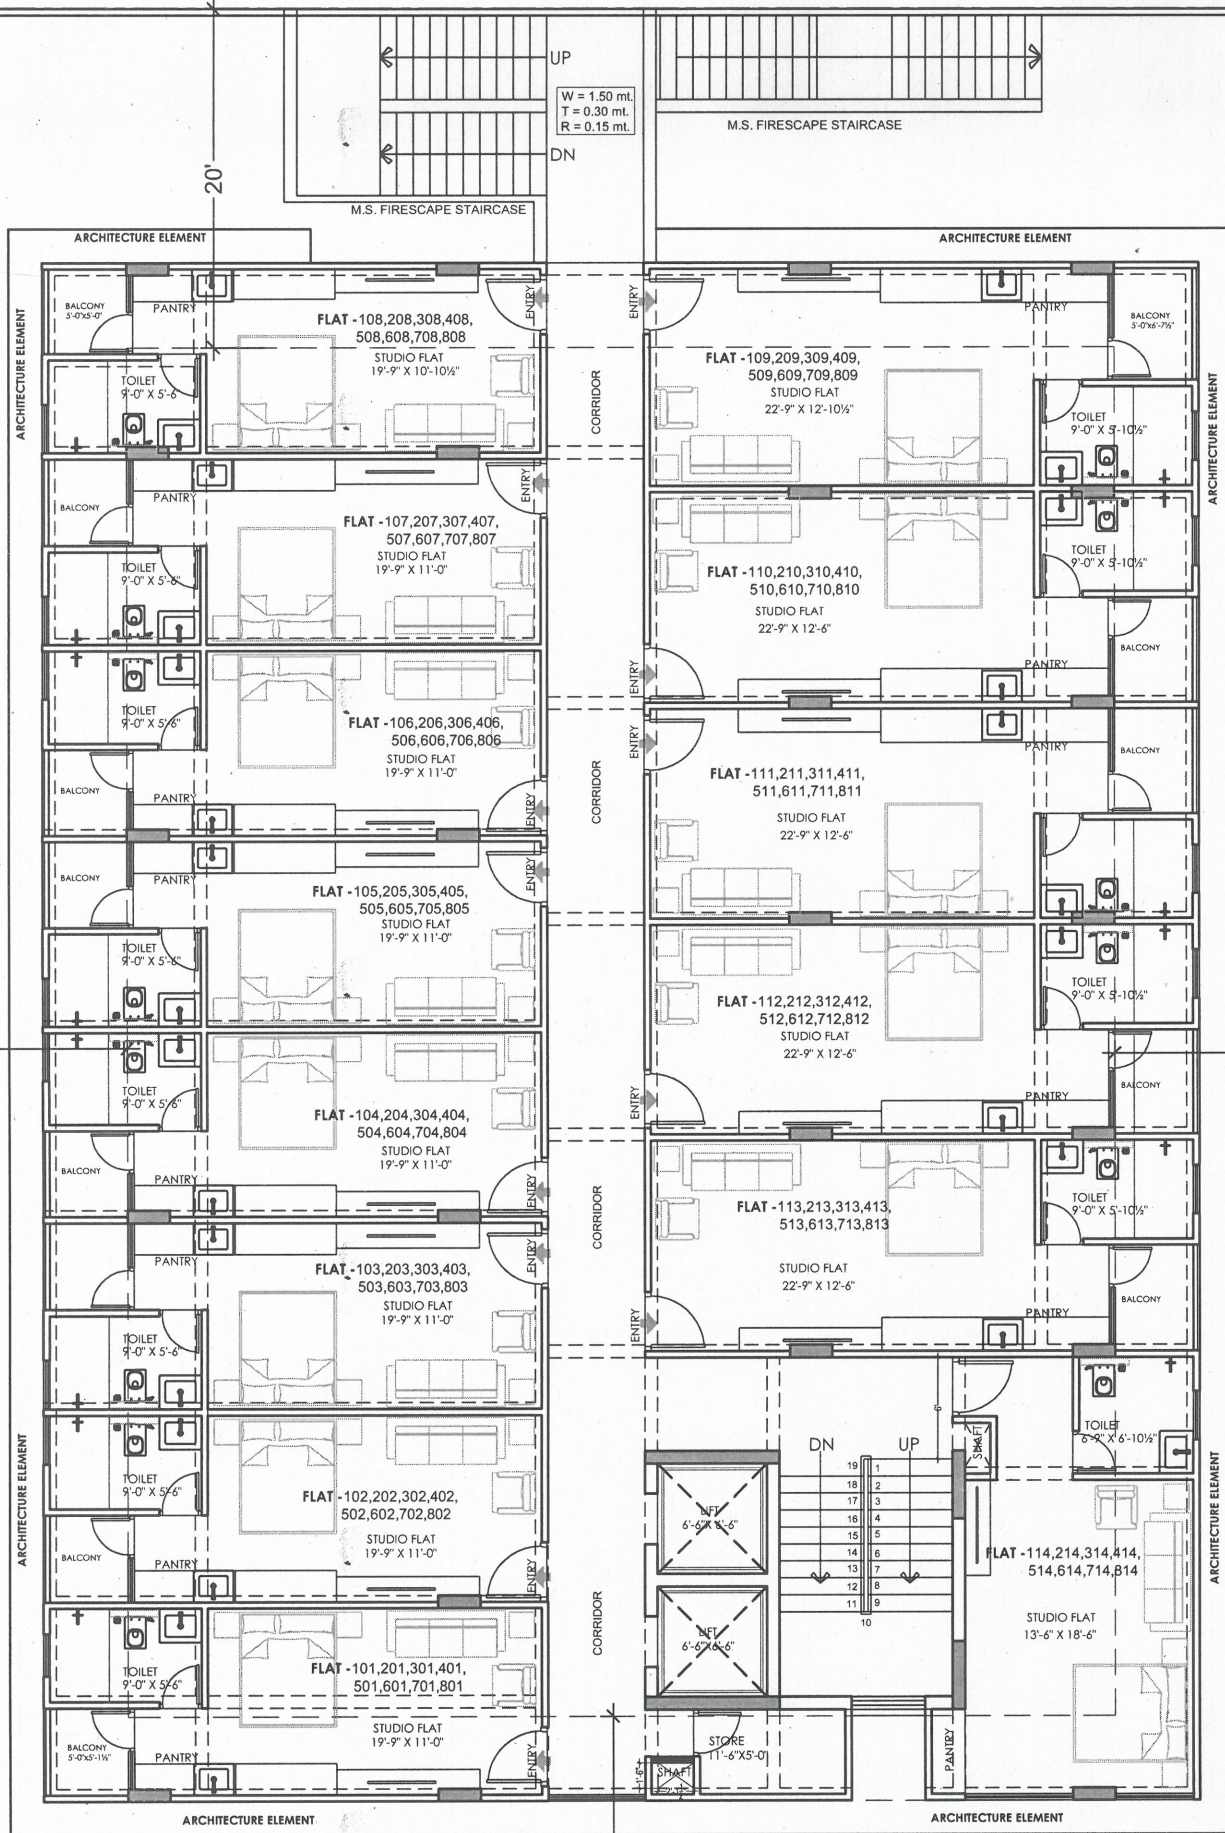

TYPICAL FLOOR PLAN (Ground to 7th)

24.0 MT. MAIN WIDE ROAD

S.NO.	FLAT/UNIT No.	CARPET AREA (Sq.Mt.)	BALCONY AREA (Sq.Mt.)
1.	UNIT-101, 201, 301, 401, 501, 601, 701, 801	27.00 SQ. MT.	2.38 SQ.MT.
2.	UNIT-102, 202, 302, 402, 502, 602, 702, 802	27.08 SQ. MT.	2.38 SQ.MT.
3.	UNIT-103, 203, 303, 403, 503, 603, 703, 803	27.17 SQ. MT.	2.38 SQ.MT.
4.	UNIT-104, 204, 304, 404, 504, 604, 704, 804	27.00 SQ. MT.	3.31 SQ.MT.
5.	UNIT-105, 205, 305, 405, 505, 605, 705, 805	27.17 SQ. MT.	2.38 SQ.MT.
6.	UNIT-106, 206, 306, 406, 506, 606, 706, 806	27.00 SQ. MT.	2.38 SQ.MT.
7.	UNIT-107, 207, 307, 407, 507, 607, 707, 807	27.17 SQ. MT.	2.38 SQ.MT.
8.	UNIT-108, 208, 308, 408, 508, 608, 708, 808	26.55 SQ. MT.	2.32 SQ.MT.
9.	UNIT-109, 209, 309, 409, 509, 609, 709, 809	34.96 SQ. MT.	3.07 SQ.MT.
10.	UNIT-110, 210, 310, 410, 510, 610, 710, 810	33.84 SQ. MT.	2.90 SQ.MT.
11.	UNIT-111, 211, 311, 411, 511, 611, 711, 811	34.00 SQ. MT.	2.90 SQ.MT.
12.	UNIT-112, 212, 312, 412, 512, 612, 712, 812	34.01 SQ. MT.	2.90 SQ.MT.
13.	UNIT-113, 213, 313, 413, 513, 613, 713, 813	34.01 SQ. MT.	2.90 SQ.MT.
14.	UNIT-114, 214, 314, 414, 514, 614, 714, 814	32.32 SQ. MT.	00.00 SQ.MT.

Ar. Jitendra Sharma
Ar. Jitendra Sharma
72, Sardar Patel Marg, Opp. CPMO
Office, C-Scheme, Jaipur (Raj.) 302001
CA/2009/45196
CTP Raj./Architects/2021/32

PROJECT NAME :

AMARA STUDIOS

DEVELOPER NAME :

M/S JITENDRA SINGH

ARCHITECTS :

INSIDE
ARCHITECTURE N INTERIORS
Plot no. 72, S.P. Marg, C- Scheme
jaipur, rajasthan, India
cont: +91 9950595991, 91 9982812777
e.mail: jeets.arch@gmail.com

PROJECT:

PROPOSED STUDIO APARTMENT ON
PLOT NO. - G-13-E, IN SCHEME - WEST
WAY HEIGHTS, JAIPUR.

NAME OF DRAWING:

TYPICAL FLOOR PLAN
(Ground to 7th)

DRAWING WORKING DRAWING	NORTH
PROJECT NO. :	DATE: 18-03-2025
SCALE: NTS	REV NO. : R-0
DRAWING NO. : A-01	