

To Whomsoever It May Concern

Date: 25-11-2025

I, **Ankit Daga**, promoter of the Group Housing Project “**Galaxy Enclave – The Urban Village 4**” (RAJ/P/2020/1364), located at Plot Nos. 121, 122, 123, 124, 125, 126, 127, 128, 129, 130, 131, and 132, on 200 Ft. Road, Village Kalwara, Tehsil Sanganer, Jaipur-302029, hereby make the following declaration:

1. **Ownership of Plots:** I am the sole owner of the following plots within the “**Galaxy Enclave**” plotted development project (RAJ/P/2017/448): Plot Nos. 121, 122, 123, 124, 125, 126, 127, 128, 129, 130, 131, and 132. On these plots, I have developed individual villas, which are part of the larger “**Galaxy Enclave**” project.
2. **External Development:** The external development work for the entire “**Galaxy Enclave**” project is being managed and carried out by **Galaxy Realmart Pvt. Ltd.**, the promoter of the project under the registered plotted development scheme **Galaxy Enclave (RAJ/P/2017/448)**.
3. **Common Development:** All common facilities for the project are being developed in accordance with the specifications outlined in the plotted scheme.
4. **Common Facility Drawings:** For your reference, I am attaching the drawings for the following common facilities, which were uploaded by **Galaxy Realmart Pvt. Ltd.** as part of the plotted scheme:
 - o Water Supply
 - o Rainwater Harvesting/Recharging
 - o Sanitation (Stormwater Drainage, Sewerage, Sewage Treatment Plant (STP), Solid Waste Disposal, etc.)
 - o Electrification (Transformers, Solar Energy, etc.)
5. **Fire Fighting and Other Common Facilities:** Note that fire-fighting provisions or any other type of common facilities are not applicable to the entire scheme.


This declaration is made in good faith to provide clarity regarding my ownership, responsibilities, and involvement in the **Galaxy Enclave – The Urban Village 4** project.

Sincerely,



Ankit Daga

(Promoter of Project Galaxy Enclave - The Urban Village-4)

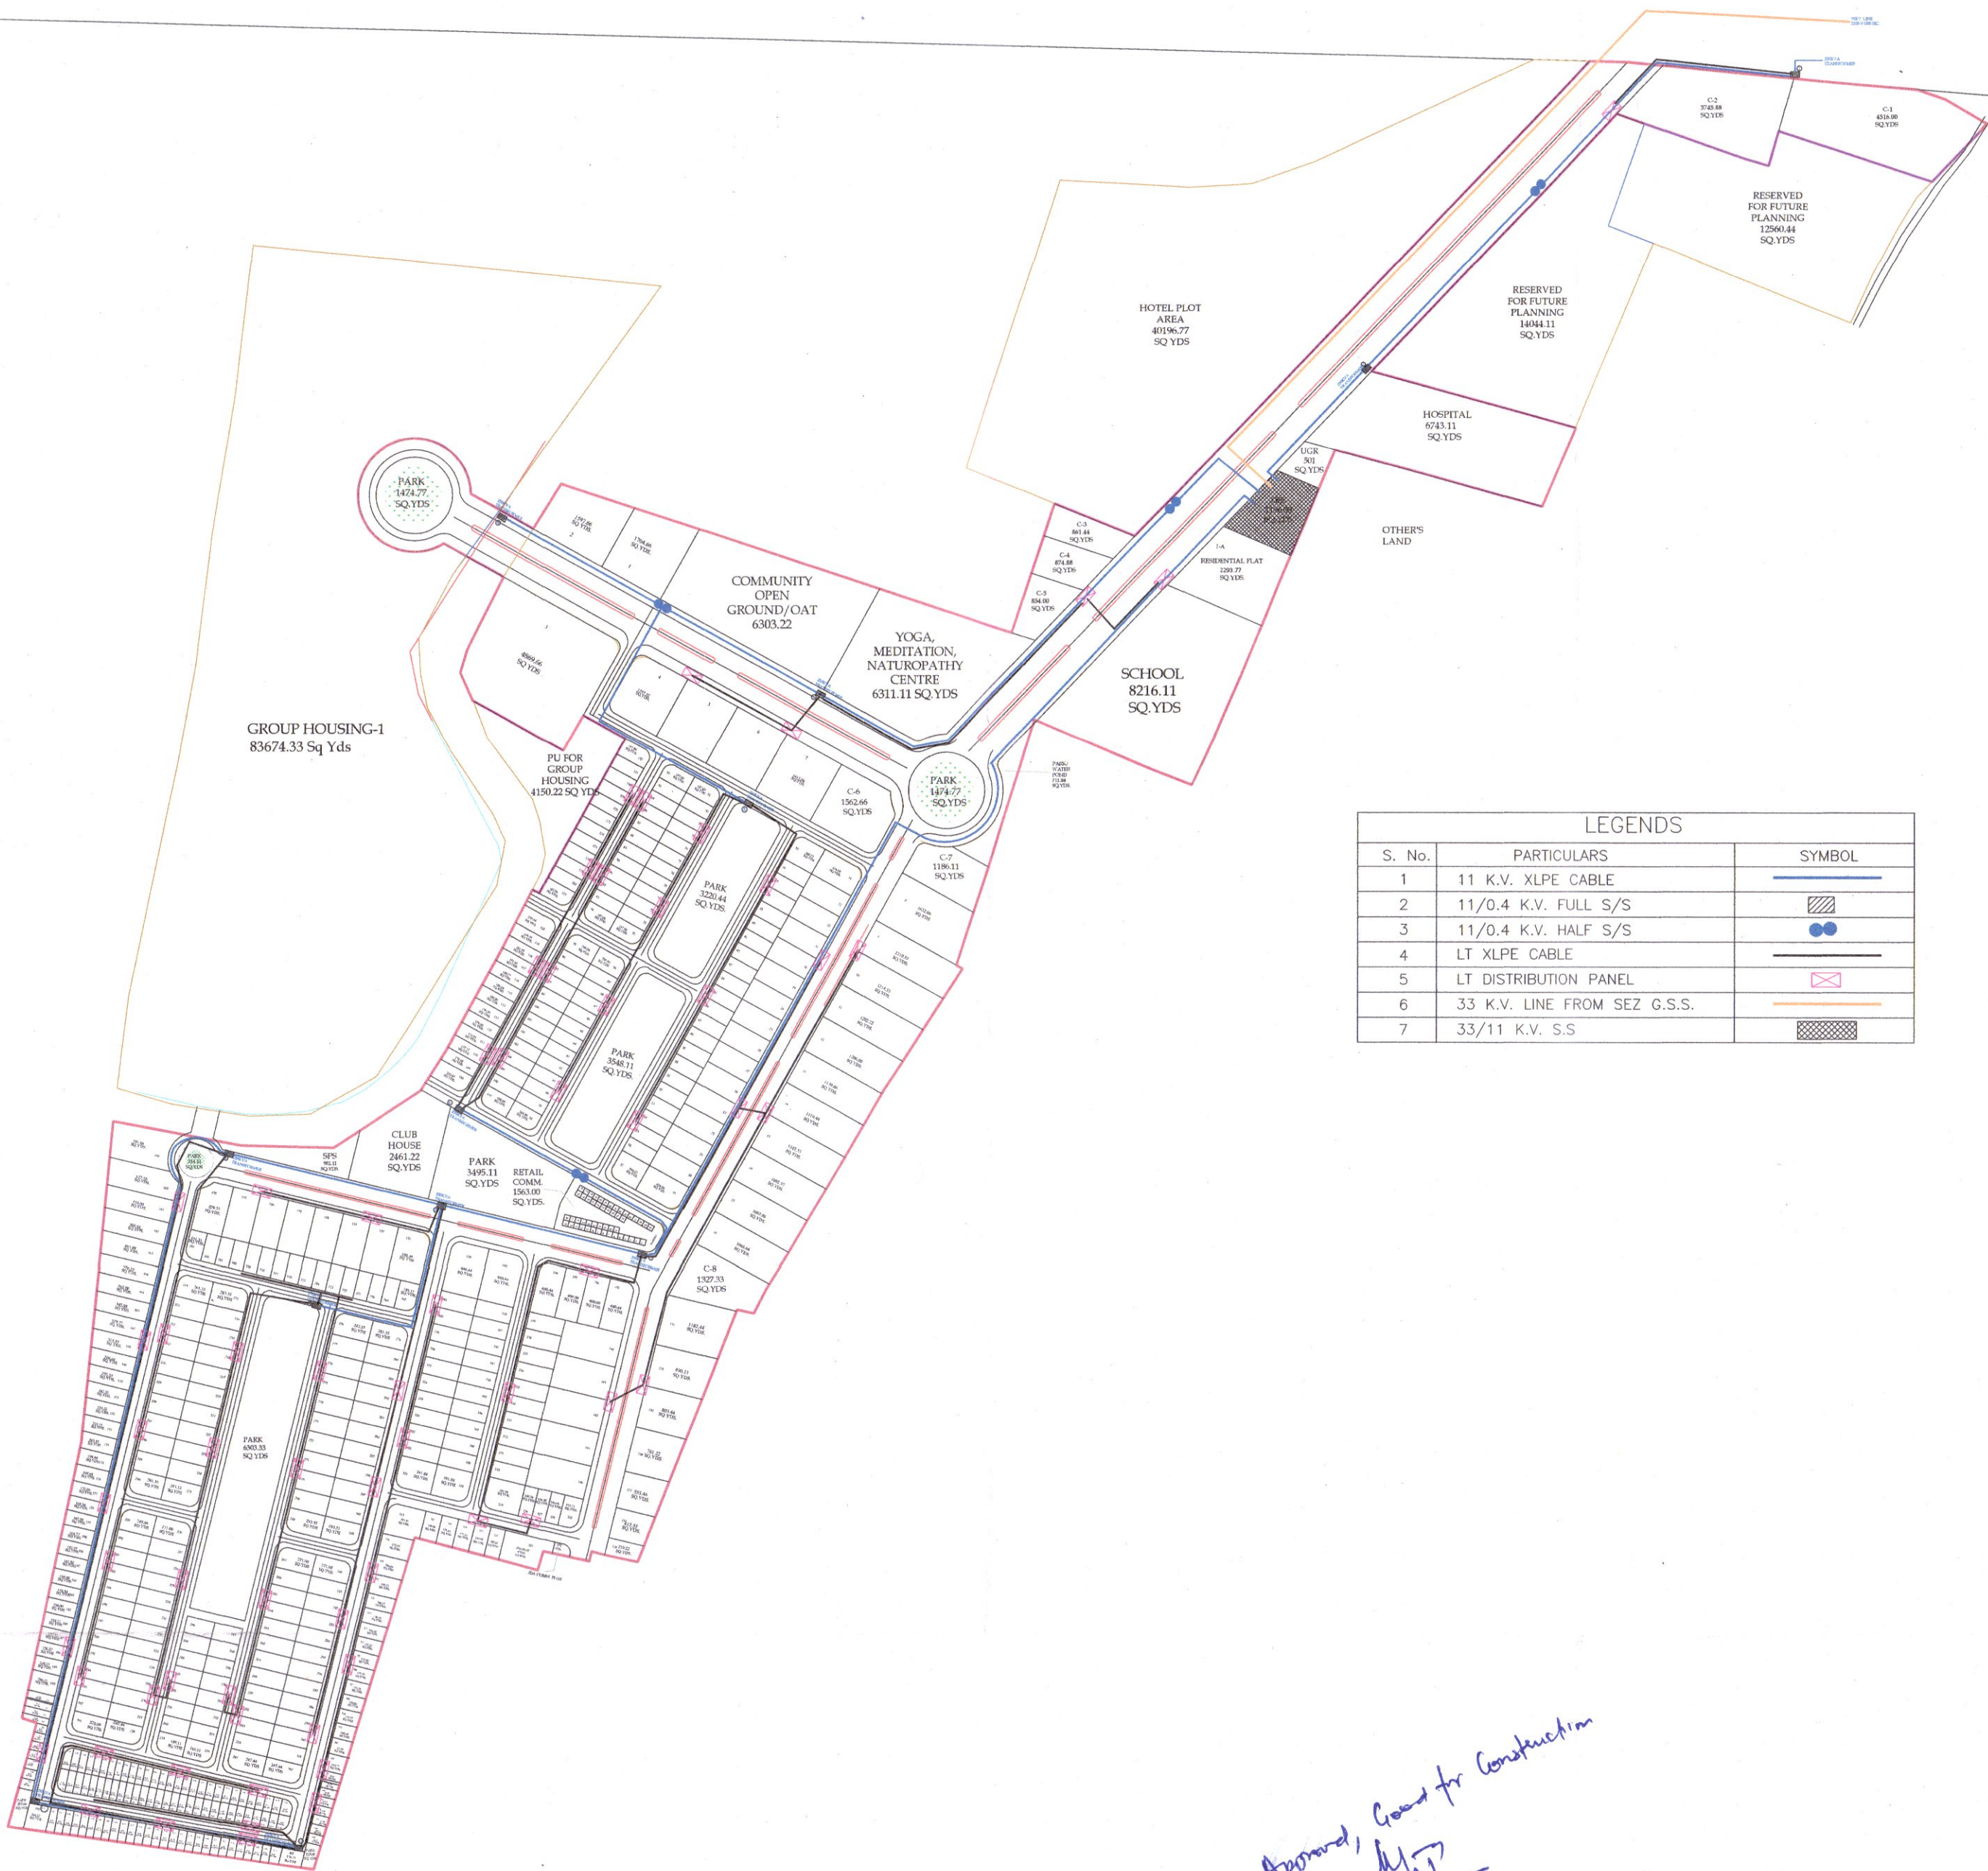

Approved, Good for Construction
Manish Garg
B-Tech, Clerk, M-Tech

CLIENT
GALAXY REAL MART PVT. LTD.

pmcbs
from concept to creation
PMC Buildskills Pvt. Ltd.
51, Mangal Vihar, Near Riddhi Siddhi
Chouraha, Gopalpura Bypass Rd, Jaipur,
Rajasthan 302018

PROJECT NAME
"GALAXY ENCLAVE" KALWARA, SEZ ROAD,
JAIPUR

DRAWN BY
SANJAY CHOUDHARY
CHECKED BY
SURESH CHOUDHARY
APPROVED BY
MANISH GARG

DRAWING TITLE
ELECTRICAL LAYOUT
Drawing No. GLXY/EL/2019/04
For - MGH ENGINEERS
MANISH GARG HUF

DATE
22-01-2019
SCALE
REVISION

Proprietor / Karta
B-Tech (Civil), M-Tech
JNVU 197/845