


RAIN WATHER HARVESTING DRAWING


SHEET NO._01

TITLE:-
COMPLETION DRAWINGS
TOWER_A

KEY PLAN:-

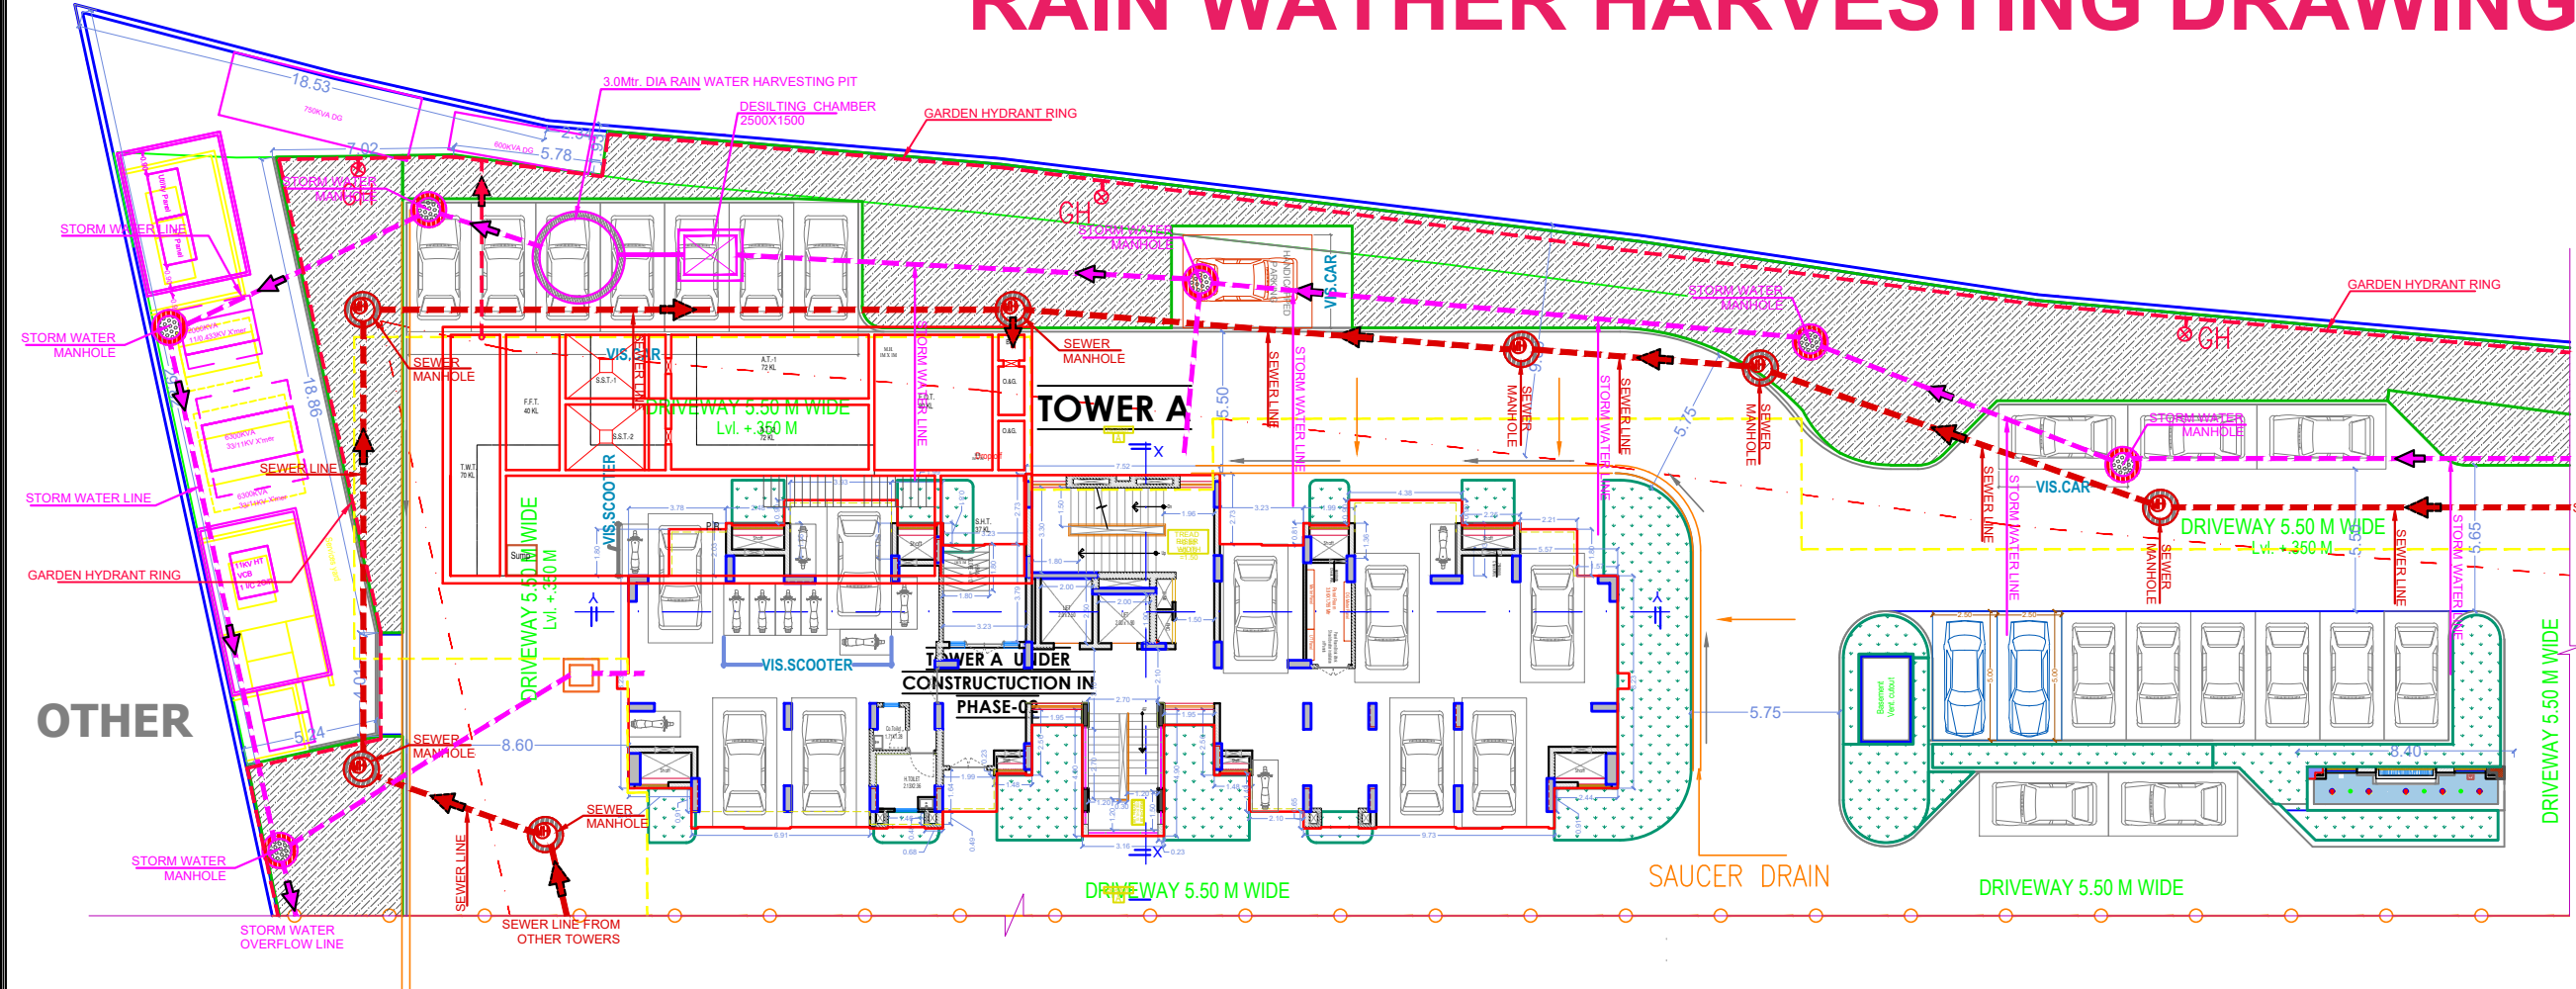

EXTERNAL PLUMBING SITE PLAN

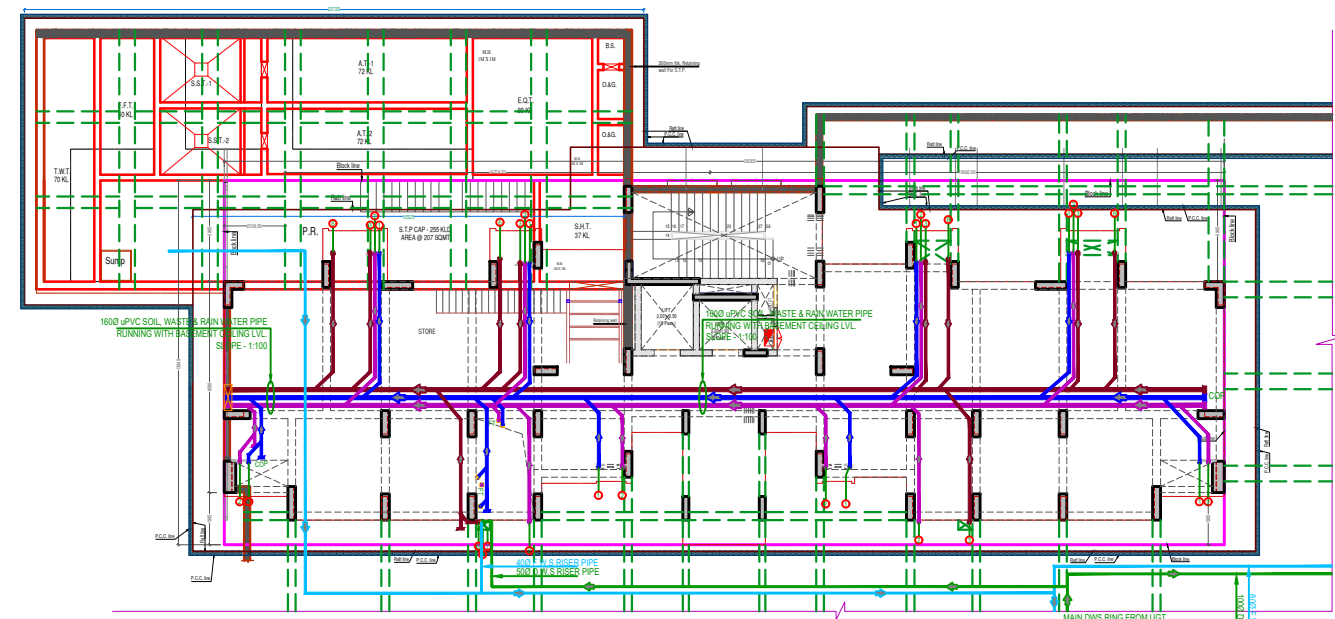

BASEMENT CEILING DRAINAGE LAYOUT PLAN

SEWER PIPE LINE

STORM WATER PIPE LINE

DOMESTICS WATER SUPPLY RISER PIPE FROM RING

FLUSHING WATER SUPPLY RISER PIPE FROM RING

SEWER MANHOLE

STORM WATER MANHOLE

PLUMBING NOTES:-	
1	WASH BASIN TO MULTI TRAP (MT) 40 OD UPVC 6 KG PIPE.
2	(MT) TO FLOOR TRAP (FT) 50 OD UPVC WASTE PIPE
3	110 OD UPVC PIPE USED FOR SOIL & WASTE.
4	110 OD UPVC PIPE USED FOR TERRACE RAIN WATER
5	VG - VERTICAL GRATING
6	BD - BALCONY DRAIN (110X63)
7	MT - MULTI FLOOR (110X50)
8	FT - FLOOR TRAP (P TRAP) (110X110)
9	FD - FLOOR DRAIN (110X63)
SCHEDULE OF PIPES	
PIPE NO.	DESCRIPTION
1	110 OD UPVC SOIL PIPE
2	110 OD UPVC WASTE PIPE
3	110 OD UPVC PIPE USED FOR TERRACE RAIN WATER
4	DOMESTIC WATER SUPPLY D/N TAKE FOR BELOW FLOORS
5	FLUSHING WATER SUPPLY D/N TAKE
6	90 OD UPVC PIPE USED FOR BALCONY RAIN WATER
7	WATER SUPPLY RISER PIPE * (DOMESTIC)
8	WATER SUPPLY RISER PIPE * (FLUSHING)

ARCHITECT :
m|a architects pvt. ltd.
Plot No. -1, Greenwoods, Lal Kothi Scheme,
Sahkar Marg, Jaipur-302001
Tel : 91-141-4299999
email - studio@maarchitects.in
web - www.maarchitects.in

TITLE:-
TOWER_A
BASEMENT CEILING DRAINAGE &
EXTERNAL PLUMBING SITE PLAN

SCALE:- 1= 100

DATE : 18_DEC_2024

PROJECT:-
EXISTING RESIDENTIAL , GROUP
HOUSING VEDANTA (PHASE-1)
ON PLOT NO. R-1,
KHASRA NO.-(74,75,76,77),
KHASRA NO.-(19/430,20/1,21/375,74),
AT VILLAGE - MURLIPURA,
SECTOR - 37,
TEHSIL -SANGANER, JAGATPURA

NORTH :


OWNER

ARCHITECTS


MANHOLE & CATCH BASINS SCHEDULE (FOR RAIN WATER LINE)	
600X600 UP TO DEPTH 750	
750X750 UP TO DEPTH 900	
910# CIRCULAR MANHOLE ABOVE 900mm UP TO 1650mm DEPT.	
800X900 UP TO DEPTH 900	
910# CIRCULAR MANHOLE ABOVE 900mm UP TO 1650mm DEPT.	
R.L. ROAD LVL.	
F.G.L. FINISH GROUND LVL.	
I.L. INVERT LVL.	
C.L. CONNECTION LVL.	
PROPOSED SEWER PIPE LINE	
PROPOSED STORM WATER PIPE LINE	
EXISTING SEWER PIPE LINE	
EXISTING STORM WATER PIPE LINE	
DOMESTICS WATER SUPPLY RISER PIPE FROM RING	
FLUSHING WATER SUPPLY RISER PIPE FROM RING	
PROPOSED SEWER MANHOLE	
PROPOSED STORM WATER CHAMBER	
EXISTING SEWER MANHOLE	
EXISTING STORM WATER MANHOLE	

SCHEDULE OF PIPES	
PIPE NO.	DESCRIPTION
1	110 OD uPVC SMR TYPE B SOIL PIPE
2	110 OD uPVC SMR TYPE B WASTE PIPE
3	110 OD uPVC RAIN WATER PIPE FOR TERRACE
4	DOMESTIC WATER SUPPLY D/N TAKE PIPE
5	FLUSHING WATER SUPPLY D/N TAKE
6	90 OD uPVC RAIN WATER PIPE FOR BALCONY
7	WATER SUPPLY RISER PIPE * (DOMESTIC)
8	WATER SUPPLY RISER PIPE * (FLUSHING)
9	ANTI-SIPHONAGE PIPE FOR SOIL PIPE
10	160 OD uPVC SMR TYPE B SOIL PIPE
11	160 OD uPVC SMR TYPE B WASTE PIPE
12	160 OD uPVC RAIN WATER PIPE



SHEET NO. 10
 TITLE:- CC. SUBMISSION DRAWINGS
 TOWER _H&I
 PLUMBING SITE PLAN

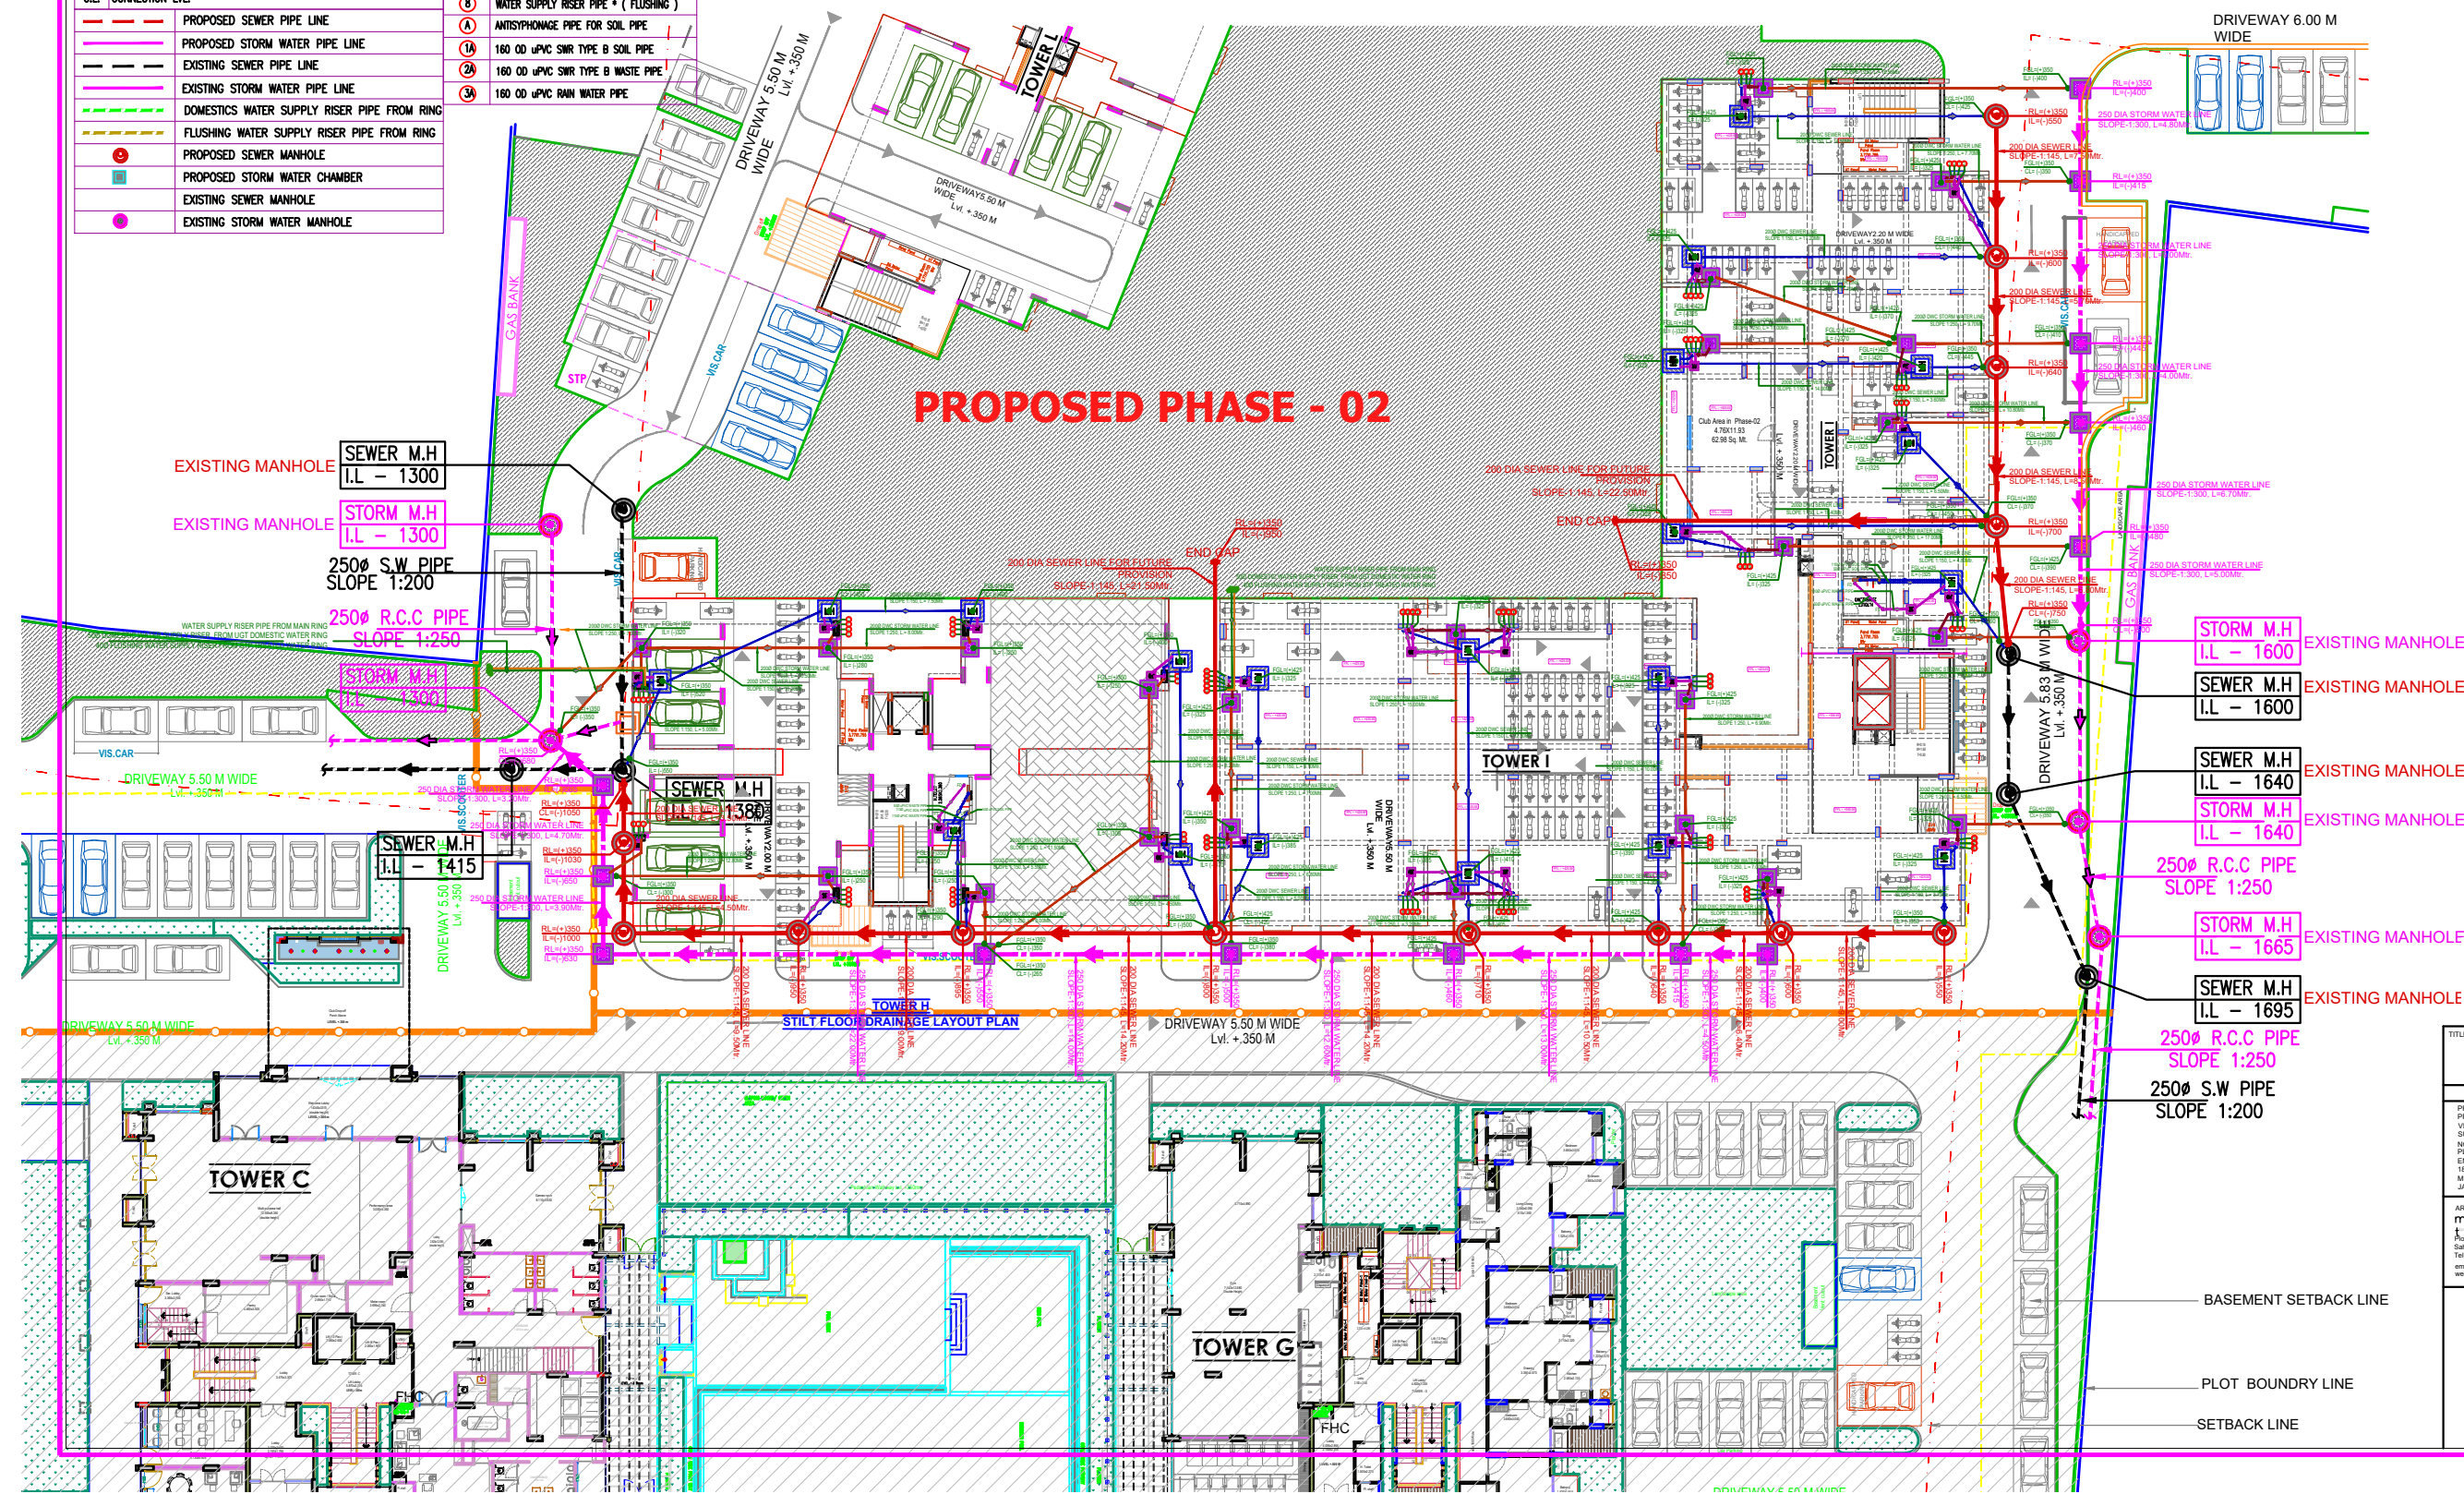

TITLE:-	
CC. SUBMISSION DRAWINGS PLUMBING SITE PLAN	
SCALE:- 1= 100	DATE:- 28.11.2025
PROJECT:- PROPOSED GROUP HOUSING * VEDANTA PHASE - 02 (ON SUBDIVIDED PLOT - ANARSA NO.119, 76, 77, 78,1000	
NORTH :-	
<div>ARCHITECT:- m p architect t s pvt. ltd. Plot No. 119, 76, 77, 78,1000</div>	
OWNER	ARCHITECTS

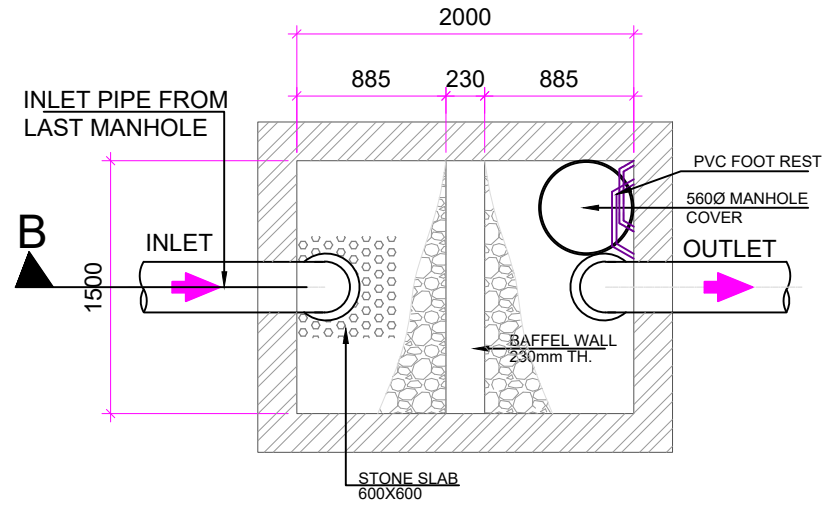

PLAN OF DESILTING CHAMBER & RWH PIT

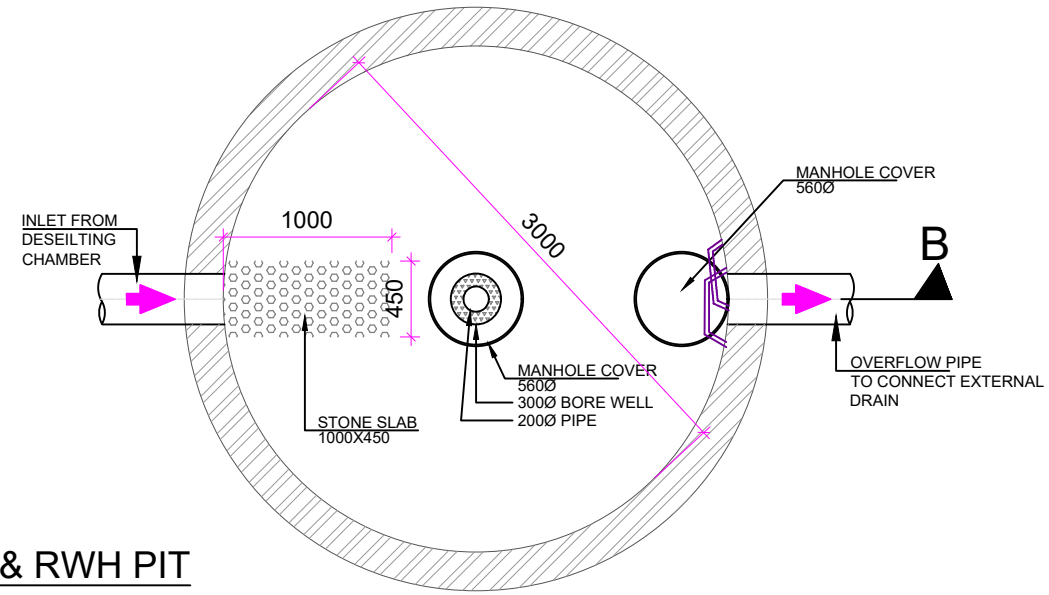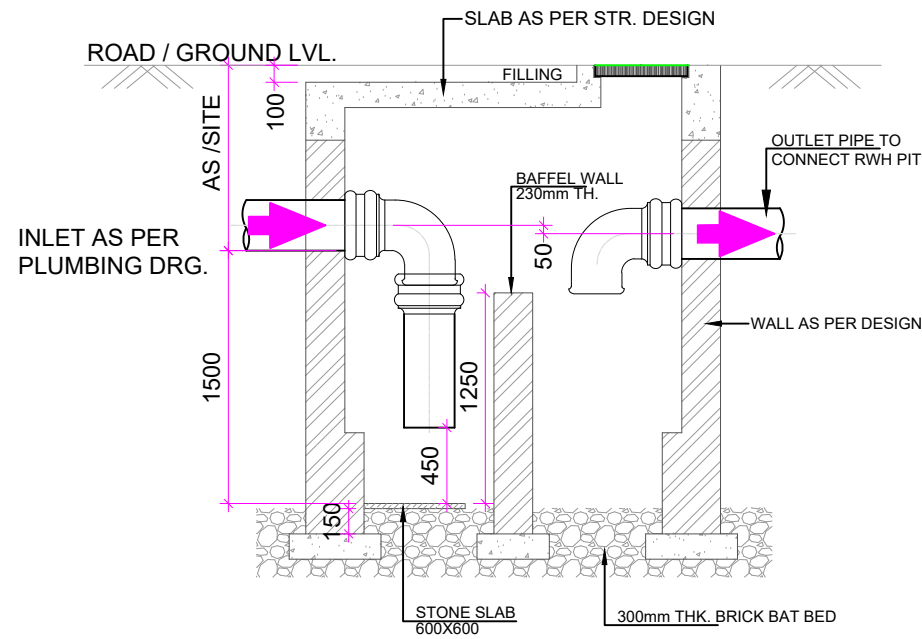

SECTION-B B

