


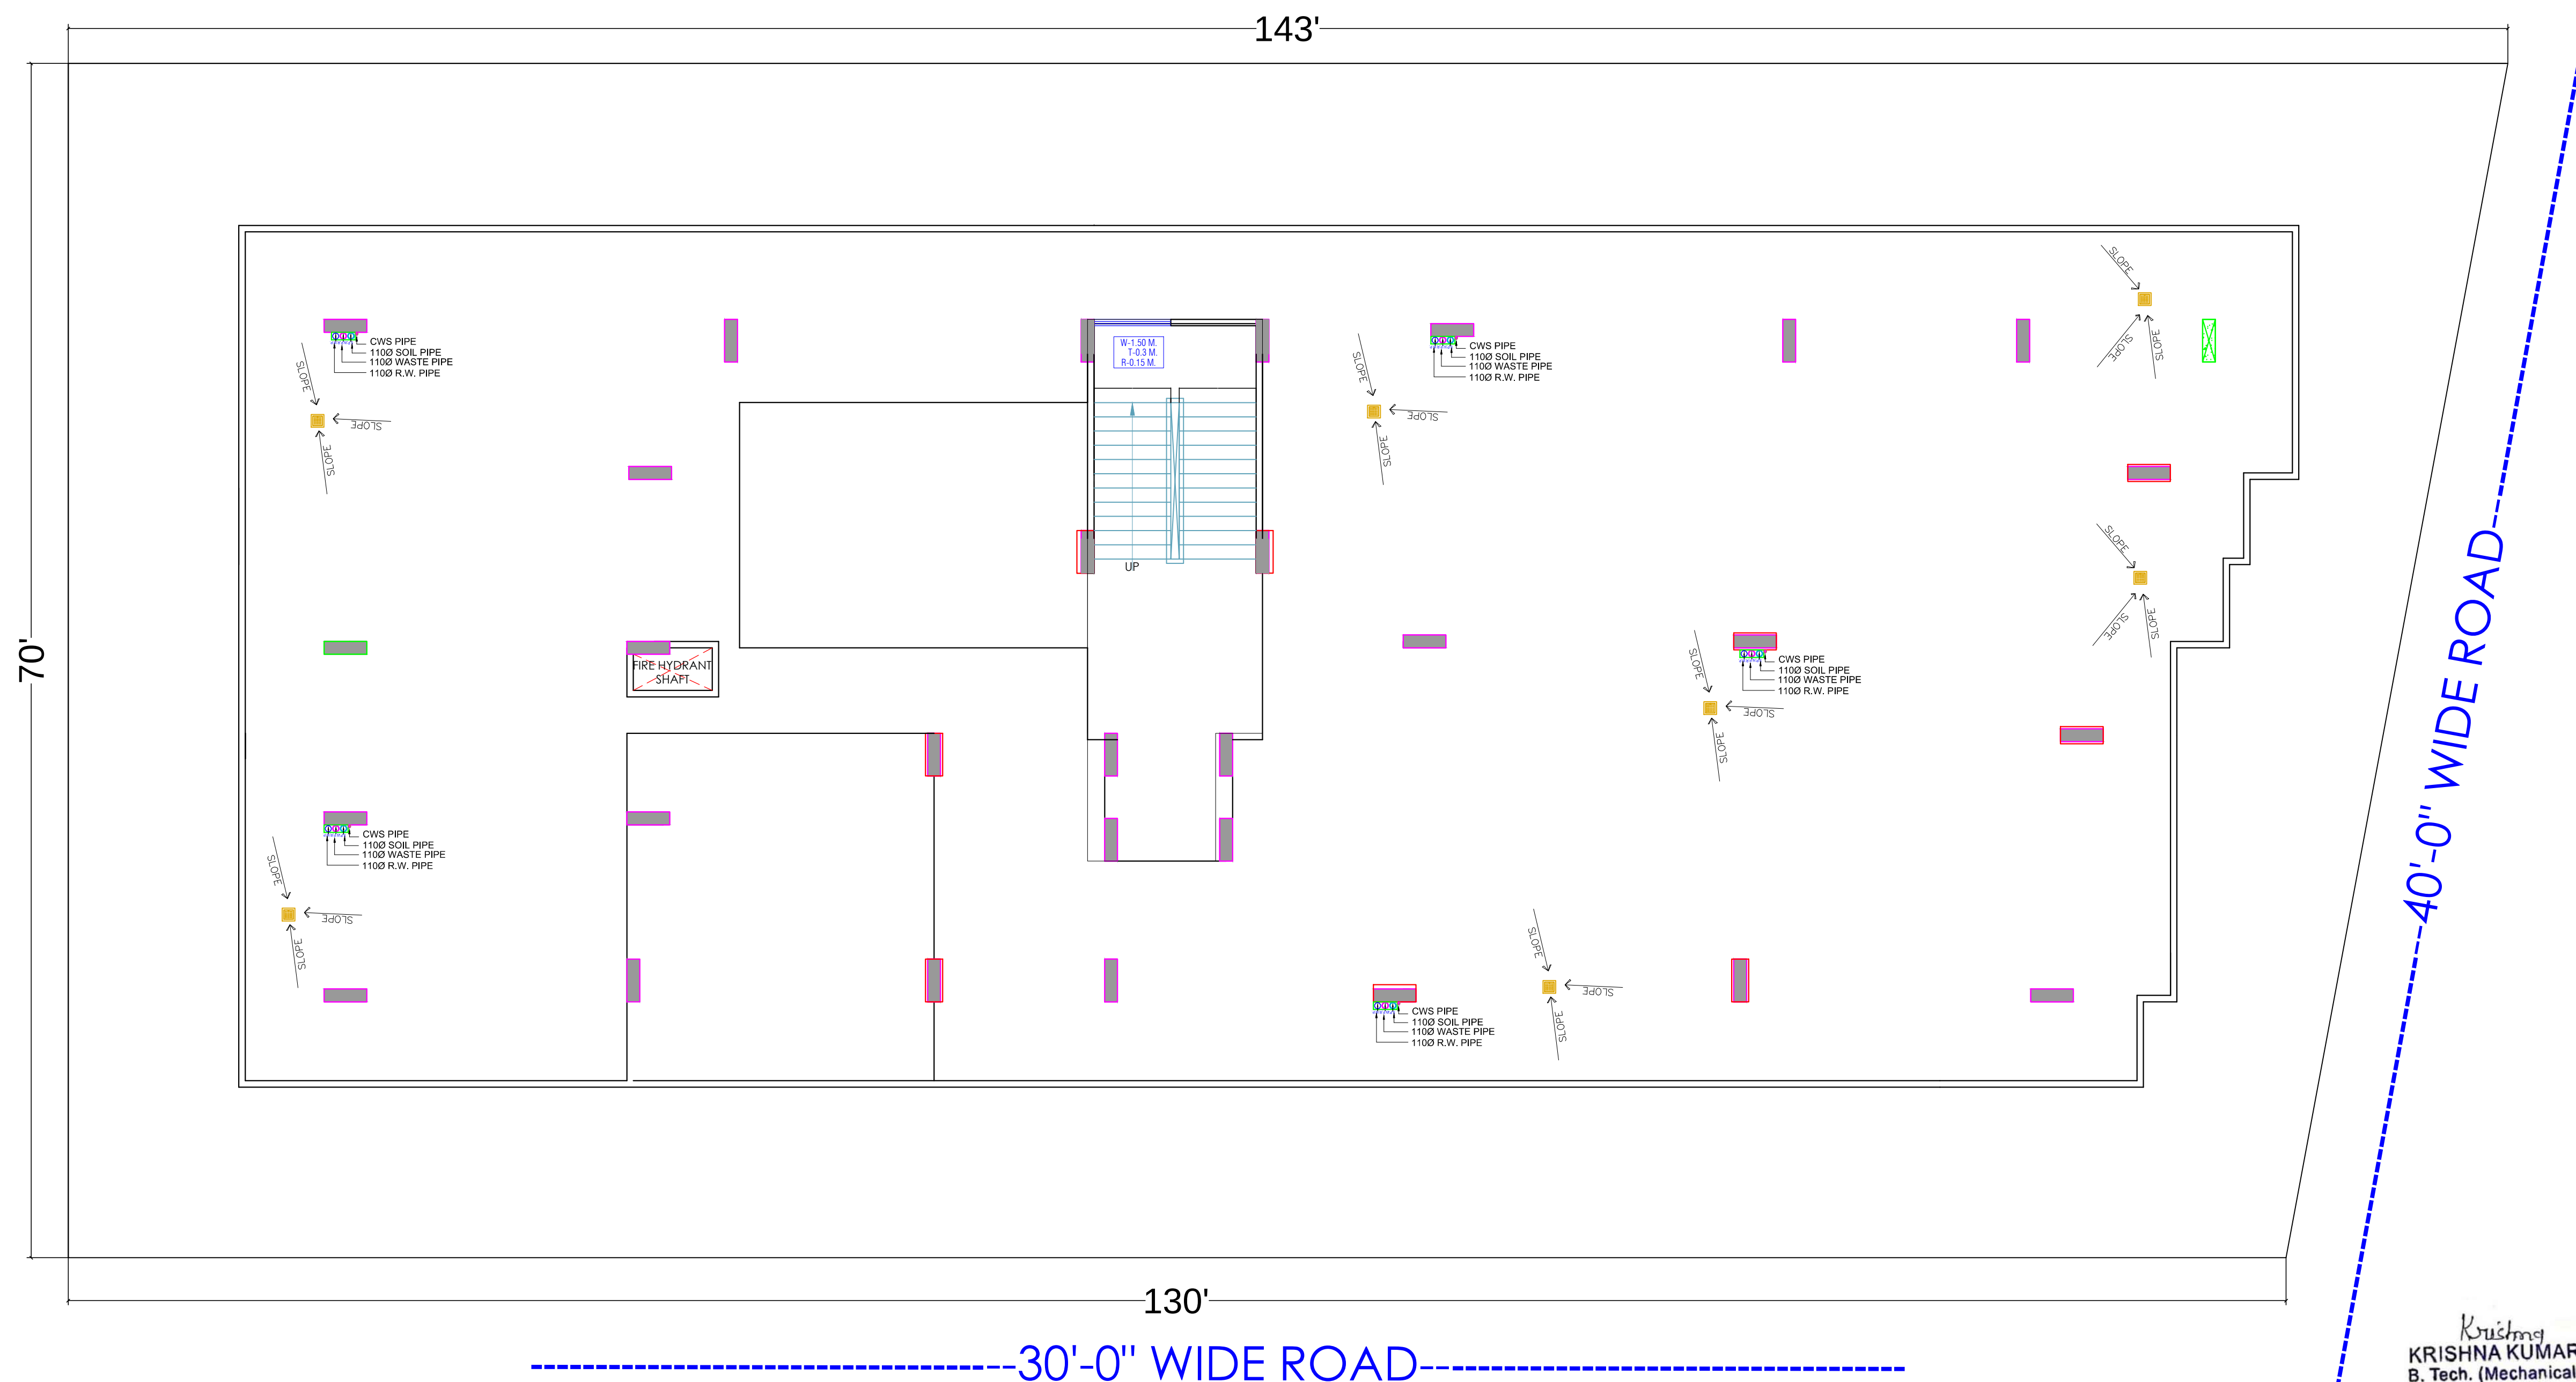

for Shree Krishna Associates
Proprietor

WARNING
1. This drawing is the sole copyright of Architects **VISTAAR** and should be used for the purpose expressly issued.

GENERAL NOTES
1. All dimensions are in feet and inches.
2. Do not scale this drawing follow written dimensions only.
3. This drawing should be read in conjunction with other architectural and structural drawings.
4. Any discrepancy in the drawing should be immediately brought to the notice of architect.



PROJECT TITLE
KRISHNA RESIDENCY 21
BUILDING AT PLOT-134,135, &
136, MODI NAGAR,JAIPUR

DRAWING TITLE
TERRACE FLOOR PLAN
RAIN WATER PIPE

ARCHITECTS :
VISTAAR ARCHITECTS & PLANNERS
Architects :: Interior Designers
B-2/12, Chitrkoot scheme,
main Gandhi Path,Opp mall of jaipur,Jaipur-21
Email-Vistaararchitects.web@gmail.com
PH.- 0141-4116461,09001010366

PATH :-			
DRN.	DATE	REV.	NORTH
MANOJ KUMAWAT	07-08-2023		
SCALE	JOB NO.		
N.T.S			

Krishna
KRISHNA KUMAR
B. Tech. (Mechanical)
M.E.P Consultant

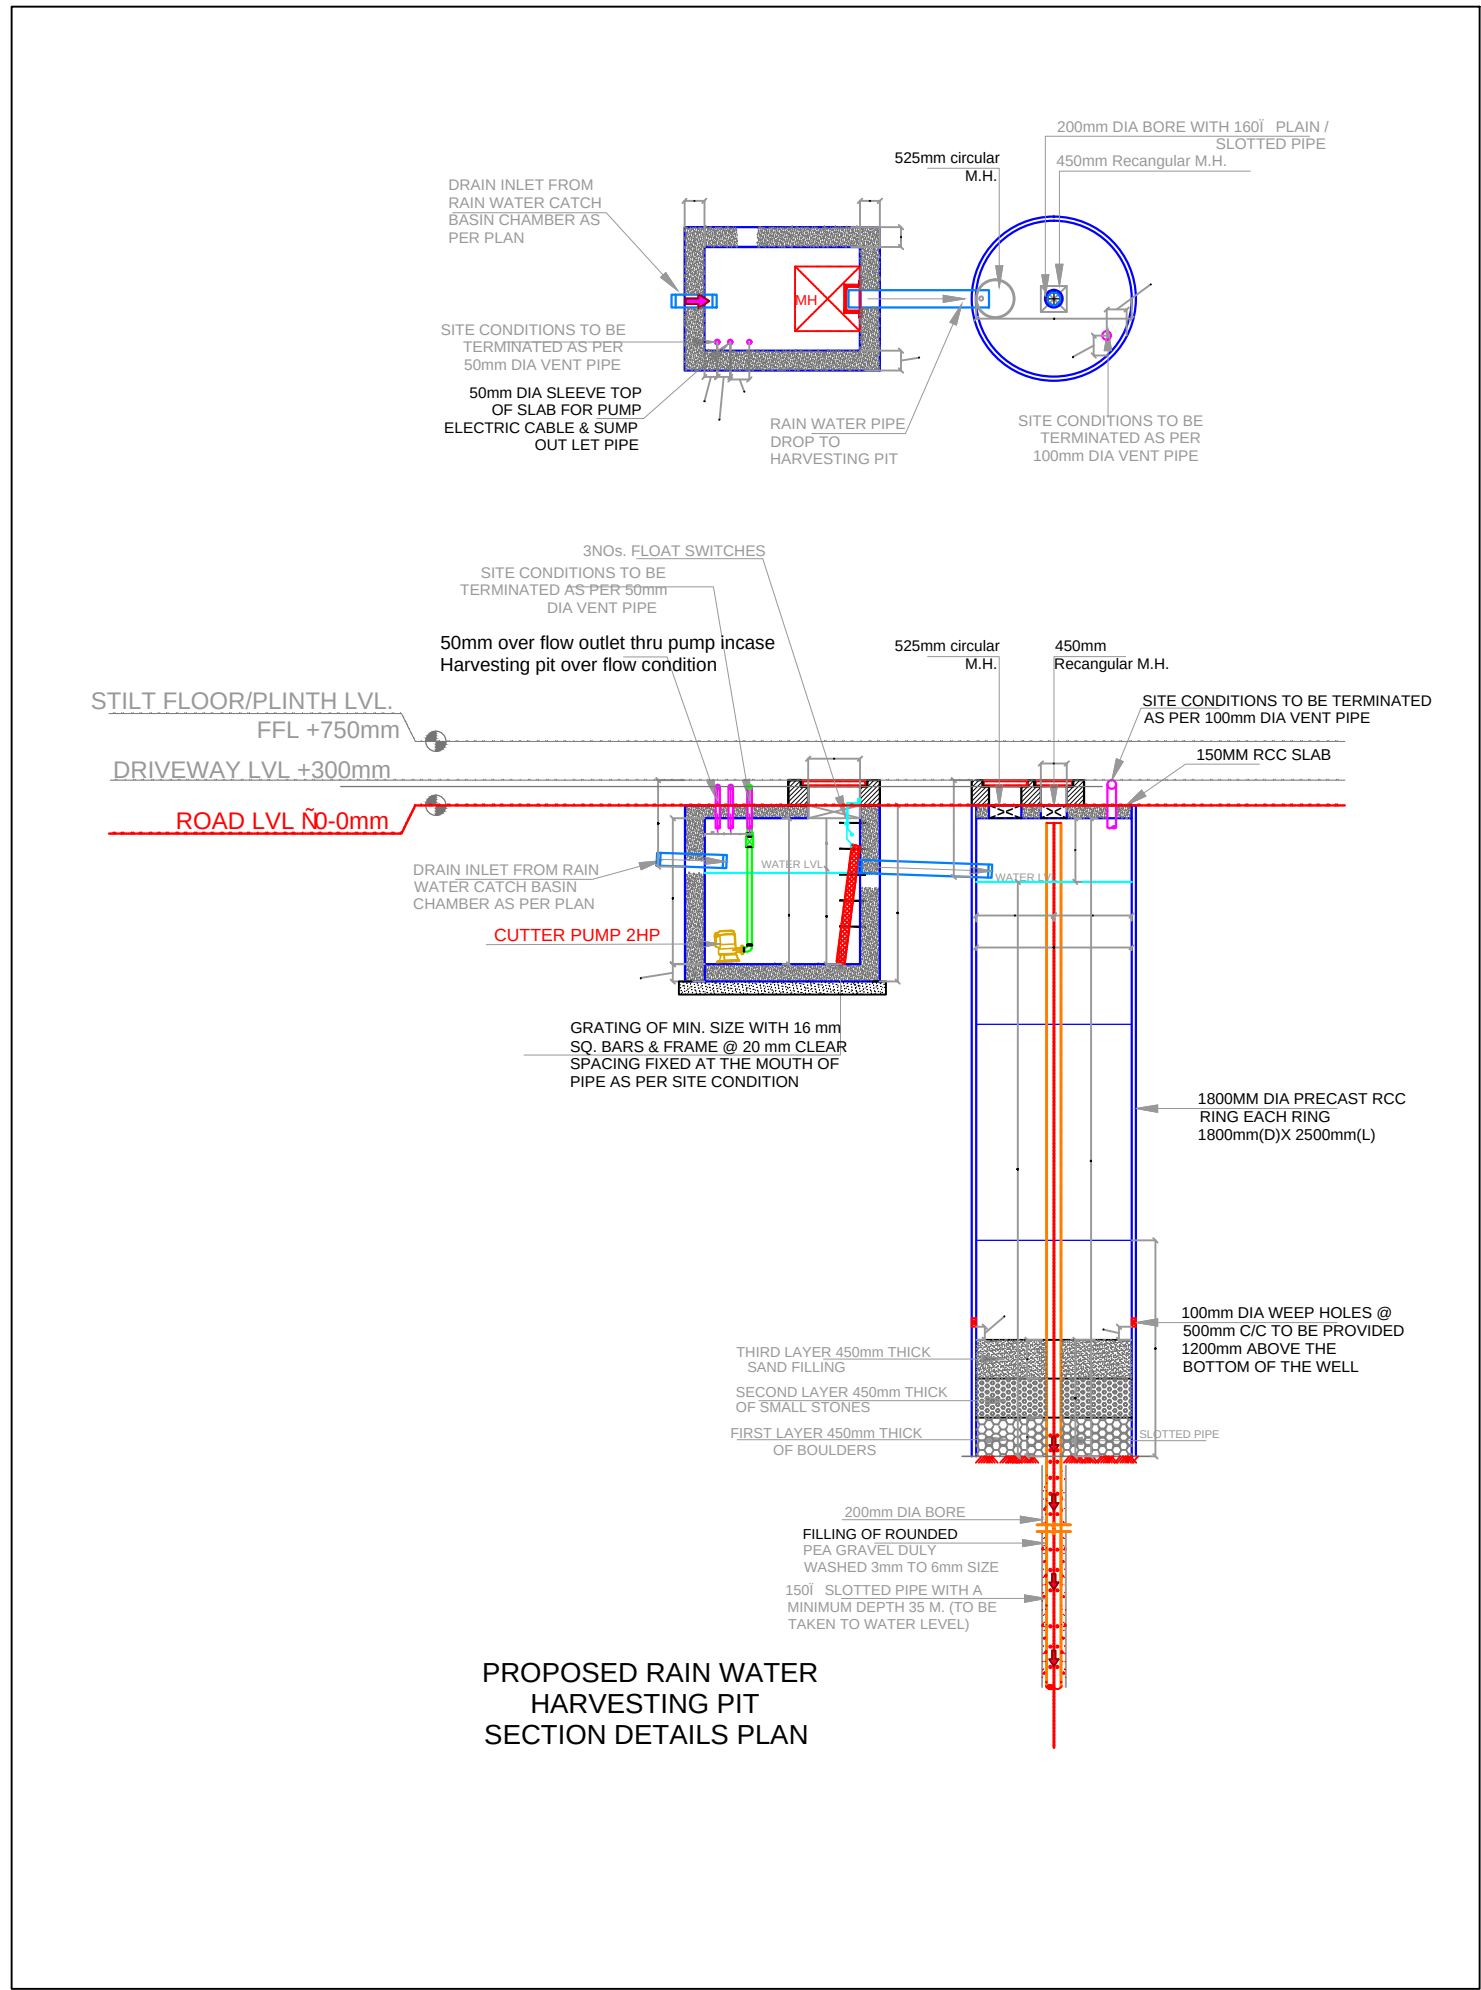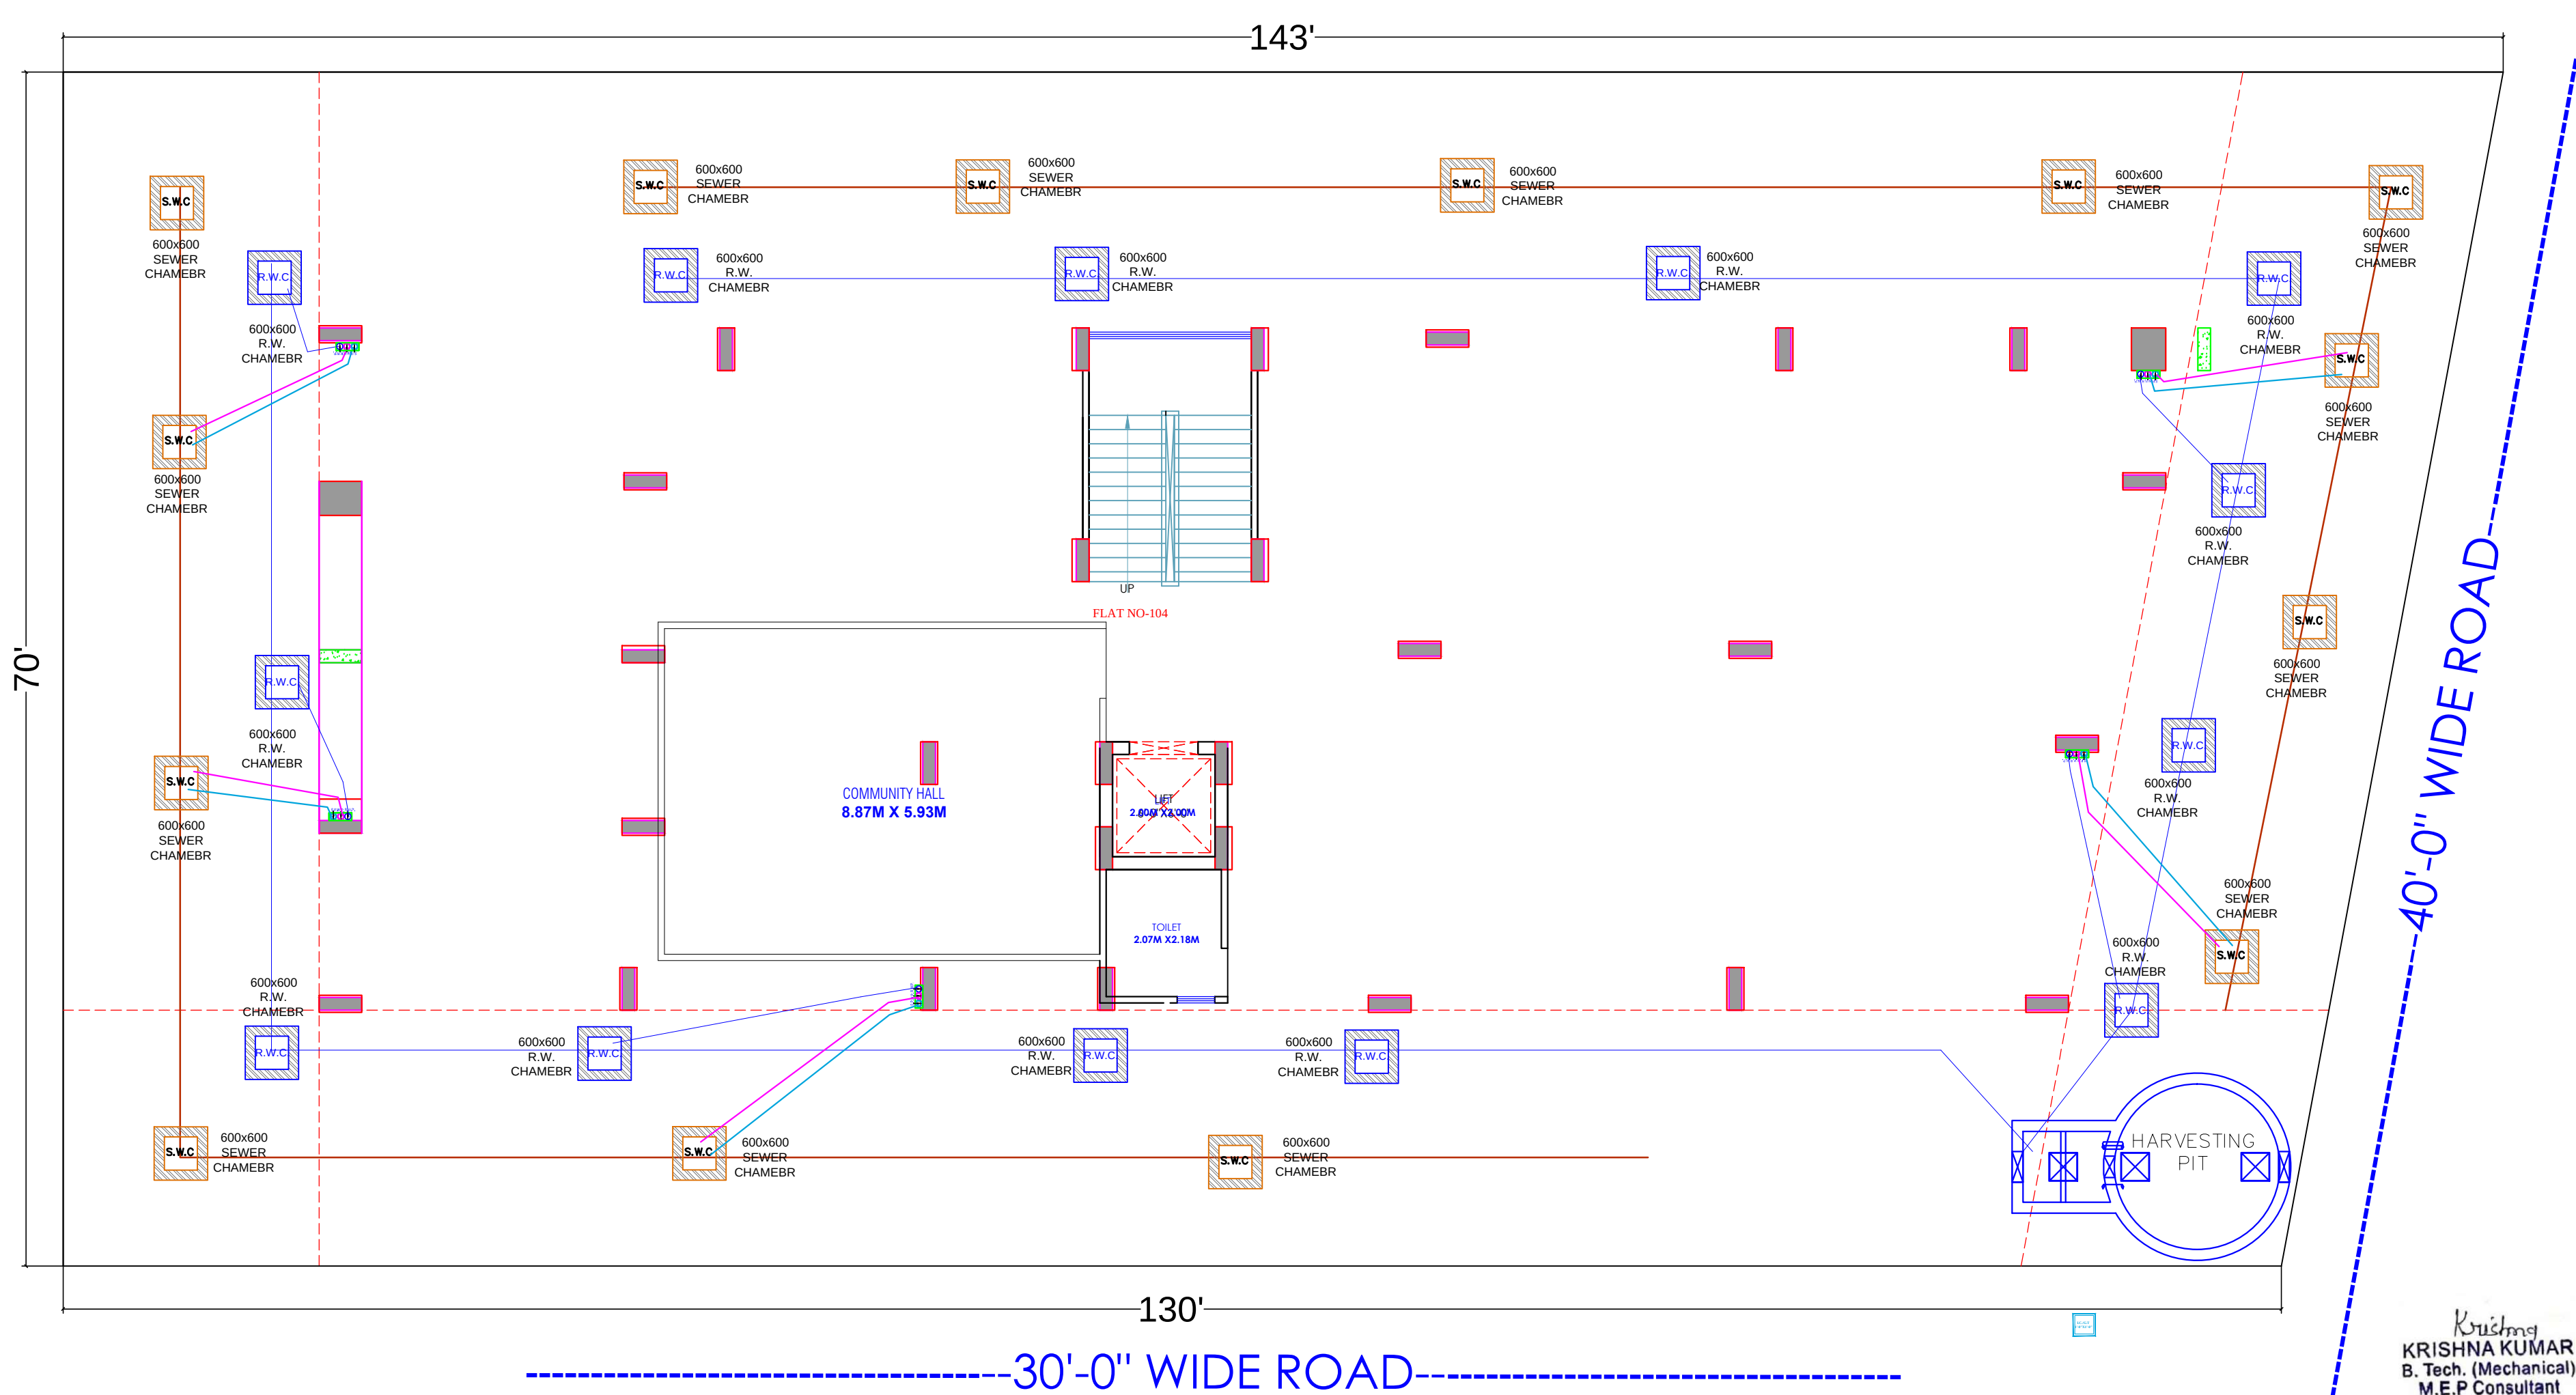

or Shree Krishna Associates

Proprietor

WARNING

1. This drawing is the sole copyright of Architects **VISTAAR** and should be used for the purpose expressly issued.

GENERAL NOTES

1. All dimensions are in feet and inches.

2. Do not scale this drawing follow written dimensions only.

3. This drawing should be read in conjunction with other architectural and structural drawings.

4. Any discrepancy in the drawing should be immediately brought to the notice of architect.

PROJECT TITLE

KRISHNA RESIDENCY 21
BUILDING AT PLOT-134,135, &
136, MODI NAGAR,JAIPUR

DRAWING TITLE

WATER HARVESTING PIT

ARCHITECTS :

VISTAAR ARCHITECTS & PLANNERS
Architects :: Interior Designers
B-2/12, Chitrkoot scheme,
main Gandhi Path,Opp mall of jaipur,Jaipur-21
Email-Vistaararchitects.web@gmail.com
PH.- 0141-4116461,09001010366

PATH :-	DRN.	DATE	REV.	NORTH
MANOJ KUMAWAT	07-08-2023			
SCALE	JOB NO.			
N.T.S				