




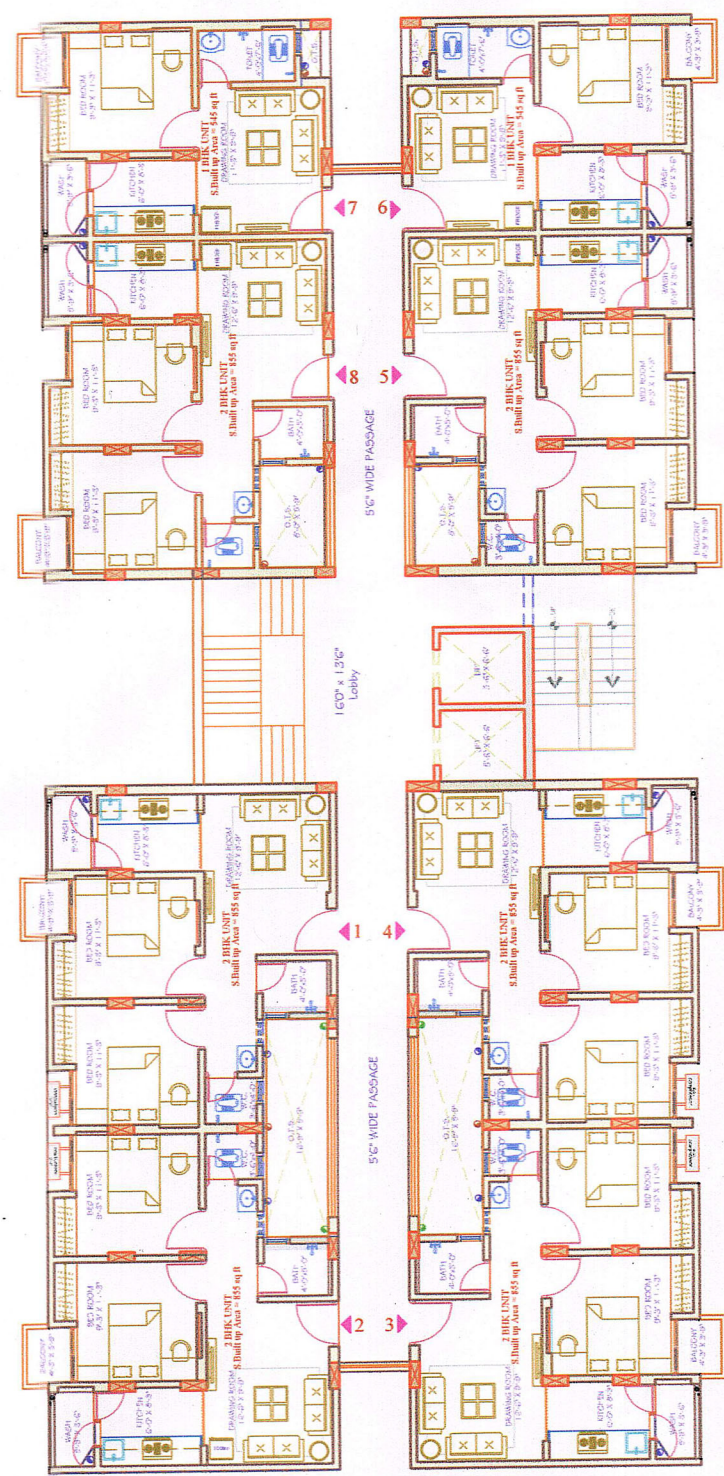


TYPICAL SLAB AREA=4970.76 SQ.FT.
MUMTY/MACHINE ROOM/WATER TANK AREA=950.00 SQ.FT.
TYPICAL FLOOR PLAN TOWER 3

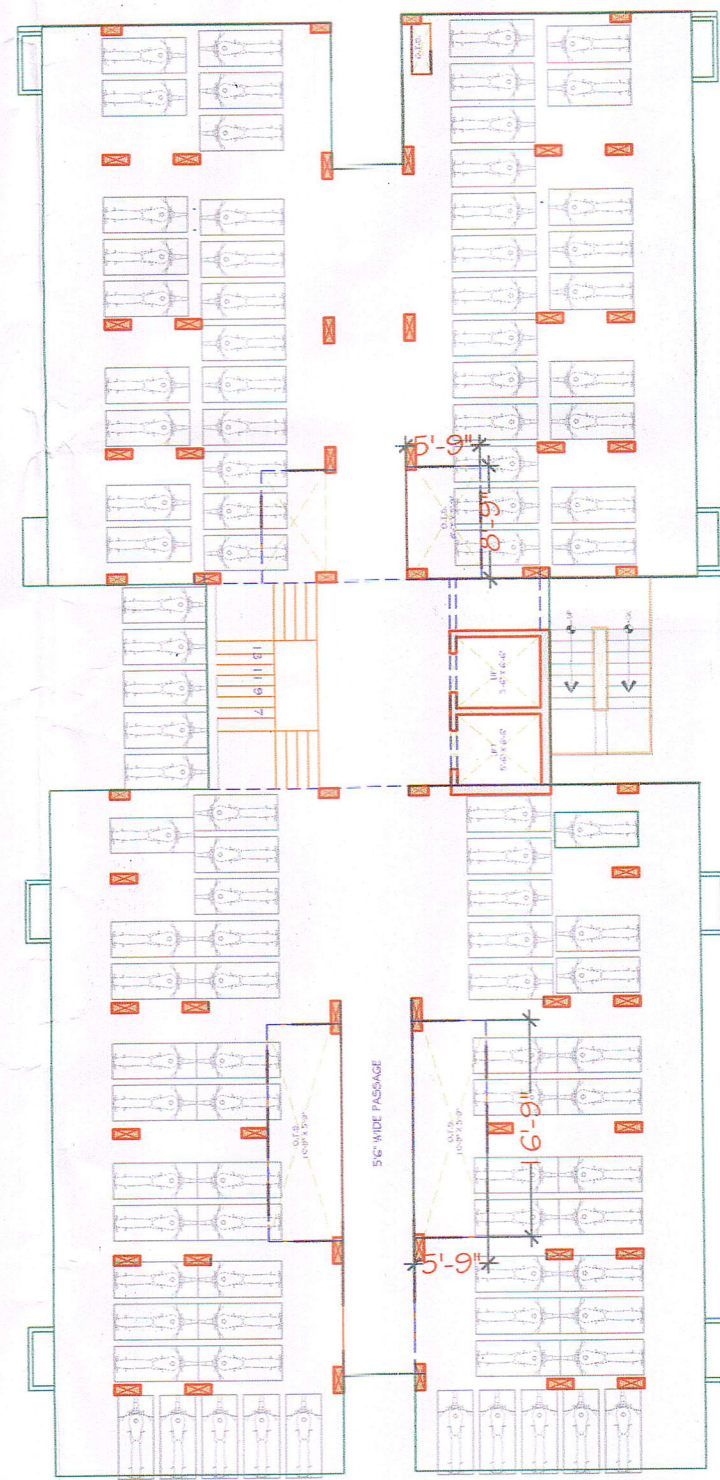


PARKING PLAN

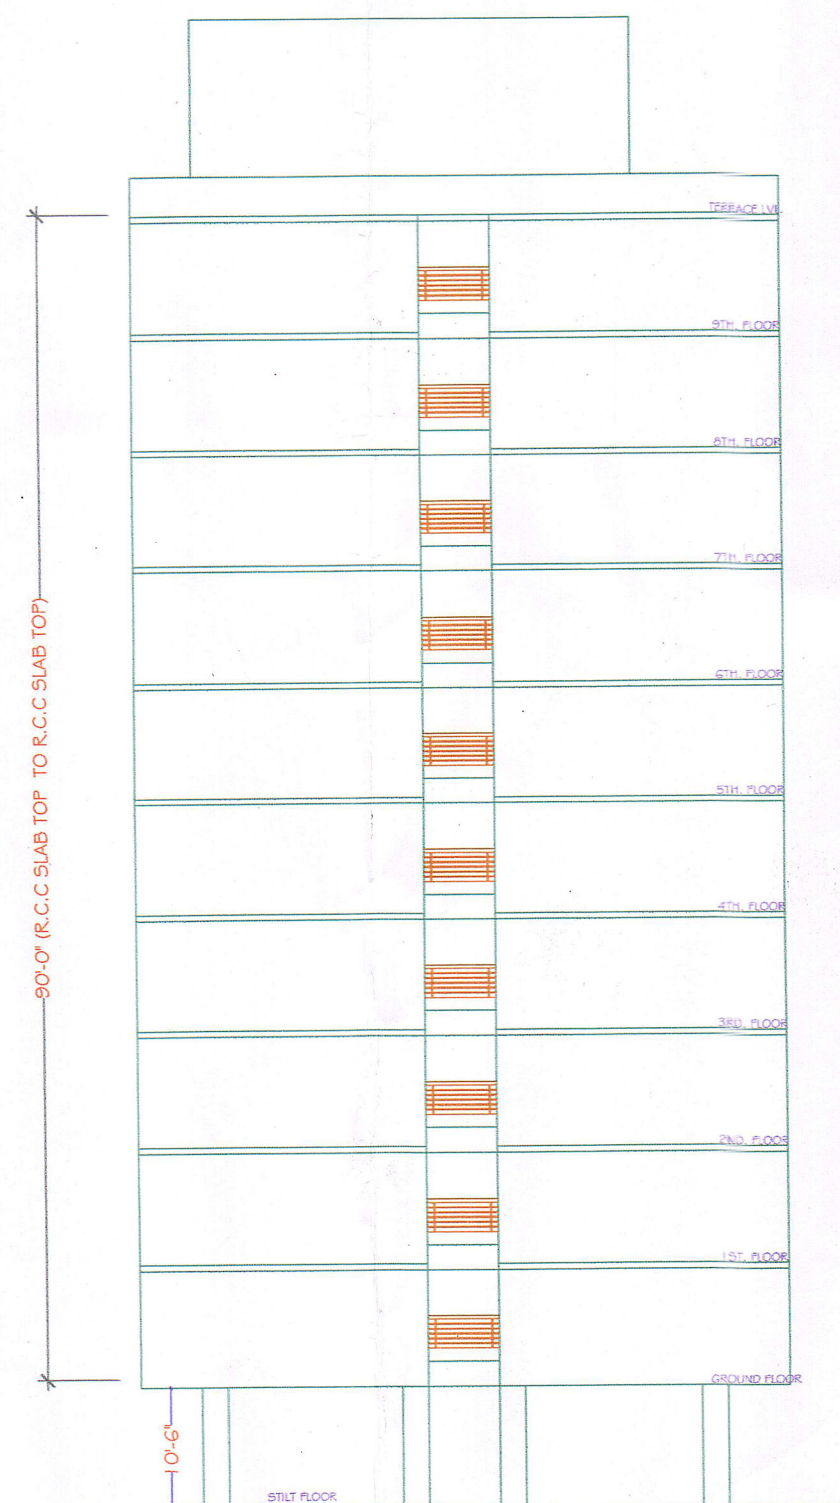


SIDE ELEVATION

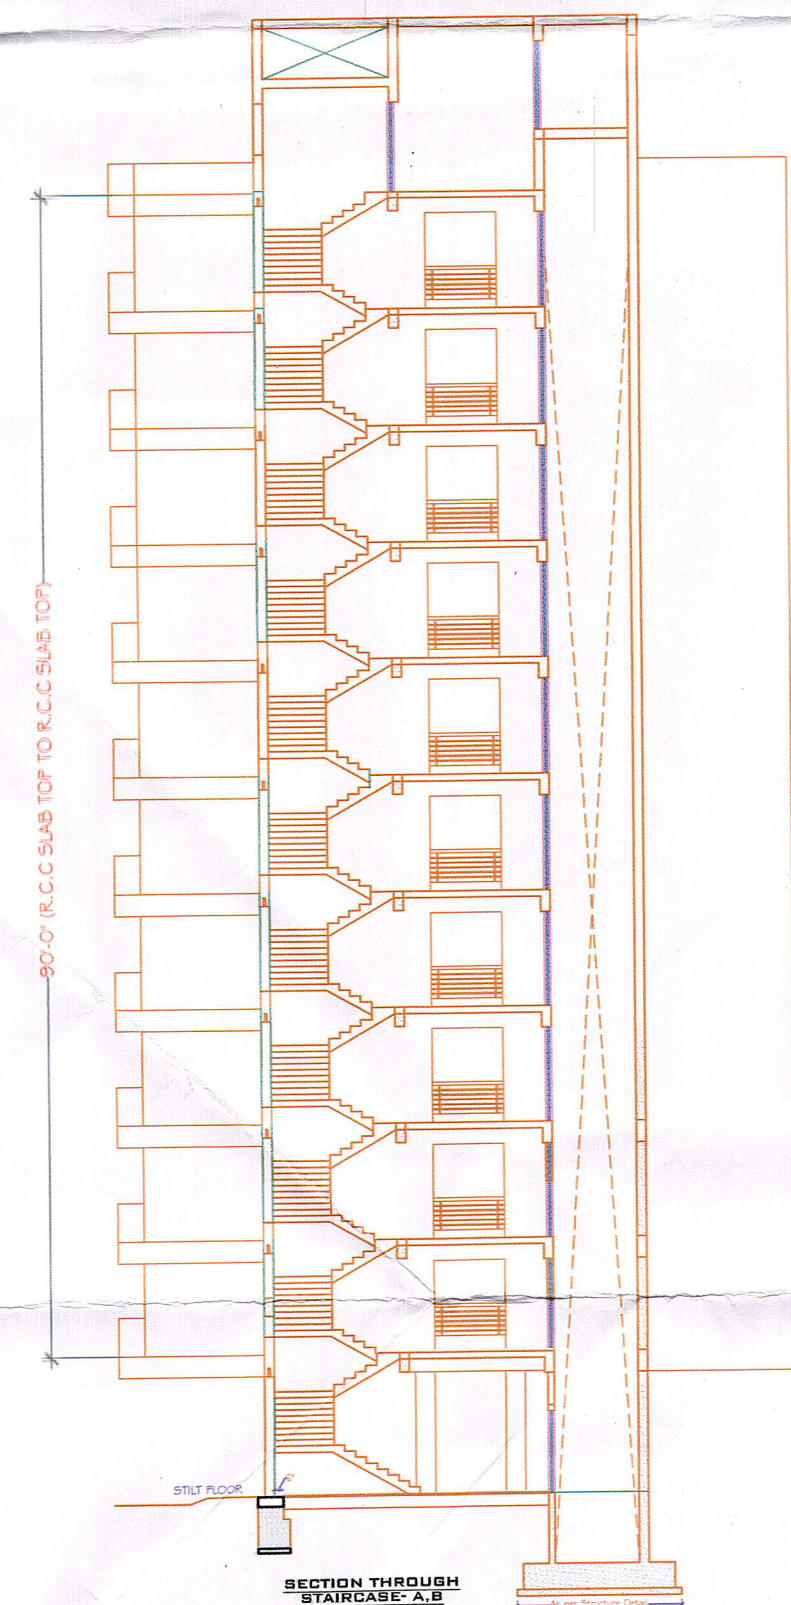


SECTION THROUGH STAIRCASE

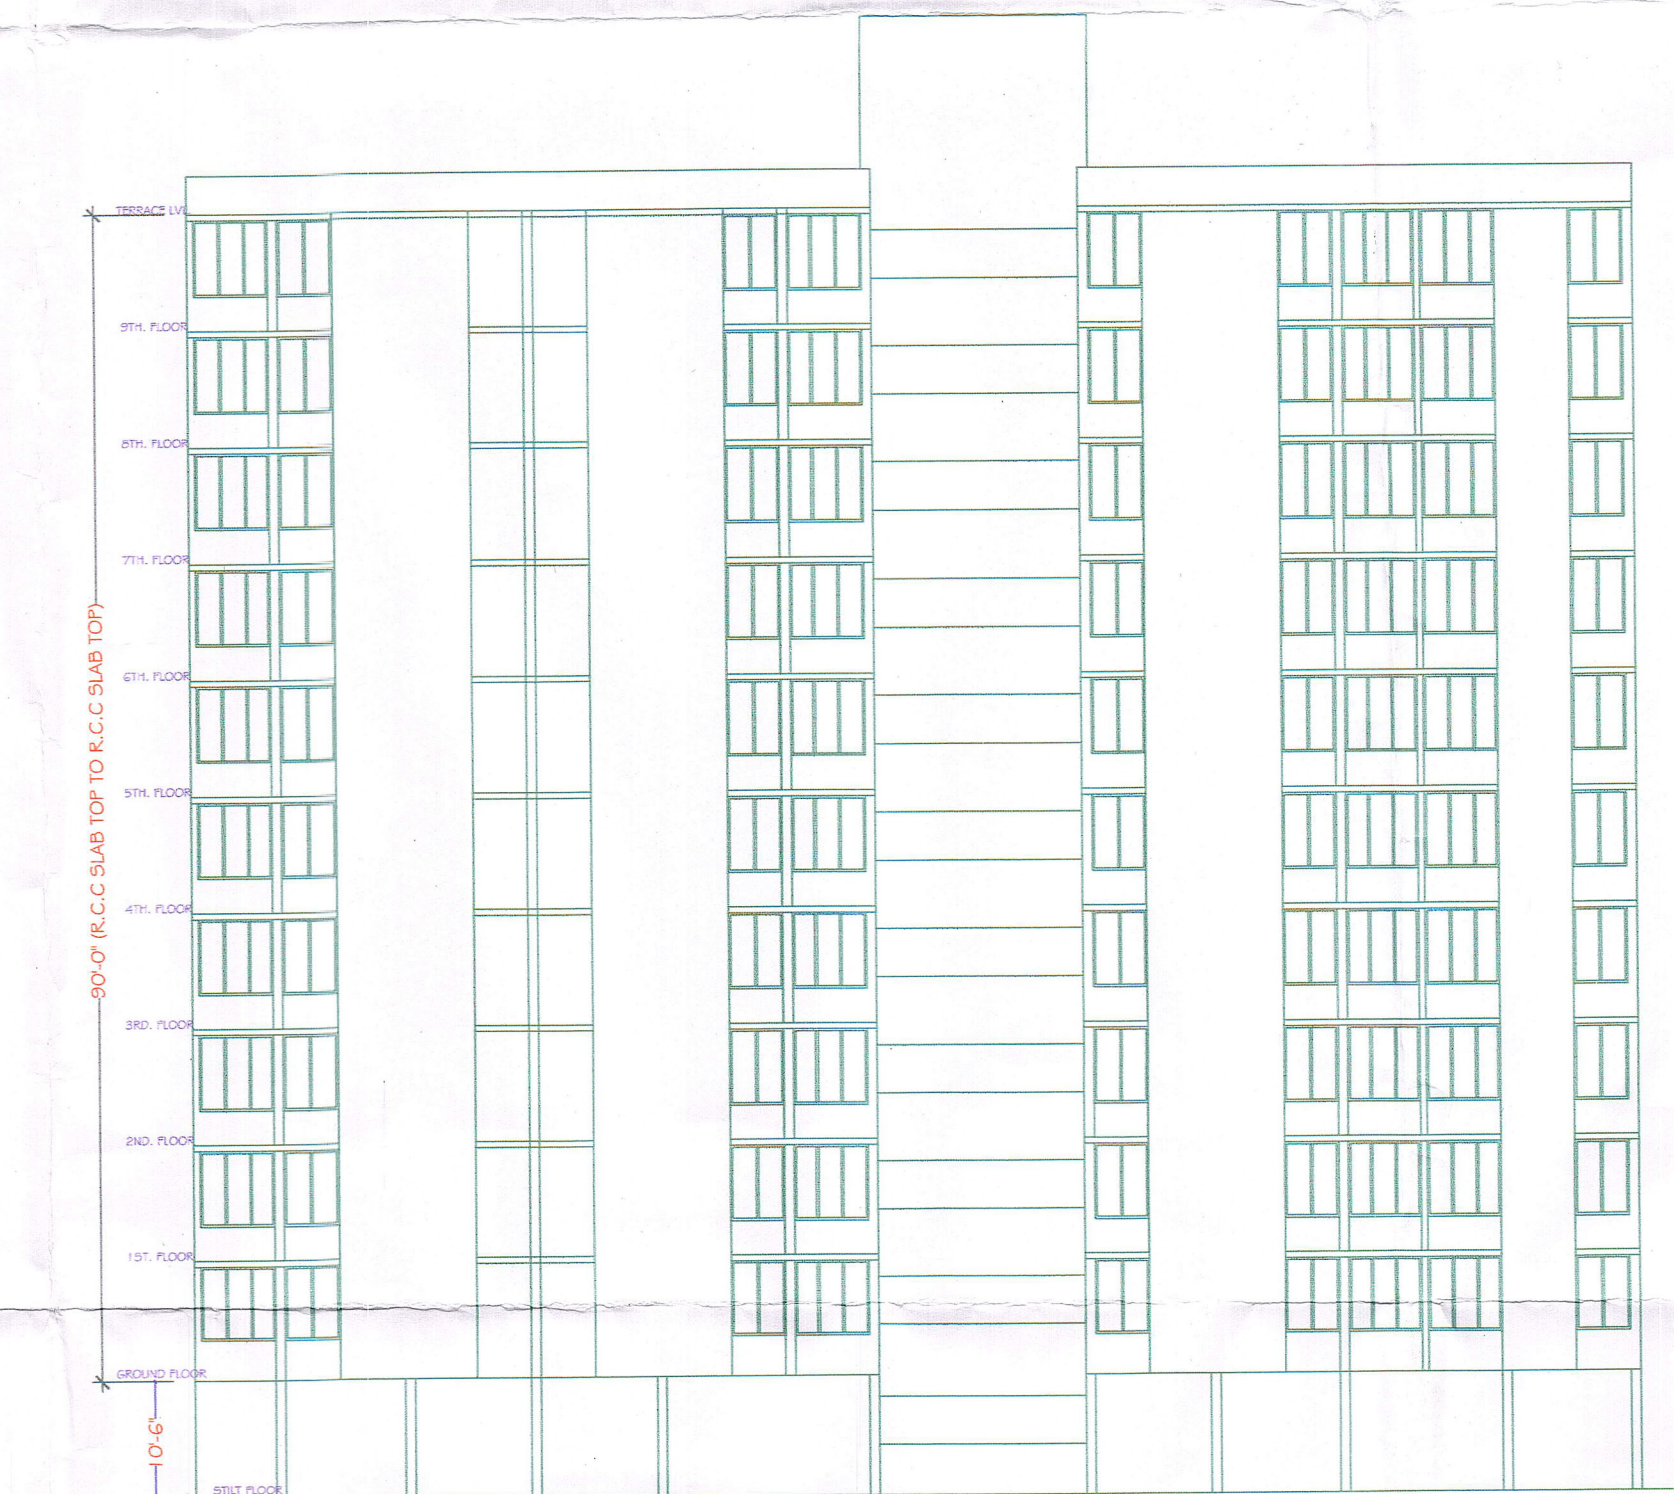

FRONT ELEVATION

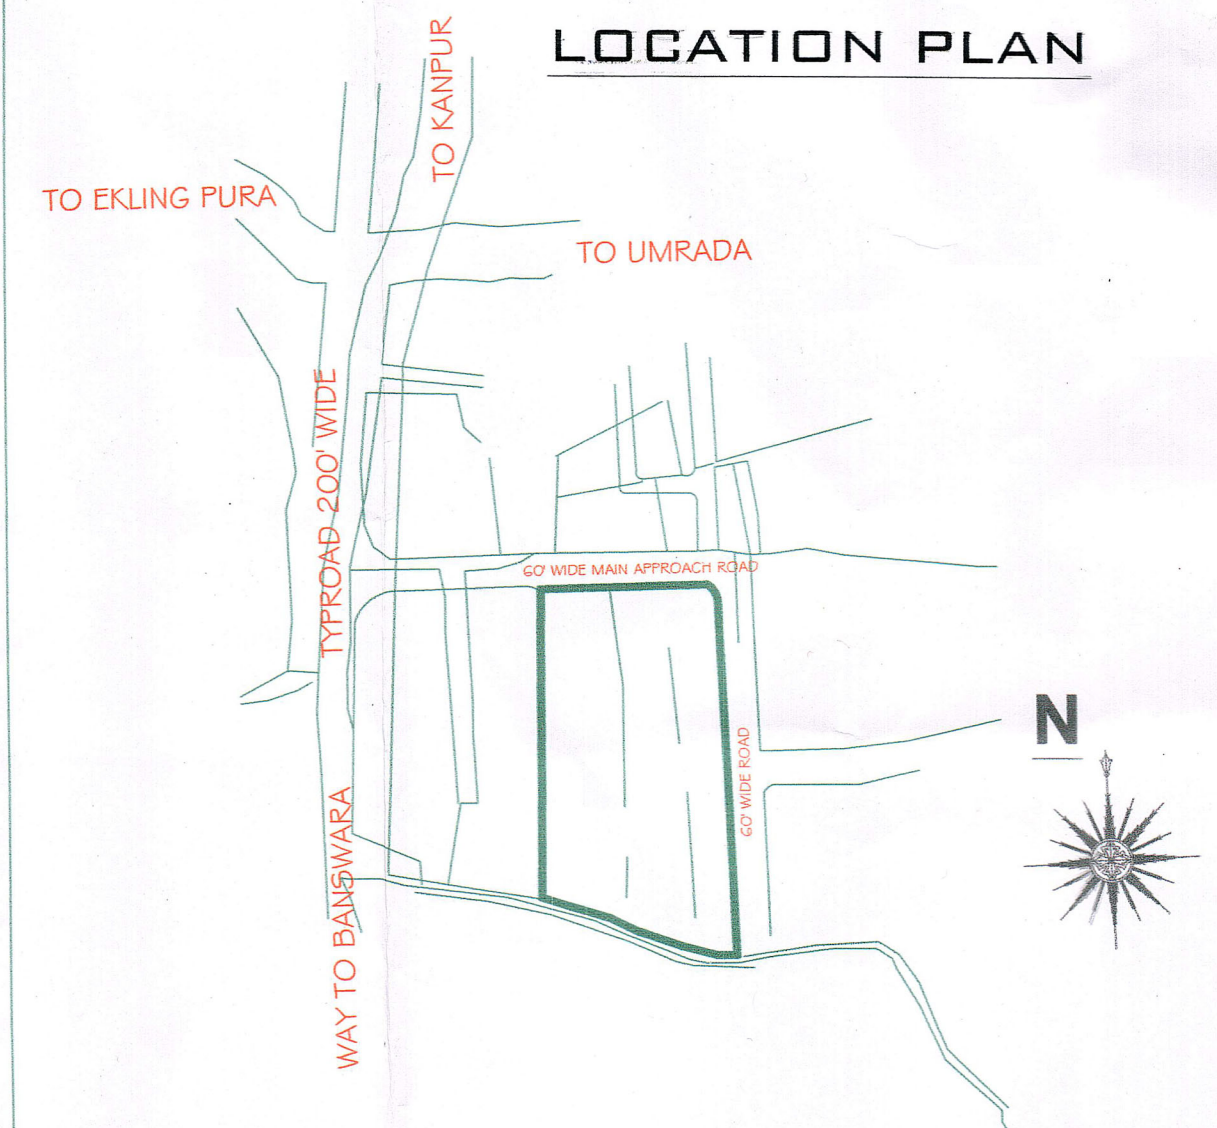

60' WIDE MAIN APPROACH ROAD

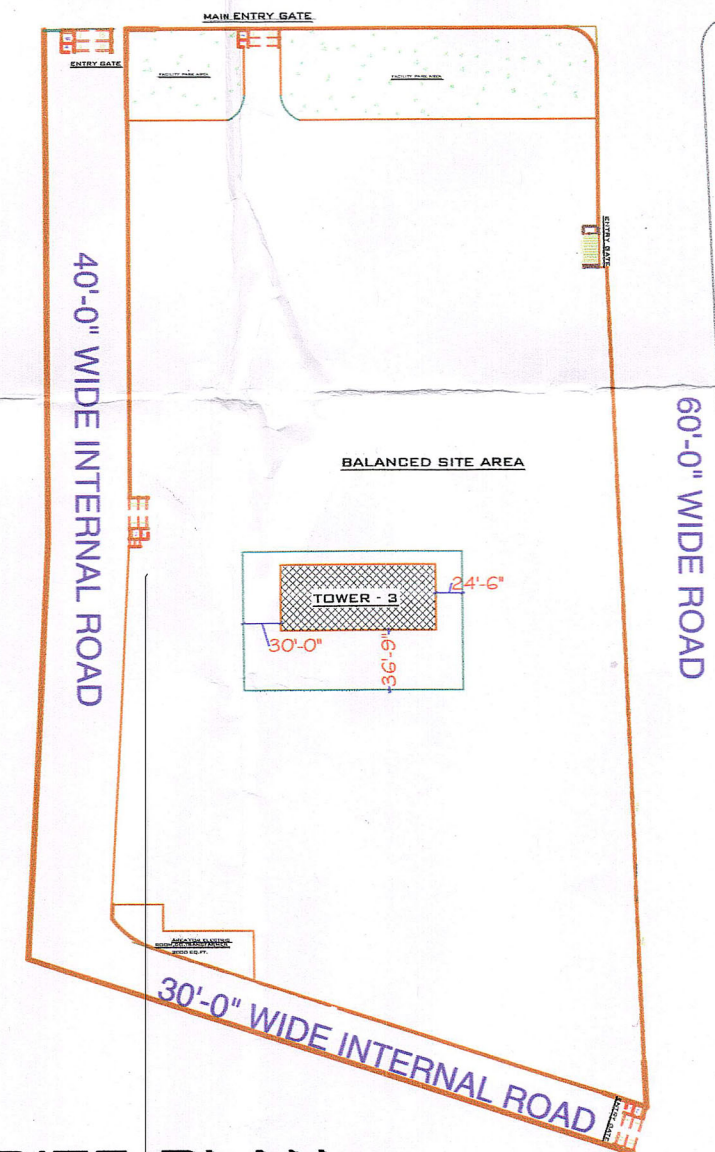

SITE PLAN

TOTAL LAND AREA=279932.00 SQ.FT.


REVISED SUBMISSION DRAWINGS OF
TOWER 3 AT RESIDENTIAL APARTMENT
FOR KAJRI MINERALS PVT.LTD. ARAJI
NO:2815 MEEN,³⁶¹³/₂₈₁₅, 2B16, 2B17
³⁶²⁴/₂₈₁₈, 2818 MEEN VILLAGE
KALADWAS, UDAIPUR

यूनिट के बिना शौचालय के पूर्व के पार्किंग/सोहरा नले के आसपास संयोजक के लिए 2012/16 के मुताबिक लेन 10 मीटर अल्टर

[Signature]

संरक्षक
ग्राम पंचायत-कलडवास
पं.स. गिर्वा, जिला-उदयपुर

ग्राम सेवक-पदेन सचिव
ग्राम पंचायत-कलडवास
पं.स. गिर्वा, जिला-उदयपुर

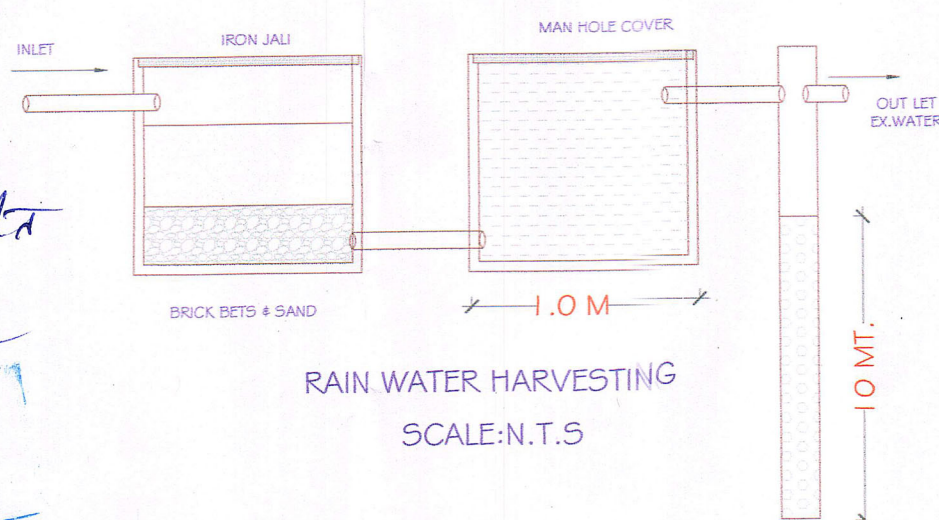

RAIN WATER HARVESTING
SCALE:N.T.S

DRAWN BY:-
PANNA LAL


DATE:-17/6/2016

ARCHITECT

[Signature]
Sunil Kumar
B. Arch. MCA
CA/06/38311

OWNER


For Kajri Minerals Pvt. Ltd.
[Signature]
Director

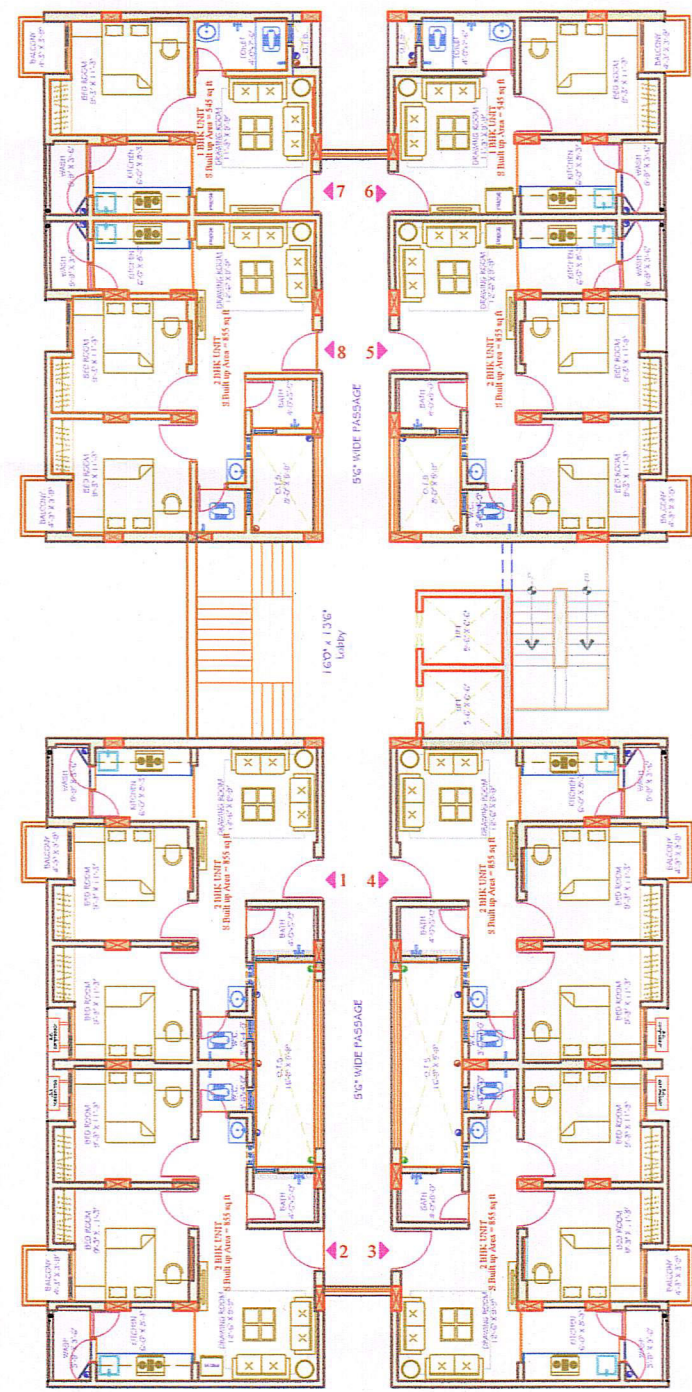


TYPICAL SLAB AREA=4970.76 SQ.FT.

MUMTY/MACHINE ROOM/WATER TANK AREA=950.00 SQ.FT.



TYPICAL FLOOR PLAN TOWER 1&2

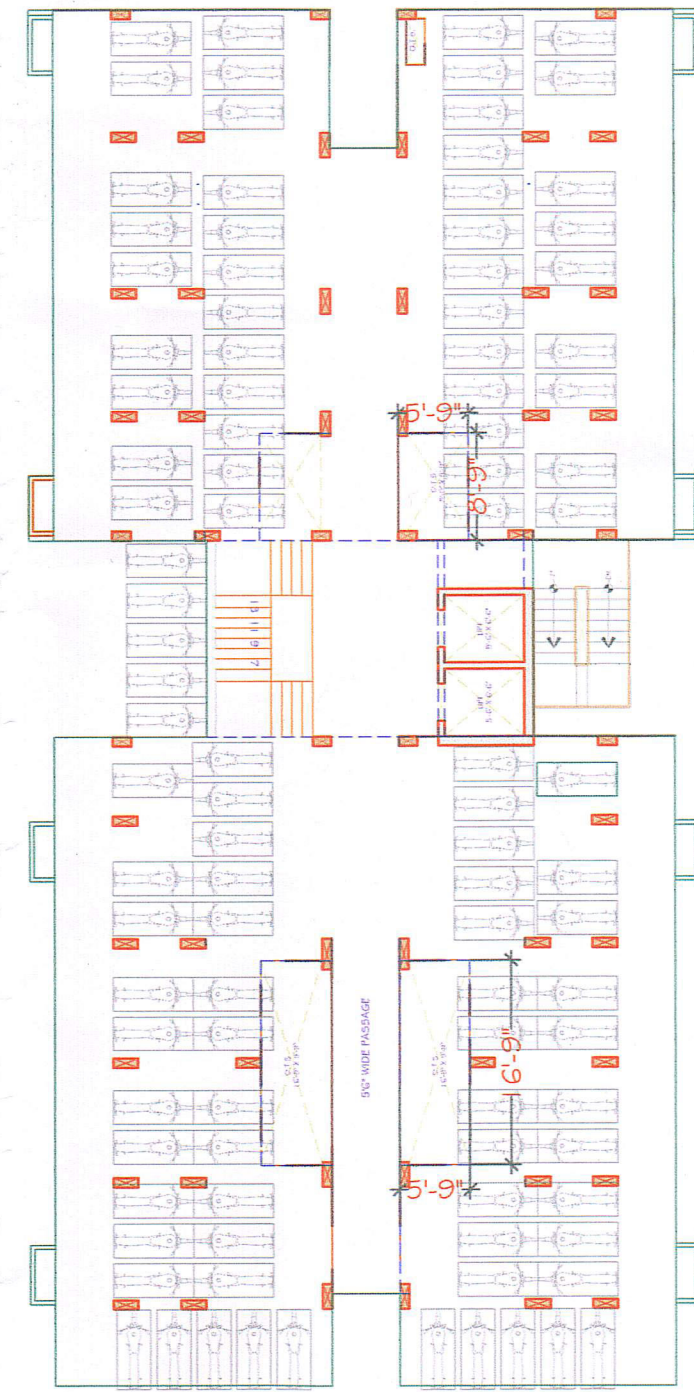

PARKING PLAN

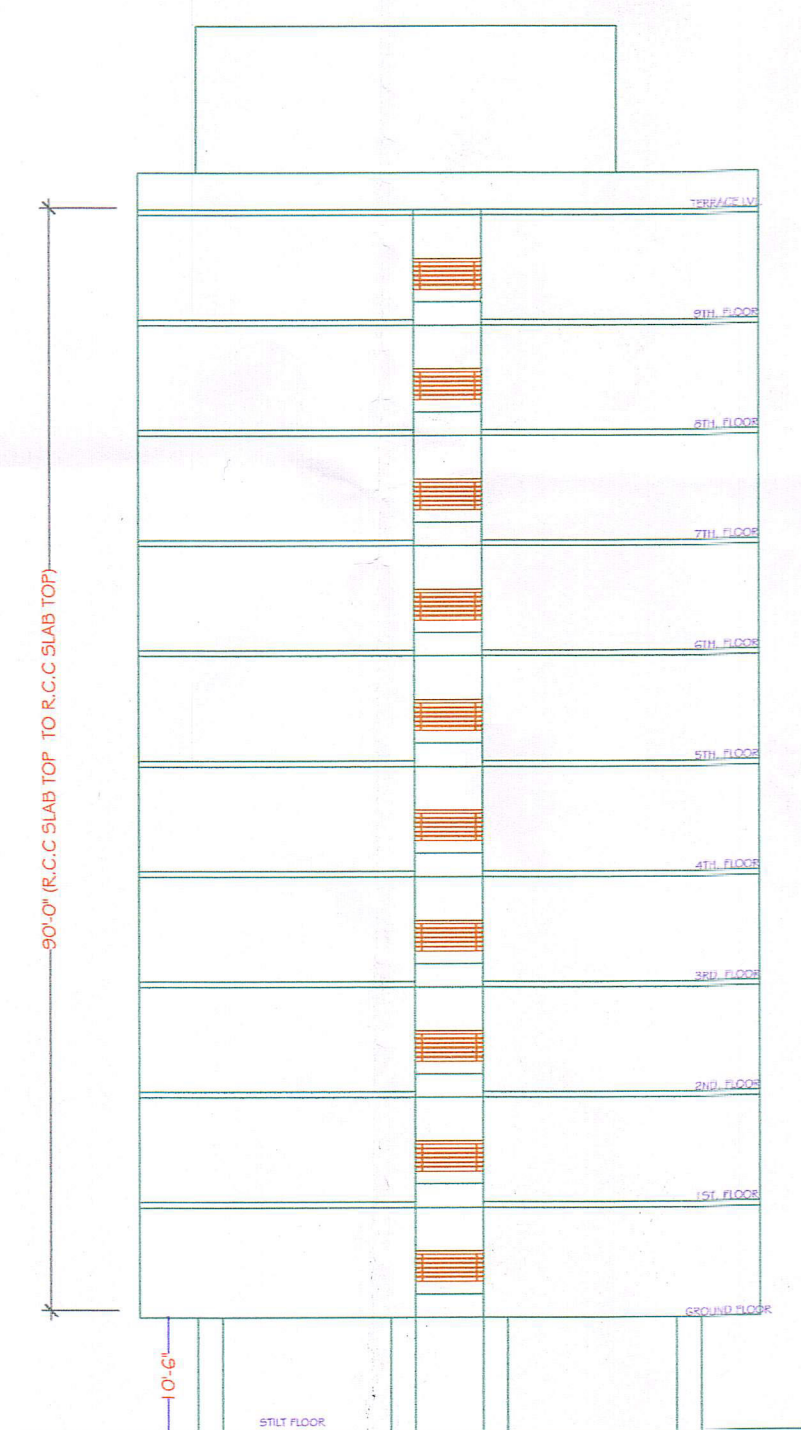


SIDE ELEVATION

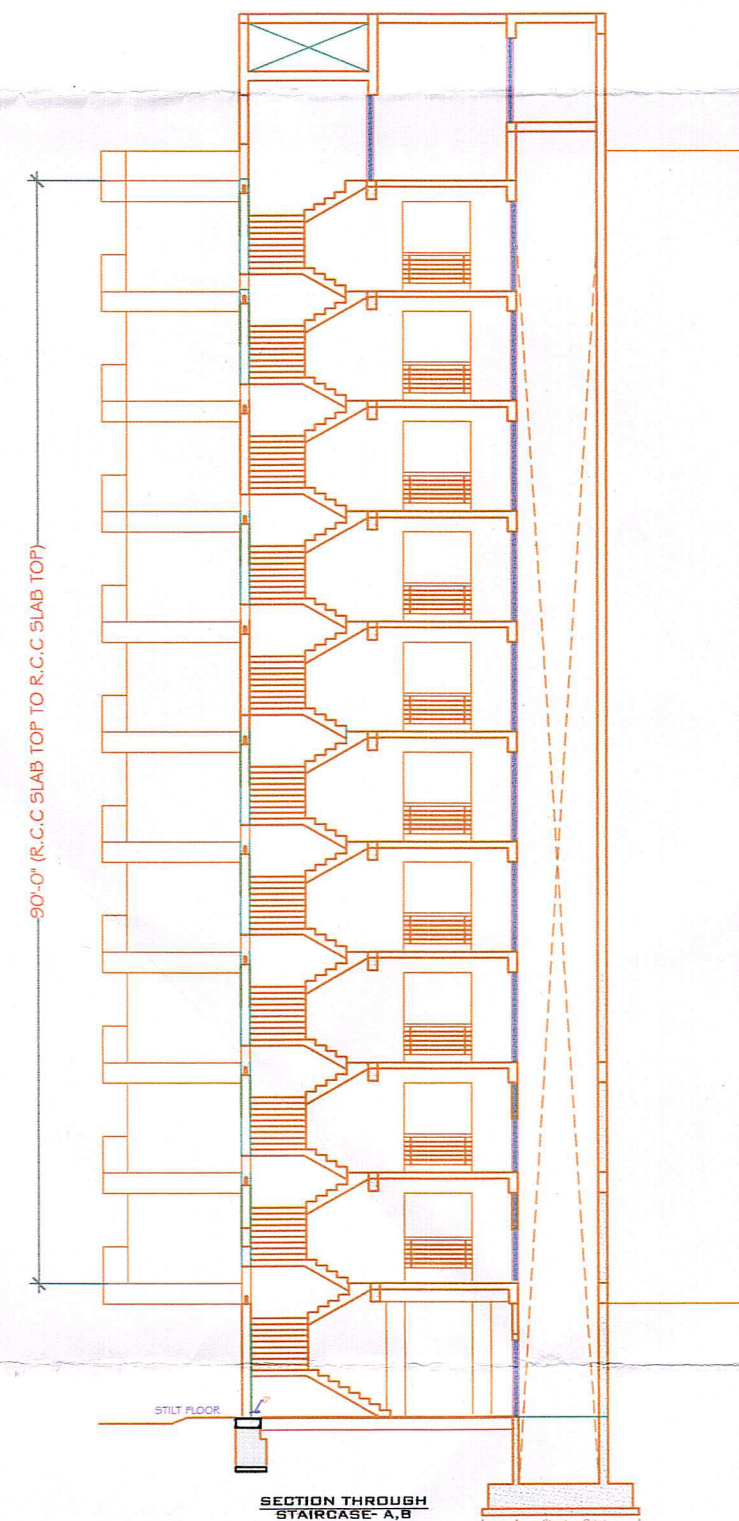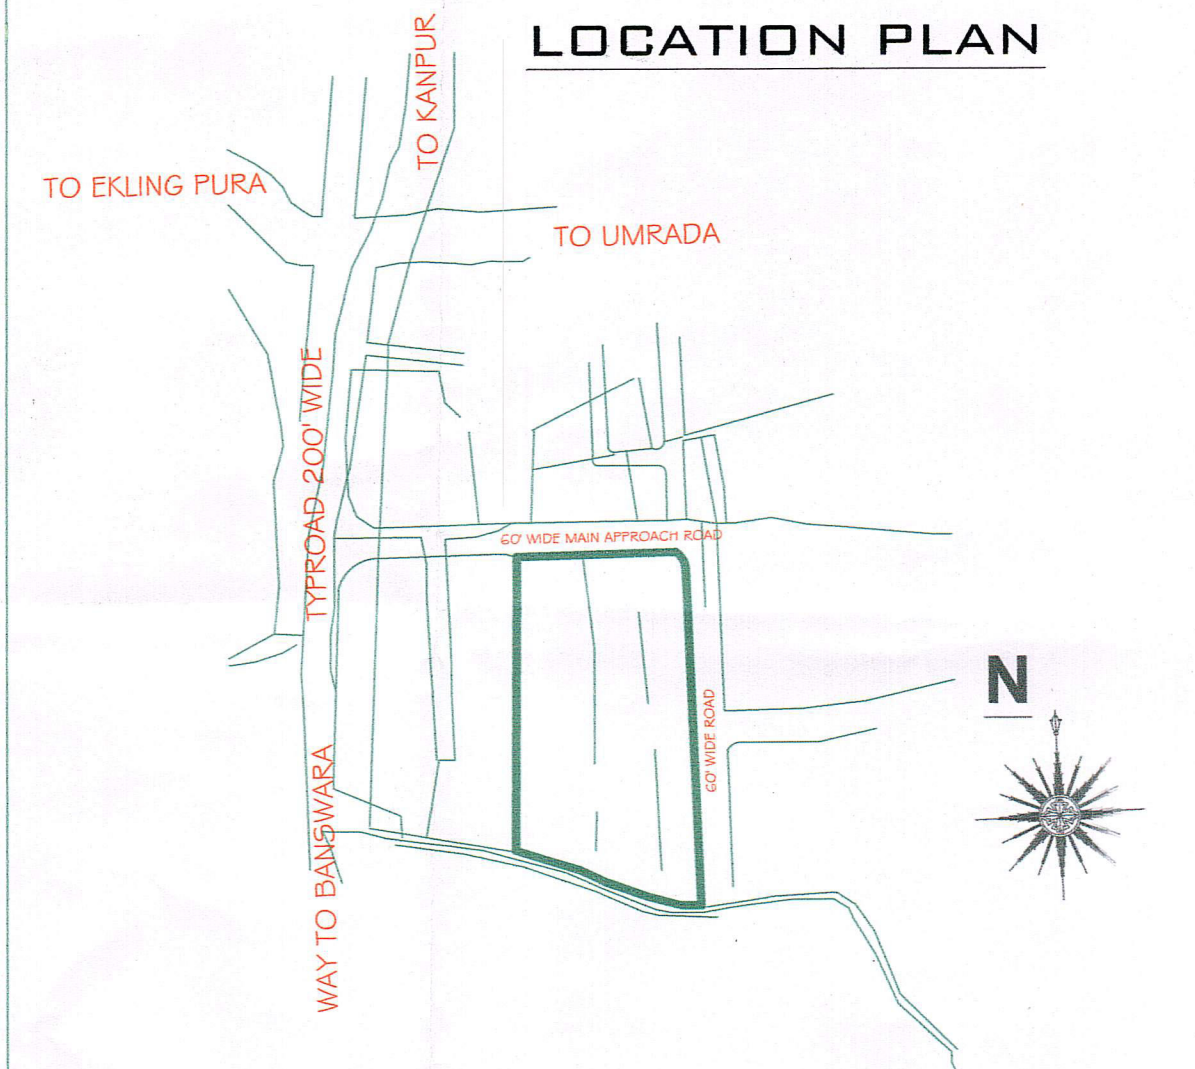

SECTION THROUGH STAIRCASE



FRONT ELEVATION

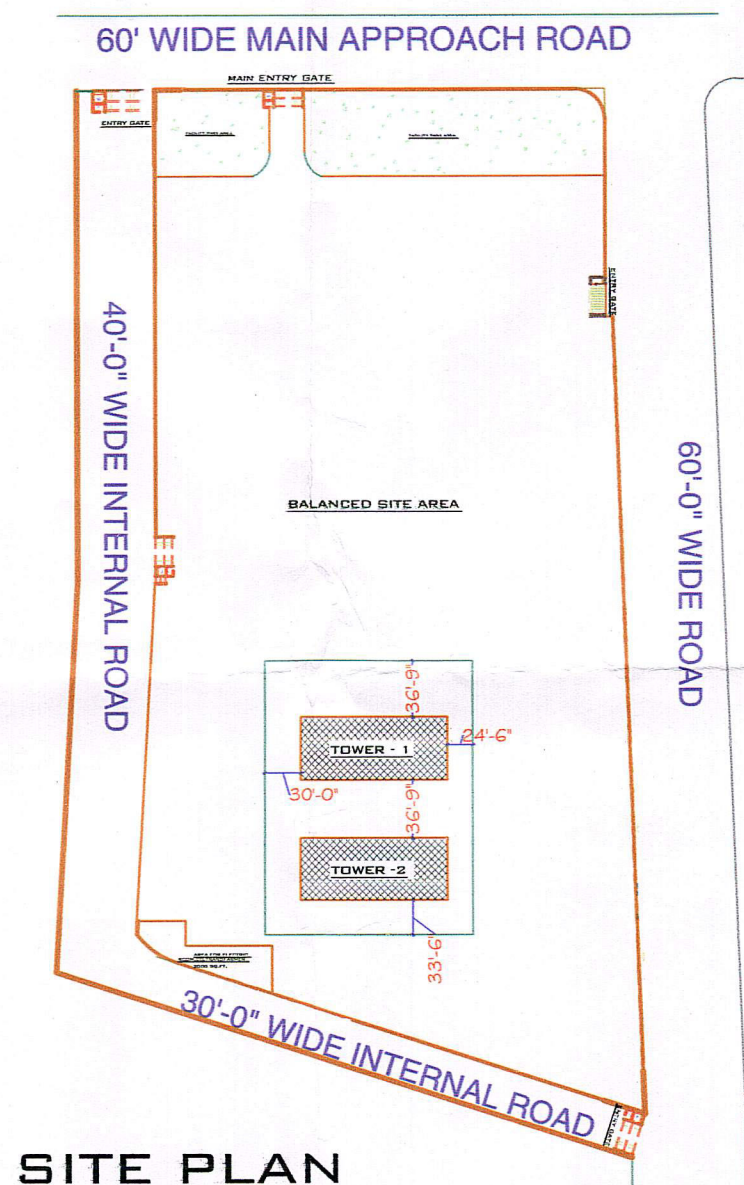


SITE PLAN

TOTAL LAND AREA=279932.00 SQ.FT.

REVISED SUBMISSION DRAWINGS OF
TOWER 1 & 2 AT RESIDENTIAL
APARTMENT FOR KAJRI MINERALS
PVT.LTD. ARAJI NO:2815
MEEN,³⁶¹³₂₈₁₅, 2B16, 2B17
³⁶²⁴₂₈₁₈, 2818 MEEN VILLAGE
KALADWAS, UDAIPUR

SECTION THROUGH STAIRCASE

शुद्ध के दिनांक 8/11/16 के शुद्ध के पत्रावलि/सही
नसे के अधिकारी से दोष के दिनांक 28/1/16
के प्रमाण दिनांक 10 दशक फोरट
सुरपंच
ग्राम पंचायत-कलडवास
पं.स. गिवां, जिला-उदयपुर

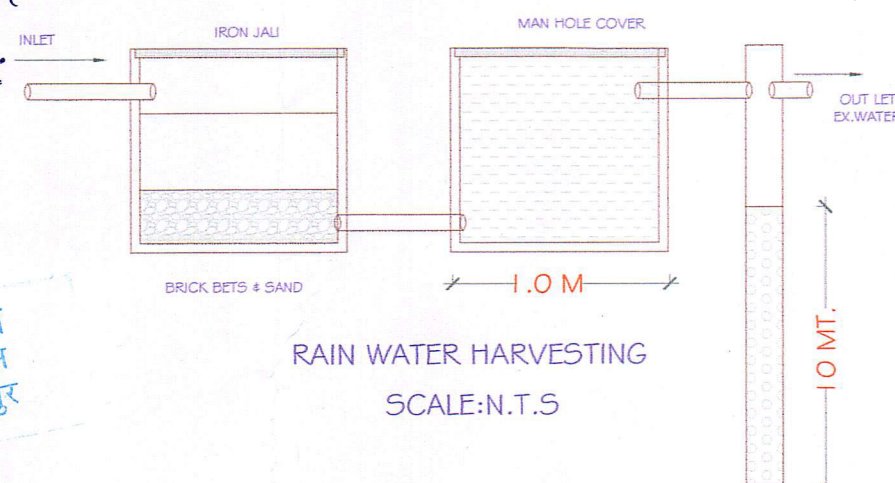

TOWER - 1

TYPICAL FLOOR SLAB AREA=4970.76 SQ.FT.
MUMTY/MACHINE ROOM/WATER TANK AREA=950.00 SQ.FT.
TOTAL SLAB AREA=5920.76 SQ.FT.

TOWER - 2

TYPICAL FLOOR SLAB AREA=4970.76 SQ.FT.
MUMTY/MACHINE ROOM/WATER TANK AREA=950.00 SQ.FT.
TOTAL SLAB AREA=5920.76 SQ.FT.

TOTAL SLAB AREA=TOWER 4+5
TOTAL SLAB AREA=11841.52 SQ.FT.

DRAWN BY:-

PANNA LAL

DATE:-17/6/2016

ARCHITECT

Sunil Kumar
B. Arch. MCA
CA/06/38311

OWNER

For Kajri Minerals Pvt. Ltd.
Director

कार्यालय ग्राम पंचायत, कलड़वास

पंचायत समिति-गिर्वा, जिला-उदयपुर

क्रमांक :- / १७५५ / शुद्धि पत्र / २०१६-१७ / १३९

दिनांक : २३/११/१७


श्रीमान्

—: शुद्धि पत्र :—



प्राप्ति कजरी मिगरल्स प्रा. लि. उदयपुर (राज.)
द्वारा प्रस्तुत कुछ मैजिला भवन निर्माण हेतु के सभी नक़्शे
जिन्हें ग्राम पंचायत, कलड़वास, उदयपुर द्वारा पारित
प्रस्ताव क्रमांक ५ दिनांक ०८.११.२०१२ को नियमानुसार पास
किया गया तथा प्राप्ति को दी गई पास सभी नक़्शे की
प्रति में सहवन से पारित प्रस्ताव की दिनांक २१.१०.२०१२
लिख दी गई है, जबकि सही दिनांक ०८.११.२०१२ है।
अतः प्राप्ति को दिये गये पास सभी नक़्शे में
नक़्शा पास करने की दिनांक २१.१०.२०१२ की जगह
०८.११.२०१२ पढ़ी-माजी व समझी जावै; जो सही एवं
सत्य है।

स्थिति - ग्राम पंचायत कलड़वास


दिनांक - २३/०१/२०१७

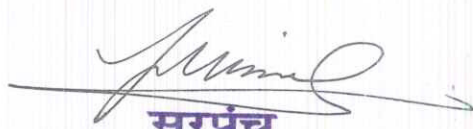
सरपंच
ग्राम पंचायत-कलड़वास
पं.स. गिर्वा, जिला-उदयपुर

ग्राम सेवक पदेन सचिव
ग्राम पंचायत-कलड़वास
पं.स. गिर्वा, जिला-उदयपुर

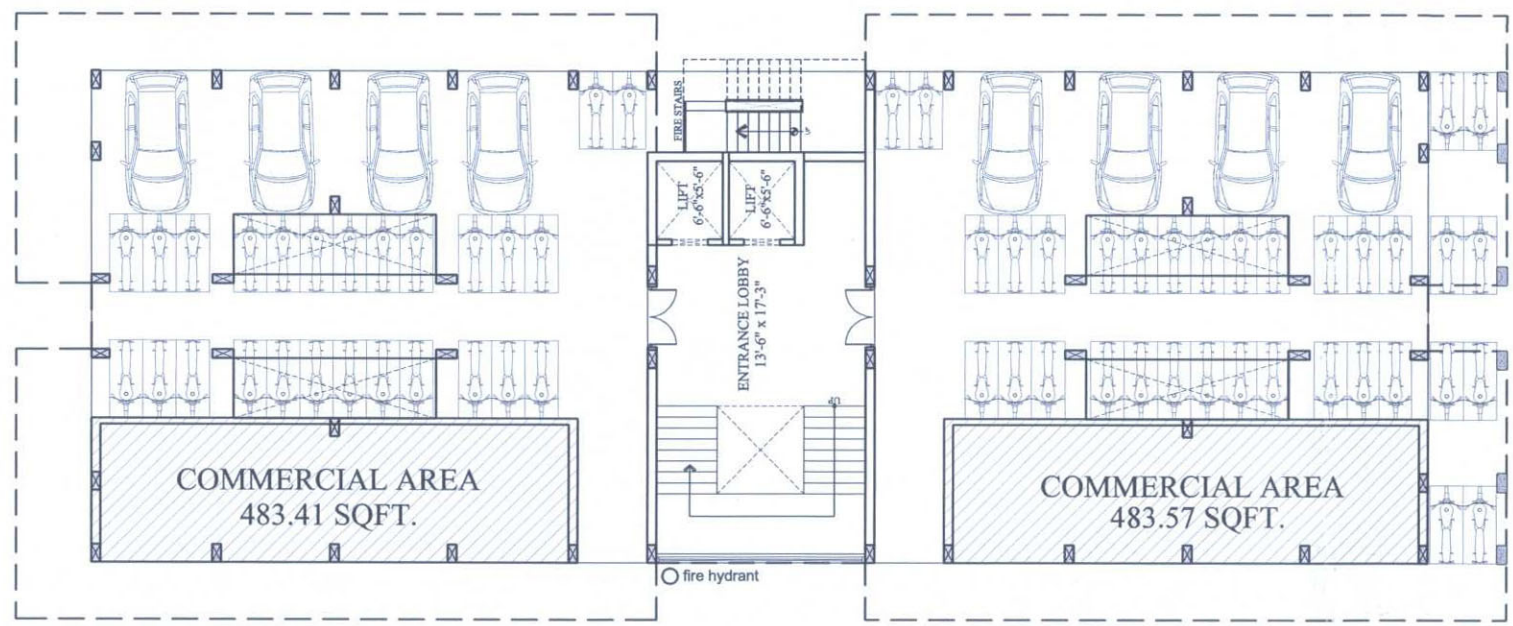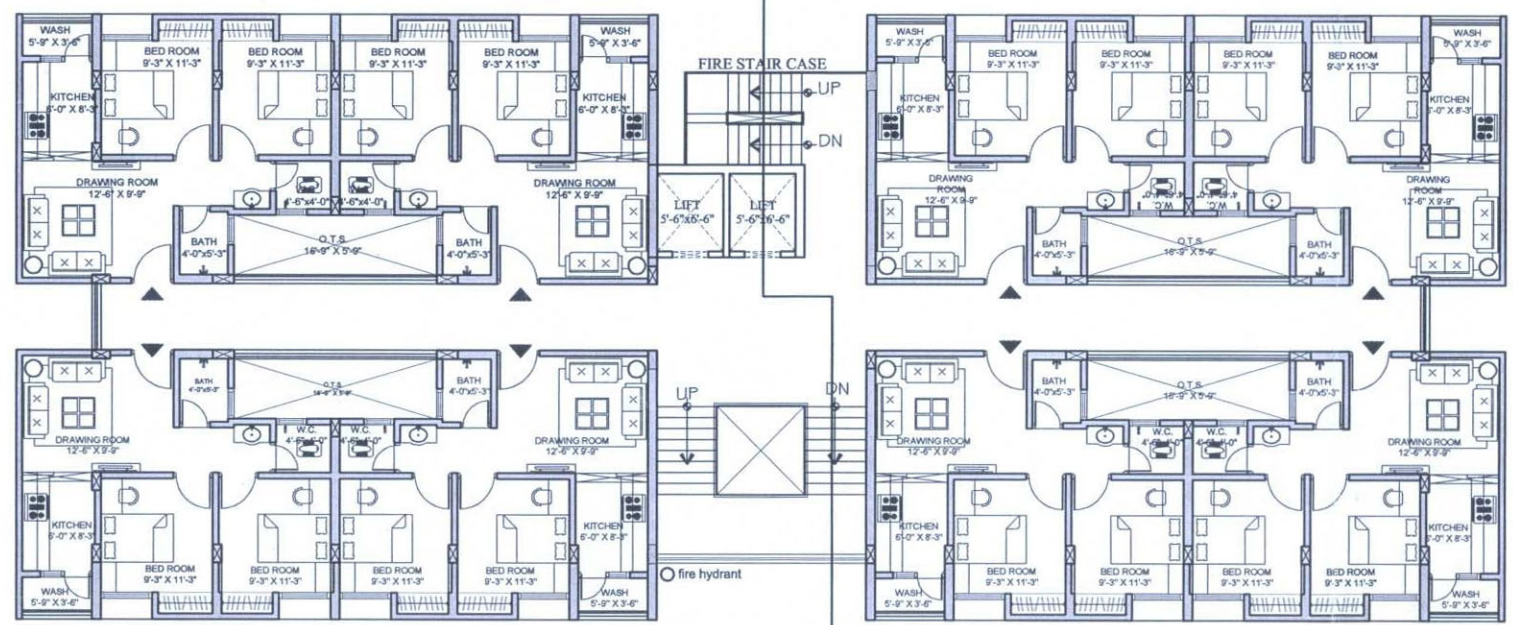



TOWER 1
TYPICAL FLOOR SLAB AREA = 5550.89SQ FT.
MUMTY / MACHINE ROOM / WATER TANK SLAB AREA = 1246 SQ FT

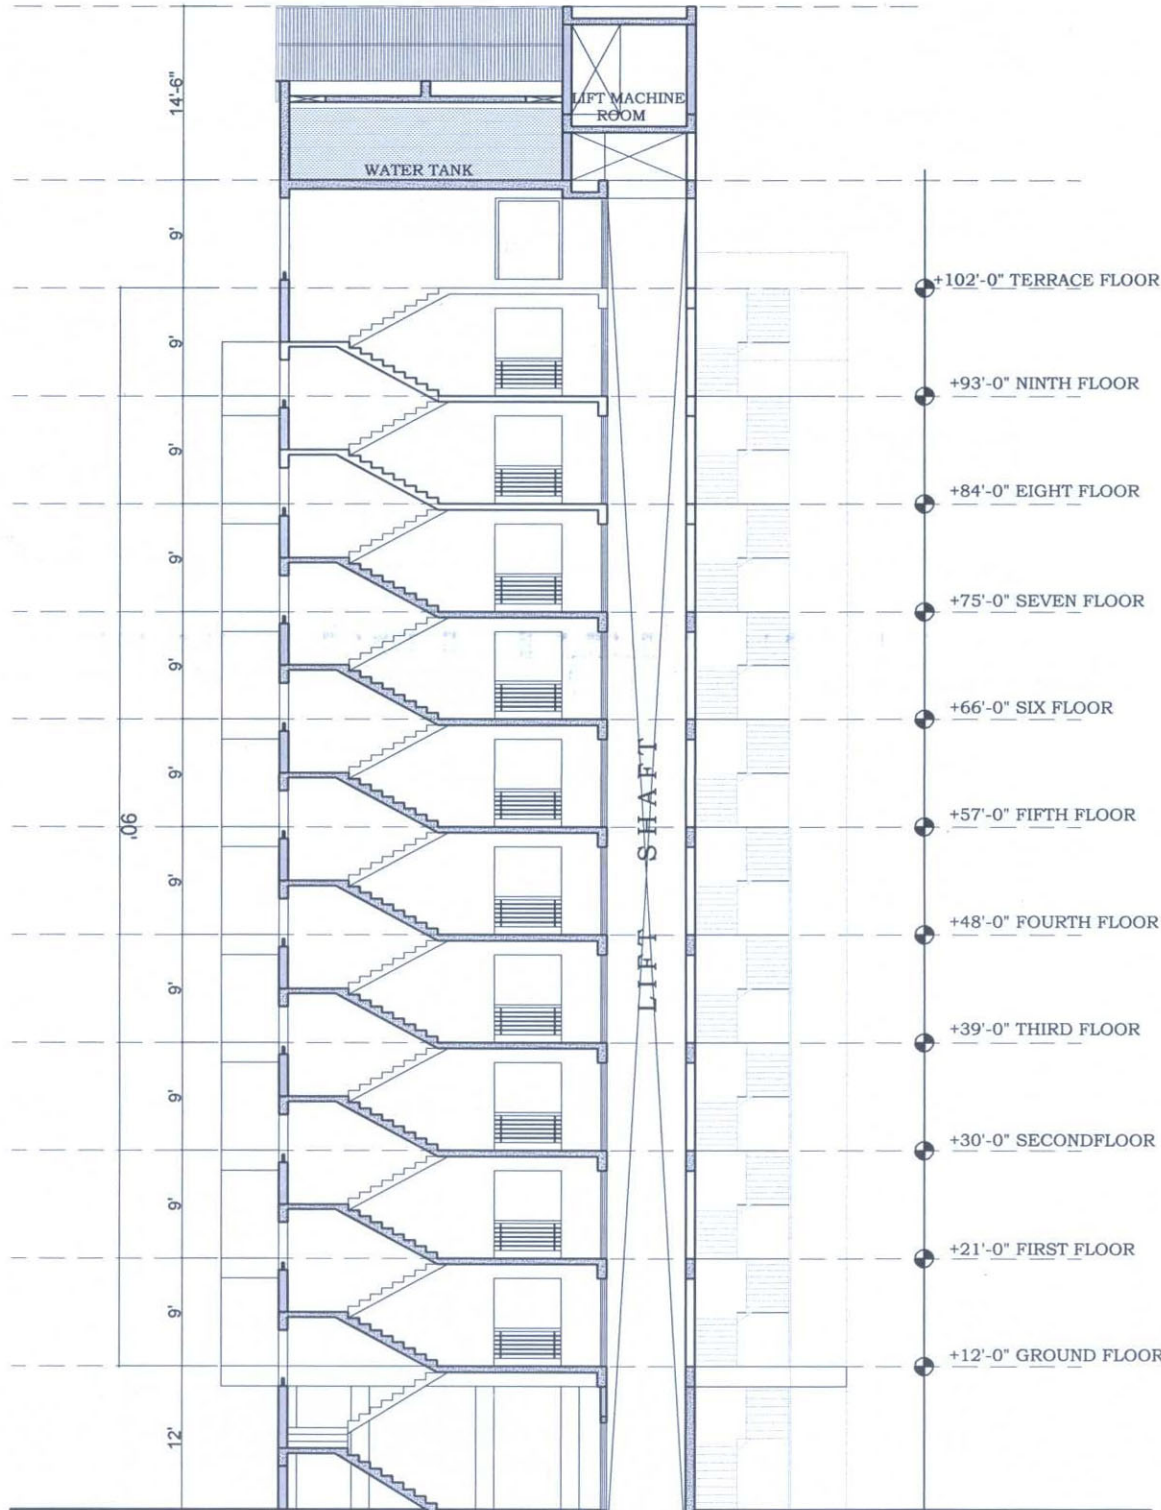


SECTION AT BB



FRONT ELEVATION
TOWER 1

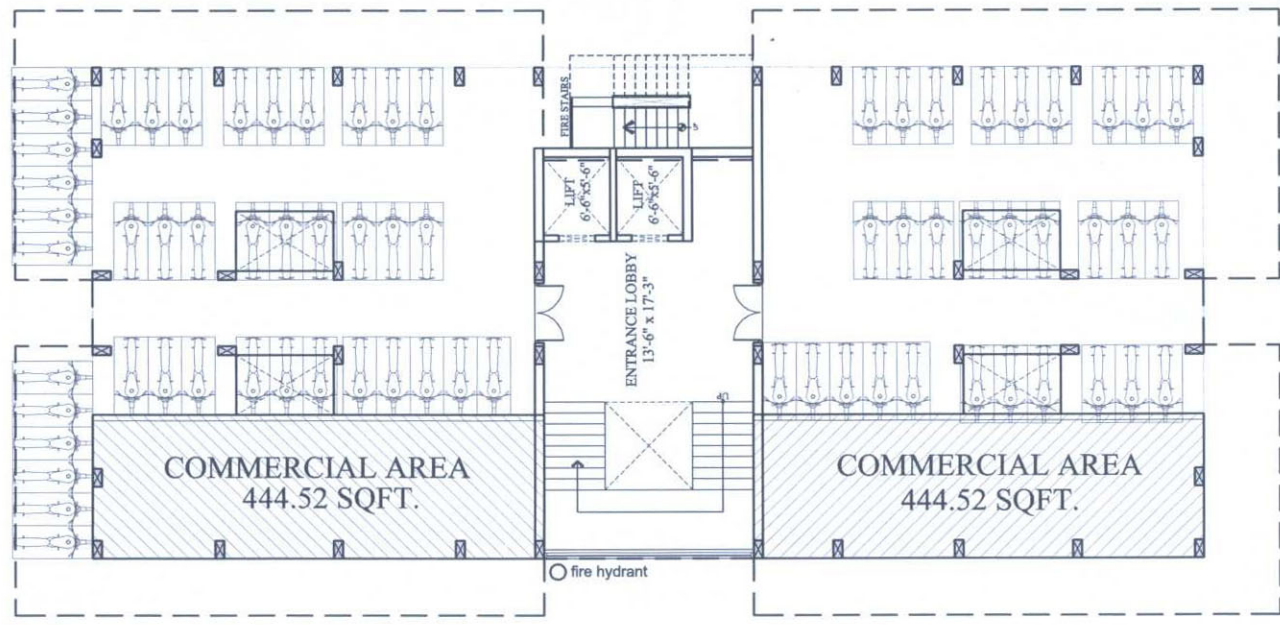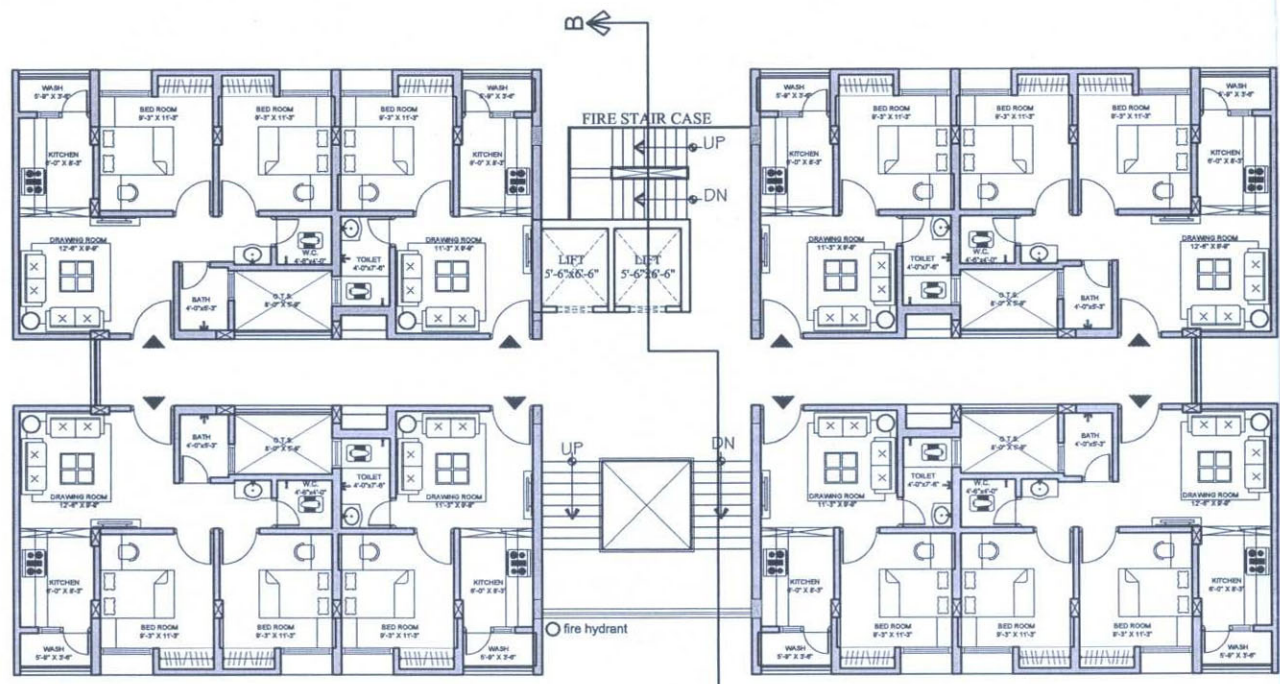



TOWER 3
TYPICAL FLOOR SLAB AREA = 4873.00 SQ FT
MUMTY / MACHINE ROOM / WATER TANK SLAB AREA = 1246 SQ FT

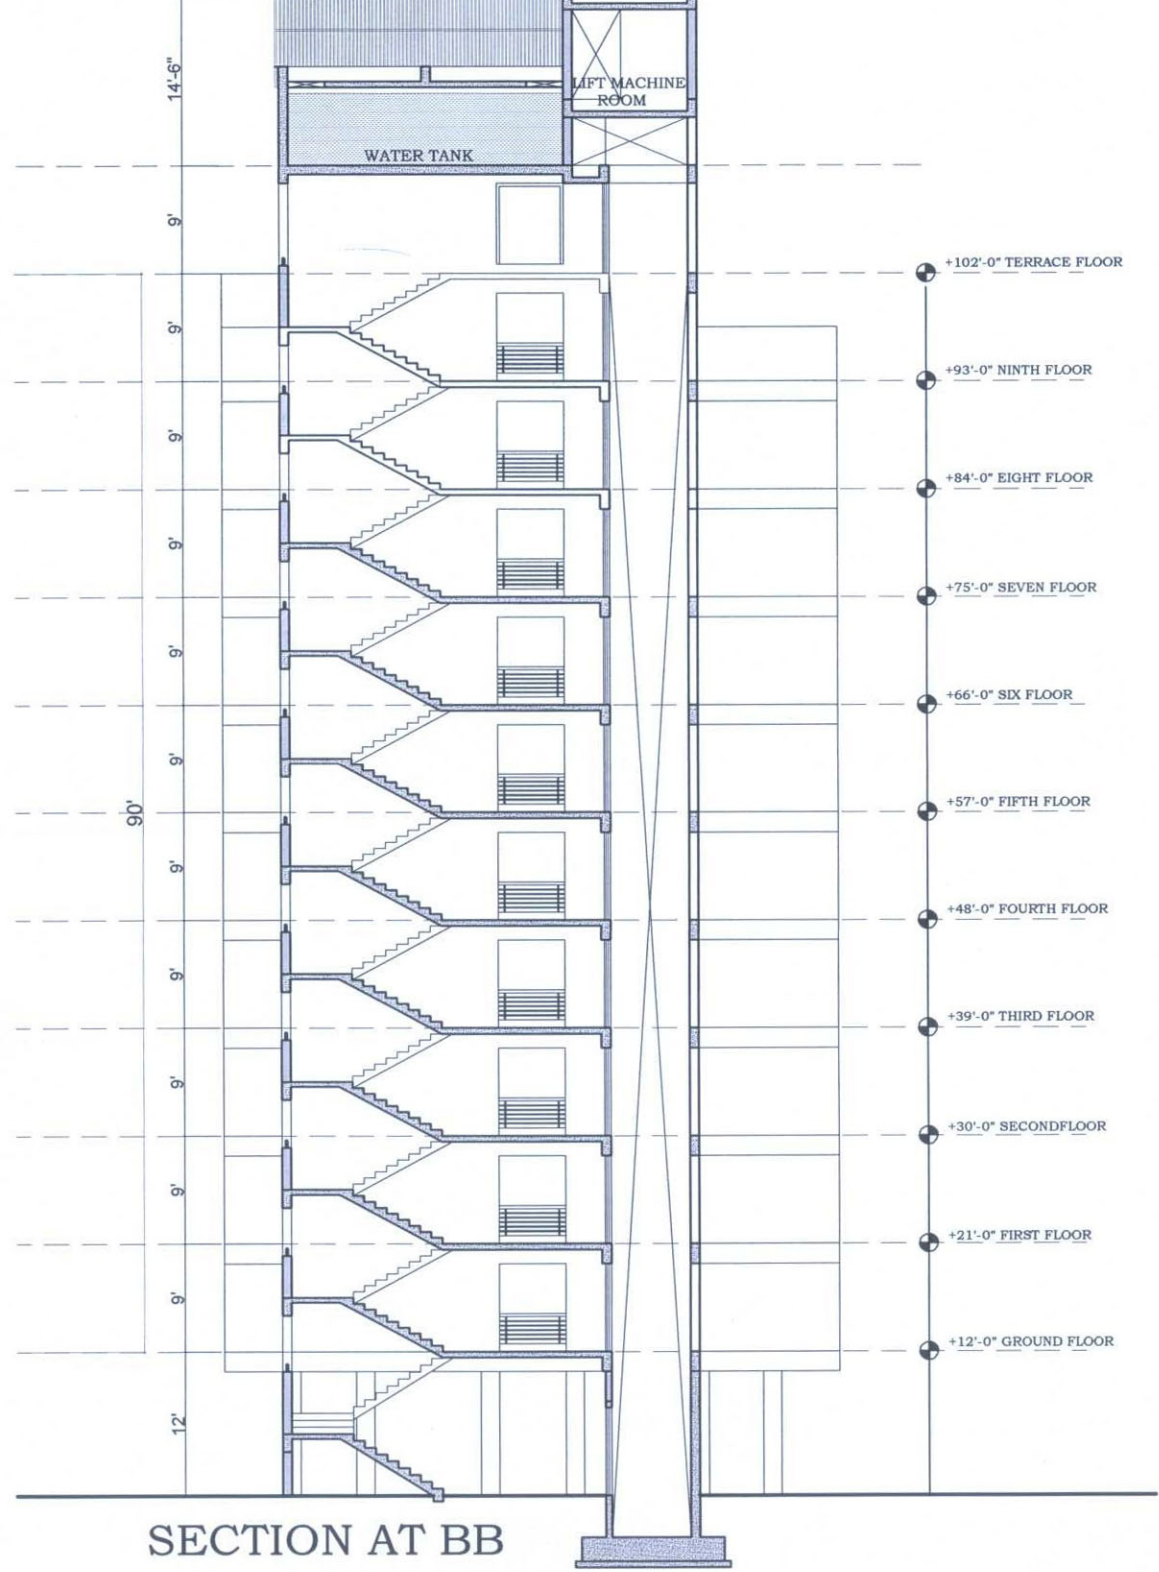


SECTION AT BB



LOCATION PLAN

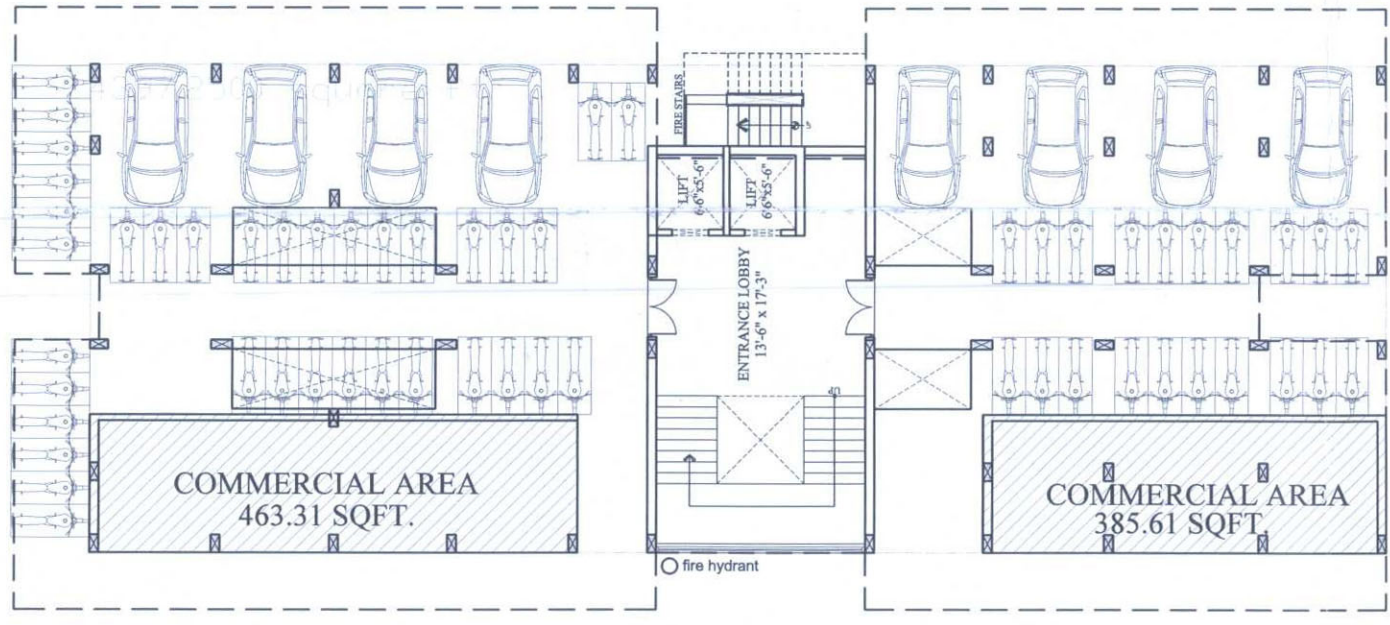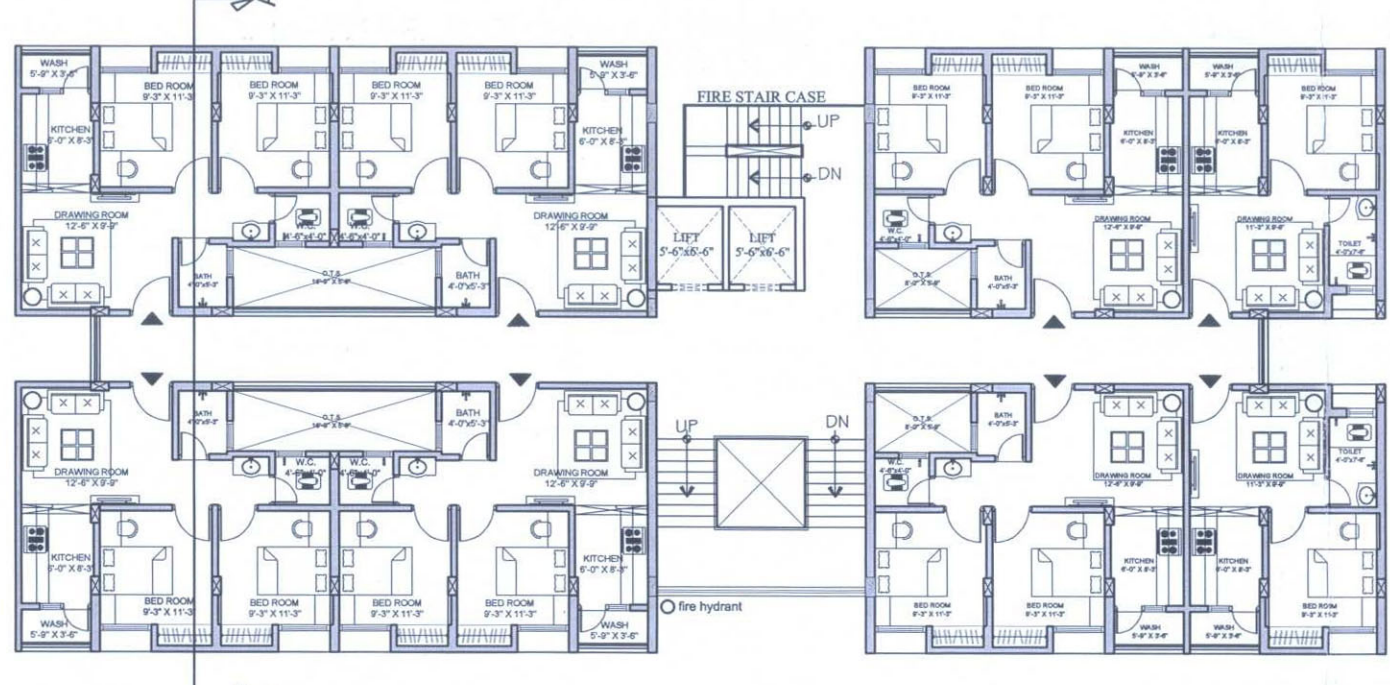

TOWER 2
TYPICAL FLOOR SLAB AREA = 5168.90 SQ FT
MUMTY / MACHINE ROOM / WATER TANK SLAB AREA = 1246 SQ FT

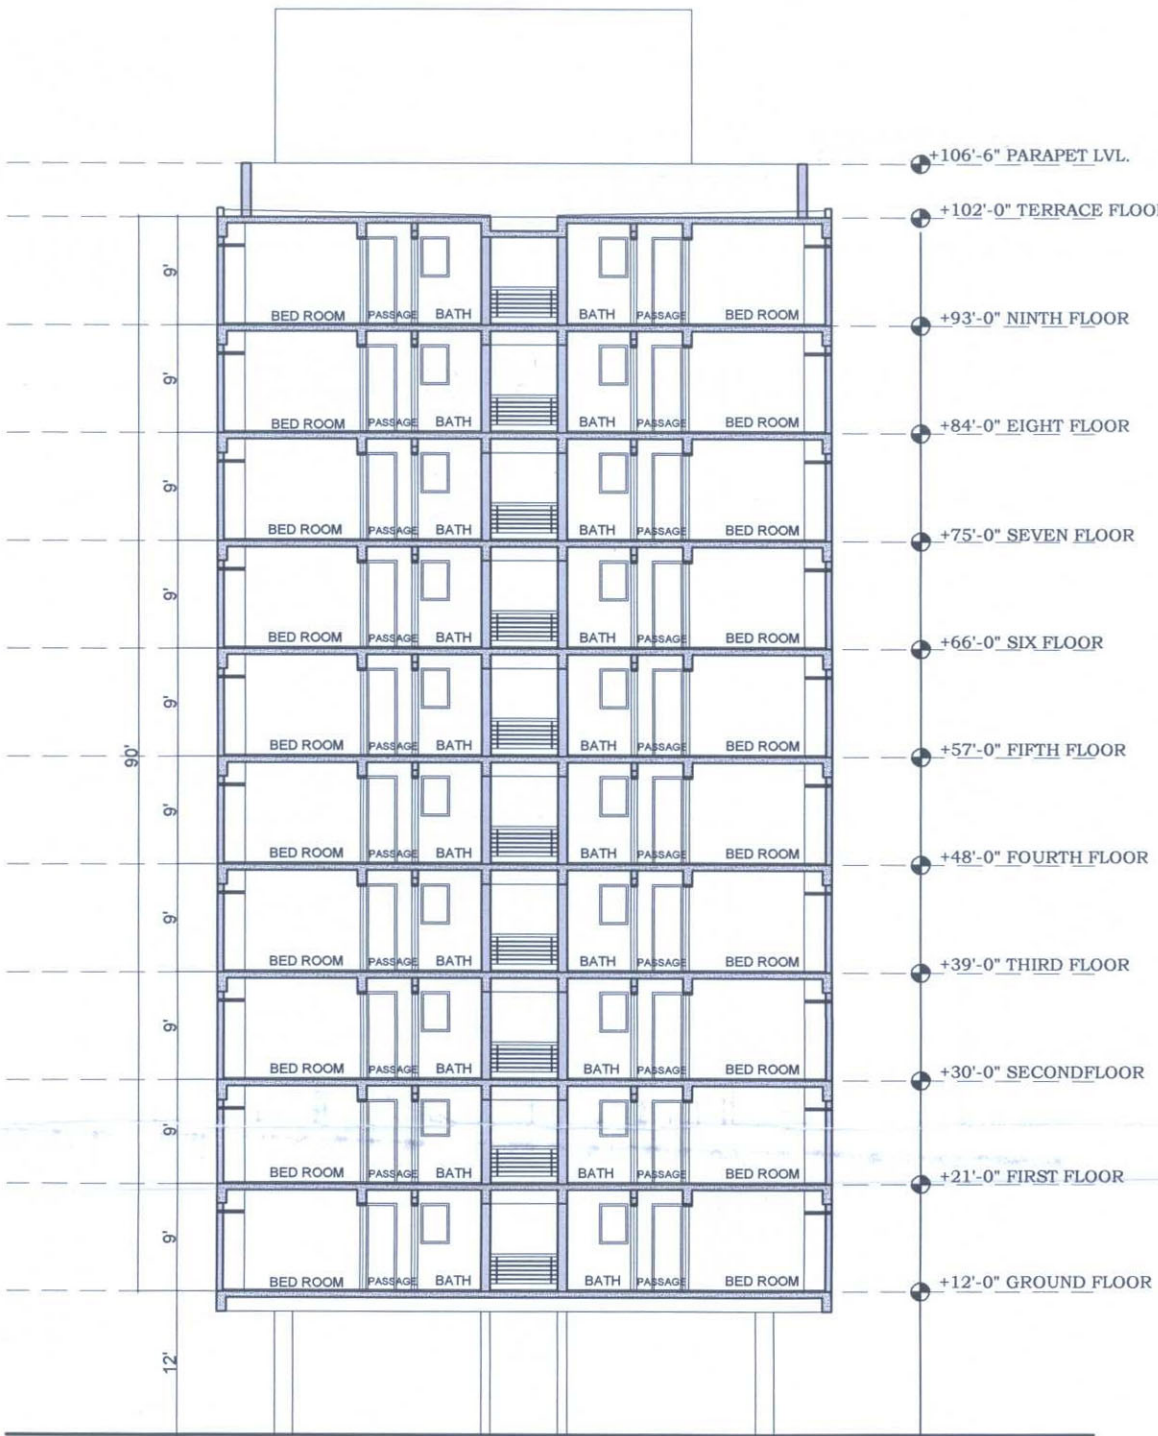


SECTION AT AA



FRONT ELEVATION
TOWER 2




FRONT ELEVATION
TOWER 3

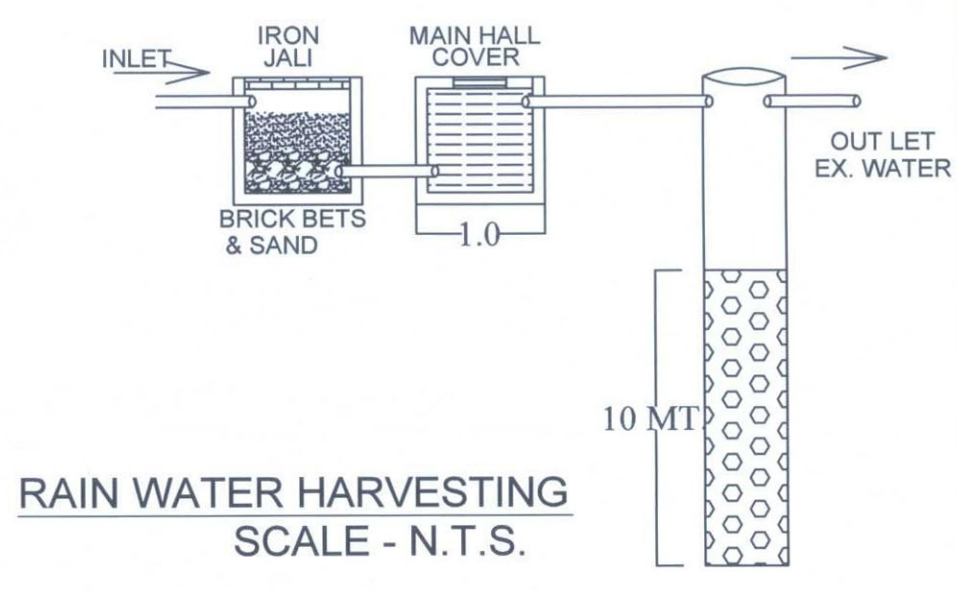

RAIN WATER HARVESTING
SCALE - N.T.S.

TOWER 1	TYPICAL FLOOR SLAB AREA = 5550.89SQ FT.
MUMTY / MACHINE ROOM / WATER TANK SLAB AREA = 1246 SQ FT	TOTAL SLAB AREA = 62,305.79 SQ FT
TOWER 2	TYPICAL FLOOR SLAB AREA = 5168.90 SQ FT
MUMTY / MACHINE ROOM / WATER TANK SLAB AREA = 1246 SQ FT	TOTAL SLAB AREA = 58,103.90 SQ FT
TOWER 3	TYPICAL FLOOR SLAB AREA = 4873 SQ FT
MUMTY / MACHINE ROOM / WATER TANK SLAB AREA = 1246 SQ FT	TOTAL SLAB AREA = 54,849.00 SQ FT
SLAB AREA = TOWER 1 + TOWER 2 + TOWER 3	
TOTAL SLAB AREA = 175255.69 SQ FT	

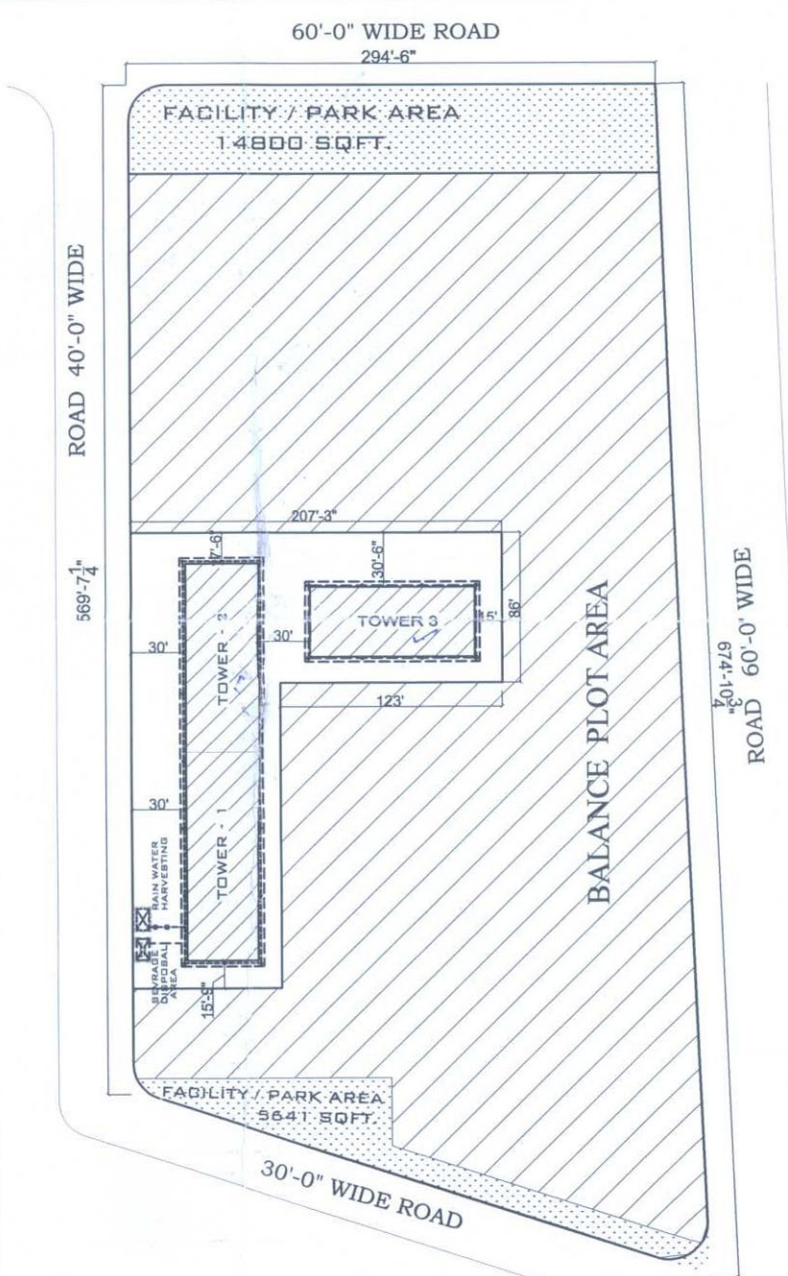

SITE PLAN



TOTAL LAND AREA(100%) :-	279932.00 SQFT.
WORKING PLOT AREA (60 % OF USEFUL LAND AREA) :-	167960.00 SQFT.
ROAD AREA(30%) :-	91531.00 SQFT.
FACILITY / PARK AREA(10%) :-	20441.00 SQFT.

PROPOSED RESIDENTIAL APARTMENT FOR
KAJRI MINERALS PVT.LTD.
ARAJI NO.
2815 MEEN,3613/2815,2816,2817,
3624/2815,2818 MEEN
VILLAGE KALADWAS, UDAIPUR


ARCHITECT:
BANJAY MATHUR & ASSOCIATES

SCALE :- 1"=10'-0"
DRG. NAME:- SUBMISSION DWG.
DATE :- 10.11.2012
DELT BY:- SAURABH DOSI
KAJRI MINERALS PVT. LTD.
DIRECTOR


बहुमंजिला भवन निर्माण हेतु प्रस्तुत नक्शा प्लान
को ग्राम पंचायत के सर्वे समेत प्रस्ताव संख्या
4 दिनांक 21.10.2012 के अवधि में उक्त प्लान
का अनुमोदन के निर्माण कार्य हेतु स्वीकृत
ग्राम सेवक पद के सचिव
ग्राम पंचायत कलड़वास
पं.स. गिर्वा, जि.-उदयपुर (राज.)
सरपंच
ग्राम पंचायत कलड़वास
पं.स. गिर्वा, जिला-उदयपुर

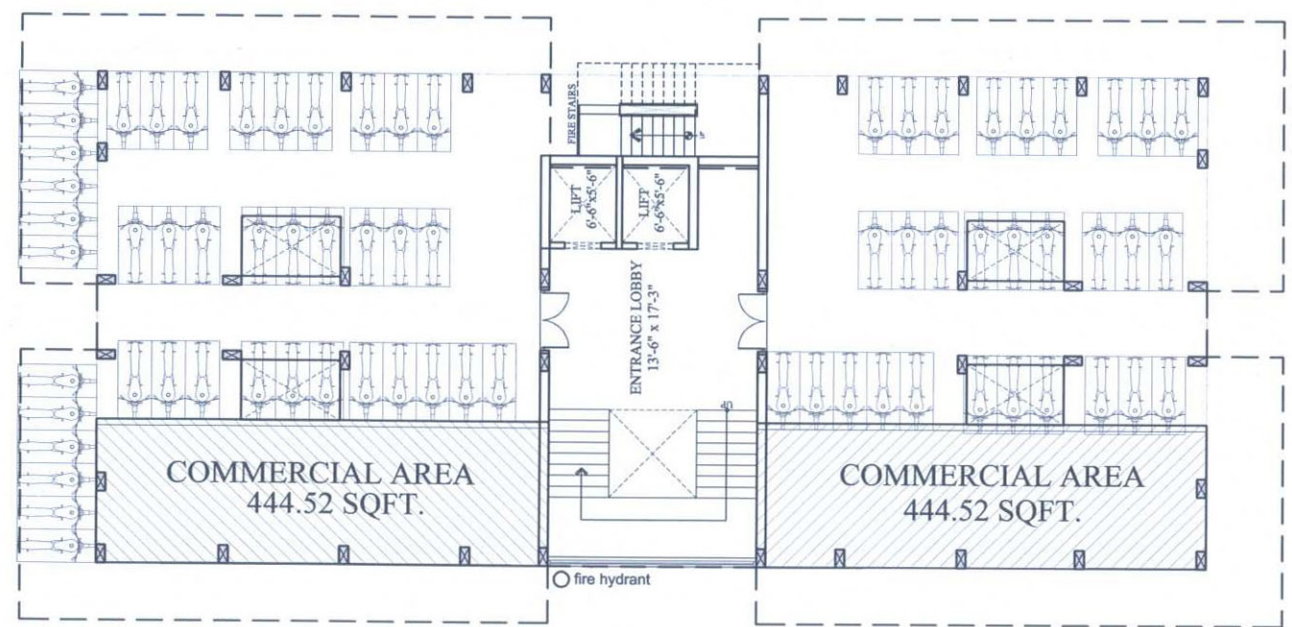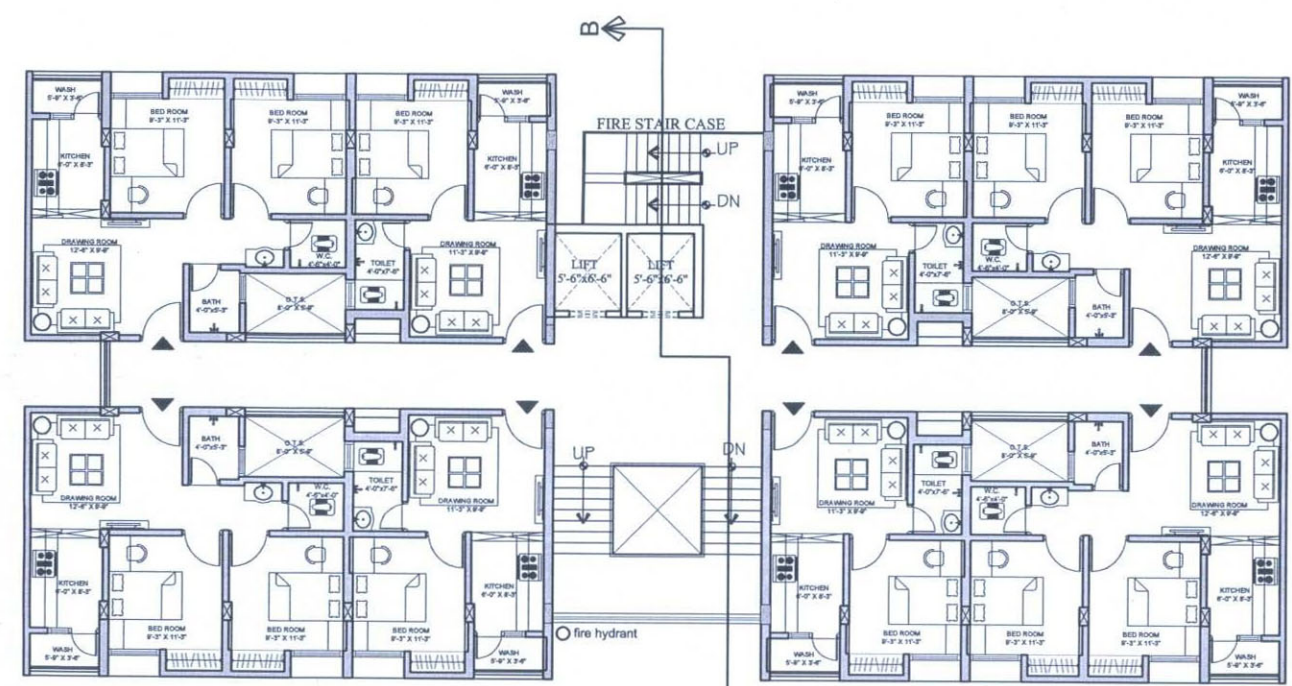



TOWER 1
TYPICAL FLOOR SLAB AREA = 4873.00 SQ FT
MUMTY / MACHINE ROOM / WATER TANK SLAB AREA = 1246 SQ FT

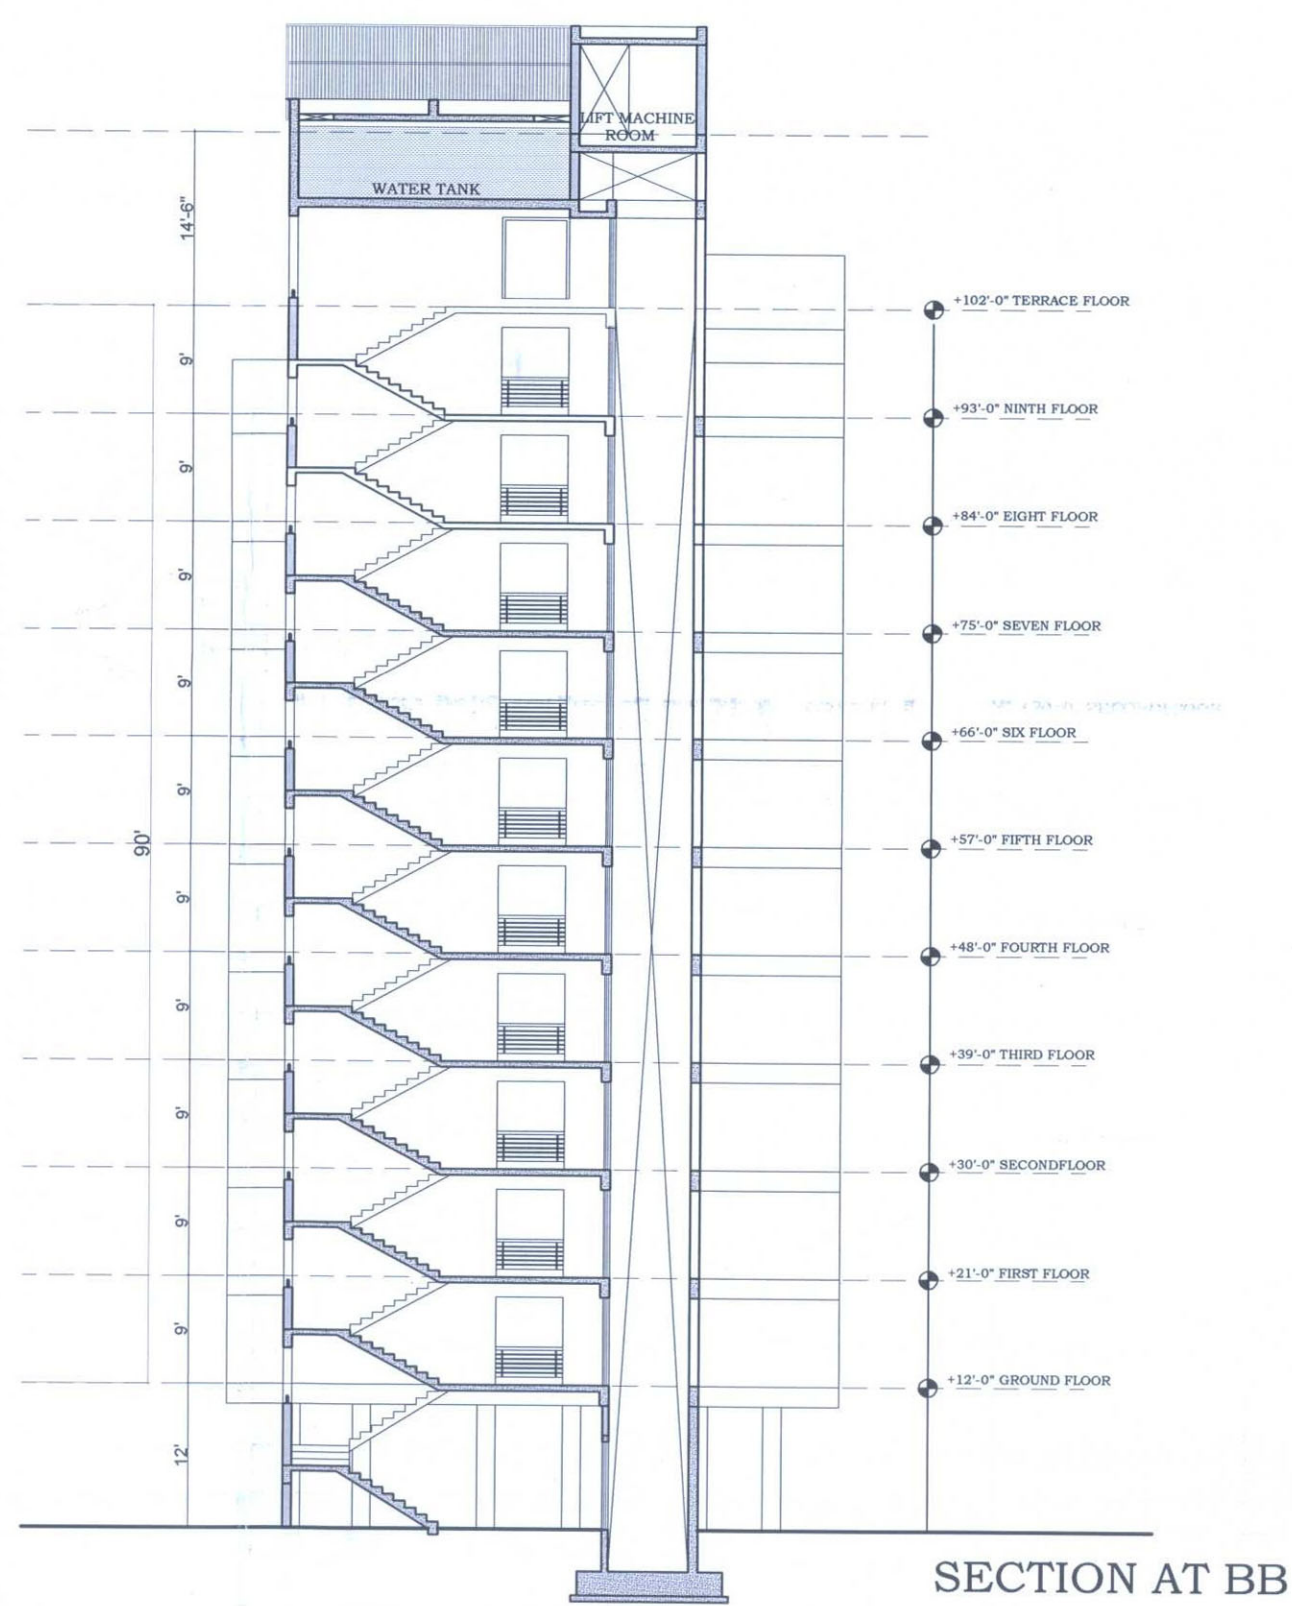


SECTION AT BB

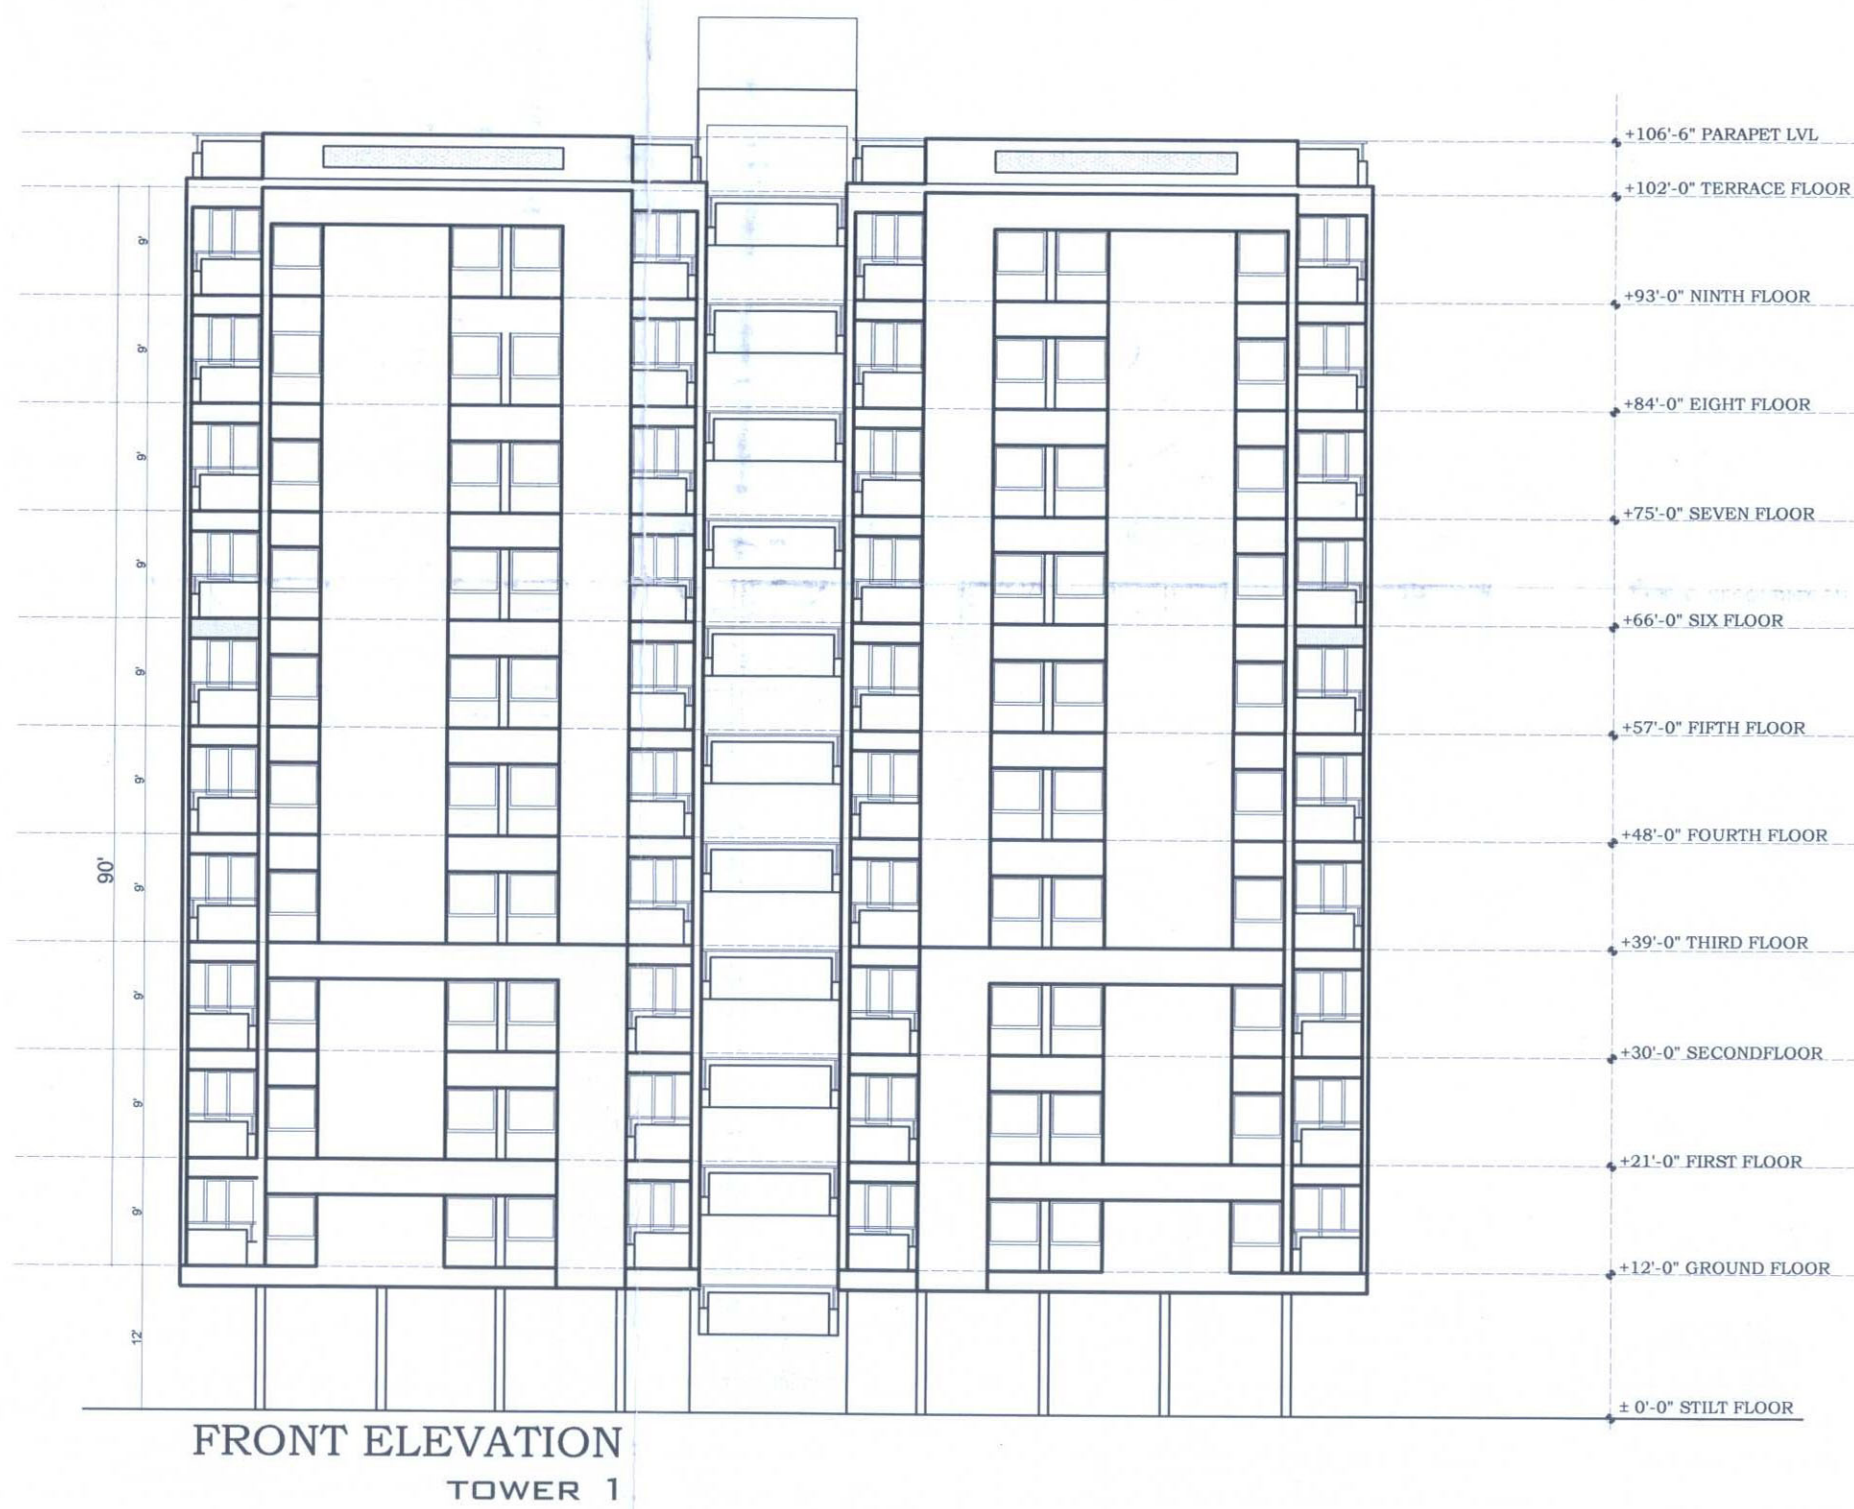

FRONT ELEVATION
TOWER 1

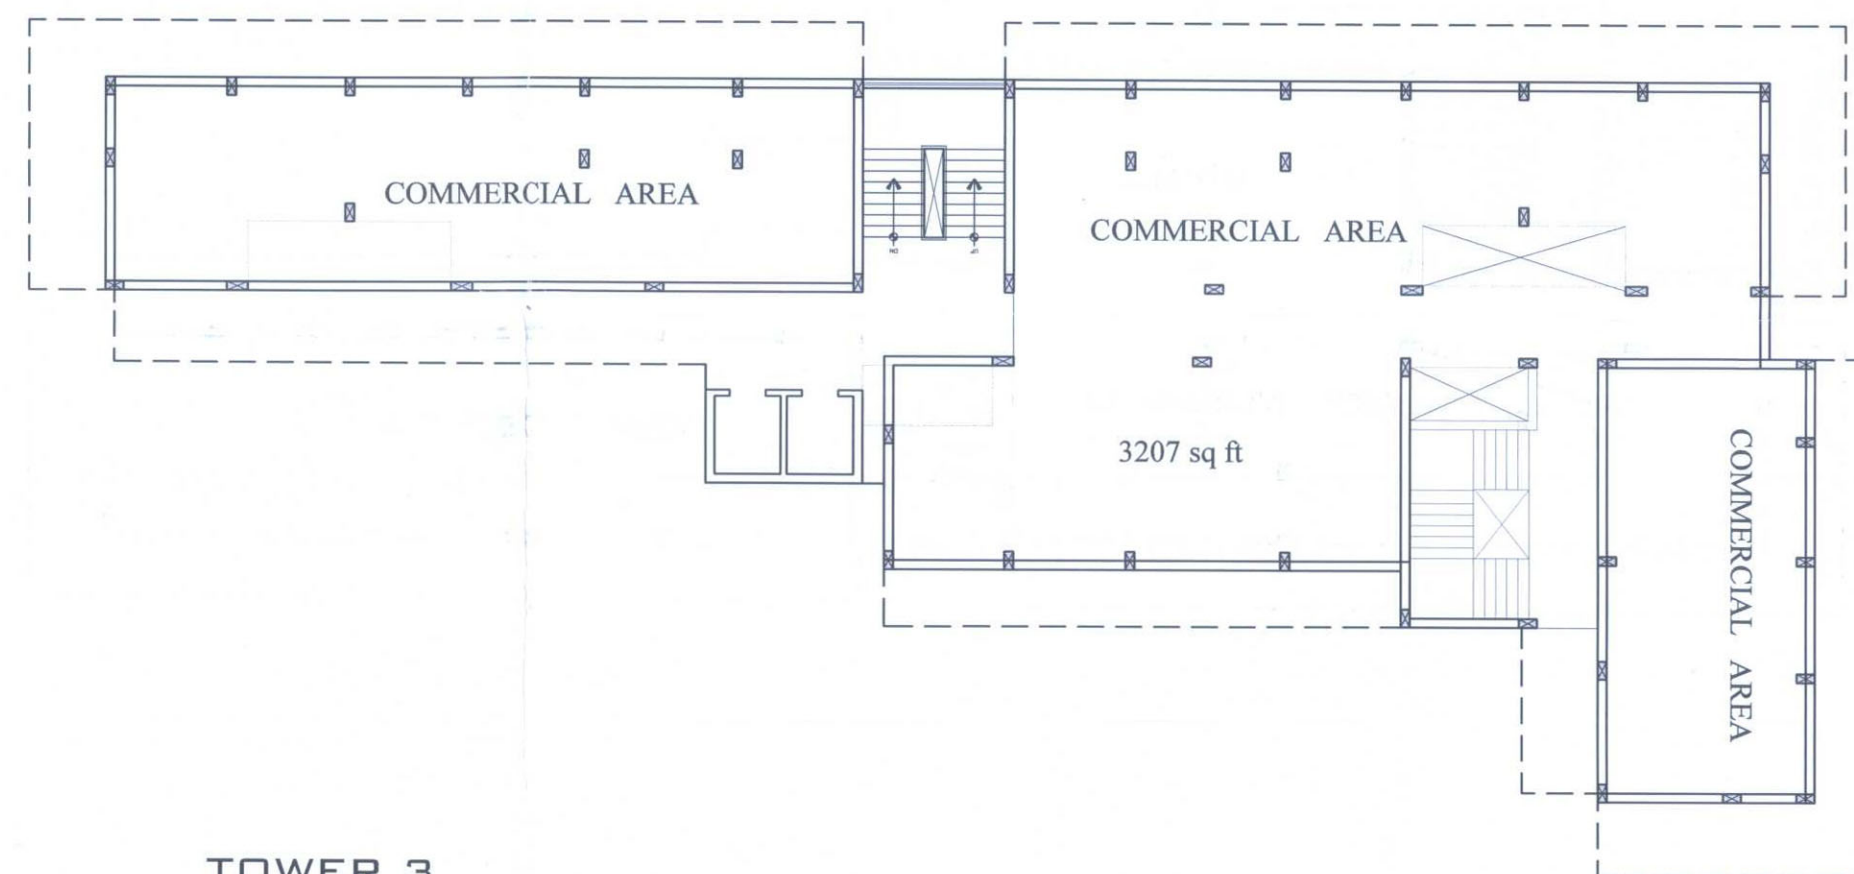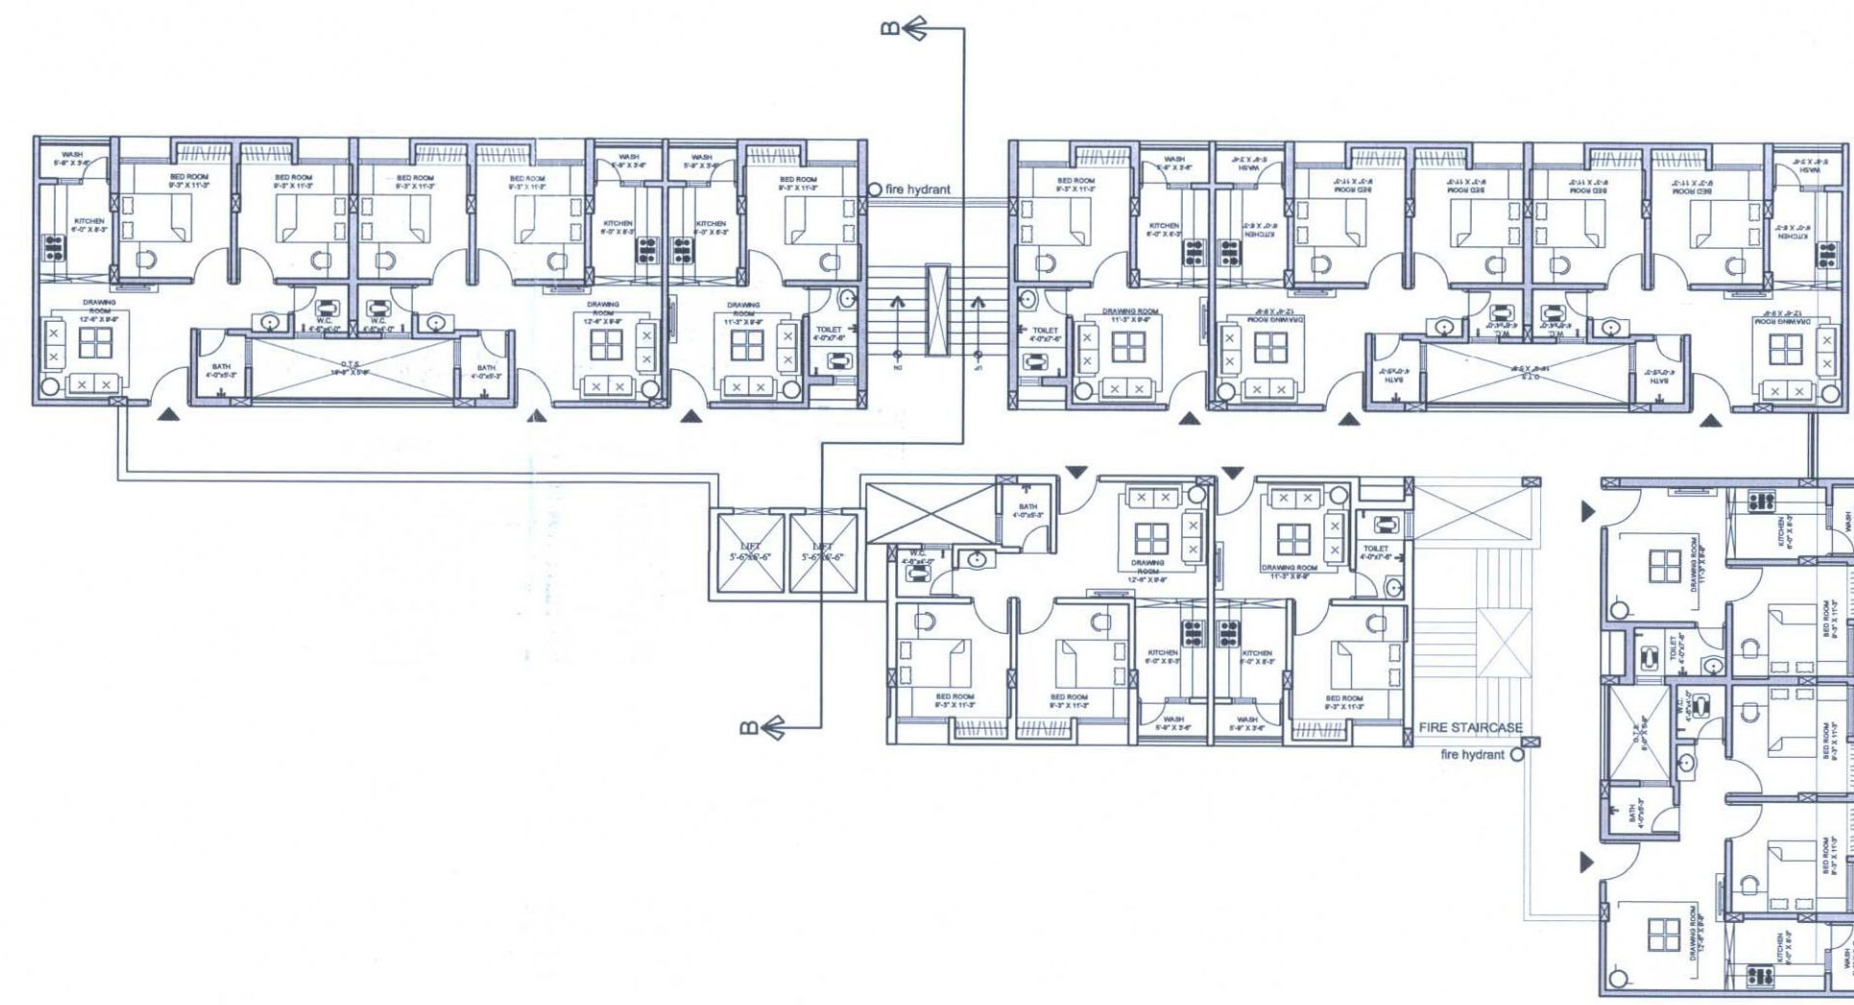

TOWER 3
TYPICAL FLOOR SLAB AREA = 6286.67 SQ FT
MUMTY / MACHINE ROOM / WATER TANK SLAB AREA = 950 SQ FT

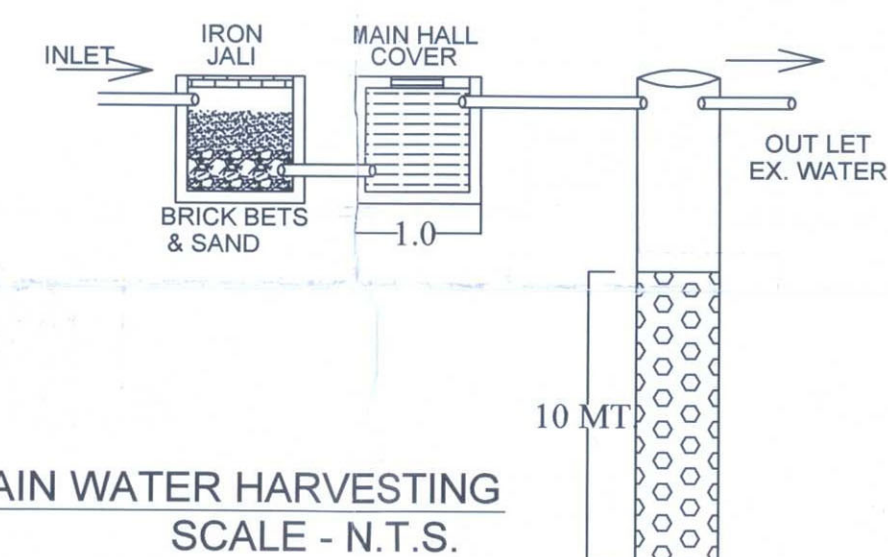



RAIN WATER HARVESTING
SCALE - N.T.S.

बुद्धमंजिला भवन निर्माण हेतु प्रस्तुत नक्शा प्लान को ग्राम पंचायत के सर्व सम्मत प्रस्ताव संस्था 4 दिनांक 21.10.2012 के अवसर पर उक्त प्लान का अनुमोदन कर निर्माण कार्य हेतु स्वीकृति प्रदान की जाती है।


ग्राम पंचायत के अध्यक्ष
ग्राम पंचायत के सदस्य
ग्राम पंचायत के सदस्य



FRONT ELEVATION
TOWER 3

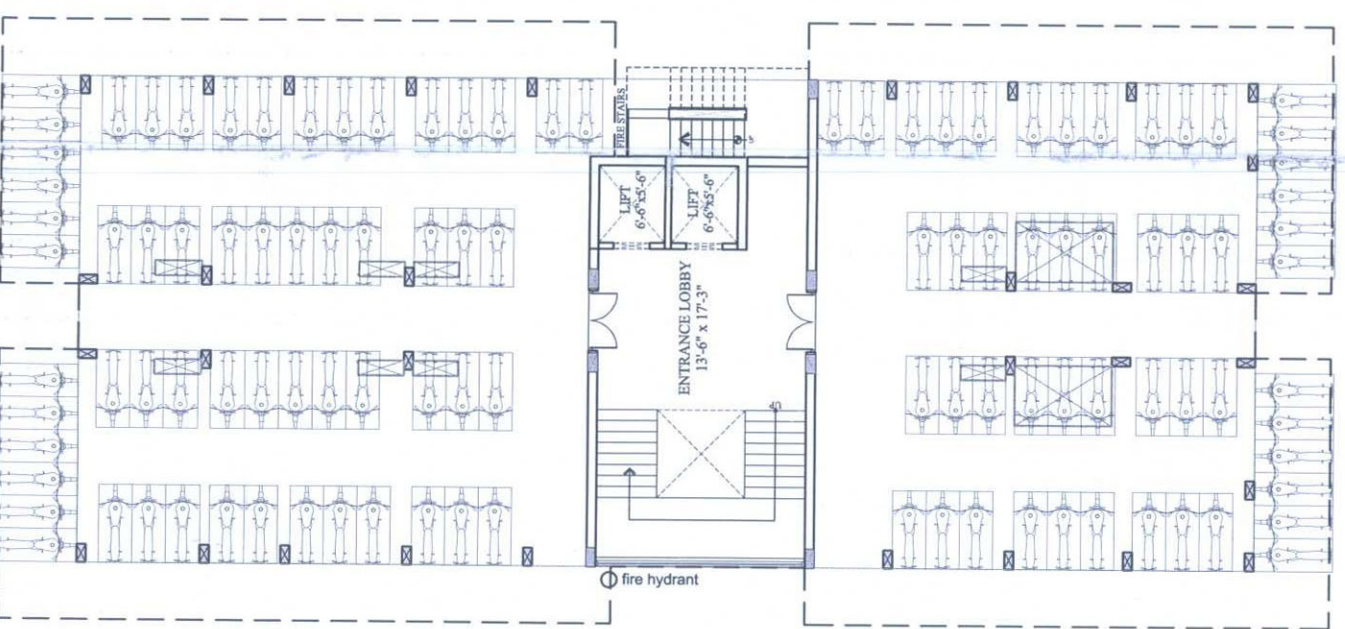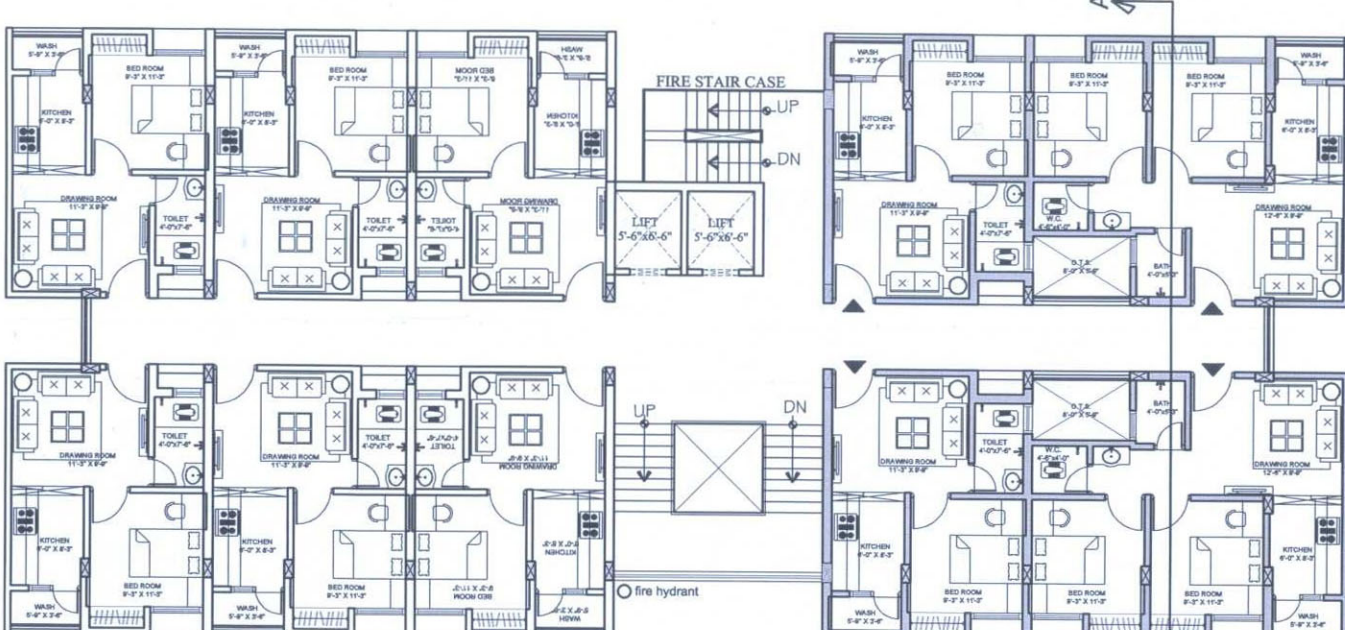


TOWER 2
TYPICAL FLOOR SLAB AREA = 5213.75 SQ FT
MUMTY / MACHINE ROOM / WATER TANK SLAB AREA = 1246 SQ FT

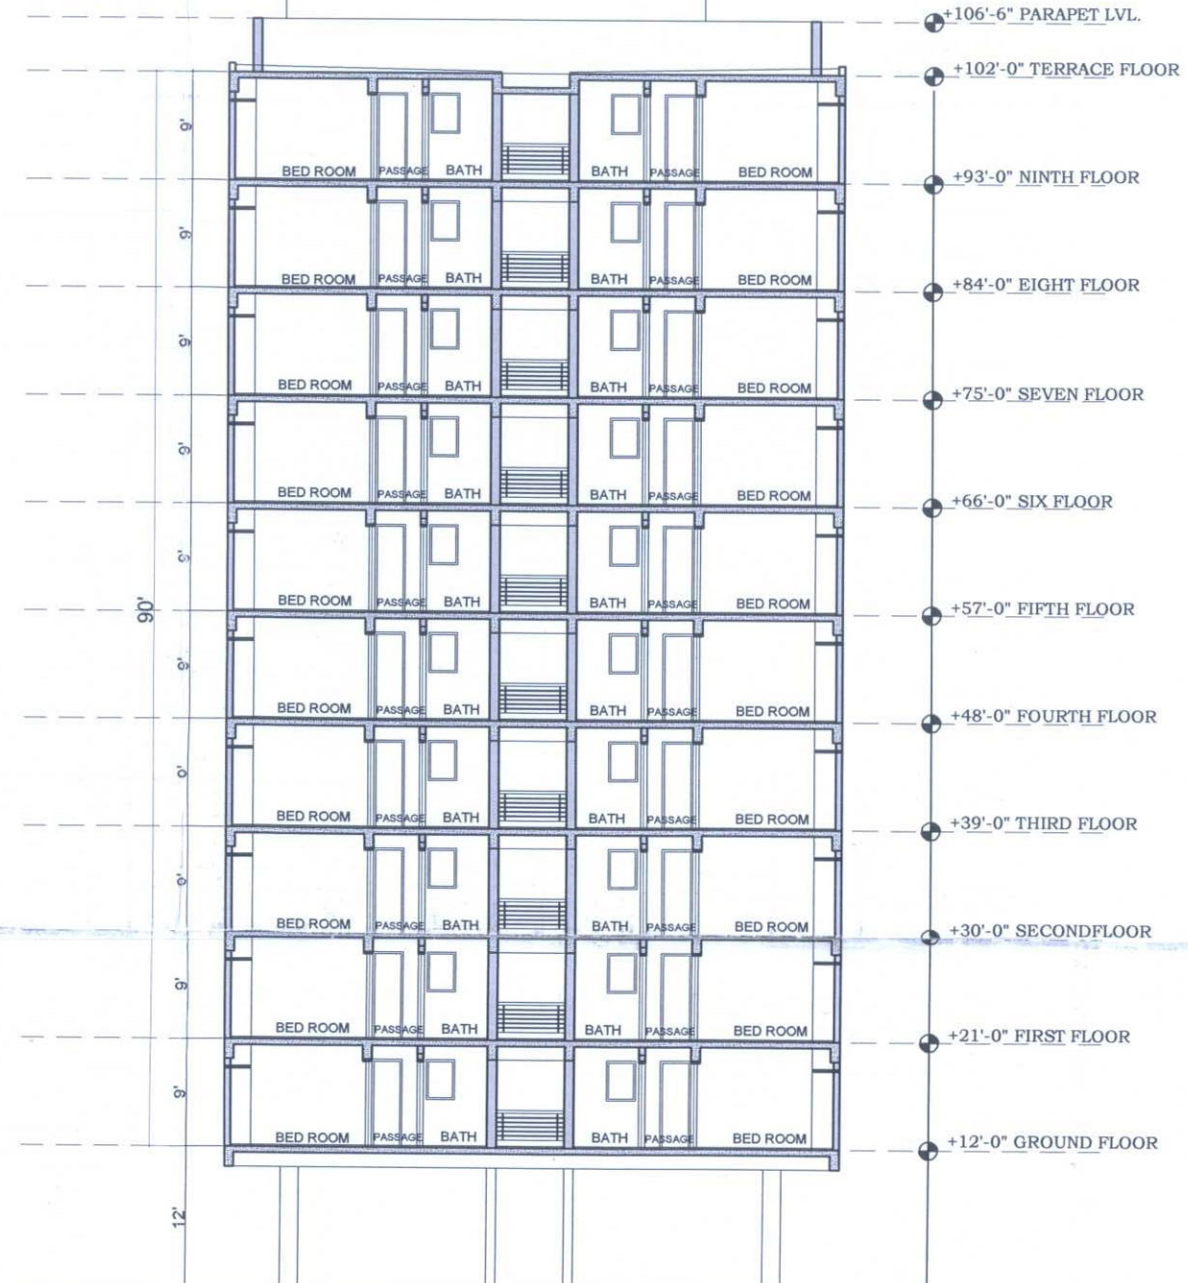

SECTION AT AA





FRONT ELEVATION
TOWER 2

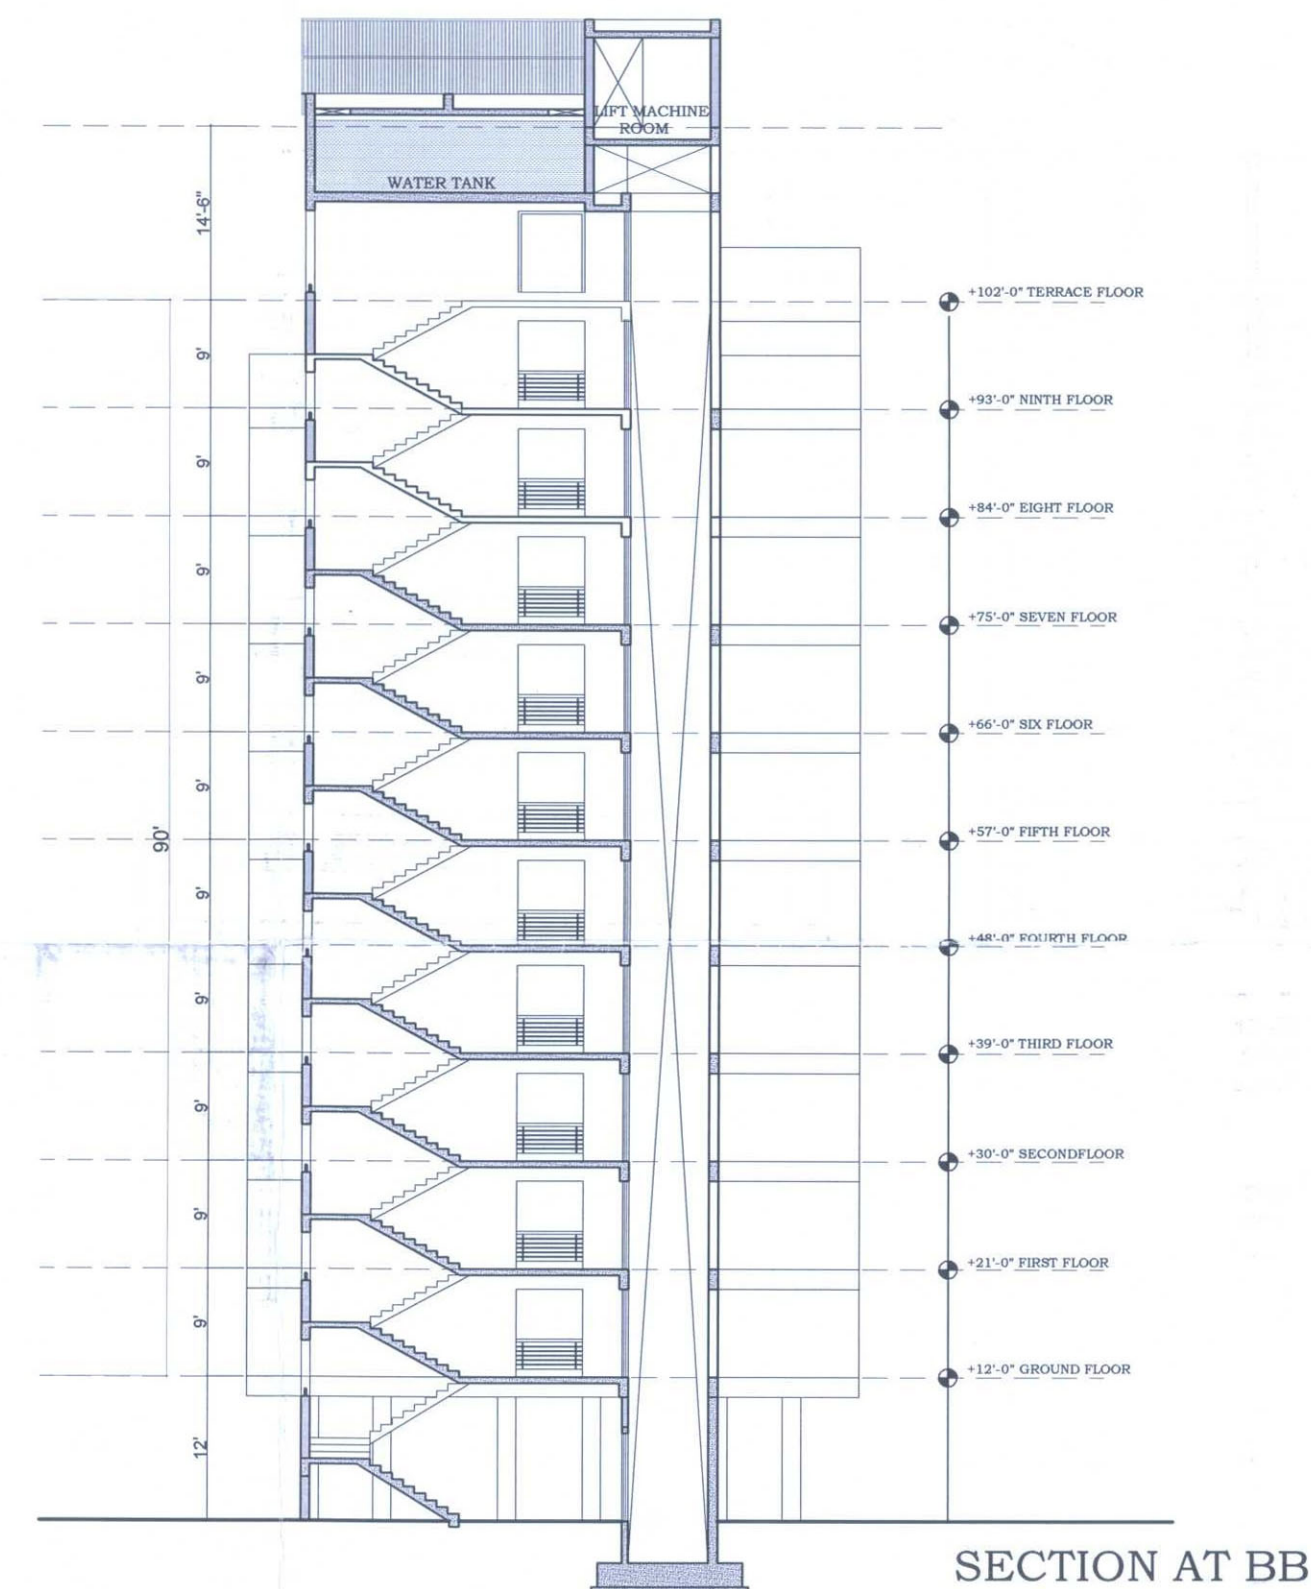

SECTION AT BB

TOWER 1
TYPICAL FLOOR SLAB AREA = 5550.89 SQ FT
MUMTY / MACHINE ROOM / WATER TANK SLAB AREA = 1246 SQ FT
TOTAL SLAB AREA = 56,754.90 SQ FT
TOWER 2
TYPICAL FLOOR SLAB AREA = 5168.90 SQ FT
MUMTY / MACHINE ROOM / WATER TANK SLAB AREA = 1246 SQ FT
TOTAL SLAB AREA = 52,955.00 SQ FT
TOWER 3
TYPICAL FLOOR SLAB AREA = 6286.67 SQ FT
MUMTY / MACHINE ROOM / WATER TANK SLAB AREA = 950 SQ FT
TOTAL SLAB AREA = 70,103.37 SQ FT
COMMERCIAL AREA = 16335 SQ FT
SLAB AREA = TOWER 1 + TOWER 2 + TOWER 3
TOTAL SLAB AREA = 179793.27 SQ FT

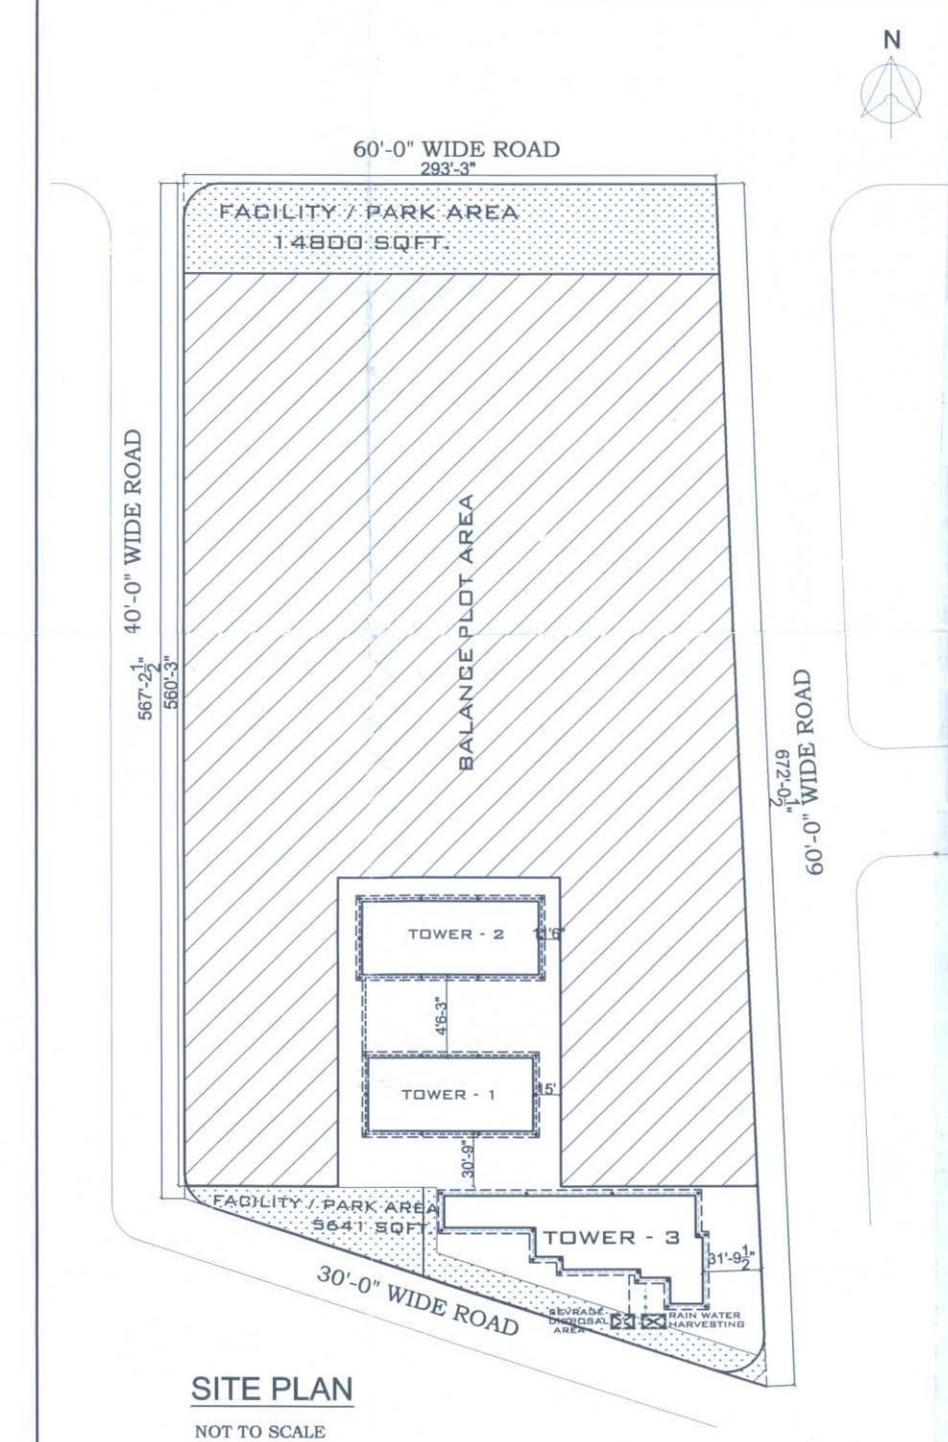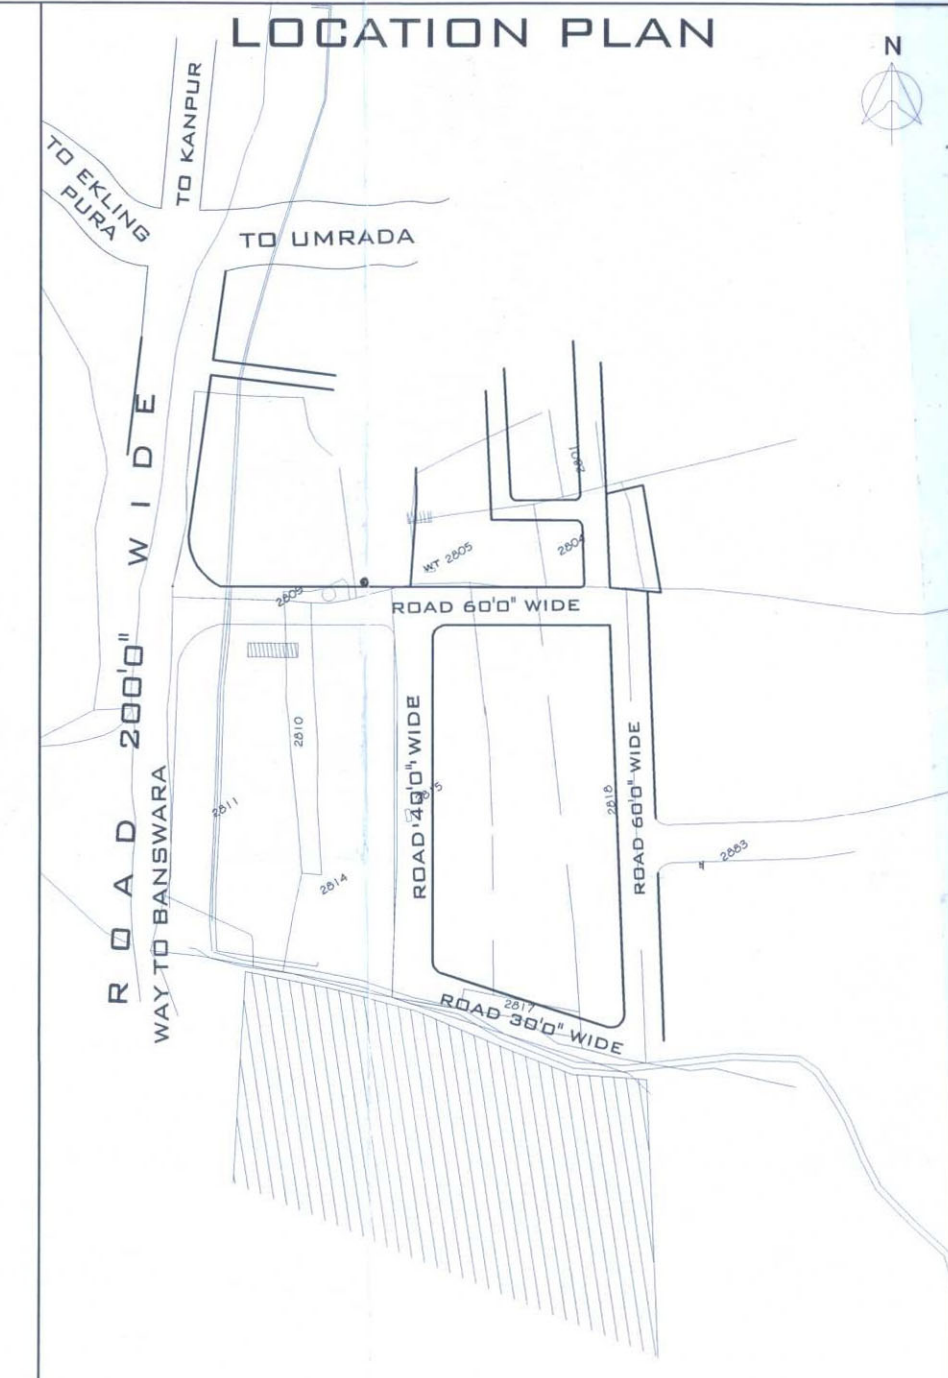

TOTAL LAND AREA(100%) :-	279932.00 SQ.FT.
WORKING PLOT AREA	167960.00 SQ.FT.
100 % OF USEFUL LAND AREA :-	
ROAD AREA(30%) :-	91531.00 SQ.FT.
FACILITY / PARK AREA(10%) :-	20441.00 SQ.FT.

PROPOSED RESIDENTIAL APARTMENT FOR SHANTI LAL MAROD G.D KAURI MINERALS PVT.LTD.	
ARAJI NO. 2815 MEEN,361 3/281 5,281 6,281 7, 3624/281 8,281 9, WHEEL VILLAGE KALADWAS,UDAIPUR	
ARCHITECT:	SCALE :- 1"=16'-0"
DESIGNER:	DATE :- 10.11.2012
OWNER:	DELTD BY: SAURABH DOSHI
SHANTI LAL MAROD G.D KAURI MINERALS PVT.LTD.	