



**PROPOSED RE-CONSTITUTION PLAN OF P. NO.-4, 5, 6, 7, 8, 9,10, 11, 12, 13, 14,
KH. NO.- 1586, 3721/1587, REV. VILLAGE DHOLI MAGRI, UDAIPUR.**

SCALE= 1"= 20'0"

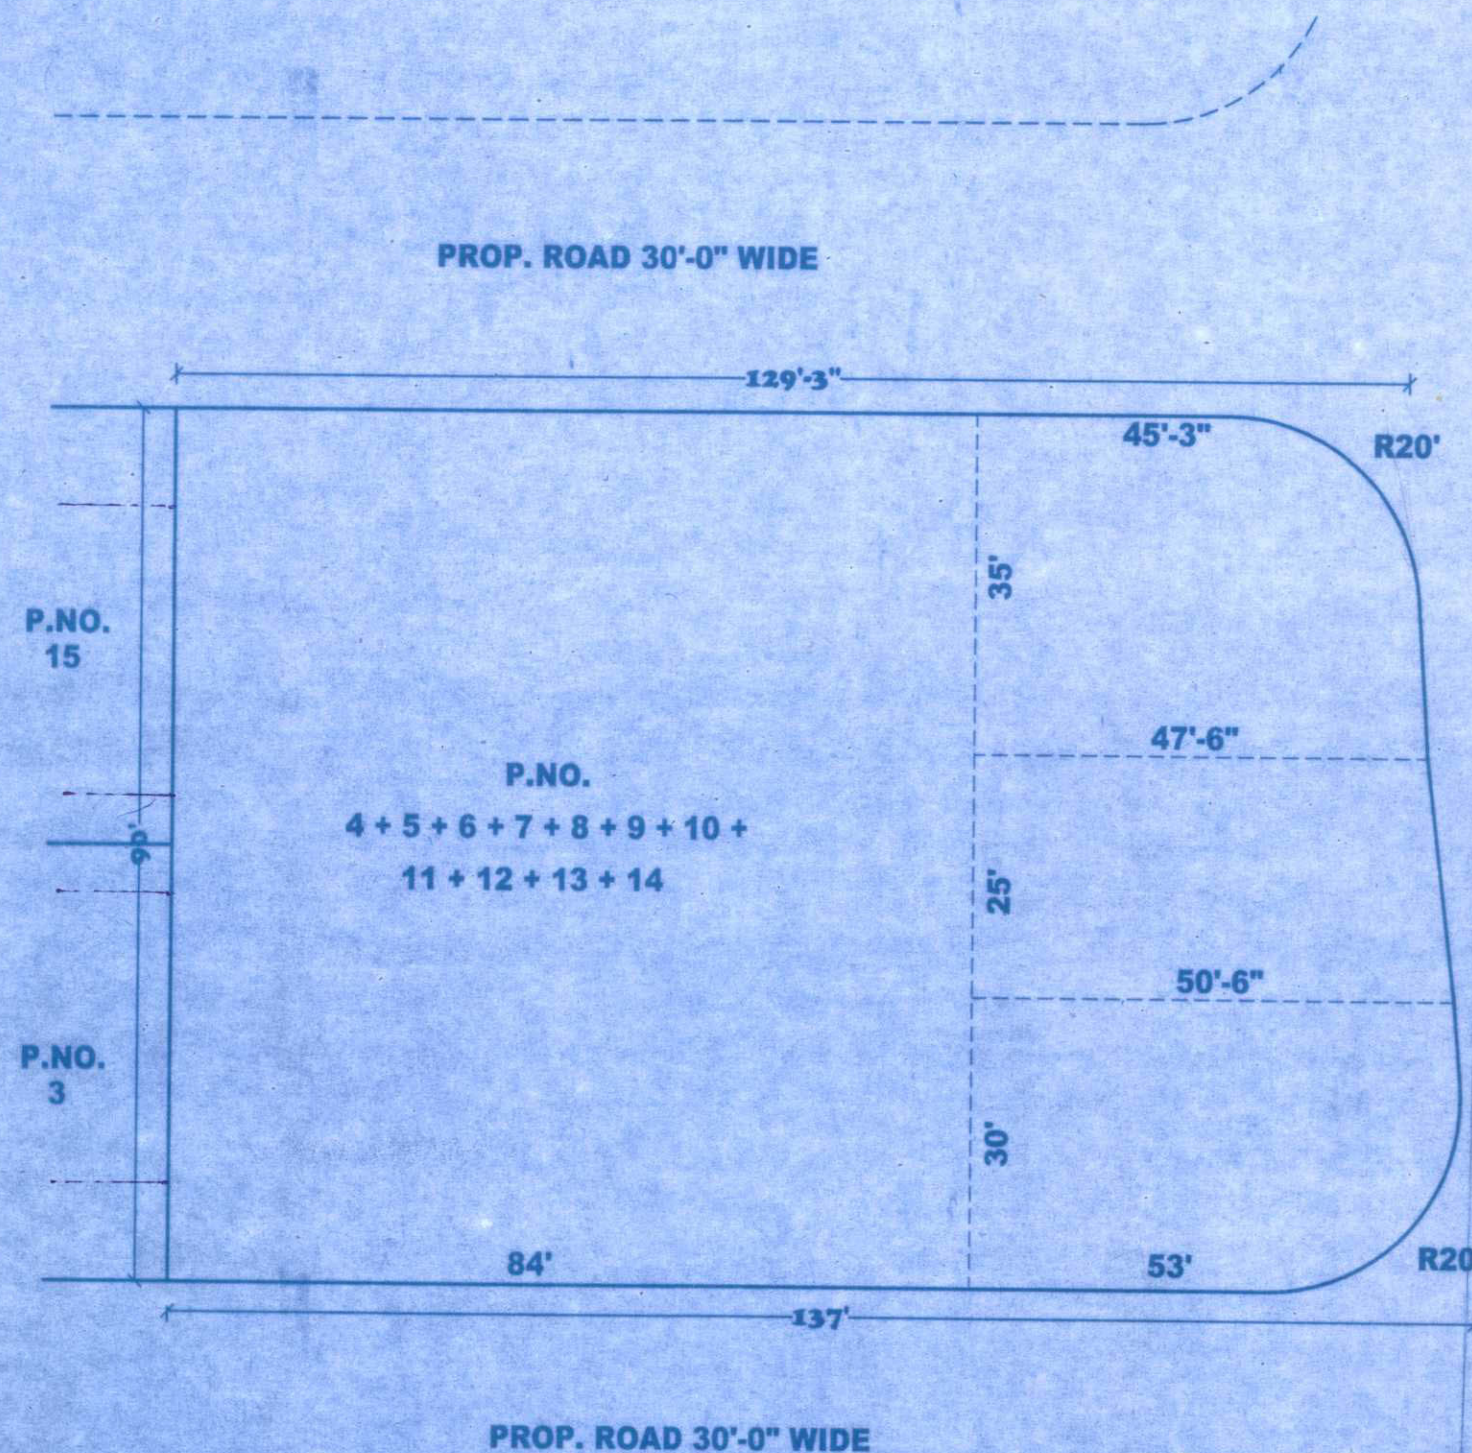

PROP. ROAD 60'-0" WIDE

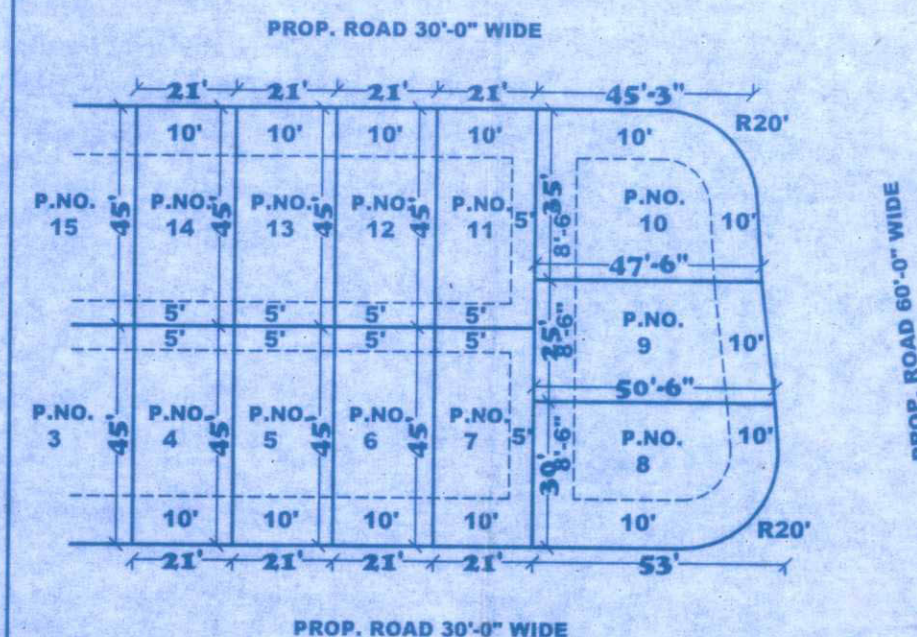

**EXISTING SITE PLAN
SCALE - 1"= 40'-0"**

S.NO.	P.NO.	PLOT SIZE	PLOT AREA	S.NO.	P.NO.	PLOT SIZE	PLOT AREA
1 -	4	21'-0" X 45'-0"	945.00 SQ.FT.	7 -	10	35'-0" X 47'-6" + 45'-3"/2 [R20']	1537.00 SQ.FT.
2 -	5	21'-0" X 45'-0"	945.00 SQ.FT.	8 -	11	21'-0" X 45'-0"	945.00 SQ.FT.
3 -	6	21'-0" X 45'-0"	945.00 SQ.FT.	9 -	12	21'-0" X 45'-0"	945.00 SQ.FT.
4 -	7	21'-0" X 45'-0"	945.00 SQ.FT.	10 -	13	21'-0" X 45'-0"	945.00 SQ.FT.
5 -	8	30'-0" X 53'-0" + 50'-6"/2 [R20']	1466.50 SQ.FT.	11 -	14	21'-0" X 45'-0"	945.00 SQ.FT.
6 -	9	25'-0" X 47'-6" + 50'-6"	1225.00 SQ.FT.				

RE-CONSTITUTE PLOT NO.- 4 TO 14

RE-CONSTITUTE PLOT SIZE. = AS SHOWN IN PLAN - 2 X [R20']

RE-CONSTITUTE PLOT AREA = 11,788.50 SQ.FT.

NAME OF APPLICANT :-

M/S. ROYAL ORCHID THROUGH PARTNERS:-

- [1] SH. ANISH CHAUDHARY S/O SH. LOKESH JI CHAUDHARY
- [2] SH. AYUSH CHAUDHARY S/O SH. LOKESH JI CHAUDHARY
- [3] SH. SACHIN CHAUDHARY S/O SH. DALPAT SINGH JI CHAUDHARY
- [4] SH. SUSHIL CHAUDHARY S/O LATE SH. BHERU LAL JI CHAUDHARY

VERIFIED BY :-

SIGN. OF APPLICANT :-

CHECKED BY :-

ललित कुमार पुनिया
सहायक नगर निरीक्षक
नगर विकास प्रमोद, उदयपुर