


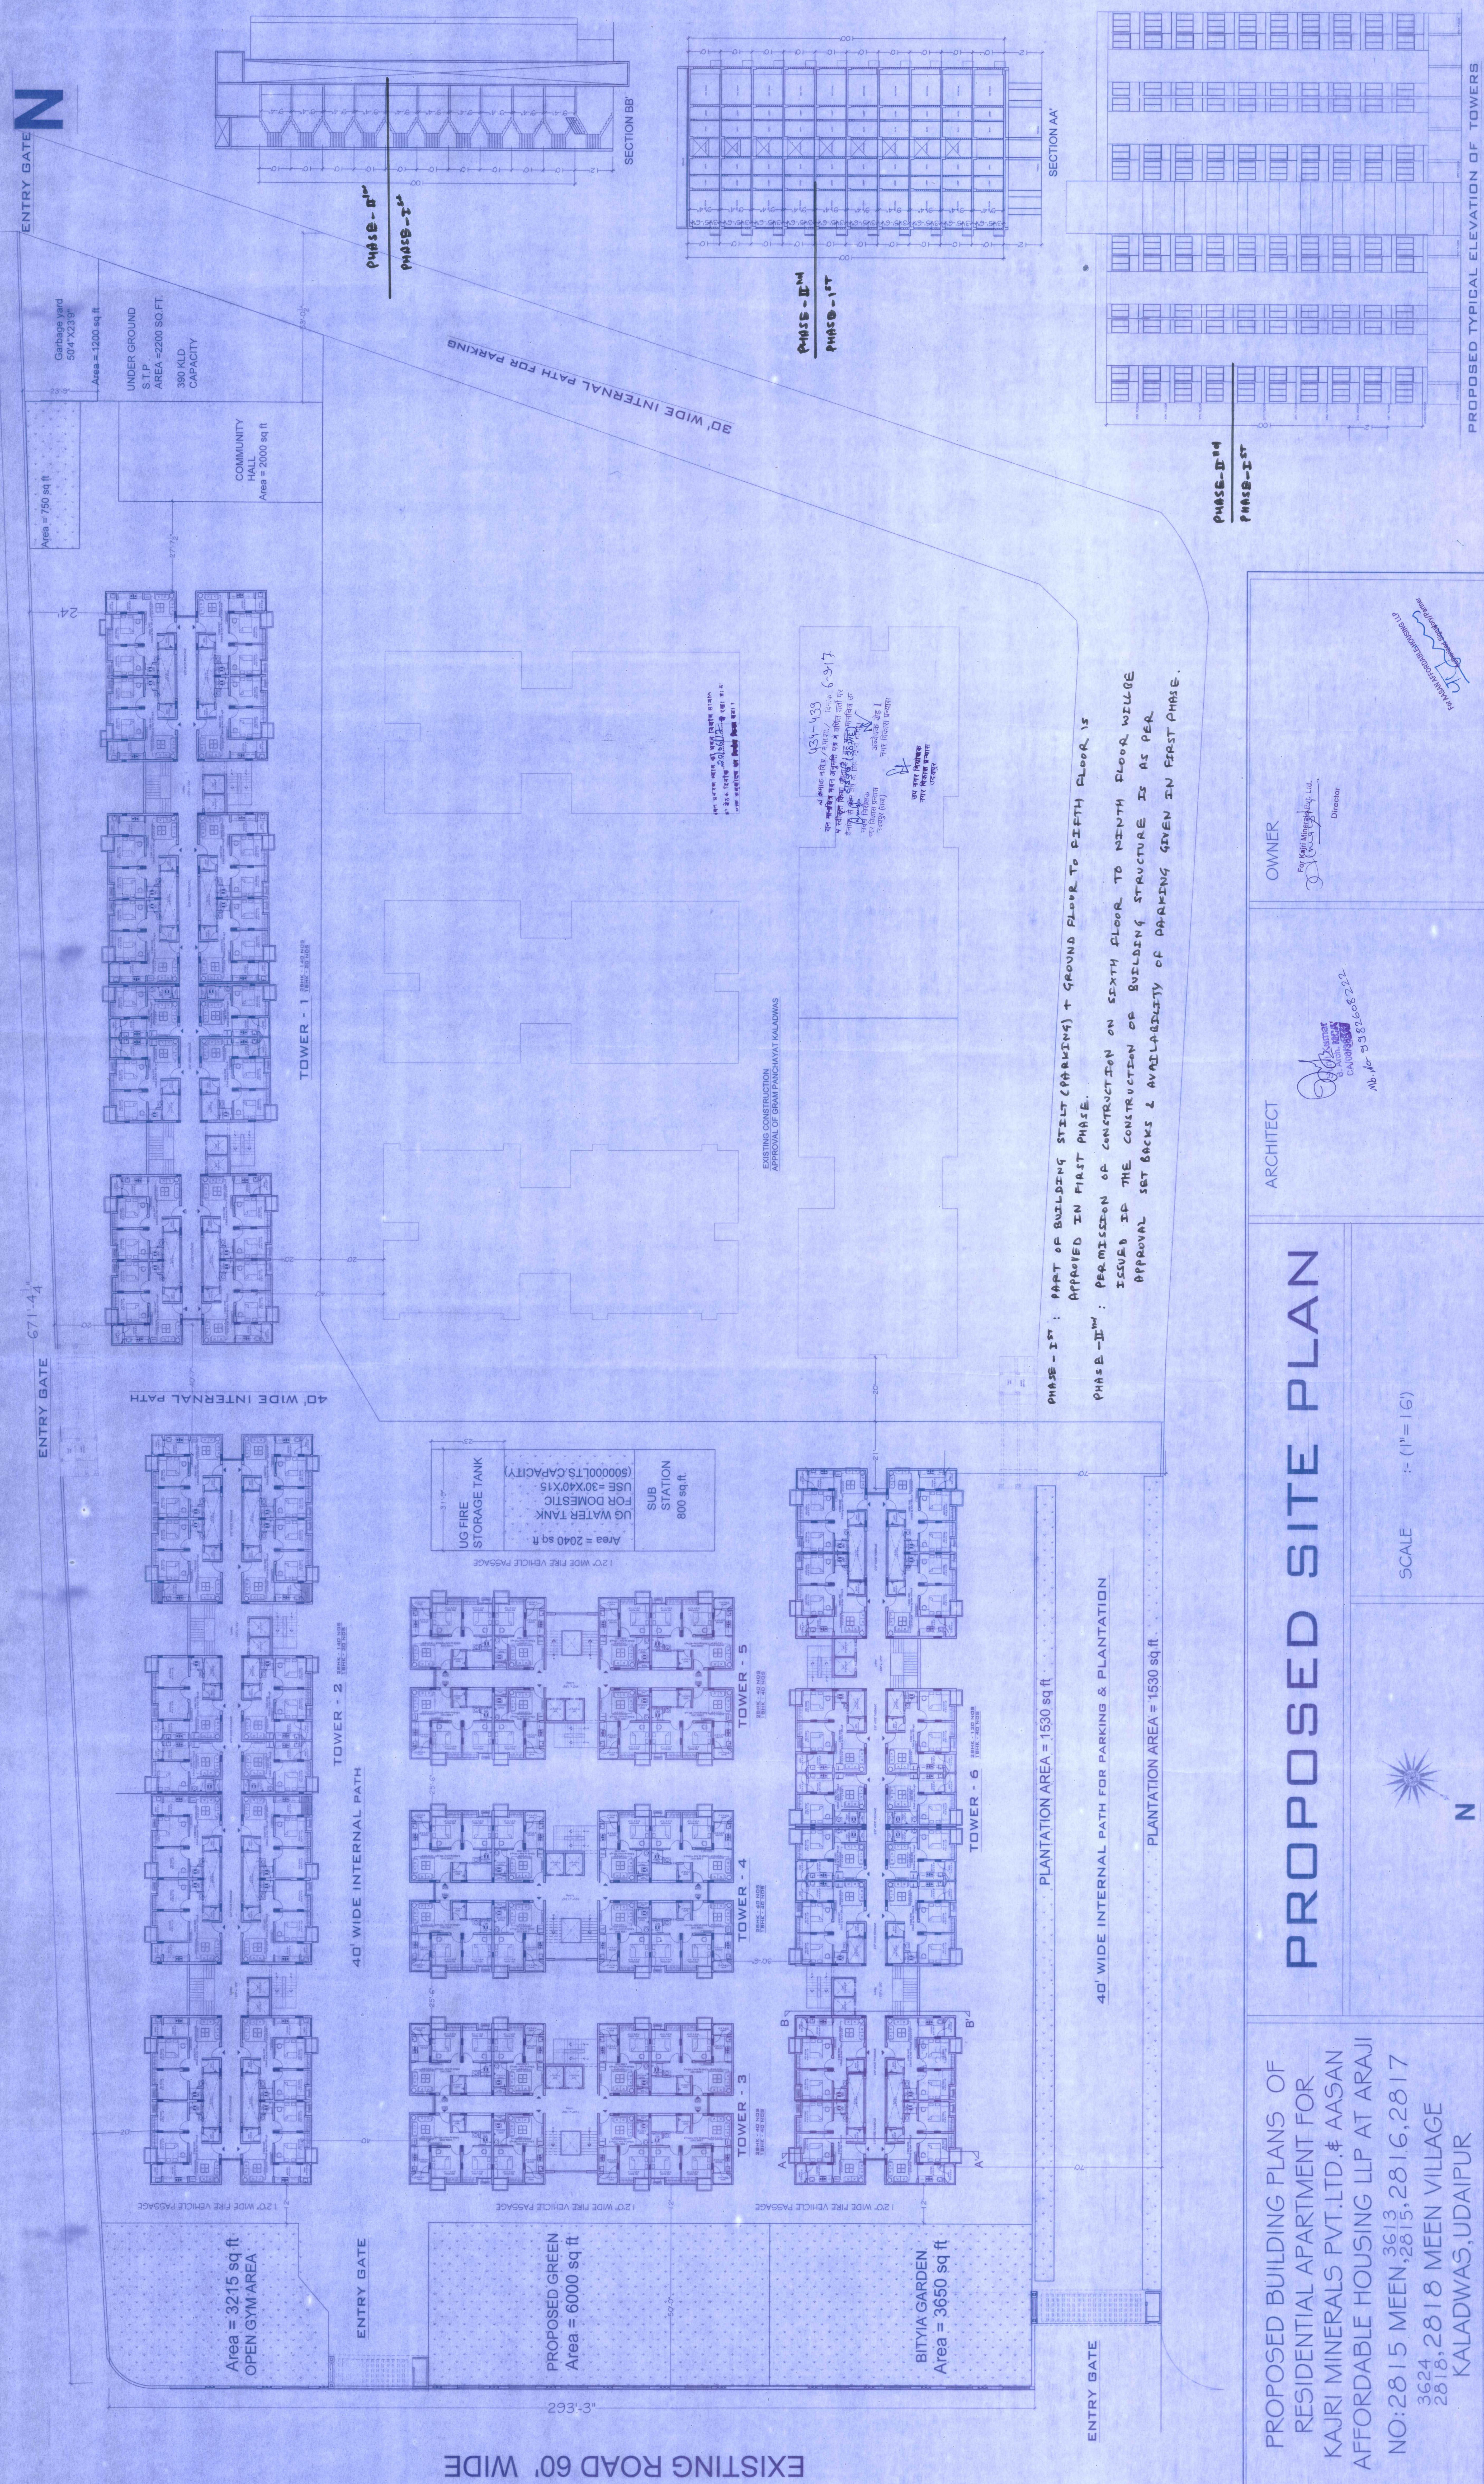

PROPOSED BUILDING PLANS OF
RESIDENTIAL APARTMENT FOR
KAJRI MINERALS PVT.LTD.& AASAN
AFFORDABLE HOUSING LLP AT ARAJI
NO:2815 MEEN,³⁶²⁴₂₈₁₅,2816,2817
³⁶²⁴₂₈₁₈,2818 MEEN VILLAGE
KALADWAS,UDAIPUR

PROPOSED SITE PLAN

ARCHITECT

OWNER

SCALE :- (1"=16')

SCALE :- (1"=16')

SCALE :- (1"=16')