

Architectural site plan of a proposed building on a plot. The plot is rectangular with dimensions 25.91m by 31.54m. The proposed building is a rectangular structure with a central lobby (3.87 x 4.19) and two rooms (12.0 x 2.07 and 3.87 x 4.19). The building is situated on a +0.90 LVL. The plan includes dimensions for setbacks and building footprint, and labels for "OTHER PLOT" and "PROPOSED BUILDING".

SITE PLAN


AREA CALCULATION

S.NO.	REFERENCE :-
1.	TOTAL PLOT AREA = 829.45 SQ.MT (8935.56 sq ft.) (992.84 sq ft.)
2.	PERMISSIBLE B.A.R. = 829.45 X 2.00 = 1658.90 SQ.MT. PROPOSED B.A.R. = 2937.54 SQ.MT
3.	PERMISSIBLE GROUND COVERAGE = WITH IN SETBACK
4.	PROPOSED GROUND COVERAGE = WITH IN SETBACK
5.	PERMISSIBLE HEIGHT AS PER BYE LAWS = 18 METER
6.	PROPOSED HEIGHT = 18 METER
7.	E.C.U. REQUIRED :- RESIDENCE = 2937.54 / 115 = 25.54 VISITOR PARKING 25 PERCENT OF 25.54 = 6.3 TOTAL E.C.U = 25.54 + 6.3 = 31.84 SCOOTER : 32 OF 25 PERCENT = 8 X 3 = 24
8.	E.C.U. PROPOSED :- CAR = 24, SCOOTER = 24 (32.00 E.C.U.)


AREA CALCULATION (AREA IN SQ. MTR.)					
S.NO.	FLOOR	GROSS BUILTUP	LIFT	BUILTUP AREA	B.A.R
1	Stilt Floor Parking	495.35	5.76	489.59	-
2	First Floor	495.35	5.76	489.59	489.59
3	Second Floor	495.35	5.76	489.59	489.59
4	Third Floor	495.35	5.76	489.59	489.59
5	Fourth Floor	495.35	5.76	489.59	489.59
6	Fifth Floor	495.35	5.76	489.59	489.59
7	Sixth Floor	495.35	5.76	489.59	489.59
TOTAL		3467.45		3467.45	2937.54

PERMISSIBLE B.A.R. = $829.45 \times 2.00 = 1658.90$ SQ.MT.
ACHIVED BAR - 2937.54 SQ.MT


PLOT AREA = 830.30 SQ.MT SQ.MT.
PERMISSIBLE LANDSCAPING = 830.30 SQ.MT X0.10 = 83.03 SQ.MT SQ.MT
ACHIEVED LANDSCAPING = 84.58 SQ.MT.

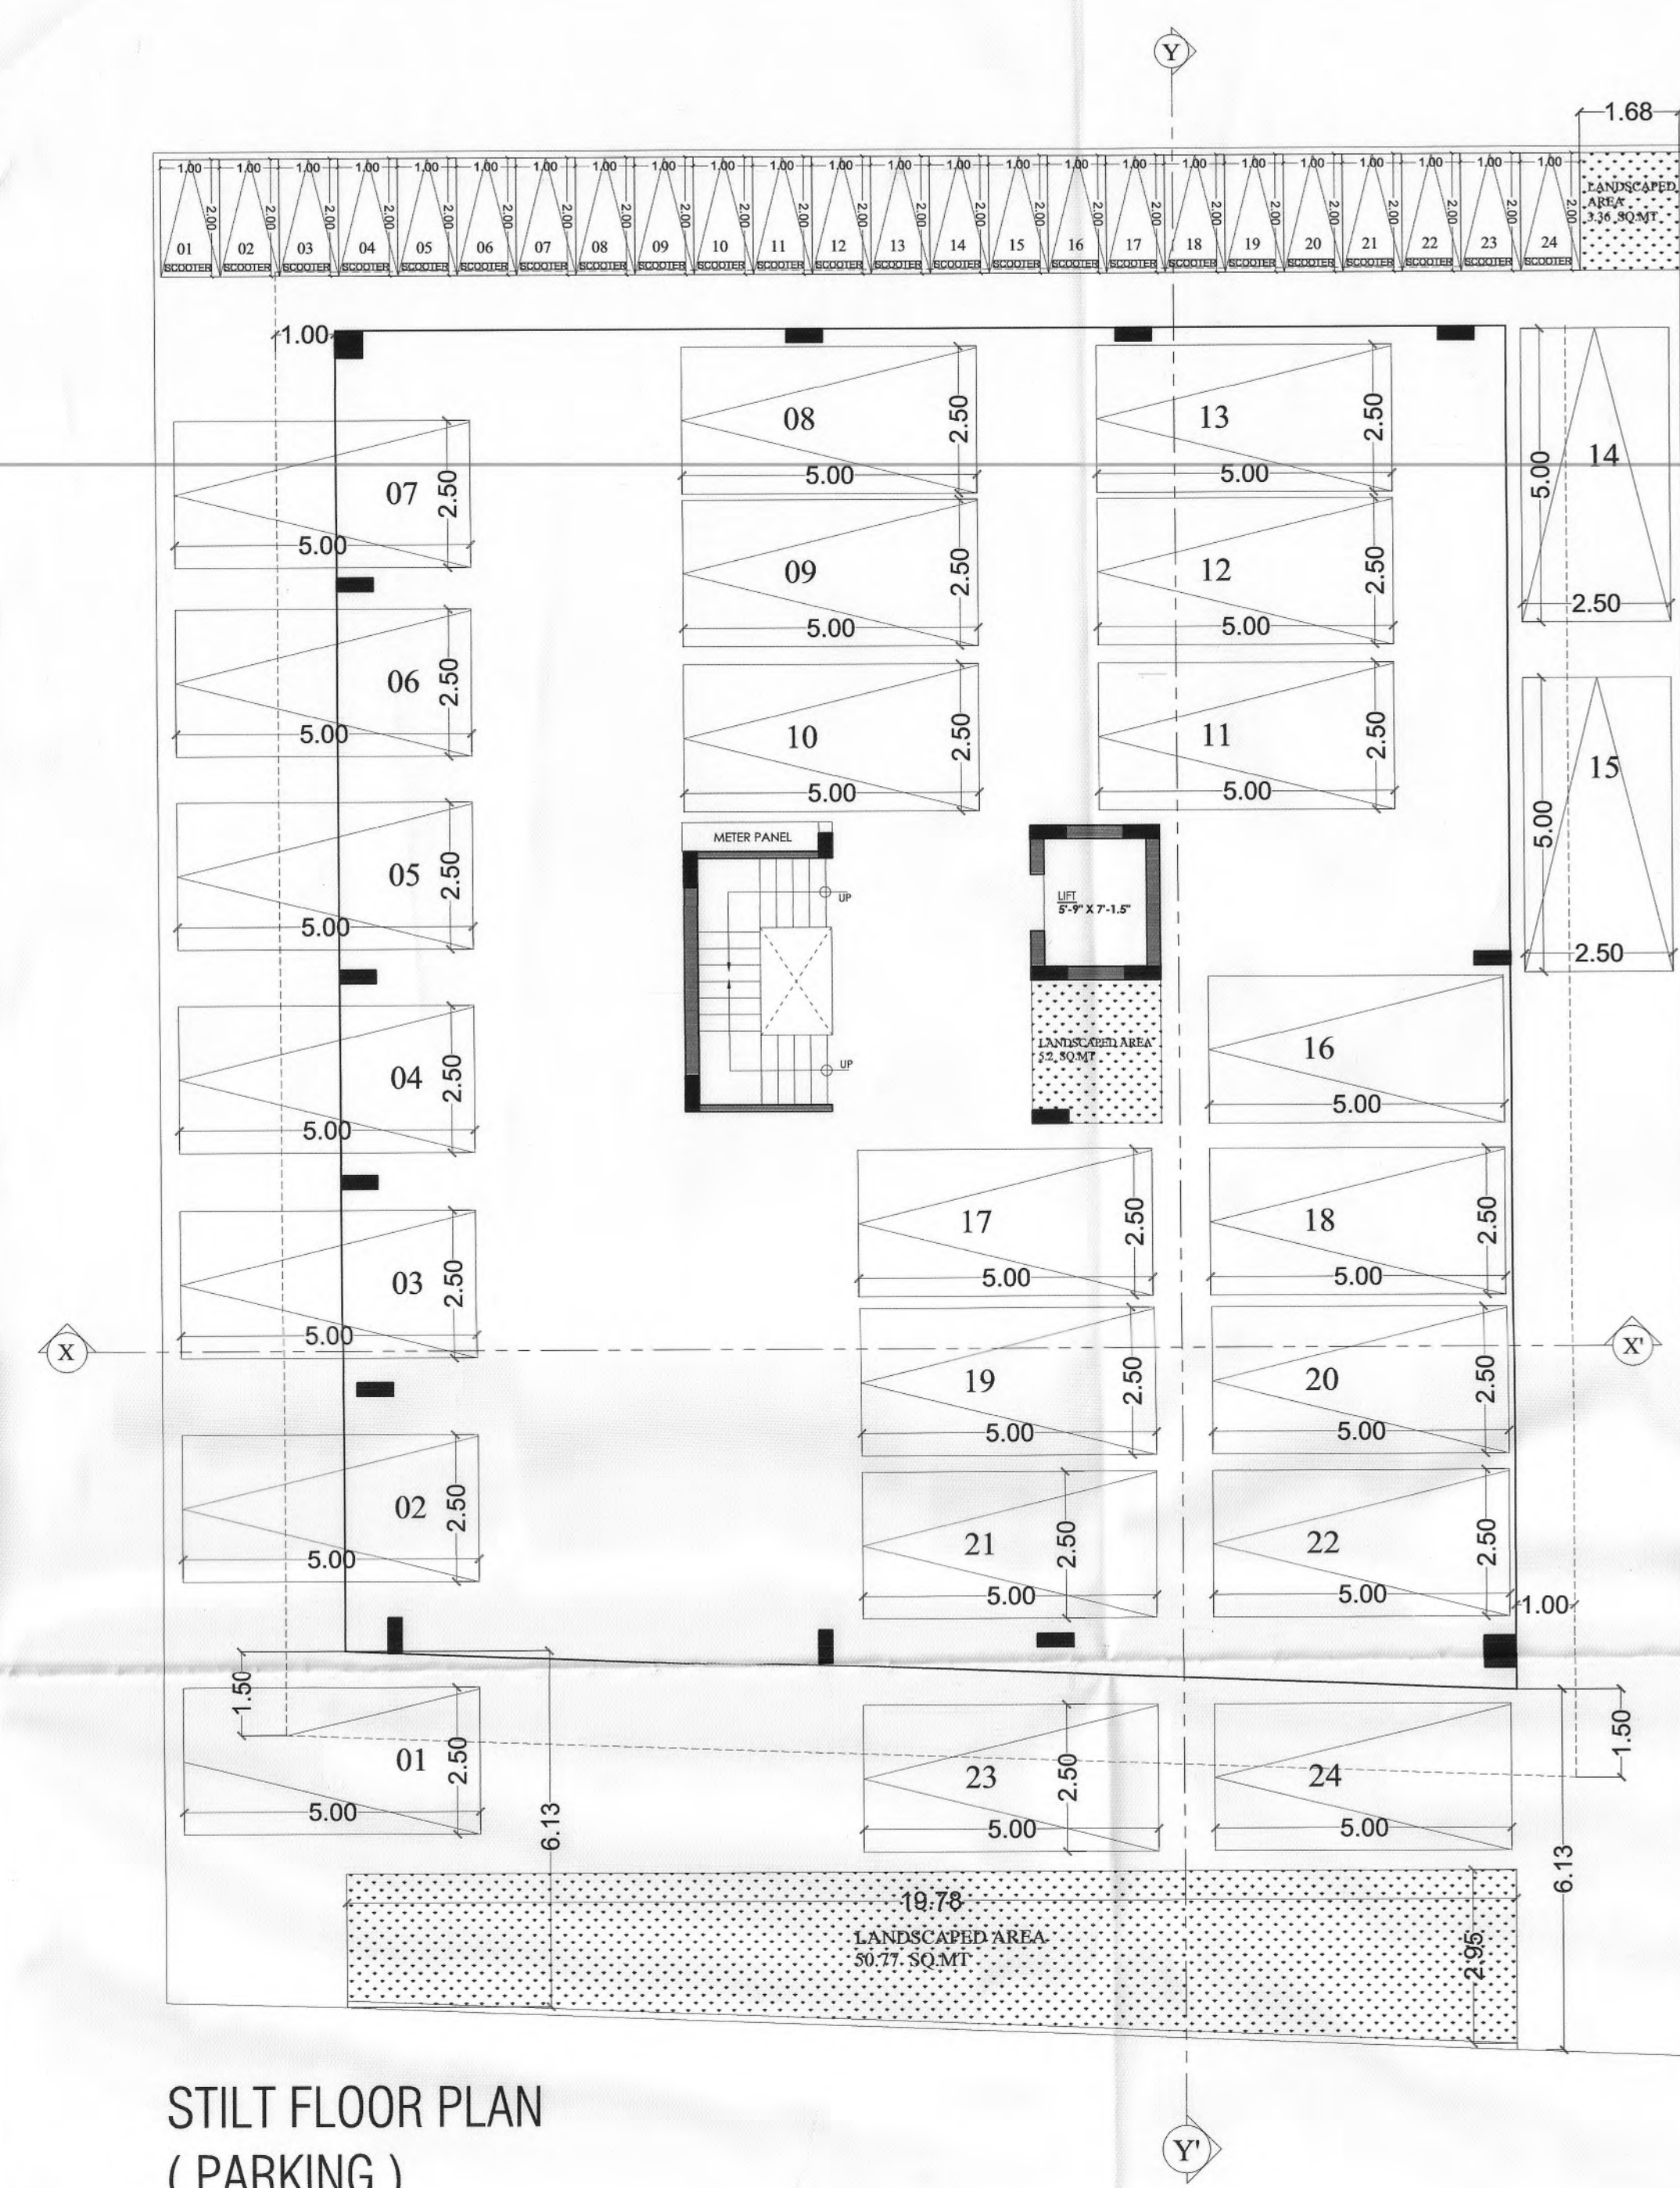


STILT FLOOR PLAN
(PARKING)

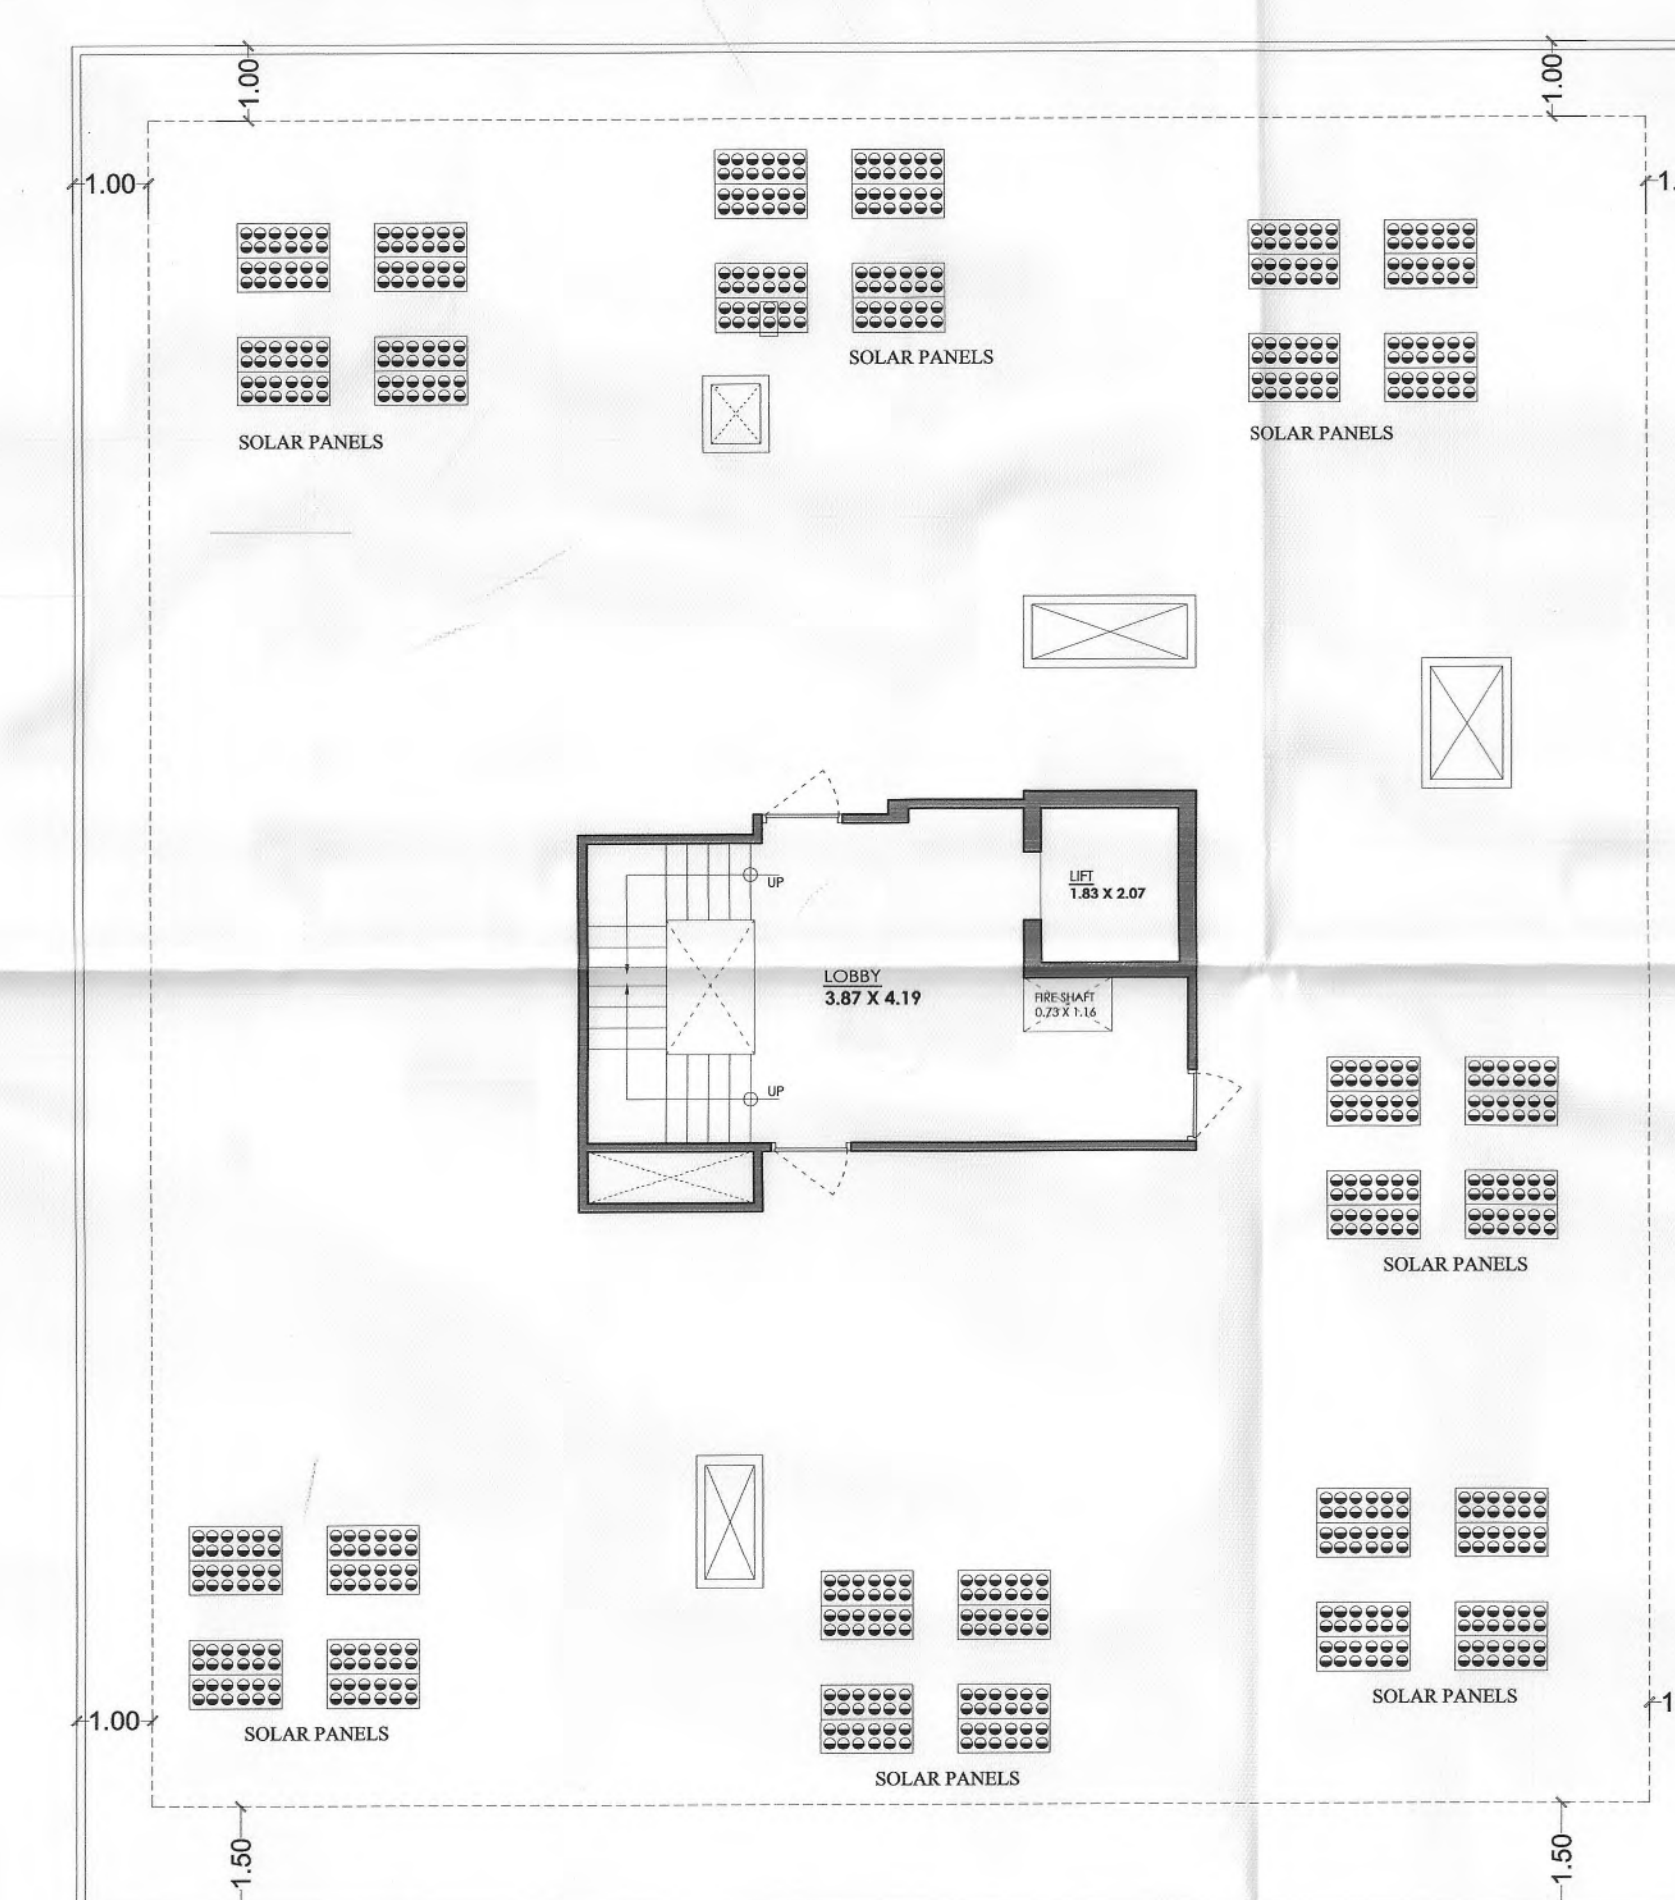

TERRACE FLOOR PLAN

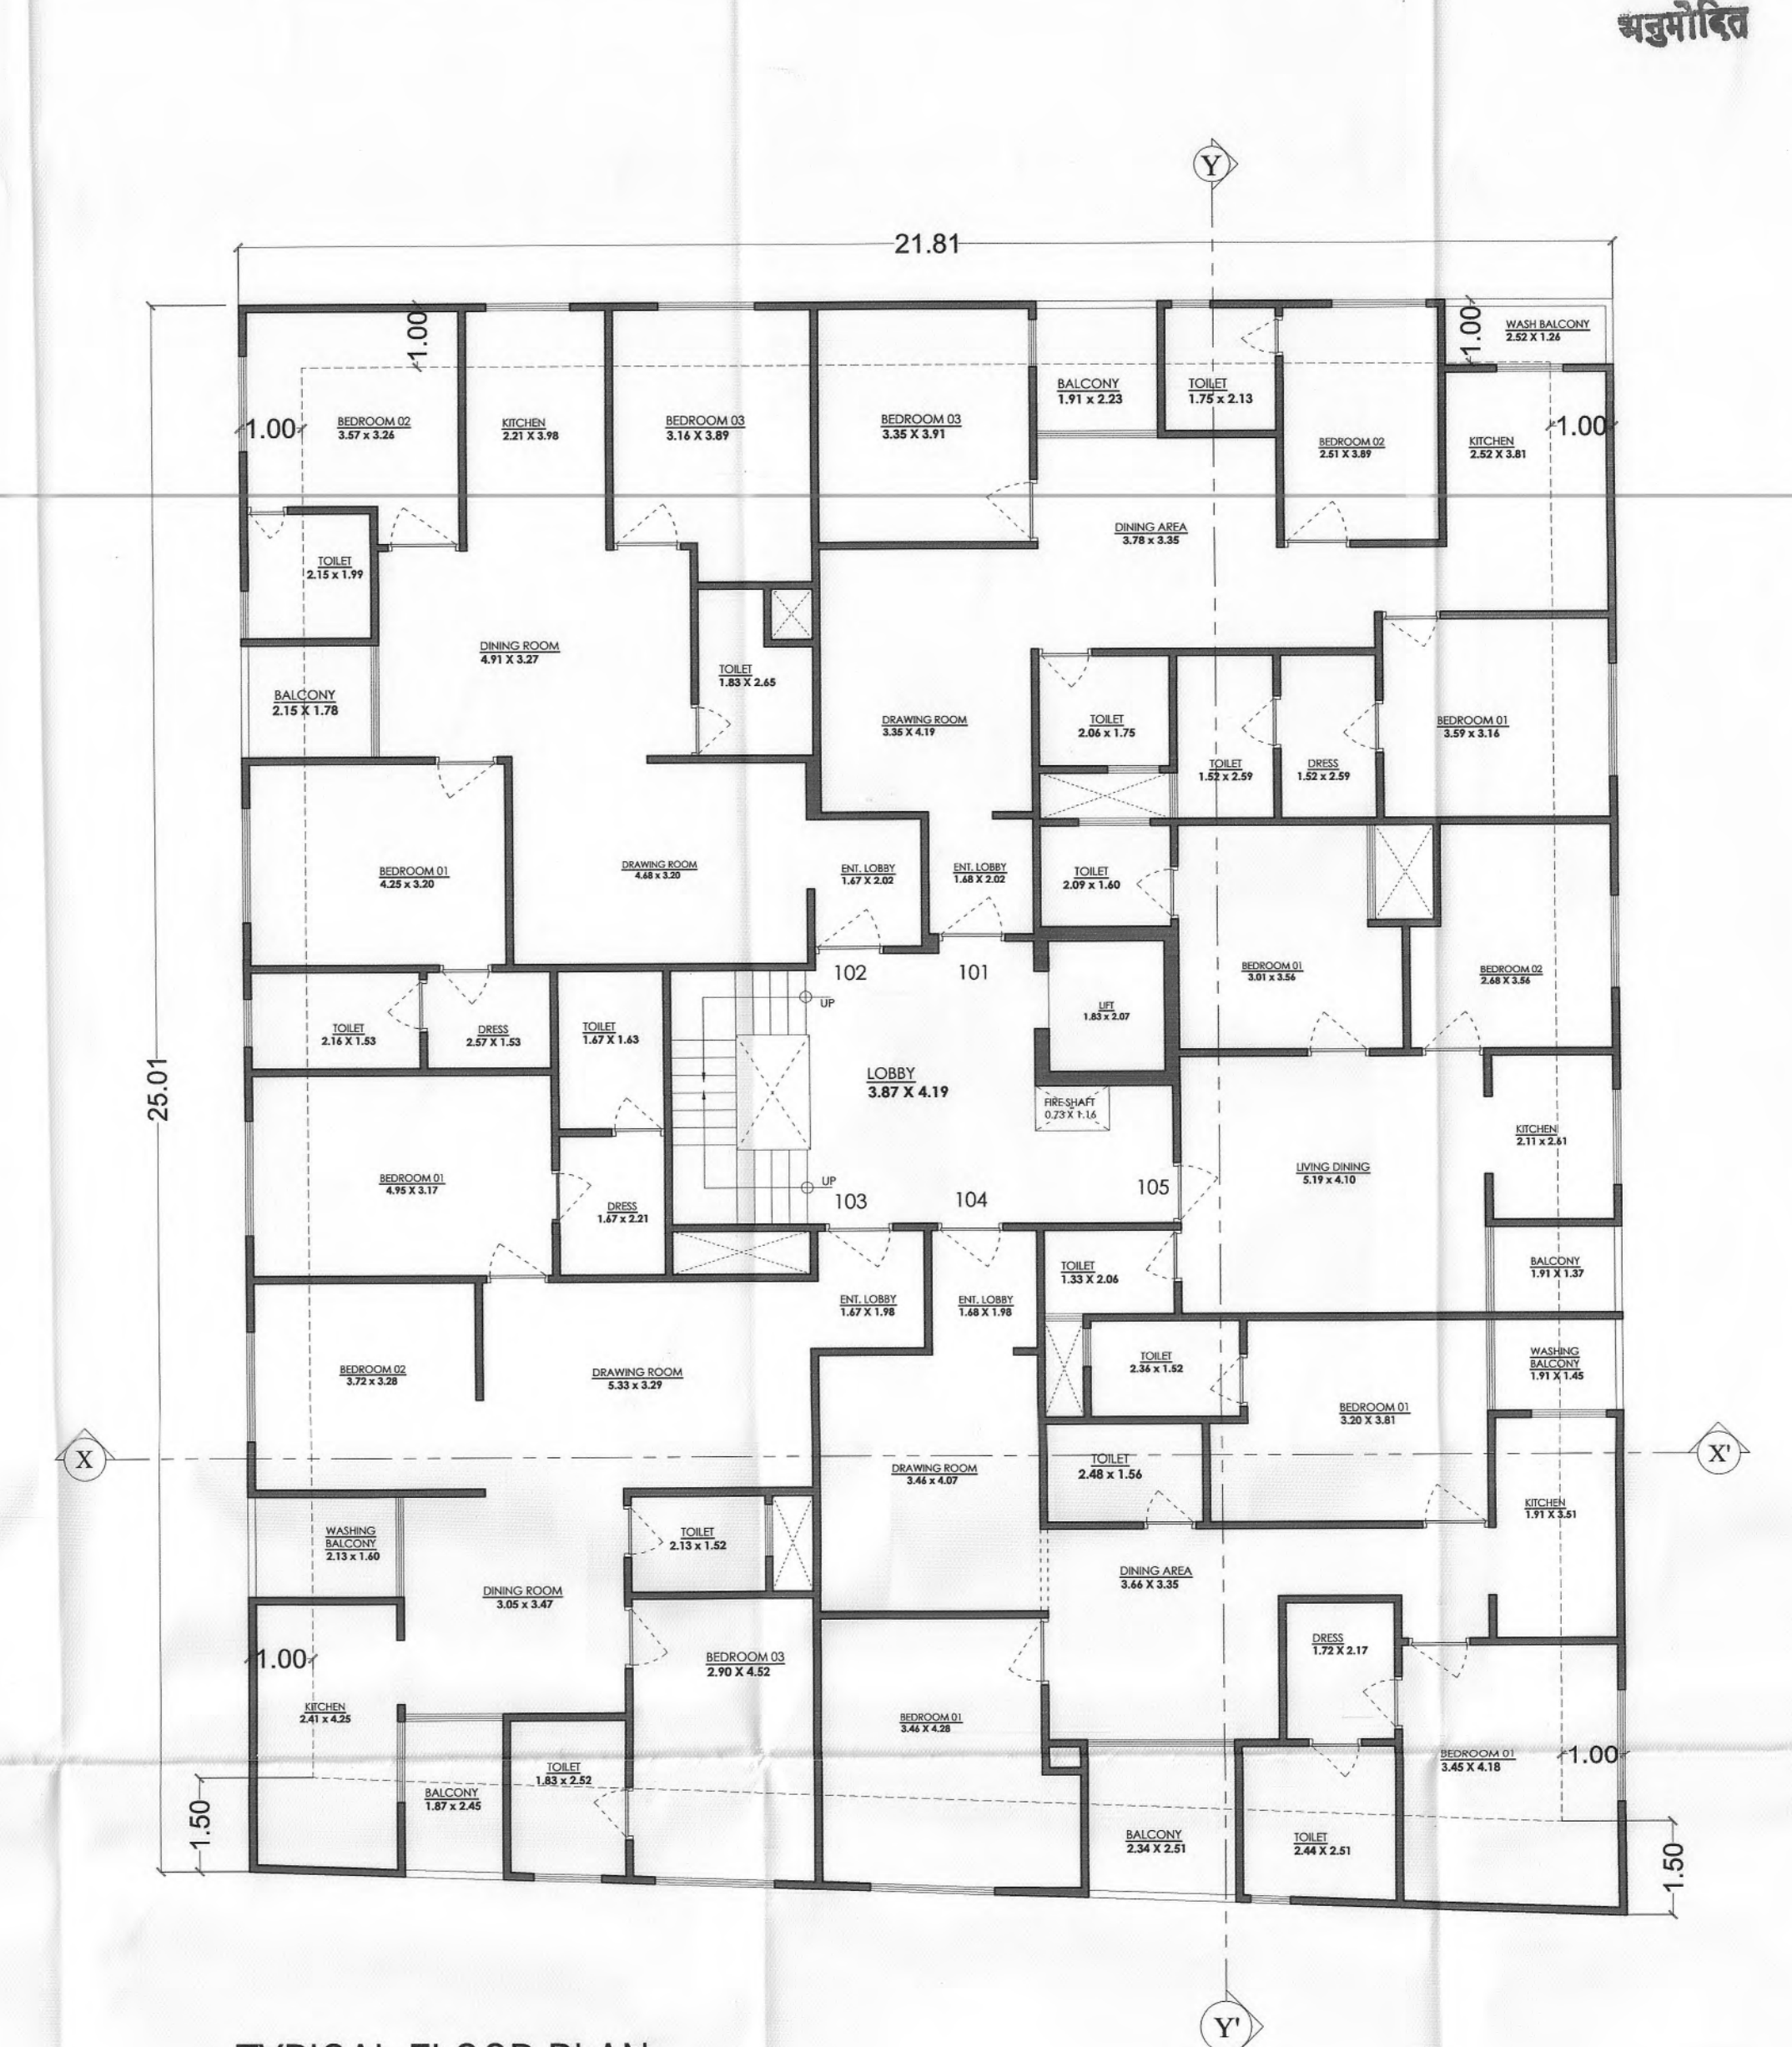

TYPICAL FLOOR PLAN
FIRST TO SIXTH FLOOR PLAN

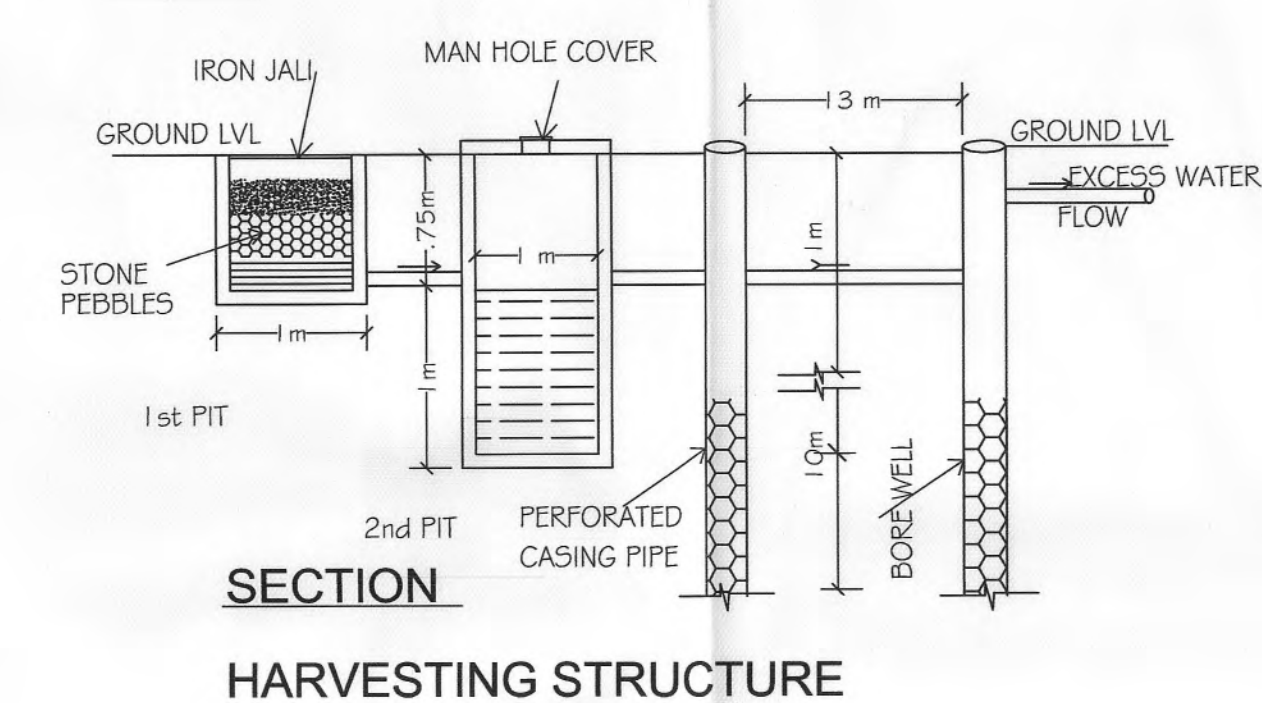

जोन स्तरीय समिति की बैठक दिनांक
6/5/22 को रखा जाकर भवन मानचित्र
अनुमोदित किया गया।

सहायक नगर निरायक
र एन (सि) ए विभागाध्यक्ष


SCALE 1 : 100

SUBMISSION DRAWINGS

TITLE -
SITE PLAN , FLOOR PLANS,
AREA CALCULATION

PROJECT -

PROPOSED RESIDENTIAL BUILDING
AT PLOT NO. F - 131,
MANGYAWAS , JAIPUR

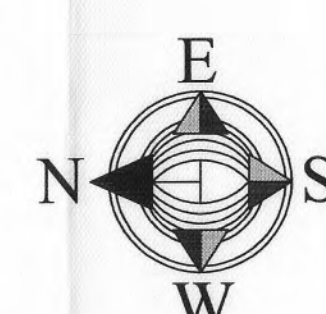

ARCHITECTS -



OWNER -

GOPIRAM BUILDERS

ARCHITECTS -

Ar. Akshit Khurana
CA / 2014 / 64400