




J. D. A.

HIGHT - 30.0 MT.  
 F.A.R. - 1.8  
 BUILT UP AREA - IN THE SET BACK  
 (अंतरांतर क्षेत्र के समुदाय)

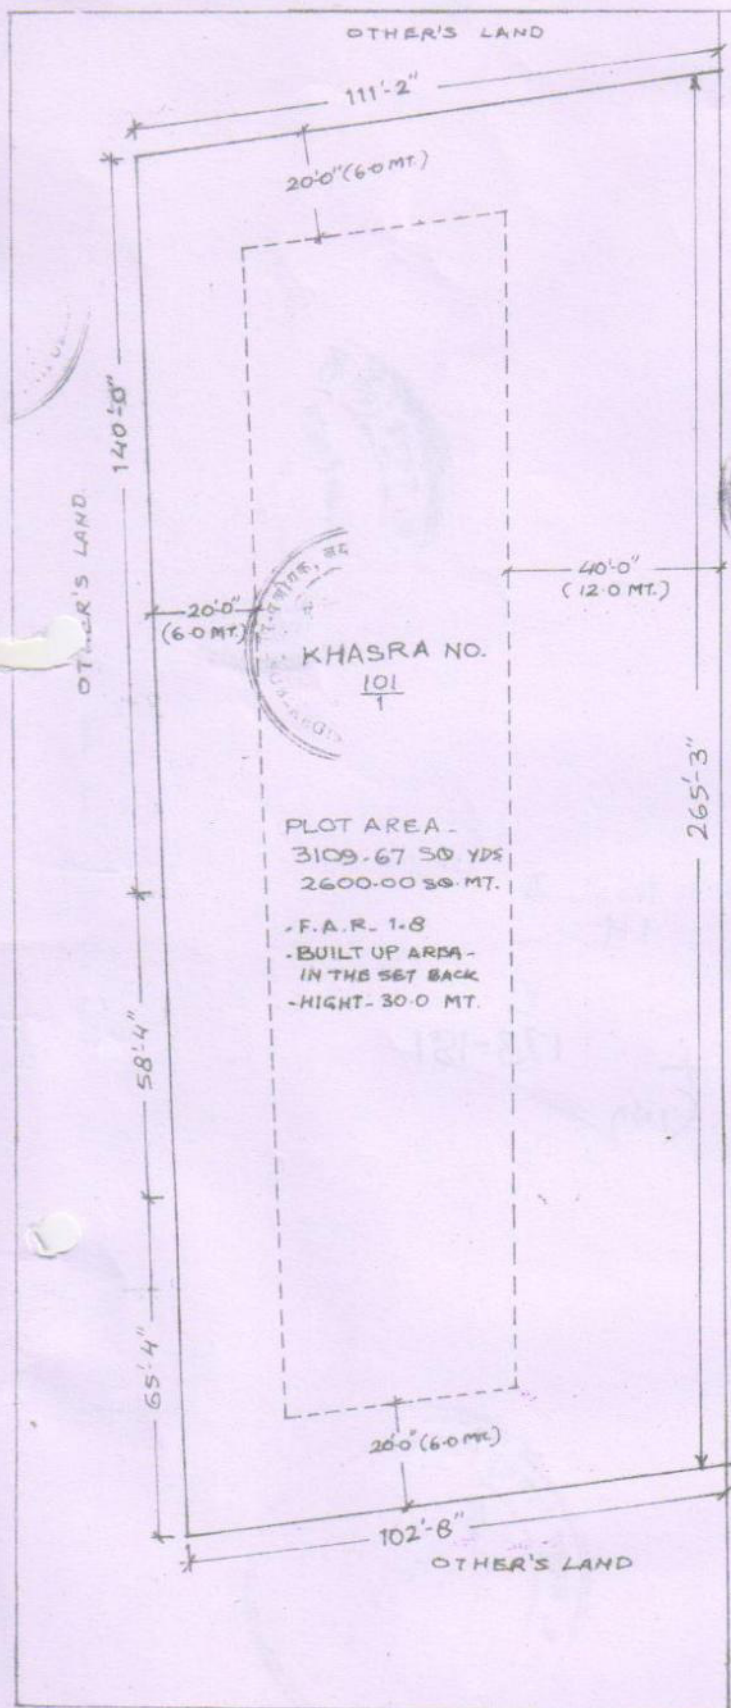

SCALE ~ 1" = 25'

SITE PLAN OF KHASRA NO  
101/1 VILLAGE - RAMNAGRIYA  
THE. SANGANER.  
 (GROUP HOUSING)  
SECTOR-30.

*[Signature]*  
 A.T.P.  
 ZONE-S

*[Signature]*  
 D.C.  
 जयपुर नगर प्राधिकरण, जयपुर  
 जयपुर नगर प्राधिकरण, जयपुर