


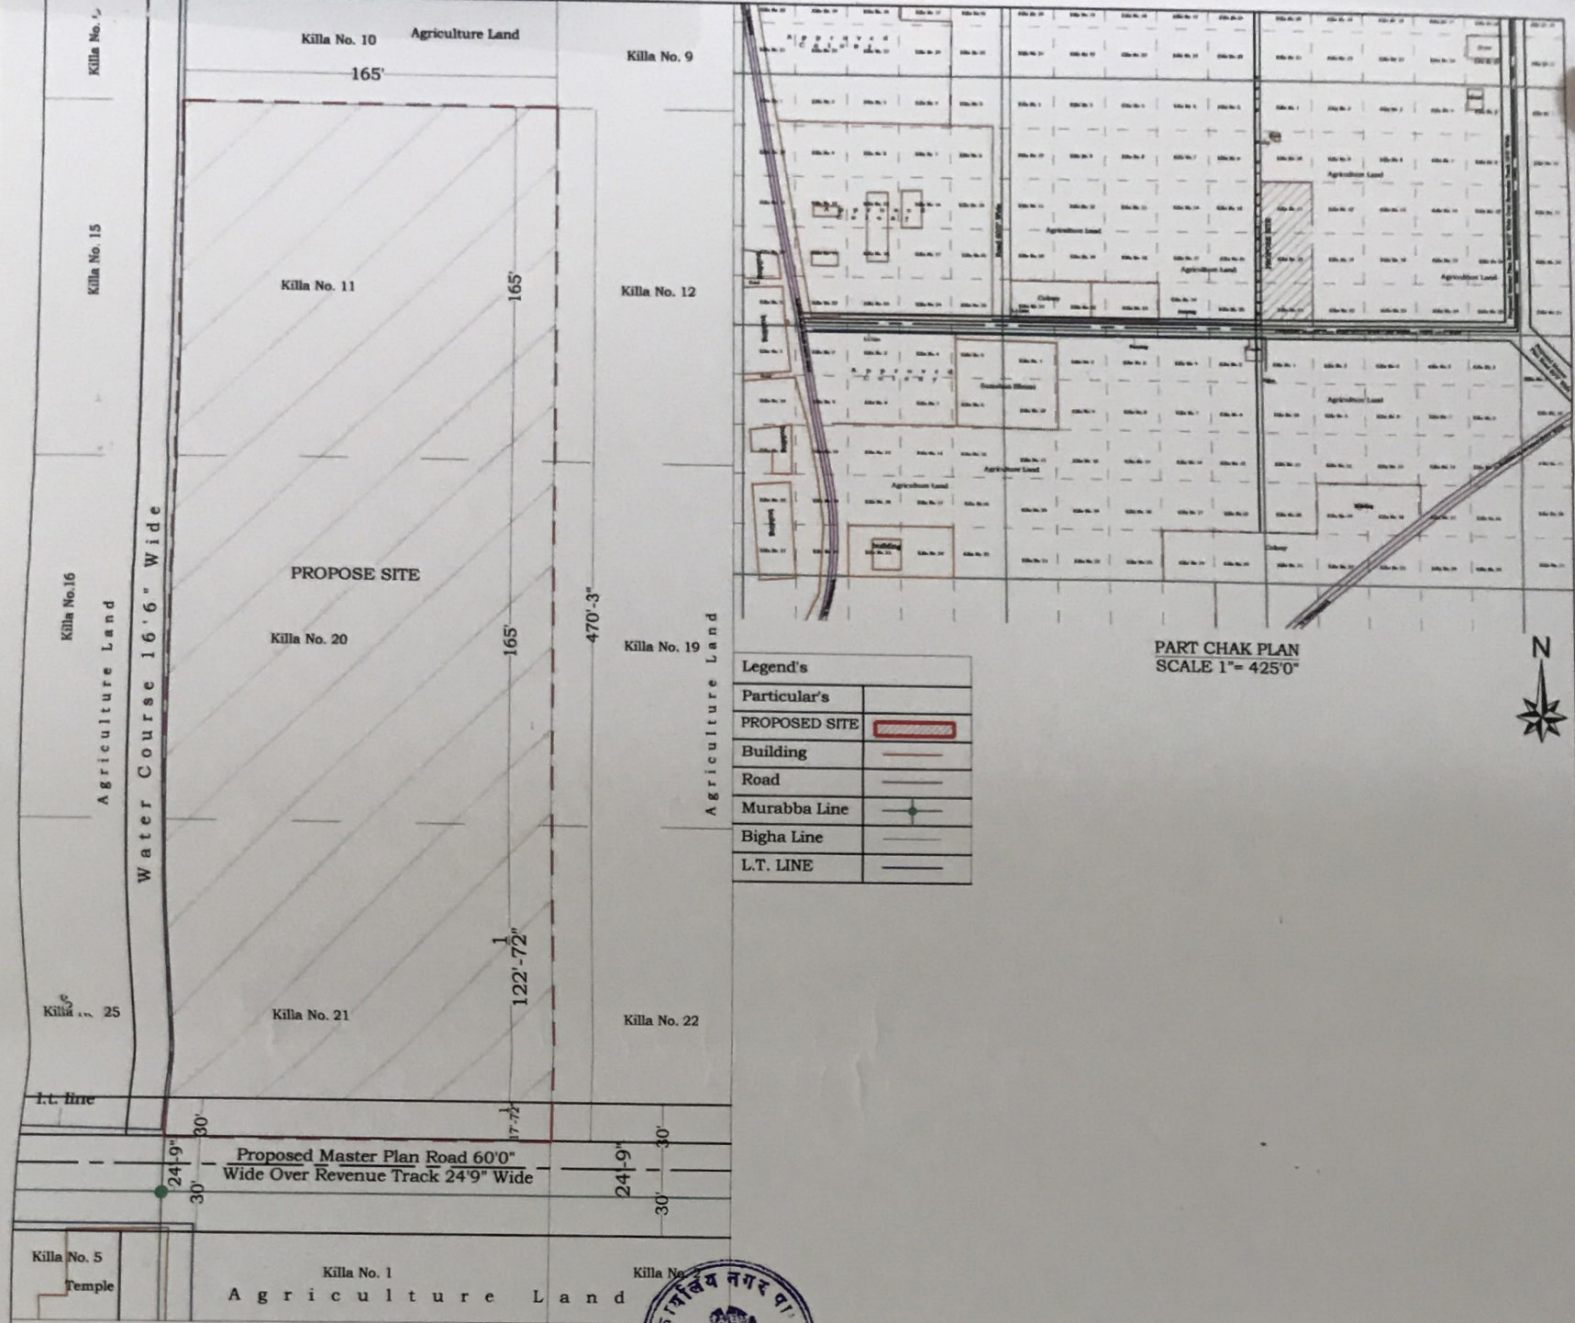

SITE PLAN
SCALE 1"= 60'0"

OWNER'S NAME :- MR.NARENDER SINGH S /O MR.MALKEET SINGH

OWNER'S TOTAL LAND:- 77591.25 SQFT. OR 0.721 HECTOR.

कनिष्ठ अभियन्ता
नगरपालिका संगरिया

अधिशापी अधिकारी
नगरपालिका संगरिया

SITE PLAN & PART CHAK PLAN OF LAND OF CHAK NO.3 R.T.P., STONE NO.188/188,
MURABBA NO.47,KILLA NO.11,20,21(0.215),AT „SANGARIA DISTT. HANUMANGARH

Er. Virender Pal Singh
(Dip. Civil)
Engineer Point

Shop No. 62-63, Near Head Post Office

Owner's Signature