

कार्यालय नगर विकास न्यास, बाड़मेर

महावीर टाउन हॉल के पास, कलेक्ट्रेट रोड़, बाड़मेर राज.344001

क्रमांक : नविन्या / बाड़ / 2018 / 622


दिनांक :- 12.6.18

प्रेषित

मालाणी रिसोर्ट एल एल पी
जैसलमेर रोड़ बाड़मेर

विषय:- मुख्यमंत्री जन आवास योजना, 2015 के तहत बिल्डिंग प्लान अनुमोदन भवन मानचित्र स्वी
संबंध में ।

उपरोक्त विषयान्तर्गत लेख है कि आप द्वारा मुख्यमंत्री जन आवास योजना के तहत बि
अनुमोदन हेतु इस कार्यालय में बिल्डिंग प्लान अनुमोदन भवन मानचित्र स्वीकृति हेतु प्रस्तुत किये ग
मुख्यमंत्री जन आवास योजना, 2015 के तहत बिल्डिंग प्लान अनुमोदन भवन मानचित्र स्वीकृति
दिनांक 28.05.2018 के प्रस्ताव संख्या 1 में लिये गये निर्णय की अनुपालना में जारी अनुमोदन
अनुज्ञा हेतु निम्न कार्यवाही विवरण एवं जारी मानचित्र के दो सेट सलंगन प्रस्तुत है ।

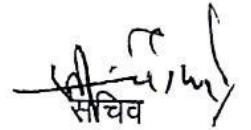
सचिव

नगर विकास न्यास, बाड़मेर

CLIENT :
MALANI RESORT
PVT.LTD. JAIPUR

DOOR & WINDOW OPENING SCHEDULE						
S.N.	ITEM	WIDTH	SILL	UNITS	NOS.	REMARKS
1.						
2.						
NOTE:-
* D= DOOR
* W= WINDOW
* V= VENTILATOR
* DOOR WINDOW LEVEL ARE FROM FLOOR FINISH

TYPICAL FLOOR PLAN

24 MTR WIDE ROAD

12 MTR WIDE ROAD

4.5 MTR WIDE ROAD

4.5 MTR WIDE ROAD

50 MTR WIDE ROAD

*TOC =TOP OF CONCRETE

ARCHITECT:-

AR.NITESH AGGARWAL
ARCHITECT & LANDSCAPE & INTERIOR DESIGNERS
15/2P NO.388,SHRI GOPAL NAGAR,RE-8 ROAD,
JAIPUR. PIN -3020127000, +9191696603,
01413001551

PROJECT:-

UNDER C.M. JANAVAS YOJNA
AFFORDABLE HOUSING
AT BARMER- JAISALMER ROAD,RAJ.

TITLE: BASEMENT FLOOR PLAN

DRAWN BY: RAKESH

DRG NO: P251-DWG-AW-02

DATE:
29.3.18

SCALE:
1:100

RVI.
R0
E
N
S
W

CLIENT :
MALANI RESORT
PVT.LTD. JAIPUR

DOOR & WINDOW OPENING SCHEDULE						
S.N.	ITEM	WIDTH	SILL	UNTEL	NOS.	REMARKS
1.						
2.						
NOTE:-
• D= DOOR
• W= WINDOW
• V= VENTILATOR
• DOOR WONDOW LEVEL ARE FROM FLOOR FINISH

24 MTR WIDE ROAD

12 MTR WIDE ROAD

4.5 MTR WIDE ROAD

4.5 MTR WIDE ROAD

50 MTR WIDE ROAD

*TOC =TOP OF CONCRETE

ARCHITECT:-

AR.NITESH AGGARWAL
ARCHITECT & LANDSCAPE & INTERIOR DESIGNER
102 P NO 388 SHRI GOPAL NAGAR B R ROAD -
JAIPUR, PH - 91- 98267786, 982678662,
01413021521

PROJECT:-

UNDER C.M. JANAVAS YOINA
AFFORDABLE HOUSING
AT BARMER- JAISALMER ROAD,RAJ.

TITLE: GROUND FLOOR PLAN

DRAWN BY: RAKESH

DRG NO: P251-DWG-AW-03

DATE: 29.3.18

SCALE: 1:100



CLIENT :
MALANI RESORT
PVT.LTD. JAIPUR

DOOR & WINDOW OPENING SCHEDULE						
S.N.	ITEM	WIDTH	SILL	UNTEL	NOS.	REMARKS
1.						
2.						
NOTE:-
* D= DOOR
* W= WINDOW
* V= VENTILATOR
* DOOR WINDOW LEVEL ARE FROM FLOOR FINISH

यह दस्तावेज केवल निर्माण के लिए है।
इसका उपयोग किसी भी अन्य उद्देश्य के लिए नहीं किया जा सकता है।
यदि इसका उपयोग किसी भी अन्य उद्देश्य के लिए किया जाता है, तो इसके लिए जिम्मेदार नहीं होंगे।

आ. नितेश अग्गरवाल
आ. नितेश अग्गरवाल



24 MTR WIDE ROAD

*TOC =TOP OF CONCRETE

ARCHITECT:-

AR.NITESH AGGARWAL
ARCHITECT & LANDSCAPE & INTERIOR DESIGNER
102 P.NO.388,SHRI GOPAL NAGAR,80 ft ROAD,
JAIPUR, PH - 01- 8829127080, 9251699820,
9415182181

Ar. Nitesh Aggarwal
CAP2001/12438

PROJECT:-

UNDER C.M. JANAVAS YOJNA
AFFORDABLE HOUSING
AT BARMER- JAISALMER ROAD,RAJ.

TITLE: TYPICAL FLOOR PLAN

DRAWN BY: RAKESH


DRG NO: P251-DWG-AW-04
DATE: 29.3.18
SCALE: 1:100

E
N
S
W

CLIENT :
MALANI RESORT
PVT.LTD. JAIPUR

DOOR & WINDOW OPENING SCHEDULE						
S.N.	ITEM	WIDTH	SILL	UNTEL	NOS.	REMARKS
1.						
2.						
NOTE:-
• D= DOOR
• W= WINDOW
• V= VENTILATOR
• DOOR WINDOW LEVEL ARE FROM FLOOR FINISH

 

*TOC =TOP OF CONCRETE

ARCHITECT-

AR.NITESH AGGARWAL
ARCHITECT & LANDSCAPE & INTERIOR DESIGNER
102/2, PLOT NO. 388, 8th FLOOR, JALMALA, JAIPUR, RAJ.
JALMALA, RAJ. 302002. 9141332151

PROJECT:-

UNDER C.M. JANAVAS YOJNA
AFFORDABLE HOUSING
AT BARMER- JAISALMER ROAD,RAJ.

TITLE: TERRACE FLOOR PLAN


DRAWN BY: RAKESH

DRG NO: P251-DWG-AW-05
DATE: 29.3.18
SCALE: 1:100

E
N
S
W

DOOR & WINDOW OPENING SCHEDULE									
NO.	DOOR	ROOM	TOILET	KITCHEN	LOBBY	TOILET	KITCHEN	LOBBY	TOILET
1									
2									
NOTE:-
* DOOR
* WINDOW
* DOOR & WINDOW LEVELS ARE FROM FLOOR FINISH

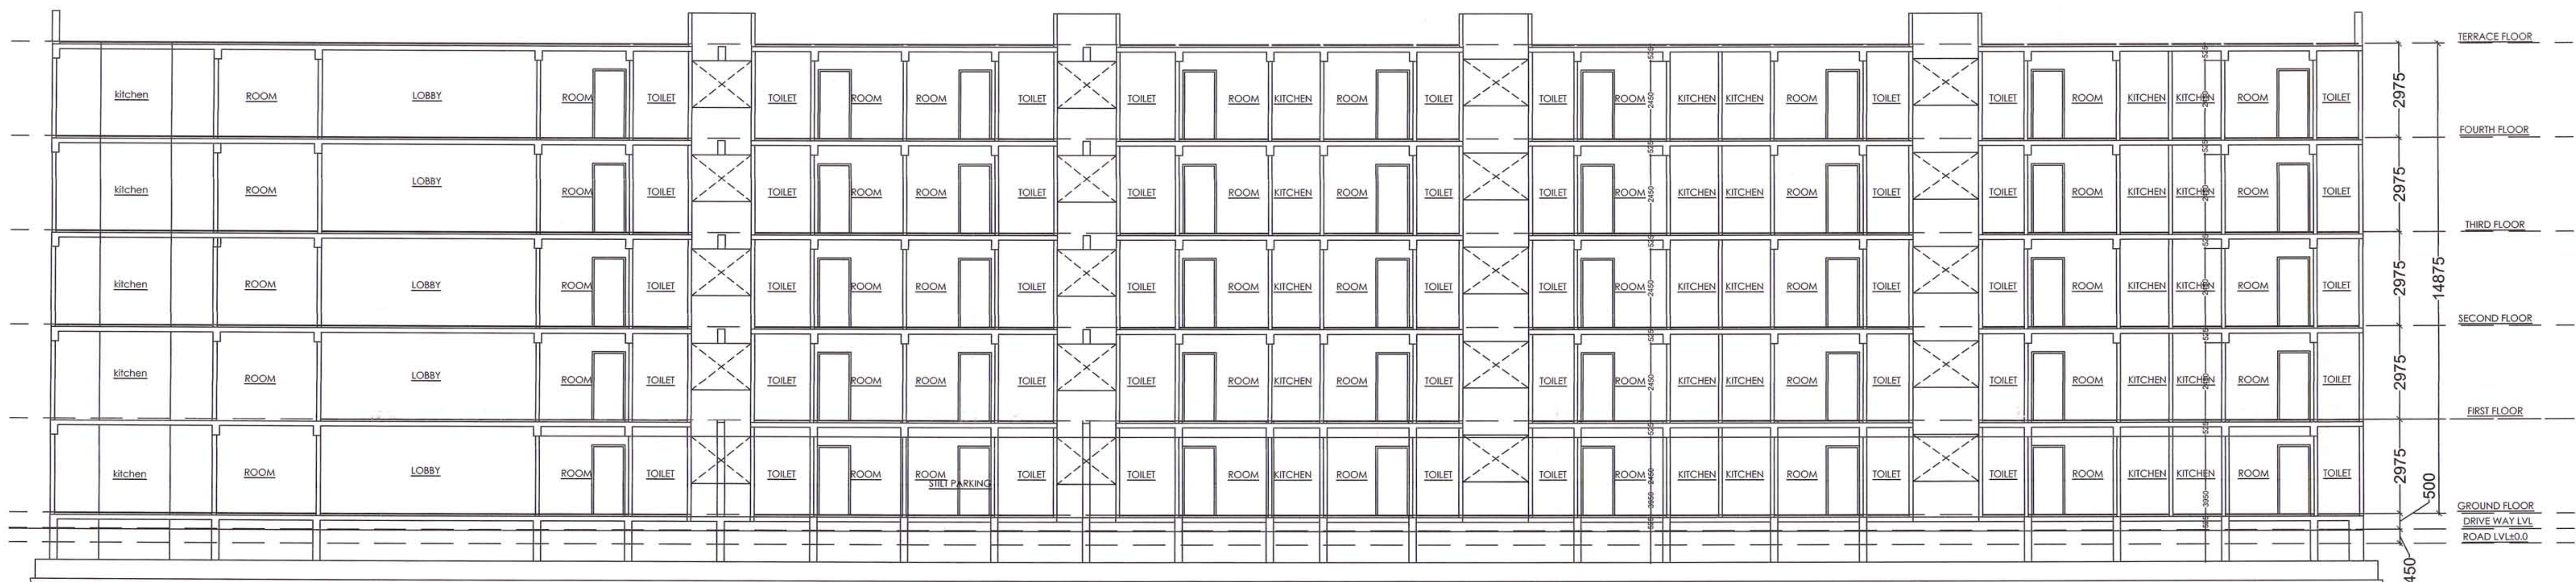


SECTION-AA'


नोट: मुलकनी जस आवास मलाना 15 के प्रकटा
उ A के मरत प्रकटा के मरत प्रकटा के
आवास मलाना 15 के प्रकटा के प्रकटा के
की मरत प्रकटा के प्रकटा के प्रकटा के
की मरत प्रकटा के प्रकटा के प्रकटा के

उप नगर नियोजक
नगर विकास न्यास
बाड़मेर

नगर विकास न्यास, बाड़मेर

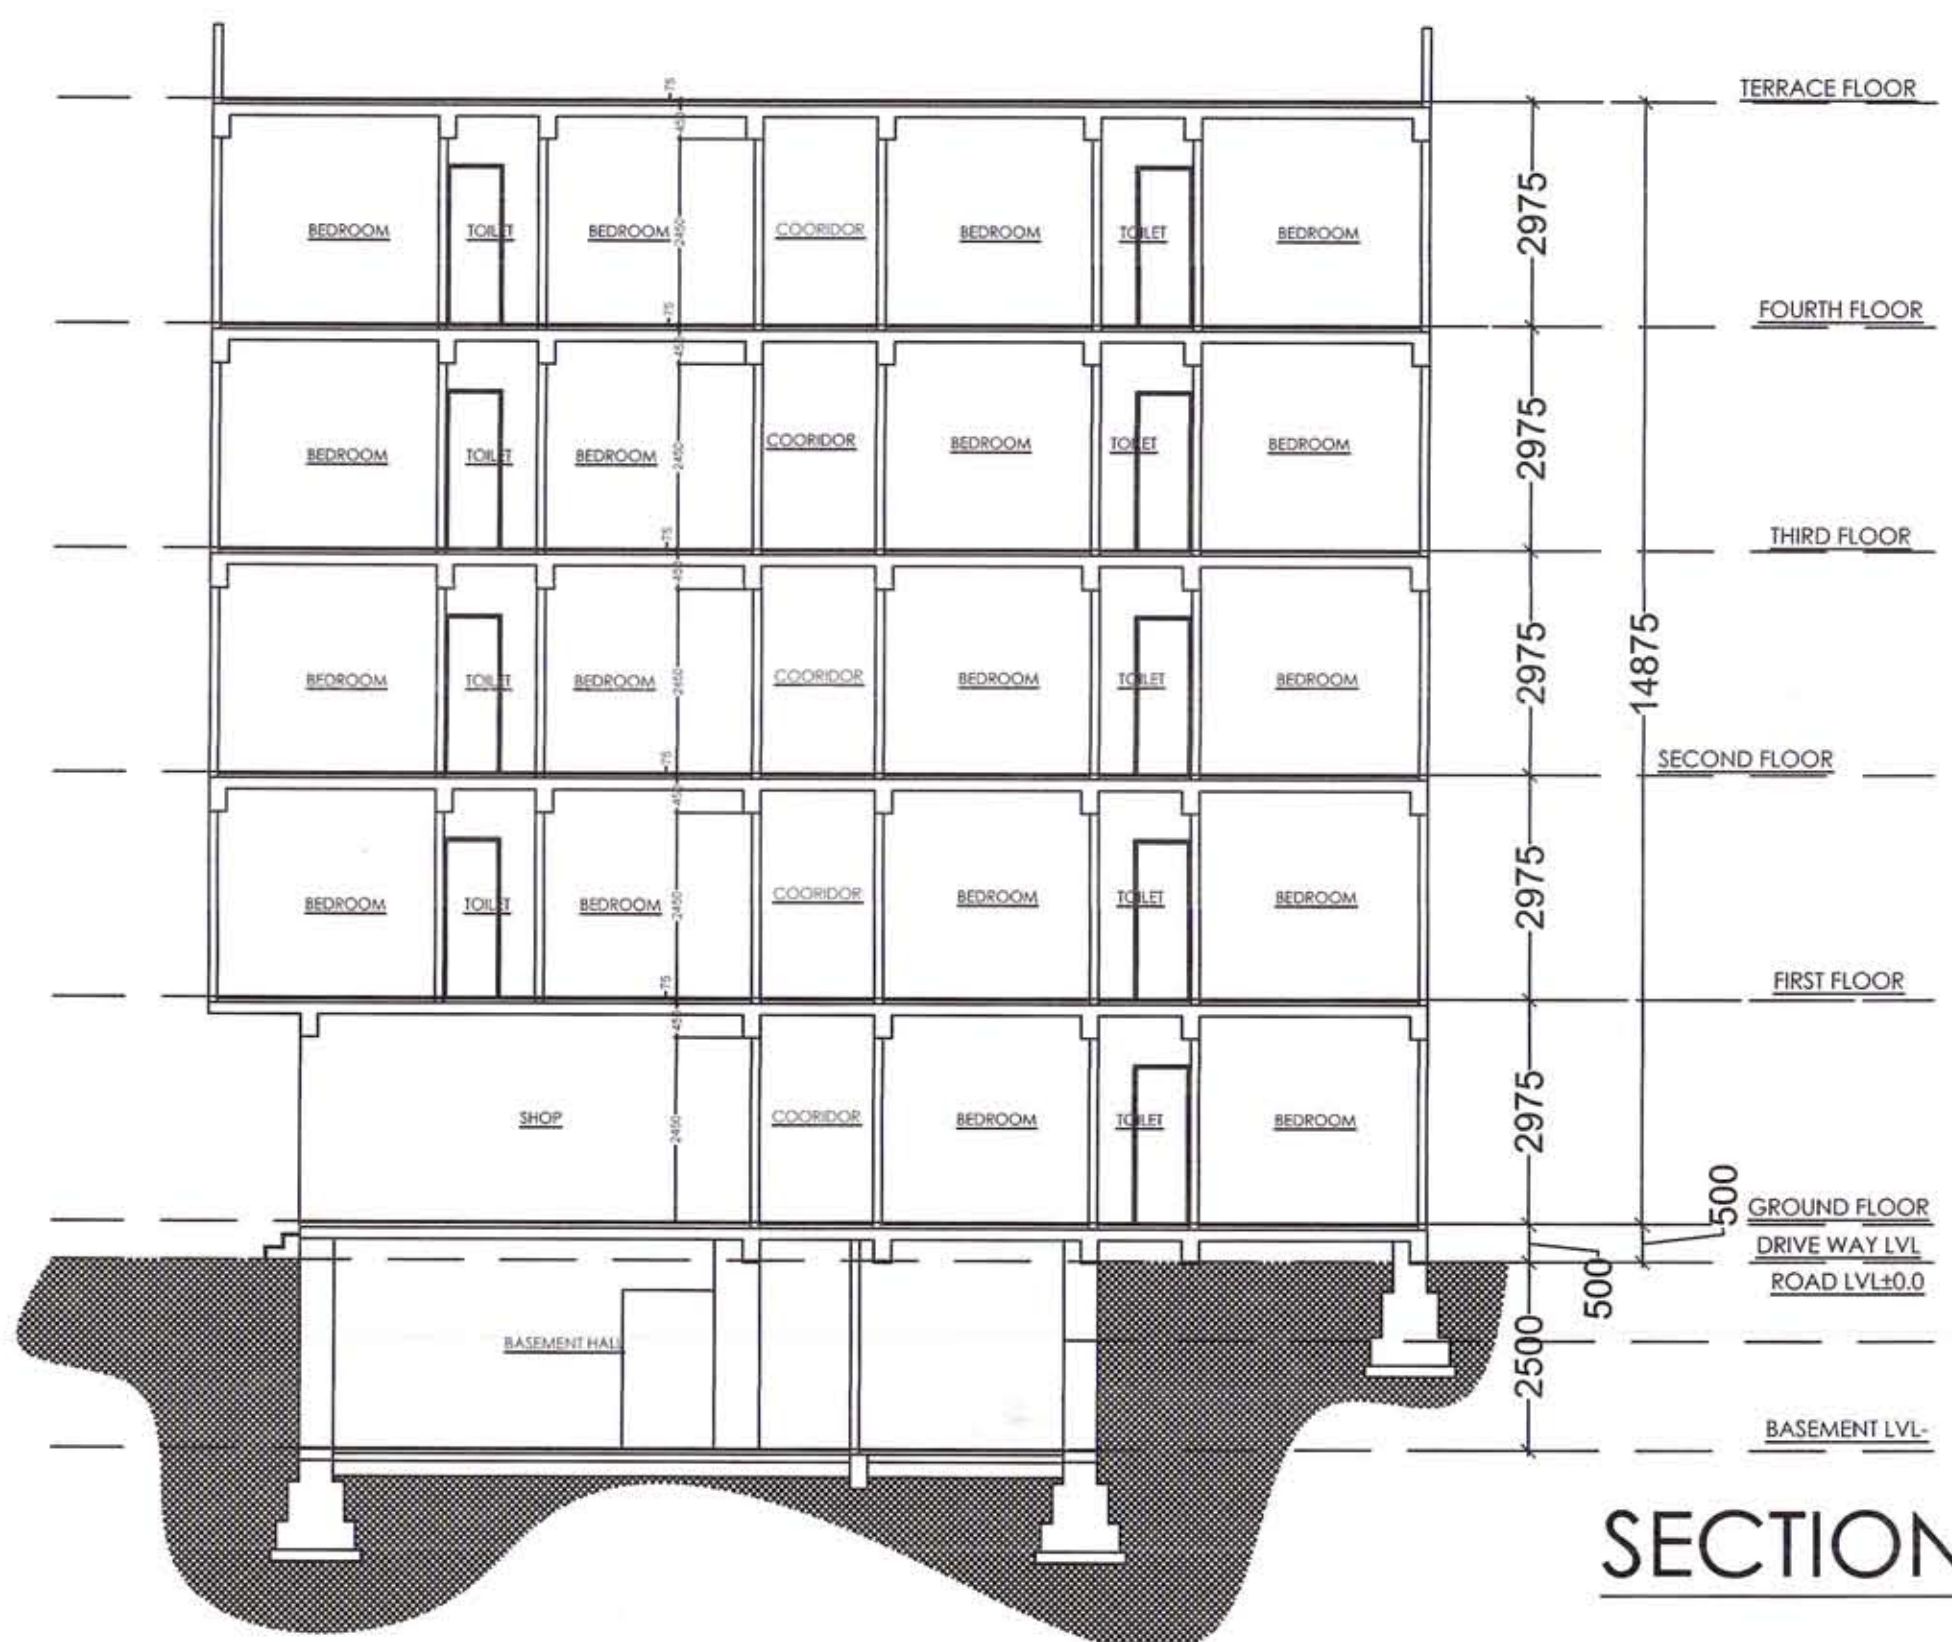

SECTION -BB'

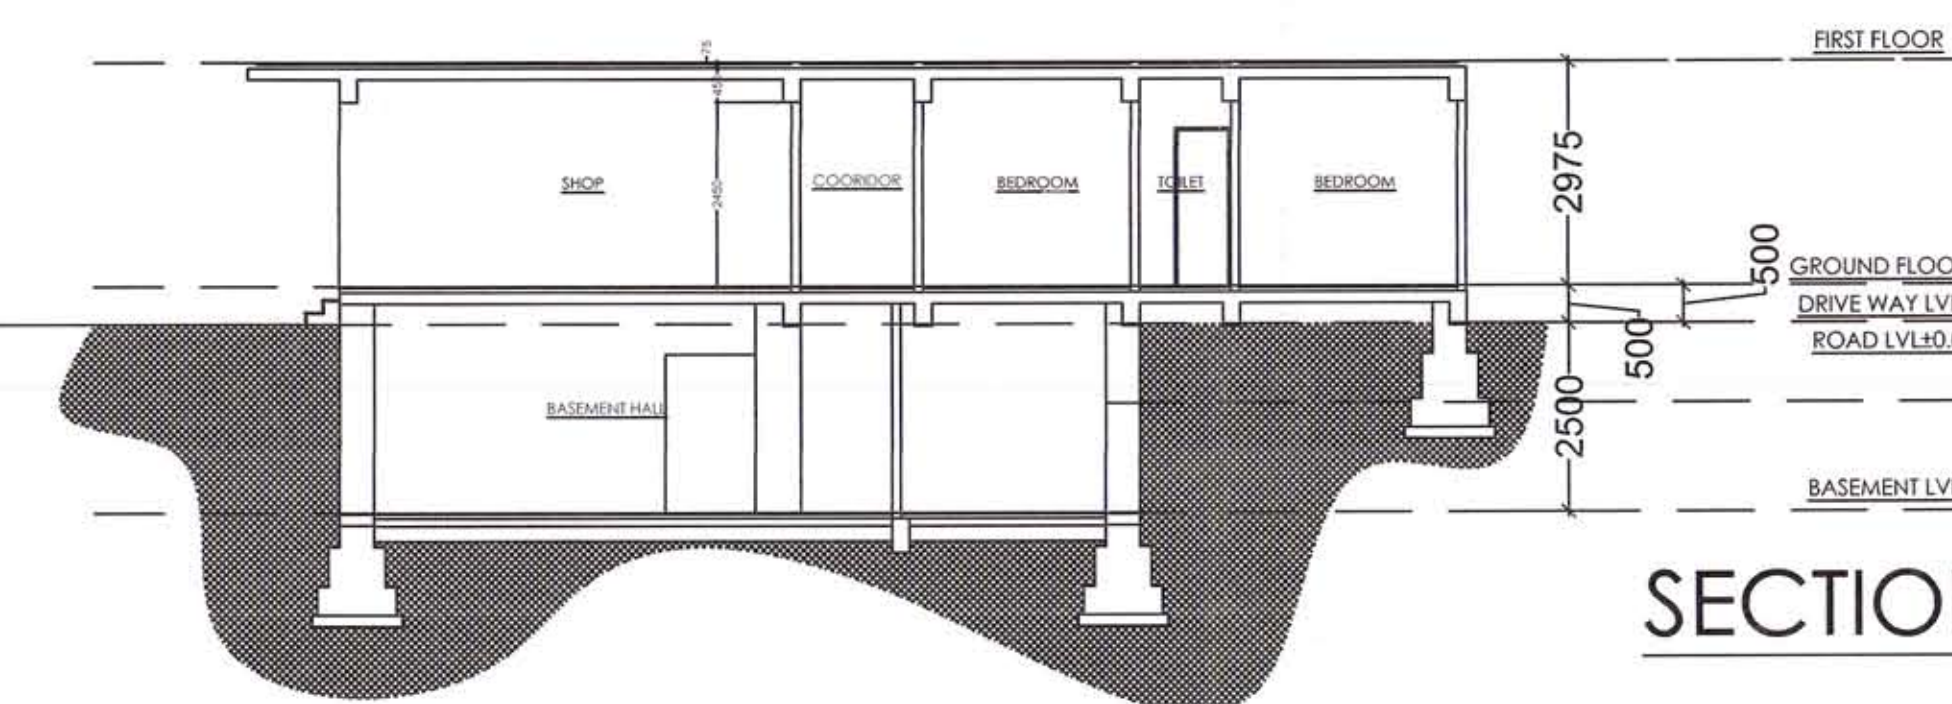

SECTION -BB'

*TOC =TOP OF CONCRETE


ARCHITECT:-

AR.NITESH AGGARWAL
ARCHITECT & INTERIOR DESIGNER
102/103/104/2351/2

DOOR & WINDOW OPENING SCHEDULE						
S.N.	ITEM	WIDTH	SIZ	LINTEL	INCS.	REMARKS
1.						
2.						
NOTE-

- * D= DOOR
- * W= WINDOW
- * V= VENTILATOR
- * DOOR WINDOW LEVEL ARE FROM FLOOR FINISH

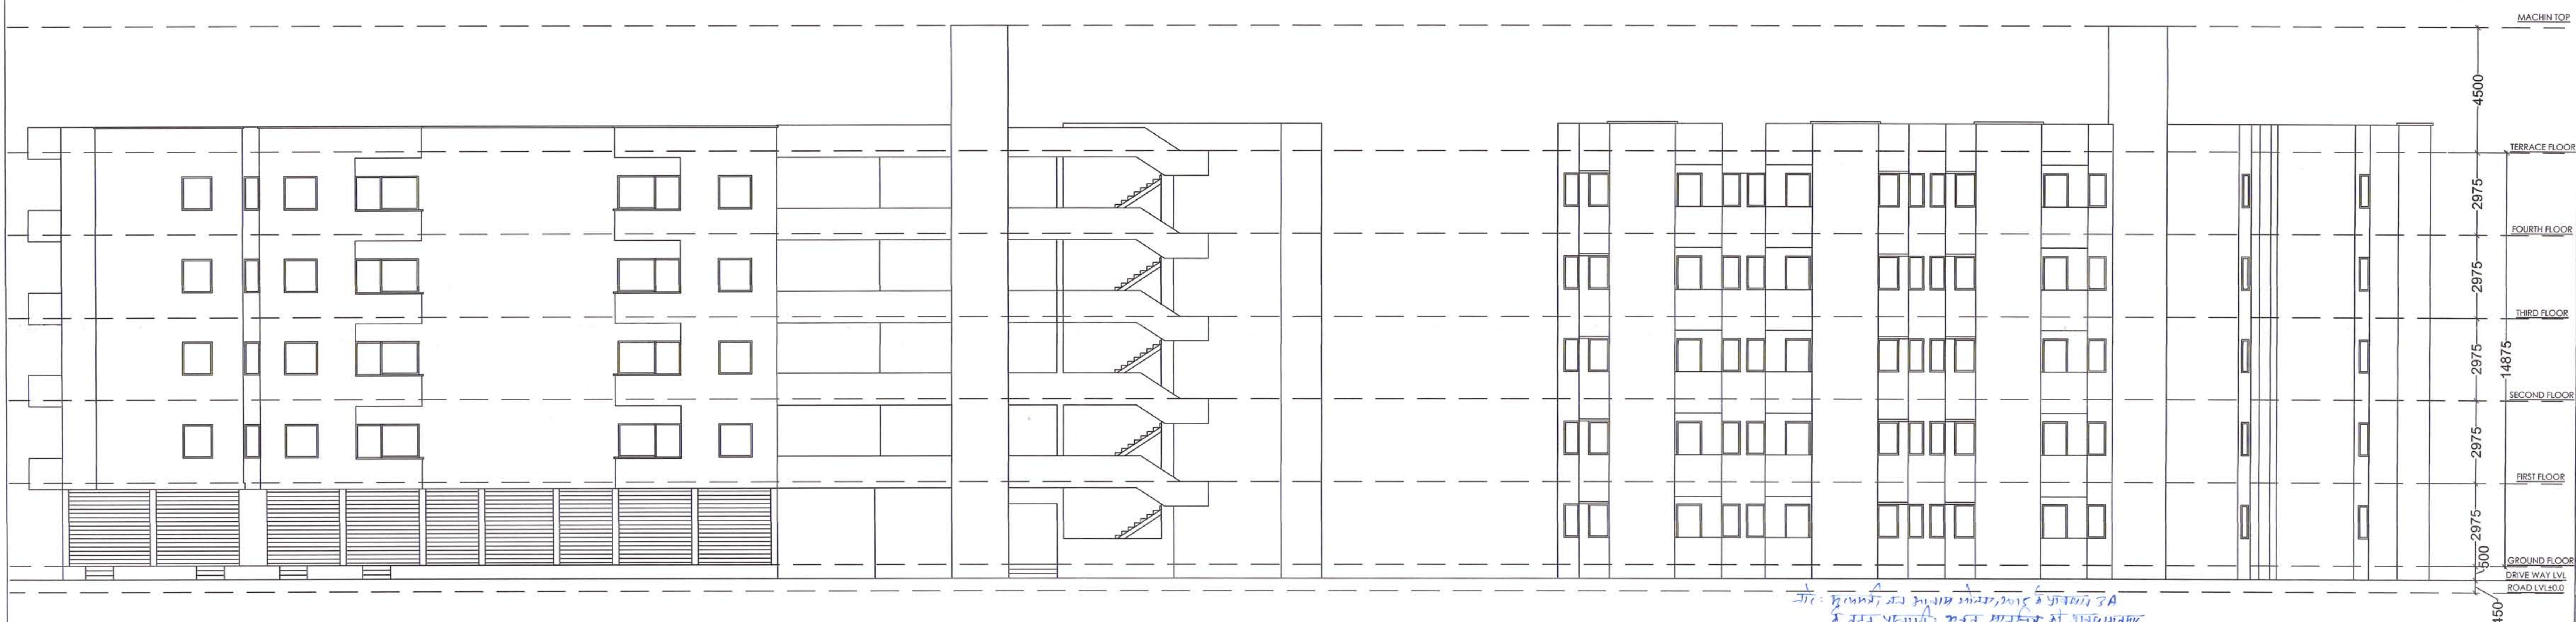[illegible]

उप नगर नियोजक
नगर विकास न्यास
बाड़मेर

सचिव
नगर विकास न्यास, बाडगमर

ARCHITECT-

AR.NITESH AGGARWAL
ARCHITECT & LANDSCAPE & INTERIOR DESIGNER
932.P.NO.388,5TH FLOOR, GOPAL NAGAR, 80 F.ROAD,
JAIPUR, PH. +91- 9629427080, +9301666620,
01413021321

PROJECT:-
UNDER C.M. JANAVAS YOJNA
AFFORDABLE HOUSING
AT BARMER- JAISALMER ROAD,RA

TITLE: EAST AND WEST

RAWN BY: RAKESH

RG NO: P251-DWG-AW-0
ATE: IPRV

29.3.18
SALE: 4.188


1:100

Ar. Nitesh Aggarwal
CA/2006/37458

CLIENT :
MALANI RESORT
PVT.LTD. JAIPUR

DOOR & WINDOW OPENING SCHEDULE					
SL. NO.	TYPE	WIDTH	HEIGHT	NO.	REMARKS
1.					
2.					
NOTE :-
* IN DOOR
* IN WINDOW
* IN VENTILATOR
* DOOR WINDOW LEVEL ARE FROM FLOOR FINISH

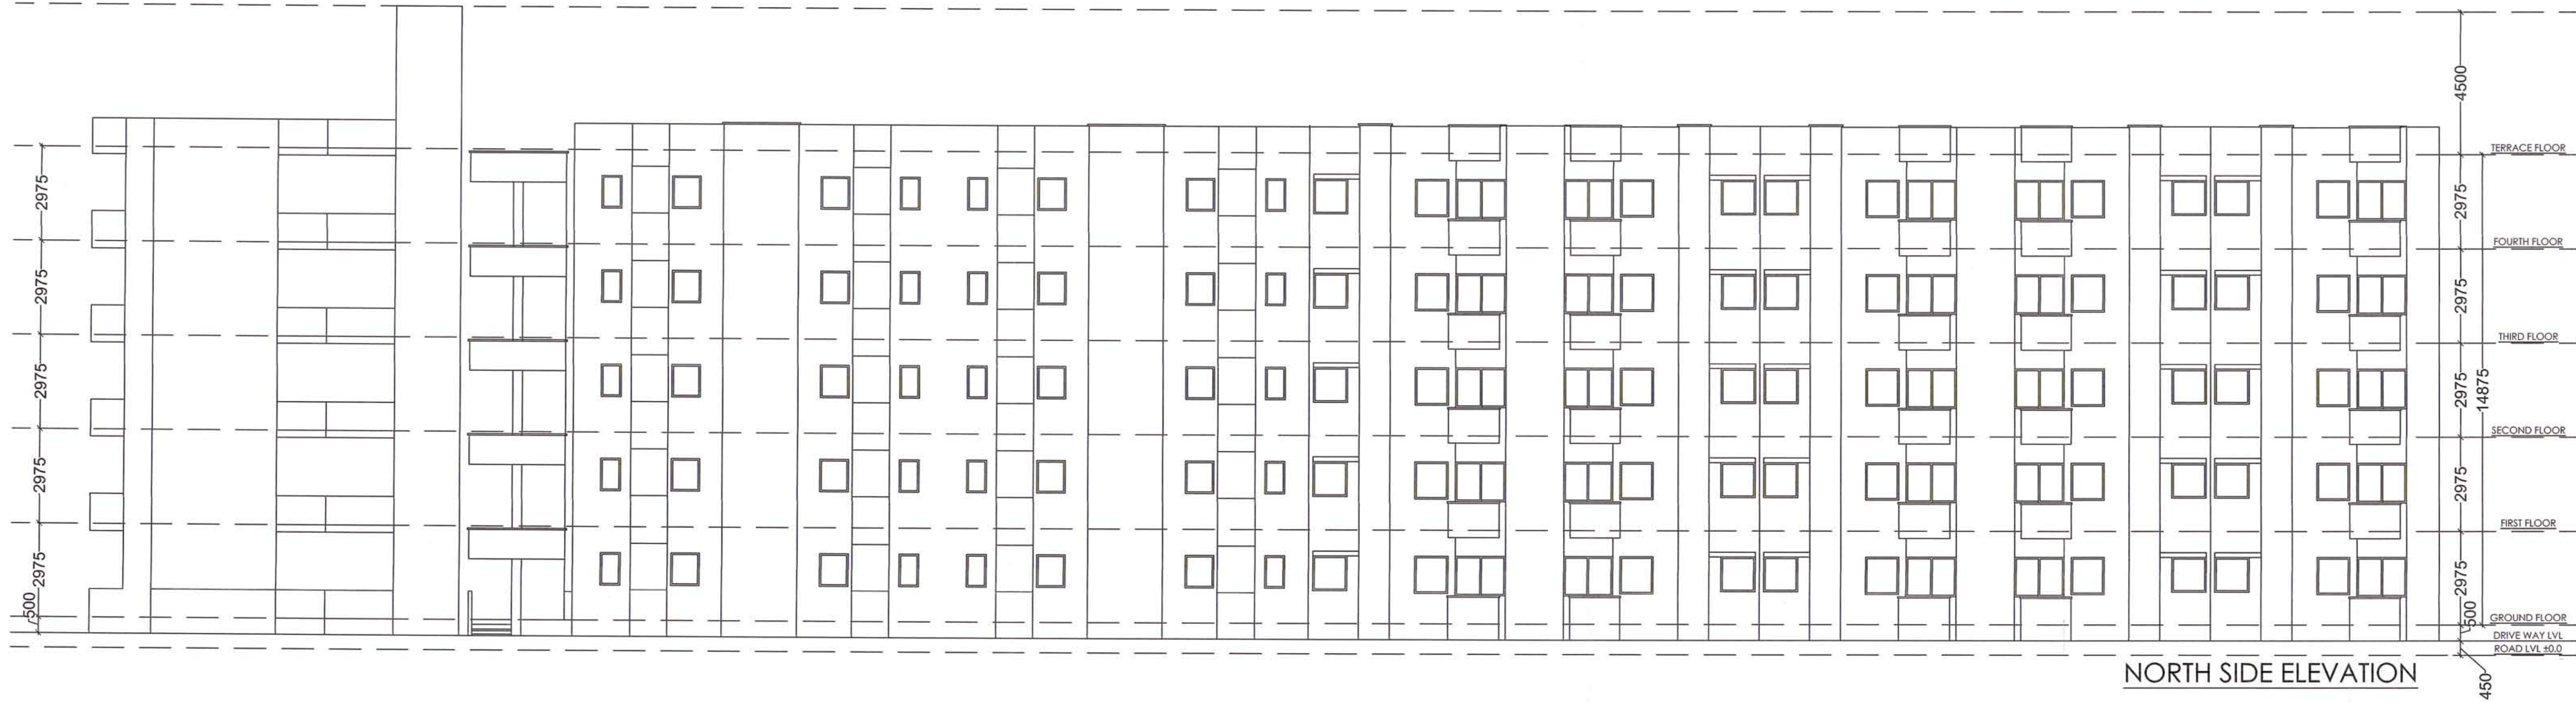

NORTH SIDE ELEVATION



SOUTH SIDE ELEVATION

सं. कुलपति एवं प्रमुख अधिकारी 2015 ई. प्रमाणित
इस प्रमाणित प्रमाणित प्रमाणित प्रमाणित
एक प्रमाणित प्रमाणित प्रमाणित प्रमाणित
28.5.2017 से प्रमाणित प्रमाणित प्रमाणित प्रमाणित

उप नगर नियोजक
नगर विकास न्यास, बाड़मेर

सचिव
नगर विकास न्यास, बाड़मेर

*TOC =TOP OF CONCRETE

ARCHITECT:-

AR.NITESH AGGARWAL
ARCHITECT & ENGINEER
B-10, PLOT NO. 10, GATE NO. 10, JALAMER ROAD, RAJ.
JAIPUR. PIN - 302012. TEL: 0142-2333333
9868888888

PROJECT:-
UNDER C.M. JANAVAS YOUNA
AFFORDABLE HOUSING
AT BARMER, JALAMER ROAD, RAJ.

TITLE: NORTH AND SOUTH
SIDE ELEVATION

DRAWN BY: RAKESH

DRG NO: P251-DWG-AW-08

DATE: 20.11.18

SCALE: 1:100

SCALE: 1:100