


$$\begin{array}{r} 137.9 \\ \hline 2 \end{array}$$
$$\begin{array}{r} 137.9 \\ \hline 2 \end{array}$$


Re

- सहायक जगर नियोजक
जोन-12
34/10/13
कृषि नगर नियोजक
बी.पी.सी. (एन.पी.)

अतिरिक्त मुख्य भाग मिळोज
बी.पी.सी. (एल.पी.)

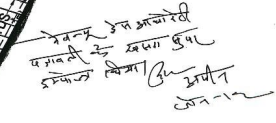

TO WHOMSOEVER IT MAY CONCERN

I, Ar. Rameez Raza Gesawat (CA/2011/53352), regarding project **“RAM AWAS-III”** situated at Plot No. 83 to 88, Western Greens, Village Chak Bichpadi and Jai Bhawanipura, Tehsil and District Jaipur, Rajasthan declare that:

1. Phase Area of this Project is 766.50 Sq. Mtrs.
2. Open Area of this Project is 206.13 Sq. Mtrs.
3. Gross Built up area of this Project is 1766.64 Sq. Mtrs.
4. Number of Apartments/Units in this Project are 24.
5. Parking details for this Project is as follows:-

Type Location	Total No. of Cars	Total No. of Two Wheelers	No. of Cycles	Mechanical Car Parking	No. of Visitors Parking		No. of Parking Allocated	
					Car	Two Wheelers	Car	Two Wheelers
Open Area	0	0	0	0	0	0	0	0
Stilt Floor	0	36	0	0	0	0	0	0
Basement	0	0	0	0	0	0	0	0
Any Other Floor	0	0	0	0	0	0	0	0
Total	0	36	0	0	0	0	0	0



Ar. Rameez Raza Gesawat
 B. Arch.
 CA/2011/53352

jaipur

a plot no.1, greenwoods, lal kothi scheme
 sahar marg, jaipur - 302 001, India
 t +91-141-4299999, 2743613
 e studio@maarchitects.in
 w www.maarchitects.in

bangalore


a plot no. 10/1-1, 2nd floor, 7th main,
 1st cross, appareddy palya, near ESI hospital,
 indira nagar, bangalore-560038, India
 t +91-80 41153691
 e studio.blr@maarchitects.in

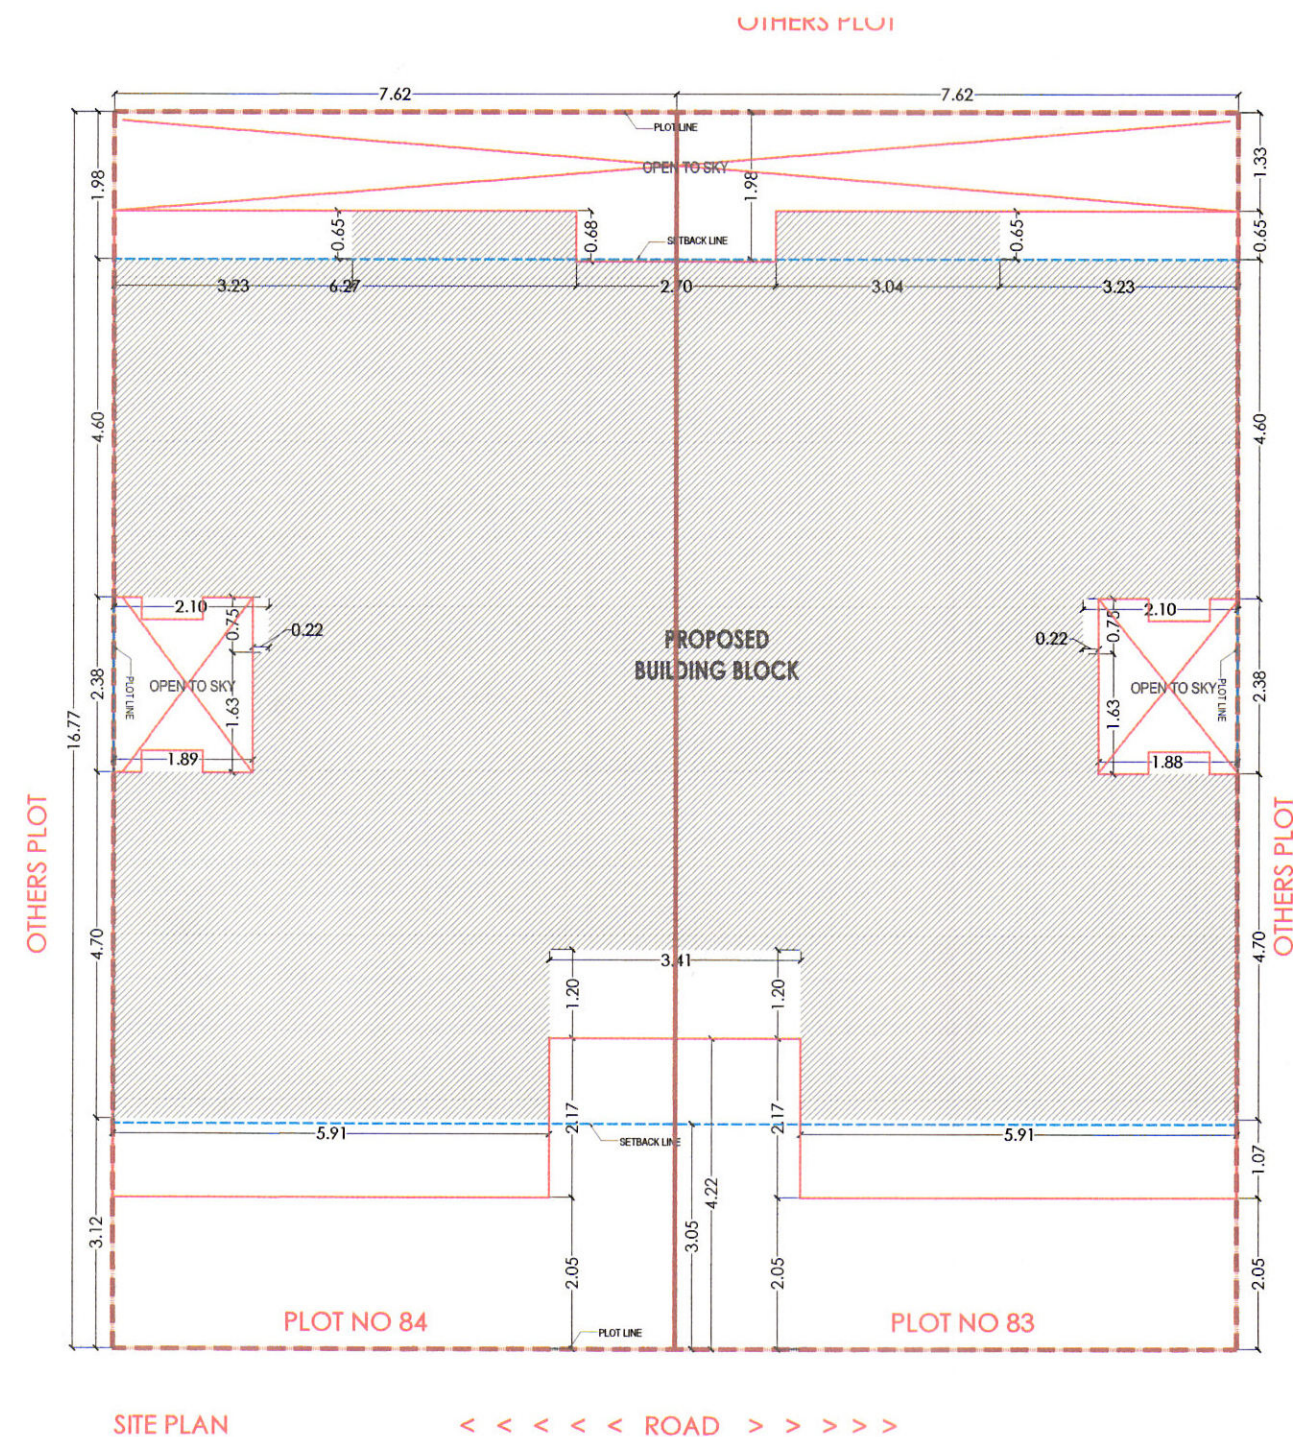

B.A.R. CALCULATIONS							
S.NO.	FLOOR	BLOCK AREA	CUT-OUT	G.B.U.A.	ELEVATION FEATURE	PARKING	B.A.R.
		(Sq.Mt.)	(Sq.Mt.)	(Sq.Mt.)	(Sq.Mt.)	(Sq.Mt.)	(Sq.Mt.)
1	GROUND	186.79	0.00	186.79	22.20	164.59	0.00
2	FIRST	189.90	0.00	189.90	4.43	0.00	185.47
3	SECOND	189.90	0.00	189.90	4.43	0.00	185.47
4	TERRACE	22.29	0.00	22.29	0.00	0.00	0.00
TOTAL		588.88	0.00	588.88			370.94

PLOT NO. - 84, AREA	127.75	(Sq.Mt.)
PLOT NO. - 83, AREA	127.75	(Sq.Mt.)
TOTAL PLOT AREA (84+83)	255.50	(Sq.Mt.)
PERMISSIBLE B.A.R.	2	511.00 (Sq.Mt.)
ACHIEVED B.A.R.	1.45	370.94 (Sq.Mt.)
PERMISSIBLE GROUND COVERAGE	Within Setback	

REQUIRED PARKING			
FOR EWS UNIT 01 SCOOTER / UNIT			
NO. OF UNIT	4.00		
REQUIRED SCOOTERS	4.00		
FOR LIG UNIT 02 SCOOTER / UNIT			
NO. OF UNIT	4.00		
REQUIRED SCOOTERS	8.00		
TOTAL REQUIRED PARKING	12.00	SCOOTERS	
TOTAL PROVIDED PARKING	12.00	SCOOTERS	

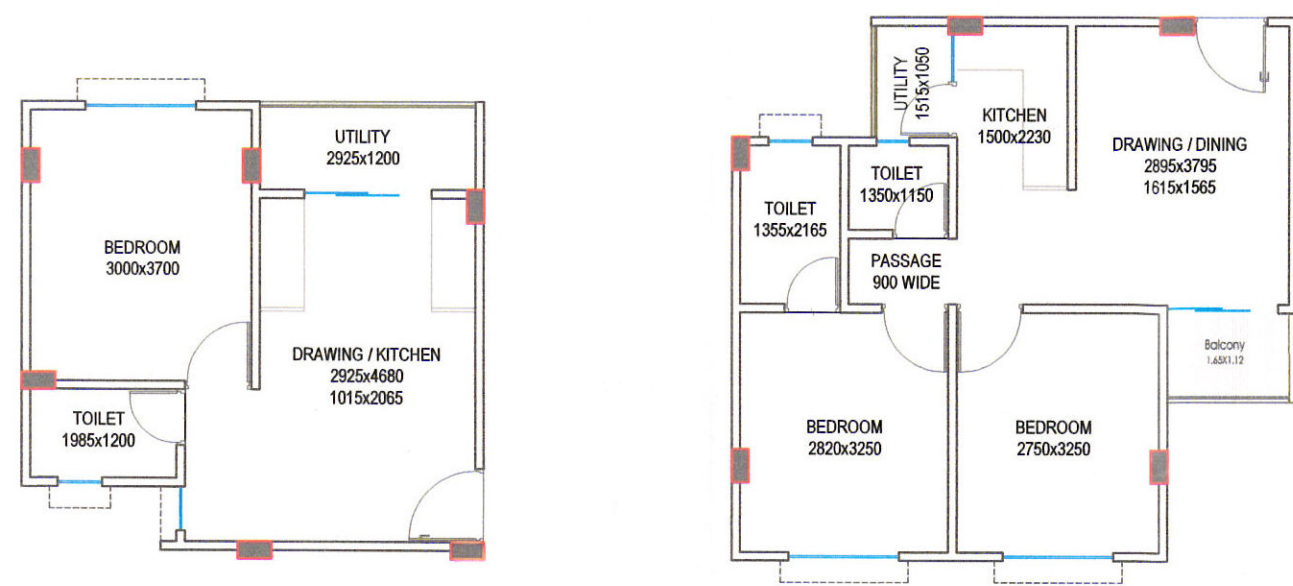

EWS UNIT		
	(sqmt.)	(sqft.)
UNIT BUA	32.84	353.49
UTILITY/BALCONY (50%)	1.76	18.89
COMMON AREA	6.83	73.46
SBUA AREA	41.42	445.84
CARPET AREA	29.46	317.10

LIG UNIT FIRST FLOOR		
	(sqmt.)	(sqft.)
UNIT BUA	46.02	495.35
UTILITY/BALCONY (50%)	1.78	19.16
COMMON AREA	6.83	73.46
SBUA AREA	54.63	587.98
CARPET AREA	41.15	442.93

SBUA CALCULATION					
TYPE	No. of Units	SBUA of Single Units		SBUA of Total Units	
		(sqmt.)	(sqft.)	(sqmt.)	(sqft.)
EWS UNIT	4	41.42	445.84	165.68	1783.36
LIG UNIT	4	54.63	588.03	218.52	2352.13
TOTAL	8			384.20	4135.49

TITLE:- SUBMISSION DRAWING
SITE PLAN

DATE : 14/09/2021

SCALE:- 1:100

PROJECT:-





PROPOSED EWS & LIG FLATS
AT PLOT NO. 84 & 83, WESTERN
GREENS, VILLAGE- CHACK BICHURI &
JAIBHAWANI PURA, JAIPUR

ARCHITECTS:-

m a architects pvt.ltd.
Jaipur - Bangalore - Hyderabad
Plot No - 1, greenwoods, Lal Kothi Scheme,
off Sakur Marg, Jaipur-302001
Tel: 91-141-425099, 2740222
email - studio@maarchitects.in web- www.maarchitects.inAr. Rameez Raza Gesawa
B. Arch
CA/2011/53352

OWNER


ARCHITECTS

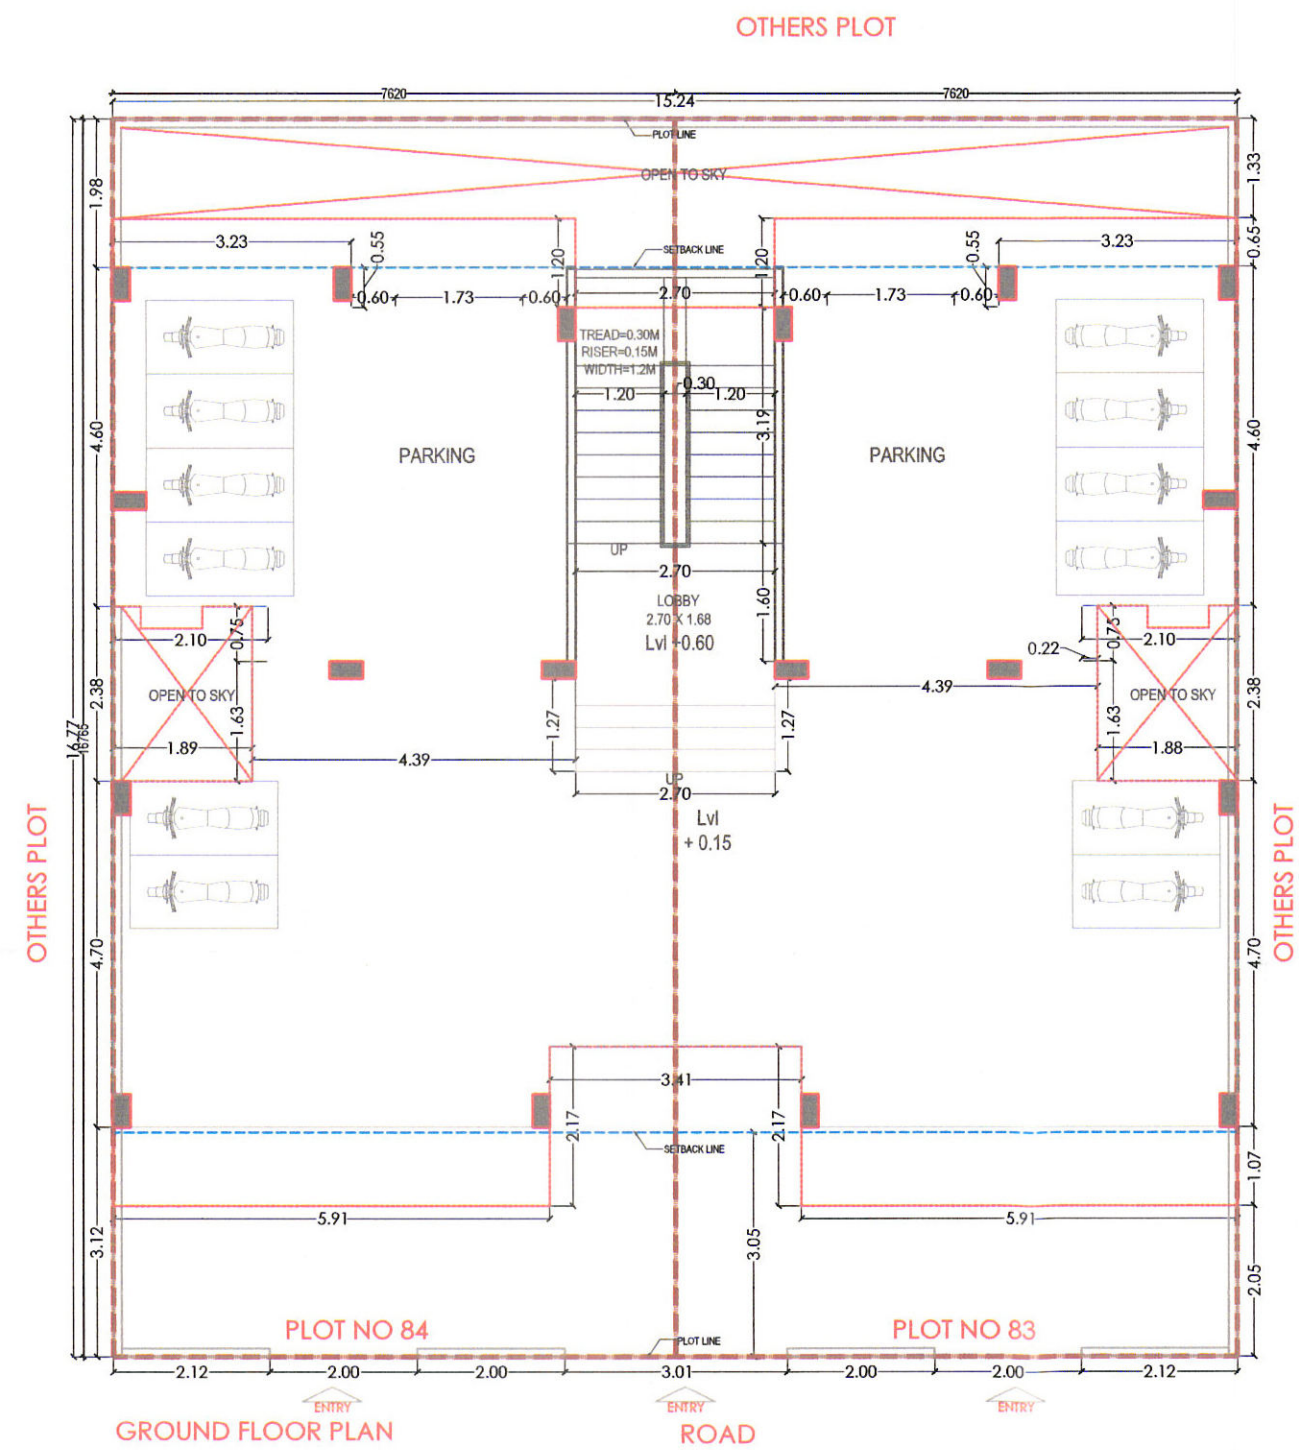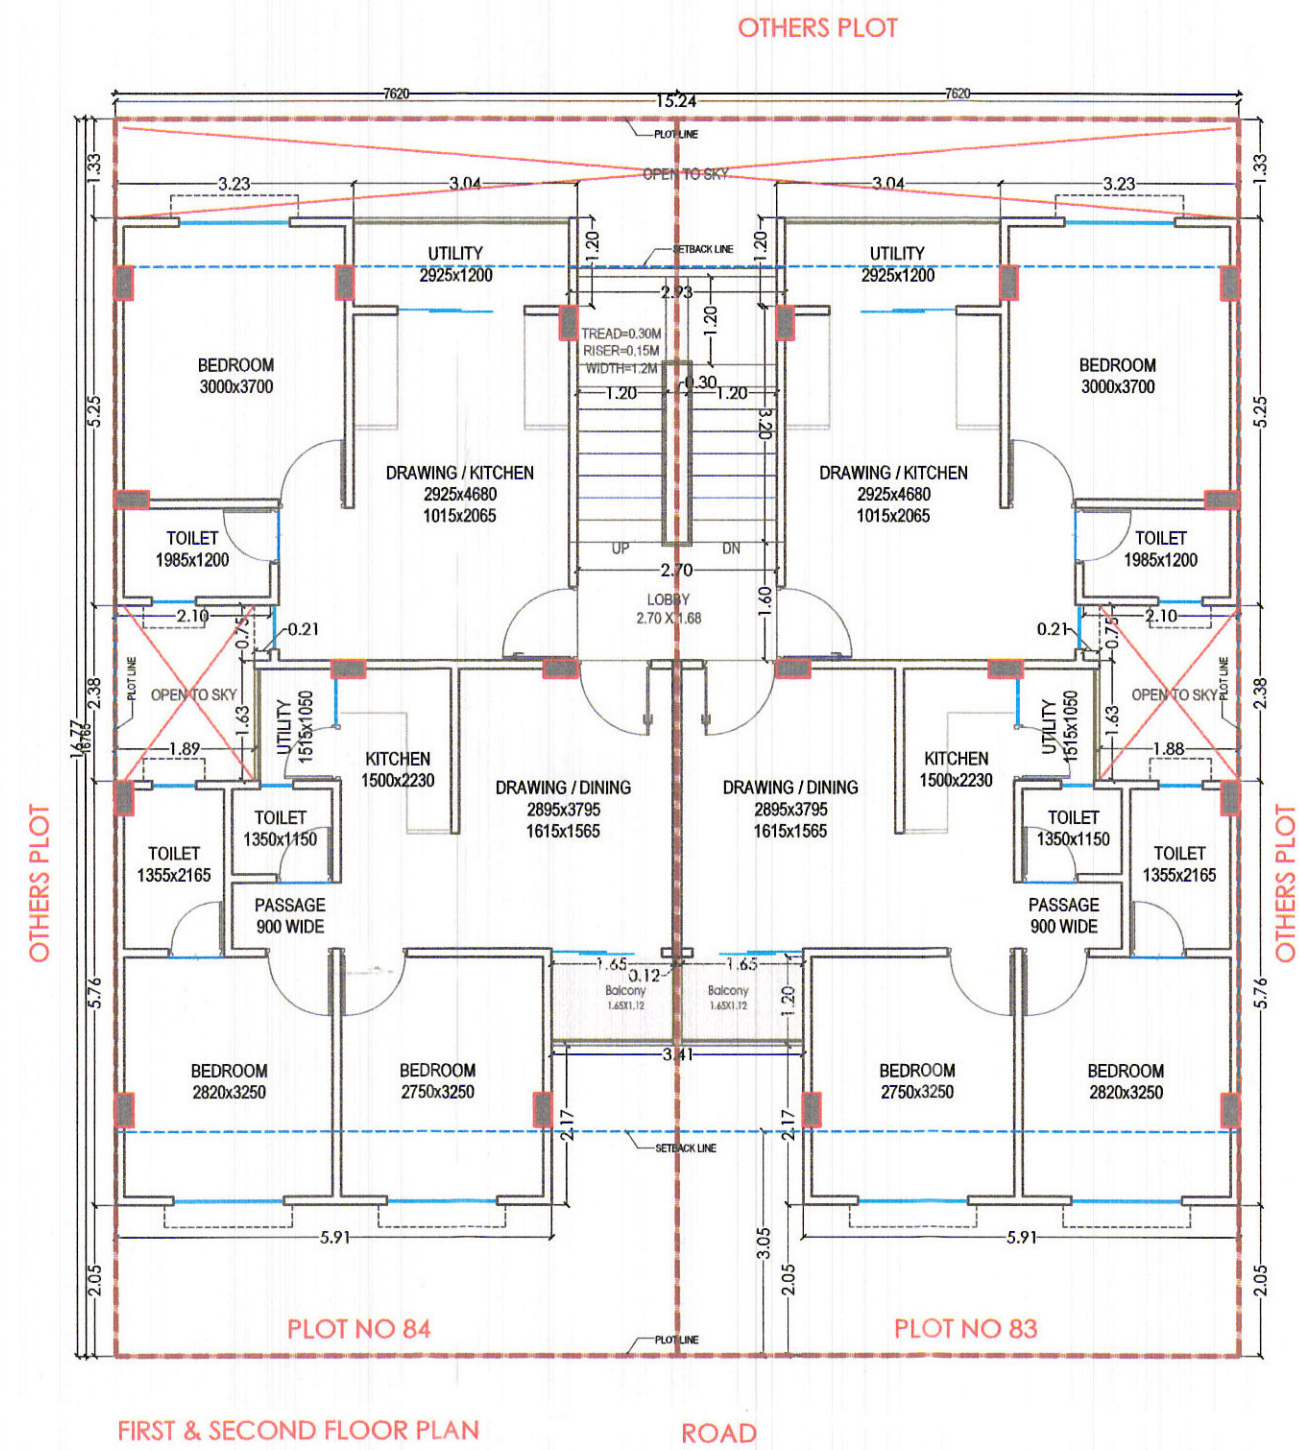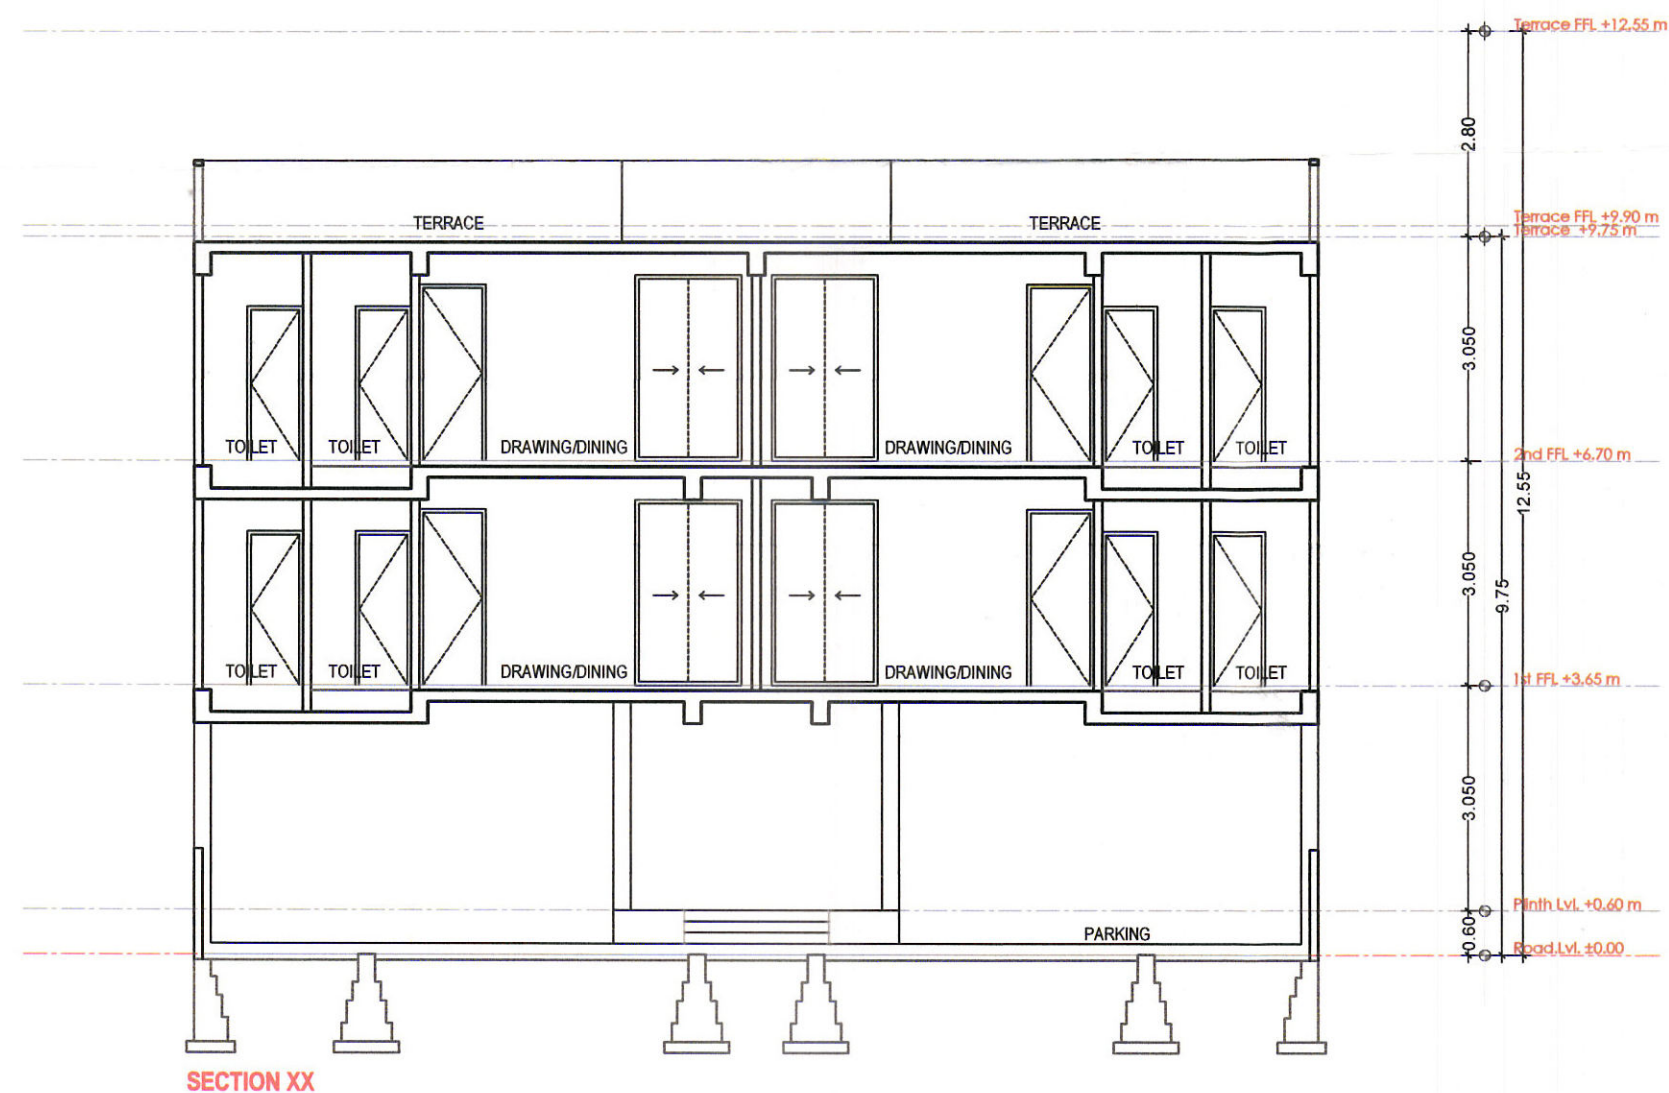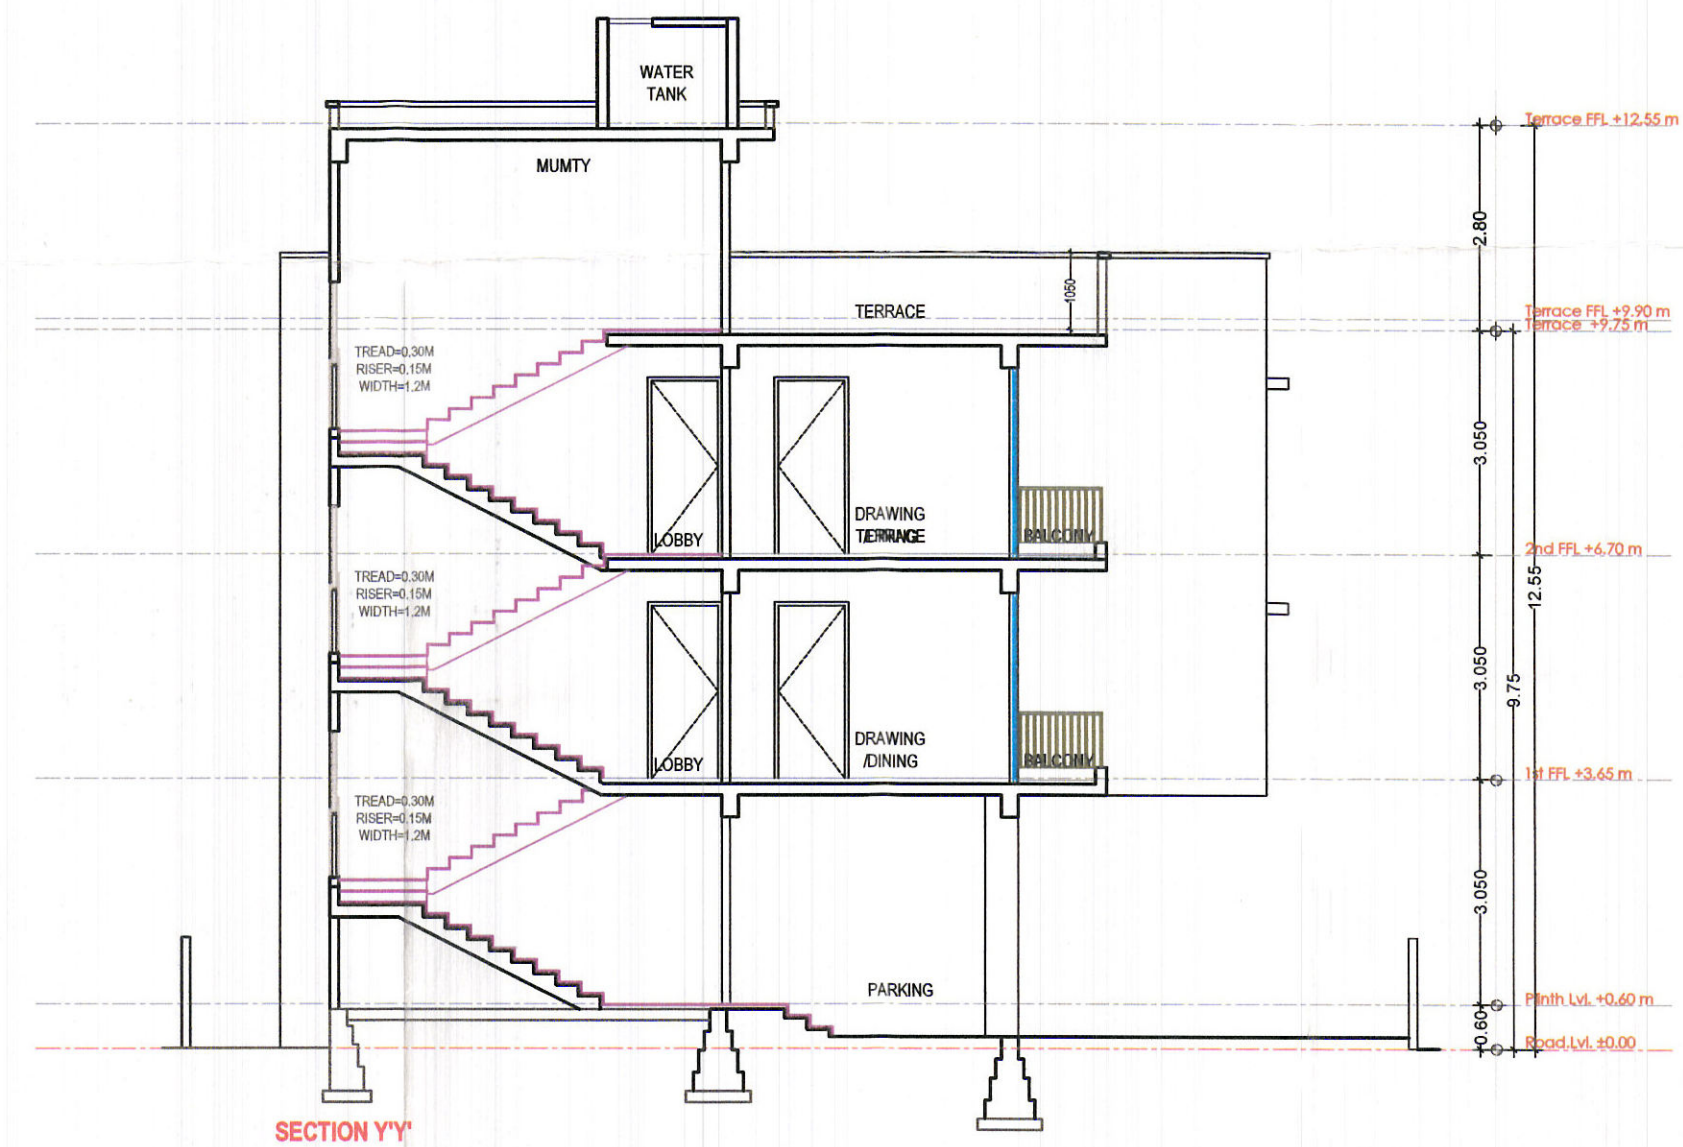TITLE:-
SUBMISSION DRAWING
FLOOR PLANS & SECTIONS

DATE : 14/09/2021

NORTH : E

SCALE:- 1:100

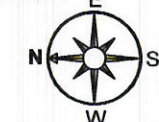

PROJECT:-

PROPOSED EWS & LIG FLATS
AT PLOT NO. 84 & 83, WESTERN
GREENS, VILLAGE- CHACK BICHपुरी &
JAIBHAWANI PURA, JAIPUR



ARCHITECTS:-

m | a | r | c | h | i | t | e | c | t | s | p | v | t . l | t . d .
Jaipur - Bangalore - Hyderabad
Plot No.-1, Greenwoods, Lal Kothi Scheme,
off Sakar Marg, Jaipur-302001
Tel: 91 141 4200999/0743222
email - studio@mararchitects.in web- www.mararchitects.in

Ar. Rameez Raza Gesawat
B. Arch.
CA/2011/53352

OWNER

ARCHITECTS

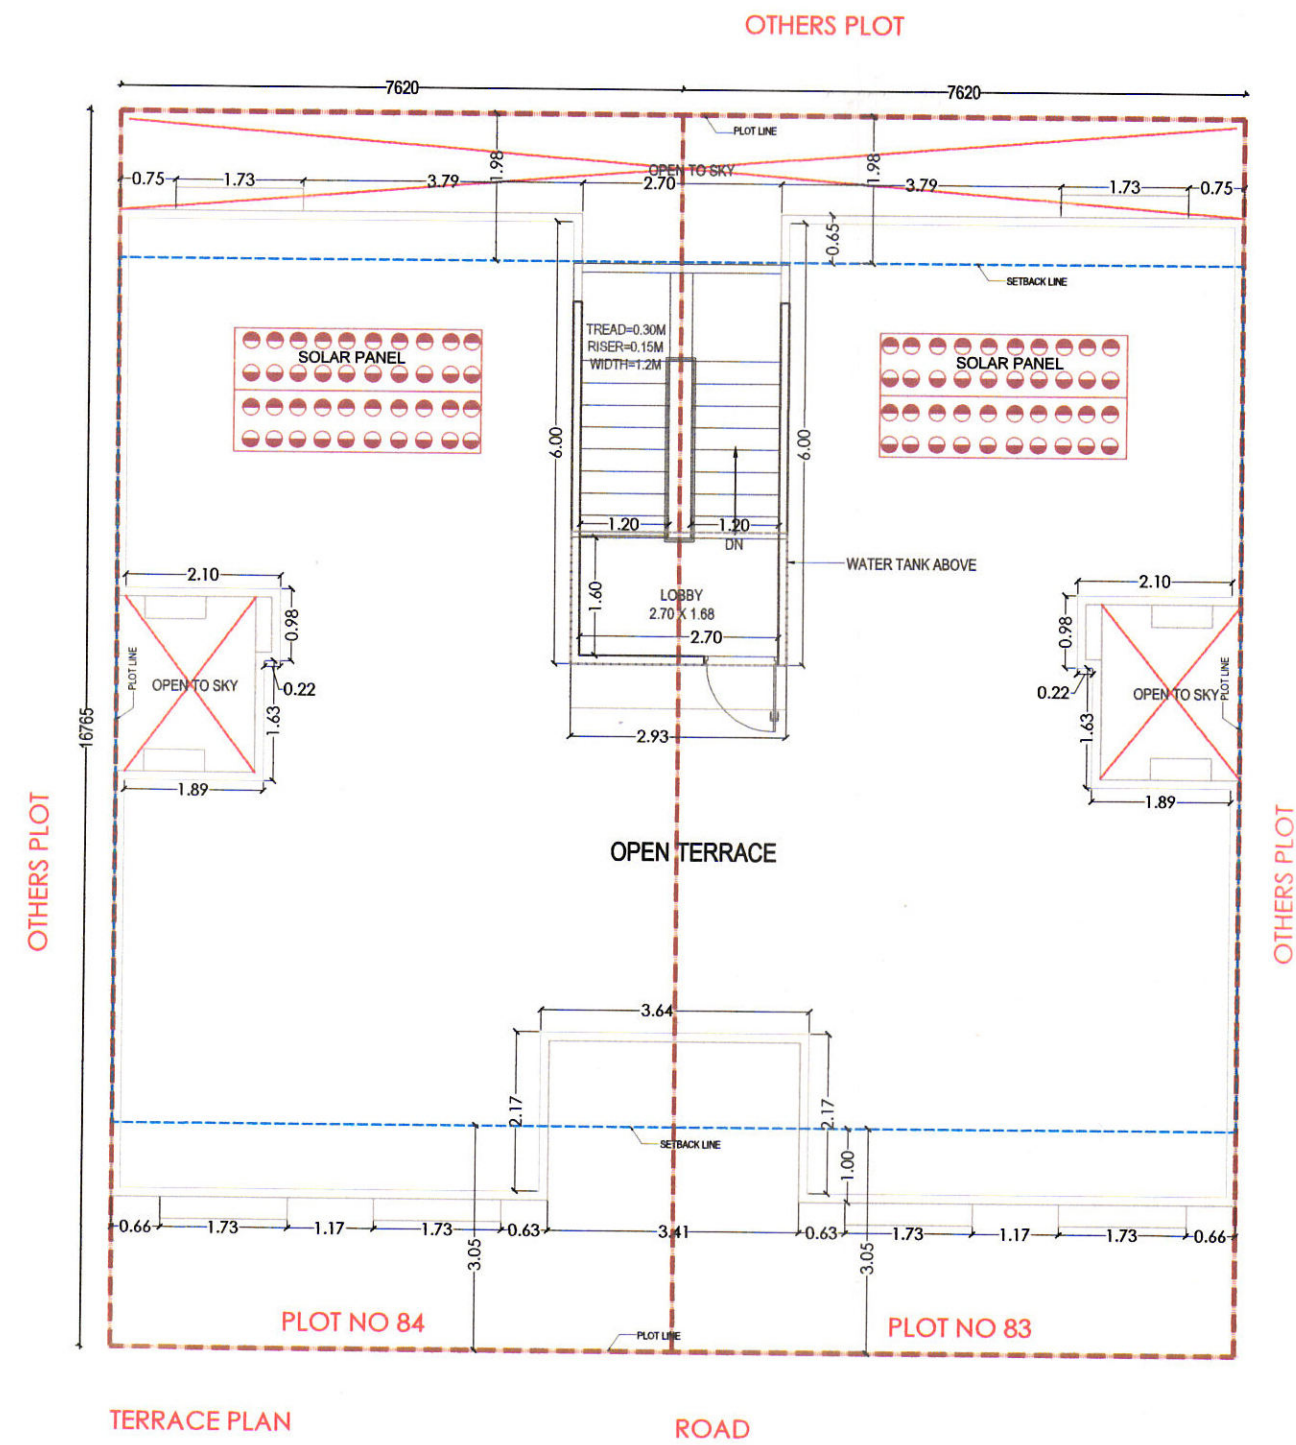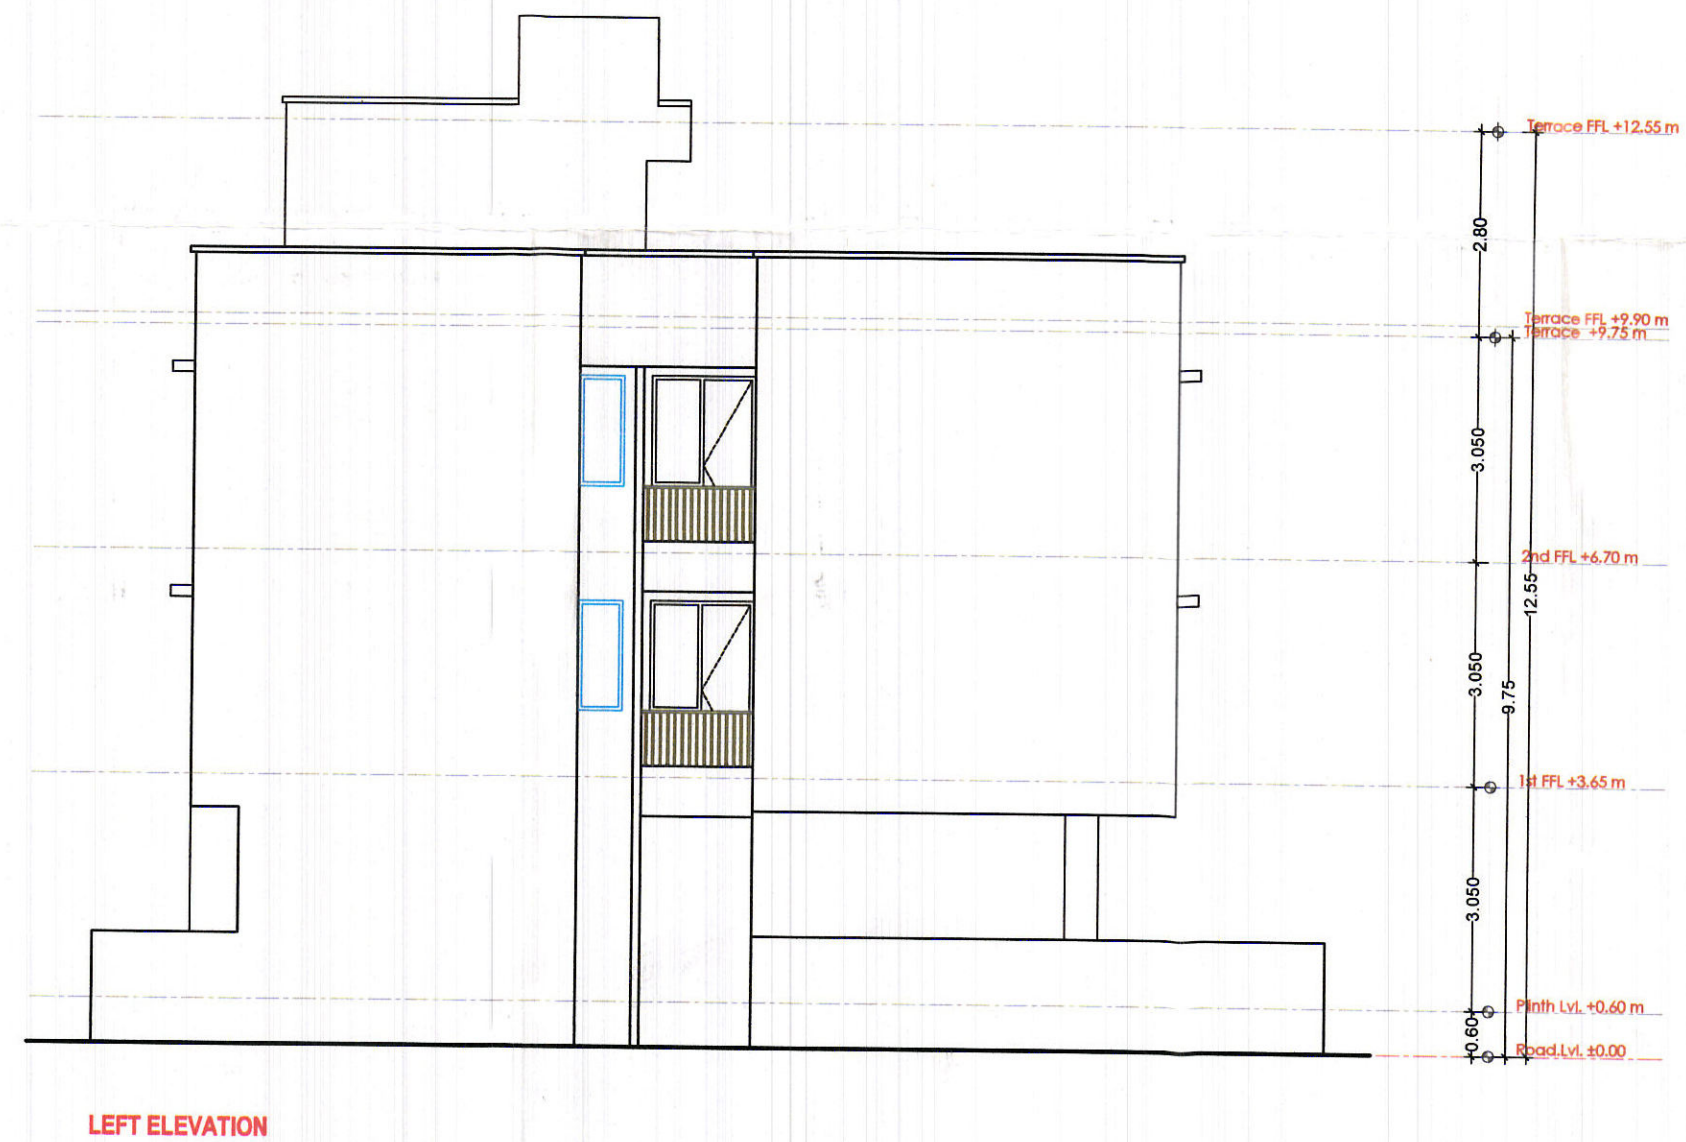

TITLE: SUBMISSION DRAWING
TERRACE FLOOR PLAN & ELEVATIONS

DATE: 14/09/2021

SCALE: 1:100

PROJECT:

PROPOSED EWS & LIG FLATS
AT PLOT NO. 84 & 83, WESTERN
GREENS, VILLAGE- CHACK BICHPURI &
JAIBHAWANI PURA, JAIPUR


ARCHITECTS:

m | a | r | c | h | i | t | e | c | t | s | p | v | t . l | t .
Jaipur - Bangalore - Hyderabad
Plot No. -1, Greenwood, Lal Kothi Scheme,
off Sakhar Marg, Jaipur-302001
Tel: 91 141 4209999, 2741222
email - studio@mararchitects.in www.mararchitects.in

Ar. Rameez Raza Gesawat
B. Arch.
CA/2011/53352

OWNER

ARCHITECTS

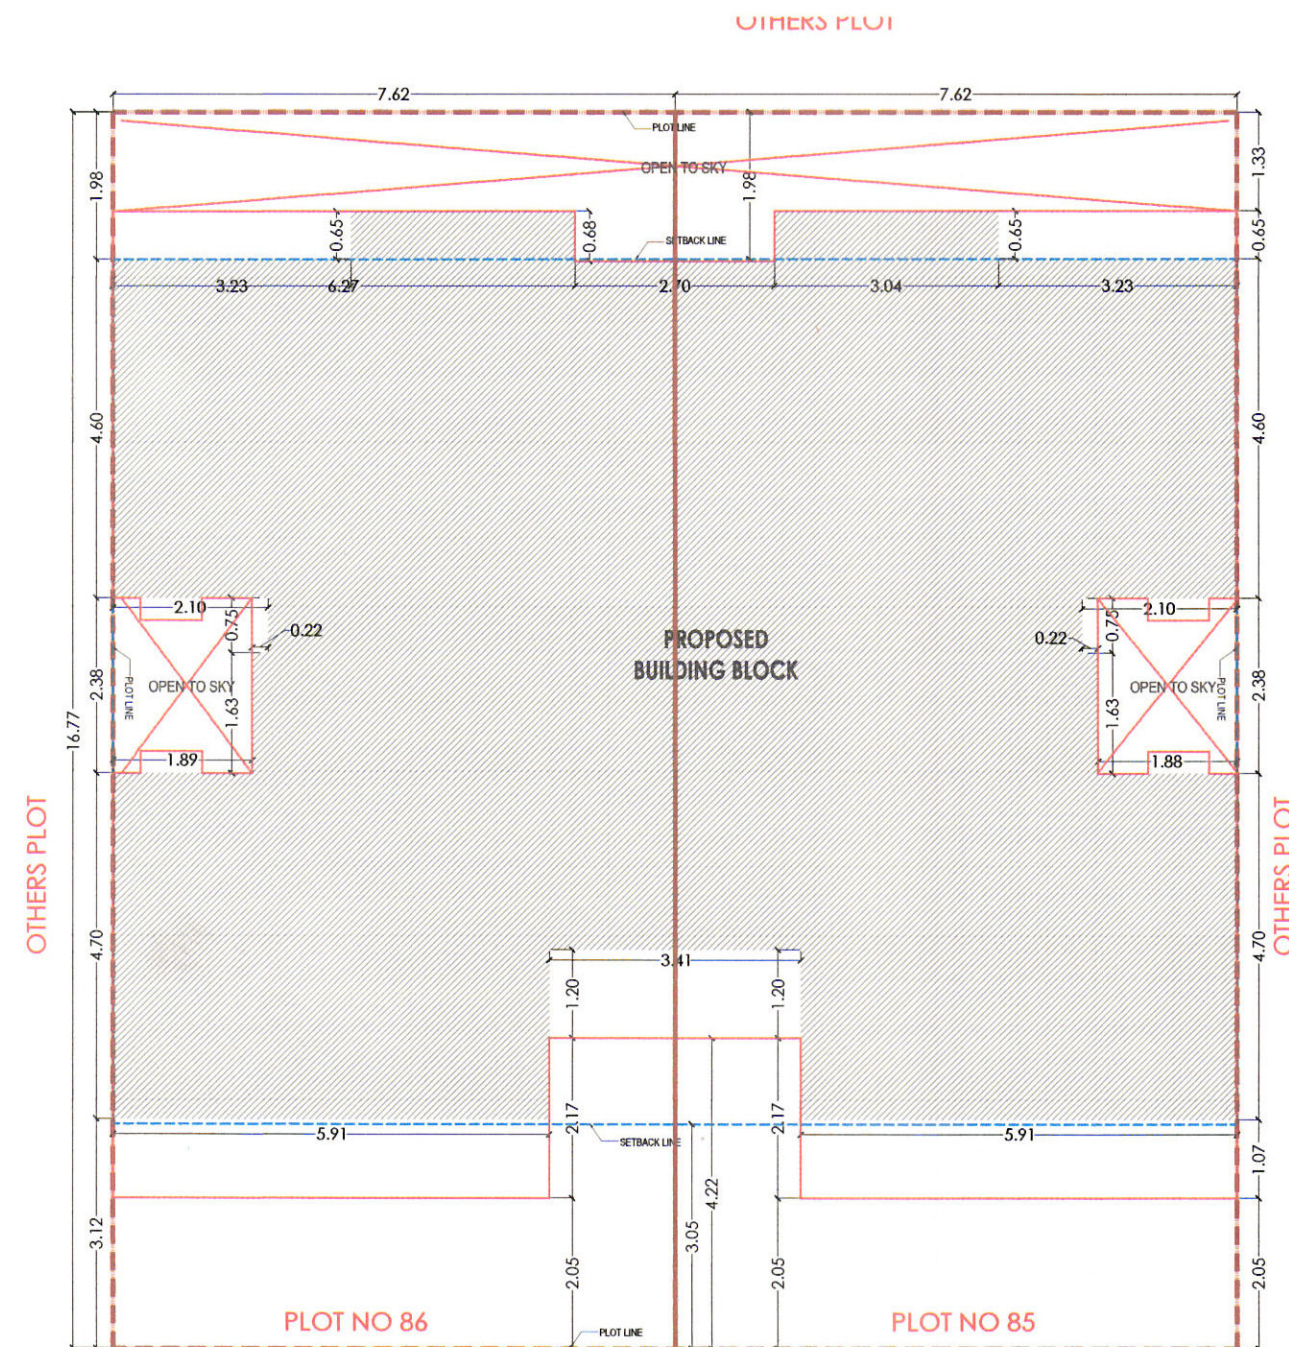


SITE PLAN

< < < < ROAD > > > >

B.A.R. CALCULATIONS						
S.NO.	FLOOR	BLOCK AREA	CUT-OUT	G.B.U.A.	ELEVATION FEATURE	PARKING
		(Sq.Mt.)	(Sq.Mt.)	(Sq.Mt.)	(Sq.Mt.)	(Sq.Mt.)
1	GROUND	186.79	0.00	186.79	22.20	164.59
2	FIRST	189.90	0.00	189.90	4.43	0.00
3	SECOND	189.90	0.00	189.90	4.43	0.00
4	TERRACE	22.29	0.00	22.29	0.00	0.00
TOTAL		588.88	0.00	588.88		370.94

PLOT NO. - 86, AREA	127.75	(Sq.Mt.)
PLOT NO. - 85, AREA	127.75	(Sq.Mt.)
TOTAL PLOT AREA (86+85)	255.50	(Sq.Mt.)
PERMISSIBLE B.A.R.	2	511.00 (Sq.Mt.)
ACHIEVED B.A.R.	1.45	370.94 (Sq.Mt.)
PERMISSIBLE GROUND COVERAGE	Within Setback	

REQUIRED PARKING		
FOR EWS UNIT 01 SCOOTER / UNIT		
NO. OF UNIT	4.00	
REQUIRED SCOOTERS	4.00	
FOR LIG UNIT 02 SCOOTER / UNIT		
NO. OF UNIT	4.00	
REQUIRED SCOOTERS	8.00	
TOTAL REQUIRED PARKING	12.00	SCOOTERS
TOTAL PROVIDED PARKING	12.00	SCOOTERS

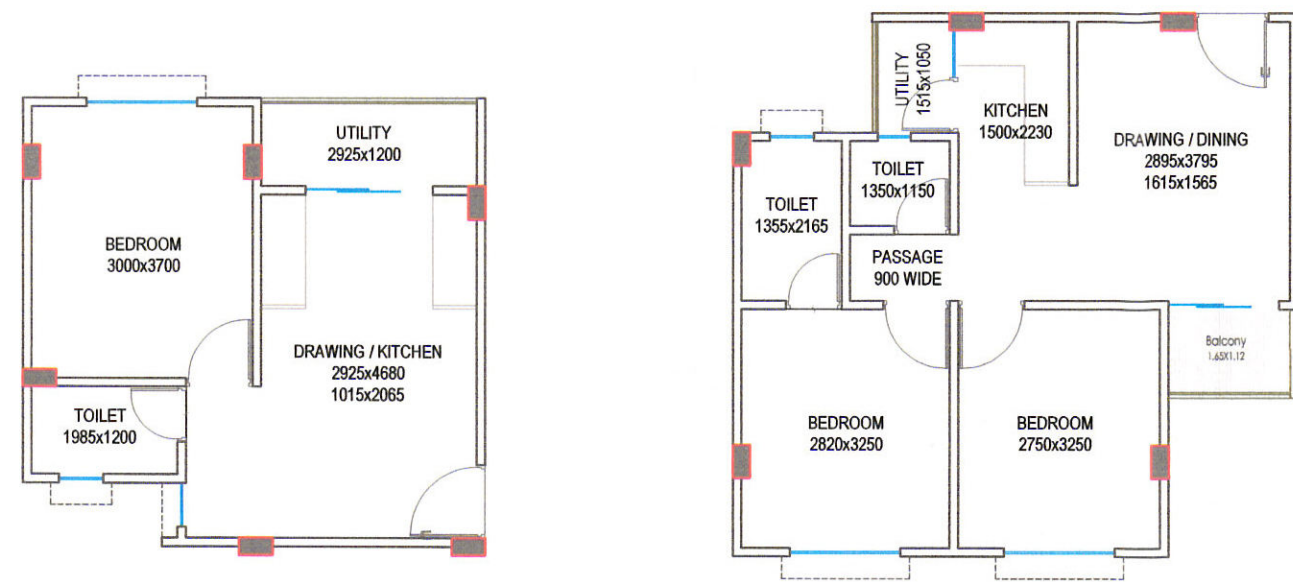

EWS UNIT		
	(sqmt.)	(sqft.)
UNIT BUA	32.84	353.49
UTILITY/BALCONY (50%)	1.76	18.89
COMMON AREA	6.83	73.46
SBUA AREA	41.42	445.84
CARPET AREA	29.46	317.10

LIG UNIT FIRST FLOOR		
	(sqmt.)	(sqft.)
UNIT BUA	46.02	495.35
UTILITY/BALCONY (50%)	1.78	19.16
COMMON AREA	6.83	73.46
SBUA AREA	54.63	587.98
CARPET AREA	41.15	442.93

SBUA CALCULATION					
TYPE	No. of Units	SBUA of Single Units		SBUA of Total Units	
		(sqmt.)	(sqft.)	(sqmt.)	(sqft.)
EWS UNIT	4	41.42	445.84	165.68	1783.36
LIG UNIT	4	54.63	588.03	218.52	2352.13
TOTAL	8			384.20	4135.49

TITLE:-
SUBMISSION DRAWING
SITE PLAN

DATE : 14/09/2021

SCALE:- 1:100

NORTH : E



PROJECT:-



PROPOSED EWS & LIG FLATS
AT PLOT NO. 86 & 85, WESTERN
GREENS, VILLAGE- CHACK BICHपुरI &
JAIBHAWANI PURA, JAIPUR




ARCHITECTS:-


m | a | r | c | h | i | t | e | c | t | s | p | v | t . l | t .
Jaipur - Bangalore - Hyderabad
Plot No.-1, Greenwoods, Lal Kothi Scheme,
off Sector Marg, Jaipur-302001
Tel: 91 141 4200999, 2741232
email - studio@marcarchitects.inAr. Rameez Raza Gesawat
B. Arch
CA/2011/53358

OWNER

ARCHITECTS

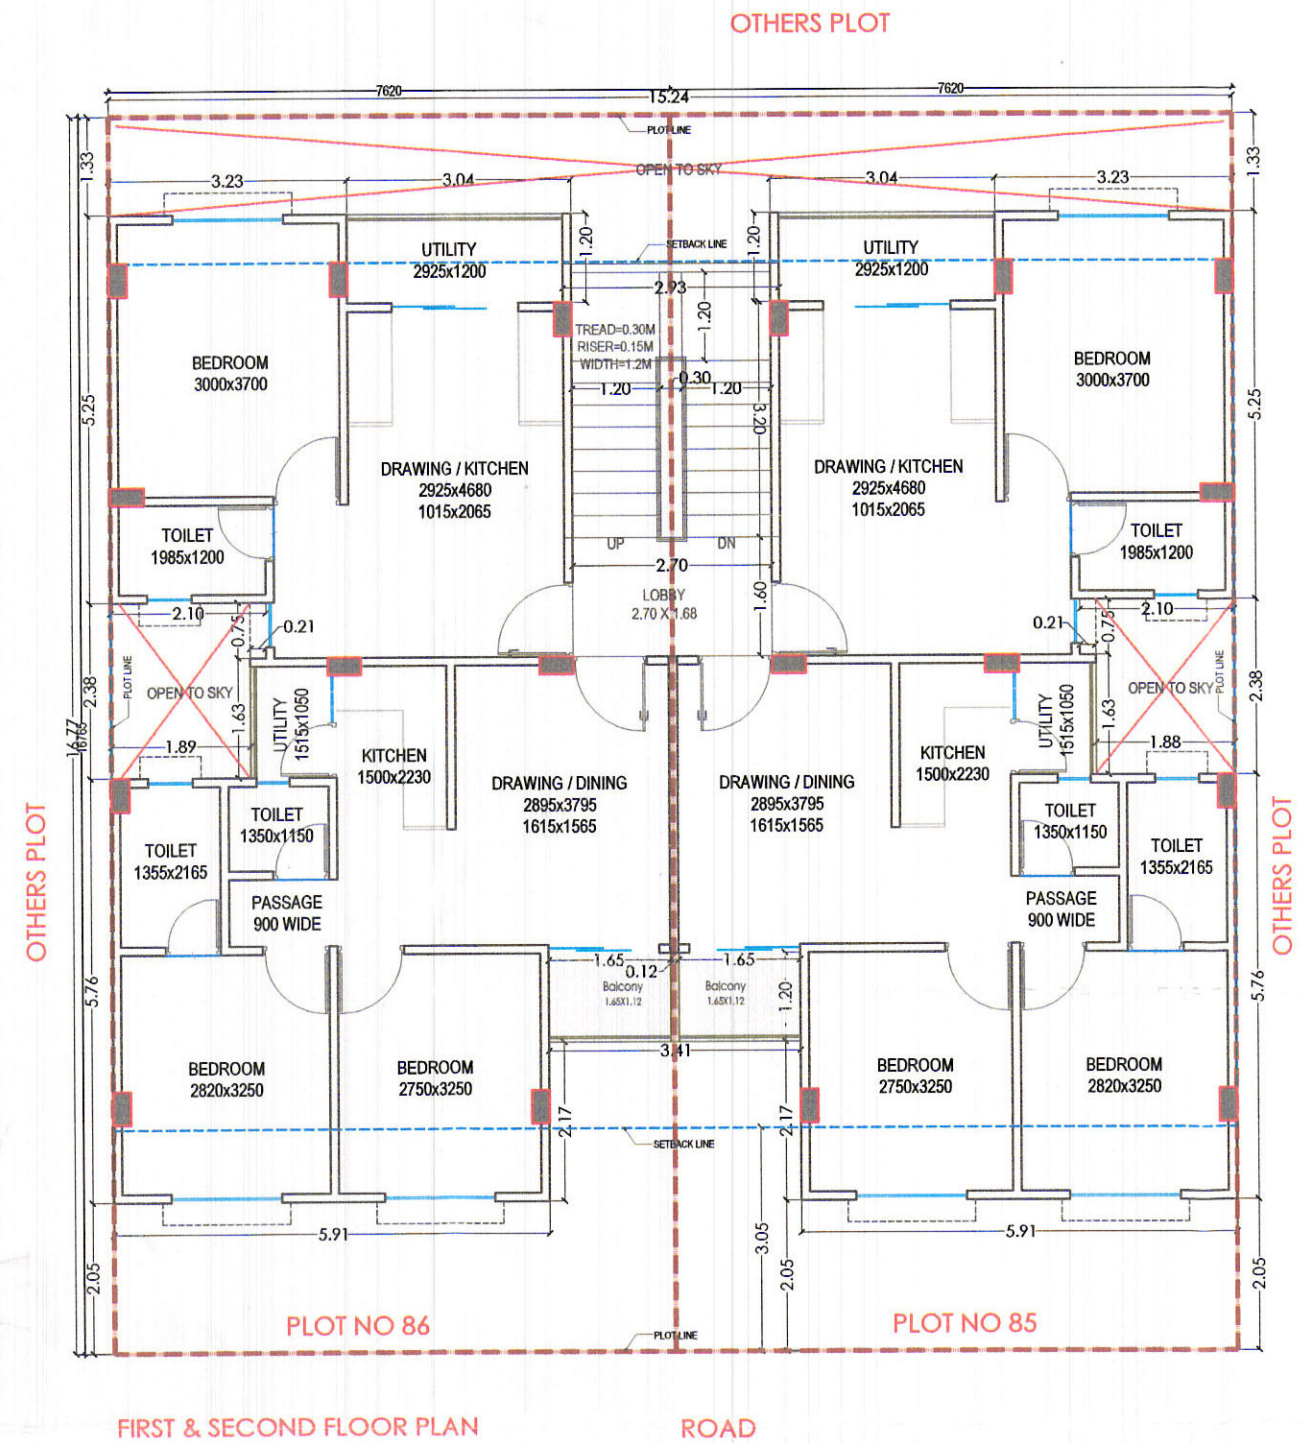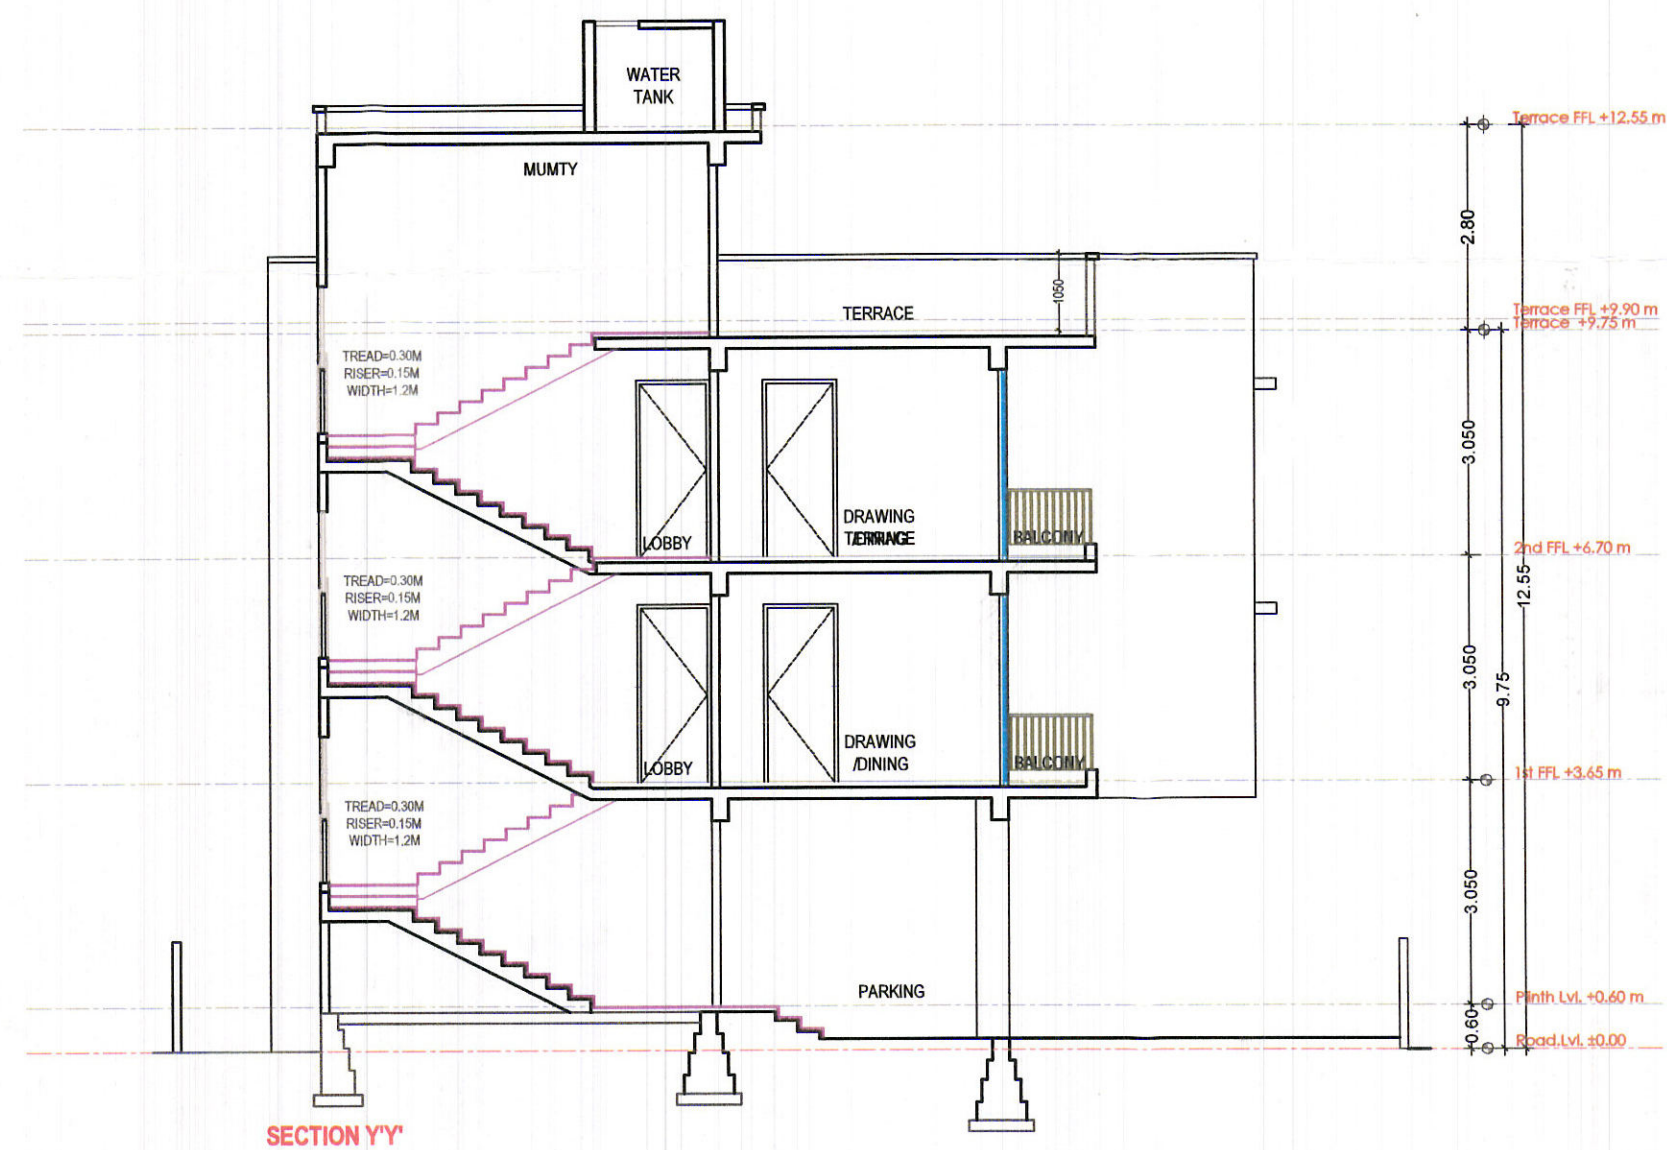

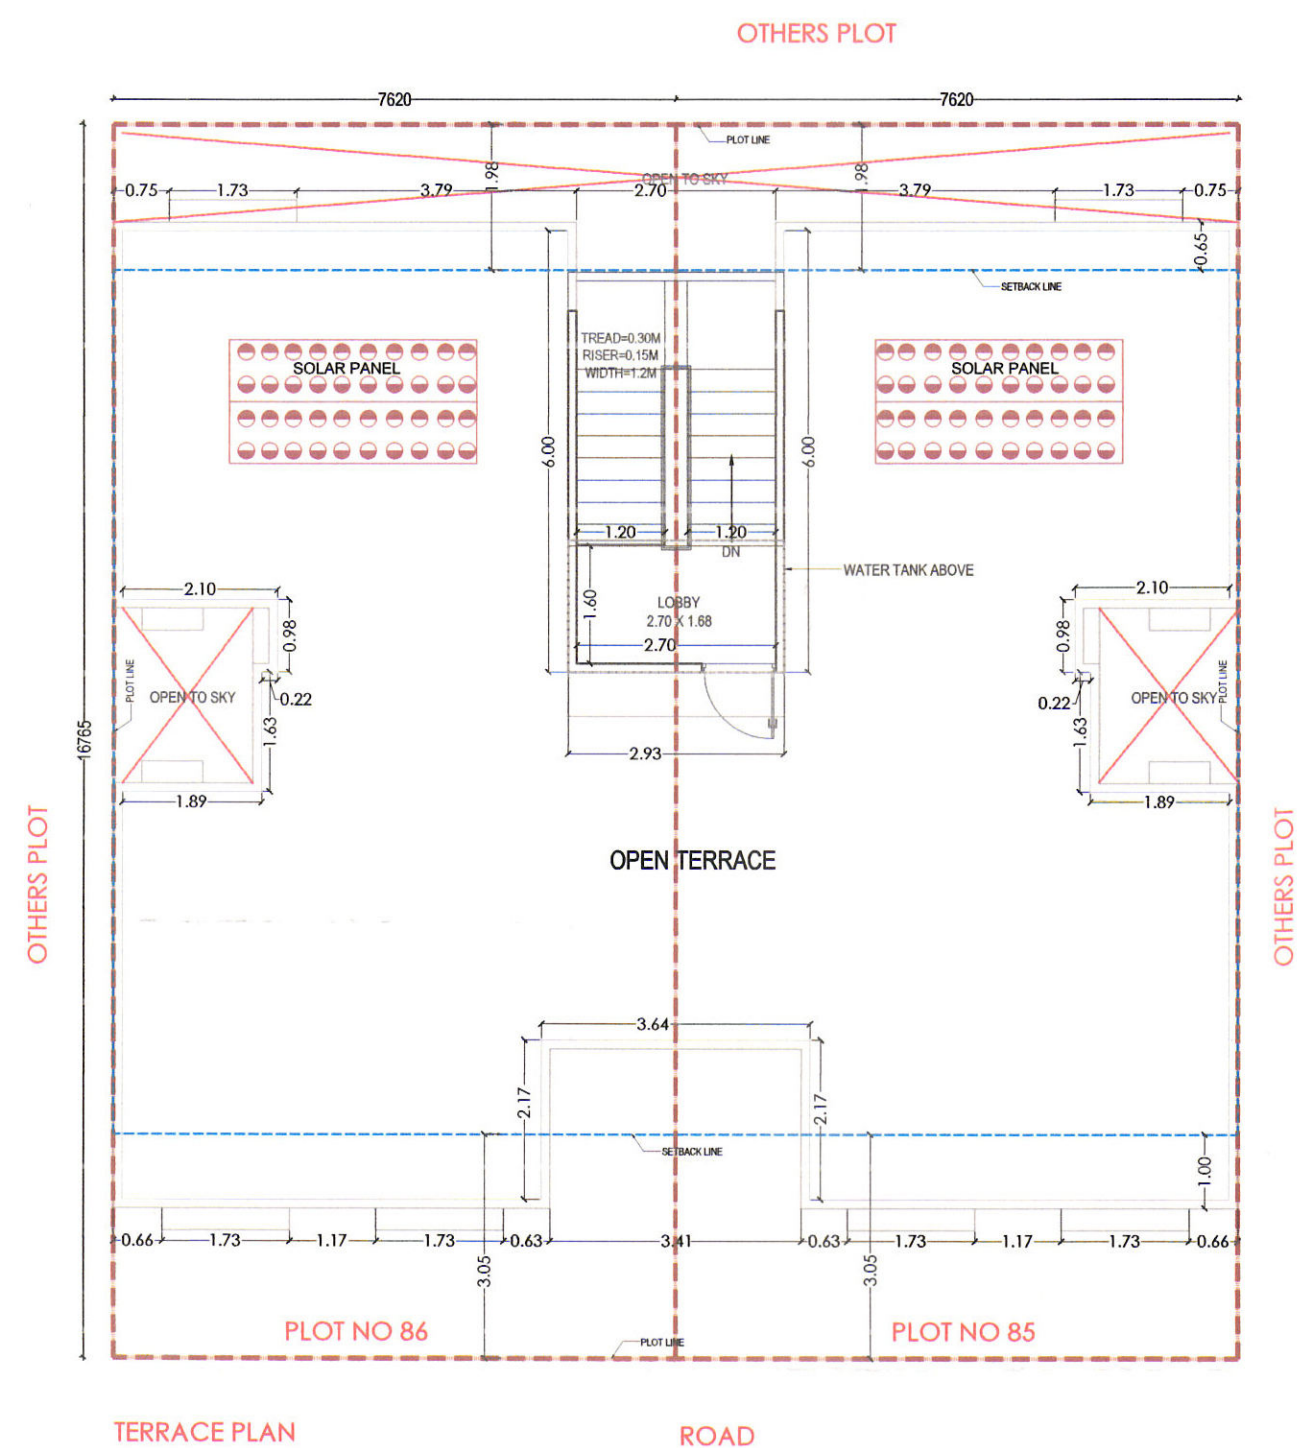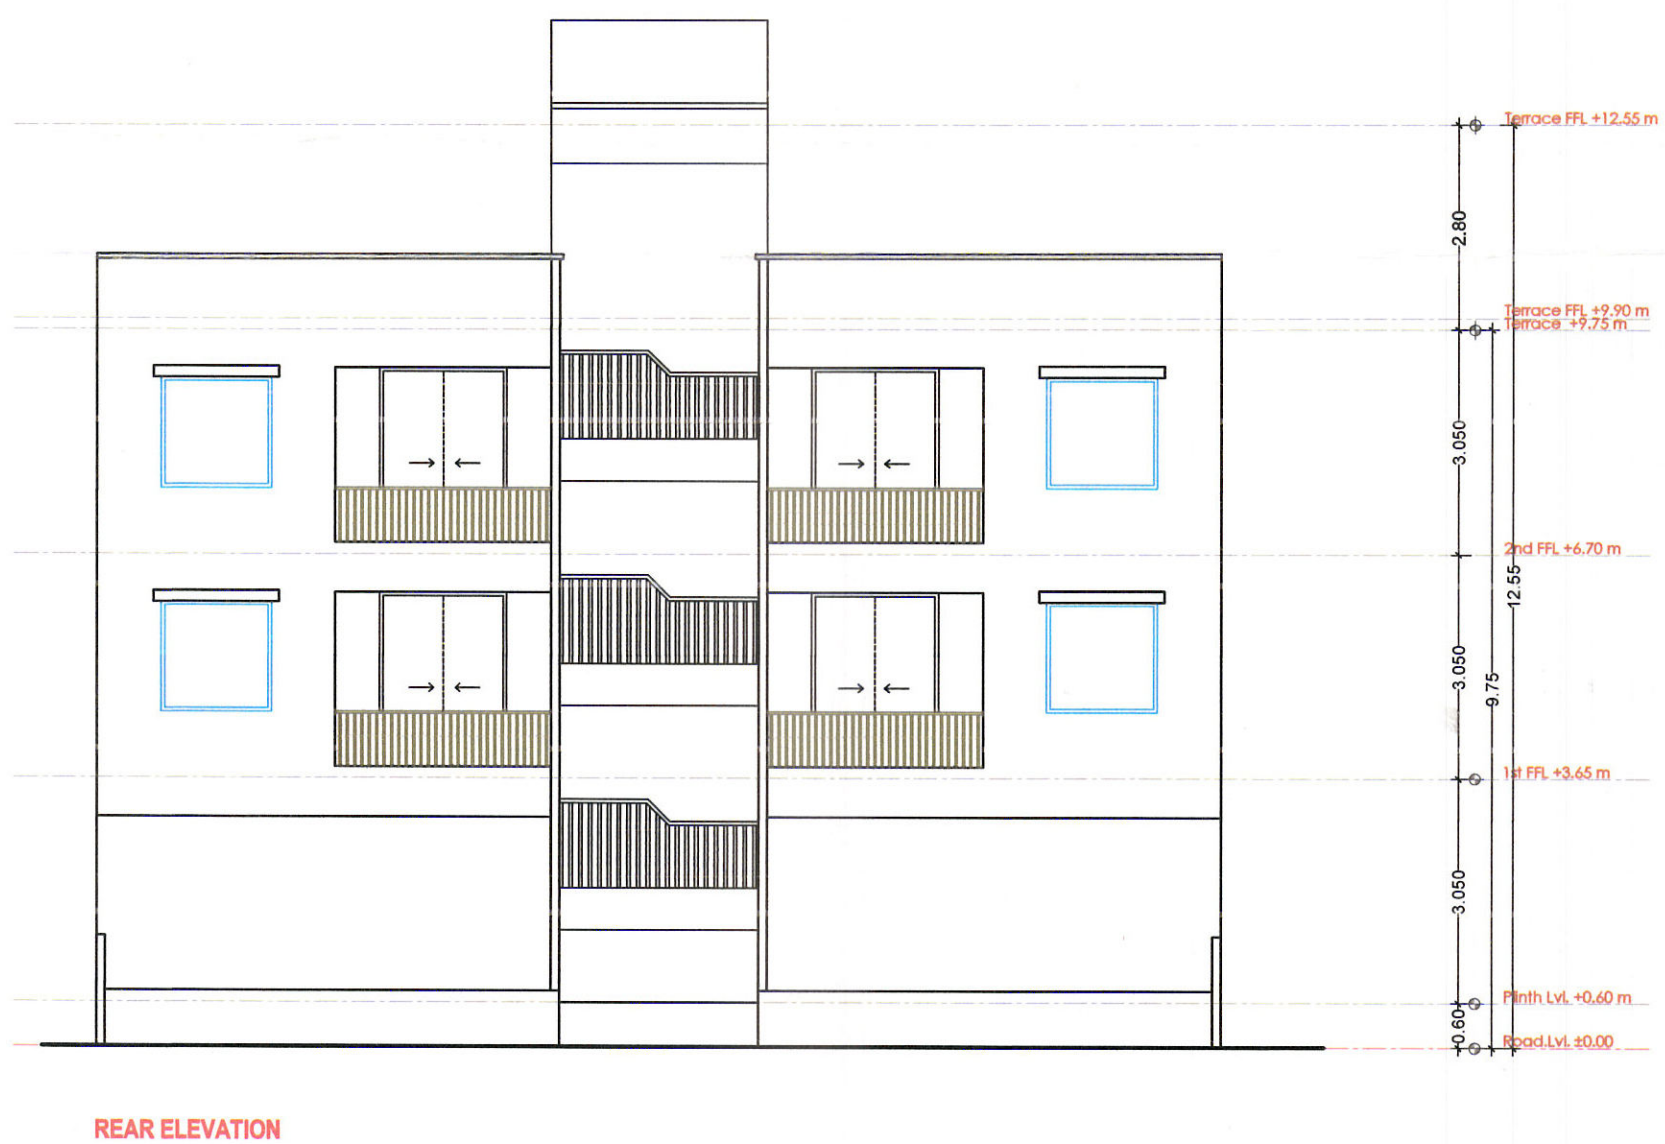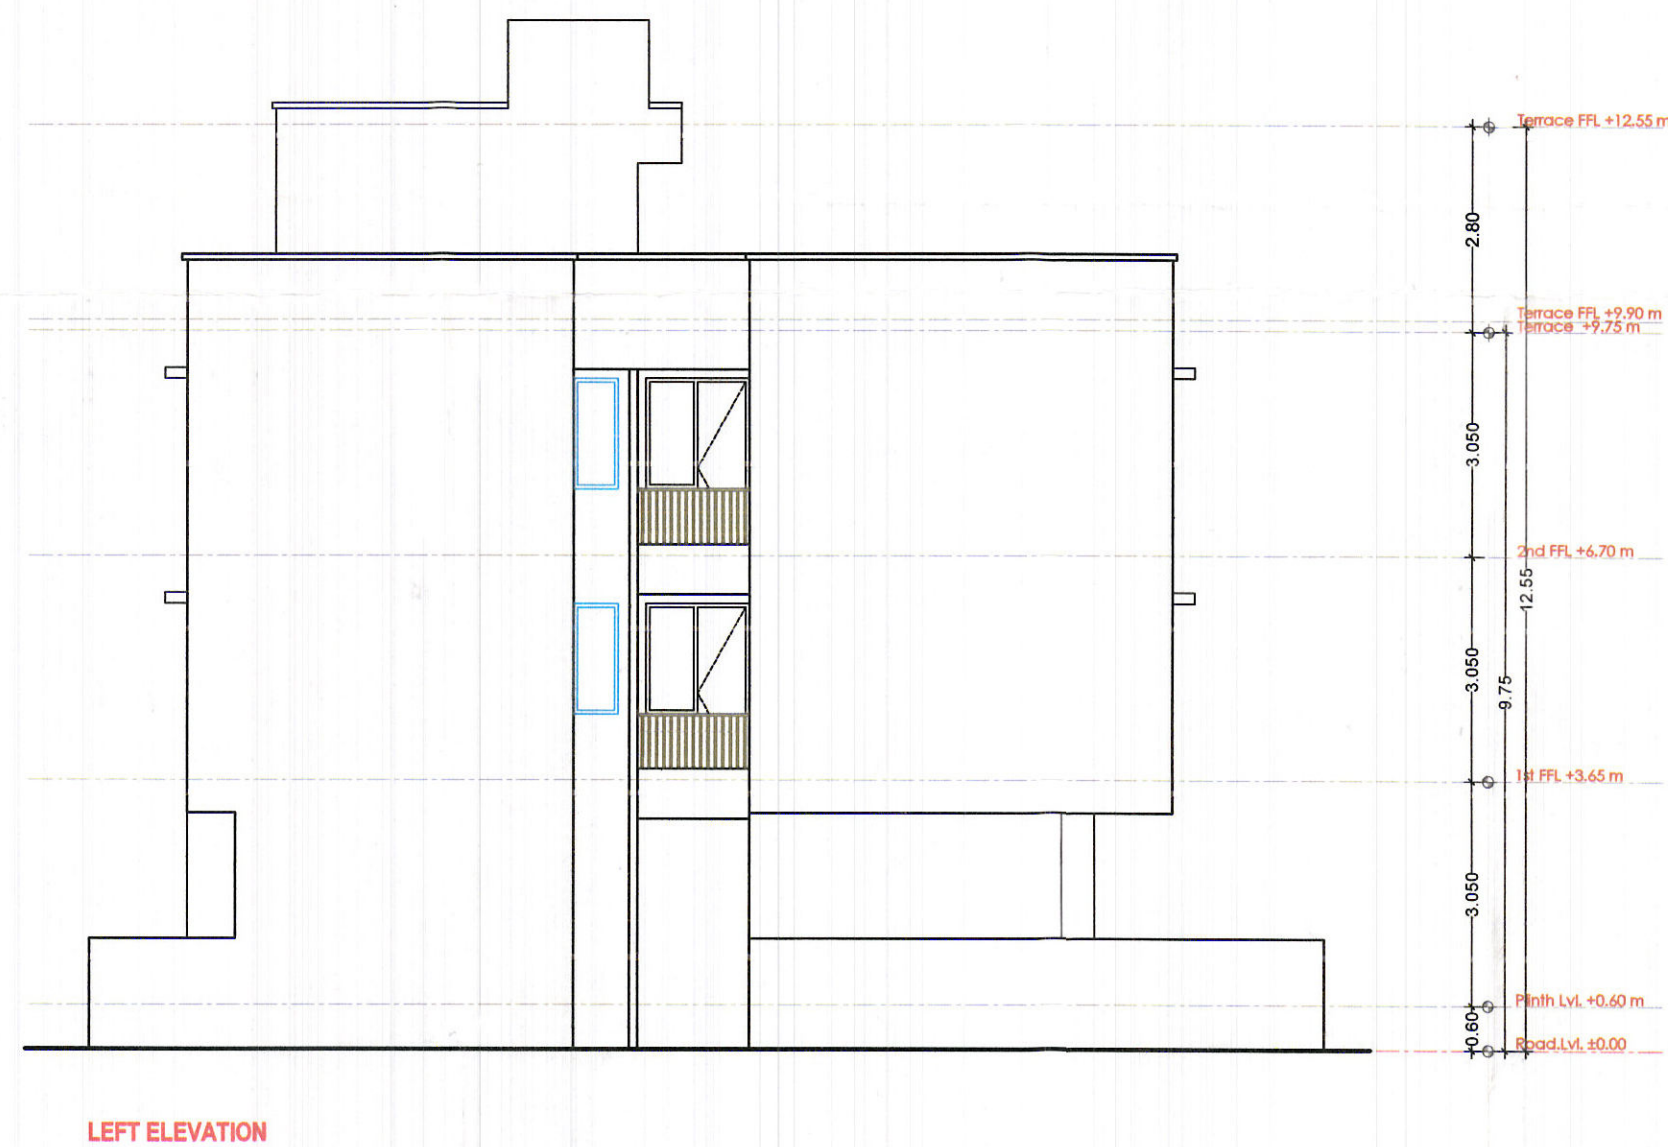


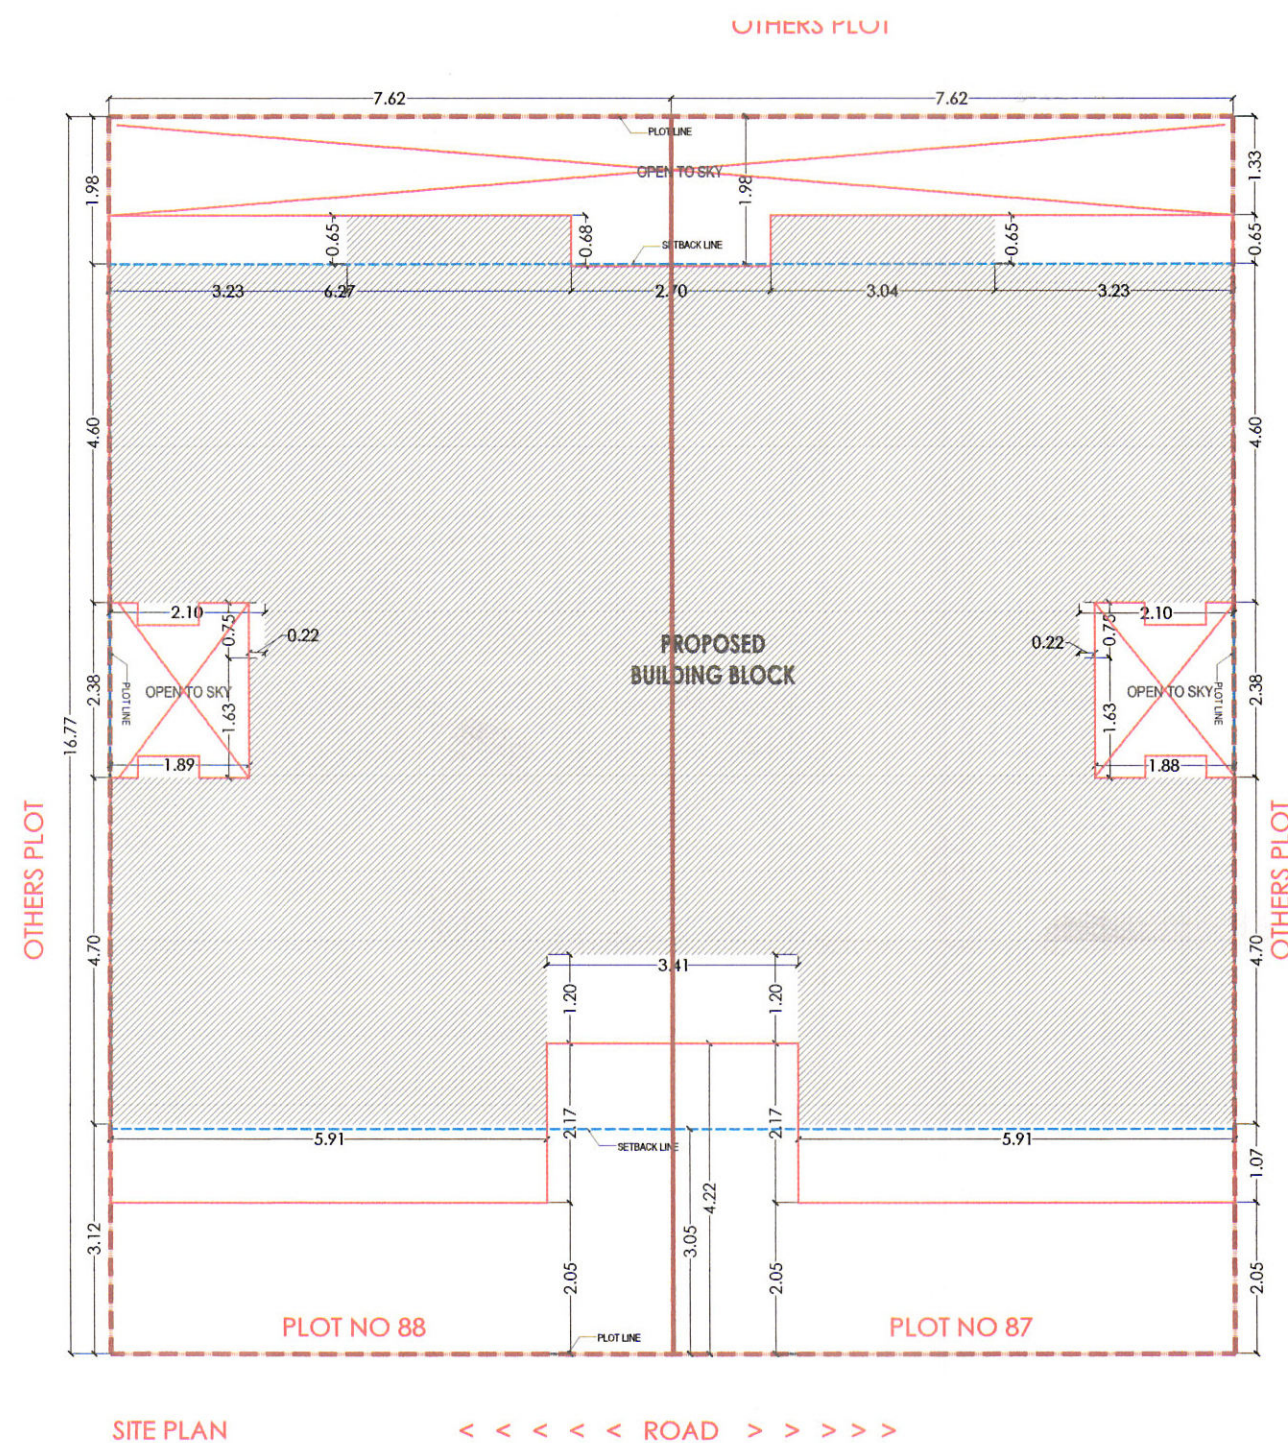

B.A.R. CALCULATIONS							
S.NO.	FLOOR	BLOCK AREA	CUT-OUT	G.B.U.A.	ELEVATION FEATURE	PARKING	B.A.R.
		(Sq. Mt.)	(Sq. Mt.)	(Sq. Mt.)	(Sq. Mt.)	(Sq. Mt.)	(Sq. Mt.)
1	GROUND	186.79	0.00	186.79	22.20	164.59	0.00
2	FIRST	189.90	0.00	189.90	4.43	0.00	185.47
3	SECOND	189.90	0.00	189.90	4.43	0.00	185.47
4	TERRACE	22.29	0.00	22.29	0.00	0.00	0.00
TOTAL		588.88	0.00	588.88			370.94

PLOT NO. - 88, AREA	127.75	(Sq. Mt.)
PLOT NO. - 87, AREA	127.75	(Sq. Mt.)
TOTAL PLOT AREA (88+87)	255.50	(Sq. Mt.)
PERMISSIBLE B.A.R.	2	511.00 (Sq. Mt.)
ACHIEVED B.A.R.	1.45	370.94 (Sq. Mt.)
PERMISSIBLE GROUND COVERAGE	Within Setback	

REQUIRED PARKING		
FOR EWS UNIT 01 SCOOTER / UNIT		
NO. OF UNIT	4.00	
REQUIRED SCOOTERS	4.00	
FOR LIG UNIT 02 SCOOTER / UNIT		
NO. OF UNIT	4.00	
REQUIRED SCOOTERS	8.00	
TOTAL REQUIRED PARKING	12.00	SCOOTERS
TOTAL PROVIDED PARKING	12.00	SCOOTERS

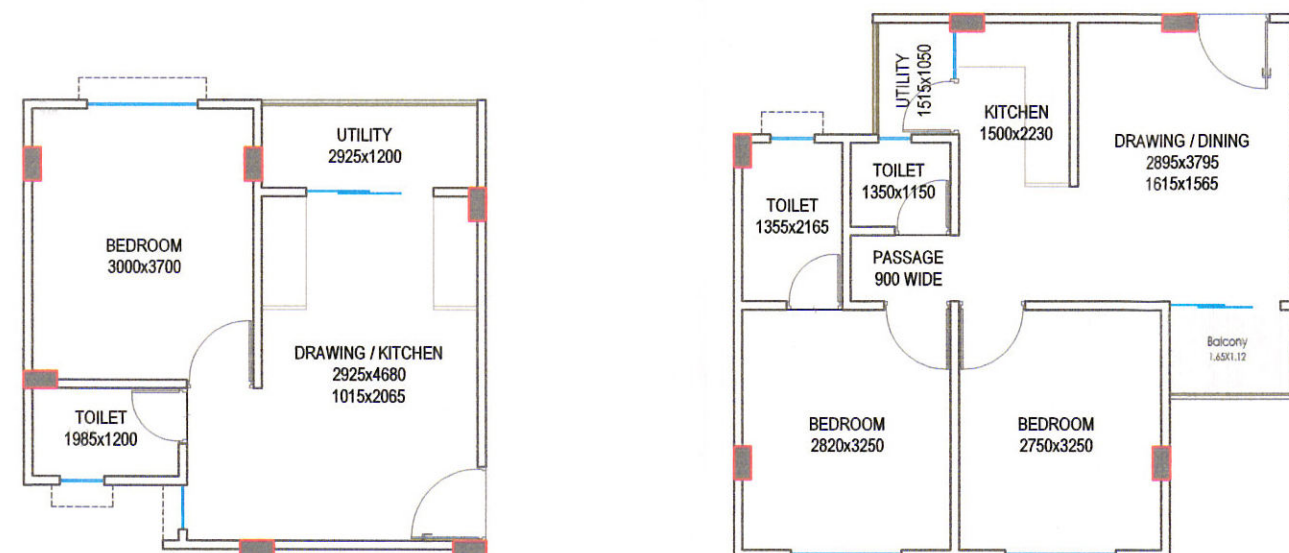

EWS UNIT		
	(sqmt.)	(sqft.)
UNIT BUA	32.84	353.49
UTILITY/BALCONY (50%)	1.76	18.89
COMMON AREA	6.83	73.46
SBUA AREA	41.42	445.84
CARPET AREA	29.46	317.10


LIG UNIT FIRST FLOOR		
	(sqmt.)	(sqft.)
UNIT BUA	46.02	495.35
UTILITY/BALCONY (50%)	1.78	19.16
COMMON AREA	6.83	73.46
SBUA AREA	54.63	587.98
CARPET AREA	41.15	442.93

SBUA CALCULATION					
TYPE	No. of Units	SBUA of Single Units		SBUA of Total Units	
		(sqmt.)	(sqft.)	(sqmt.)	(sqft.)
EWS UNIT	4	41.42	445.84	165.68	1783.36
LIG UNIT	4	54.63	588.03	218.52	2352.13
TOTAL	8			384.20	4135.49

TITLE: SUBMISSION DRAWING
SITE PLAN

DATE : 22/09/2021

SCALE: 1:100

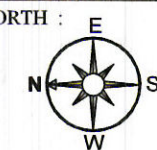





PROJECT:

PROPOSED EWS & LIG FLATS
AT PLOT NO. 88 & 87, WESTERN
GREENS, VILLAGE- CHACK BICHURI &
JAIBHAWANI PURA, JAIPUR

ARCHITECTS:

m a architects pvt.ltd.
Jaipur - Rajasthan - Hyderabad
Plot No. - 5, greenwoods, Lal Kothi Scheme,
off Sakhar Marg, Jaipur-302001
Tel : 91 141 4299999, 2741232
email : studio@maarchitects.in web@maarchitects.in

Ar. Rameez Raza Gesawa
B. Arch
CA/2011/53352

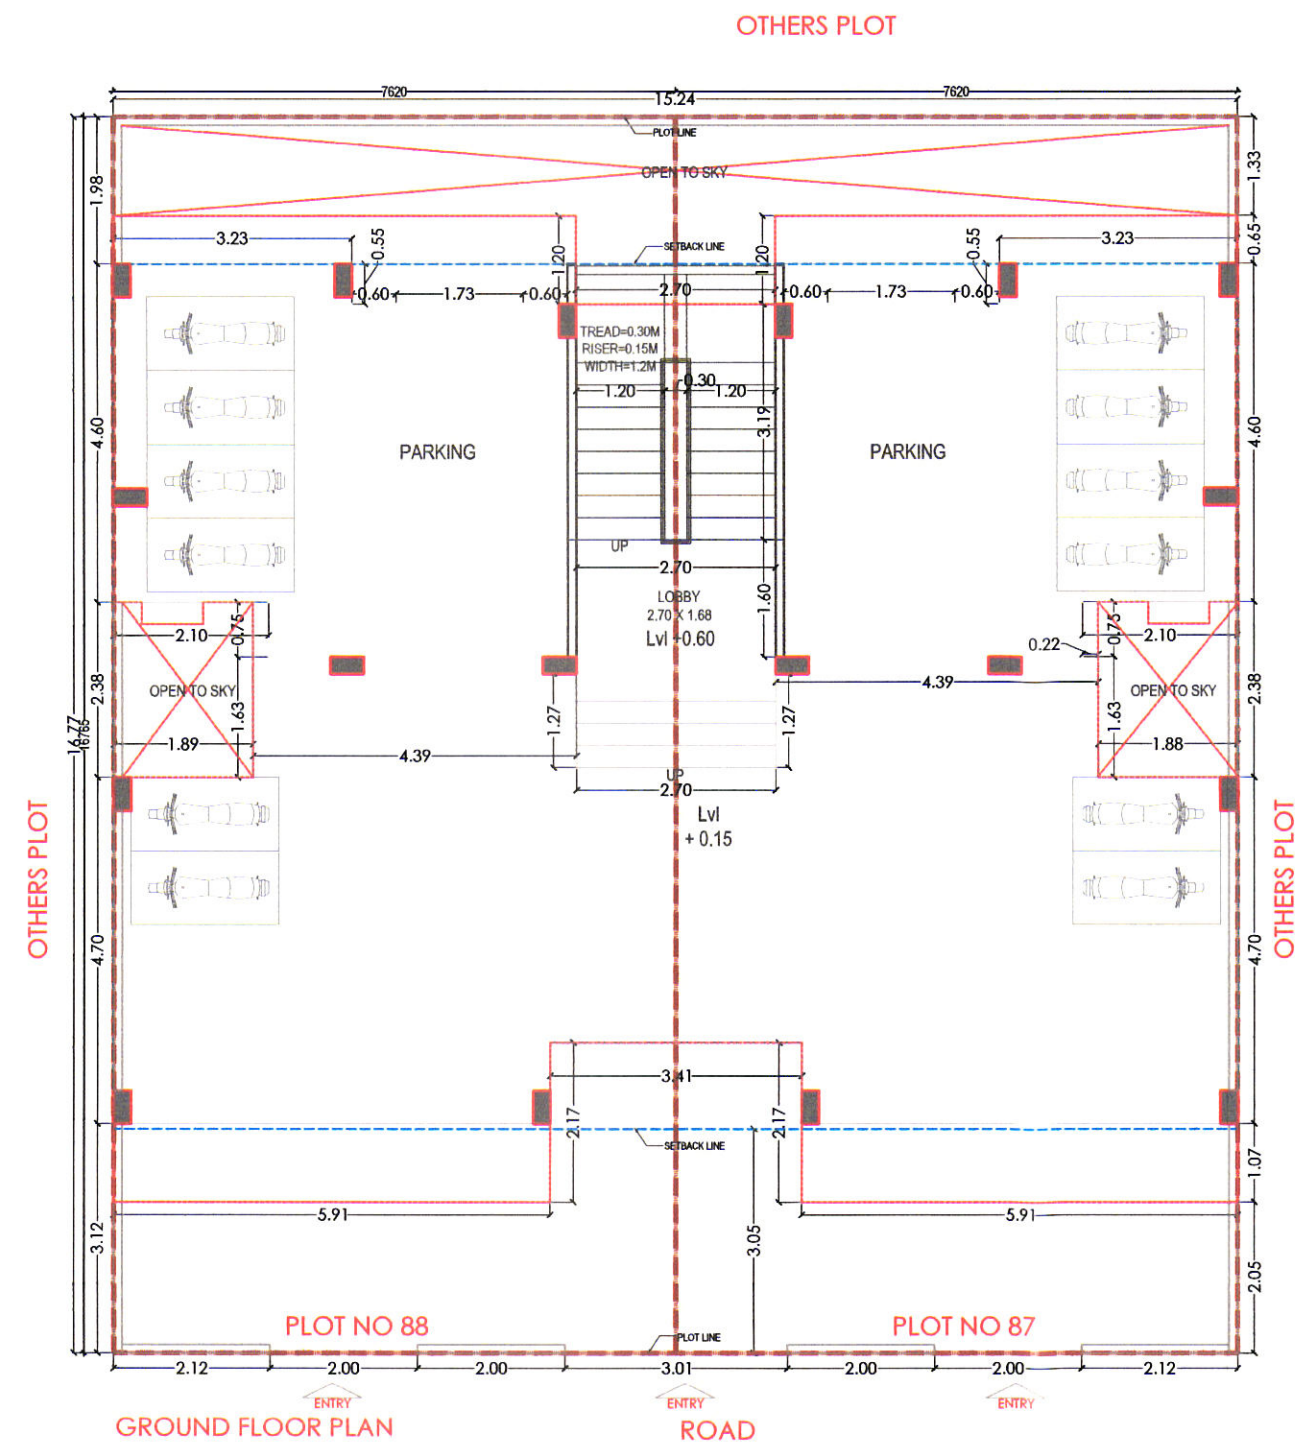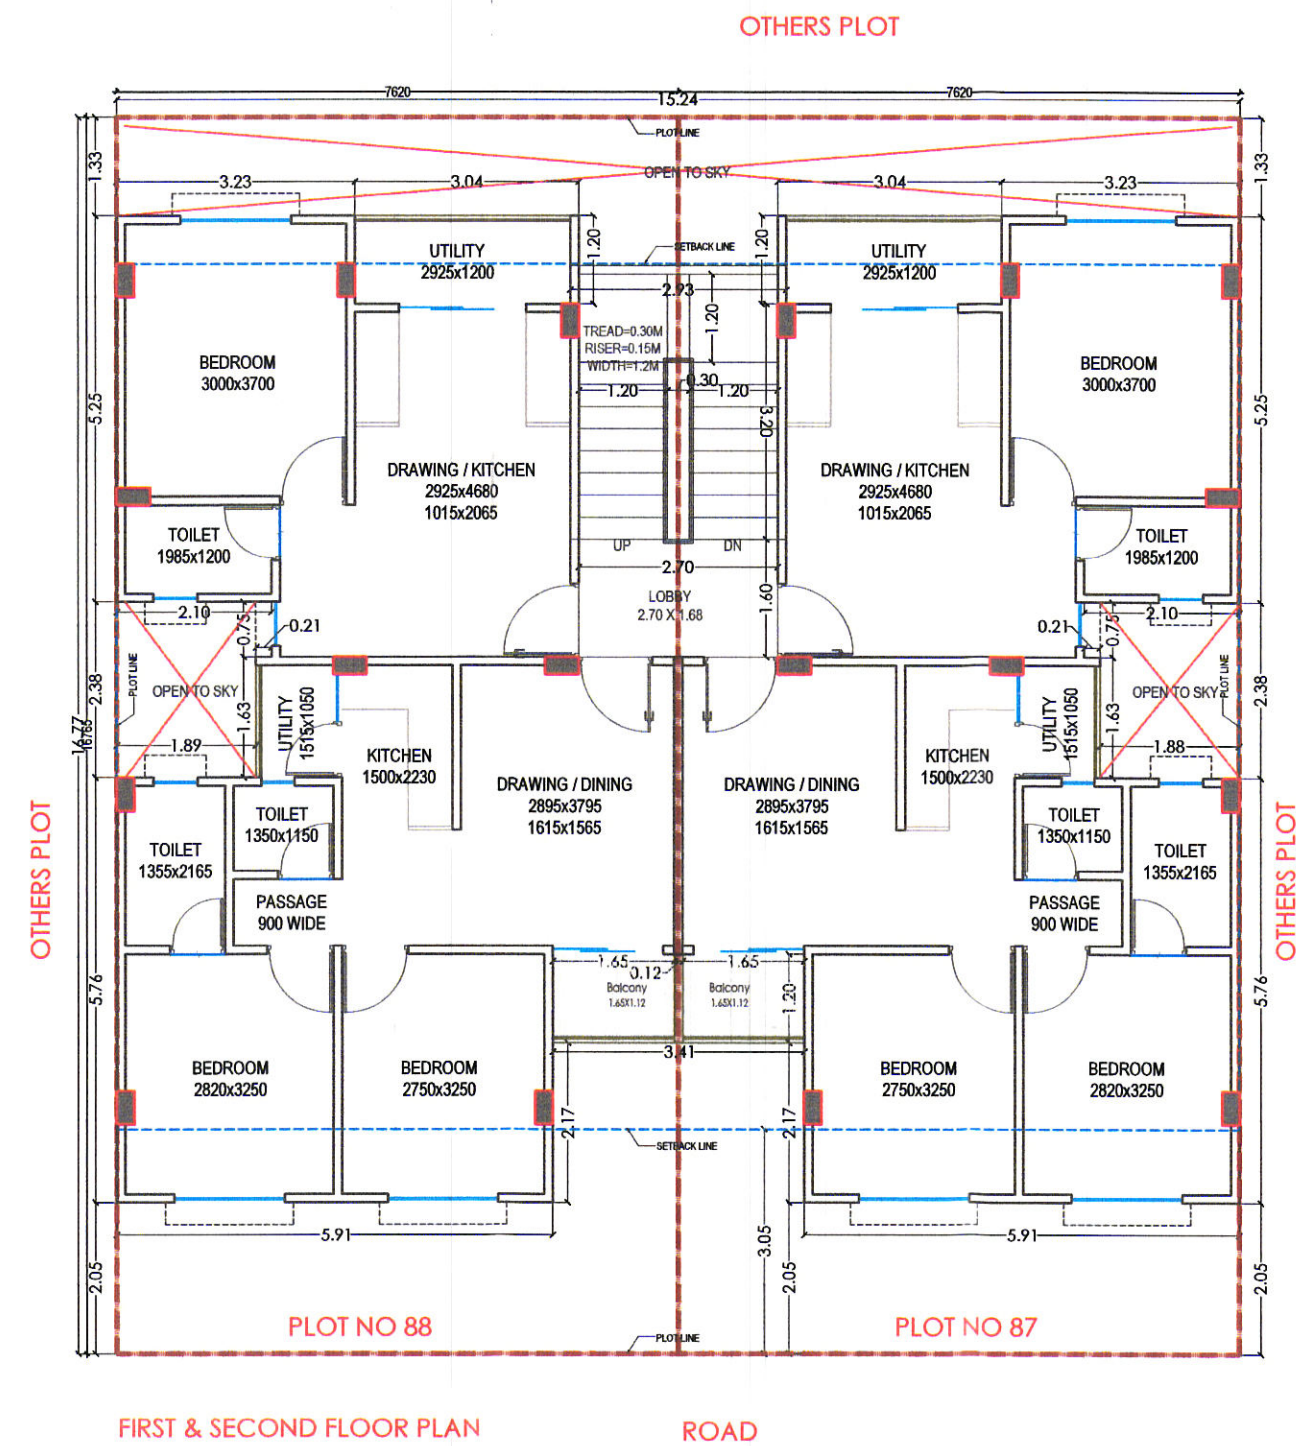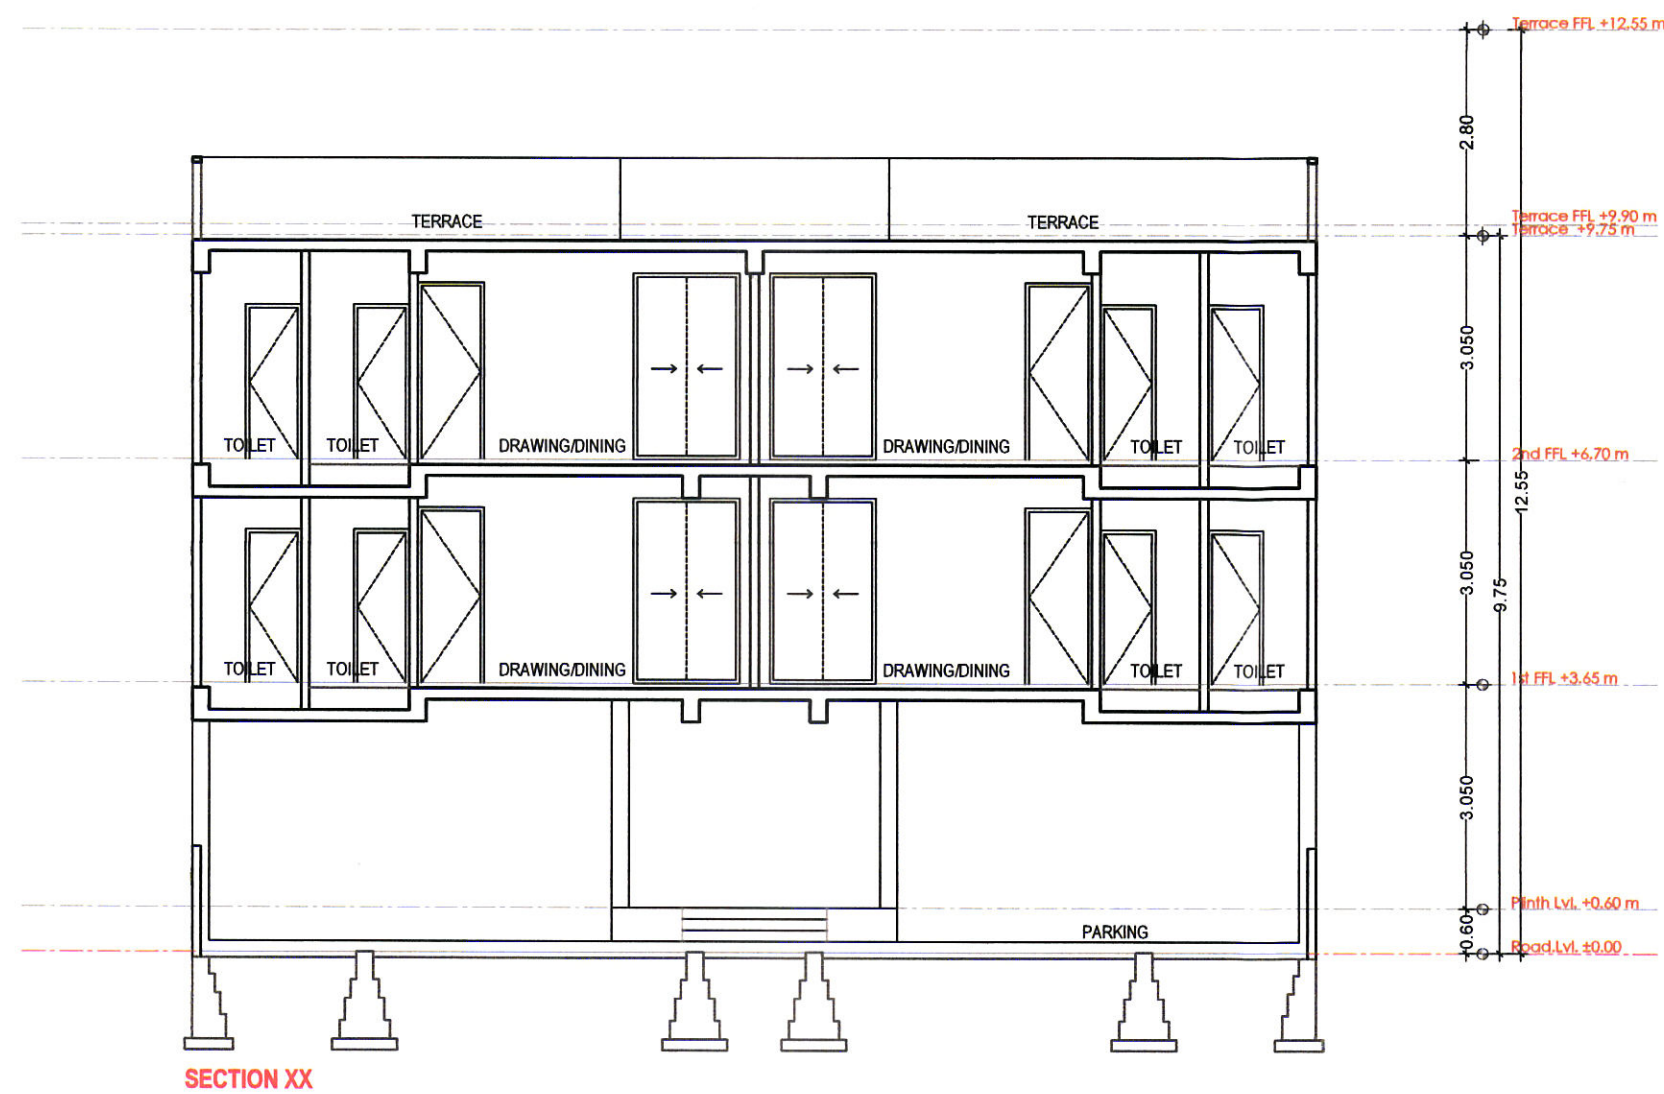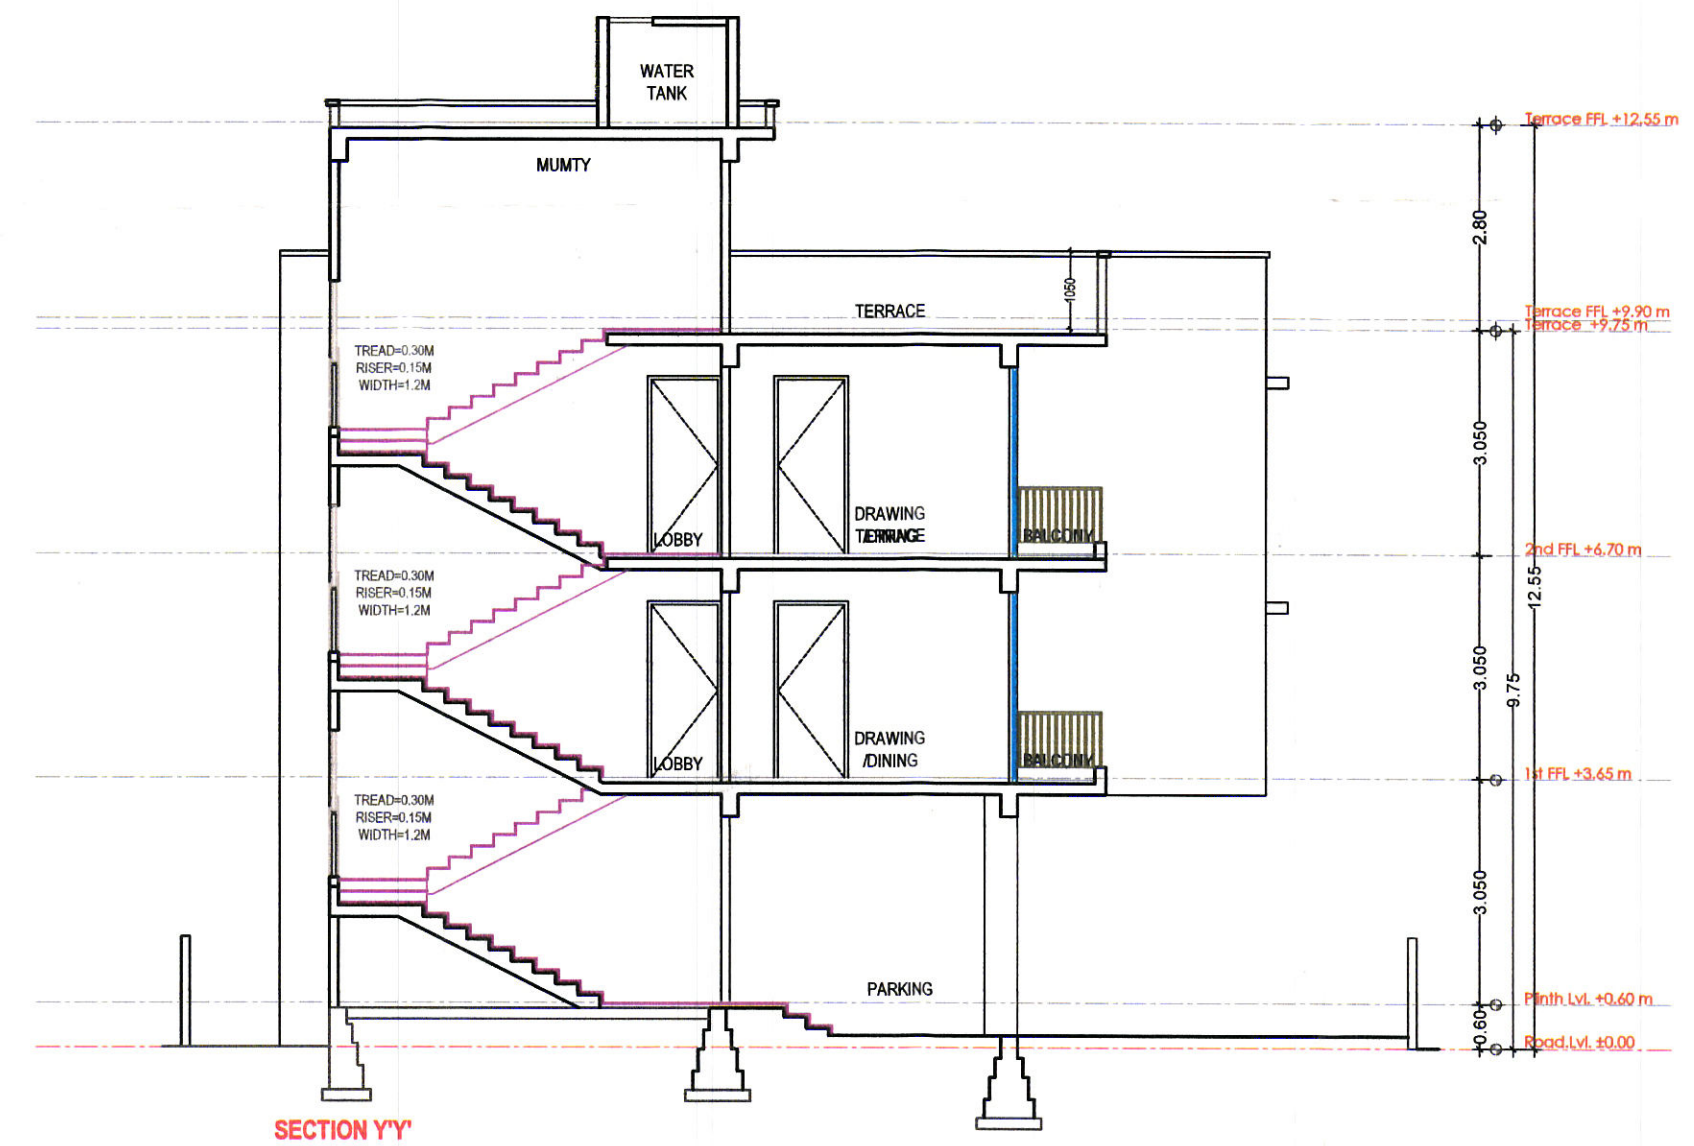TITLE:-
SUBMISSION DRAWING
FLOOR PLANS & SECTIONS

DATE : 22/09/2021

SCALE:- 1:100

PROJECT:-

PROPOSED EWS & LIG FLATS
AT PLOT NO. 88 & 87, WESTERN
GREENS, VILLAGE- CHACK BICHURI &
JAIBHAWANI PURA, JAIPUR

ARCHITECTS:-

m | a | r | c | h | i | t | e | c | t | s | p | v | t | l | t | d .

Jaipur - Bangalore - Hyderabad

Plot No. -1, greenwoods, Lal Kothi Scheme,

off Sakshi Marg, Jaipur-302001

Tel: 01-44-420666, 2741322

email - studio@mararchitects.in, info@mararchitects.in




Ar. Rameez Raza Gesawat

B. Arch.

CA/2011/53352

OWNER

ARCHITECTS

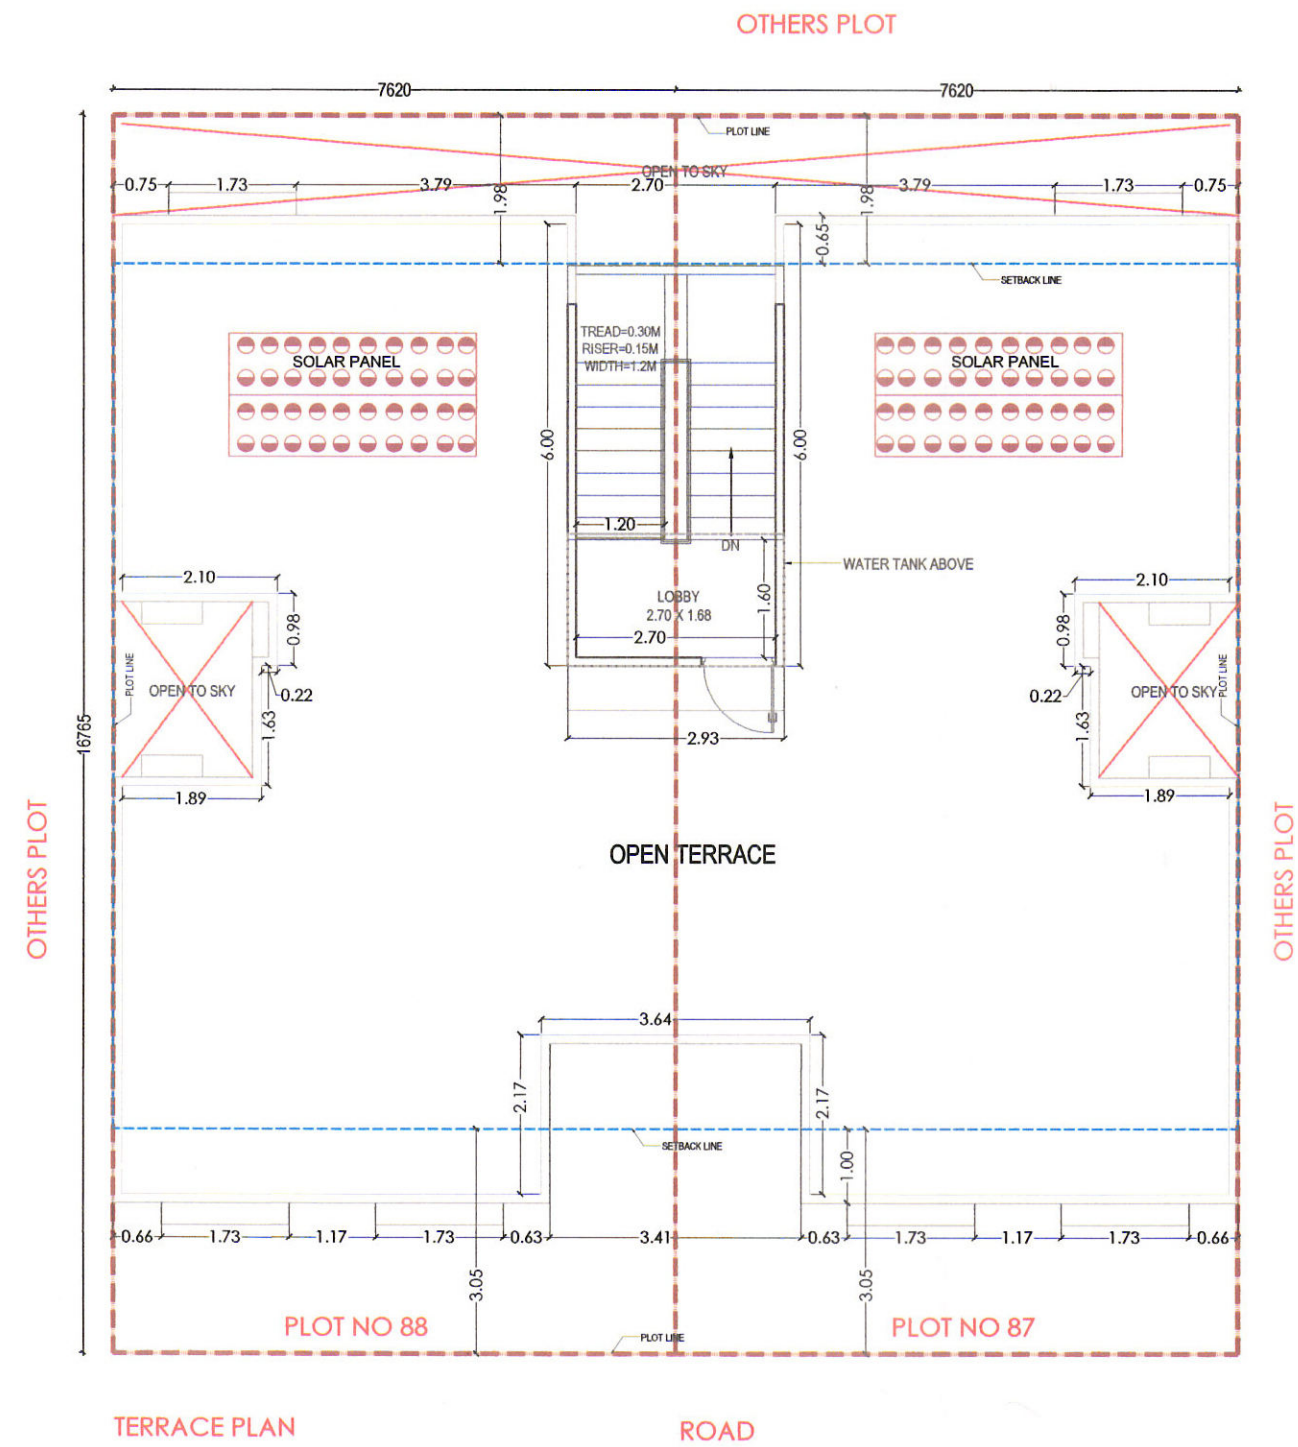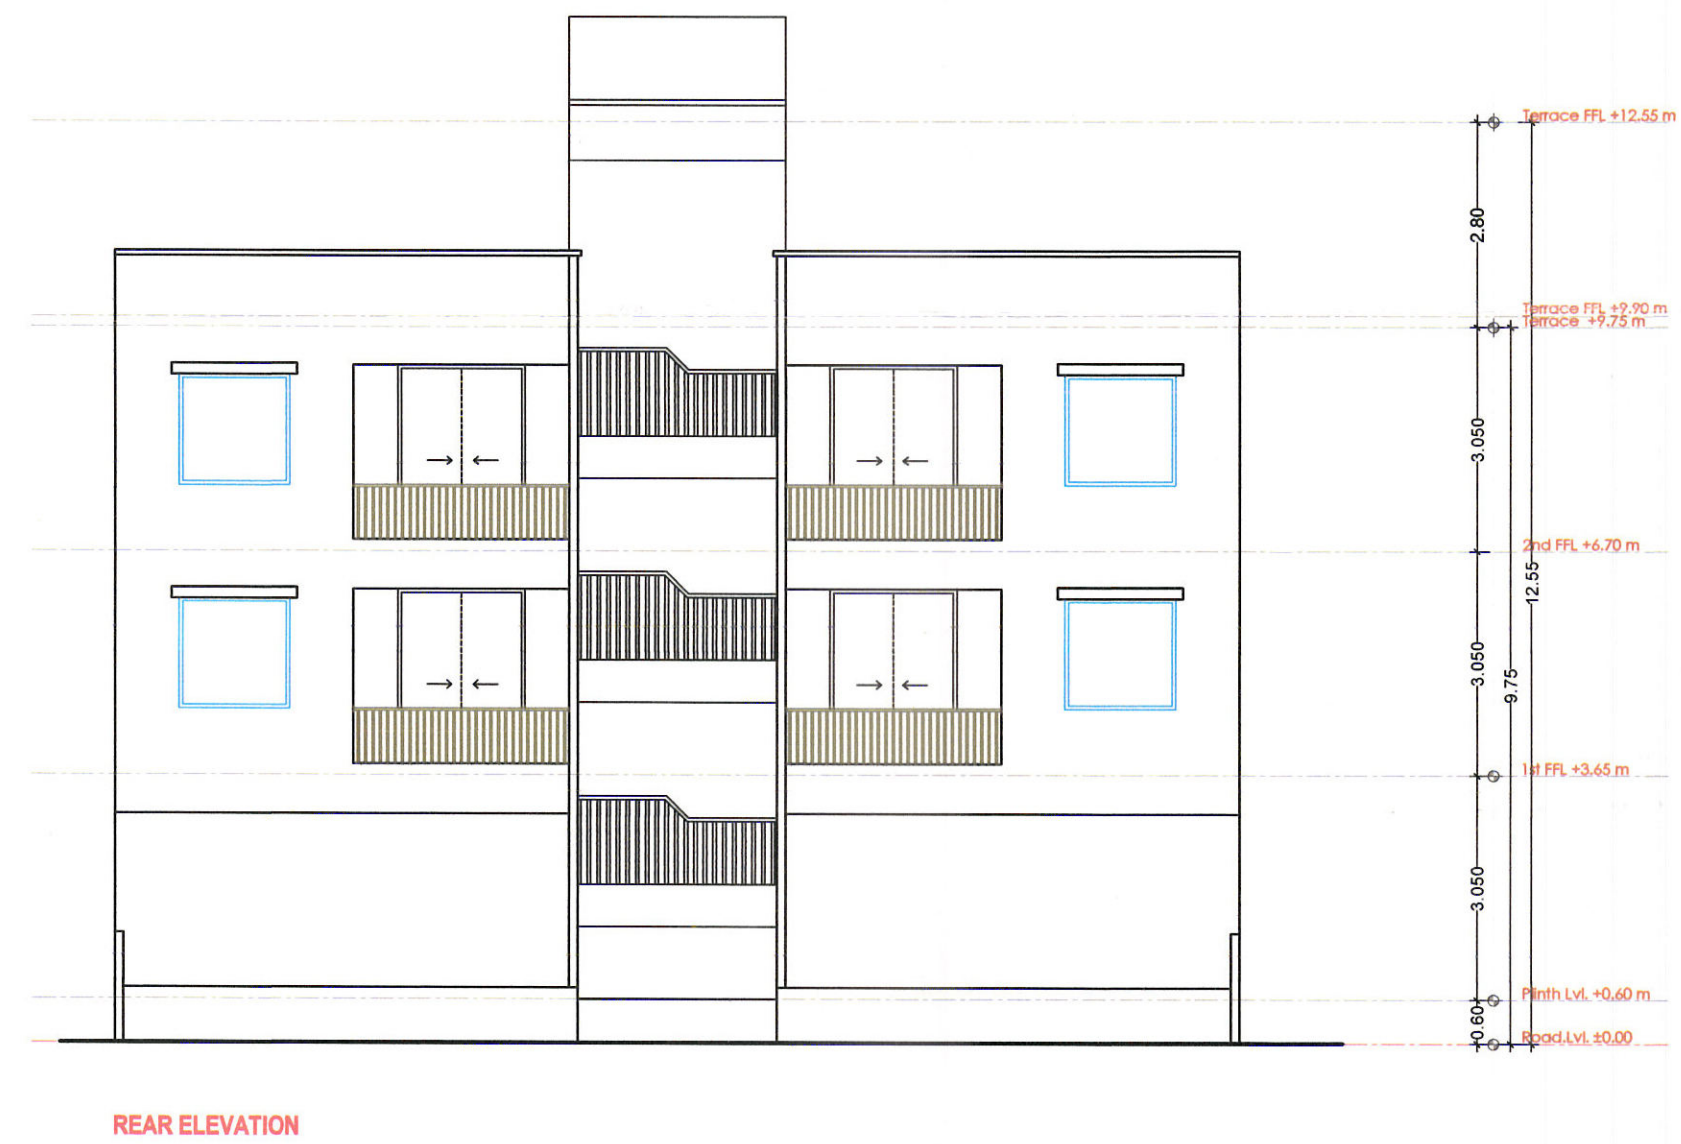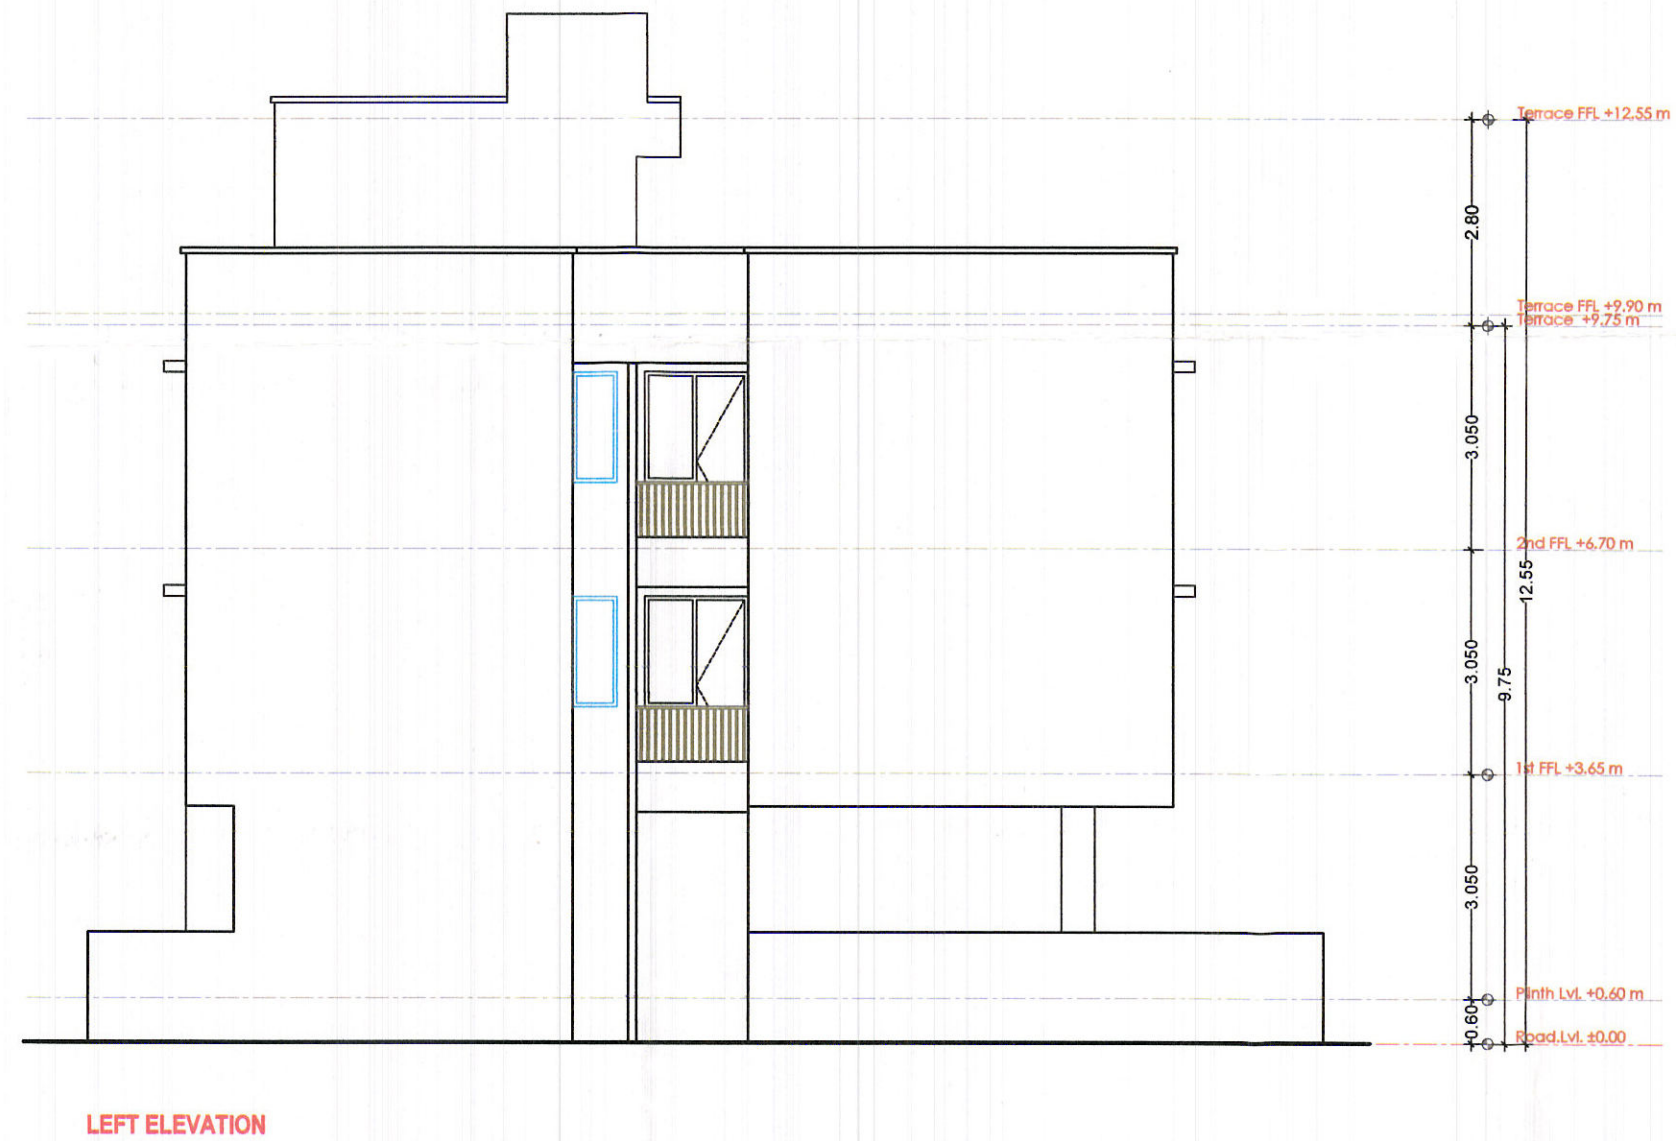TITLE: SUBMISSION DRAWING
TERRACE FLOOR PLAN & ELEVATIONS

DATE: 22/09/2021

SCALE: 1:100

PROJECT:
PROPOSED EWS & LIG FLATS
AT PLOT NO. 88 & 87, WESTERN
GREENS, VILLAGE- CHACK BICH PURI &
JAIBHAWANI PURA, JAIPURARCHITECTS:
m | a | r | c | h | i | t | e | c | t | s | p | v | t | . | l | t | d | .
Jaipur - Bangalore - Hyderabad
Plot No. -1, greenwoods, Lal Kothi Scheme,
off Sakinagar, Jaipur-302001
Tel: 91 141 628860, 2741232
email: studio@mararchitects.in www.mararchitects.inAr. Rameez Raza Gesawat
B. Arch.
CA/2011/53352

OWNER

ARCHITECTS

Date : 18/07/22

सेवा में,

श्रीमान् उपायुक्त महोदय,
जोन-12,
जयपुर विकास प्राधिकरण,
जयपुर (राजस्थान)

विषय: भूखण्ड सं. 83 व 84, योजना वेस्टर्न ग्रीन्स, ग्राम चक बीचपड़ी एवं जय भवानीपुरा, तहसील एवं जिला जयपुर के भवन मानचित्र रिकार्ड पर लिये जाने के सम्बन्ध में।

महोदय,

उपरोक्त विषयान्तर्गत निवेदन है कि प्रार्थी द्वारा भूखण्ड सं. 83 व 84, योजना वेस्टर्न ग्रीन्स, ग्राम चक बीचपड़ी एवं जय भवानीपुरा, तहसील एवं जिला जयपुर में भवन निर्माण करवाया जा रहा है, जिसके सम्बन्ध में Architect द्वारा जारी भवन मानचित्र की प्रति इस प्रार्थना पत्र के साथ संलग्न है।

अतः उक्त भूखण्ड सं. 83 व 84, योजना वेस्टर्न ग्रीन्स, ग्राम चक बीचपड़ी एवं जय भवानीपुरा, तहसील एवं जिला जयपुर के भवन मानचित्र रिकार्ड पर लिये जाने की कृपा करें।

धन्यवाद।

प्रार्थी

18.7.22

Jai Kishan Jais

(जयकृष्ण जाजू)

निदेशक

शुभाशीष रियल एस्टेट सर्विसेज प्रा.लि.

Date : 18/07/2022

सेवा में,

श्रीमान् उपायुक्त महोदय,
जोन-12,
जयपुर विकास प्राधिकरण,
जयपुर (राजस्थान)



विषय: भूखण्ड सं. 85 व 86, योजना वेस्टर्न ग्रीन्स, ग्राम चक बीचपड़ी एवं जय भवानीपुरा, तहसील एवं जिला जयपुर के भवन मानचित्र रिकार्ड पर लिये जाने के सम्बन्ध में।

महोदय,

उपरोक्त विषयान्तर्गत निवेदन है कि प्रार्थी द्वारा भूखण्ड सं. 85 व 86, योजना वेस्टर्न ग्रीन्स, ग्राम चक बीचपड़ी एवं जय भवानीपुरा, तहसील एवं जिला जयपुर में भवन निर्माण करवाया जा रहा है, जिसके सम्बन्ध में Architect द्वारा जारी भवन मानचित्र की प्रति इस प्रार्थना पत्र के साथ संलग्न है।

अतः उक्त भूखण्ड सं. 85 व 86, योजना वेस्टर्न ग्रीन्स, ग्राम चक बीचपड़ी एवं जय भवानीपुरा, तहसील एवं जिला जयपुर के भवन मानचित्र रिकार्ड पर लिये जाने की कृपा करें।

धन्यवाद।

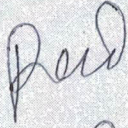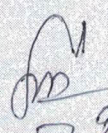

18.7.22

प्रार्थी

Jai Kishan Jogi

(जयकृष्ण जाजू)

निदेशक

शुभाशीष रियल एस्टेट सर्विसेज प्रा.लि.

Date : 18/07/22

सेवा में,

श्रीमान् उपायुक्त महोदय,
जोन-12,
जयपुर विकास प्राधिकरण,
जयपुर (राजस्थान)

विषय: भूखण्ड सं. 87 व 88, योजना वेस्टर्न ग्रीन्स, ग्राम चक बीचपड़ी एवं जय भवानीपुरा, तहसील एवं जिला जयपुर के भवन मानचित्र रिकार्ड पर लिये जाने के सम्बन्ध में।

महोदय,

उपरोक्त विषयान्तर्गत निवेदन है कि प्रार्थी द्वारा भूखण्ड सं. 87 व 88, योजना वेस्टर्न ग्रीन्स, ग्राम चक बीचपड़ी एवं जय भवानीपुरा, तहसील एवं जिला जयपुर में भवन निर्माण करवाया जा रहा है, जिसके सम्बन्ध में Architect द्वारा जारी भवन मानचित्र की प्रति इस प्रार्थना पत्र के साथ संलग्न है।

अतः उक्त भूखण्ड सं. 87 व 88, योजना वेस्टर्न ग्रीन्स, ग्राम चक बीचपड़ी एवं जय भवानीपुरा, तहसील एवं जिला जयपुर के भवन मानचित्र रिकार्ड पर लिये जाने की कृपा करें।

धन्यवाद।

प्रार्थी

Taikuishan Jais

(जयकृष्ण जाजू)

निदेशक

शुभाशीष रियल एस्टेट सर्विसेज प्रा.लि.

18.7.22

जयपुर विकास प्राधिकरण, जयपुर
(जमाकर्ता की प्रति)

कोष्ठ : Deputy Commissioner (Zone 12)

चालान संख्या 791257

बैंक ICICI BANK LTD

सीएमएस/खाता संख्या ICICI-675401700500

दिनांक 18/07/2022 Valid upto
17/08/2022

सर्विस नं. 7110001251

जमाकर्ता/आवेदनकर्ता SHUBHASHISH REAL
का नाम ESTATE SERVICES PVT
LTD DIRECOTR JAY
KISHAN JAJOO

सेक्टर भूखण्ड सं 85 (Residential)

योजना का नाम WESTERN GREENS

समिति/विकासकर्ता NIJI KHATEDAR

जोन सं. ZONE-12

Remarks:- PLOT NO- 85 & 86

जमा की जाने वाली राशि का विवरण

Code	Head	Rupees
1020341	Building Construction Application Fee	200.00
1020337	Examination Fees	3833.00
1020303	Map Release Fees	19163.00
कुल योग (अंकों में)		23196.00

Amount (Rs.)=23,196.00

(valid upto 17/08/2022)

Name of Bank HDFC BANK

Payment Mode-Cheque No. 002611 Date 18/07/2022

चालान पर अंकित मान्य अवधि का सम्बन्ध जमा करायी जाने वाली राशि पर देय ब्याज एवं पेनल्टी से नहीं है।

वचनबद्धता

उपरोक्त जमा कराई गई राशि मात्र से जमाकर्ता के जविप्रा के विरुद्ध किसी प्रकार कोई विधिक अधिकार प्राप्त नहीं होगा यह जमा राशि मेरे स्वनिर्धारण के आधार पर है, जिसके अधिव्य एवं पर्याप्त होने आदि के लिए मैं स्वयं उत्तरदायी रहूंगा।

चालान संख्या 791257

Contact No. 6377203907

SUBJECT TO REALISATION
CLEARING

जयपुर विकास प्राधिकरण, जयपुर
(जमाकर्ता की प्रति)

कोष्ठ : Deputy Commissioner (Zone 12)

चालान संख्या 791256

बैंक ICICI BANK LTD

सीएमएस/खाता संख्या ICICI-675401700500

दिनांक 18/07/2022 Valid upto
17/08/2022

सर्विस नं. 7110001237

जमाकर्ता/आवेदनकर्ता SHUBHASHISH REAL
का नाम ESTATE SERVICES PVT
LTD DIRECOTR JAY
KISHAN JAJOO

सेक्टर भूखण्ड सं 83 (Residential)

योजना का नाम WESTERN GREENS

समिति/विकासकर्ता NIJI KHATEDAR

जोन सं. ZONE-12

Remarks:- PLOT NO- 83 & 84

जमा की जाने वाली राशि का विवरण

Code	Head	Rupees
1020341	Building Construction Application Fee	200.00
1020337	Examination Fees	3833.00
1020303	Map Release Fees	19163.00
कुल योग (अंकों में)		23196.00

Amount (Rs.)=23,196.00

(valid upto 17/08/2022)

Name of Bank HDFC BANK

Payment Mode-Cheque No. 002610 Date 18/07/2022

चालान पर अंकित मान्य अवधि का सम्बन्ध जमा करायी जाने वाली राशि पर देय ब्याज एवं पेनल्टी से नहीं है।

वचनबद्धता

उपरोक्त जमा कराई गई राशि मात्र से जमाकर्ता के जविप्रा के विरुद्ध किसी प्रकार कोई विधिक अधिकार प्राप्त नहीं होगा यह जमा राशि मेरे स्वनिर्धारण के आधार पर है, जिसके अधिव्य एवं पर्याप्त होने आदि के लिए मैं स्वयं उत्तरदायी रहूंगा।

चालान संख्या 791256

Contact No. 6377203907

हस्ताक्षर जमाकर्ता

SUBJECT TO REALISATION
CLEARING

जयपुर विकास प्राधिकरण, जयपुर
(जमाकर्ता की प्रति)

कोष्ठ : Deputy Commissioner (Zone 12)

चालान संख्या 791260

बैंक ICICI BANK LTD

सीएमएस/खाता संख्या ICICI-675401700500

दिनांक 18/07/2022 Valid upto
17/08/2022

सर्विस नं. 7110001275

जमाकर्ता/आवेदनकर्ता SHUBHASHISH REAL
का नाम ESTATE SERVICES PVT
LTD DIRECOTR JAY
KISHAN JAJOO

सेक्टर भूखण्ड सं 87 (Residential)

योजना का नाम WESTERN GREENS

समिति/विकासकर्ता NIJI KHATEDAR

जोन सं. ZONE-12

Remarks:- PLOT NO- 87 & 88

जमा की जाने वाली राशि का विवरण

Code	Head	Rupees
1020341	Building Construction Application Fee	200.00
1020337	Examination Fees	3833.00
1020303	Map Release Fees	19163.00
कुल योग (अंकों में)		23196.00

Amount (Rs.)=23,196.00

(valid upto 17/08/2022)

Name of Bank HDFC BANK

Payment Mode-Cheque No. 002612 Date 18/07/2022

चालान पर अंकित मान्य अवधि का सम्बन्ध जमा करायी जाने वाली राशि पर देय ब्याज एवं पेनल्टी से नहीं है।

वचनबद्धता

उपरोक्त जमा कराई गई राशि मात्र से जमाकर्ता के जविप्रा के विरुद्ध किसी प्रकार कोई विधिक अधिकार प्राप्त नहीं होगा यह जमा राशि मेरे स्वनिर्धारण के आधार पर है, जिसके अधिव्य एवं पर्याप्त होने आदि के लिए मैं स्वयं उत्तरदायी रहूंगा।

चालान संख्या 791260

Contact No. 6377203907

हस्ताक्षर जमाकर्ता

SUBJECT TO REALISATION
CLEARING