


AS PER REVENUE RECORD OR 90A:  
PLOT AREA IS AS FOLLOWING  
BLOCK - A  
75700.0 SQ.M OR 18.70 ACRES  
BLOCK - B  
63800.00 SQMT OR 15.760 ACRES  
TOTAL AREA  
75700.0 + 63800.0 = 139500.00 SQMT



| LAND AREA AS PER REVENUE RECORD |         |         |         |
|---------------------------------|---------|---------|---------|
| AREA-1                          | 1388.00 | 1388.00 | 1388.00 |
| AREA-2                          | 1388.00 | 1388.00 | 1388.00 |
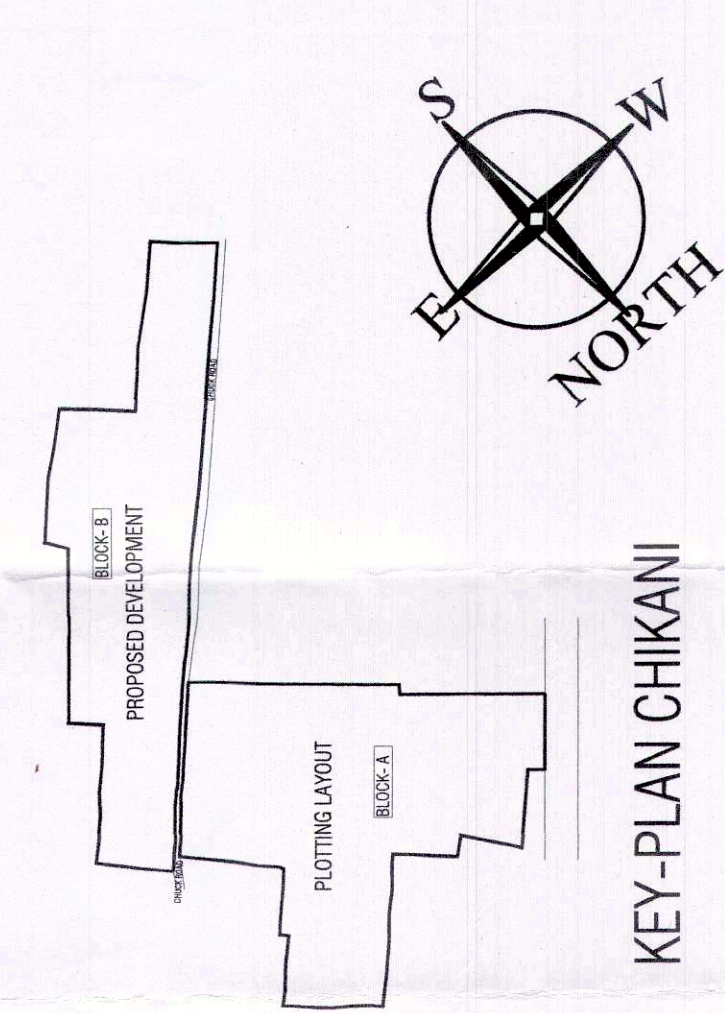

KEY-PLAN CHIKANI

DRAWING TITLE:- SUBMISSION DRAWING  
SITE PLAN & AREA CALCULATION

PROPOSED TOWNSHIP "GREEN PARK"  
(CHIEF MINISTER JAN AWAS YOJANA)  
AT BHIWADI ALWAR BYE PASS ROAD,  
VILL- CHIKANI, DISTT. ALWAR (RAJ.)

CORRESPONDENCE ADDRESS:  
R-TECH GROUP 3rd Floor  
CROSS POINT MALL ALWAR RAJSTHAN

SCALE 1:800  
DATE 20.04.2017  
DEALT SP-01/09

Design Team:  
BDI ARCHITECTURAL WING  
BUILDING NO - 80  
SECTOR -44 , GURGAON

HARYANA  
T-91 124 4724444 E-mail:info@bdigroup.co.in

OWNERS SIGN

ARCHITECT'S SIGN

OWNERS:  
M/s Naman ShreeGovindam Real Estate (P) Ltd.  
Sh. Rajesh Kumar Yadav  
Sh. Devi Ditta Berry  
M/s Vatsonia Infrastructure (P) Ltd.

PROPOSED 'GREEN PARK TOWNSHIP' ON KHASRA NO.- 1388/2517, 1379, 1380, TO  
1383, 1383 / 2524, 1384, 1385, 1386, 1387, 1388, 1388 / 2517, 1394 / 2521, 1395, 1395 /  
2525, 1395 / 2526, 1397, 1398, 1398 / 2522, 1398 / 2523, 1399, 1401/2519 1401, 1400 TO  
1402, 1402 / 2520, 1403, 1403 / 2518, 1404, 1405, 1405 / 2364, 1412, TO  
1416, 1430, 1432, 1433, 2075, 2079, 2080 TO 2083, 2098, 2100, & 2101 AT VILLAGE -  
CHIKANI TEH.& DISTT. ALWAR (RAJ.)



As per Revenue Record or 90A:  
Plot Area is as following  
Block - A  
75700.0 SQ.M OR 18.70 ACRES  
Block - B  
63800.00 SQMT OR 15.760 ACRES  
TOTAL AREA  
75700.0 + 63800.0 = 139500.00 SQMT