

राजस्थान आवासन मण्डल, जयपुर

परियोजना समिति की 165 वीं बैठक का कार्यवाही विवरण

परियोजना समिति की 165 वीं बैठक प्रमुख शासन सचिव, नगरीय विकास विभाग, राजस्थान सरकार की अध्यक्षता में दिनांक 13.07.2021 को प्रातः 10.30 बजे बोर्ड कक्ष, राजस्थान आवासन मण्डल, जयपुर में आयोजित की गयी। बैठक में निम्नलिखित अधिकारी उपस्थित थे:-

- | | | |
|-----|--|------------|
| 1. | श्री कुंजी लाल मीणा
प्रमुख शासन सचिव,
नगरीय विकास विभाग,
राजस्थान सरकार, जयपुर। | अध्यक्ष |
| 2. | श्री पवन अरोड़ा,
आवासन आयुक्त,
राजस्थान आवासन मण्डल, जयपुर। | सदस्य |
| 3. | श्री आर.के.विजयवर्गीय
मुख्य नगर नियोजक
नगर नियोजन विभाग,
राजस्थान सरकार, जयपुर। | सदस्य |
| 4. | श्री के. सी. मीना,
मुख्य अभियन्ता-प्रथम एवं मुख्यालय
राजस्थान आवासन मण्डल, जयपुर। | सदस्य |
| 5. | श्री जी.एस. बाघेला,
मुख्य अभियन्ता-द्वितीय
राजस्थान आवासन मण्डल, जयपुर। | सदस्य |
| 6. | श्री नत्थू राम
अतिरिक्त मुख्य अभियन्ता-प्रथम
राजस्थान आवासन मण्डल, जयपुर। | सदस्य |
| 7. | श्री के. एस. चौधरी
अतिरिक्त मुख्य अभियन्ता-द्वितीय
राजस्थान आवासन मण्डल, जयपुर। | सदस्य |
| 8. | श्री संजय पूनिया
अतिरिक्त मुख्य अभियन्ता- तृतीय
राजस्थान आवासन मण्डल, जयपुर। | सदस्य |
| 9. | श्री सन्त सरन,
वरिष्ठ नगर नियोजक,
राजस्थान आवासन मण्डल, जयपुर। | - |
| 10. | श्री अनिल माथुर,
अतिरिक्त मुख्य नगर नियोजक
राजस्थान आवासन मण्डल, जयपुर। | सदस्य-सचिव |



सदस्य सचिव द्वारा अध्यक्ष महोदय की अनुमति से बैठक की कार्यवाही सभी उपस्थित सदस्यों व अन्य अधिकारियों का स्वागत करते हुये प्रारम्भ की गयी। समिति द्वारा प्रस्तुत प्रस्तावों पर चर्चा उपरांत सर्वसम्मति से निम्नानुसार बिन्दुवार निर्णय लिये गये:-

एजेण्डा नं 1.	परियोजना समिति की 164वीं बैठक दिनांक 18.06.2021 के कार्यवाही विवरण की पुष्टि के संबंध में।
निर्णय	समिति द्वारा परियोजना समिति की 164वीं बैठक दिनांक 18.06.2021 के कार्यवाही विवरण की पुष्टि की गई।
एजेण्डा नं 2.	परियोजना समिति की 164वीं बैठक दिनांक 18.06.2021 में लिये गये निर्णयों की क्रियान्विति रिपोर्ट।
निर्णय	समिति द्वारा परियोजना समिति की 164वीं बैठक दिनांक 18.06.2021 में लिये गये निर्णयों की क्रियान्विति का अवलोकन किया गया।
एजेण्डा नं 3	सेक्टर-26, प्रताप नगर, सांगानेर, जयपुर में मुख्यमंत्रा जन आवास योजना के अन्तर्गत E.W.S. एवं L.I.G. के बहुमंजिले आवास योजना के तहत बाह्य स्त्रोतन से नियोजित मानचित्र के अनुमोदन बाबत।
निर्णय	समिति द्वारा विचार-विमर्श पश्चात् प्रस्तावानुसार मानचित्र का अनुमोदन किया गया।
एजेण्डा नं 4	सेक्टर-16, प्रताप नगर, सांगानेर, जयपुर में विशिष्ट पंजीकरण योजना के अन्तर्गत 3BHK एवं 2BHK बहुमंजिले आवास योजना के तहत बाह्य स्त्रोतन से नियोजित मानचित्र के अनुमोदन बाबत।
निर्णय	समिति द्वारा विचार-विमर्श पश्चात् प्रस्तावानुसार मानचित्र का अनुमोदन किया गया।

अन्त में बैठक सधन्यवाद समाप्त हुई।



(अनिल माथुर)
अतिरिक्त मुख्य नगर नियोजक
सदस्य-सचिव,


क्रमांक:- अति.मु.न.नि./रा.आ.म./जयपुर/2021-22/124

दिनांक : 15.07.2021

प्रतिलिपि:- सूचनार्थ।

1. निजी सचिव-अध्यक्ष, राजस्थान आवासन मण्डल, जयपुर।
2. निजी सचिव-प्रमुख शासन सचिव, नगरीय विकास विभाग, राजस्थान सरकार, जयपुर।
3. निजी सचिव-आवासन आयुक्त, राजस्थान आवासन मण्डल, जयपुर।
4. निजी सचिव-मुख्य नगर नियोजक, राजस्थान, जयपुर।
5. मुख्य अभियन्ता-प्रथम/द्वितीय/मुख्यालय, राजस्थान आवासन मण्डल, जयपुर।
6. अतिरिक्त मुख्य अभियन्ता-प्रथम/द्वितीय/तृतीय, राजस्थान आवासन मण्डल, जयपुर।
7. निदेशक विधि, राजस्थान आवासन मण्डल, जयपुर।
8. रक्षित पत्रावली।

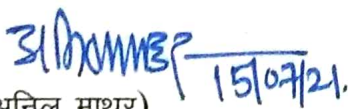
(अनिल माथुर)
अतिरिक्त मुख्य नगर नियोजक

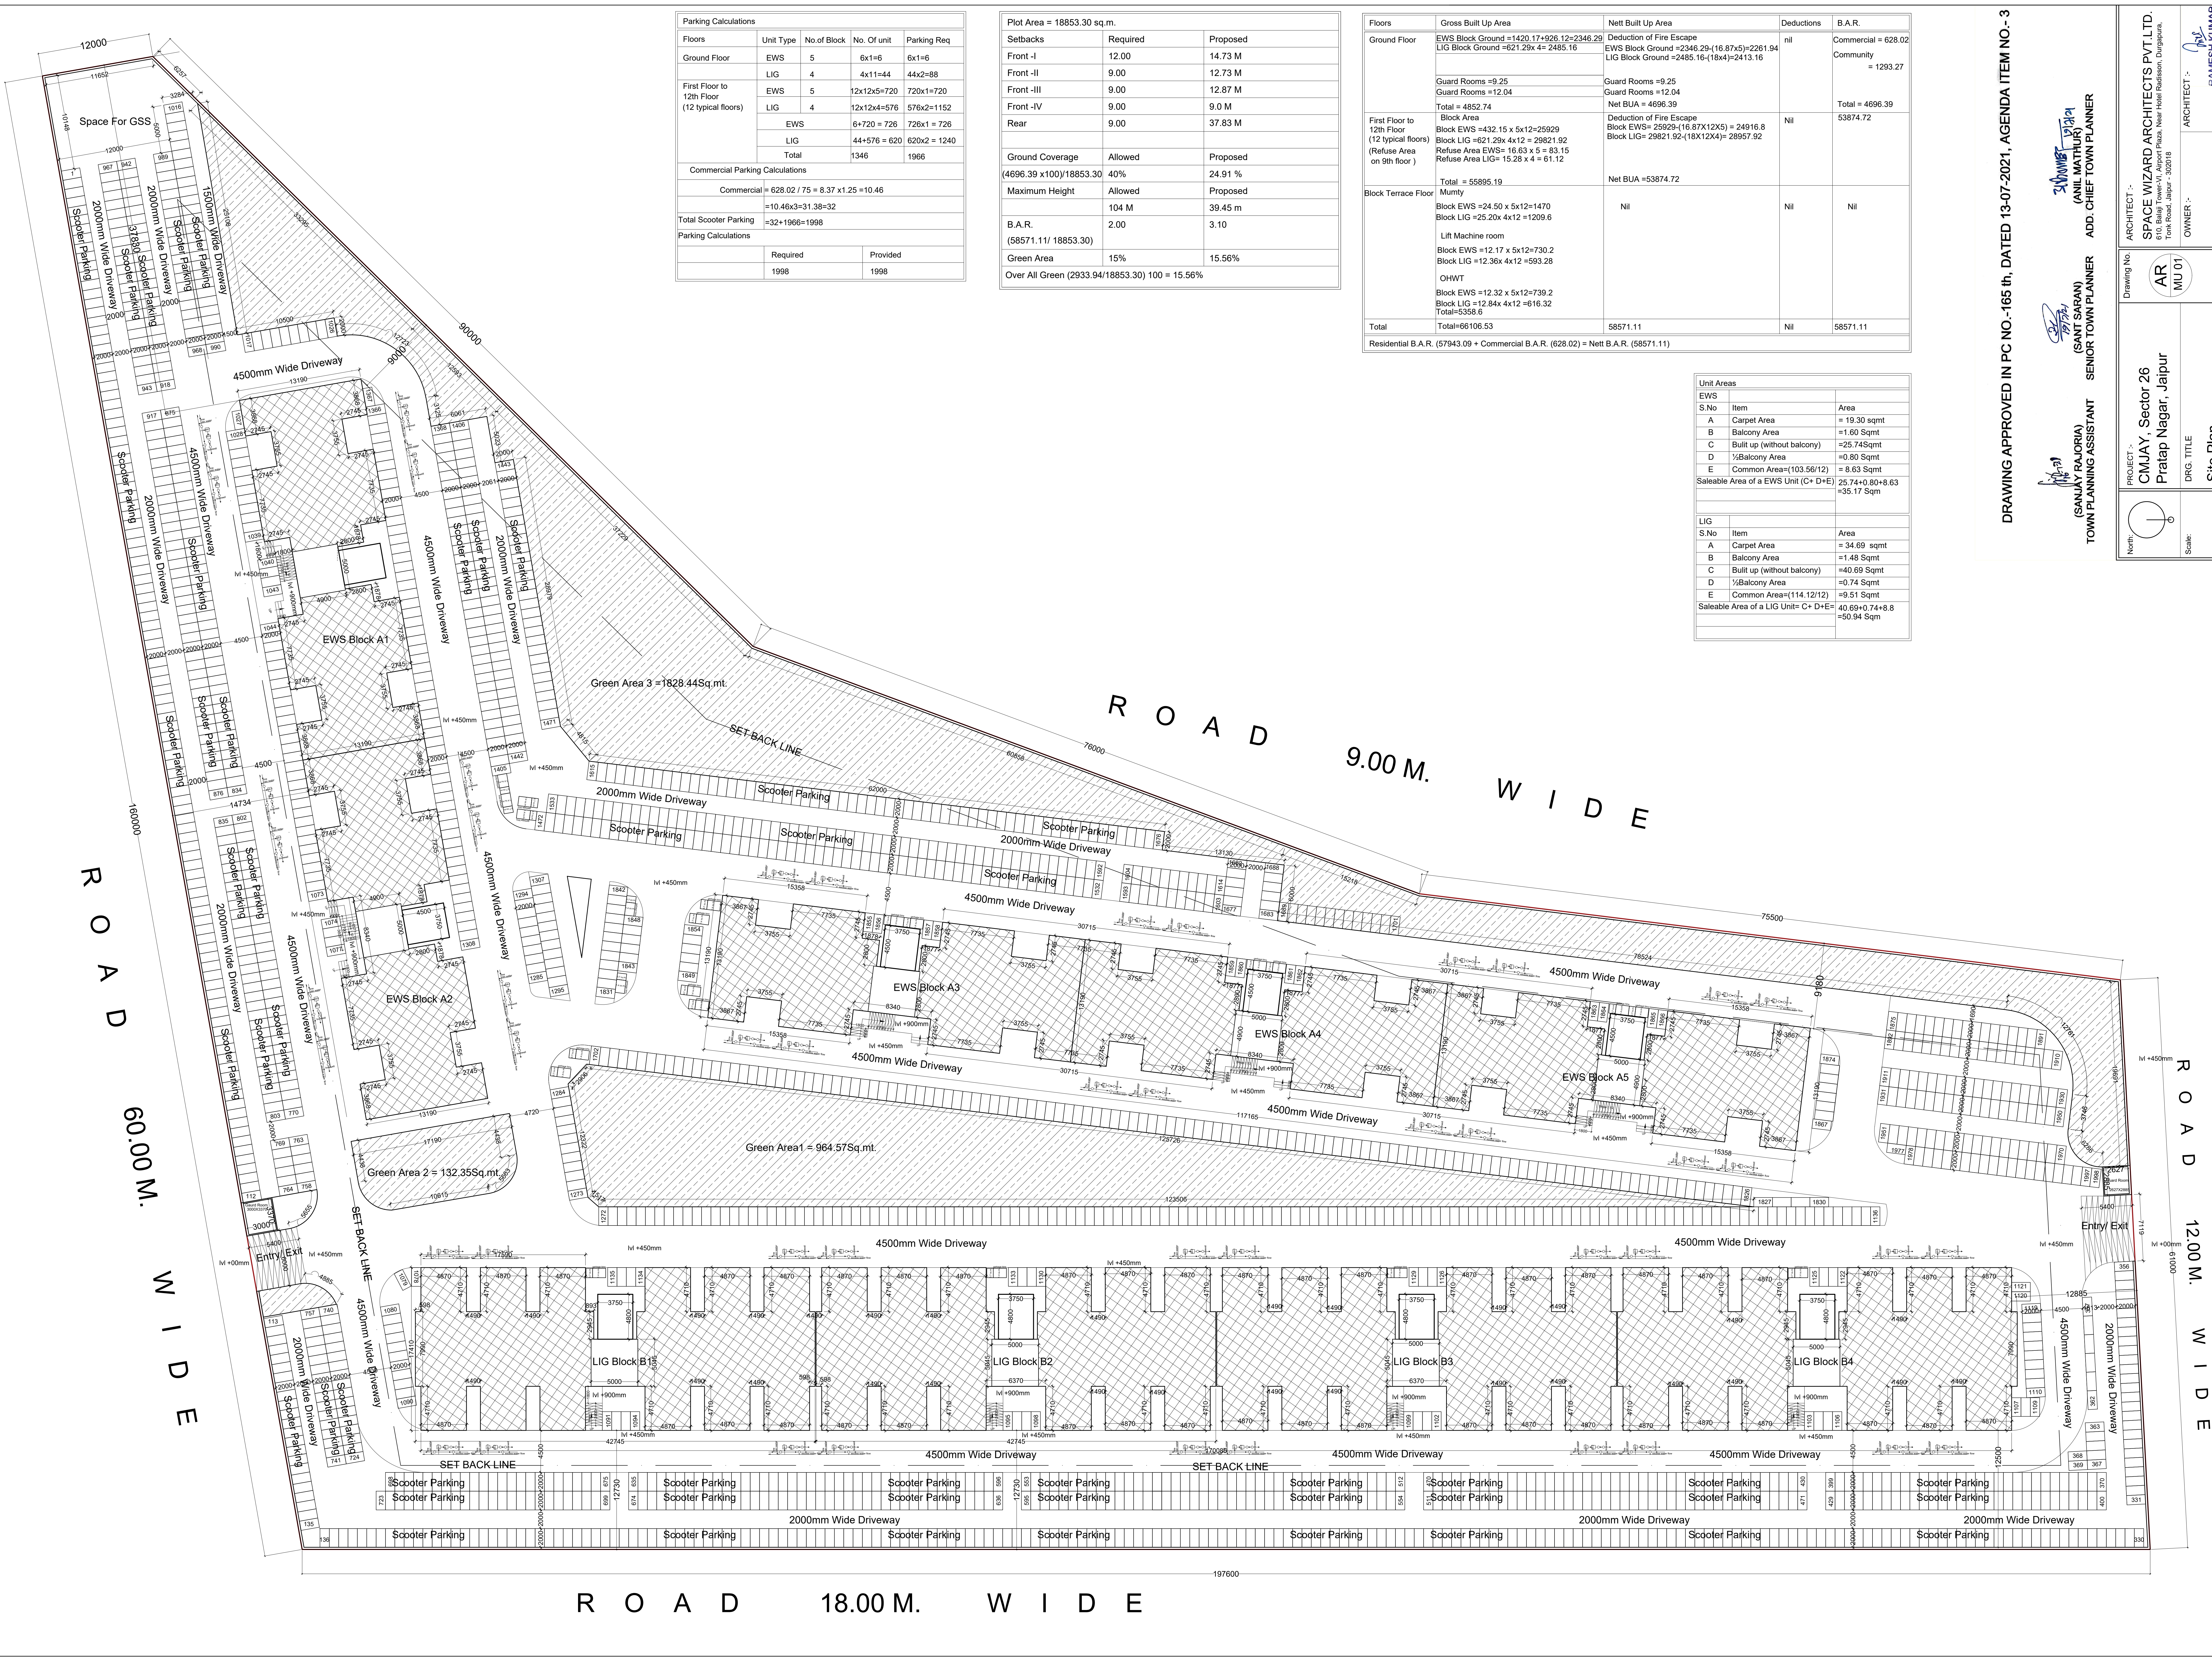

Parking Calculations				
Floors	Unit Type	No. of Block	No. Of unit	Parking Req
Ground Floor	EWS	5	6x1=6	6x1=6
	LIG	4	4x11=44	44x2=88
First Floor to 12th Floor (12 typical floors)	EWS	5	12x12x5=720	720x1=720
	LIG	4	12x12x4=576	576x2=1152
	EWS	6+720 = 726	726x1 = 726	
	LIG	44+576 = 620	620x2 = 1240	
Total		1346		1966
Commercial Parking Calculations				
Commercial = 628.02 / 75 = 8.37 x 1.25 = 10.46				
=10.46x3=31.38+32				
=32+1966=1998				
Total Scooter Parking				
Parking Calculations				
	Required	Provided		
	1998	1998		

Plot Area = 18853.30 sq.m.		
Setbacks	Required	Proposed
Front -I	12.00	14.73 M
Front -II	9.00	12.73 M
Front -III	9.00	12.87 M
Front -IV	9.00	9.0 M
Rear	9.00	37.83 M
Ground Coverage		
(4696.39 x100)/18853.30	40%	24.91 %
Maximum Height		
Allowed	104 M	39.45 m
Proposed	2.00	3.10
B.A.R.		
(58571.11/ 18853.30)		
Green Area	15%	15.56%
Over All Green (2933.94/18853.30) 100 = 15.56%		

Floors	Gross Built Up Area	Nett Built Up Area	Deductions	B.A.R.
Ground Floor	EWS Block Ground =1420.17+926.12=2346.29	Deduction of Fire Escape EWS Block Ground =2346.29-(16.87x5)=2261.94 LIG Block Ground =2485.16-(18x4)=2413.16	nil	Commercial = 628.02 Community = 1293.27
	LIG Block Ground =621.29x 4= 2485.16			
	Guard Rooms =9.25			
	Guard Rooms =12.04			
First Floor to 12th Floor (12 typical floors) (Refuse Area on 9th floor)	Total = 4852.74	Guard Rooms =9.25 Guard Rooms =12.04 Net BUA = 4696.39	Nil	Total = 4696.39 53874.72
	Block Area			
	Block EWS =432.15 x 5x12=25929			
	Block LIG =621.29x 4x12 = 29821.92			
Block Terrace Floor	Refuse Area EWS= 16.63 x 5 = 83.15	Deduction of Fire Escape Block EWS= 25929-(16.87X12X5)= 24916.8 Block LIG= 29821.92-(18X12X4)= 28957.92	Nil	Nil
	Refuse Area LIG= 15.28 x 4 = 61.12			
	Total = 55895.19			
	Net BUA =53874.72			
Total	Mummy	Nil	Nil	Nil
	Block EWS =24.50 x 5x12=1470			
	Block LIG =25.20x 4x12 =1209.6			
	Lift Machine room			
Over All Green (2933.94/18853.30) 100 = 15.56%	Block EWS =12.17 x 5x12=730.2	Residential B.A.R. (57943.09 + Commercial B.A.R. (628.02) = Nett B.A.R. (58571.11)	Nil	58571.11
	Block LIG =12.36x 4x12 =593.28			
	OHWT			
	Block EWS =12.32 x 5x12=739.2			
Total	Block LIG =12.84x 4x12 =616.32	Total=66106.53	58571.11	58571.11
	Total=5358.6			
	Residential B.A.R. (57943.09 + Commercial B.A.R. (628.02) = Nett B.A.R. (58571.11)			

Unit Areas		
S.No	Item	Area
A	Carpet Area	= 19.30 sqmt
B	Balcony Area	=1.60 Sqmt
C	Built up (without balcony)	=25.74Sqmt
D	½Balcony Area	=0.80 Sqmt
E	Common Area=(103.56/12)	= 8.63 Sqmt
Saleable Area of a EWS Unit (C+ D+E)		25.74+0.80+8.63 =35.17 Sqm
LIG		
S.No	Item	Area
A	Carpet Area	= 34.69 sqmt
B	Balcony Area	=1.48 Sqmt
C	Built up (without balcony)	=40.69 Sqmt
D	½Balcony Area	=0.74 Sqmt
E	Common Area=(114.12/12)	=9.51 Sqmt
Saleable Area of a LIG Unit (C+ D+E)		40.69+0.74+8.63 =50.94 Sqm

DRAWING APPROVED IN PC NO.-165 th, DATED 13-07-2021, AGENDA ITEM NO.- 3

PROJECT :-
CMJAY, Sector 26
Pratap Nagar, Jaipur

DRG. TITLE
Site Plan

Scale:
1:200

ARCHITECT :-
SPACE WIZARD ARCHITECTS PVT.LTD.
Plot No. 165, Sector 26, Pratap Nagar, Jaipur.
Toll Road, Jaipur - 302018


OWNER :-
RAMESH KUMAR
CA/202/29017

TOWN PLANNING ASSISTANT
(SANJAY RAJORIA)

SENIOR TOWN PLANNER
(ANIL MATHUR)

ADD. CHIEF TOWN PLANNER
(SANT SARAN)

All Drawings are in mm.

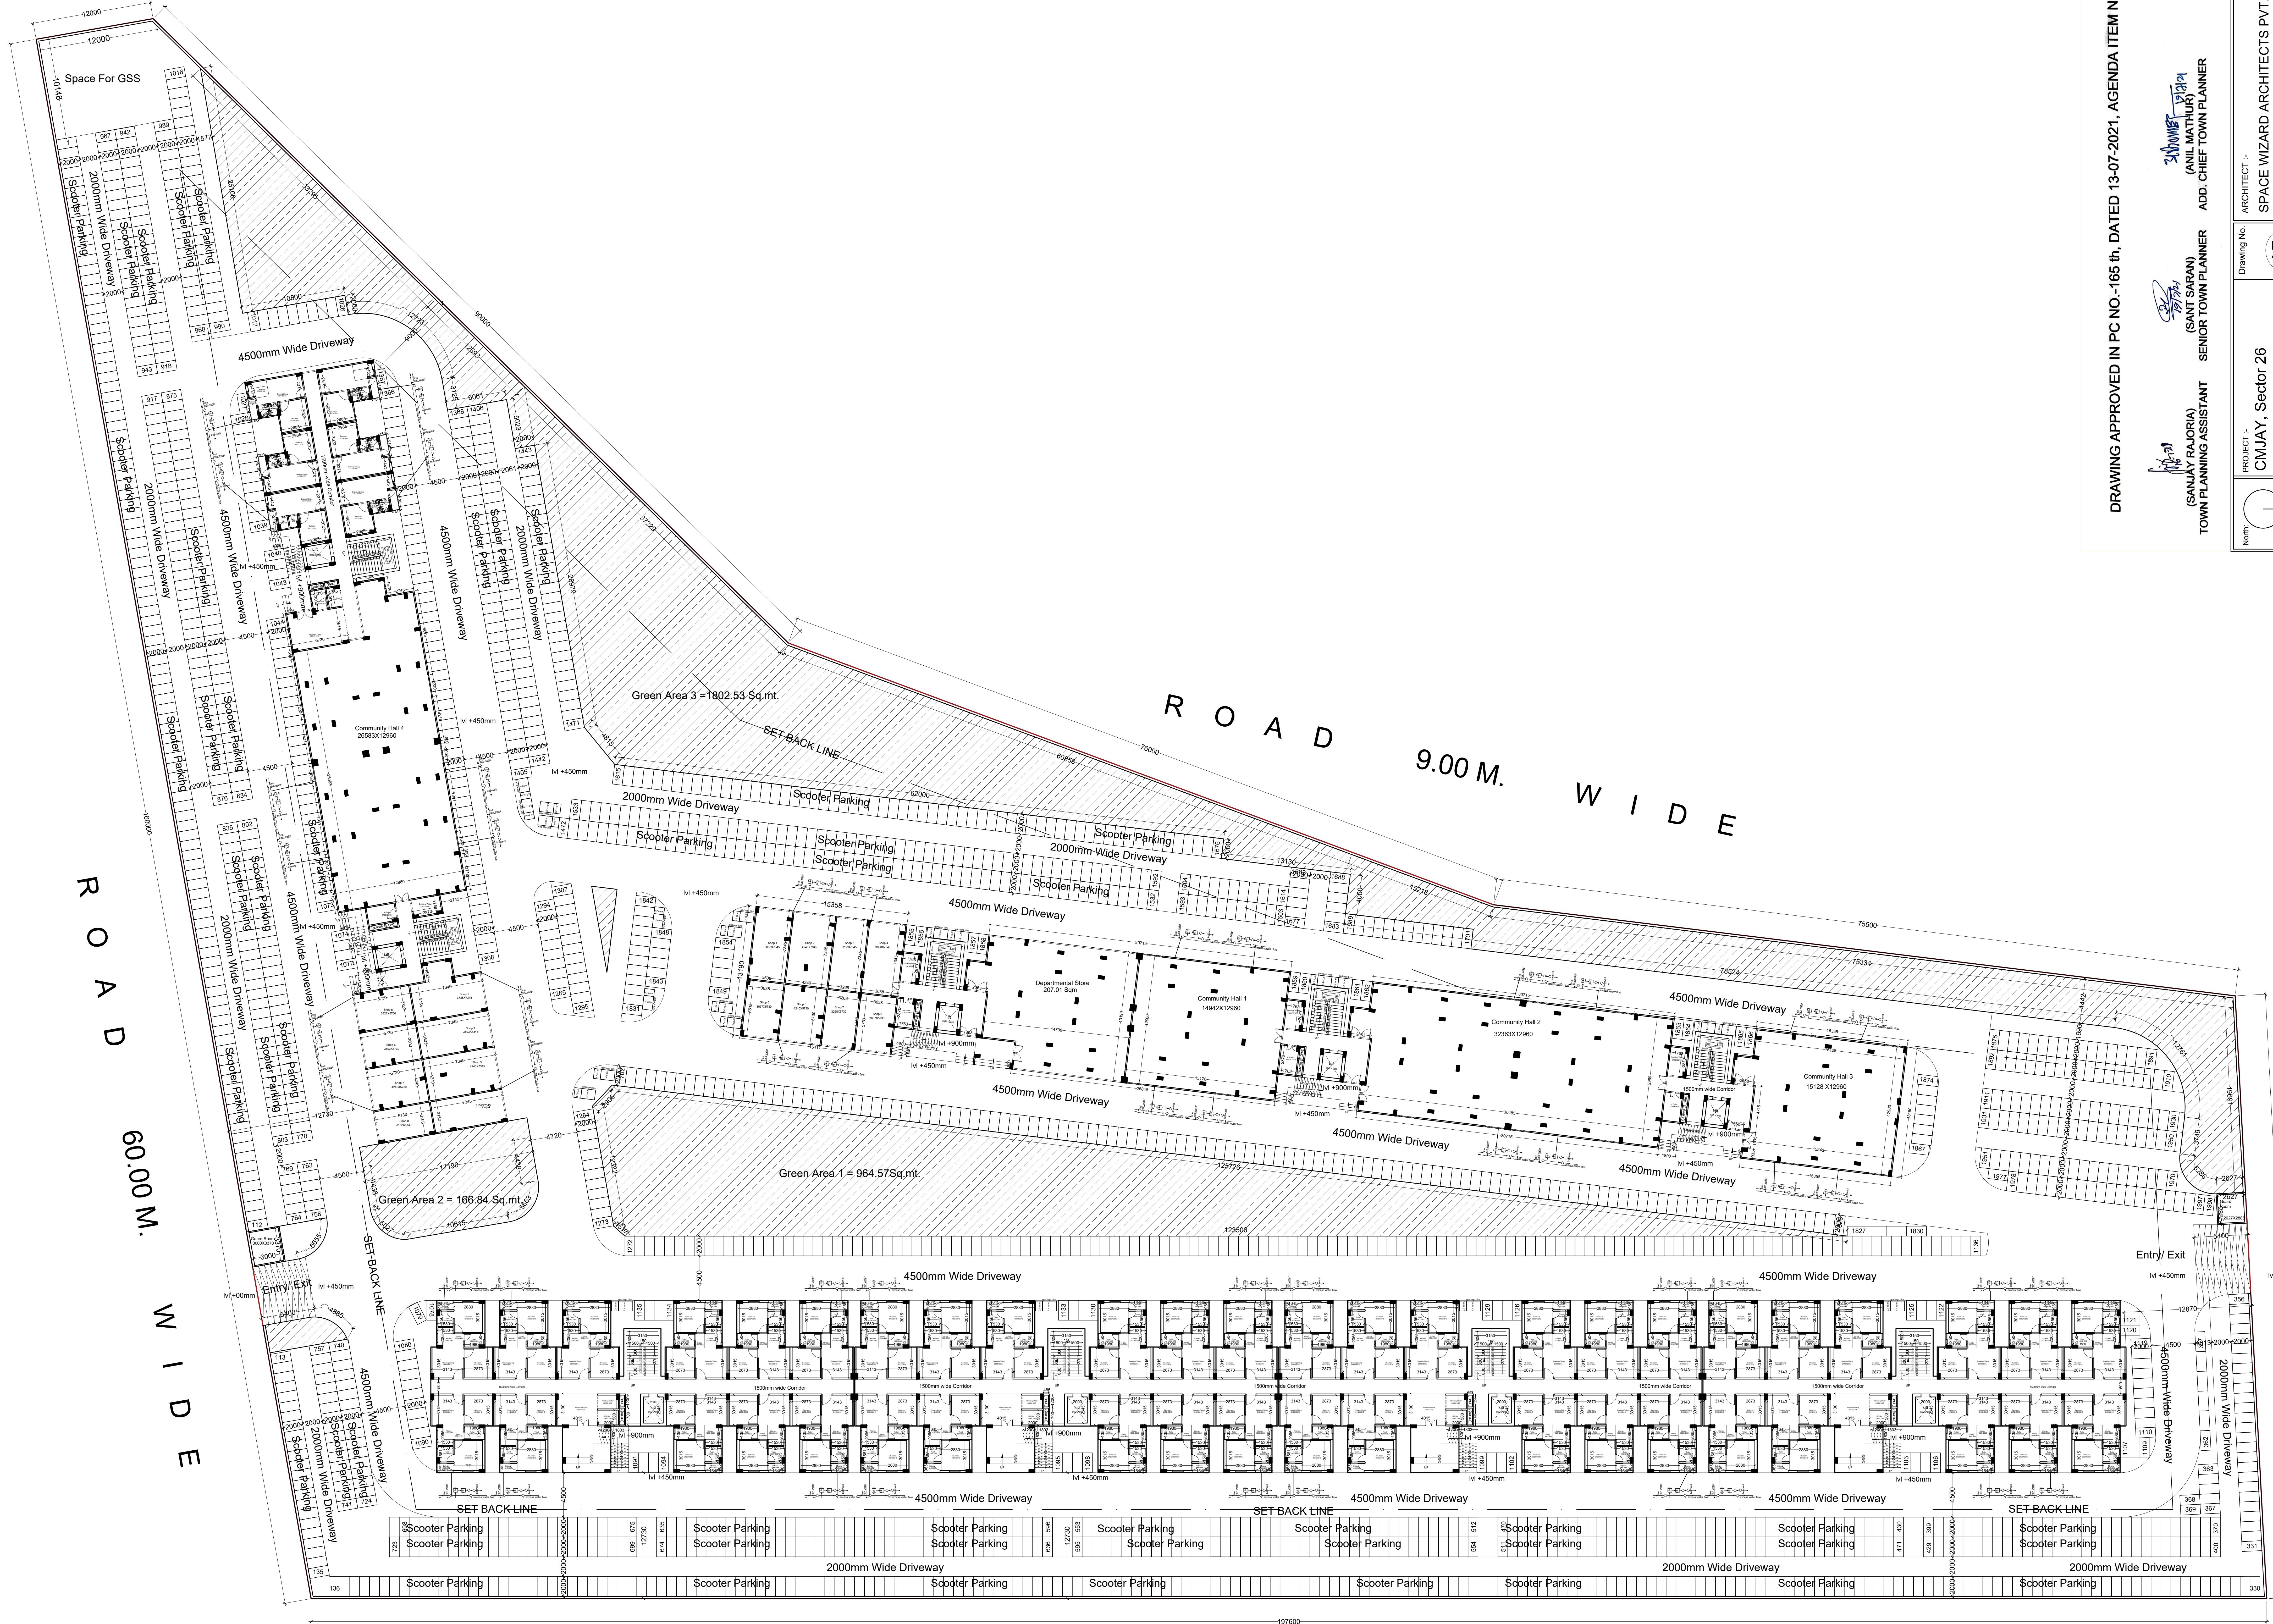




197800

DRAWING APPROVED IN PC NO.-165 th, DATED 13-07-2021, AGENDA ITEM NO.- 3

(SANJAY RAJORIA) TOWN PLANNING ASSISTANT
 (ANIL MATHUR) ADD. CHIEF TOWN PLANNER
 (SANT SARAN) SENIOR TOWN PLANNER

PROJECT :- CMJAY, Sector 26 Pratap Nagar, Jaipur	Drawing No. AR MU 02	ARCHITECT :- SPACE WIZARD ARCHITECTS PVT.LTD. 610, Balaji Tower-VI, Airport Plaza, Near Hotel Radisson, Durgapura, Tonk Road, Jaipur - 302018
DRG. TITLE Ground Floor Plan	OWNER :- RAAMESH KUMAR (ARCHITECT) CA2002/50417	

All Drawings are in mm

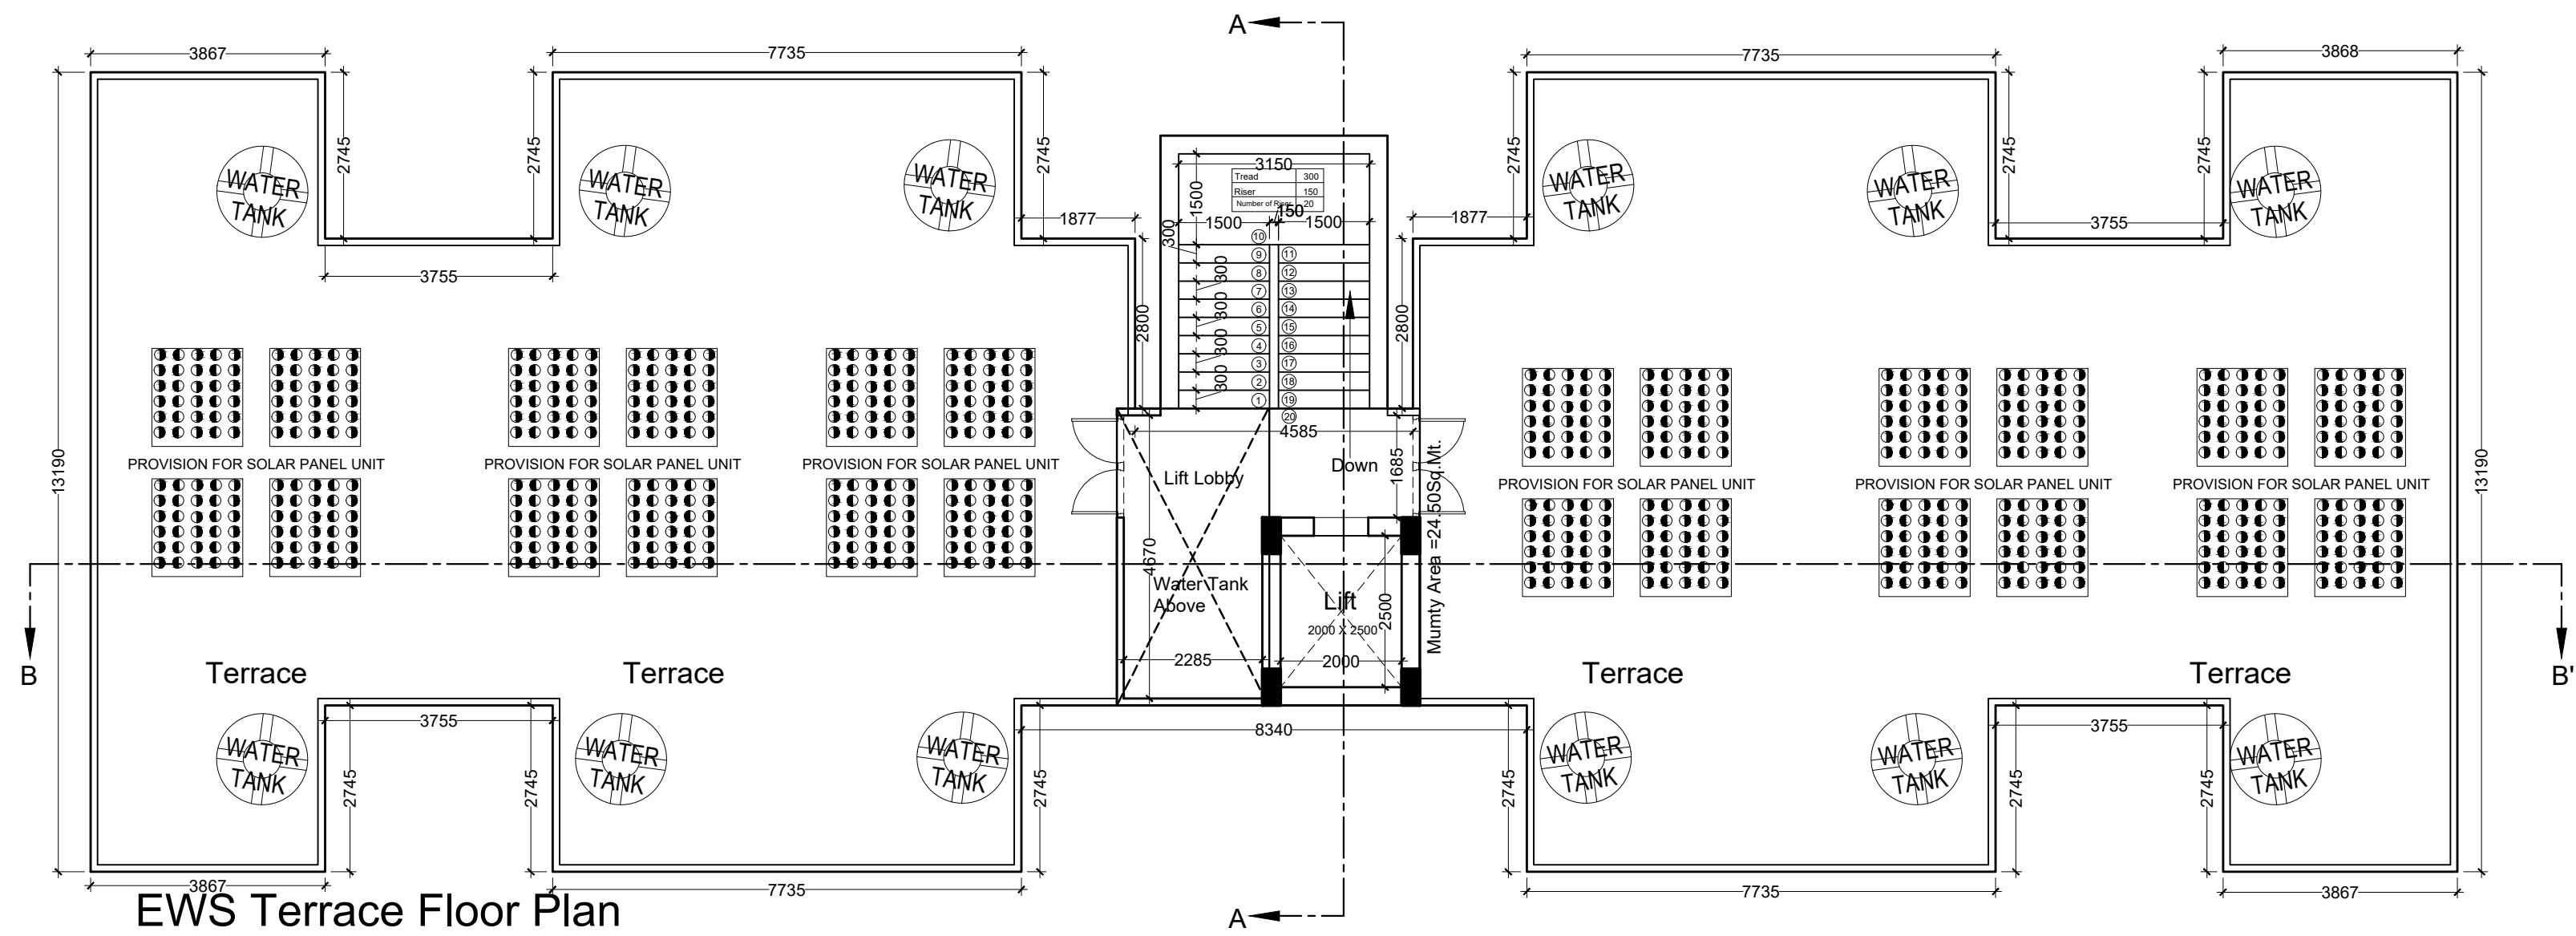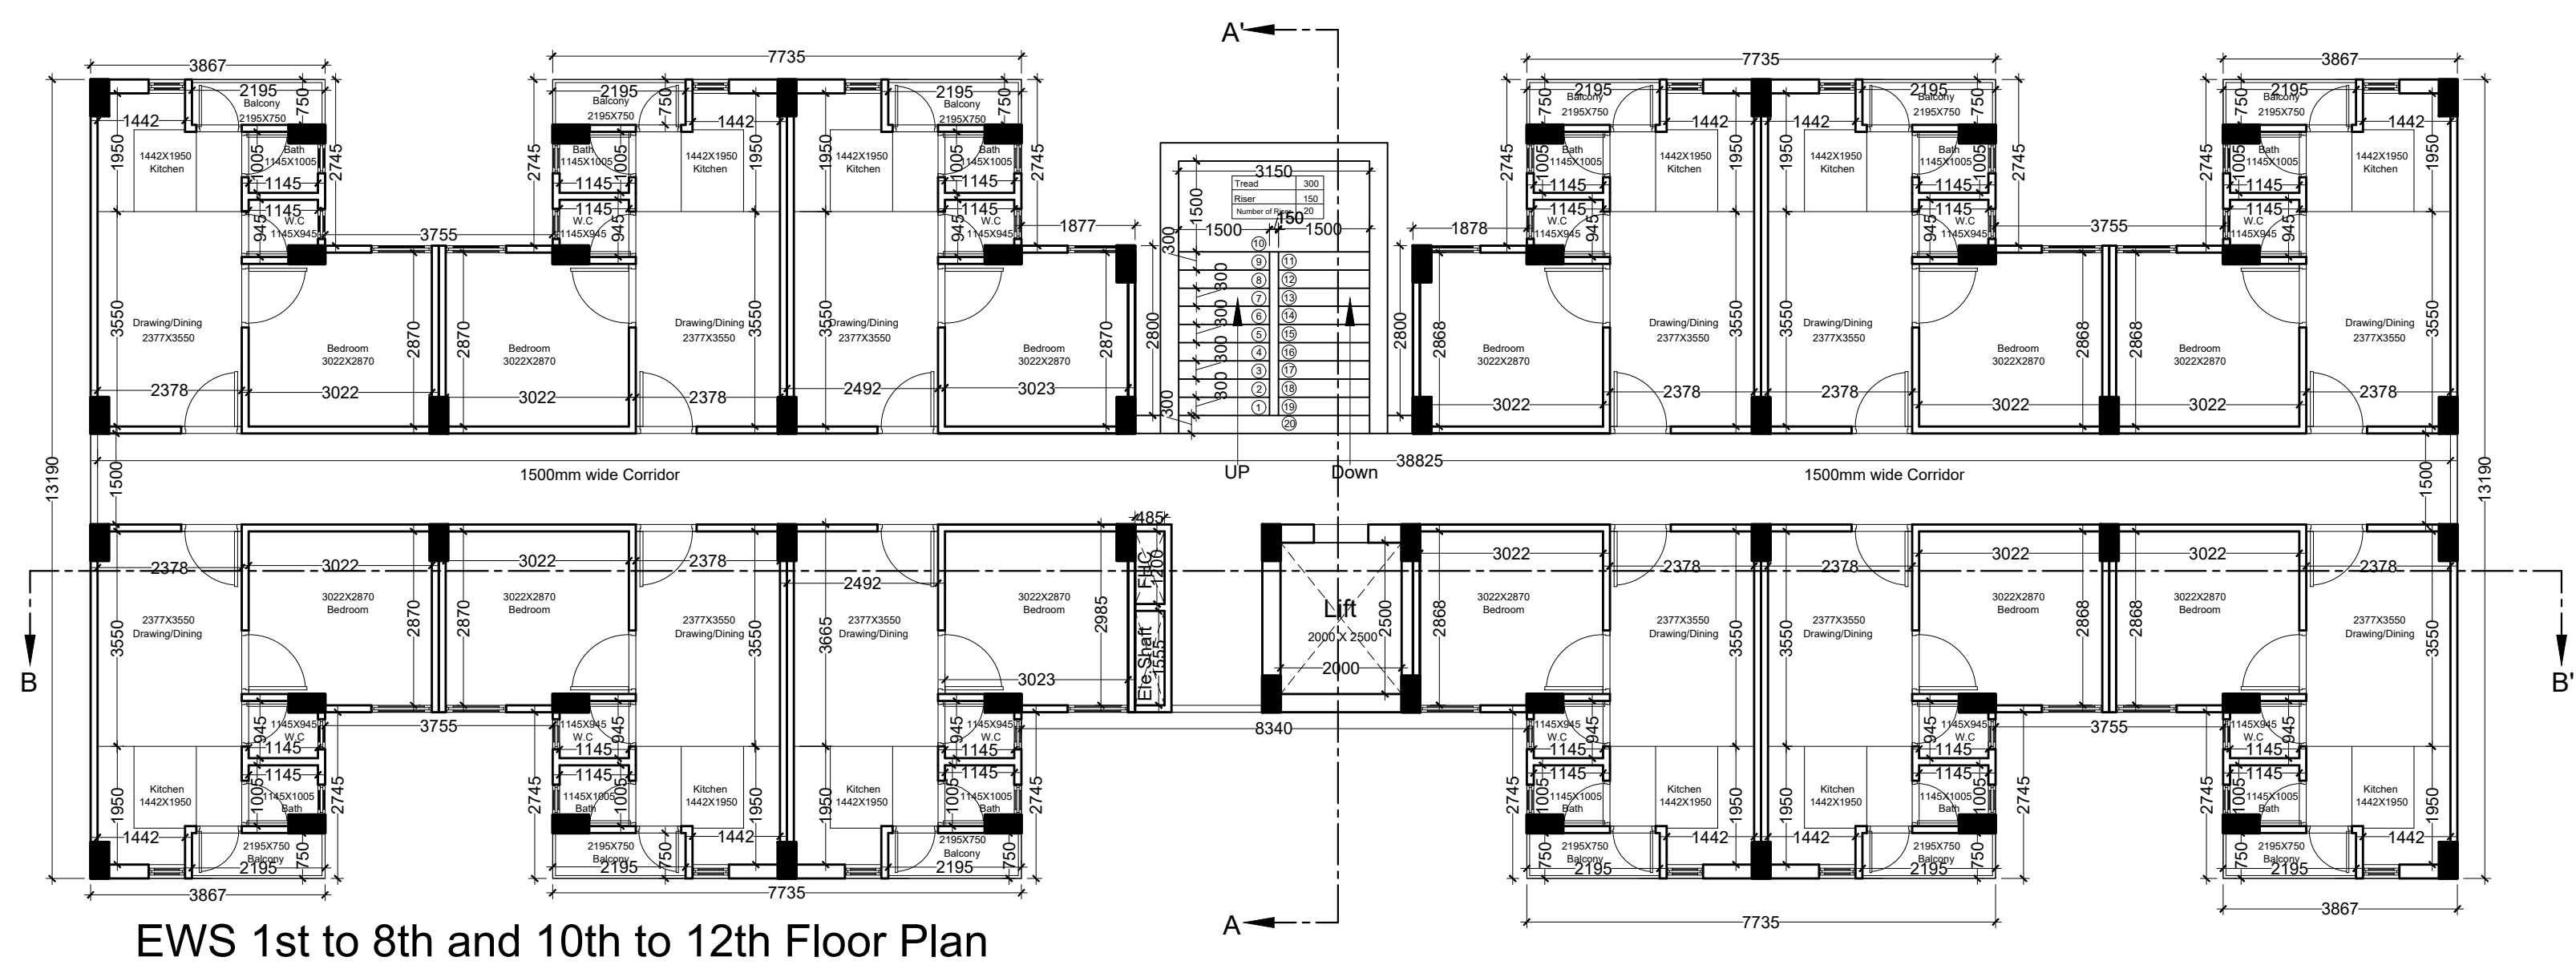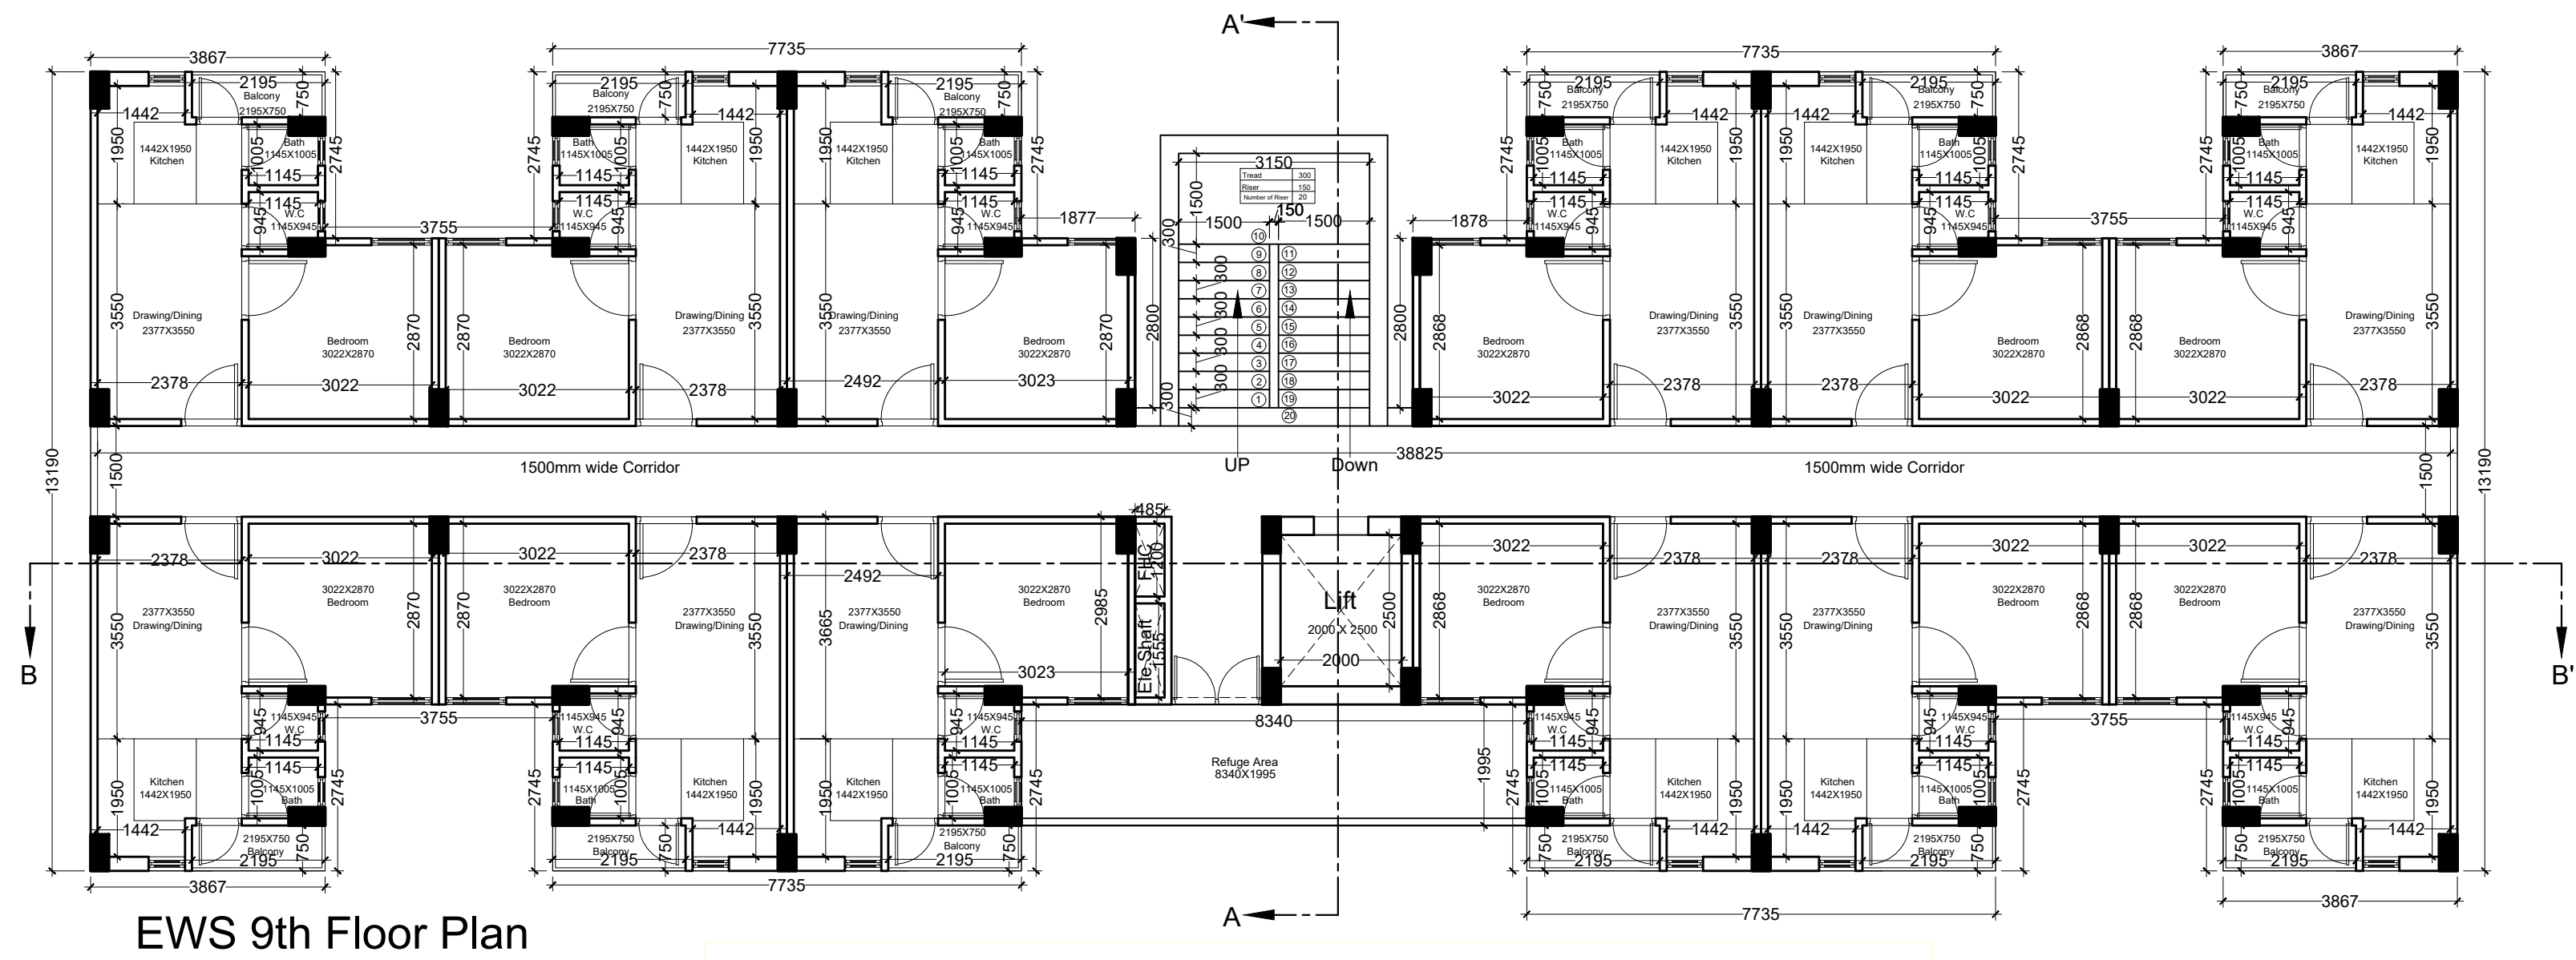

DRAWING APPROVED IN PC NO.-165 th, DATED 13-07-2021, AGENDA ITEM NO.- 3


(SANJAY RAJORIA)
TOWN PLANNING ASSISTANT

(SANT SARAN)
SENIOR TOWN PLANNER


(ANIL MATHUR)
ADD. CHIEF TOWN PLANNER

North:	PROJECT :- CMJAY, Sector 26 Pratap Nagar, Jaipur	Drawing No. AR MU 03	ARCHITECT :- SPACE WIZARD ARCHITECTS PVT.LTD. 610, Balaaji Tower-VI, Airport Plaza, Near Hotel Radisson, Durgapura, Tonk Road, Jaipur - 302018
Scale: 1:100	DRG. TITLE EWS Floor Plan	OWNER :-	ARCHITECT :- RAMESH KUMAR (ARCHITECT) CA/2002/30417


All Drawings are in mm

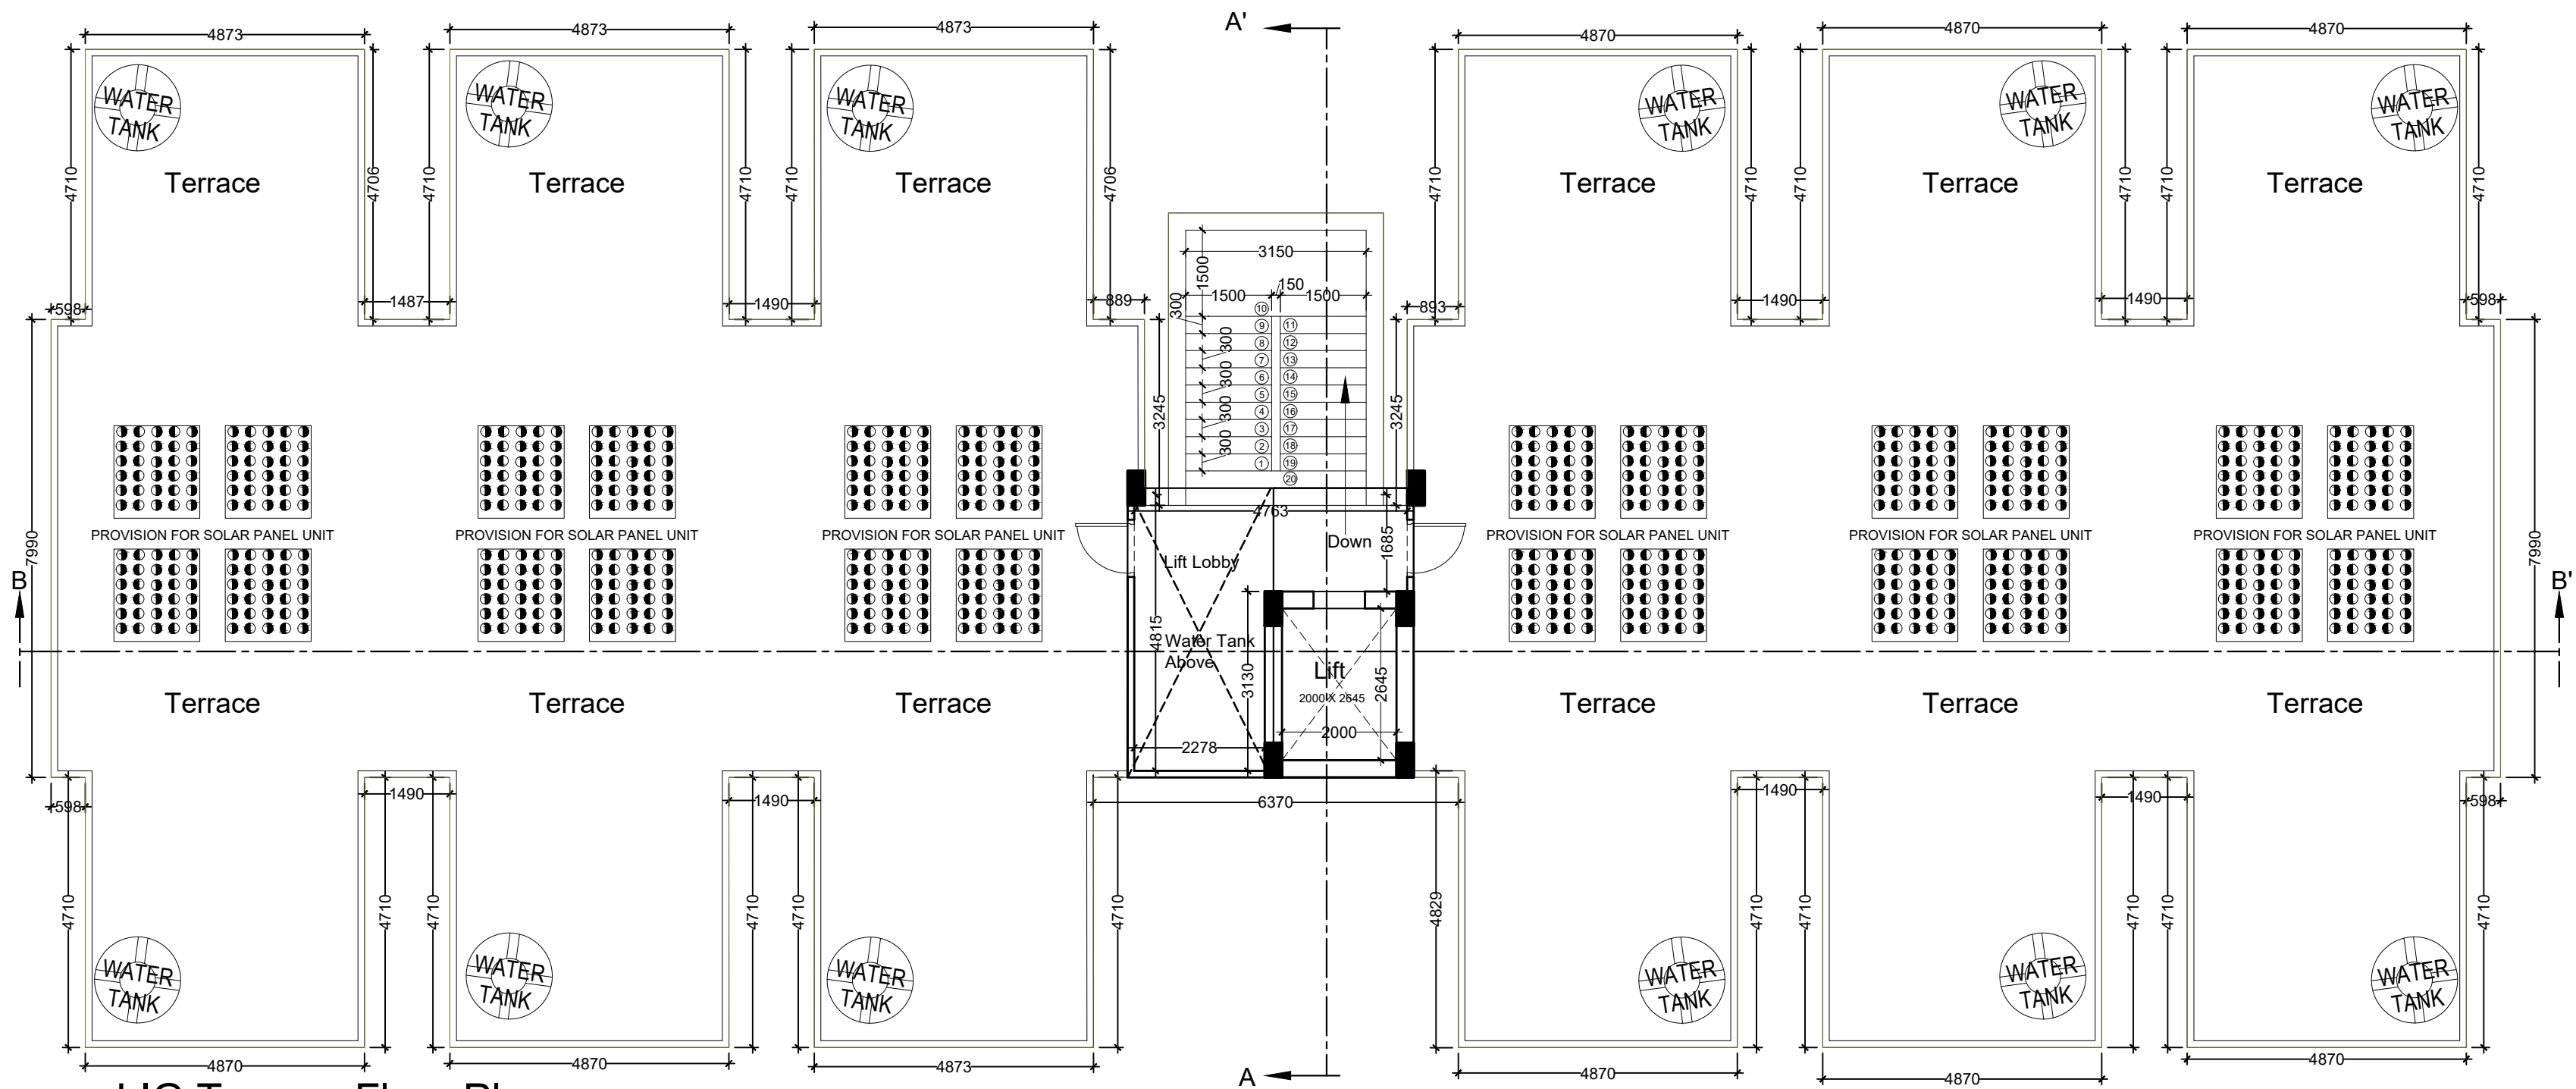

LIG Terrace Floor Plan

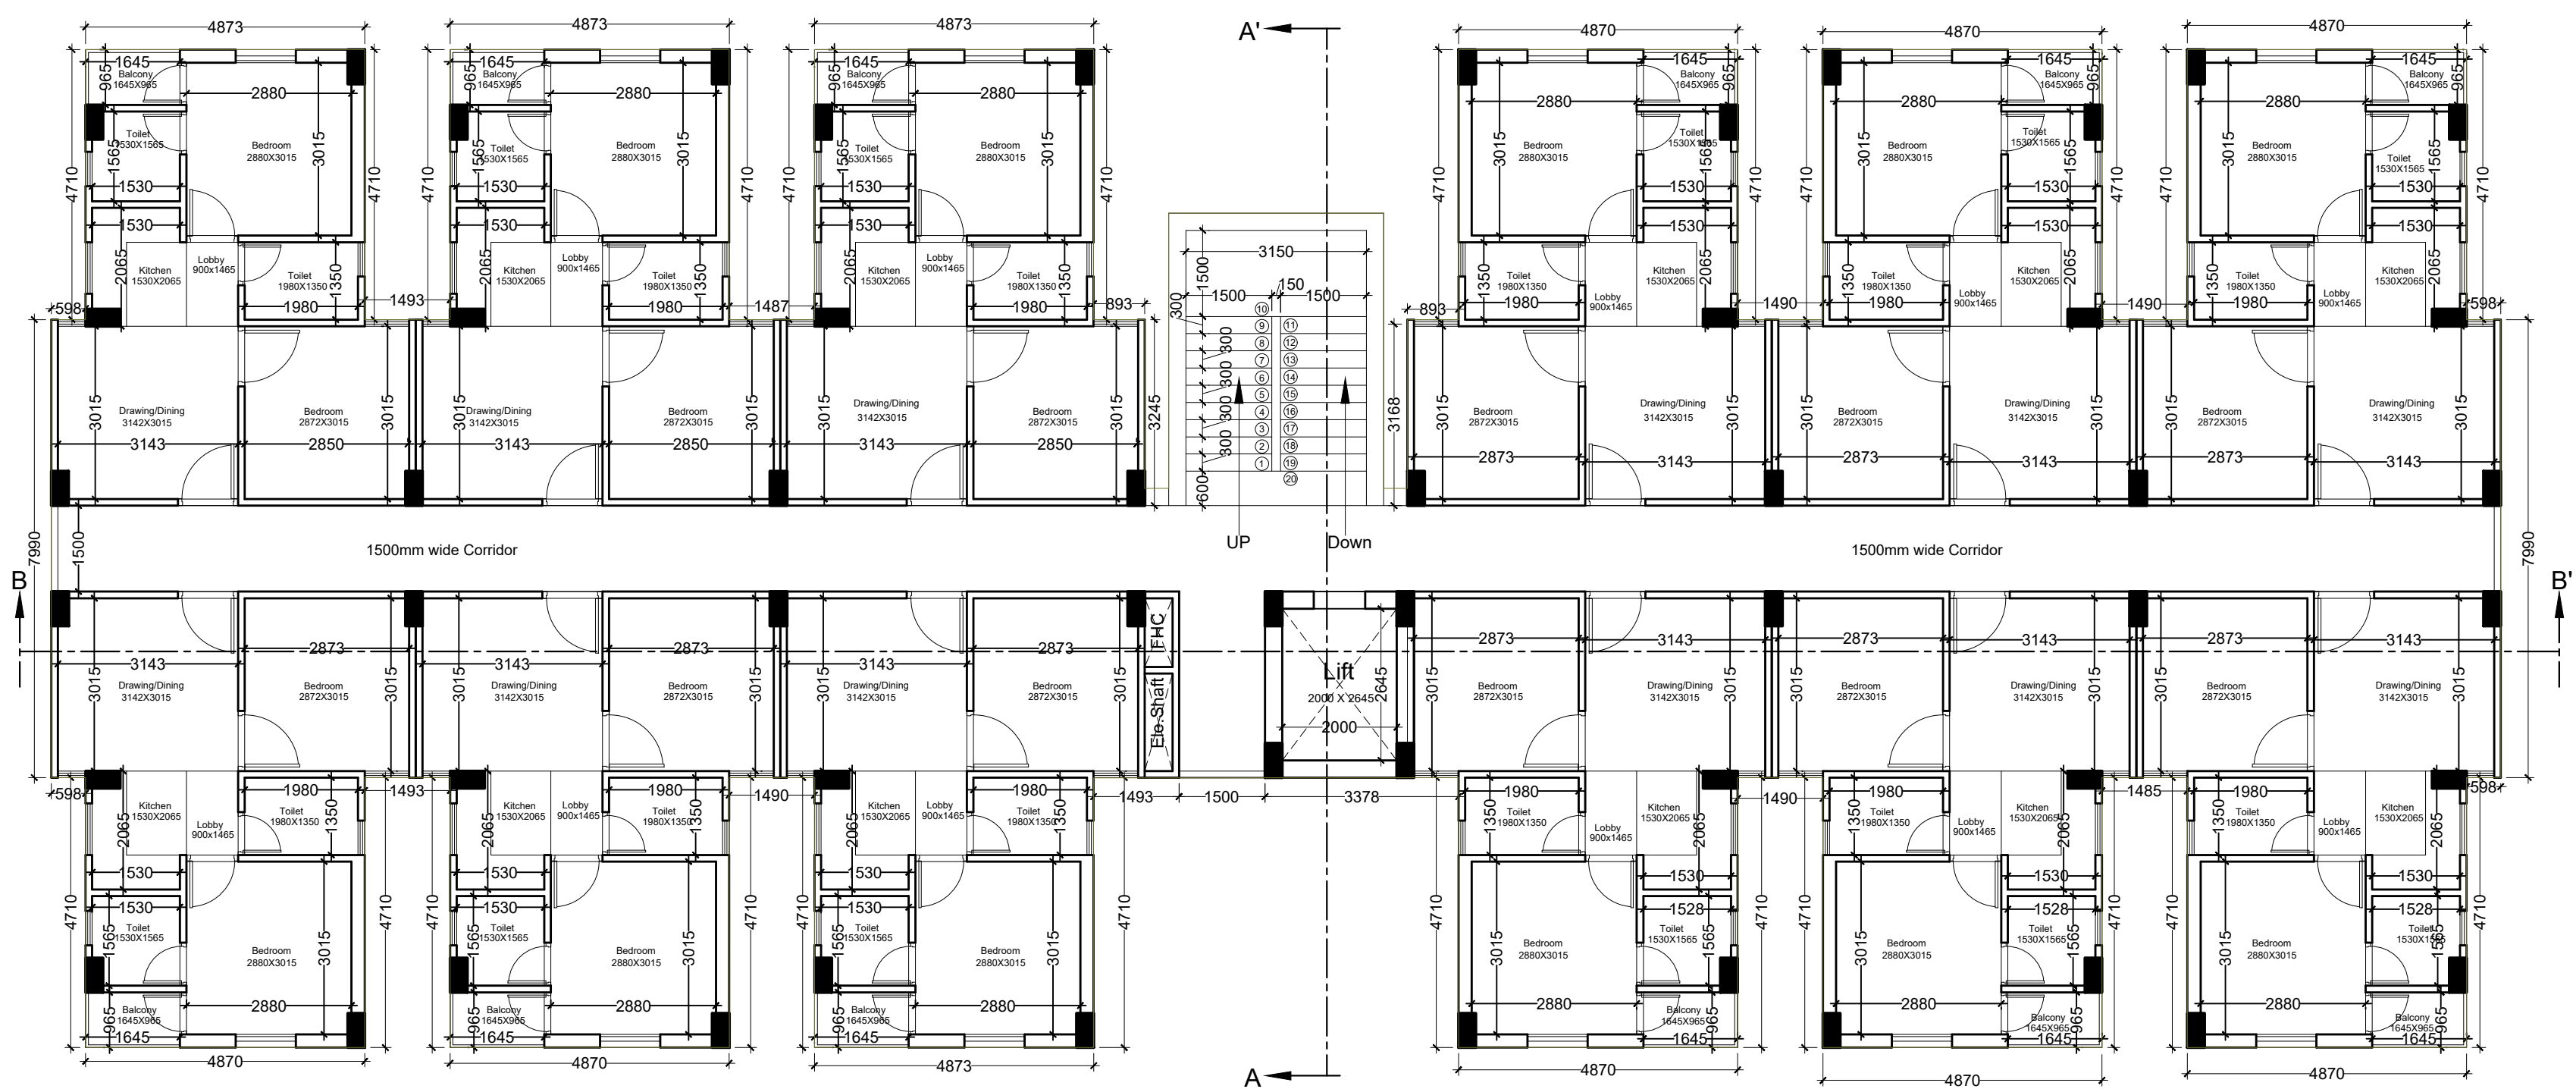

LIG 1st. to 8th and 10th to 12th Floor Plan

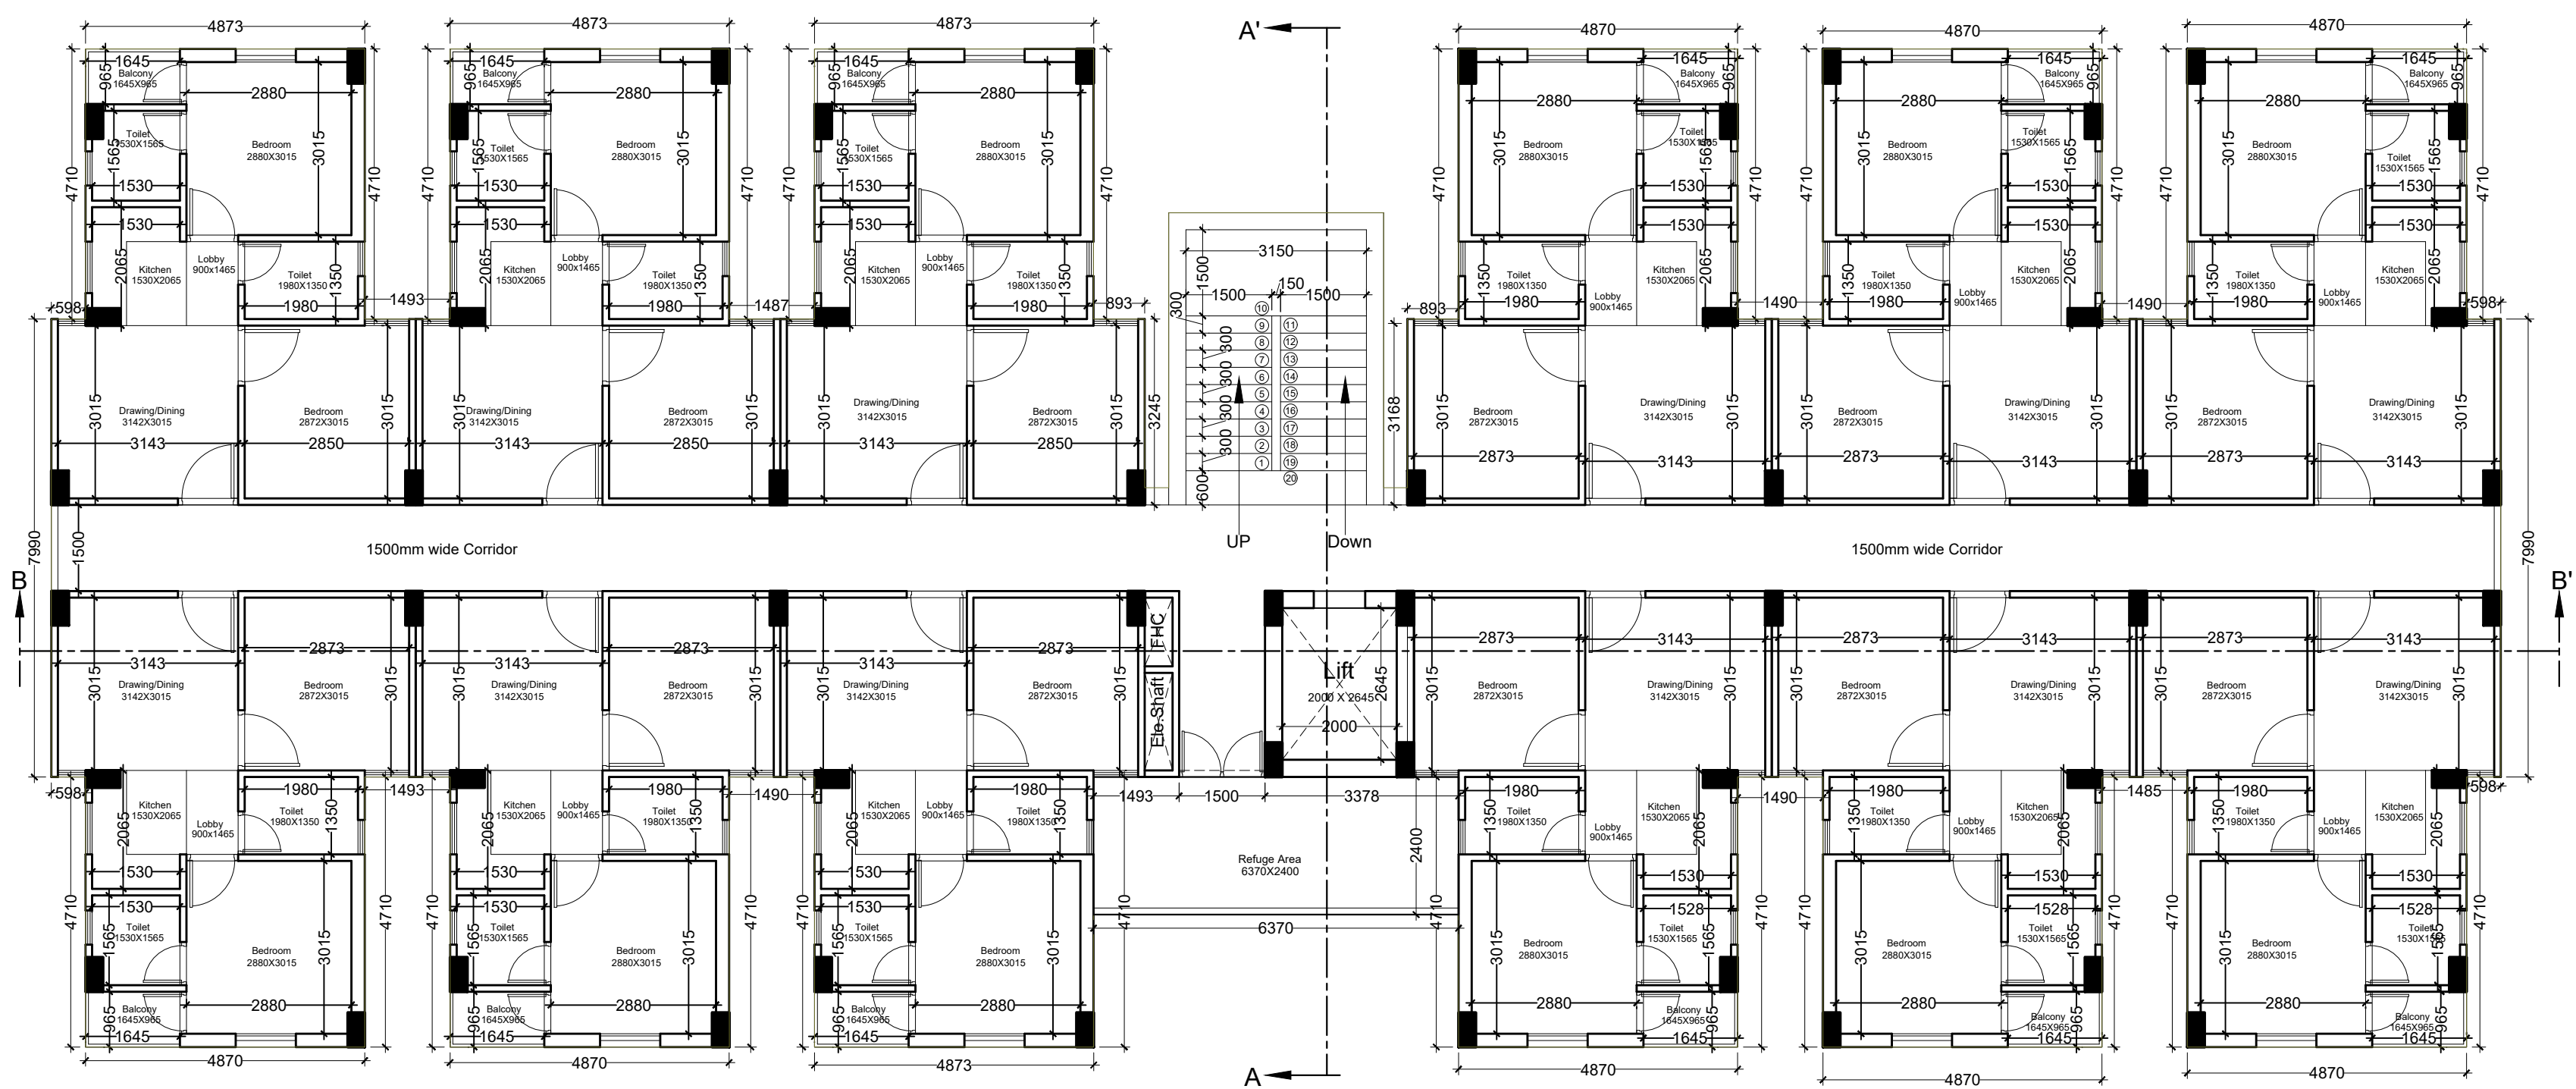

LIG 9th Floor Plan

DRAWING APPROVED IN PC NO.-165 th, DATED 13-07-2021, AGENDA ITEM NO.- 3


(SANJAY RAJORIA)
TOWN PLANNING ASSISTANT

(SANT SARAN)
SENIOR TOWN PLANNER

(ANIL MATHUR)
ADD. CHIEF TOWN PLANNER

North:	PROJECT :- CMJAY, Sector 26 Pratap Nagar, Jaipur	Drawing No. AR MU 04	ARCHITECT :- SPACE WIZARD ARCHITECTS PVT.LTD. 610, Balaji Tower-VI, Airport Plaza, Near Hotel Radisson, Durgapura, Tonk Road, Jaipur - 302018
Scale: 1:100	DRG. TITLE LIG Floor Plans	OWNER :-	ARCHITECT :- RAMESH KUMAR (ARCHITECT) CA/2002/30417

All Drawings are in mm

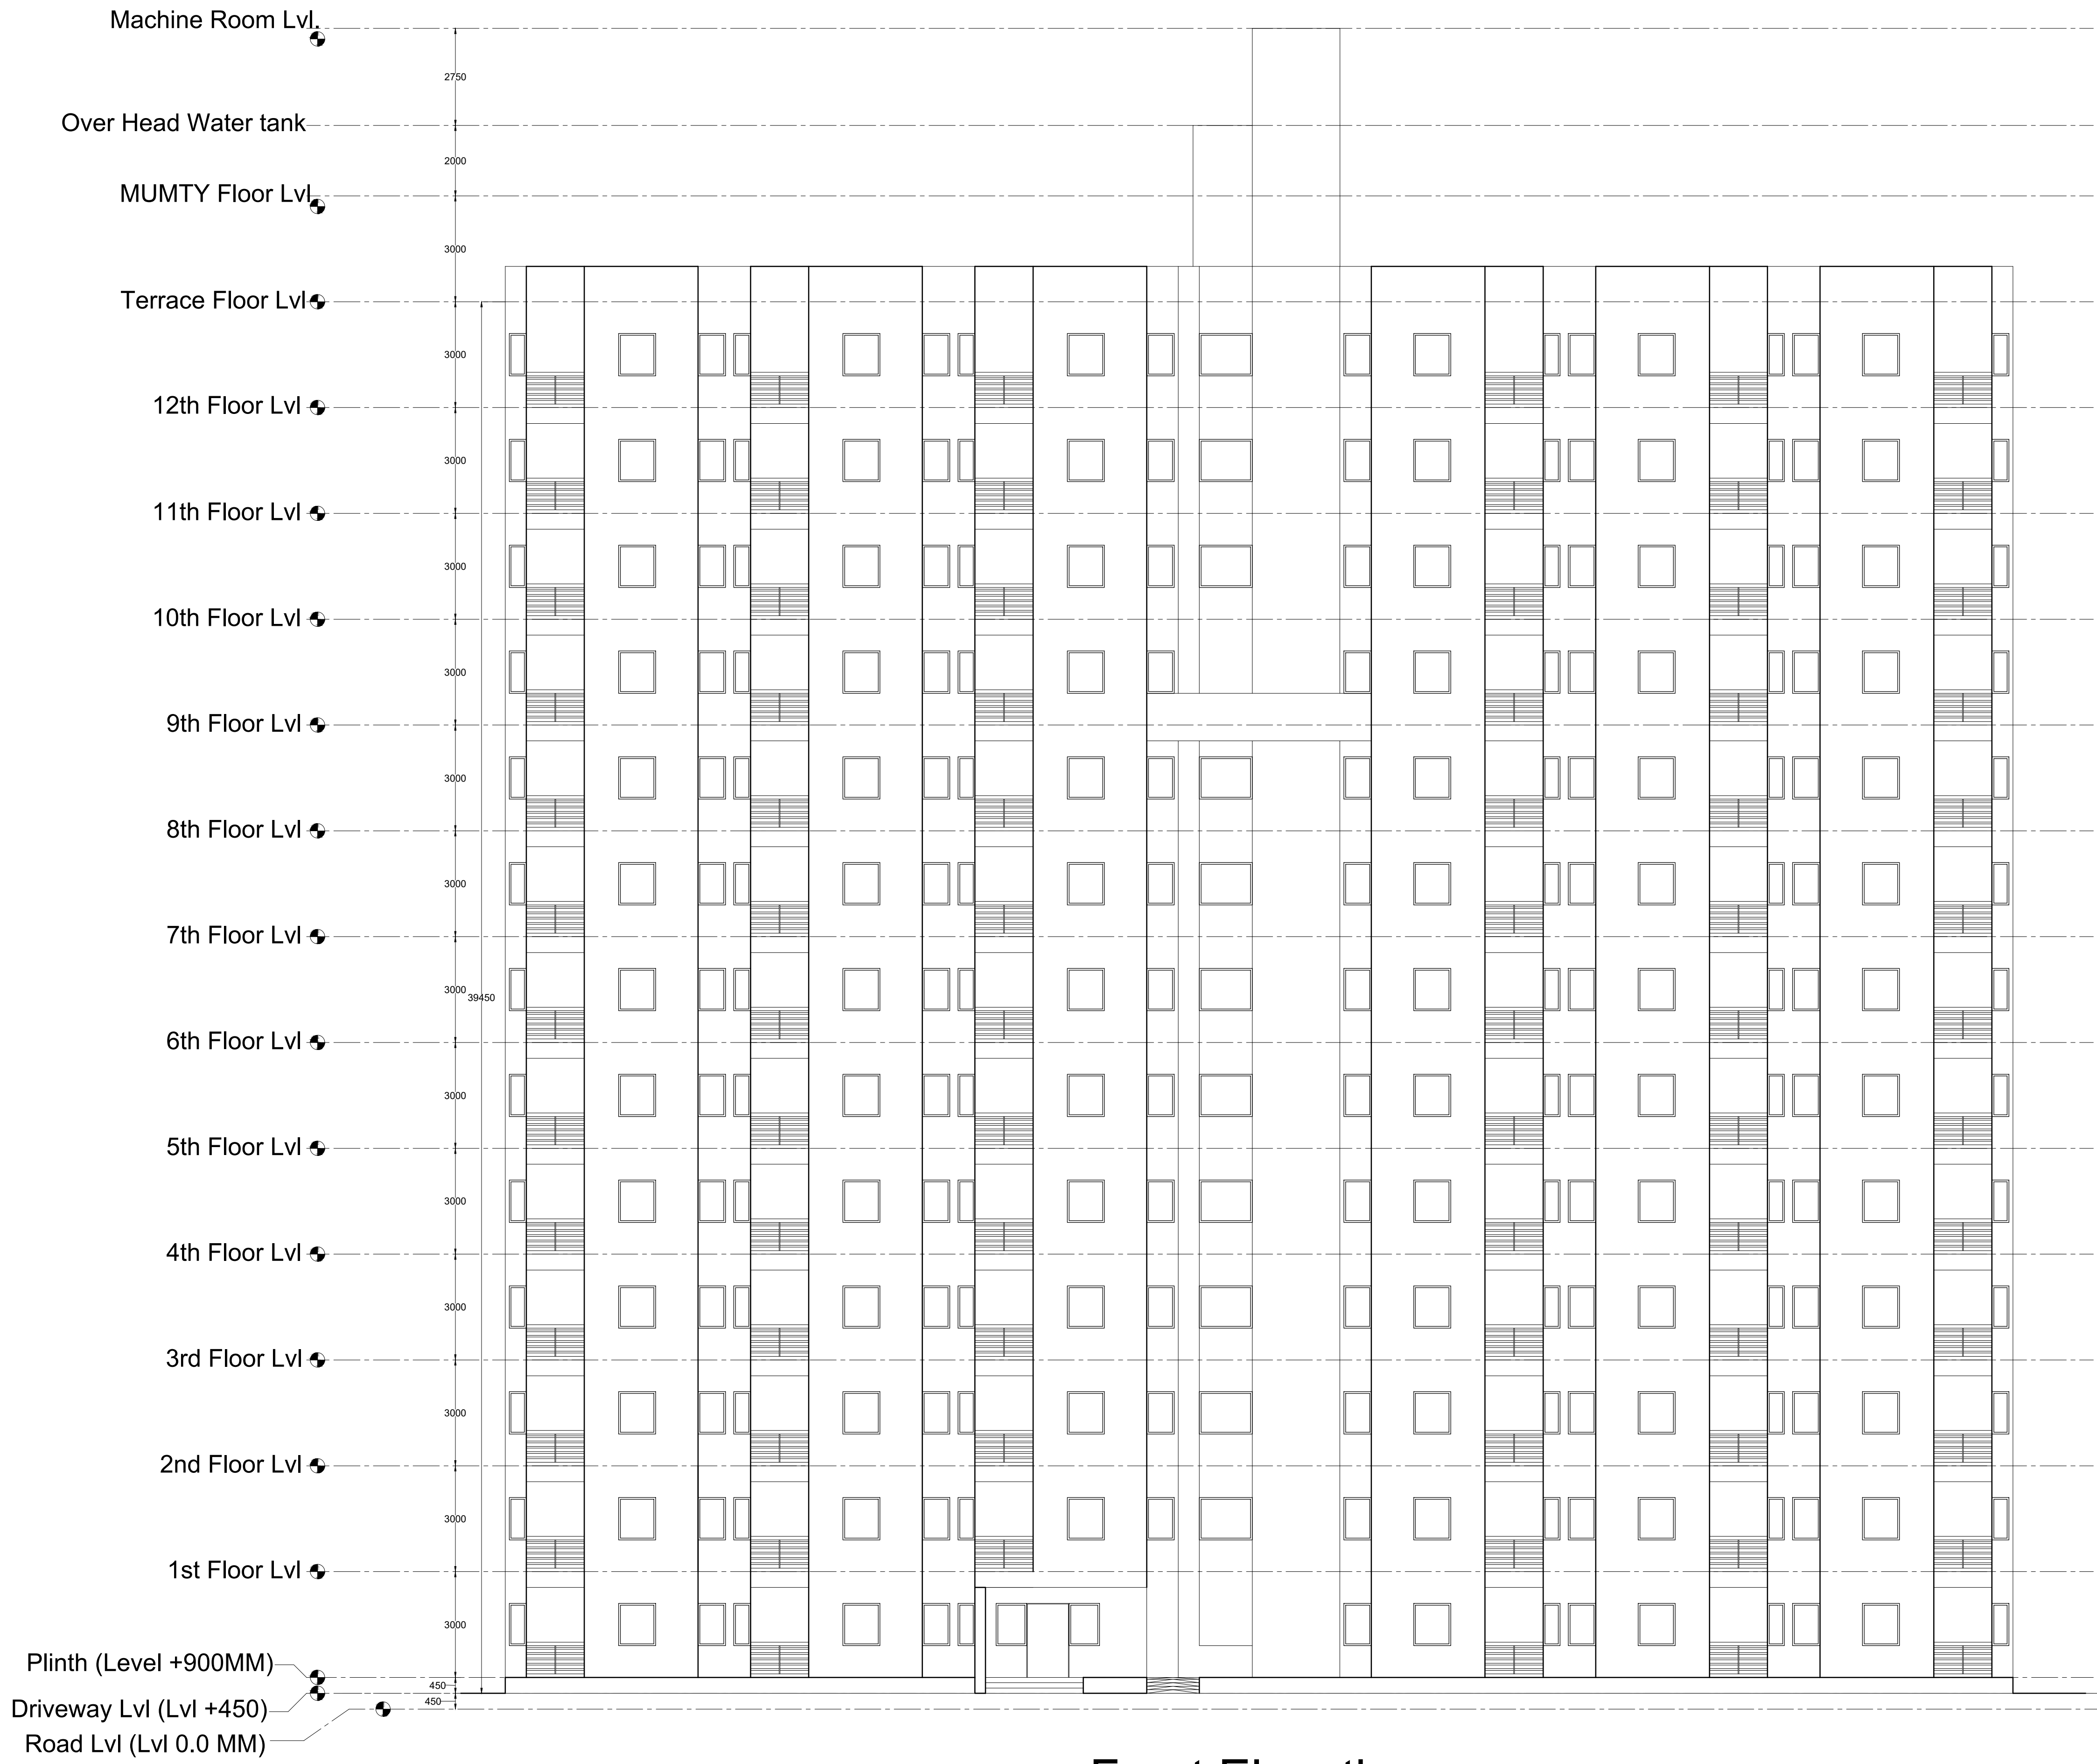

DRAWING APPROVED IN PC NO.-165 th, DATED 13-07-2021, AGENDA ITEM NO.- 3

North:	PROJECT :- CMJAY , Sector 26 Pratap Nagar, Jaipur	ARCHITECT :- SPACE WIZARD ARCHITECTS PVT.LTD. 610, Balaji Tower-VI, Airport Plaza, Near Hotel Radisson, Durgam, Tonk Road, Jaipur - 302018
Scale:	DRG. TITLE Elevation (LIG Unit)	OWNER :- RAMESH KUMAR (ARCHITECT) CA2002/30417
	1:100	ARCHITECT :- ARCHITECT :- ARCHITECT :-
		ARCHITECT :- ARCHITECT :- ARCHITECT :-

All Drawings are in mm





ARCHITECT :-
SPACE WIZARD ARCHITECTS PVT.LTD.
610, Balaaji Tower-VI, Airport Plaza, Near Hotel Radisson, Durgapura,
Tonk Road, Jaipur - 302016

OWNER :-
FAMESH KUMAR
ARCHITECT
GATE NO. 38417

PROJECT :-
CMJAY, Sector 26
Pratap Nagar, Jaipur

DRG. TITLE
Section (EWS Unit)

North:

Scale:
1:100

Drawing No.
AR
MU 10

ARCHITECT :-
SPACE WIZARD ARCHITECTS PVT.LTD.
610, Balaaji Tower-VI, Airport Plaza, Near Hotel Radisson, Durgapura,
Tonk Road, Jaipur - 302016

OWNER :-
FAMESH KUMAR
ARCHITECT
GATE NO. 38417

DRAWING APPROVED IN PC NO.-165 th, DATED 13-07-2021, AGENDA ITEM NO.- 3

(SANJAY RAJORIA)
TOWN PLANNING ASSISTANT

(SANT SARAN)
SENIOR TOWN PLANNER

(ANIL MATLURI)
ADD. CHIEF TOWN PLANNER