



EXTERNAL DRAINAGE LAYOUT

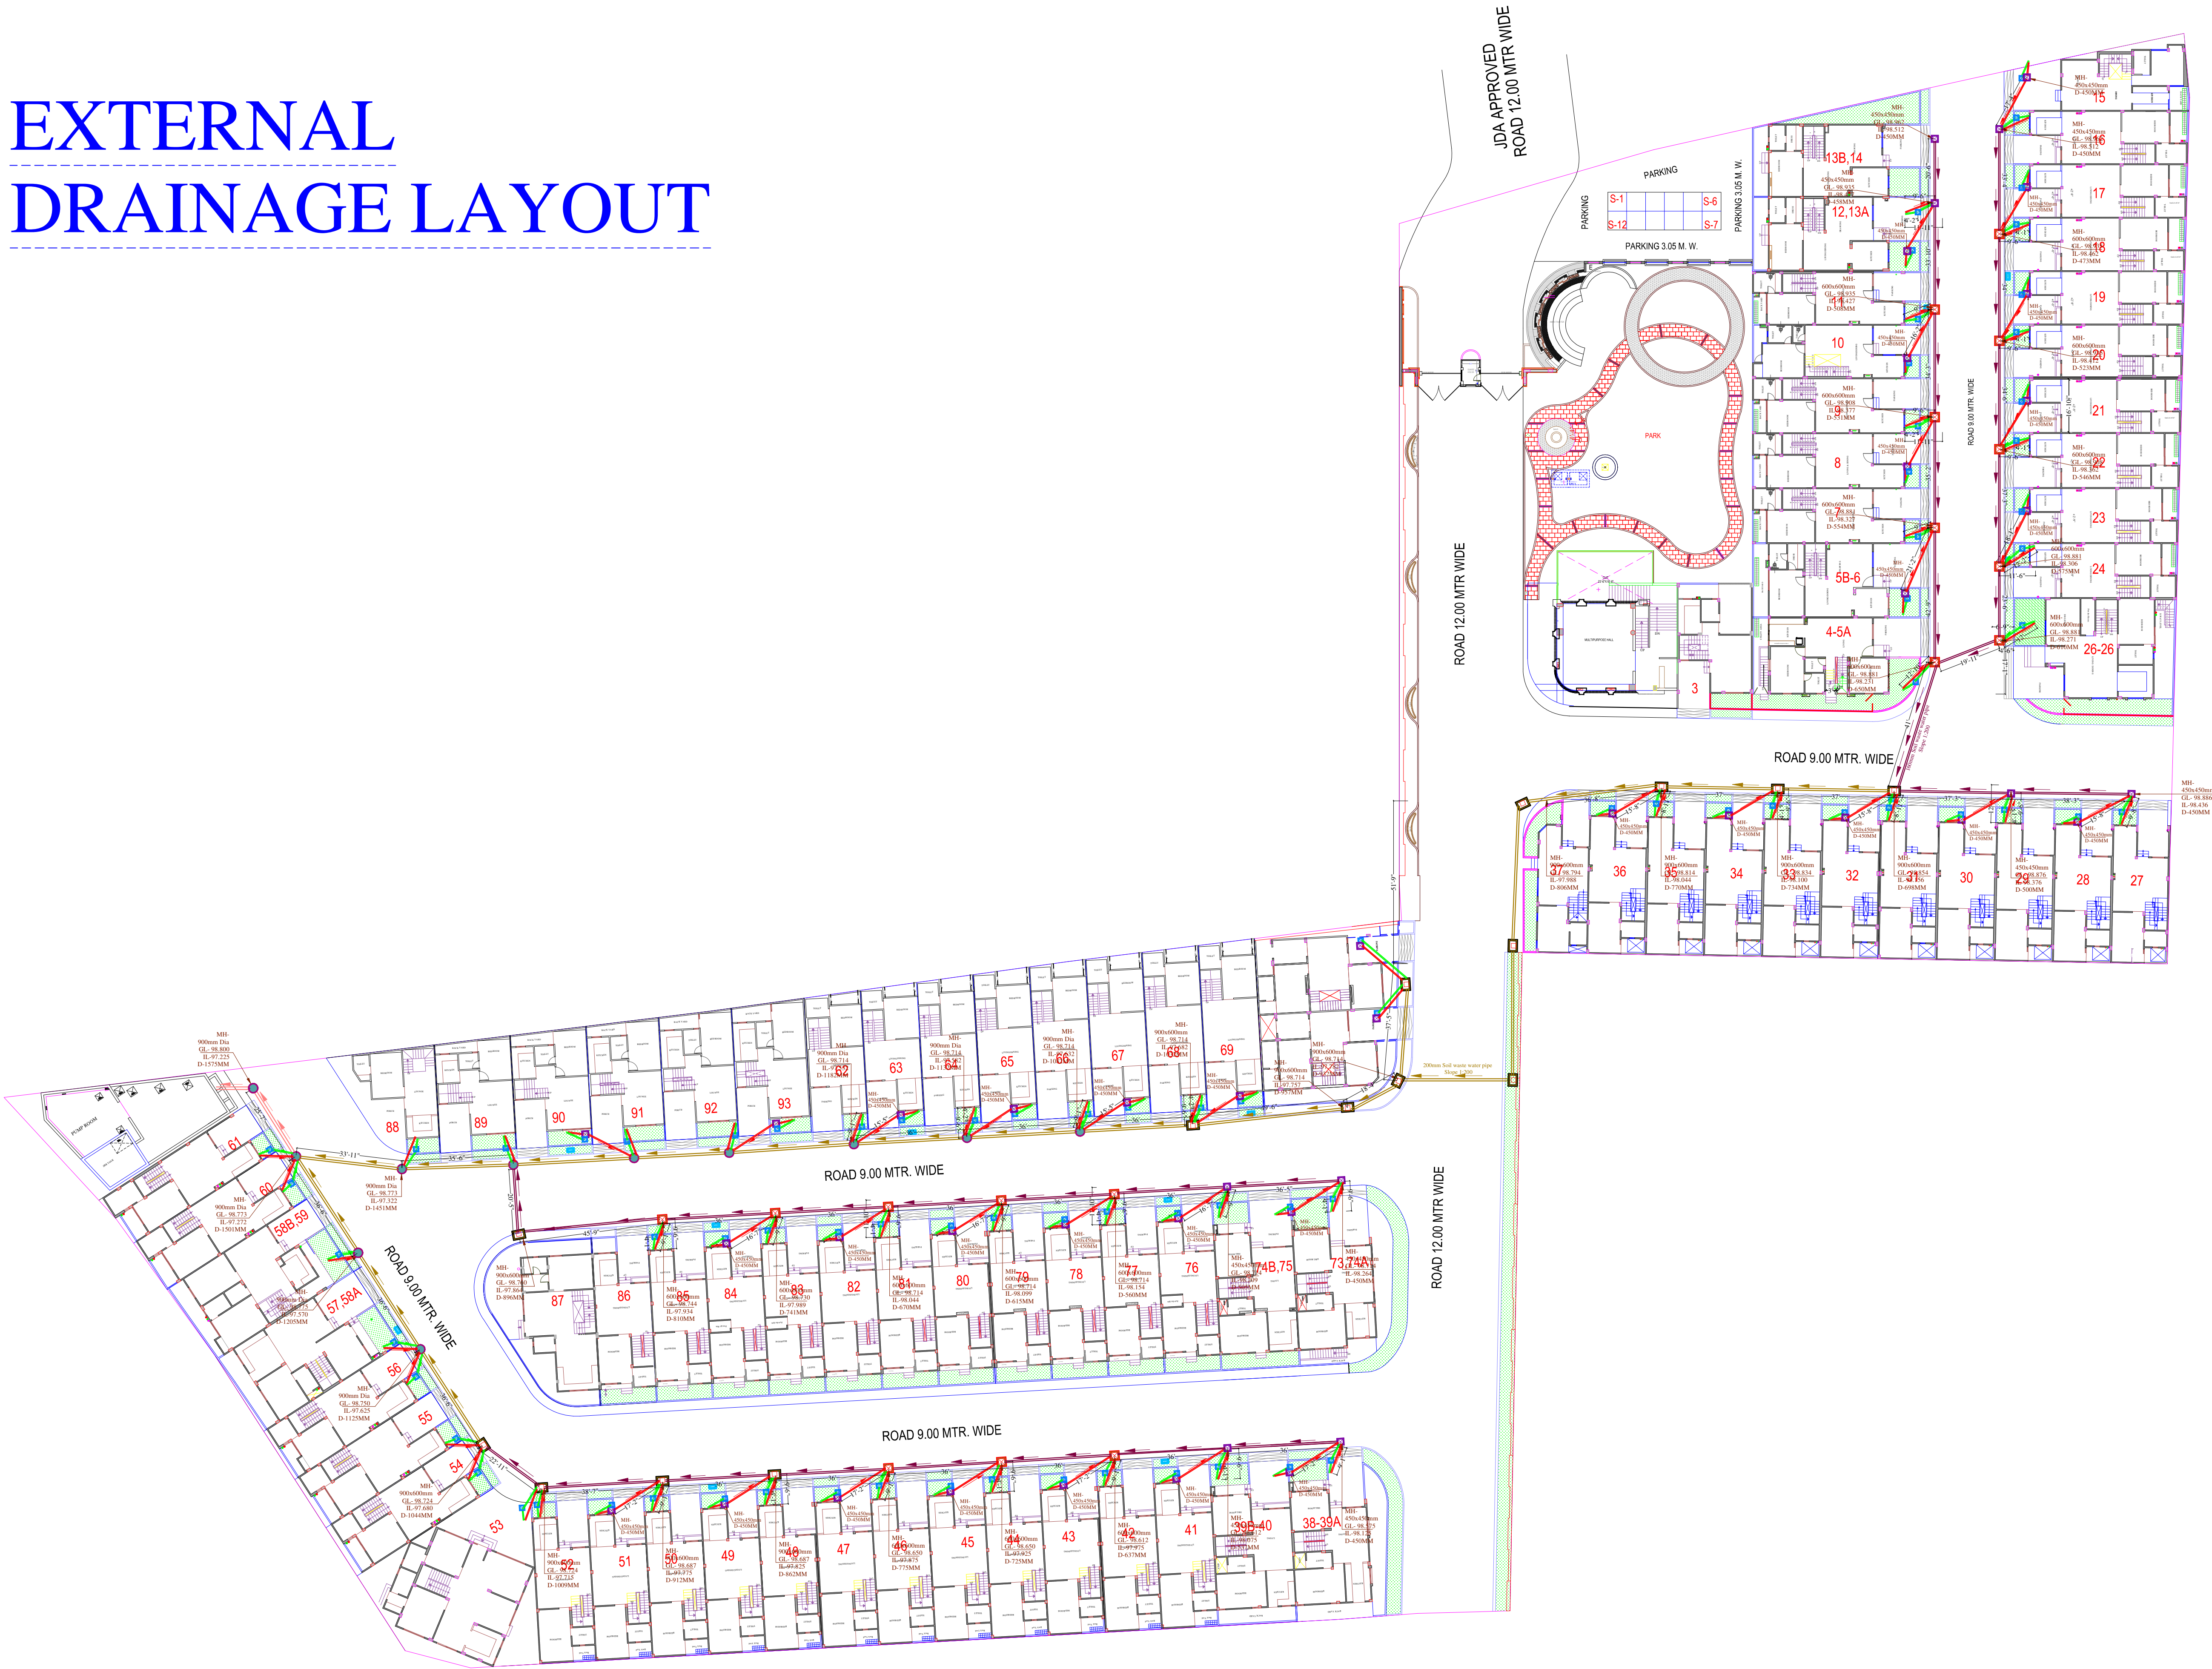

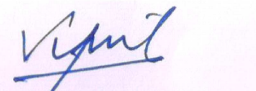

VIPUL AGARWAL
M.E.P. CONSULTANT
B.E. ELECTRICAL

SERVICES CONSULTANT:
VIPUL CONSULTING
F 9 / 440 , Keshav Marg Chitrakut
Scheme,Jaipur
PH:91-0-93146-10438,0141-2440946
Mail:vipul8599@yahoo.com
REV. NO. 00 DATE: 16-03-2020

PROJECT TITLE:
" ROYAL EXOTICA "
TOWNSHIP SCHEME
AT BHANKROTA VILLAGE
NEAR VAISHALI EASTSTE
GANDHIPATH,JAIPUR

CLIENT: KOTECCHA GROUP

REVISIONS:		
S.No.	DATE	CHANGE DETAIL

DRAWING TITLE:
EXTERNAL DRAINAGE LAYOUT

DRAWING :-
NATURE OF DRAWING : DRAFT FOR APPROVAL

JOB			
S. NO.	DATE	ISSUED TO	NO. OF PRINTS

LOCATION OF DREW
DATE: 18-02-2020
DESIGN BY: VISHESH
CHKD BY: SANJAY
APPRV. BY: VIPUL AGARWAL

JOB NO.	R-180	DRG. NO.	SCALE
			N.T.S.

ARCHITECT :-
SPACE GRID
C-49,VIDYA
APARTMENT,PARAS MARG,
BAPU NAGAR,NEAR JANTA
STORE CIRCLE, JAIPUR-302015
PH-09314918766,0141-4005506 (O)
Email:-info.spacegrid@gmail.com