SHEET NO. - 2

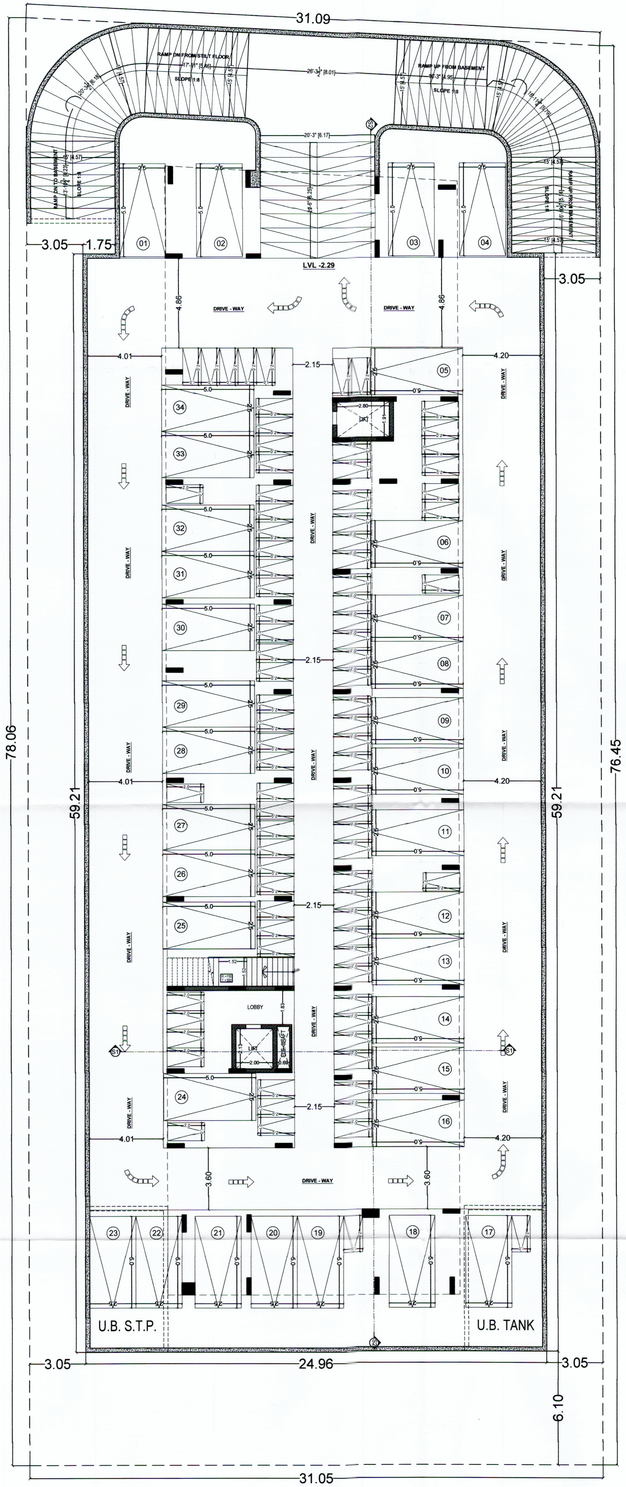

BASEMENT FLOOR PLAN

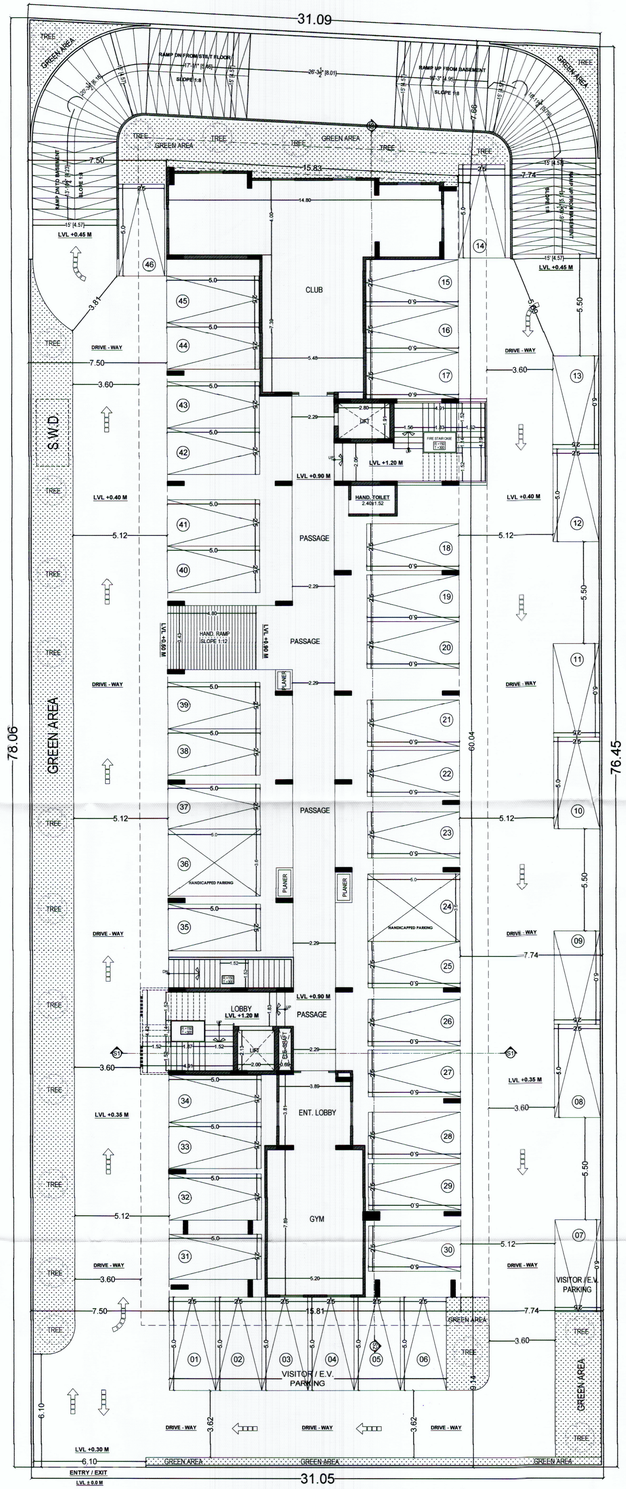

STILT FLOOR PLAN

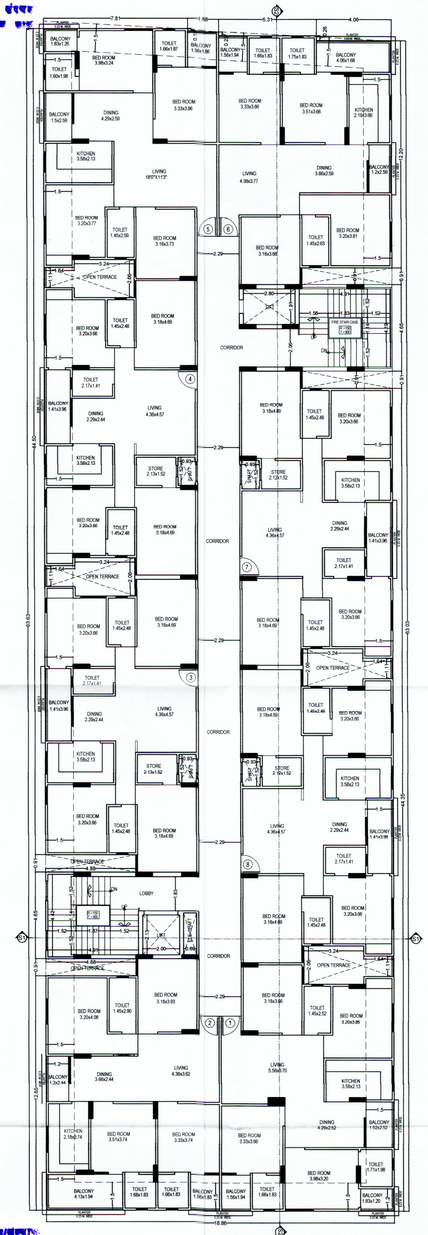

st FLOOR PLAN

PROJECT:- PROPOSED RESIDENTIAL BUILDING AT KH. NO.-110/1, 111/1, 111/2, 530/111 (NORTH PART) VILLAGE - GANPATPURA, TEH.- SANGANER, JAIPUR	SCALE:- 1:150	NORTH:- W N S E	ARCHITECT:- Space Edge Architects, B-6, GANESH KRIPA, MOTI MARG, BAPU NAGAR JAIPUR - 302015. TEL. 9314510603, 0141-4062903
	DATE:- 08-06-2023		KUMAWAT S. KUMAR ARCHITECT CA / 2000 / 26400

OWNER:- For VINAYAK BUILDERS AND DEVELOPERS, Proprietor

अनुमोदित
उपनगर नियोजन (BP)
जयपुर विकास प्राधिकरण, जयपुर
अतिरिक्त मुख्य नगर नियोजक
भवन मानचित्र समिति
जयपुर विकास प्राधिकरण, जयपुर

SHEET NO. - 3

अनुमोदित

उपनगर नियोजन (BP)
जयपुर विकास प्राधिकरण, जयपुर

अतिरिक्त मुख्य नगर नियोजक
भवन मानचित्र समिति
जयपुर विकास प्राधिकरण, जयपुर

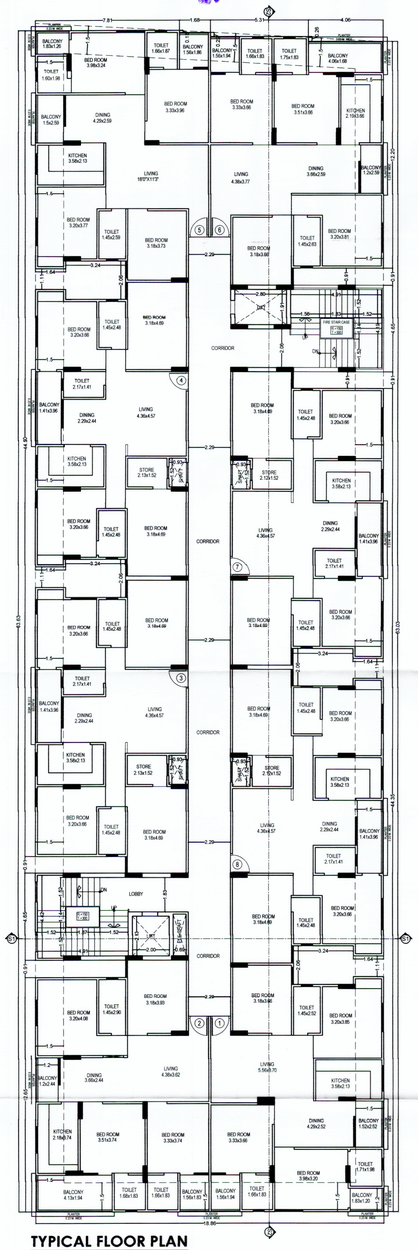

TYPICAL FLOOR PLAN
(2nd TO 9th FLOOR)

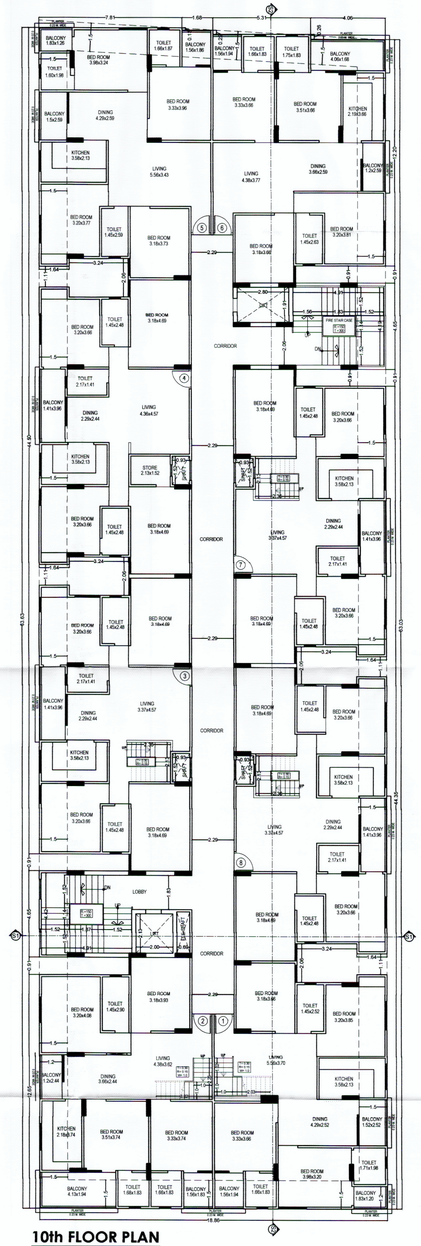

10th FLOOR PLAN

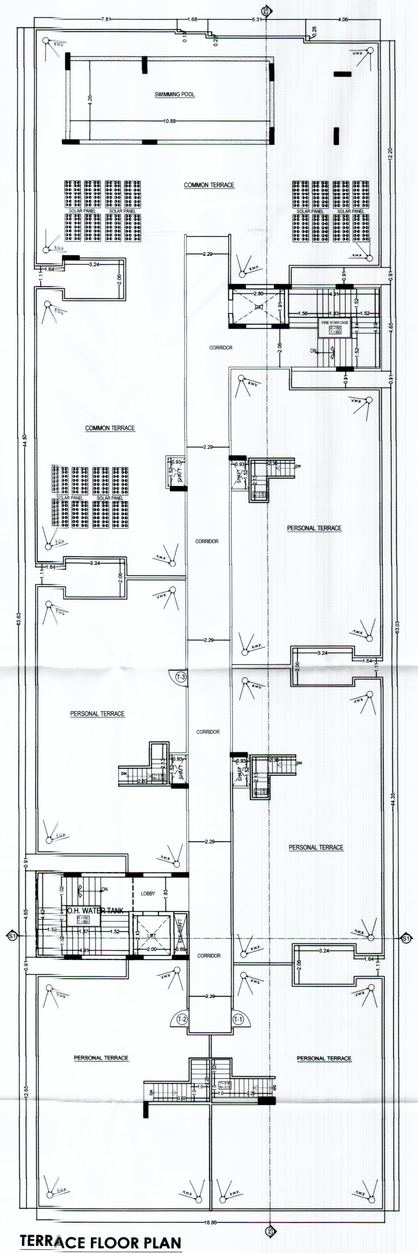

TERRACE FLOOR PLAN

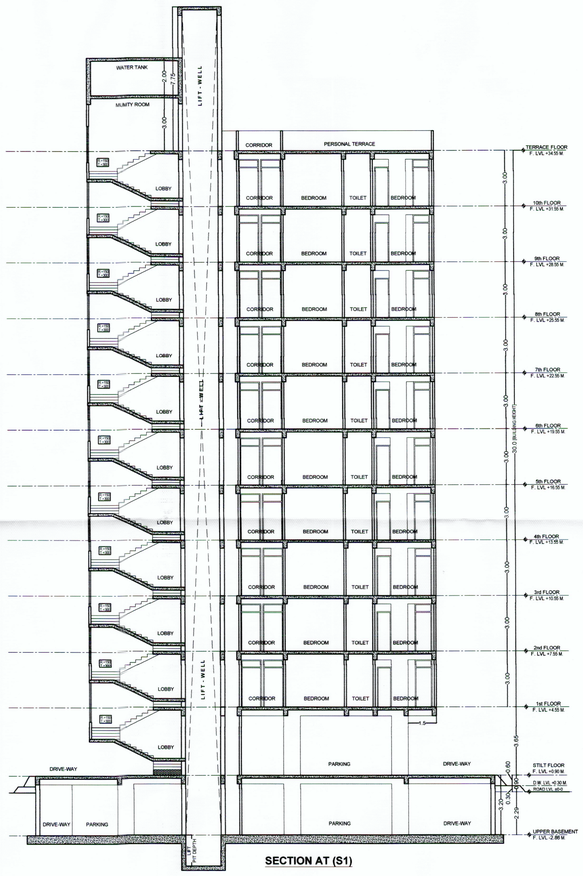

SECTION AT (S1)

FRONT SIDE BUILDING ELEVATION

PROJECT:- PROPOSED RESIDENTIAL BUILDING AT KH. NO.-110/1, 111/1, 111/2, 530/111 (NORTH PART) VILLAGE - GANPATPURA, TEH.- SANGANER, JAIPUR	SCALE:- 1:150	NORTH:- W N S E	ARCHITECT:- SPACE EDGE Architects B-6, GANESH KRIPA, MOTI MARG, BAPU NAGAR JAIPUR - 302015. TEL. 9314510603, 0141-4062903
	DATE:- 08-06-2023		

OWNER:- For VINAYAK BUILDERS AND DEVELOPERS
Proprietor