
PLUMBING LEGEND:-		
1		110 OD PP/uPVC SOIL & VENT PIPE
1a		160 OD PP/uPVC SOIL & VENT PIPE
2		110 OD PP/uPVC WASTE & VENT PIPE
2a		160 OD PP/uPVC WASTE & VENT PIPE
3		75Ø VENT PIPE
D		DOMESTIC WATER SUPPLY
E		IRRIGATION WATER PIPE
F		FLUSHING WATER SUPPLY
H		HOT WATER SUPPLY
Hr		HOT WATER RETURN
Dr		DOMESTIC WATER RISER
Fr		FLUSHING WATER RISER
Sr		SOFT WATER RISER
R		110 OD RAIN WATER PIPE
R1		160 OD RAIN WATER PIPE

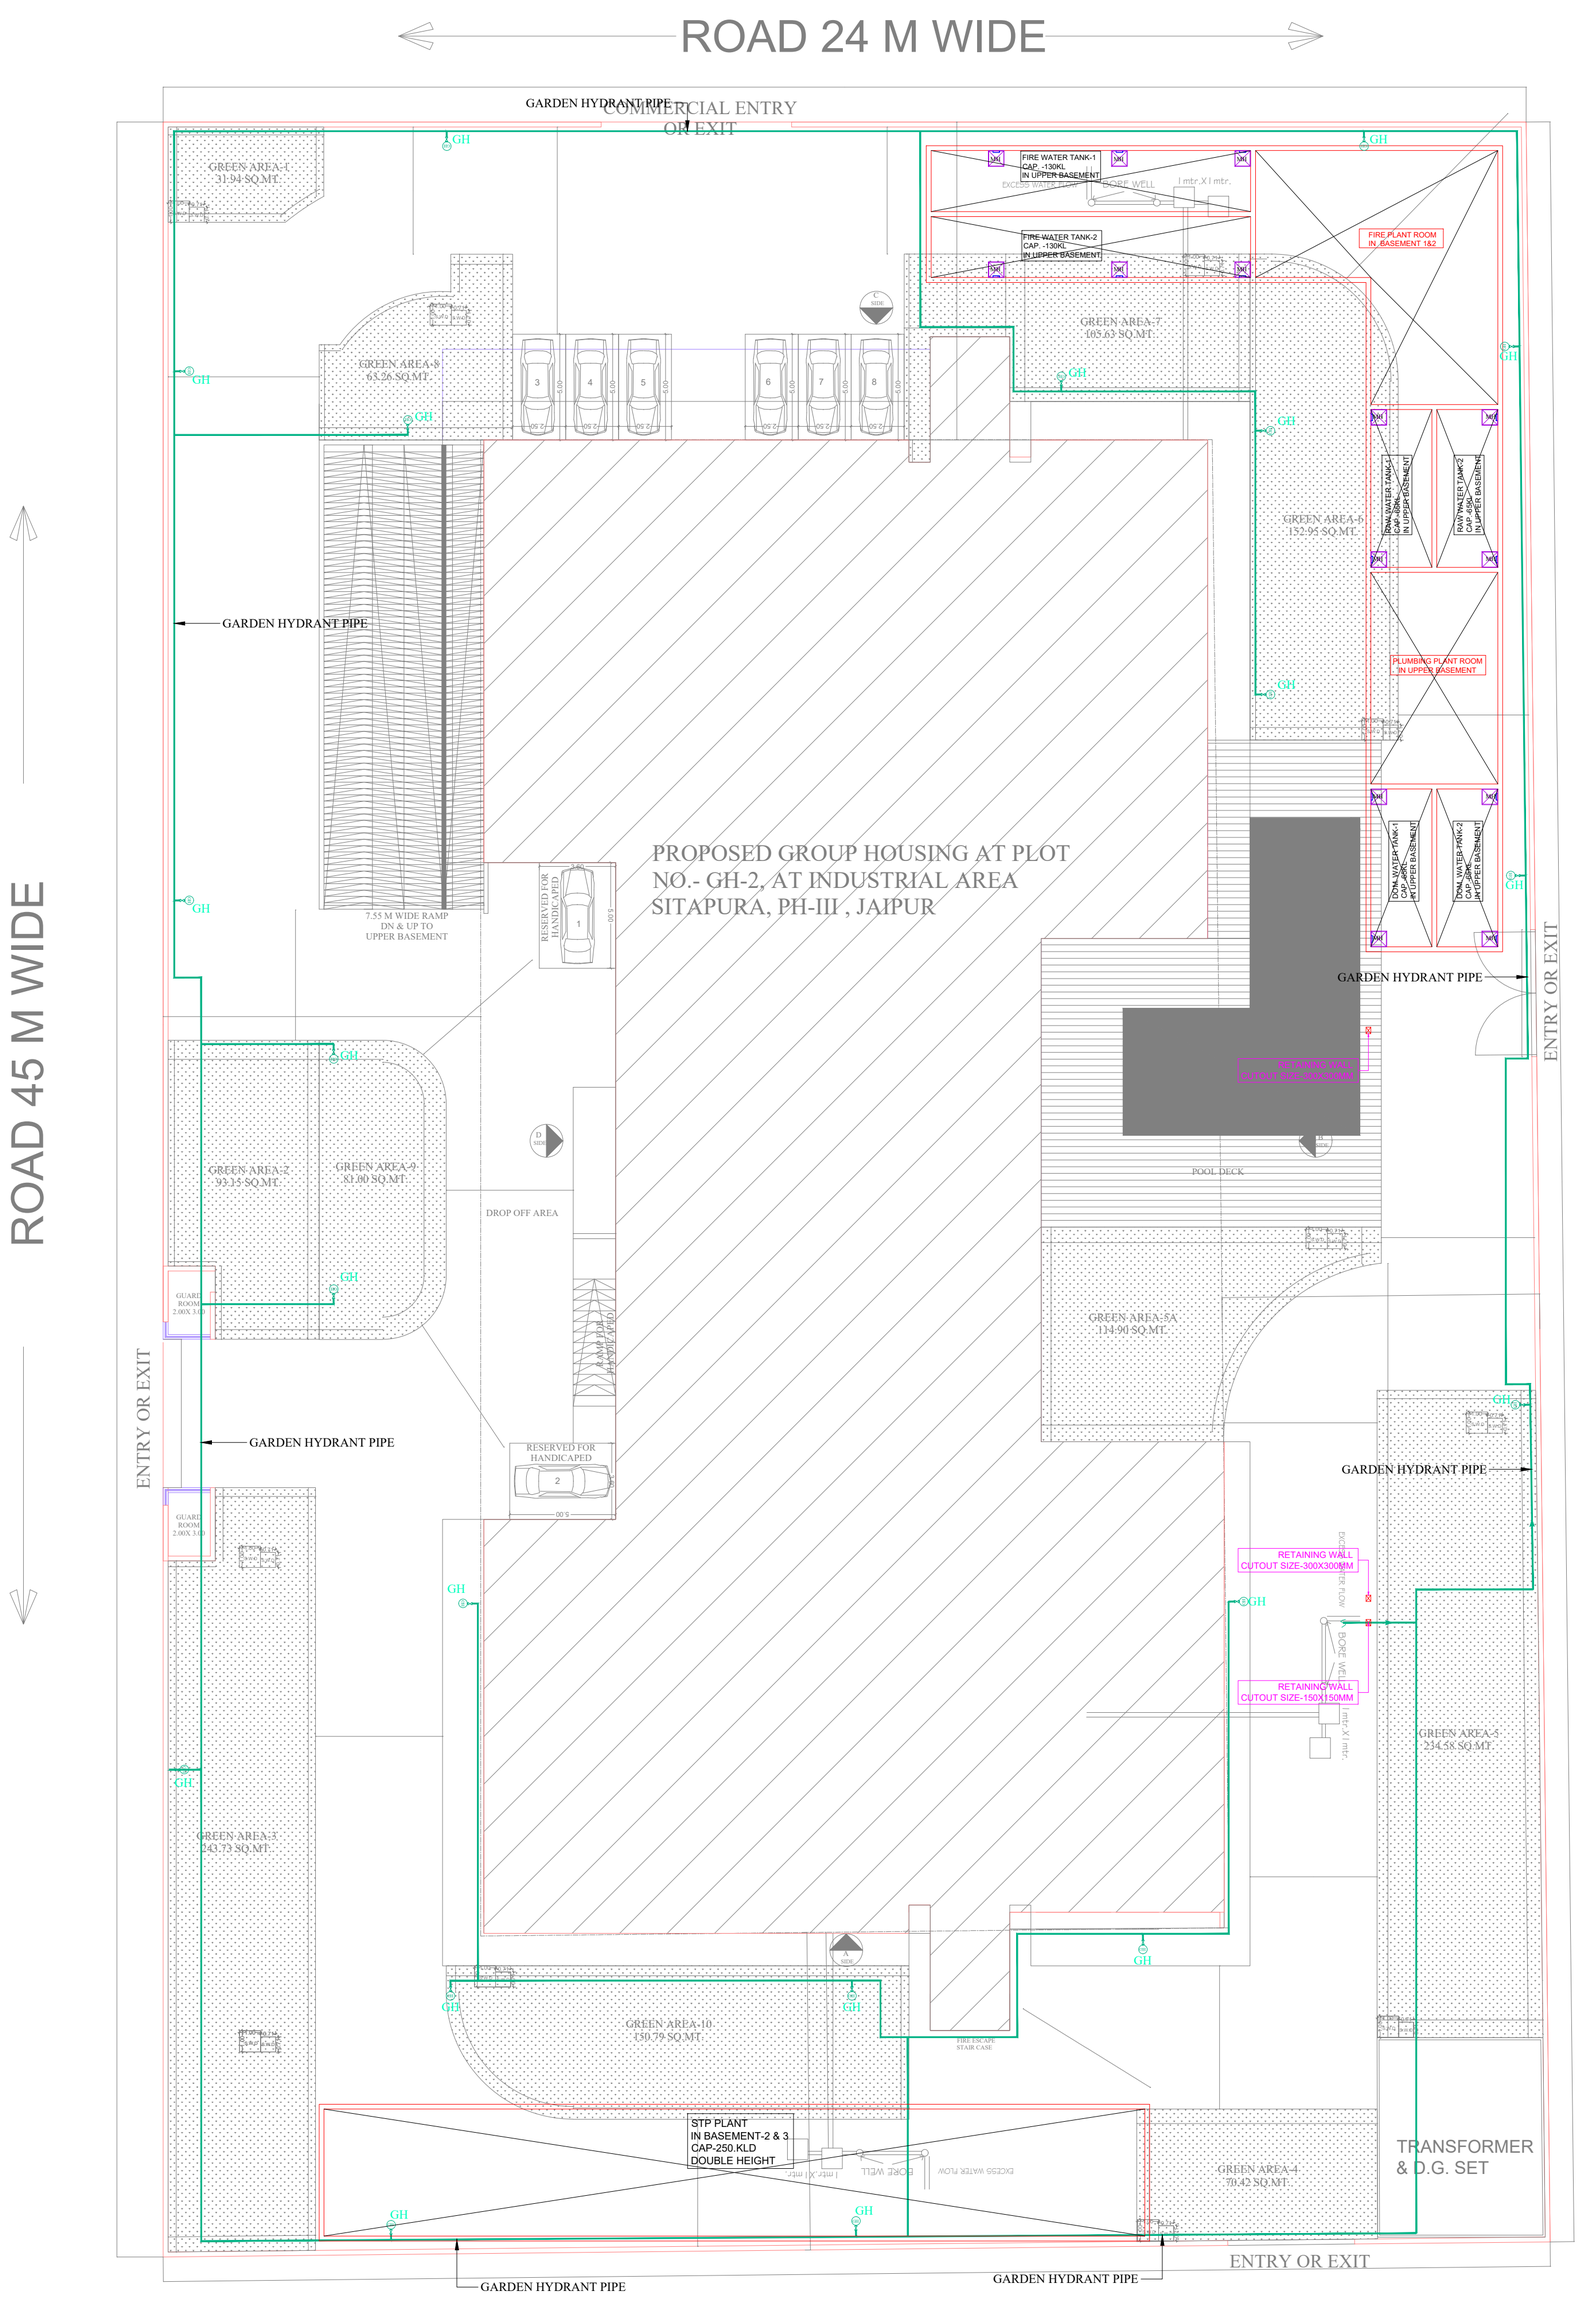

SITE PLAN

RERA SUBMISSION

NO.	AMENDMENTS	DATE

PROJECT:

PROPOSED GROUP HOUSING AT PLOT NO.- GH-2, AT INDUSTRIAL AREA SITAPURA, PH-III , JAIPUR

ARCHITECT:

ideas
ARCHITECTURE | URBAN PLANNING | INTERIORS

124, HIMMAT NAGAR , TONK ROAD, JAIPUR
PHONE - 0141-2706227,2712377
email: ideasjaipur@gmail.com, web: www.ideasjaipur.com

MEP CONSULTANTS :

M. J. ENGINEERING CONSULTANTS PVT. LTD.
606, Madhuban Building,
55, Nehru Place, New Delhi - 110019
Ph.: -+91-11-41051169
Email :- mjecpl@gmail.com

M.J. Engineering Consultants Pvt. Ltd. 606, Madhuban Building 55, Nehru Place New Delhi-19

Drawing Title: WATER SUPPLY LAYOUT SITE PLAN

Scale	1:200@A1	ARCH. DATE	28.05.2026
Drawn by	JAGSEER	Checked by	A.K
Date	11.06.2026	Approved by	A.K
Drawing no.	PL-04-WS	Revision	R0



SCHEMATIC DIAGRAM OF WATER SUPPLY SYSTEM (DUAL PLUMBING) FOR TYP.3 UNIT

LEGEND : (Plumbing)

S. No.	SYMBOL	D E S C R I P T I O N
1.		DOMESTIC WATER SUPPLY PIPE
2.		FLUSHING WATER SUPPLY PIPE
3.		DOMESTIC WATER SUPPLY PIPE (TOP THREE FLOOR)
4.		BALL VALVE TYPE ISOLATING VALVE
5.		NON RETURN VALVE
6.		'Y' TYPE STRAINER
7.	PRV	PRESSURE REDUCING VALVE

RERA SUBMISSION

NO.	AMENDMENTS	DATE

PROJECT:

PROPOSED GROUP HOUSING AT PLOT NO.- GH-2, AT INDUSTRIAL AREA SITAPURA, PH-III , JAIPUR

ARCHITECT:

ideas
ARCHITECTURE | URBAN PLANNING | INTERIORS

124, HIMMAT NAGAR , TONK ROAD, JAIPUR
PHONE - 0141-2706227,2712377
email: ideasjaipur@gmail.com, web: www.ideasjaipur.com

MEP CONSULTANTS :

M. J. ENGINEERING CONSULTANTS PVT. LTD.
606, Madhuban Building,
55, Nehru Place, New Delhi - 110019
Ph.: ++91-11-41051169
Email :- mjecpl@gmail.com

Drawing Title: TYP. UNIT -3 WATER SUPPLY SCHEMATIC DIAGRAM

Scale	1:175@A2	ARCH. DATE	28.05.2026
Drawn by	ABHIJEET	Checked by	A.K
Date	09.07.2026	Approved by	A.K
Drawing no.	PL-001		Revision R0