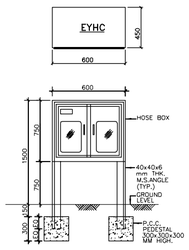

DETAIL OF EXTERNAL YARD HYDRANT HOSE CABINET

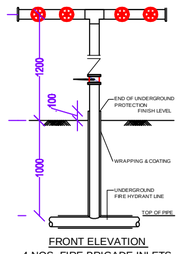

FRONT ELEVATION
4 NOS. FIRE BRIGADE INLETS ON STANDPOST.

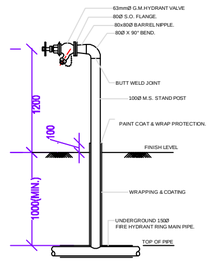

SINGLE GROUND HYDRANT VALVE STAND POST DETAIL

LEGEND :-

	YH	EXTERNAL FIRE HYDRANT
	F.B.I.	FIRE BRIGADE INLET CONNECTION
	F.B.O.	FIRE BRIGADE OUTLET CONNECTION
—		FIRE MS PIPE 6" FOR HYDRANT

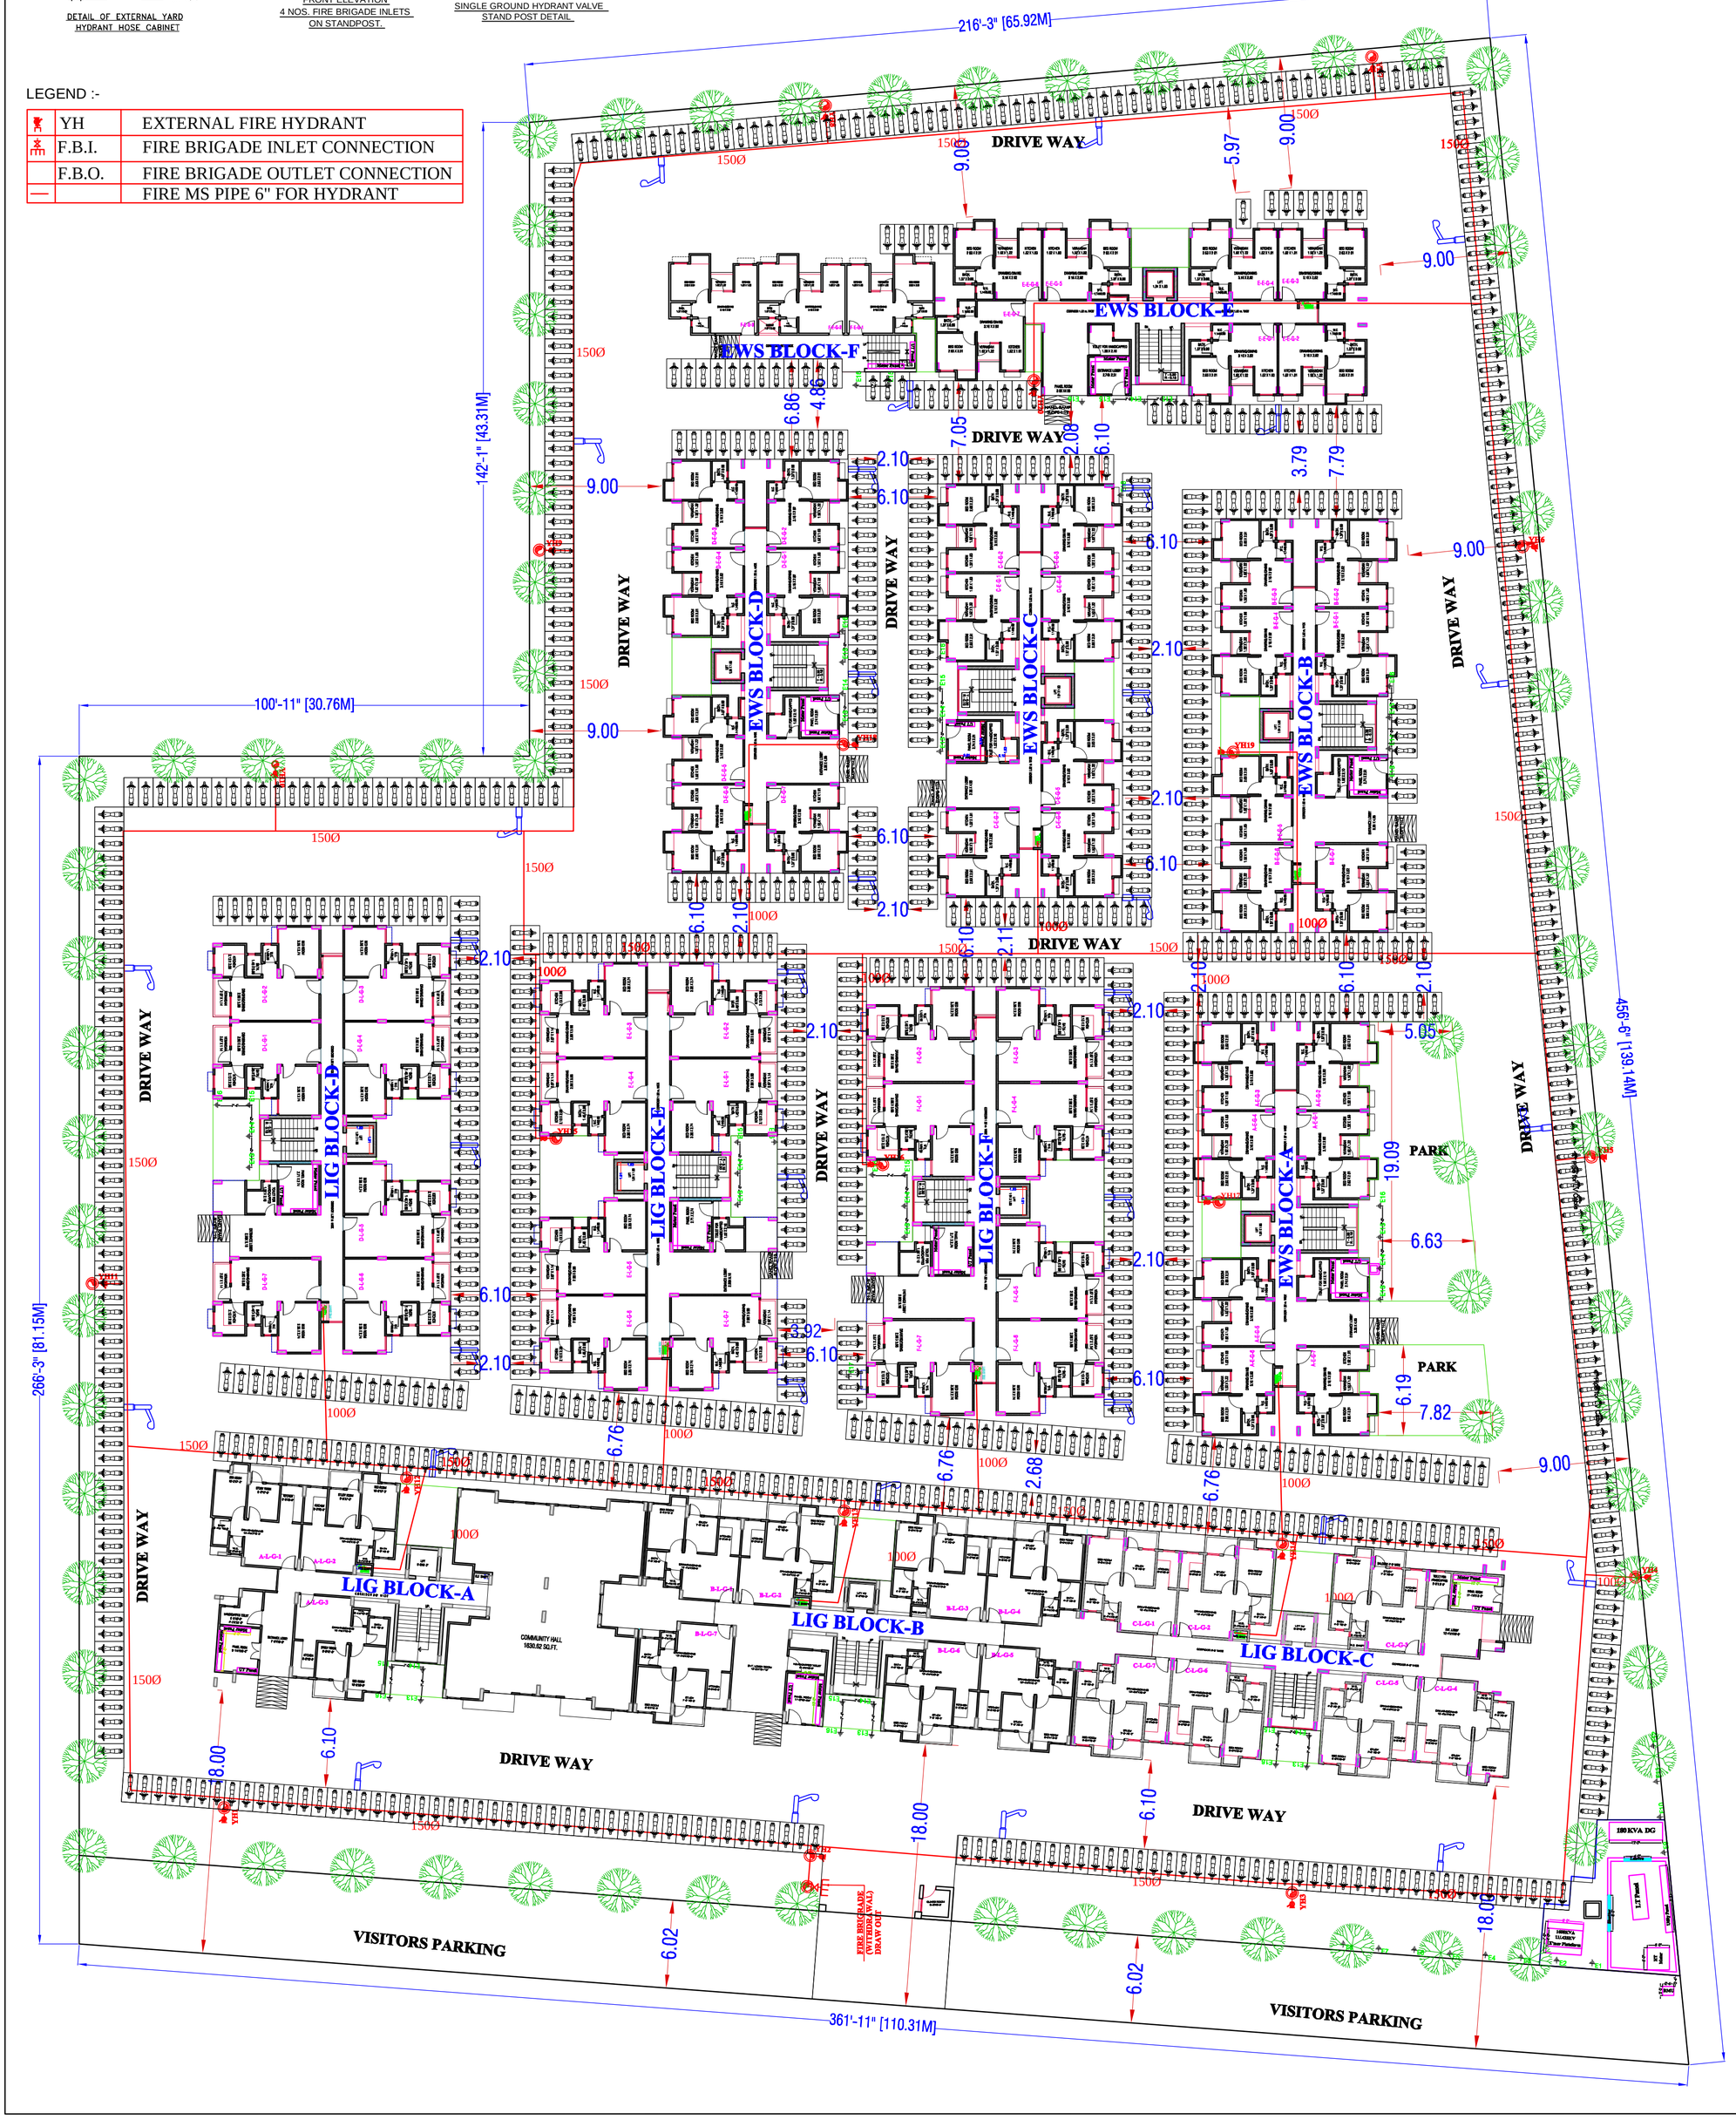

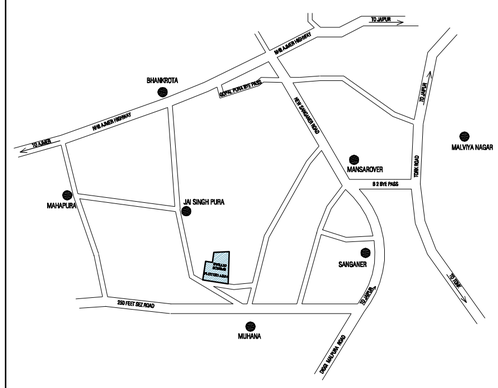

KEY PLAN
NOT TO SCALE

DEVELOPER & PROMOTERS:-

ANUKAMPA HOMES PVT. LTD.
401, FORTH FLOOR,ANUKAMPA MENSION-II,
MI. ROAD,JAIPUR
PH NO:-0141-5101100

PROJECT TITLE :-

PROPOSED AFFORDABLE HOUSING EWS,LIG SCHEME ON KHASRA NO. 1407,1408,1413,1414 AT VILL. MUHANA TEH. SANGANER, JAIPUR.

DRAWING TITLE :

FIRE FIGHTING LAYOUT

ARCHITECTS :

MISHRA GARG & ASSOCIATES
C-35, LAJPAT MARG,
C-SCHEME, JAIPUR.
TEL. : (0141) 2373274 , 5104986

MEP CONSULTANT :

SRAJAN ASSOCIATES
C-35A, LAJPAT MARG,
C-SCHEME, JAIPUR.

DEALT	CHECKED	DATE	NORTH
DG	PG	12-06-2017	
SCALE	REV NO.	DRG. NO.	
N.T.S.	R - 00	SA/RG/7359	

OWNER

ARCHITECT