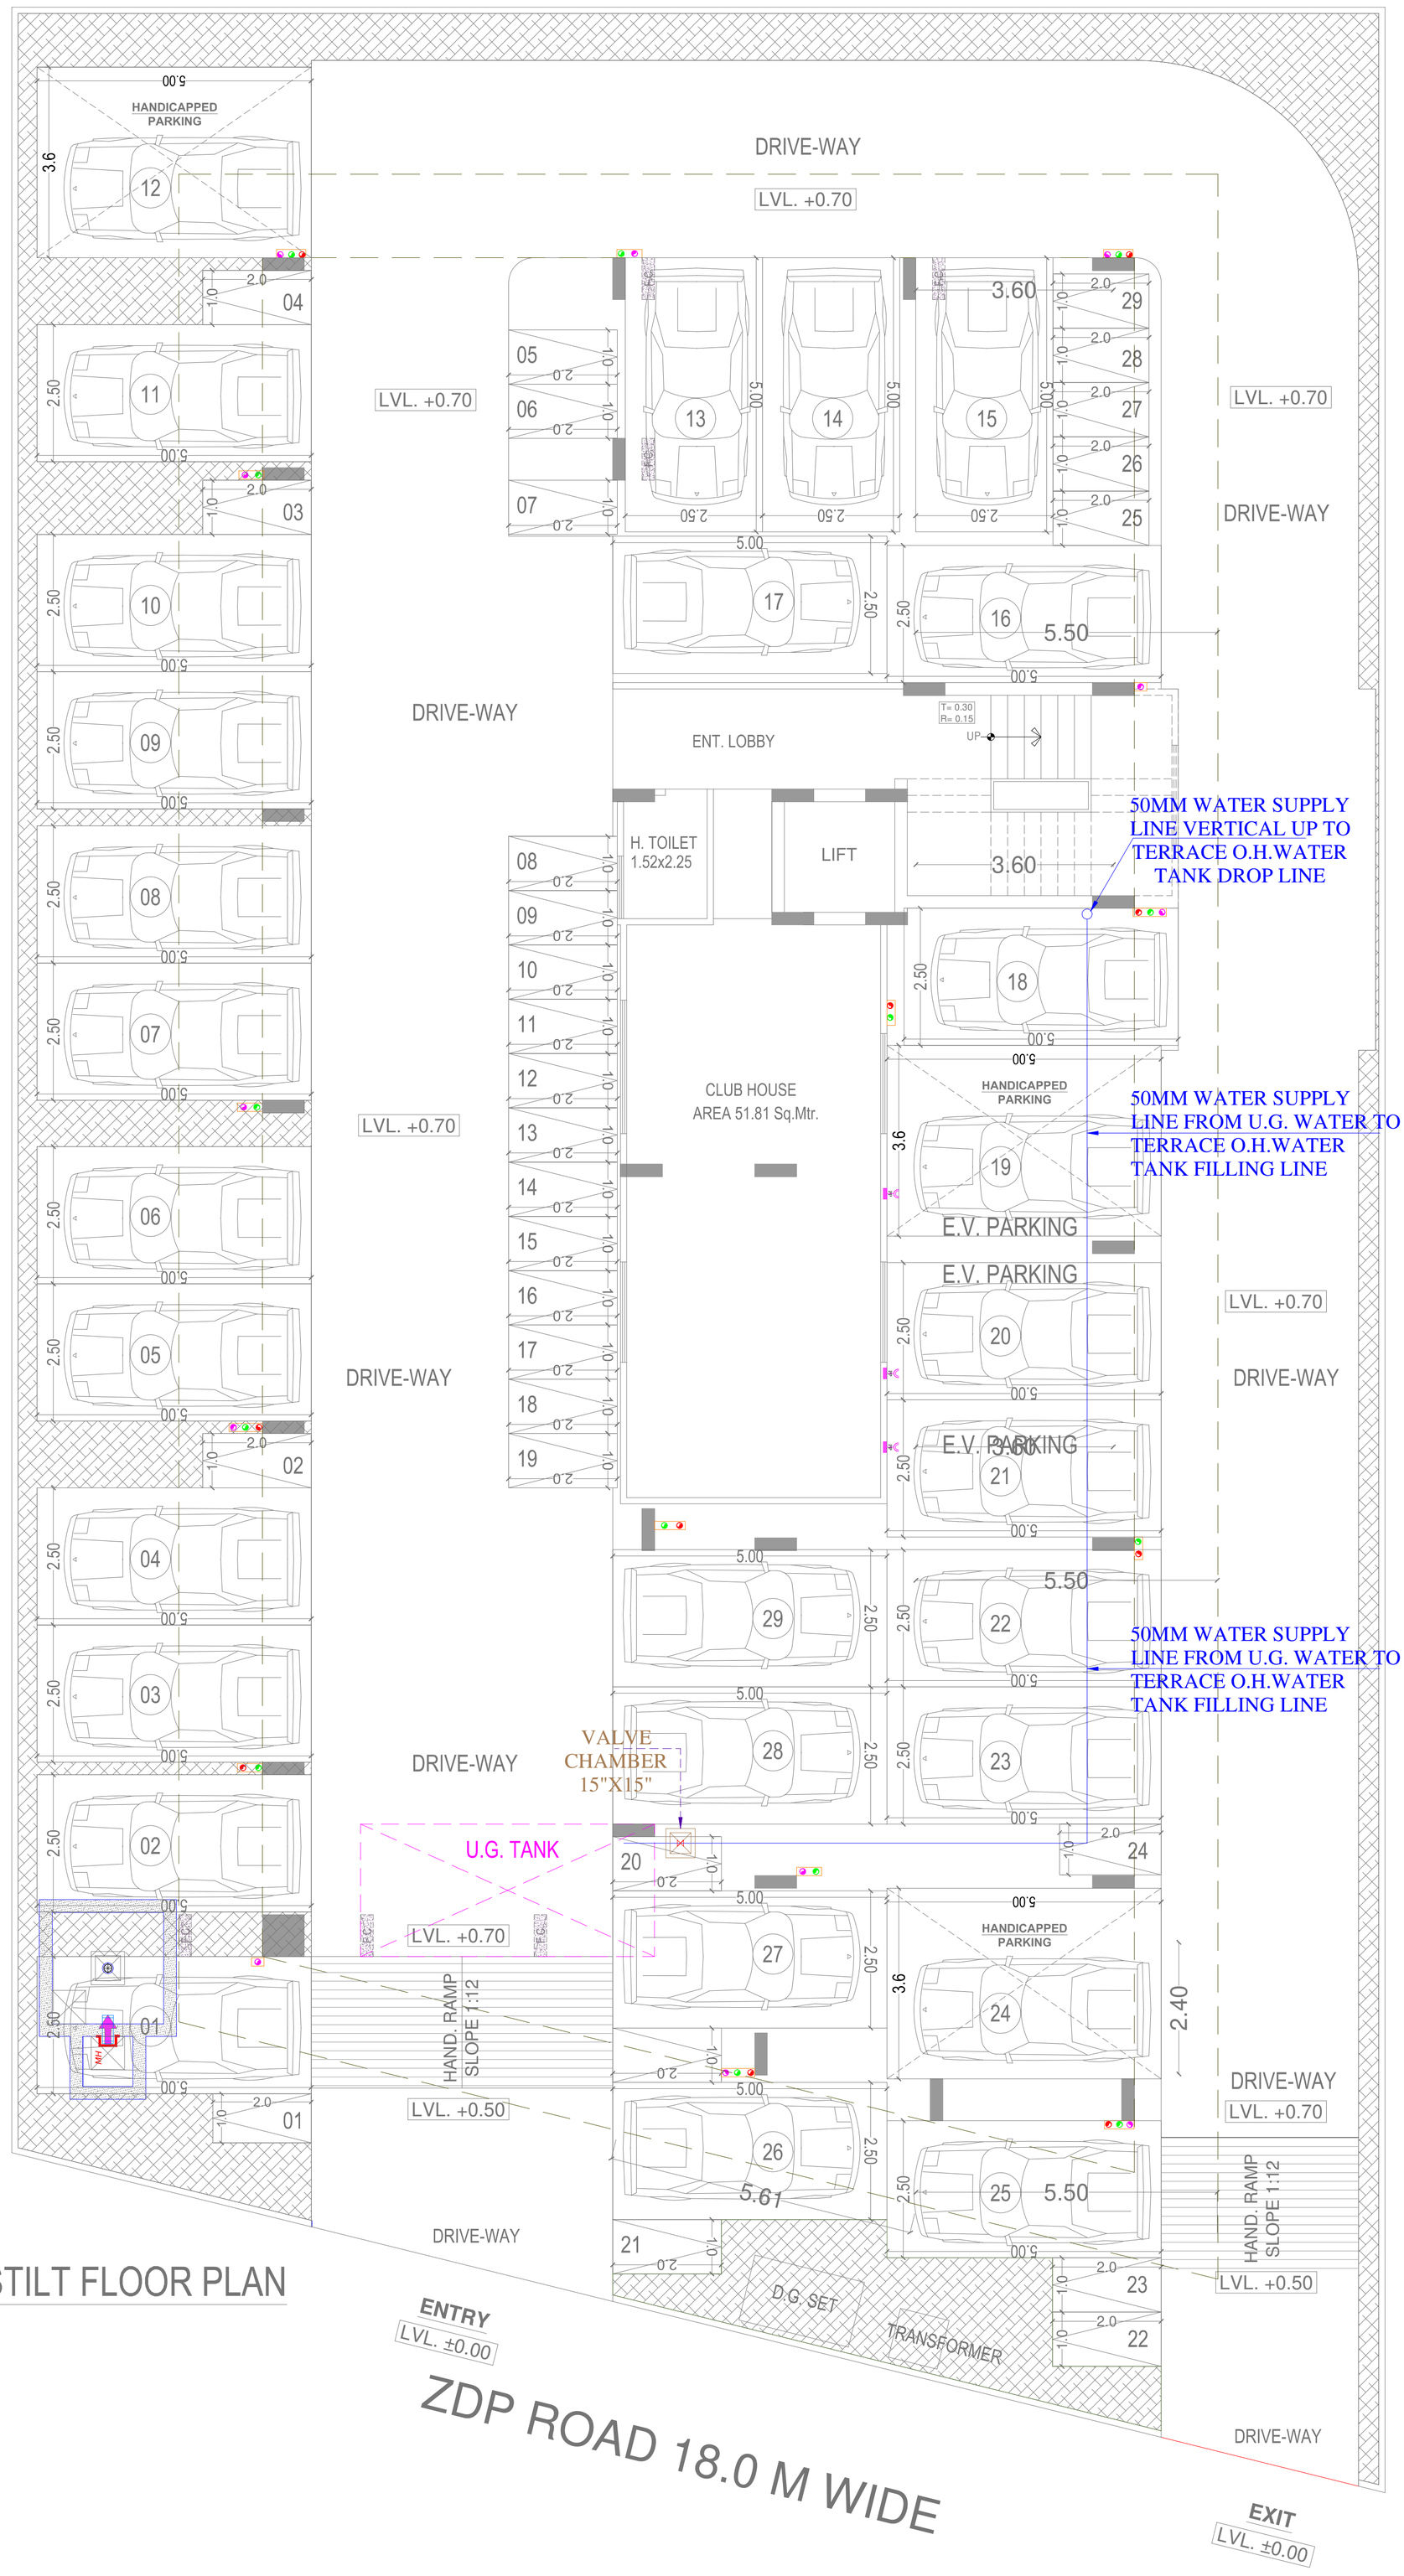


STILT FLOOR PLAN

For Sarvottam Smart Homes

Partner

VIPUL AGARWAL
M.E.P. CONSULTANT
B.E. ELECTRICAL

| LEGEND:- | |
|---|---|
| | ∅50MM RAW WATER SUPPLY MAIN LINE FROM U.G.WATER TANK TO O.H. WATER TANK |
| | VALVE CHAMBER 15"X15" |

SERVICES CONSULTANT:


ASHI ASSOCIATES
F9/440,Keshav Marg Chitrakut Scheme,Jaipur
PH:91-0-93146-10438 ,0141-2440946
Mail:vipul8599@yahoo.com


Developer name :-
Sarvottam Smart Homes

Building name :-
SARVOTTAM SAPPHIRE

PROJECT:

PROPOSED RESIDENTIAL BUILDING AT PLOT NO. - 4 IN GROUP HOUSING PLOT KHASRA NO.-879 TO 884, VILLAGE - SHRI KISHANPURA, TEH.- SANGANER, JAIPUR.

DRAWING:

UGWT TO OHT FILLING LINE ROUTE PLAN

ARCHITECT:


space edge Architects
ARCHITECTS, INTERIOR DESIGNERS AND ENGINEERS
B-6, Moti Marg, Bapu Nagar, Jaipur.
Ph.: 9314510603
E-Mail: spaceedgejpr@gmail.com


WORKING DRAWING

SH.NO. 01

SCALE: NTS

S E W N

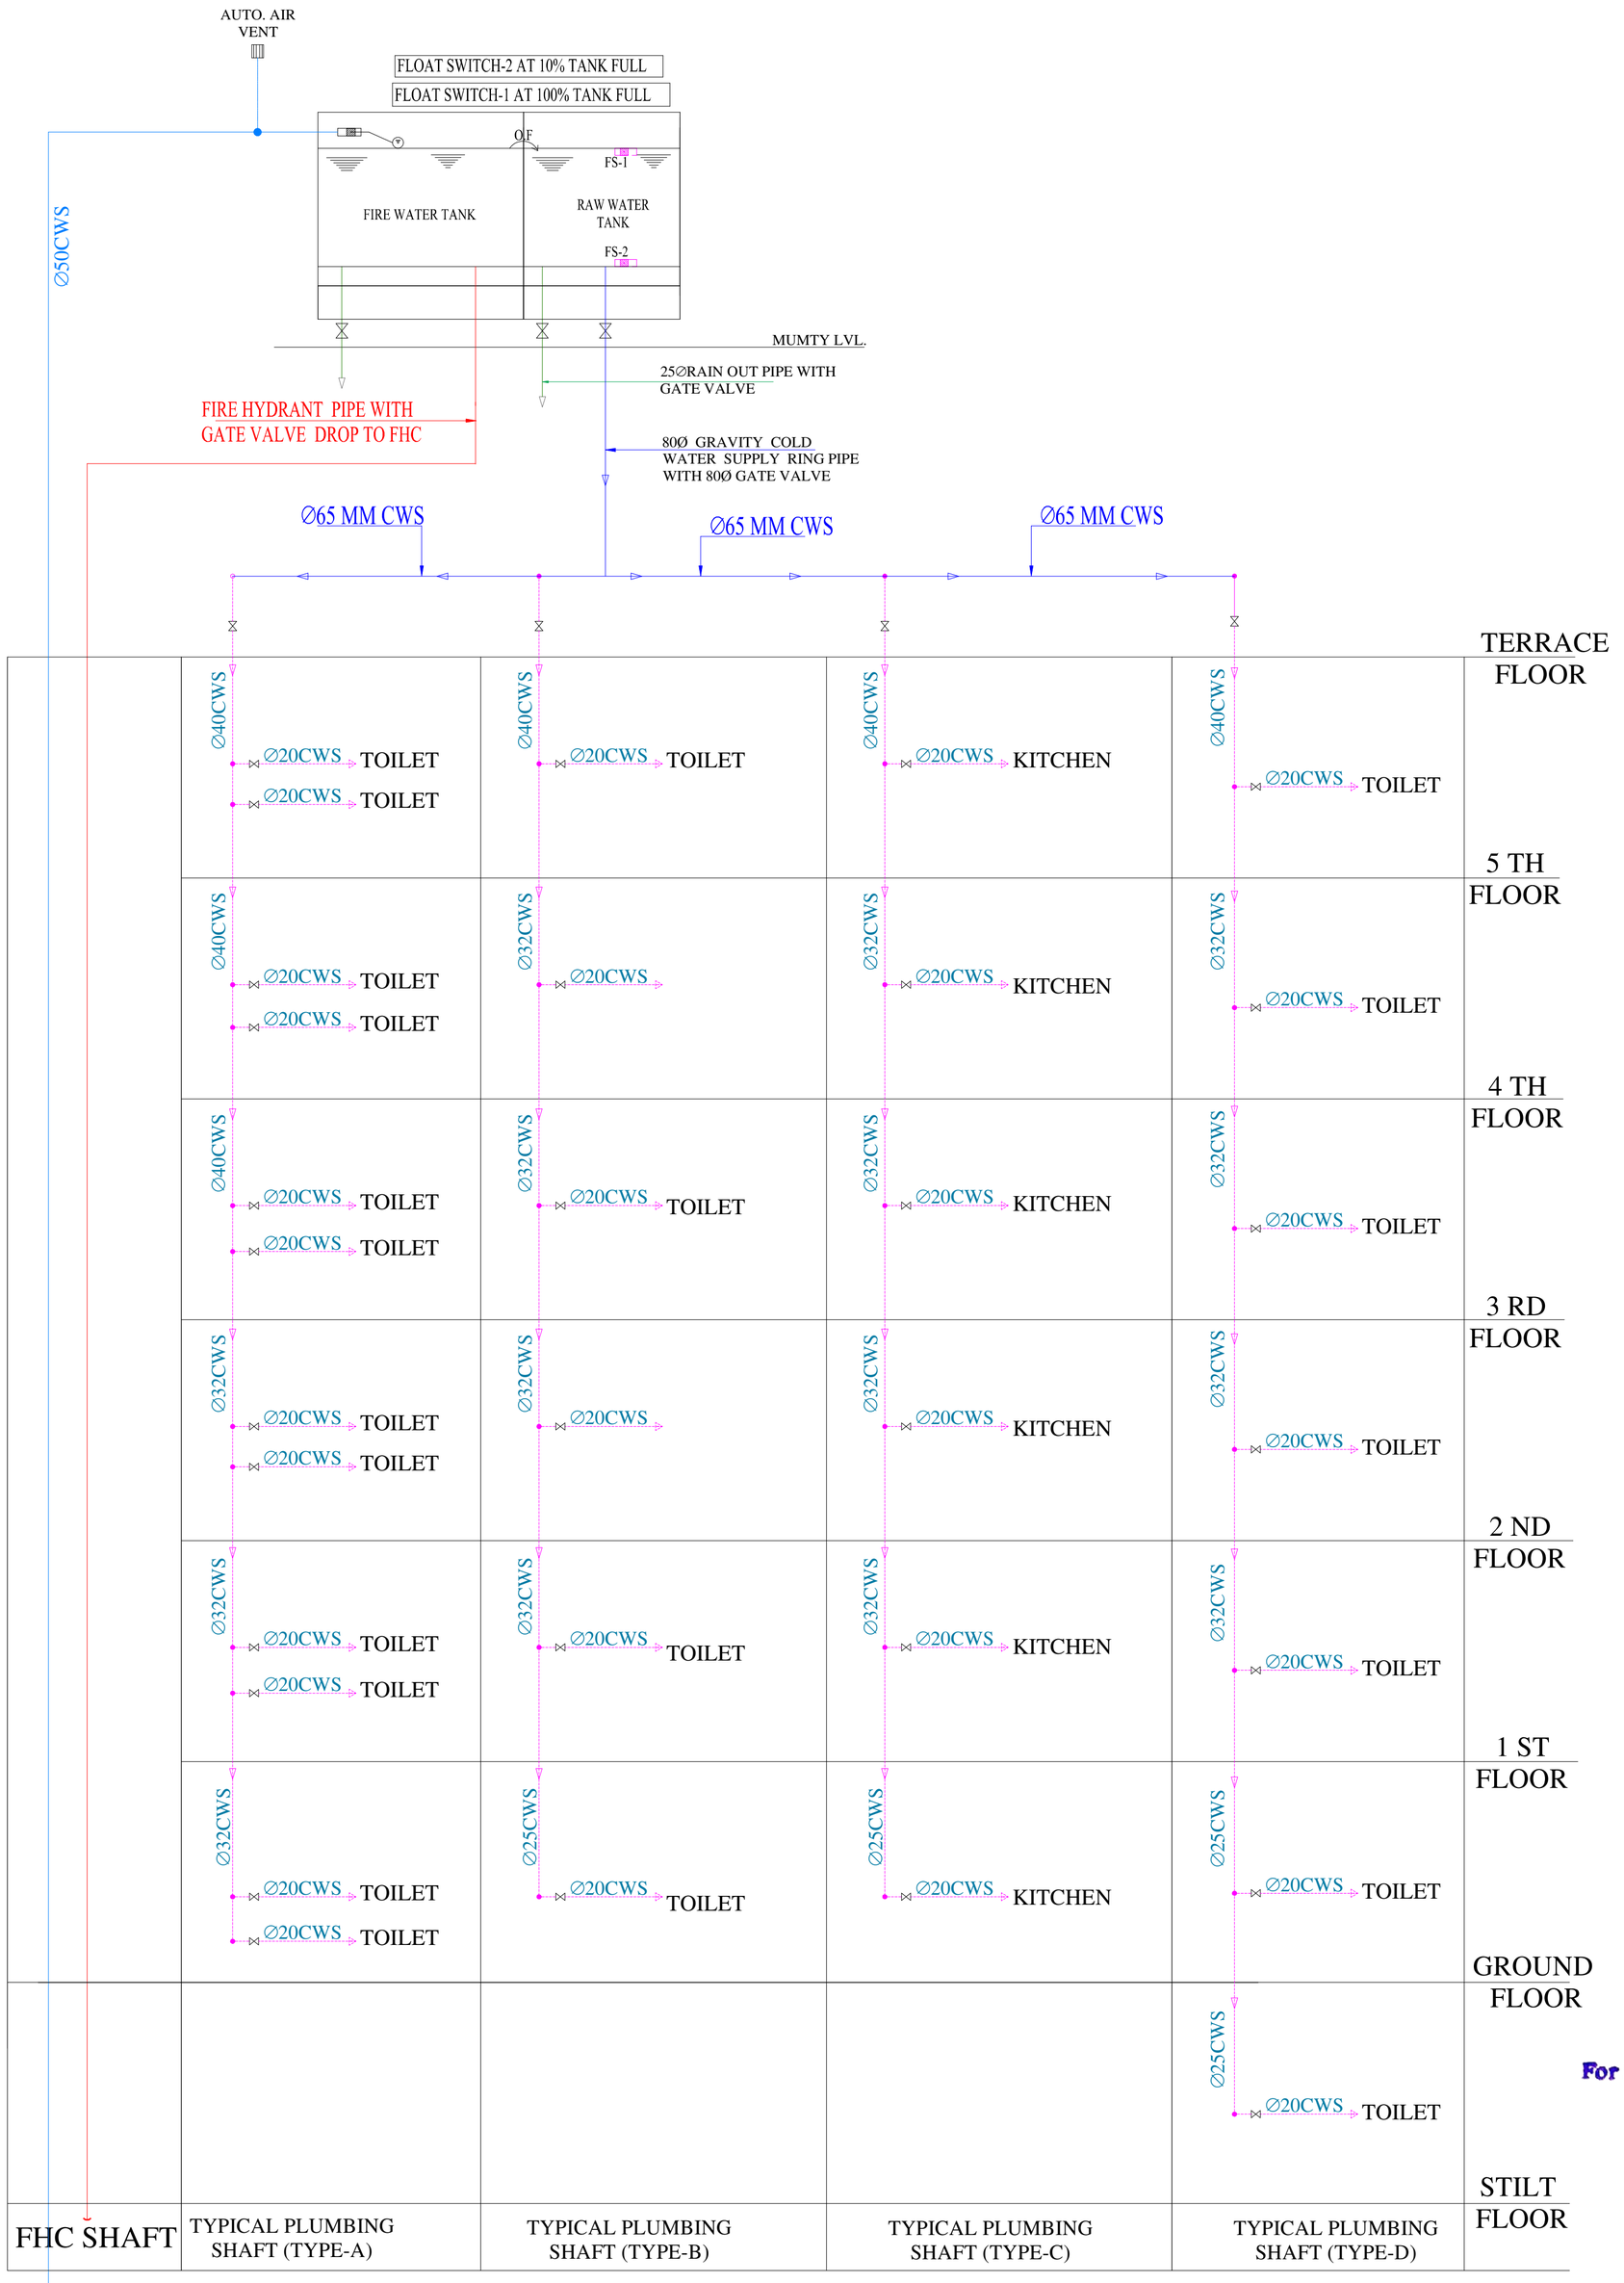


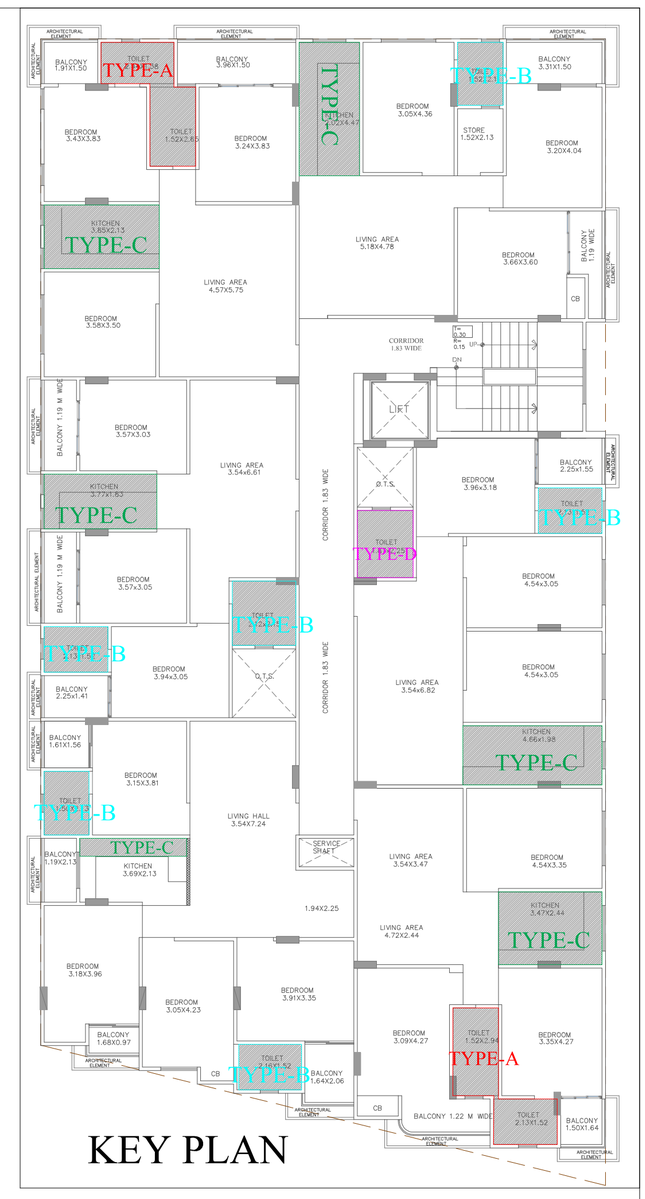


SERVICES CONSULTANT:


**ASHI ASSOCIATES**
F9/440,Keshav Marg Chitrakut Scheme,Jaipur
PH:91-0-93146-10438 ,0141-2440946
Mail:vipul8599@yahoo.com


Developer name :- Sarvottam Smart Homes

Building name :- SARVOTTAM SAPPHIRE

PROJECT:

PROPOSED RESIDENTIAL BUILDING AT PLOT NO. - 4 IN GROUP HOUSING PLOT KHASRA NO.-879 TO 884, VILLAGE - SHRI KISHANPURA, TEH.- SANGANER, JAIPUR.

DRAWING:

WATER SUPPLY SCHEMATIC DIAGRAM

ARCHITECT:


space edge Architects
ARCHITECTS, INTERIOR DESIGNERS AND ENGINEERS
B-6, Moti Marg, Bapu Nagar, Jaipur.
Ph.: 9314510603
E-Mail: spaceedgejpr@gmail.com


WORKING DRAWING

SH.NO. 01

SCALE: NTS

N S E W

For Sarvottam Smart Homes
Partner

VIPUL AGARWAL
M.E.P. CONSULTANT
B.E. ELECTRICAL