SHEET NO. -01

SITE PLAN
PLUMBING LAYOUT PLAN

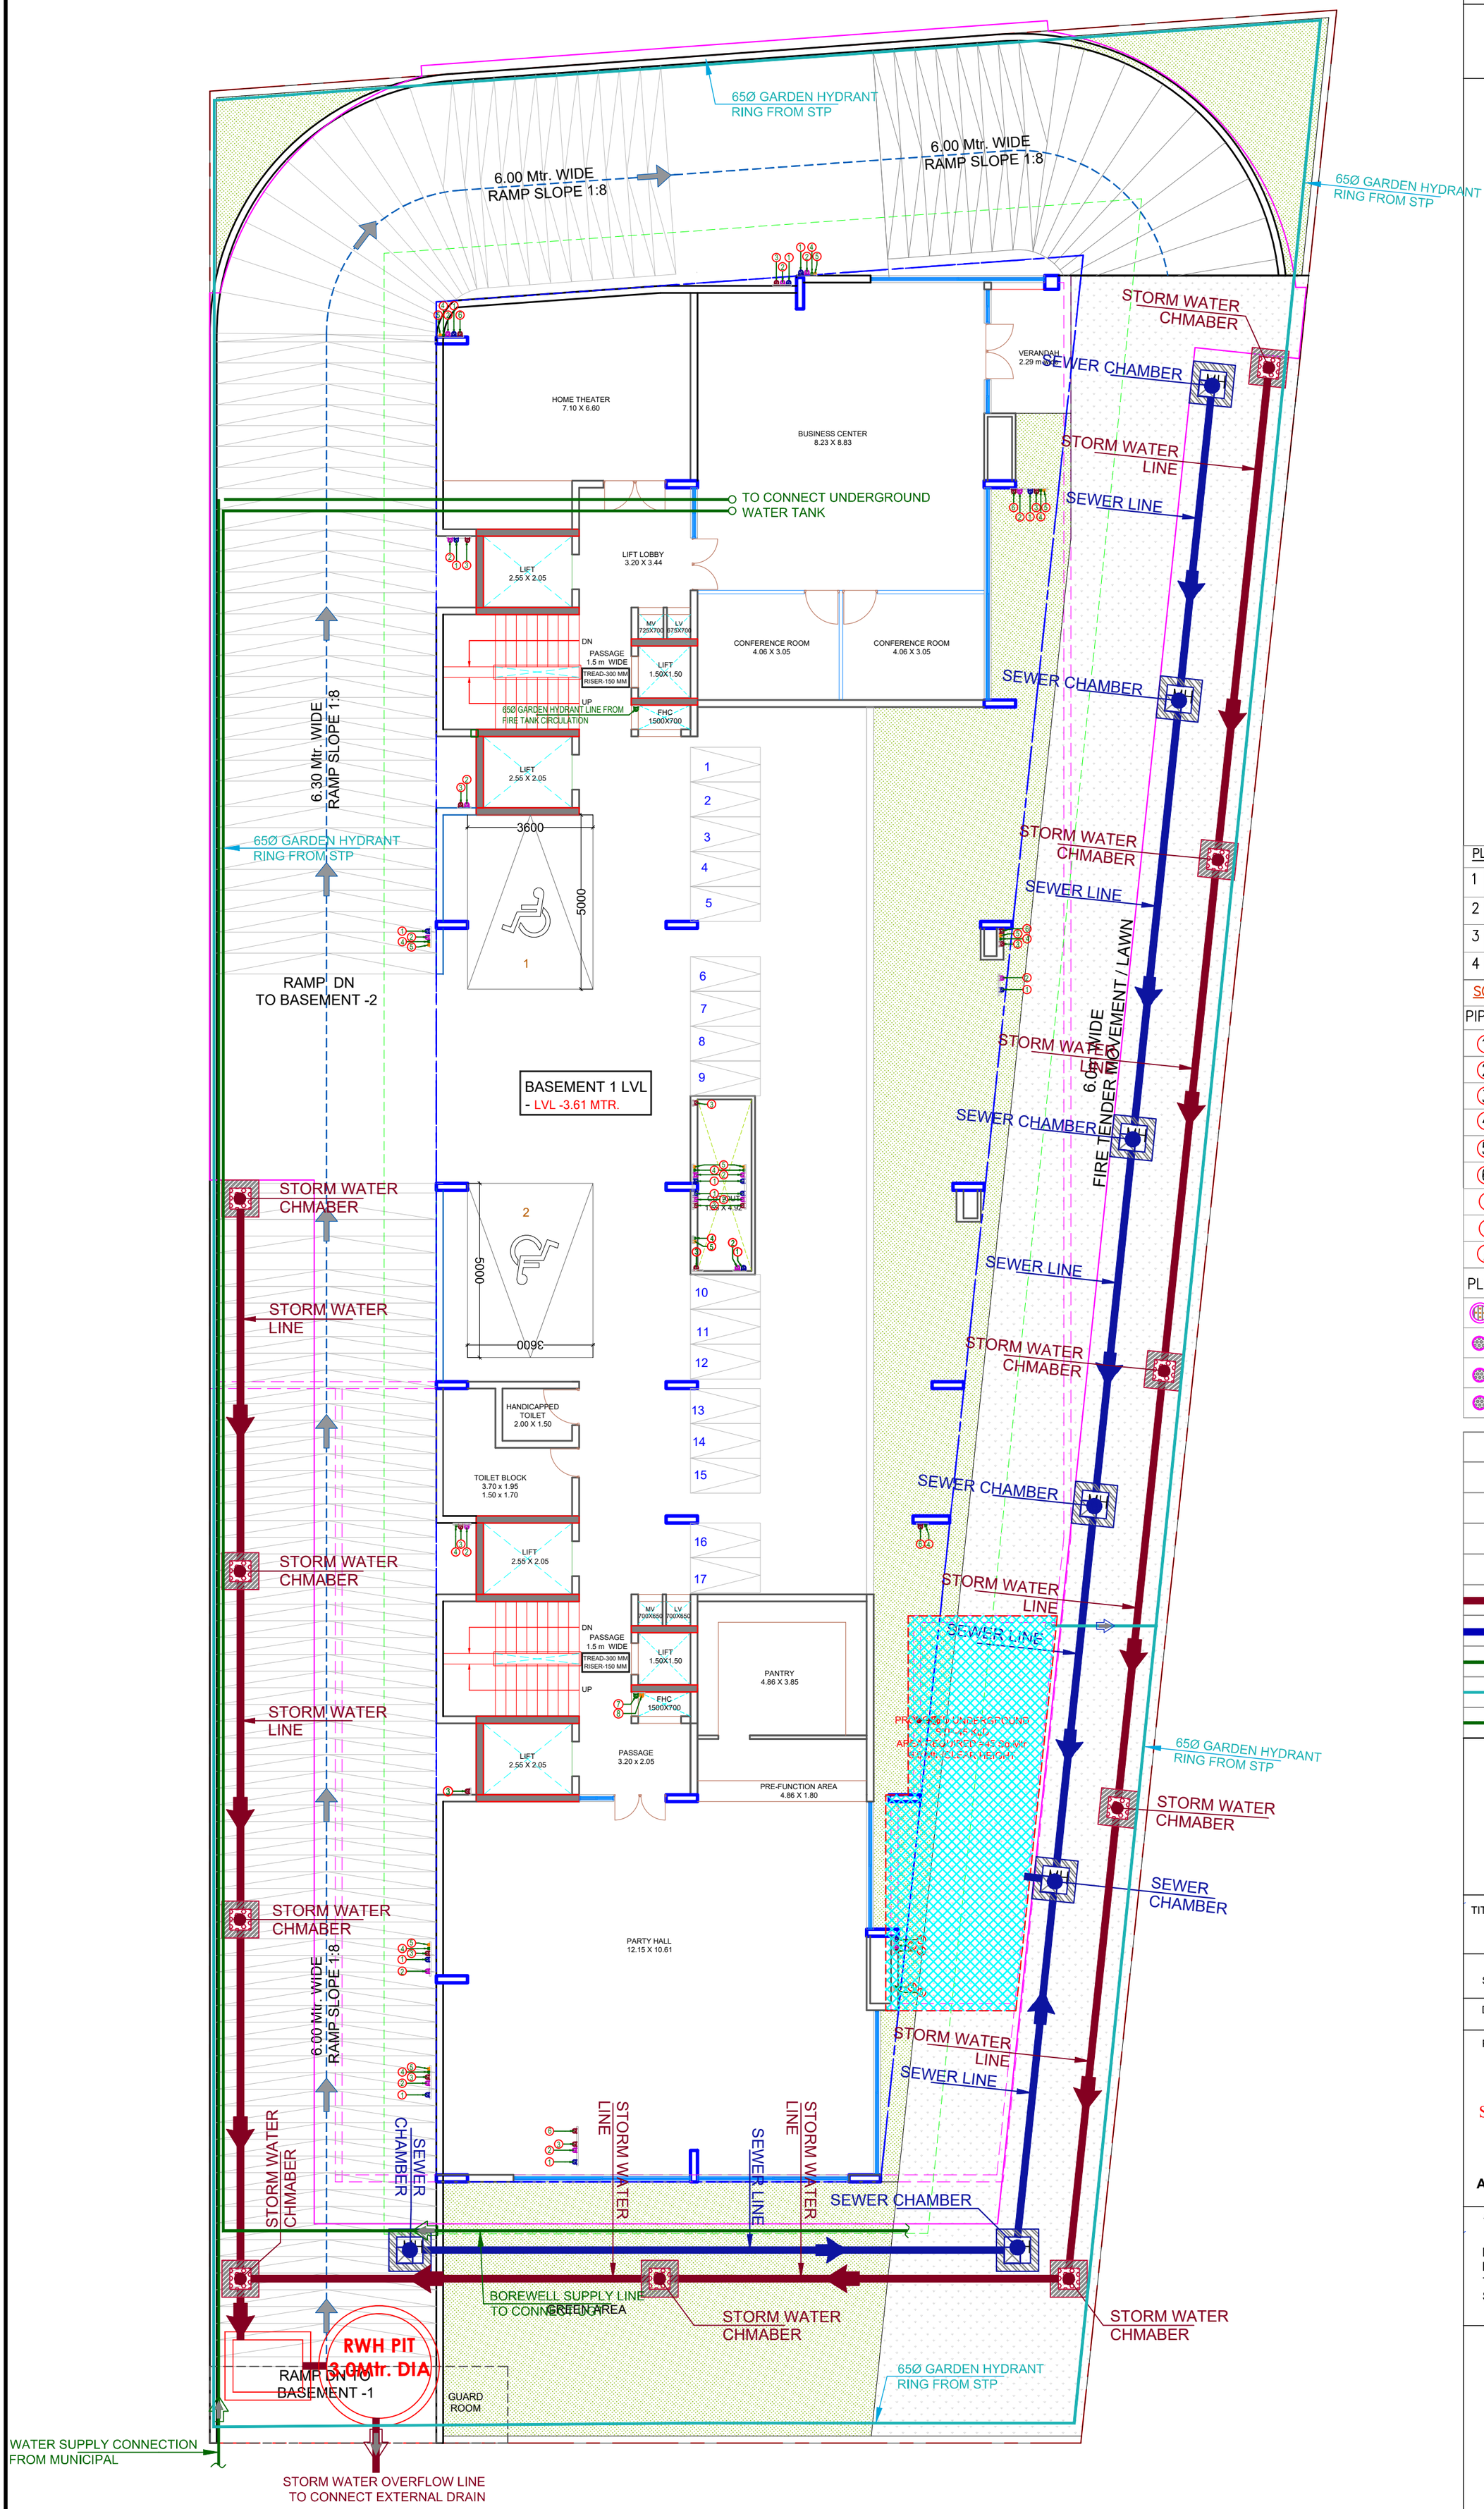

PLUMBING NOTES:-

1	WASH BASIN TO MULTI FLOOR TRAP (MT) 40 OD uPVC 6 KG PIPE
2	(MT) TO FLOOR TRAP 75 OD uPVC WASTE PIPE
3	110 OD uPVC PIPE USED FOR SOIL & WASTE
4	110 OD uPVC PIPE USED FOR TERRACE RAIN WATER

SCHEDULE OF PIPES

PIPE NO.	DESCRIPTION
1	110 OD uPVC SOIL PIPE
2	110 OD uPVC WASTE PIPE
3	110 OD uPVC PIPE USED FOR TERRACE RAIN WATER
4	DOMESTIC WATER SUPPLY D/N TAKE PIPE
5	FLUSHING WATER SUPPLY D/N TAKE PIPE
6	110 OD uPVC PIPE USED FOR BALCONY RAIN WATER
7	WATER SUPPLY RISER PIPE * (DOMESTIC)
8	WATER SUPPLY RISER PIPE * (FLUSHING)
A	ANTISYPHONAGE PIPE FOR SOIL PIPE

PLUMBING LEGEND: –

FT	FLOOR TRAP 110X110mm
MT	MULTI TRAP 110X63mm
FD	FLOOR DRAIN 110X63mm
BD	BALCONY DRAIN 110X63mm

MANHOLE & CATCH BASIN SCHEDULE

	RAIN WATER CATCH BASIN (1'–6"X1'–6") UP TO 2'–0" DEPTH
	RAIN WATER CATCH BASIN (2'–0"X2'–0") UP TO 2'–6" DEPTH
SC	SEWER CHAMBER (2'–10"X3'–0")
GT	GULLY TRAP (1'–0"X1'–0")
	EXTERNAL STORM WATER LINE
	EXTERNAL SEWER LINE
	BOREWELL WATER SUPPLY CONNECTION
	GARDEN HYDRANT LINE
	MUNICIPALE WATER SUPPLY CONNECTION

SOMANATH BEHARA
BTECH (CIVIL)

TITLE:-
SITE PLAN
SUBMISSION PLUMBING LAYOUT PLAN

SCALE:- 1= 100

DATE : 15.07.2026

N W E S

PROJECT:-

SHUBHASHISH THE SIGNATURE,
AT THE DOWNTOWN, JAIPUR

PLOT ON F-21 (D)
AT MALVIYA INDUSTRIAL AREA, JAIPUR.

ARCHITECTS:-

PANKAJ GUPTA & ASSOCIATES
FLAT NO. 603 B, GOLDEN LEAF APARTMENT,
TONK ROAD, NEAR GANDHI NAGAR
STATION, JAIPUR-15

OWNER	ARCHITECTS