PRODUCED BY AN AUTODESK EDUCATIONAL PRODUCT

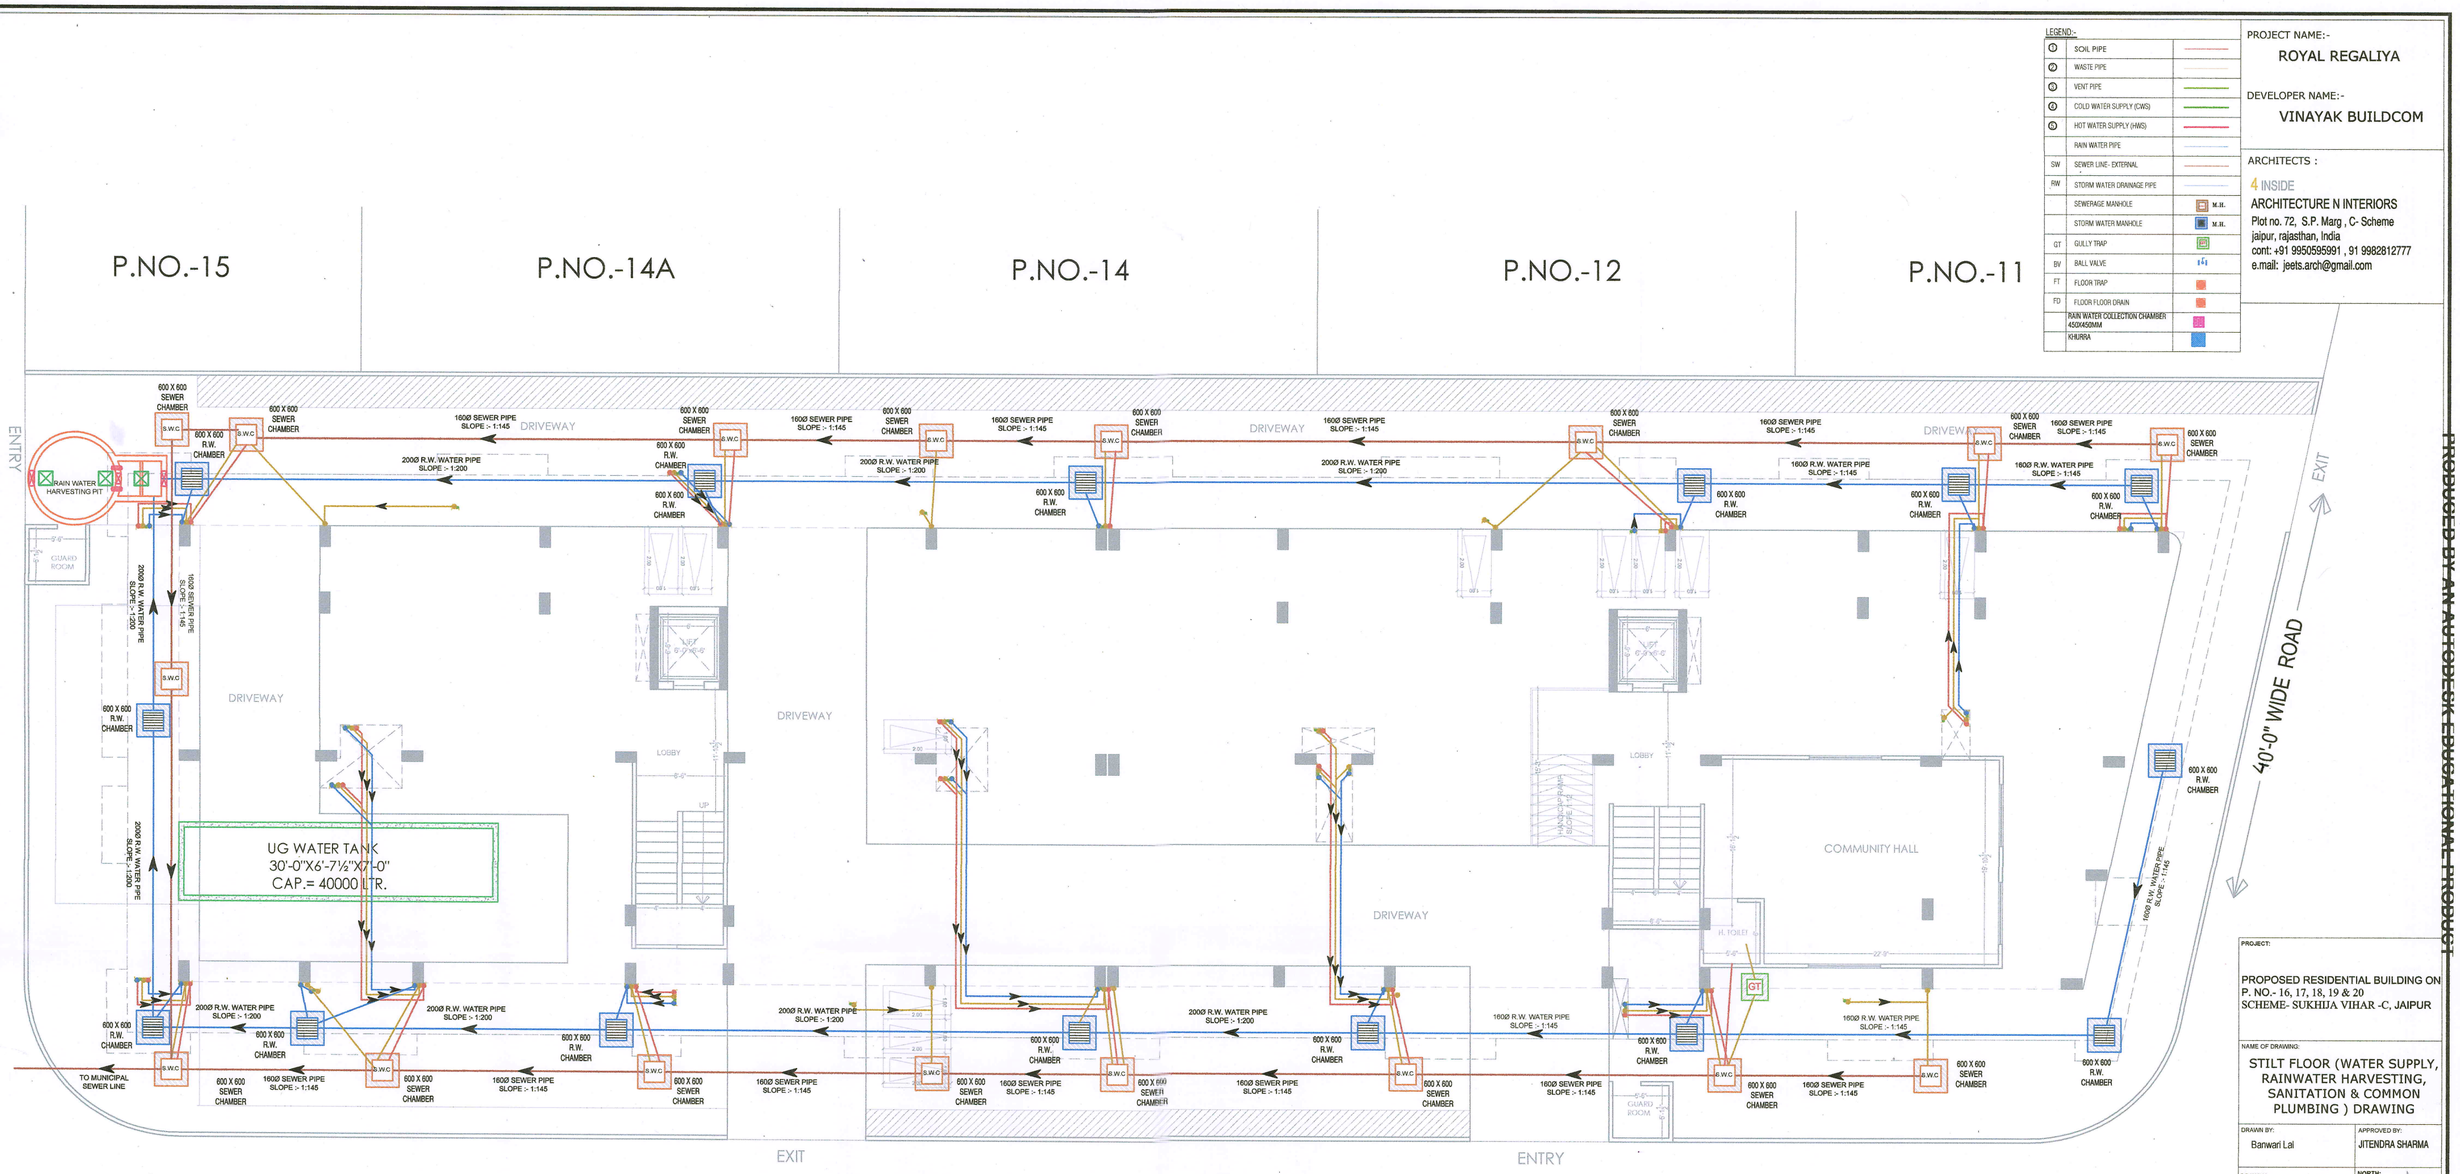

LEGEND:-

①	SOIL PIPE	
②	WASTE PIPE	
③	VENT PIPE	
④	COLD WATER SUPPLY (CWS)	
⑤	HOT WATER SUPPLY (HWS)	
	RAIN WATER PIPE	
SW	SEWER LINE- EXTERNAL	
RW	STORM WATER DRAINAGE PIPE	
	SEWERAGE MANHOLE	M.H.
	STORM WATER MANHOLE	M.H.
GT	GULLY TRAP	
BV	BALL VALVE	
FT	FLOOR TRAP	
FD	FLOOR FLOOR DRAIN	
	RAIN WATER COLLECTION CHAMBER 450X450MM	
	KHURRA	

PROJECT NAME:-
ROYAL REGALIYA

DEVELOPER NAME:-
VINAYAK BUILDCOM

ARCHITECTS :
4 INSIDE
ARCHITECTURE N INTERIORS
Plot no. 72, S.P. Marg , C- Scheme
jaipur, rajasthan, India
cont: +91 9950595991 , 91 9982812777
e.mail: jeets.arch@gmail.com

STILT FLOOR (WATER SUPPLY, RAINWATER HARVESTING, SANITATION & COMMON PLUMBING) DRAWING

30'-0" WIDE ROAD

M/s VINAYAK BUILDCOM
PARTNER

Er. SANJEEV SHARMA
B.E (Electrical)

PROJECT:
PROPOSED RESIDENTIAL BUILDING ON P. NO.- 16, 17, 18, 19 & 20 SCHEME- SUKHIJA VIHAR -C, JAIPUR

NAME OF DRAWING:
STILT FLOOR (WATER SUPPLY, RAINWATER HARVESTING, SANITATION & COMMON PLUMBING) DRAWING

DRAWN BY: Banwari Lal	APPROVED BY: JITENDRA SHARMA
DRAWING: WORKING DRAWING	NORTH:
PROJECT NO.:	DATE: 29, Jan.- 2024
SCALE: NTS	REV NO.: R-0
DRAWING NO.: PROJECT / - CATEGORY / - BLOCK / FLOOR / TYPE / NUMBER	

PRODUCED BY AN AUTODESK EDUCATIONAL PRODUCT

PRODUCED BY AN AUTODESK EDUCATIONAL PRODUCT

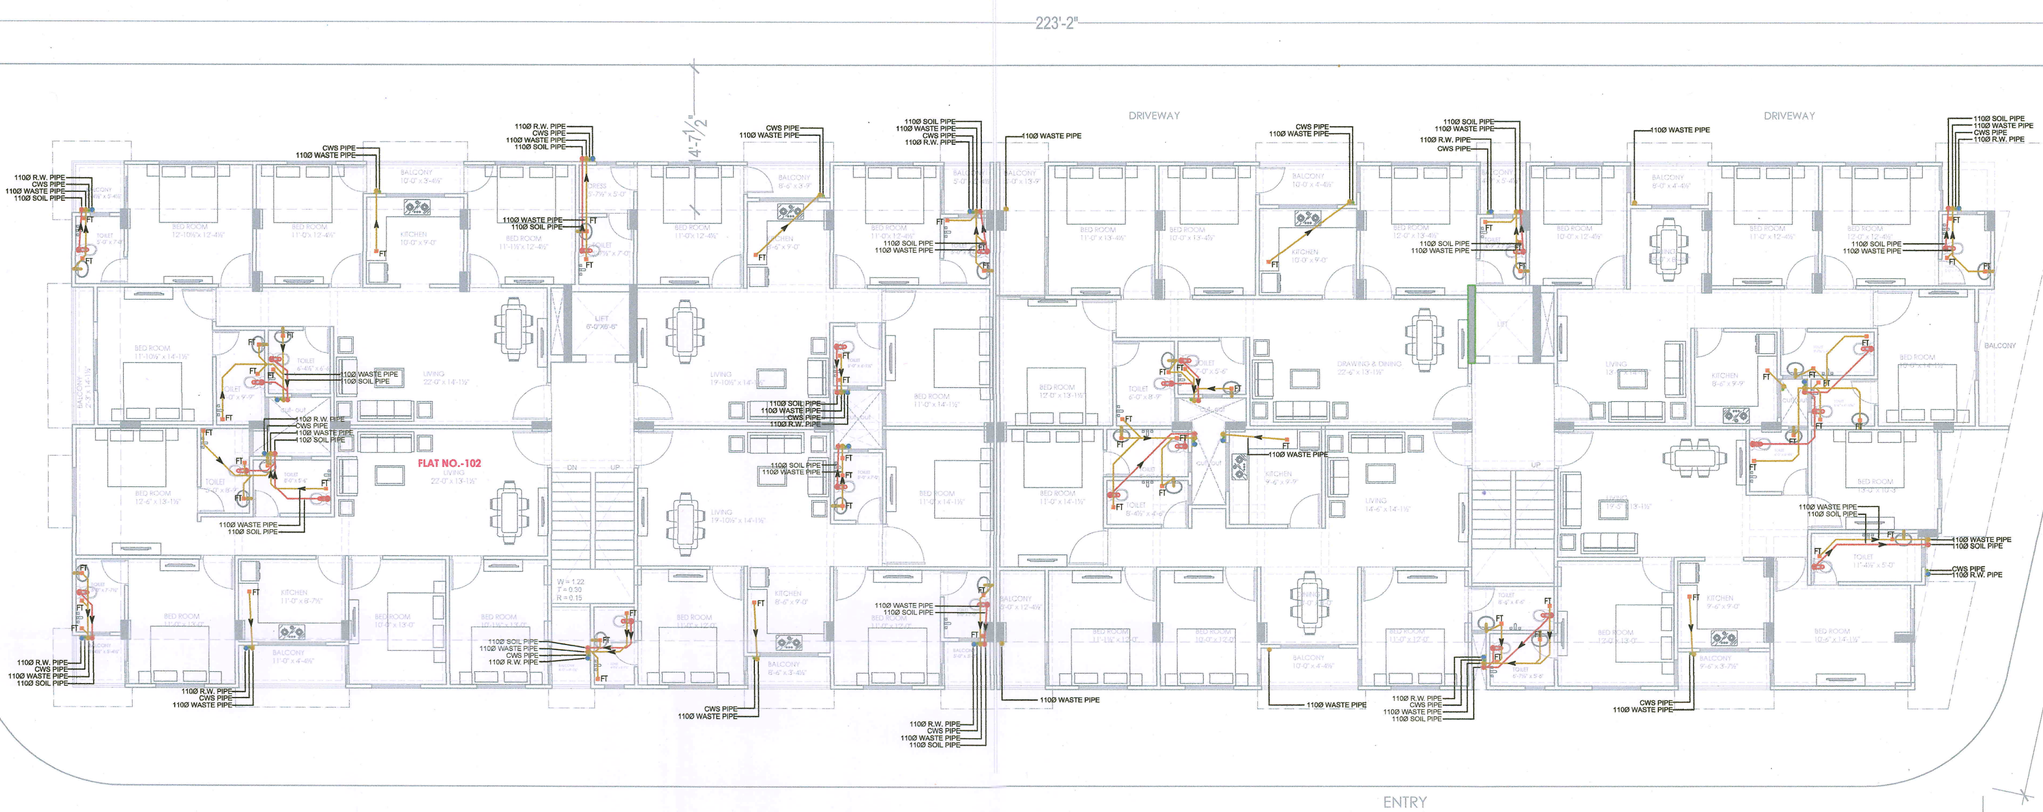

LEGEND:-

①	SOIL PIPE	
②	WASTE PIPE	
③	VENT PIPE	
④	COLD WATER SUPPLY (CWS)	
⑤	HOT WATER SUPPLY (HWS)	
	RAIN WATER PIPE	
SW	SEWER LINE - EXTERNAL	
RW	STORM WATER DRAINAGE PIPE	
	SEWERAGE MANHOLE	M.H.
	STORM WATER MANHOLE	M.H.
GT	GULLY TRAP	
BV	BALL VALVE	
FT	FLOOR TRAP	
FD	FLOOR FLOOR DRAIN	
	RAIN WATER COLLECTION CHAMBER 450X450MM	
	KHURRA	

PROJECT NAME:-
ROYAL REGALIYA

DEVELOPER NAME:-
VINAYAK BUILDCOM

ARCHITECTS :
4 INSIDE
ARCHITECTURE N INTERIORS
Plot no. 72, S.P. Marg , C- Scheme
jaipur, rajasthan, India
cont: +91 9950595991 , 91 9982812777
e.mail: jeets.arch@gmail.com

DATE	REVISION DESCRIPTION

GENERAL NOTES:
1. All dimension on this drawing are in MKS System.Only written dimensions are to be followed. scaling should not be stated.
2. All measurements must be checked and verified by the contractors prior to execution of work at Site.this.
3. This drawing is to be read in conjunction with all relevant structural, services & planning drawings.
4. Architectural drawings are to be followed for the location of all structural members & masonry walls. for types & reinforcement details of structural members, relevant structural drawings must be referred.
5. Any discrepancies between architectural, structural and services drawings must be brought to the notice of the architects immediately & prior to execution at site. Co-ordination with services such as hvac, plumbing & electrical, etc. is the responsibility of the contractor.
6. All walls are to be constructed in alignment with the columns as indicated on the plan, irrespective of the position as calculated with the dimensioning.
7. For details, refer relevant large scale detail dgs. as indicated.

PROJECT:
PROPOSED RESIDENTIAL BUILDING ON P. NO.- 16, 17, 18, 19 & 20
SCHEME- SUKHIJA VIHAR -C, JAIPUR

NAME OF DRAWING:
TYPICAL FLOOR (WATER SUPPLY, RAINWATER, SANITATION & COMMON PLUMBING) DRAWING

DRAWING: WORKING DRAWING	NORTH:
PROJECT NO.	DATE: 29, Jan.- 2024
SCALE: NTS	REV NO. R-0
DRAWING NO. A-01	

M/s VINAYAK BUILDCOM
PARTNER

Er. SANJEET SHARMA
B.E (Electrical)

TYPICAL FLOOR (WATER SUPPLY, RAINWATER, SANITATION & COMMON PLUMBING) DRAWING

PRODUCED BY AN AUTODESK EDUCATIONAL PRODUCT

PRODUCED BY AN AUTODESK EDUCATIONAL PRODUCT

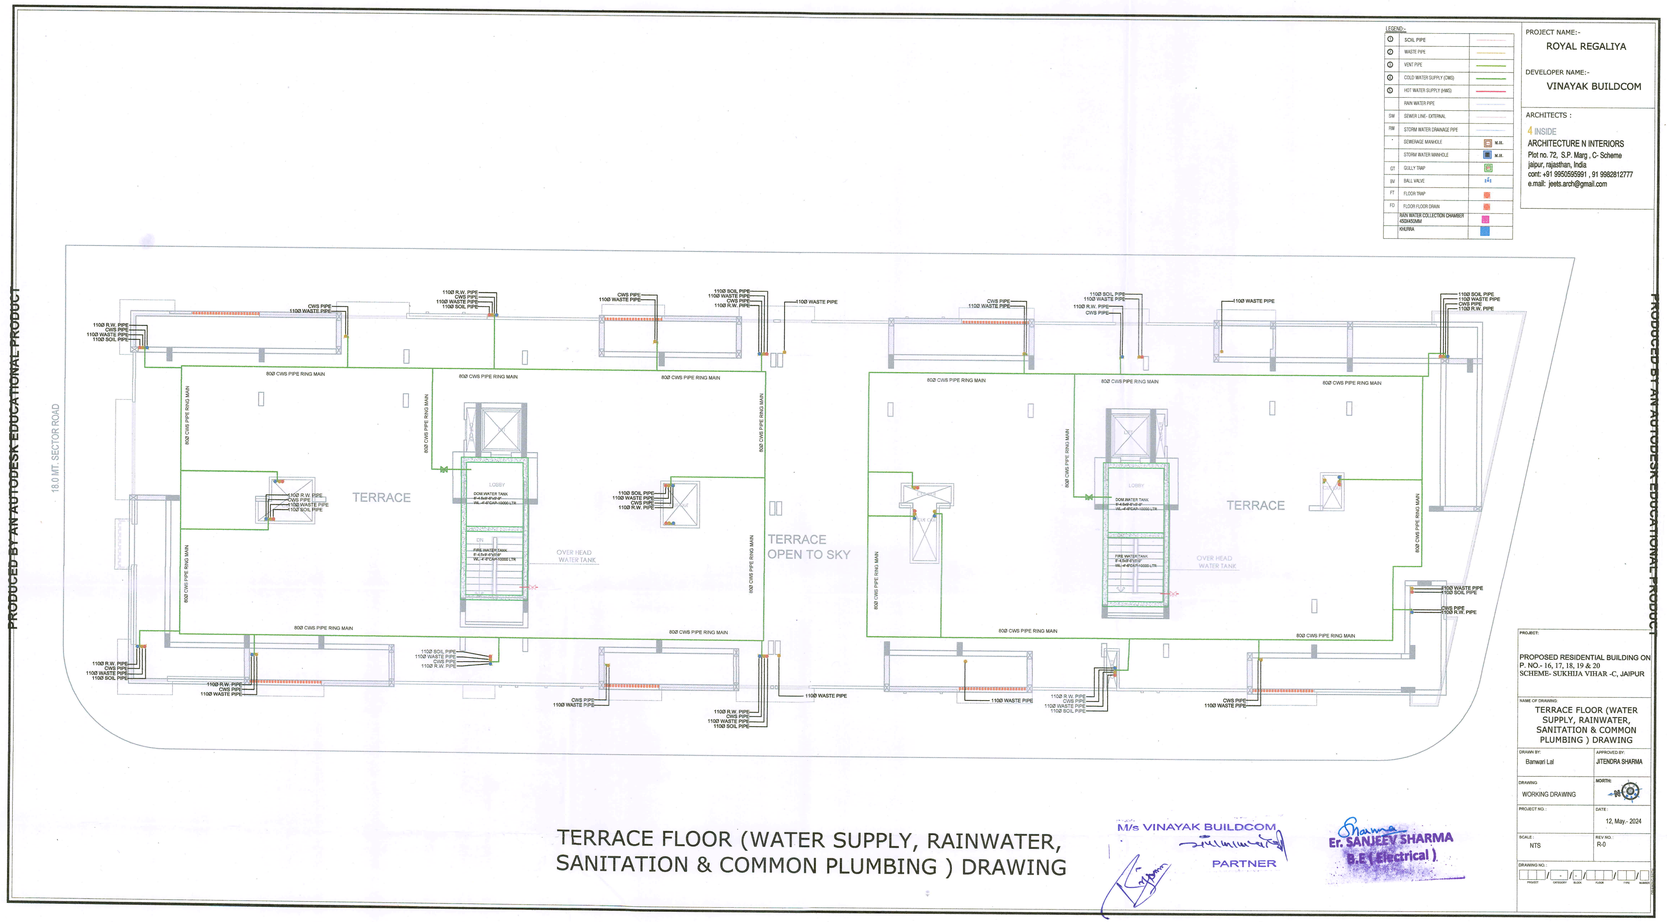

TERRACE FLOOR (WATER SUPPLY, RAINWATER, SANITATION & COMMON PLUMBING) DRAWING

M/s VINAYAK BUILDCOM
PARTNER

Er. SANJEEV SHARMA
B.E (Electrical)

PRODUCED BY AN AUTODESK EDUCATIONAL PRODUCT

PRODUCED BY AN AUTODESK EDUCATIONAL PRODUCT

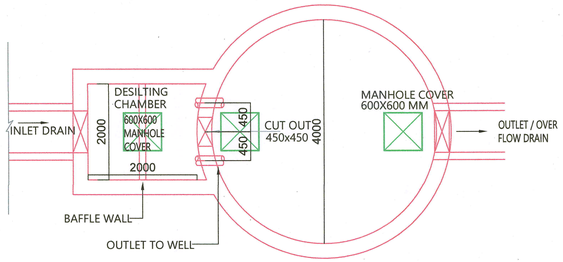

PLAN

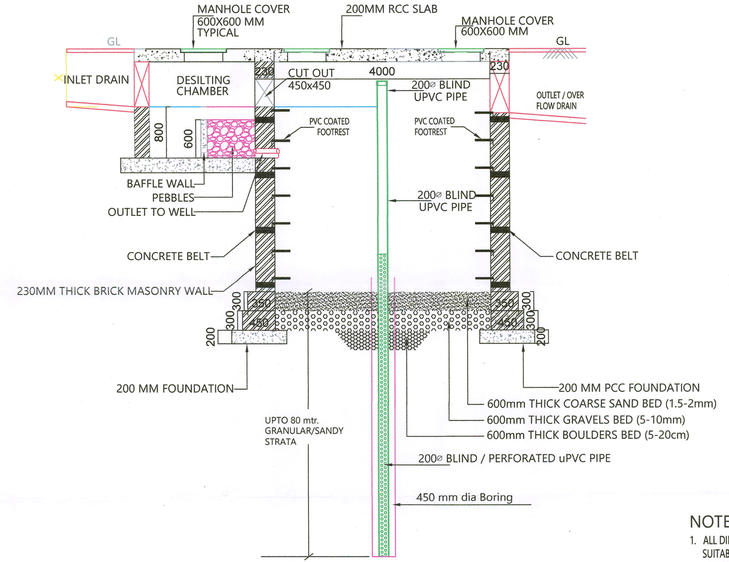

RAIN WATER HARVESTING/ RECHARGING

NOTES:

1. ALL DIMENSIONS ARE IN MM. AND INDICATIVE ONLY. SUITABLE AMENDMENTS MAY BE DONE AS PER ACTUAL SITE CONDITIONS.
2. THE DIMENSION OF STRUCTURAL ELEMENTS (FOUNDATION, WALL, SLAB ETC.) ARE ONLY INDICATIVE. THESE SHALL BE AS PER STRUCTURAL DRAWINGS.
3. THE DIMENSION 'X' SHALL BE CALCULATED ON THE BASIS OF INVERT OF UPSTREAM DRAIN

PROJECT NAME:-
ROYAL REGALIYA

DEVELOPER NAME:-
VINAYAK BUILDCOM

ARCHITECTS :
4 INSIDE
ARCHITECTURE N INTERIORS
Plot no. 72, S.P. Marg , C- Scheme
jaipur, rajasthan, India
cont: +91 9950595991 , 91 9982812777
e.mail: jeets.arch@gmail.com

M/s VINAYAK BUILDCOM
PARTNER

Er. SANJEEV SHARMA
B.E (Electrical)

PROJECT:
PROPOSED RESIDENTIAL BUILDING ON P. NO.- 16, 17, 18, 19 & 20 SCHEME- SUKHIJA VIHAR -C, JAIPUR

NAME OF DRAWING:
RAIN WATER HARVESTING/ RECHARGING

DRAWN BY:	APPROVED BY:
Banwari Lal	JITENDRA SHARMA
DRAWING: WORKING DRAWING	NORTH:
PROJECT NO. :	DATE : 12, May - 2024
SCALE : NTS	REV NO. : R-0

DRAWING NO. :

PRODUCED BY AN AUTODESK EDUCATIONAL PRODUCT
PRODUCED BY AN AUTODESK EDUCATIONAL PRODUCT
PRODUCED BY AN AUTODESK EDUCATIONAL PRODUCT