198'-3" [60.43]

129' [39.32]

139'-6" [42.52]

111'-6" [33.99]

106' [32.31]

OTHER'S LAND

RAMP DN FROM DRIVE WAY

RAMP UP TO DRIVE WAY

RAMP SLOPE 1:8

RAMP SLOPE 1:8

LVL. -3.05

DRIVE - WAY

LIFT 2.73X1.73

LIFT 2.73X2.00

LOBBY

UP

R.=150 T.=300

ELE SHAFT

FHC

∅50MM RECYCLE WATER SUPPLY LINE VERTICAL UP TO TERRACE O.H.RECYCLE WATER TANK DROP LINE

∅65MM WATER SUPPLY LINE VERTICAL UP TO TERRACE O.H.RAW WATER TANK DROP LINE

∅65MM BASEMENT FLOOR ROOF CEILING SUSPENDED RECYCLE WATER SUPPLY LINE FROM STP PLANT ROOM TO O.H.RECYCLE WATER TANK

∅65MM BASEMENT FLOOR ROOF CEILING SUSPENDED WATER SUPPLY MAIN LINE FROM U.G.WATER TANK PUMP TO SUPPLY O.H.RAW WATER TANK

STP

PUMP ROOM

UG WATER TANK

VIPUL AGARWAL
M.E.P. CONSULTANT
B.E. ELECTRICAL

PROJECT:- PROPOSED RESIDENTIAL BUILDING AT KH. 721/1,721,722,742,742/1,743/1, 743,744 , VILLAGE-JAISINGHPURA, TEH.- SANGANER, JAIPUR	SCALE:- 1:100 DATE:- 17-11-2025	NORTH:- N W E S	PROMOTER NAME:- ARD BUILDHOME PVT.LTD. PROJECT NAME - VANTARA LL DRAWING TITLE -: UGWT TO OHT FILLING LINE ROUTE PLAN	ARCHITECT:- Space Edge Architects B-6, GANESH KRIPA, MOTI MARG, BAPU NAGAR JAIPUR - 302015. TEL. 9314510603, 0141-4062903	SERVICES CONSULTANT: ASHI ASSOCIATES F 9 / 440 , Keshav Marg Chitrakut Scheme,Jaipur PH:91-0-93146-10438 ,0141-2440946 Mail:vipul8599@yahoo.com

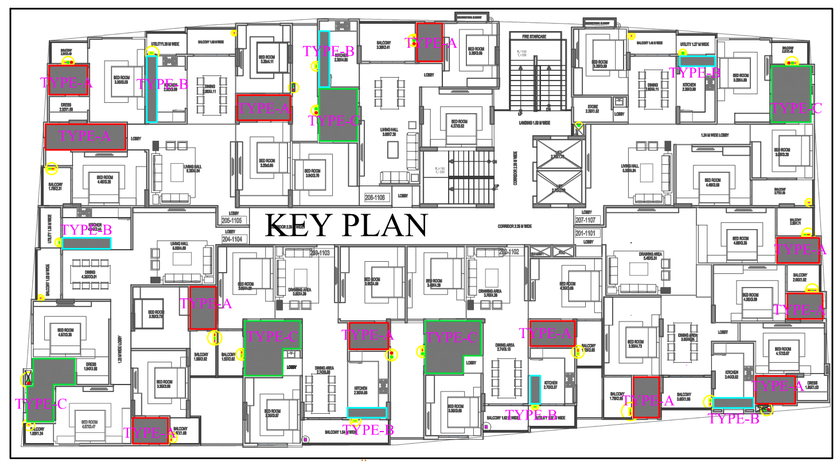

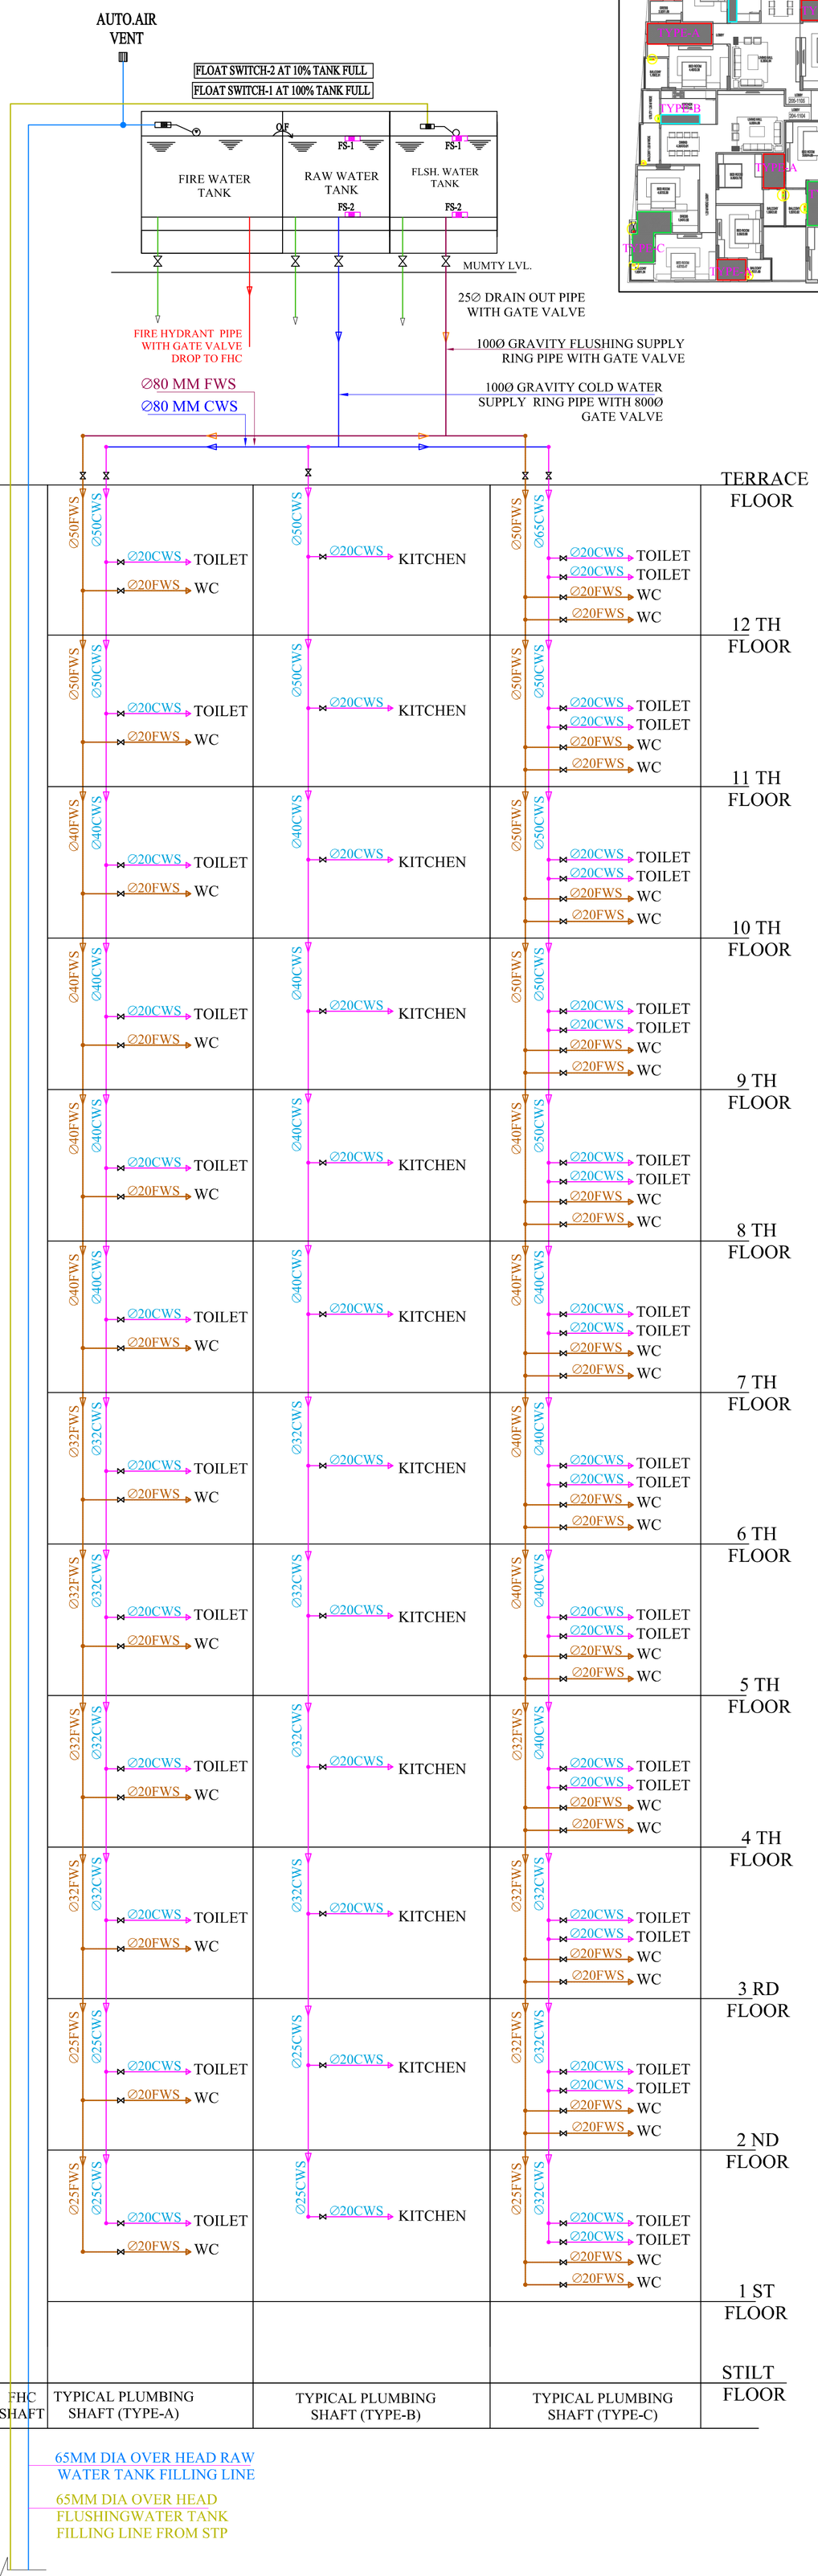

VIPUL AGARWAL
M.E.P. CONSULTANT
B.E. ELECTRICAL

PROJECT:- PROPOSED RESIDENTIAL BUILDING AT KH. 721/1,721,722,742,742/1,743/1, 743,744 , VILLAGE-JAISINGHPURA, TEH.- SANGANER, JAIPUR	SCALE:- 1:100 DATE:- 17-11-2025	NORTH:- N W E S	PROMOTER NAME:- ARD BUILDHOME PVT.LTD. PROJECT NAME - VANTARA LL DRAWING TITLE -: WATER SUPPLY SCHEMATIC DIAGRAM	ARCHITECT:- Space Edge Architects B-6, GANESH KRIPA, MOTI MARG, BAPU NAGAR JAIPUR - 302015. TEL. 9314510603, 0141-4062903	SERVICES CONSULTANT: ASHI ASSOCIATES F 9 / 440 , Keshav Marg Chitrakut Scheme,Jaipur PH:91-0-93146-10438 ,0141-2440946 Mail:vipul8599@yahoo.com

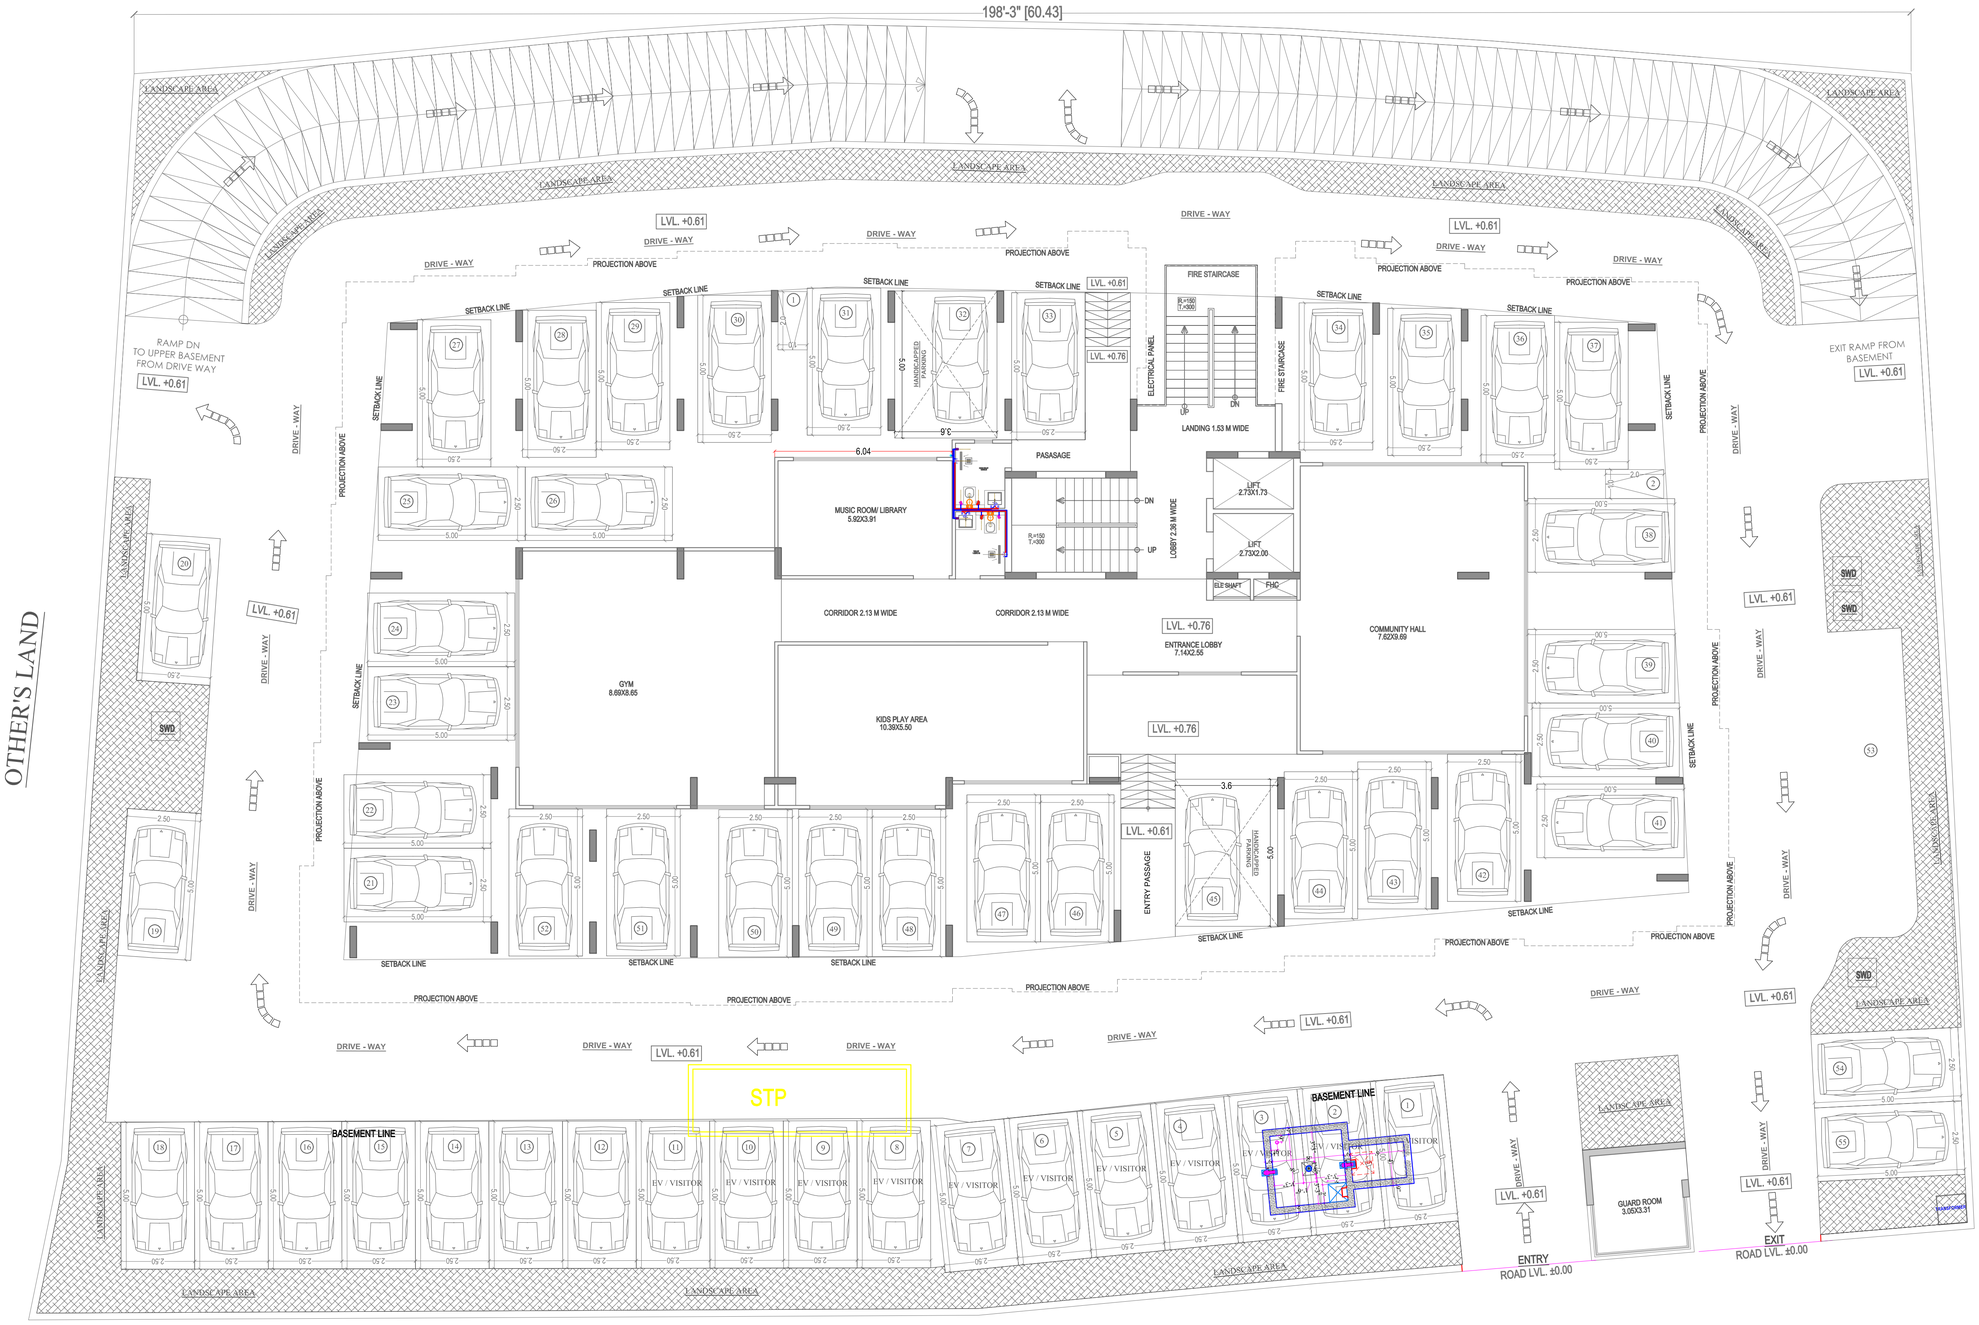

All Heights For Finish Floor Lvl	SYMBOL	SYMBOL	DESCRIPTION
+1000MM			Ø 20MM CWS PIPE THRU WALL CHASE TO SINK
			Ø 20MM HWS PIPE THRU WALL CHASE TO SINK
+1950MM	GYSER		Ø 20MM CWS PIPE THRU WALL CHASE TO GEYSER
			Ø 20MM HWS PIPE THRU WALL CHASE FROM GEYSER
+1500MM			Ø 20MM CWS PIPE THRU WALL CHASE TO AQUAGUARD
+450MM			Ø 20MM CWS PIPE THRU WALL CHASE TO BASIN ANGLE VALVE
+800MM			Ø 20MM HWS PIPE THRU WALL CHASE TO BASIN ANGLE VALVE
+2100MM			Ø 20MM CWS PIPE THRU WALL CHASE TO CONCELED STOP COCK
+300MM			Ø 20MM CWS PIPE THRU WALL CHASE TO FAUCET
+1000MM WALL MIXER DIVERTOR			Ø 20MM CWS PIPE THRU WALL CHASE TO WALL MIXER / DIVERTOR
+2025MM O.H.SHOWER			Ø 20MM HWS PIPE THRU WALL CHASE TO WALL MIXER / DIVERTOR
+600MM			Ø 20MM CWS PIPE THRU WALL CHASE TO TAP
+450MM			Ø 20MM CWS PIPE THRU WALL CHASE TO CISTERN ANGLE VALVE
+1000MM	AS PER/ARCHI.		SOAP DISH
+1500MM	AS PER/ARCHI.		TOWEL RAIL
+450MM	AS PER/ARCHI.		PAPER HOLDER
			COLD WATER SUPPLY LINE
			HOT WATER SUPPLY LINE
			FLUSHING WATER SUPPLY LINE

VIPUL AGARWAL
M.E.P. CONSULTANT
B.E. ELECTRICAL

PROJECT:-
PROPOSED RESIDENTIAL BUILDING AT
KH. 721/1,721,722,742,742/1,743/1, 743,744 ,
VILLAGE-JAISINGHPURA,
TEH.- SANGANER, JAIPUR

SCALE:- 1:100

DATE:- 17-11-2025

NORTH:- N W E S

PROMOTER NAME:- ARD BUILDHOME PVT.LTD.

PROJECT NAME - VANTARA LL

DRAWING TITLE -: STILT FLOOR COMMON TOILET PLUMBING PLAN

ARCHITECT:-
space edge Architects
B-6, GANESH KRIPA, MOTI MARG,
BAPU NAGAR JAIPUR - 302015.
TEL. 9314510603, 0141-4062903

SERVICES CONSULTANT:
ASHI ASSOCIATES
F 9 / 440 , Keshav Marg Chitrakut Scheme,Jaipur
PH:91-0-93146-10438 ,0141-2440946 Mail:vipul8599@yahoo.com