TYPICAL (1st to 4th & 7th) FLOOR PLAN

	PLUMBING LEGEND
1	110 OD uPVC SOIL & VENT PIPE
2	110 OD uPVC WASTE & VENT PIPE
3	75Ø VENT PIPE
4	110 OD uPVC RAIN WATER PIPE
5	DWS DN TAKE PIPE FROM O.H.T. (STILT TO 6th FLOOR)
6	DWS DN TAKE PIPE FROM O.H.T. (TOP 3 FLOOR)
7	DWS RISER PIPE
FD=FLOOR DRAIN	
FT=FLOOR TRAP	
WASH BASIN TO FLOOR TRAP 40 OD uPVC WASTE PIPE	
WC TO MAIN STACK 110 OD SOIL PIPE	
FT TO MAIN STACK 110 OD WASTE PIPE	
FD TO FT 63 OD WASTE PIPE	
DWS-DOMESTIC WATER SUPPLY	

CLIENT:-

KGK Projects India Pvt.Ltd.
D-44A, BHAGAT SINGH MARG, C-SCHEME
JAIPUR-302017 (Rajasthan)

ARCHITECT:-

Tushar Sogani Designs Pvt. Ltd.
architects 'n' designers
Studio :- 400, F-72, "SURYODAY", Subhash Marg,
Bagadiya Bhawan, C-Scheme, Jaipur-302001
TEL: +91-141-4004560, 4004537
email: studio@tsdplarch.com
website : www.tsdplarch.com

THIS DRAWING IS THE PROPERTY OF Tushar Sogani Designs Pvt.Ltd.
IT SHALL NOT BE COPIED OR USED WITHOUT THEIR WRITTEN PERMISSION OR MADE KNOWN TO A THIRD PARTY.
THE INFORMATION IS ISSUED ON THE UNDERSTANDING THAT NO PART THERE OF SHALL BE DUPLICATED FOR THE PURPOSE OTHER THAN THE EXPRESSED PURPOSE.

Project Management Consultant:-

KGK Infrastructure (India) Pvt.Ltd.
D-44, SUBHASH MARG, C-SCHEME,
Jaipur-302017 (Rajasthan)

MEP CONSULTANTS:-

Innovative Consulting Engineers
G-79/3, 2nd Floor, Sarita Vihar-Kalindi Kunj Road,
New Delhi-110025
TEL: 011- 26941605
email : innovative.mep@gmail.com

STRUCTURAL CONSULTANTS:-

Prime Tech Design Consultants
B-1, ASHOK VIHAR, NEAR SECTOR- 11,
MALVIYA NAGAR, JAIPUR-17
M:+91- 94142 97788
email : ptdcjaipur@gmail.com

S.No	DATE	REVISION DESCRIPTION	S.No	DATE	ISSUED TO
04.			04.		
03.			03.		
02.			02.		
01.			01.		

G79/3, 2nd Floor
Sarita Vihar-Kalindi Kunj Main Road,
New Delhi-110025
Ph: 011-26941605
email :- innovative.mep@gmail.com

S.No	DATE	REVISION DESCRIPTION	S.No	DATE	ISSUED TO
04.			04.		
03.			03.		
02.			02.		
01.			01.		

PROJECT:-

'The OASIS'
At Plot No.- 1, 2, 25, 26 & 27
Scheme - Surya Vihar (Mahatma Gandhi)
Siddharth Nagar, Surya Vihar Colony
Tehsil - Sanganer, Jaipur

NAME OF DRAWING:-

WATER SUPPLY LAYOUT
1st-4th & 7th FLOOR PLAN

WORKING DRAWING	PROJECT No.:-
DATE:- 10-07-2015	DEALT BY:- RAJENDER
SCALE:- 1:125(A2)	CHECKED BY:- SAJJAD HASAN
REV No.:- R-00	APPROVED BY:
NOTES:-	NORTH:-

DRAWING No.:- WS-4

PATH:-

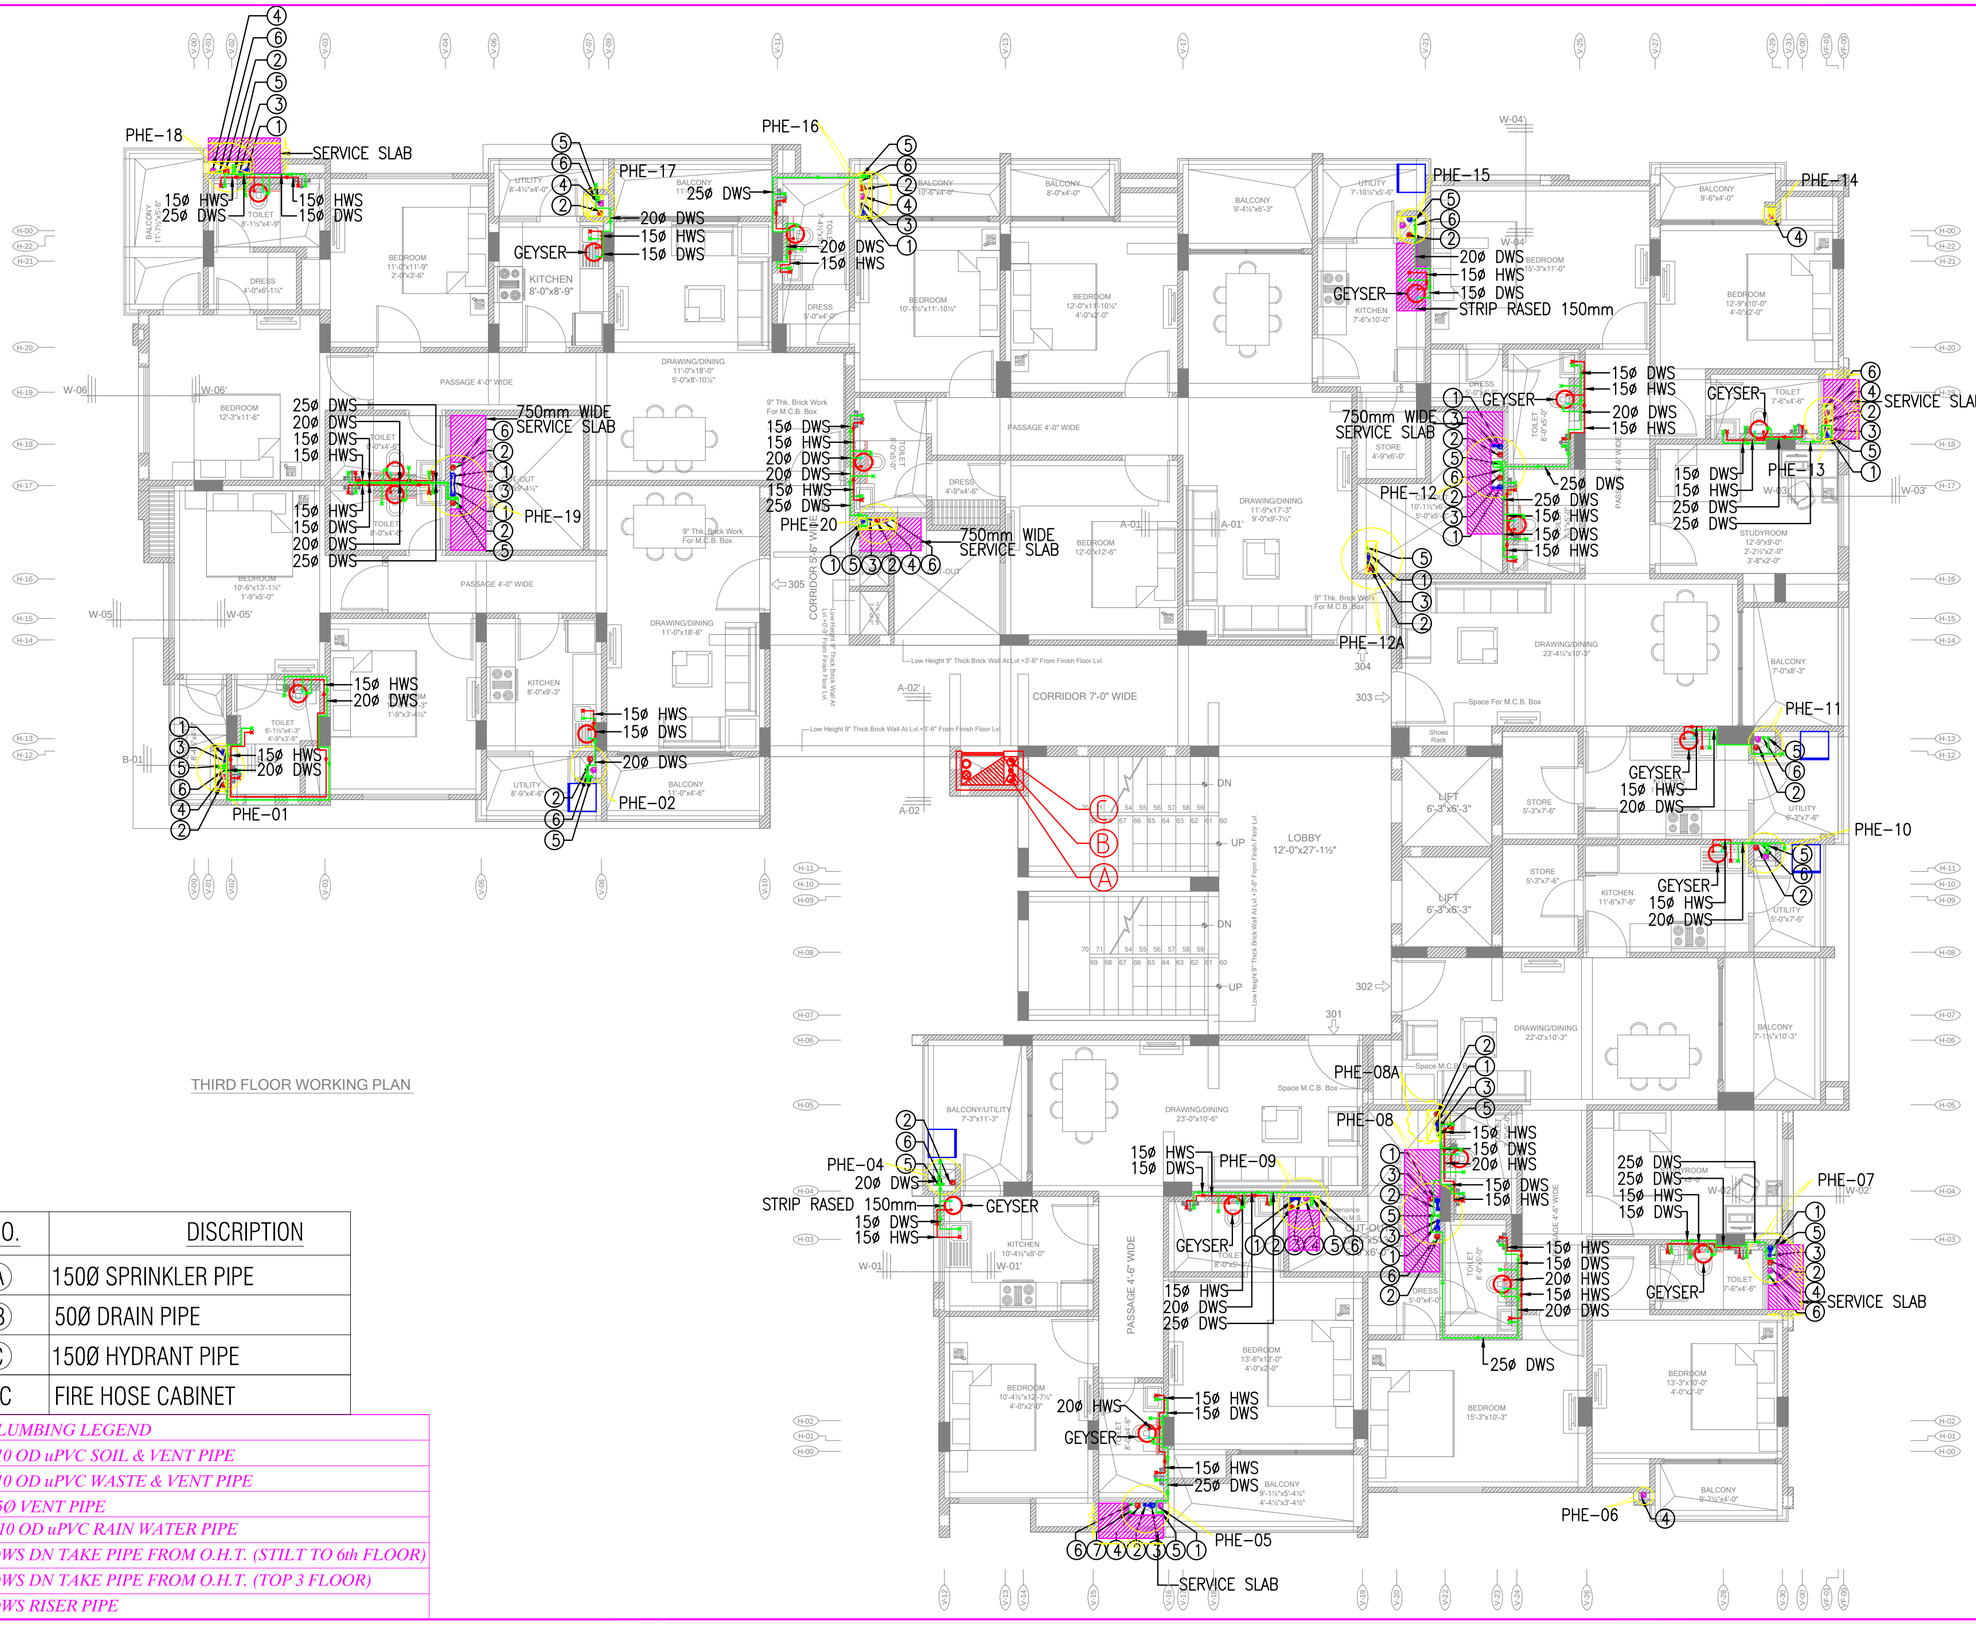

THIRD FLOOR WORKING PLAN

S.NO.	DISCRIPTION
Ⓐ	150Ø SPRINKLER PIPE
Ⓑ	50Ø DRAIN PIPE
Ⓒ	150Ø HYDRANT PIPE
FHC	FIRE HOSE CABINET

	PLUMBING LEGEND
1	*110 OD uPVC SOIL & VENT PIPE*
2	*110 OD uPVC WASTE & VENT PIPE*
3	*75Ø VENT PIPE*
4	*110 OD uPVC RAIN WATER PIPE*
5	*DWS DN TAKE PIPE FROM O.H.T. (STILT TO 6th FLOOR)*
6	*DWS DN TAKE PIPE FROM O.H.T. (TOP 3 FLOOR)*
7	*DWS RISER PIPE*

CLIENT:-

KGK Projects India Pvt.Ltd.
D-44A, BHAGAT SINGH MARG, C-SCHEME
JAIPUR-302017 (Rajasthan)

ARCHITECT:-

Tushar Sogani Designs Pvt. Ltd.
architects 'n' designers
Studio :- 400, F-72, "SURYODAY", Subhash Marg,
Bagadiya Bhawan, C-Scheme, Jaipur-302001
TEL: +91-141-4004560, 4004537
email: studio@tsdplarch.com
website : www.tsdplarch.com

THIS DRAWING IS THE PROPERTY OF Tushar Sogani Designs Pvt.Ltd.
IT SHALL NOT BE COPIED OR USED WITHOUT THEIR WRITTEN PERMISSION OR MADE KNOWN TO A THIRD PARTY.
THE INFORMATION IS ISSUED ON THE UNDERSTANDING THAT NO PART THERE OF SHALL BE DUPLICATED FOR THE PURPOSE OTHER THAN THE EXPRESSED PURPOSE.

Project Management Consultant:-

KGK Infrastructure (India) Pvt.Ltd.
D-44, SUBHASH MARG, C-SCHEME,
Jaipur-302017 (Rajasthan)

MEP CONSULTANTS:-

Innovative Consulting Engineers
G-79/3, 2nd Floor, Sarita Vihar-Kalindi Kunj Road,
New Delhi-110025
TEL: 011- 26941605
email : innovative.mep@gmail.com

STRUCTURAL CONSULTANTS:-

Prime Tech Design Consultants
B-1, ASHOK VIHAR, NEAR SECTOR- 11,
MALVIYA NAGAR, JAIPUR-17
M:+91- 94142 97788
email : ptdcjaipur@gmail.com

S.No.	DATE	REVISION DESCRIPTION	S.No.	DATE	ISSUED TO
04.			04.		
03.			03.		
02.			02.		
01.			01.		

S.No.	DATE	REVISION DESCRIPTION	S.No.	DATE	ISSUED TO
04.			04.		
03.			03.		
02.			02.		
01.			01.		

PROJECT:-

'The OASIS'
At Plot No.- 1, 2, 25, 26 & 27
Scheme - Surya Vihar (Mahatma Gandhi)
Siddharth Nagar, Surya Vihar Colony
Tehsil - Sanganer, Jaipur

NAME OF DRAWING:-

WATER SUPPLY LAYOUT
THIRD FLOOR PLAN

WORKING DRAWING	PROJECT No.:-
DATE:- 03-03-2016	DEALT BY:- RAJENDER
SCALE:-	CHECKED BY: SAJJAD HASAN
REV No.:- R-00	APPROVED BY:
NOTES:-	NORTH:- N

DRAWING No.:- WS-04

PATH:-

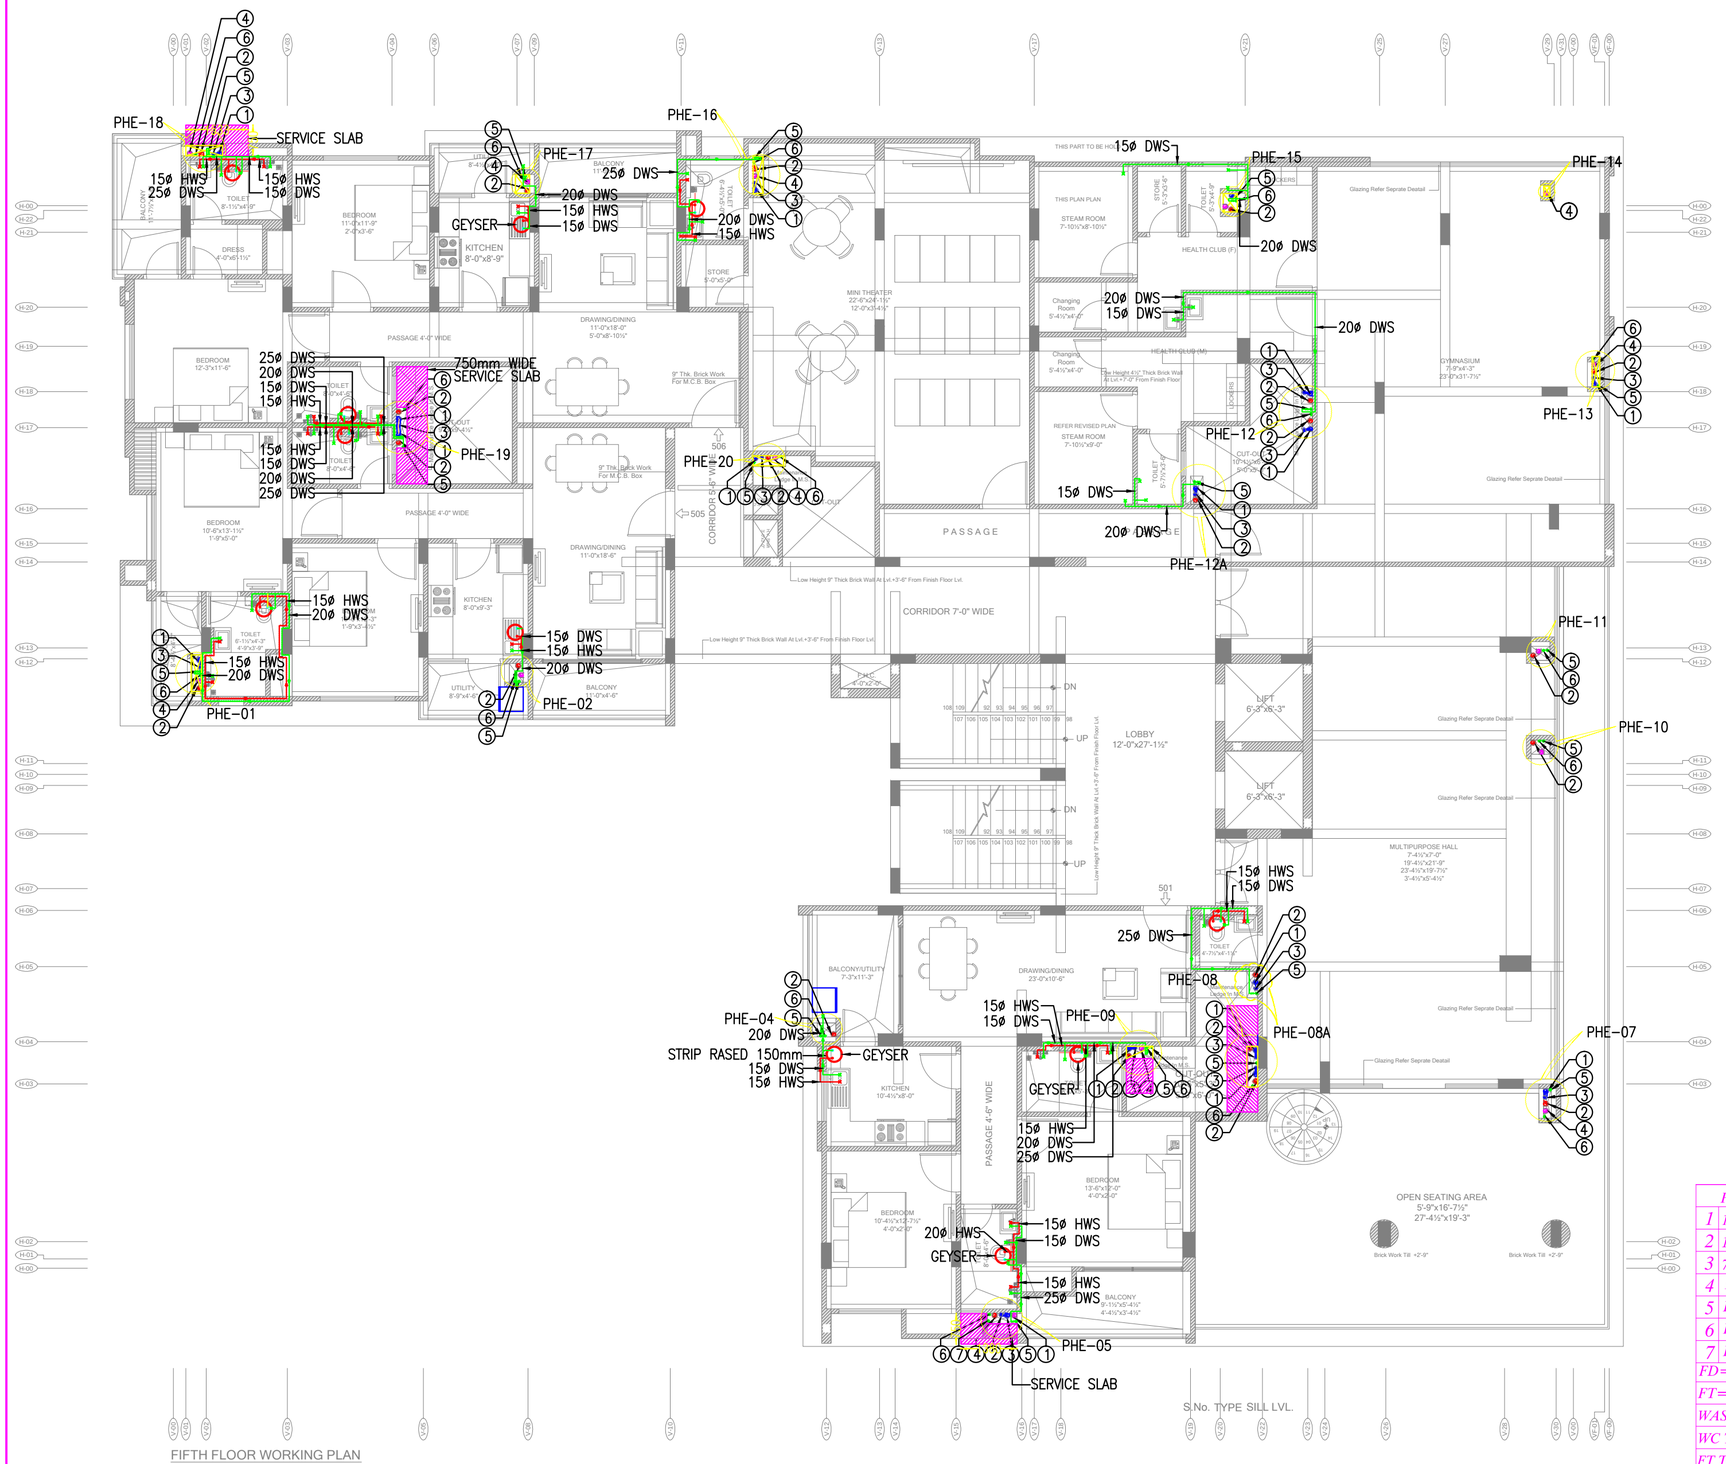

FIFTH FLOOR WORKING PLAN

S.No. TYPE SILL LVL.

	PLUMBING LEGEND
1	110 OD uPVC SOIL & VENT PIPE
2	110 OD uPVC WASTE & VENT PIPE
3	75Ø VENT PIPE
4	110 OD uPVC RAIN WATER PIPE
5	DWS DN TAKE PIPE FROM O.H.T. (STILT TO 6th FLOOR)
6	DWS DN TAKE PIPE FROM O.H.T. (TOP 3 FLOOR)
7	DWS RISER PIPE
FD=FLOOR DRAIN	
FT=FLOOR TRAP	
WASH BASIN TO FLOOR TRAP 40 OD uPVC WASTE PIPE	
WC TO MAIN STACK 110 OD SOIL PIPE	
FT TO MAIN STACK 110 OD WASTE PIPE	
FD TO FT 63 OD WASTE PIPE	
DWS-DOMESTIC WATER SUPPLY	

CLIENT:-

KGK Projects India Pvt.Ltd.
D-44A, BHAGAT SINGH MARG, C-SCHEME
JAIPUR-302017 (Rajasthan)

ARCHITECT:-

Tushar Sogani Designs Pvt. Ltd.
architects 'n' designers
Studio :- 400, F-72, "SURYODAY", Subhash Marg,
Bagadiya Bhawan, C-Scheme, Jaipur-302001
TEL: +91-141-4004560, 4004537
email: studio@tsdplarch.com
website : www.tsdplarch.com

THIS DRAWING IS THE PROPERTY OF Tushar Sogani Designs Pvt.Ltd.
IT SHALL NOT BE COPIED OR USED WITHOUT THEIR WRITTEN PERMISSION OR MADE KNOWN TO A THIRD PARTY.
THE INFORMATION IS ISSUED ON THE UNDERSTANDING THAT NO PART THERE OF SHALL BE DUPLICATED FOR THE PURPOSE OTHER THAN THE EXPRESSED PURPOSE.

Project Management Consultant:-

KGK Infrastructure (India) Pvt.Ltd.
D-44, SUBHASH MARG, C-SCHEME,
Jaipur-302017 (Rajasthan)

MEP CONSULTANTS:-

Innovative Consulting Engineers
G-79/3, 2nd Floor, Sarita Vihar-Kalindi Kunj Road,
New Delhi-110025
TEL: 011- 26941605
email : innovative.mep@gmail.com

STRUCTURAL CONSULTANTS:-

Prime Tech Design Consultants
B-1, ASHOK VIHAR, NEAR SECTOR- 11,
MALVIYA NAGAR, JAIPUR-17
M:+91- 94142 97788
email : ptdcjaipur@gmail.com

S.No.	DATE	REVISION DESCRIPTION	S.No.	DATE	ISSUED TO
04.			04.		
03.			03.		
02.			02.		
01.			01.		

S.No.	DATE	REVISION DESCRIPTION	S.No.	DATE	ISSUED TO
04.			04.		
03.			03.		
02.			02.		
01.			01.		

PROJECT:-

'The OASIS'
At Plot No.- 1, 2, 25, 26 & 27
Scheme - Surya Vihar (Mahatma Gandhi)
Siddharth Nagar, Surya Vihar Colony
Tehsil - Sanganer, Jaipur

NAME OF DRAWING:-

WATER SUPPLY LAYOUT
5th FLOOR PLAN

WORKING DRAWING	PROJECT No.:-
DATE:- 02-12-2015	DEALT BY:- RAJENDER
SCALE:- 1:100(A2)	CHECKED BY:- SAJJAD HASAN
REV No.:- R-00	APPROVED BY:
NOTES:-	NORTH:-
DRAWING No.:- WS-08	
PATH:-	

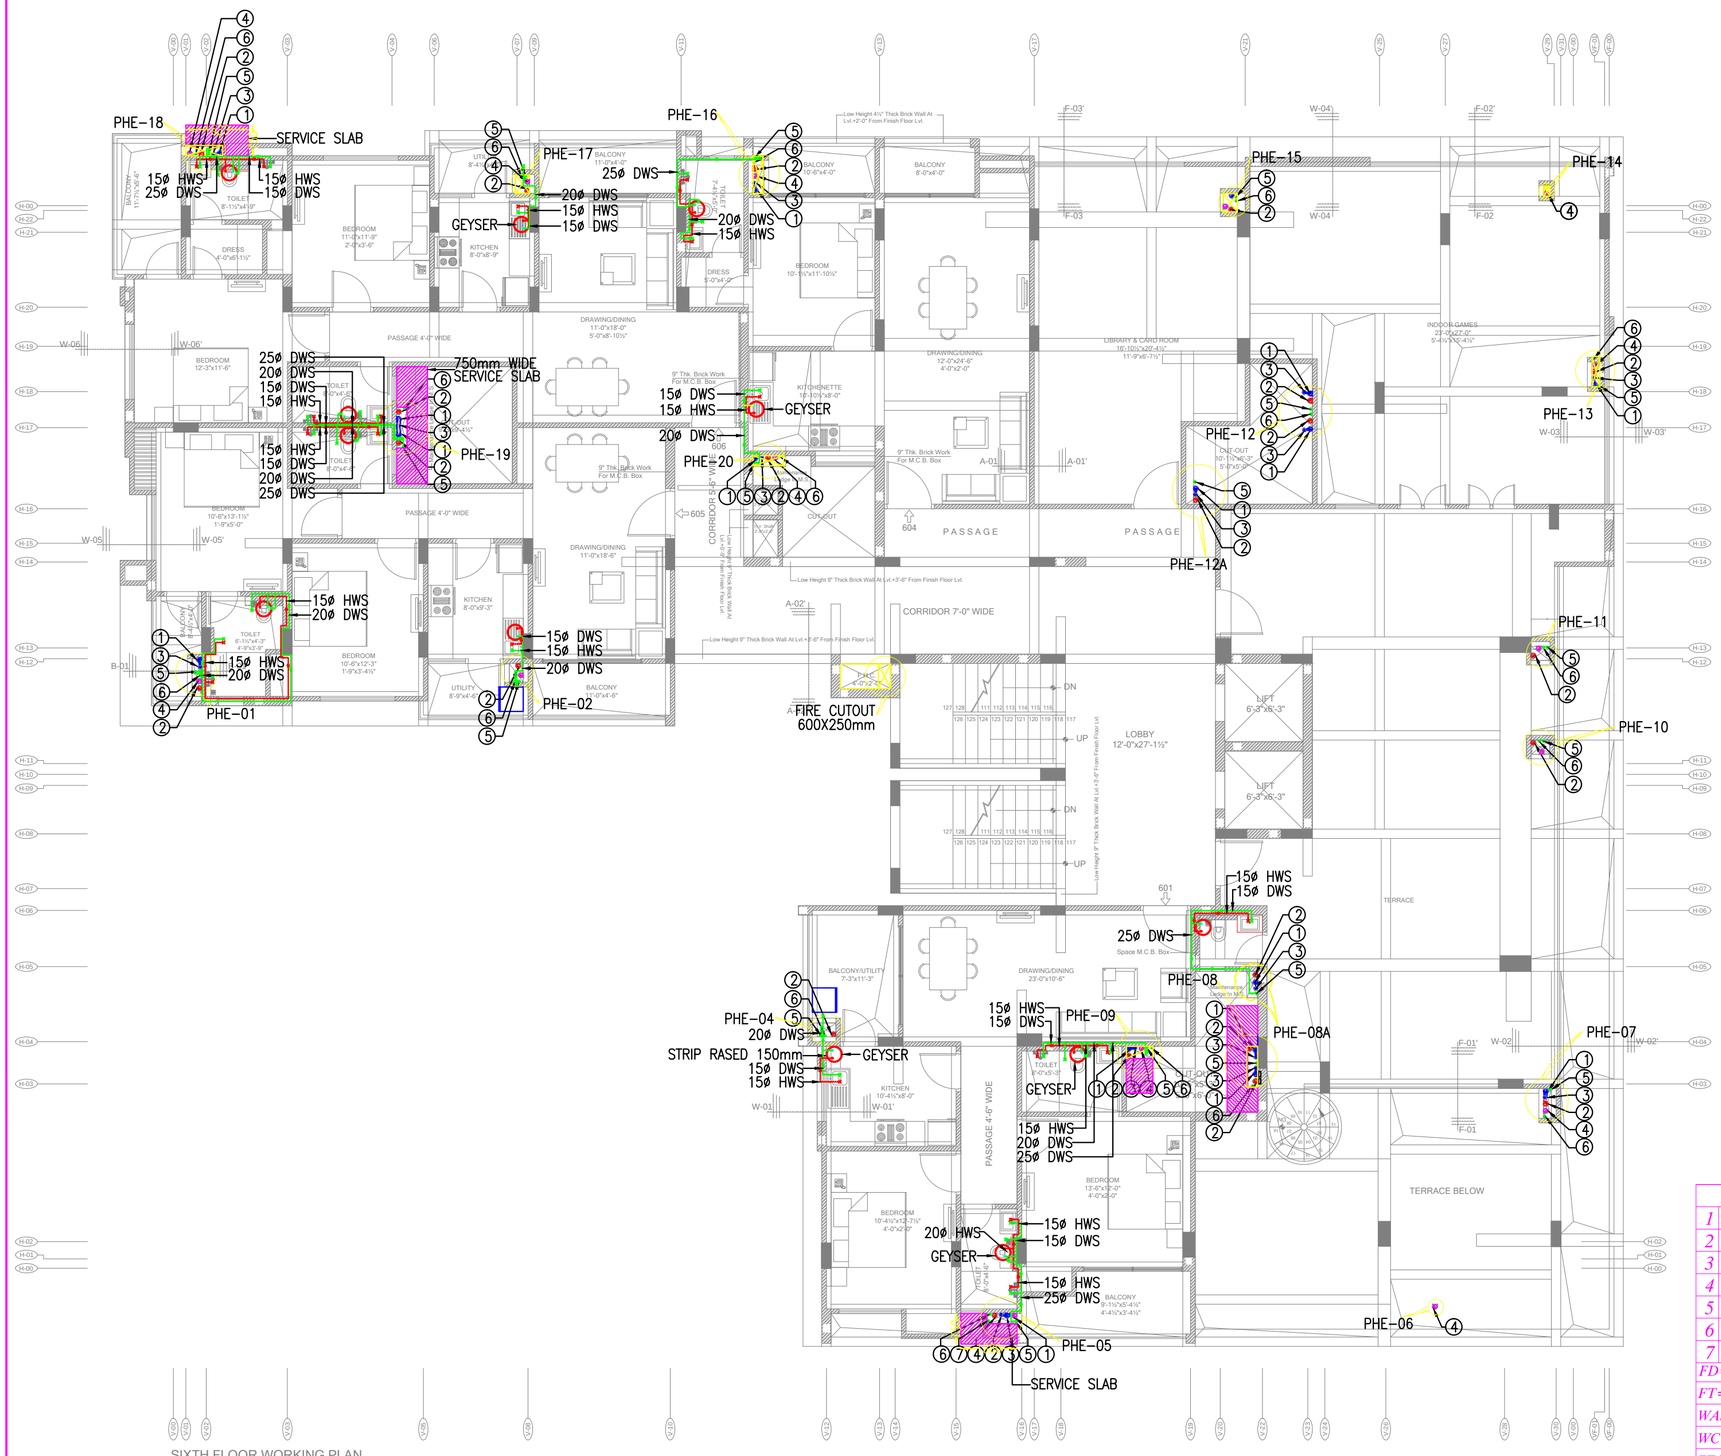

SIXTH FLOOR WORKING PLAN

PLUMBING LEGEND	
1	110 OD uPVC SOIL & VENT PIPE
2	110 OD uPVC WASTE & VENT PIPE
3	75Ø VENT PIPE
4	110 OD uPVC RAIN WATER PIPE
5	DWS DN TAKE PIPE FROM O.H.T. (STILT TO 6th FLOOR)
6	DWS DN TAKE PIPE FROM O.H.T. (TOP 3 FLOOR)
7	DWS RISER PIPE
FD=FLOOR DRAIN	
FT=FLOOR TRAP	
WASH BASIN TO FLOOR TRAP 40 OD uPVC WASTE PIPE	
WC TO MAIN STACK 110 OD SOIL PIPE	
FT TO MAIN STACK 110 OD WASTE PIPE	
FD TO FT 63 OD WASTE PIPE	

CLIENT:-

KGK Projects India Pvt.Ltd.
D-44A, BHAGAT SINGH MARG, C-SCHEME
JAIPUR-302017 (Rajasthan)

ARCHITECT:-

Tushar Sogani Designs Pvt. Ltd.
architects 'n' designers
Studio :- 400, F-72, "SURYODAY", Subhash Marg,
Bagadiya Bhawan, C-Scheme, Jaipur-302001
TEL: +91-141-4004560, 4004537
email: studio@tsdplarch.com
website : www.tsdplarch.com

THIS DRAWING IS THE PROPERTY OF Tushar Sogani Designs Pvt.Ltd.
IT SHALL NOT BE COPIED OR USED WITHOUT THEIR WRITTEN PERMISSION OR MADE KNOWN TO A THIRD PARTY.
THE INFORMATION IS ISSUED ON THE UNDERSTANDING THAT NO PART THERE OF SHALL BE DUPLICATED FOR THE PURPOSE OTHER THAN THE EXPRESSED PURPOSE.

Project Management Consultant:-

KGK Infrastructure (India) Pvt.Ltd.
D-44, SUBHASH MARG, C-SCHEME,
Jaipur-302017 (Rajasthan)

MEP CONSULTANTS:-

Innovative Consulting Engineers
G-79/3, 2nd Floor, Sarita Vihar-Kalindi Kunj Road,
New Delhi-110025
TEL: 011- 26941605
email : innovative.mep@gmail.com

STRUCTURAL CONSULTANTS:-

Prime Tech Design Consultants
B-1, ASHOK VIHAR, NEAR SECTOR- 11,
MALVIYA NAGAR, JAIPUR-17
M:+91- 94142 97788
email : ptdcjaipur@gmail.com

SI.No.	DATE	REVISION DESCRIPTION	SI.No.	DATE	ISSUED TO
04.			04.		
03.			03.		
02.			02.		
01.			01.		

SI.No.	DATE	REVISION DESCRIPTION	SI.No.	DATE	ISSUED TO
04.			04.		
03.			03.		
02.			02.		
01.			01.		

PROJECT:-

'The OASIS'
At Plot No.- 1, 2, 25, 26 & 27
Scheme - Surya Vihar (Mahatma Gandhi)
Siddharth Nagar, Surya Vihar Colony
Tehsil - Sanganer, Jaipur

NAME OF DRAWING:-

WATER SUPPLY LAYOUT
6th FLOOR PLAN

WORKING DRAWING	PROJECT No.:-
DATE:- 03-03-2016	DEALT BY:- RAJENDER
SCALE:- 1:100(A2)	CHECKED BY:- SAJJAD HASAN
REV No.:- R-00	APPROVED BY:
NOTES:-	NORTH:-
DRAWING No.:- WS-09	
PATH:-	

PLUMBING LEGEND	
1	110 OD uPVC SOIL & VENT PIPE
2	110 OD uPVC WASTE & VENT PIPE
3	75Ø VENT PIPE
4	110 OD uPVC RAIN WATER PIPE
5	DWS DN TAKE PIPE FROM O.H.T. (STILT TO 6th FLOOR)
6	DWS DN TAKE PIPE FROM O.H.T. (TOP 3 FLOOR)
7	DWS RISER PIPE
FD=FLOOR DRAIN	
FT=FLOOR TRAP	
WASH BASIN TO FLOOR TRAP 40 OD uPVC WASTE PIPE	
WC TO MAIN STACK 110 OD SOIL PIPE	
FT TO MAIN STACK 110 OD WASTE PIPE	
FD TO FT 63 OD WASTE PIPE	
DWS-DOMESTIC WATER SUPPLY	

CLIENT:-

KGK Projects India Pvt.Ltd.
D-44A, BHAGAT SINGH MARG, C-SCHEME
JAIPUR-302017 (Rajasthan)

ARCHITECT:-

Tushar Sogani Designs Pvt. Ltd.
architects 'n' designers
Studio :- 400, F-72, "SURYODAY", Subhash Marg,
Bagadiya Bhawan, C-Scheme, Jaipur-302001
TEL: +91-141-4004560, 4004537
email: studio@tsdplarch.com
website : www.tsdplarch.com

THIS DRAWING IS THE PROPERTY OF Tushar Sogani Designs Pvt.Ltd.
IT SHALL NOT BE COPIED OR USED WITHOUT THEIR WRITTEN PERMISSION OR MADE KNOWN TO A THIRD PARTY.
THE INFORMATION IS ISSUED ON THE UNDERSTANDING THAT NO PART THERE OF SHALL BE DUPLICATED FOR THE PURPOSE OTHER THAN THE EXPRESSED PURPOSE.

Project Management Consultant:-

KGK Infrastructure (India) Pvt.Ltd.
D-44, SUBHASH MARG, C-SCHEME,
Jaipur-302017 (Rajasthan)

MEP CONSULTANTS:-

Innovative Consulting Engineers
G-79/3, 2nd Floor, Sarita Vihar-Kalindi Kunj Road,
New Delhi-110025
TEL: 011- 26941605
email : innovative.mep@gmail.com

STRUCTURAL CONSULTANTS:-

Prime Tech Design Consultants
B-1, ASHOK VIHAR, NEAR SECTOR- 11,
MALVIYA NAGAR, JAIPUR-17
M:+91- 94142 97788
email : ptdcjaipur@gmail.com

S.No.	DATE	REVISION DESCRIPTION	S.No.	DATE	ISSUED TO
04.			04.		
03.			03.		
02.			02.		
01.			01.		

S.No.	DATE	REVISION DESCRIPTION	S.No.	DATE	ISSUED TO
04.			04.		
03.			03.		
02.			02.		
01.			01.		

PROJECT:-

'The OASIS'
At Plot No.- 1, 2, 25, 26 & 27
Scheme - Surya Vihar (Mahatma Gandhi)
Siddharth Nagar, Surya Vihar Colony
Tehsil - Sanganer, Jaipur

NAME OF DRAWING:-

WATER SUPPLY LAYOUT
8th FLOOR PLAN

WORKING DRAWING	PROJECT No.:-
DATE:- 05-12-2015	DEALT BY:- RAJENDER
SCALE:- 1:100(A2)	CHECKED BY:- SAJJAD HASAN
REV No.:- R-00	APPROVED BY:
NOTES:-	NORTH:-
DRAWING No.:- WS-11	
PATH:-	